Appendix R8

Local Agency Exhibit

I-5/Yesler Way to NE 117th St. – Pavement, Deck, and Expansion Joints Project

Request for Proposal

March 6, 2023

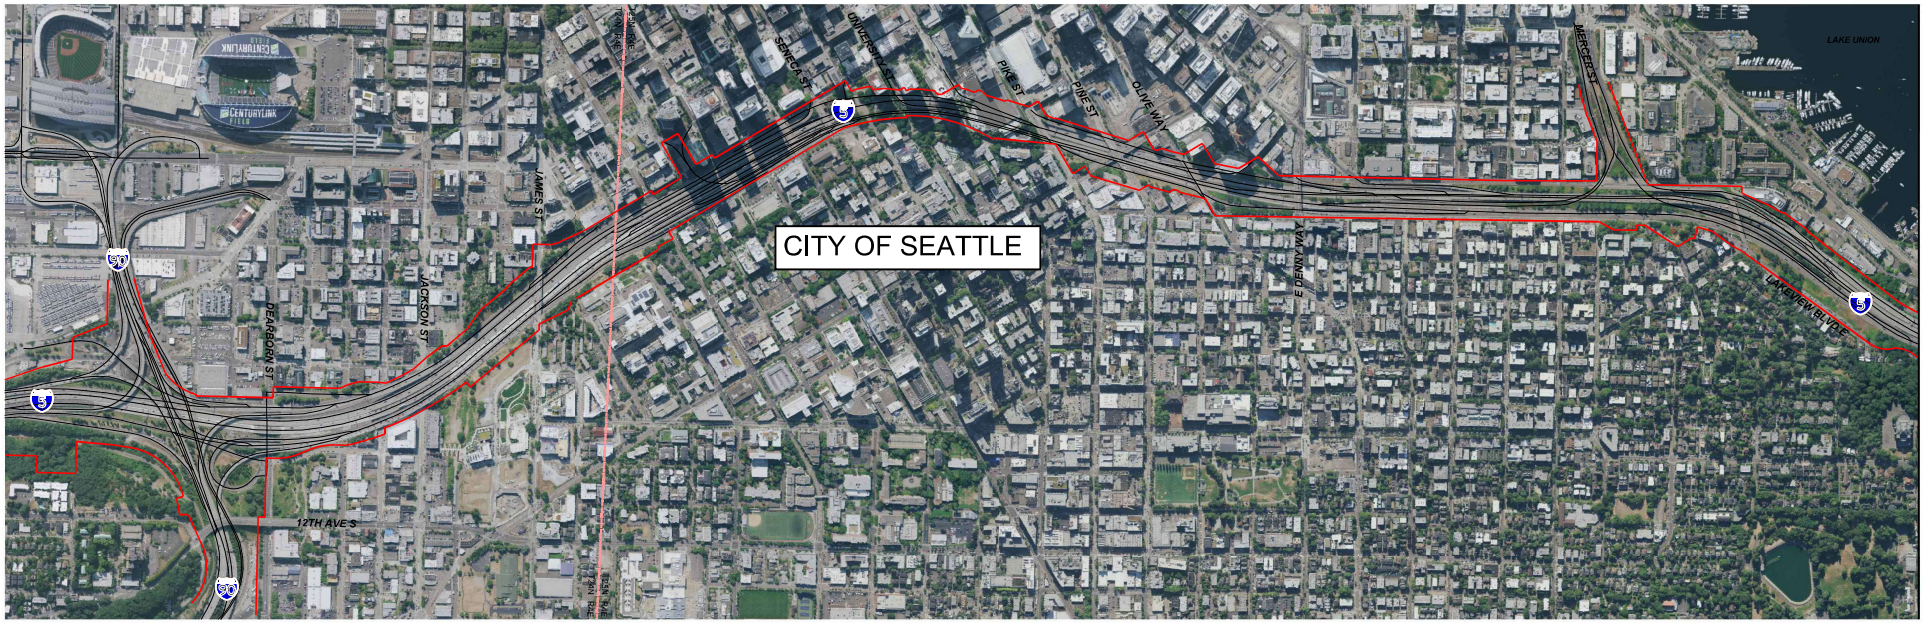

LANE CENTER LINES

WSDOT RIGHT OF WAY

0 500 1000
SCALE IN FEET

FILE NAME	c:\users\lsimanek\pw_wsdot\d0380113\XL6272_LOCAL_AGENCY_LA01.dgn				REGION NO.	STATE	FED.AID PROJ.NO.			PLAN REF NO
TIME	7:10:23 PM				10	WASH	IM-0053(981)		I-5	LA1
DATE	1/27/2023				JOB NUMBER				YESLER WAY TO NE 117TH ST	
PLOTTED BY	lsimanek								PAVEMENT, DECK & EXPANSION JOINT	SHEET 1 OF 3 SHEETS
DESIGNED BY	C. LAMB									
ENTERED BY	L. SIMANEK				CONTRACT NO.		LOCATION NO.			
CHECKED BY	M. FREAS						XL6272			
PROJ. ENGR.	K. NDILE									
REGIONAL ADM.	B. NIELSEN	REVISION	DATE	BY					LOCAL AGENCY EXHIBIT	

P.E. STAMP BOX DATE

P.E. STAMP BOX DATE

Washington State Department of Transportation
HNTB

pw:\\HQOLYMAPPPW03P.WSDOT.LOC:WSDOT\Documents\Northwest_Projects\005\165.28 I5YeslerWaySt ToNe117thSt\Design\LocalAgency\XL6272_LOCAL_AGENCY_LA01.dgn

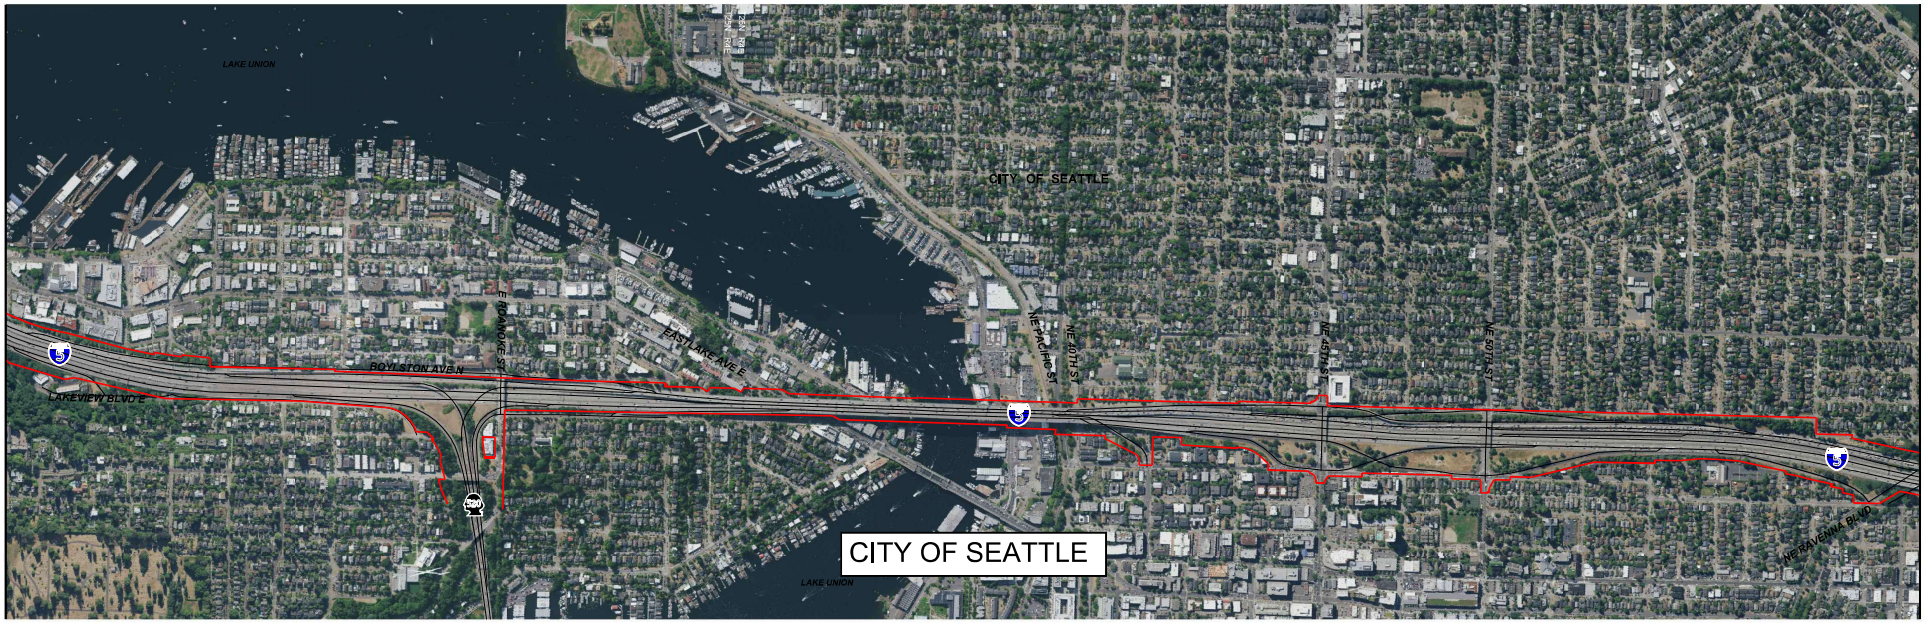

LANE CENTER LINES

WSDOT RIGHT OF WAY

0 500 1000
SCALE IN FEET

FILE NAME	c:\users\lsimanek\pw_wsdot\d0380113\XL6272_LOCAL_AGENCY_LA02.dgn			REGION NO. 10	STATE WASH	FED.AID PROJ.NO. IM-0053(981)	Washington State Department of Transportation HNTB
TIME	7:10:28 PM						I-5 YESLER WAY TO NE 117TH ST PAVEMENT, DECK & EXPANSION JOINT
DATE	1/27/2023			JOB NUMBER			PLAN REF NO LA2
PLOTTED BY	lsimanek						SHEET 2 OF 3 SHEETS
DESIGNED BY	C. LAMB						
ENTERED BY	L. SIMANEK			CONTRACT NO.		LOCATION NO. XL6272	LOCAL AGENCY EXHIBIT
CHECKED BY	M. FREAS						
PROJ. ENGR.	K. NDILE						
REGIONAL ADM.	B. NIELSEN	REVISION	DATE	BY			

P.E. STAMP BOX DATE

P.E. STAMP BOX DATE

pw:\\HQOLYMAPPPW03P.WSDOT.LOC:WSDOT\Documents\Northwest_Projects\005\165.28 I5YeslerWaySttoNe117thSt\Design\LocalAgency\XL6272_LOCAL_AGENCY_LA02.dgn

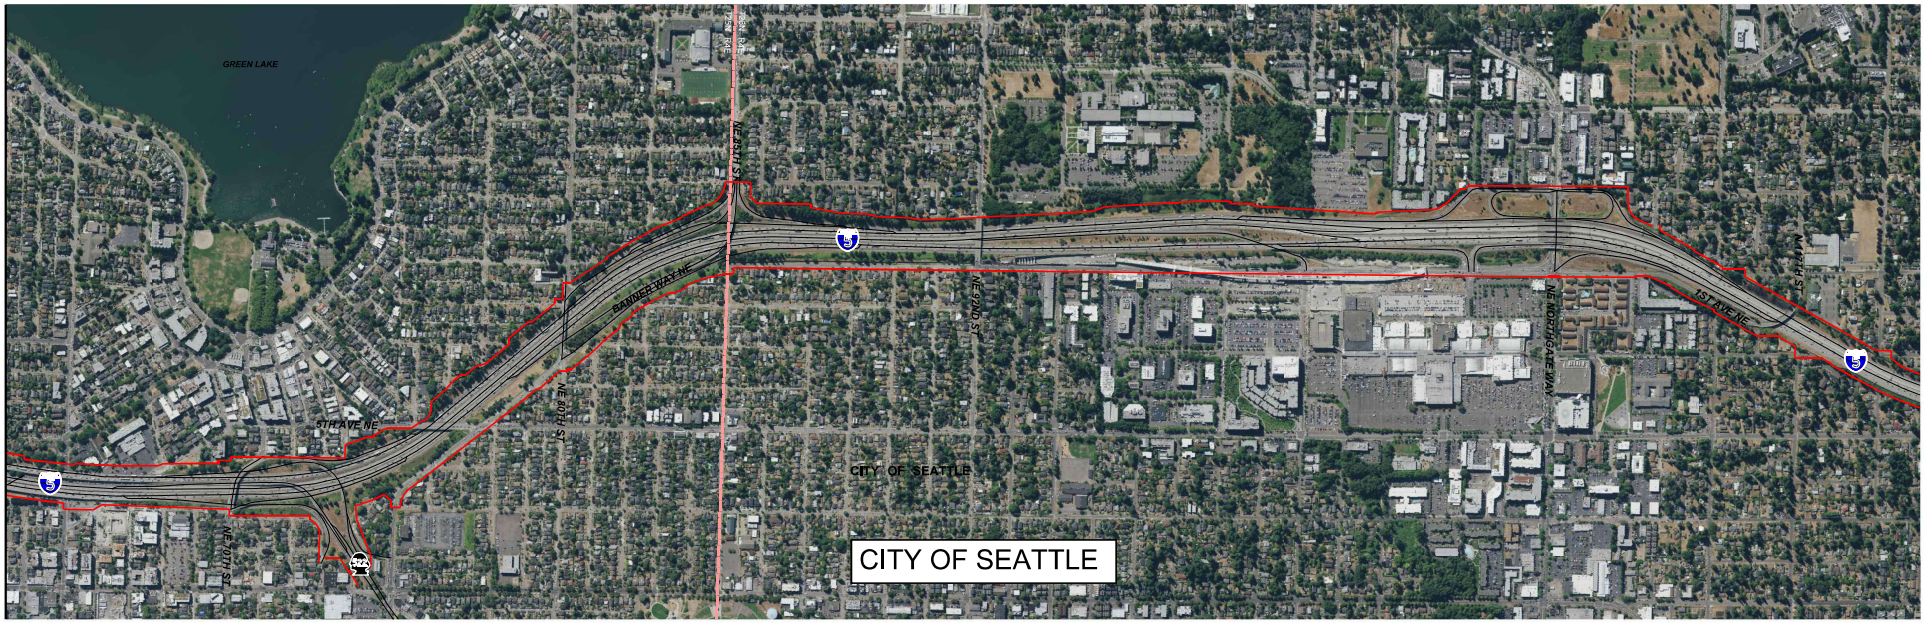

LANE CENTER LINES

WSDOT RIGHT OF WAY

0 500 1000
SCALE IN FEET

FILE NAME	c:\users\lsimanek\pw_wsdot\d0380113\XL6272_LOCAL_AGENCY_LA03.dgn				REGION NO.	STATE	FED.AID PROJ.NO.			PLAN REF NO
TIME	7:10:30 PM				10	WASH	IM-0053(981)			LA3
DATE	1/27/2023				JOB NUMBER					
PLOTTED BY	lsimanek									SHEET
DESIGNED BY	C. LAMB									3
ENTERED BY	L. SIMANEK				CONTRACT NO.		LOCATION NO.			OF
CHECKED BY	M. FREAS						XL6272			3
PROJ. ENGR.	K. NDILE									SHEETS
REGIONAL ADM.	B. NIELSEN	REVISION	DATE	BY						

DATE
P.E. STAMP BOX

DATE
P.E. STAMP BOX

Washington State
Department of Transportation
HNTB

I-5
YESLER WAY TO NE 117TH ST
PAVEMENT, DECK & EXPANSION JOINT

LOCAL AGENCY EXHIBIT

pw:\\HQOLYMAPPPW03P.WSDOT.LOC:WSDOT\Documents\Northwest_Projects\005\165.28 I5YeslerWayStToNe117thSt\Design\LocalAgency\XL6272_LOCAL_AGENCY_LA03.dgn