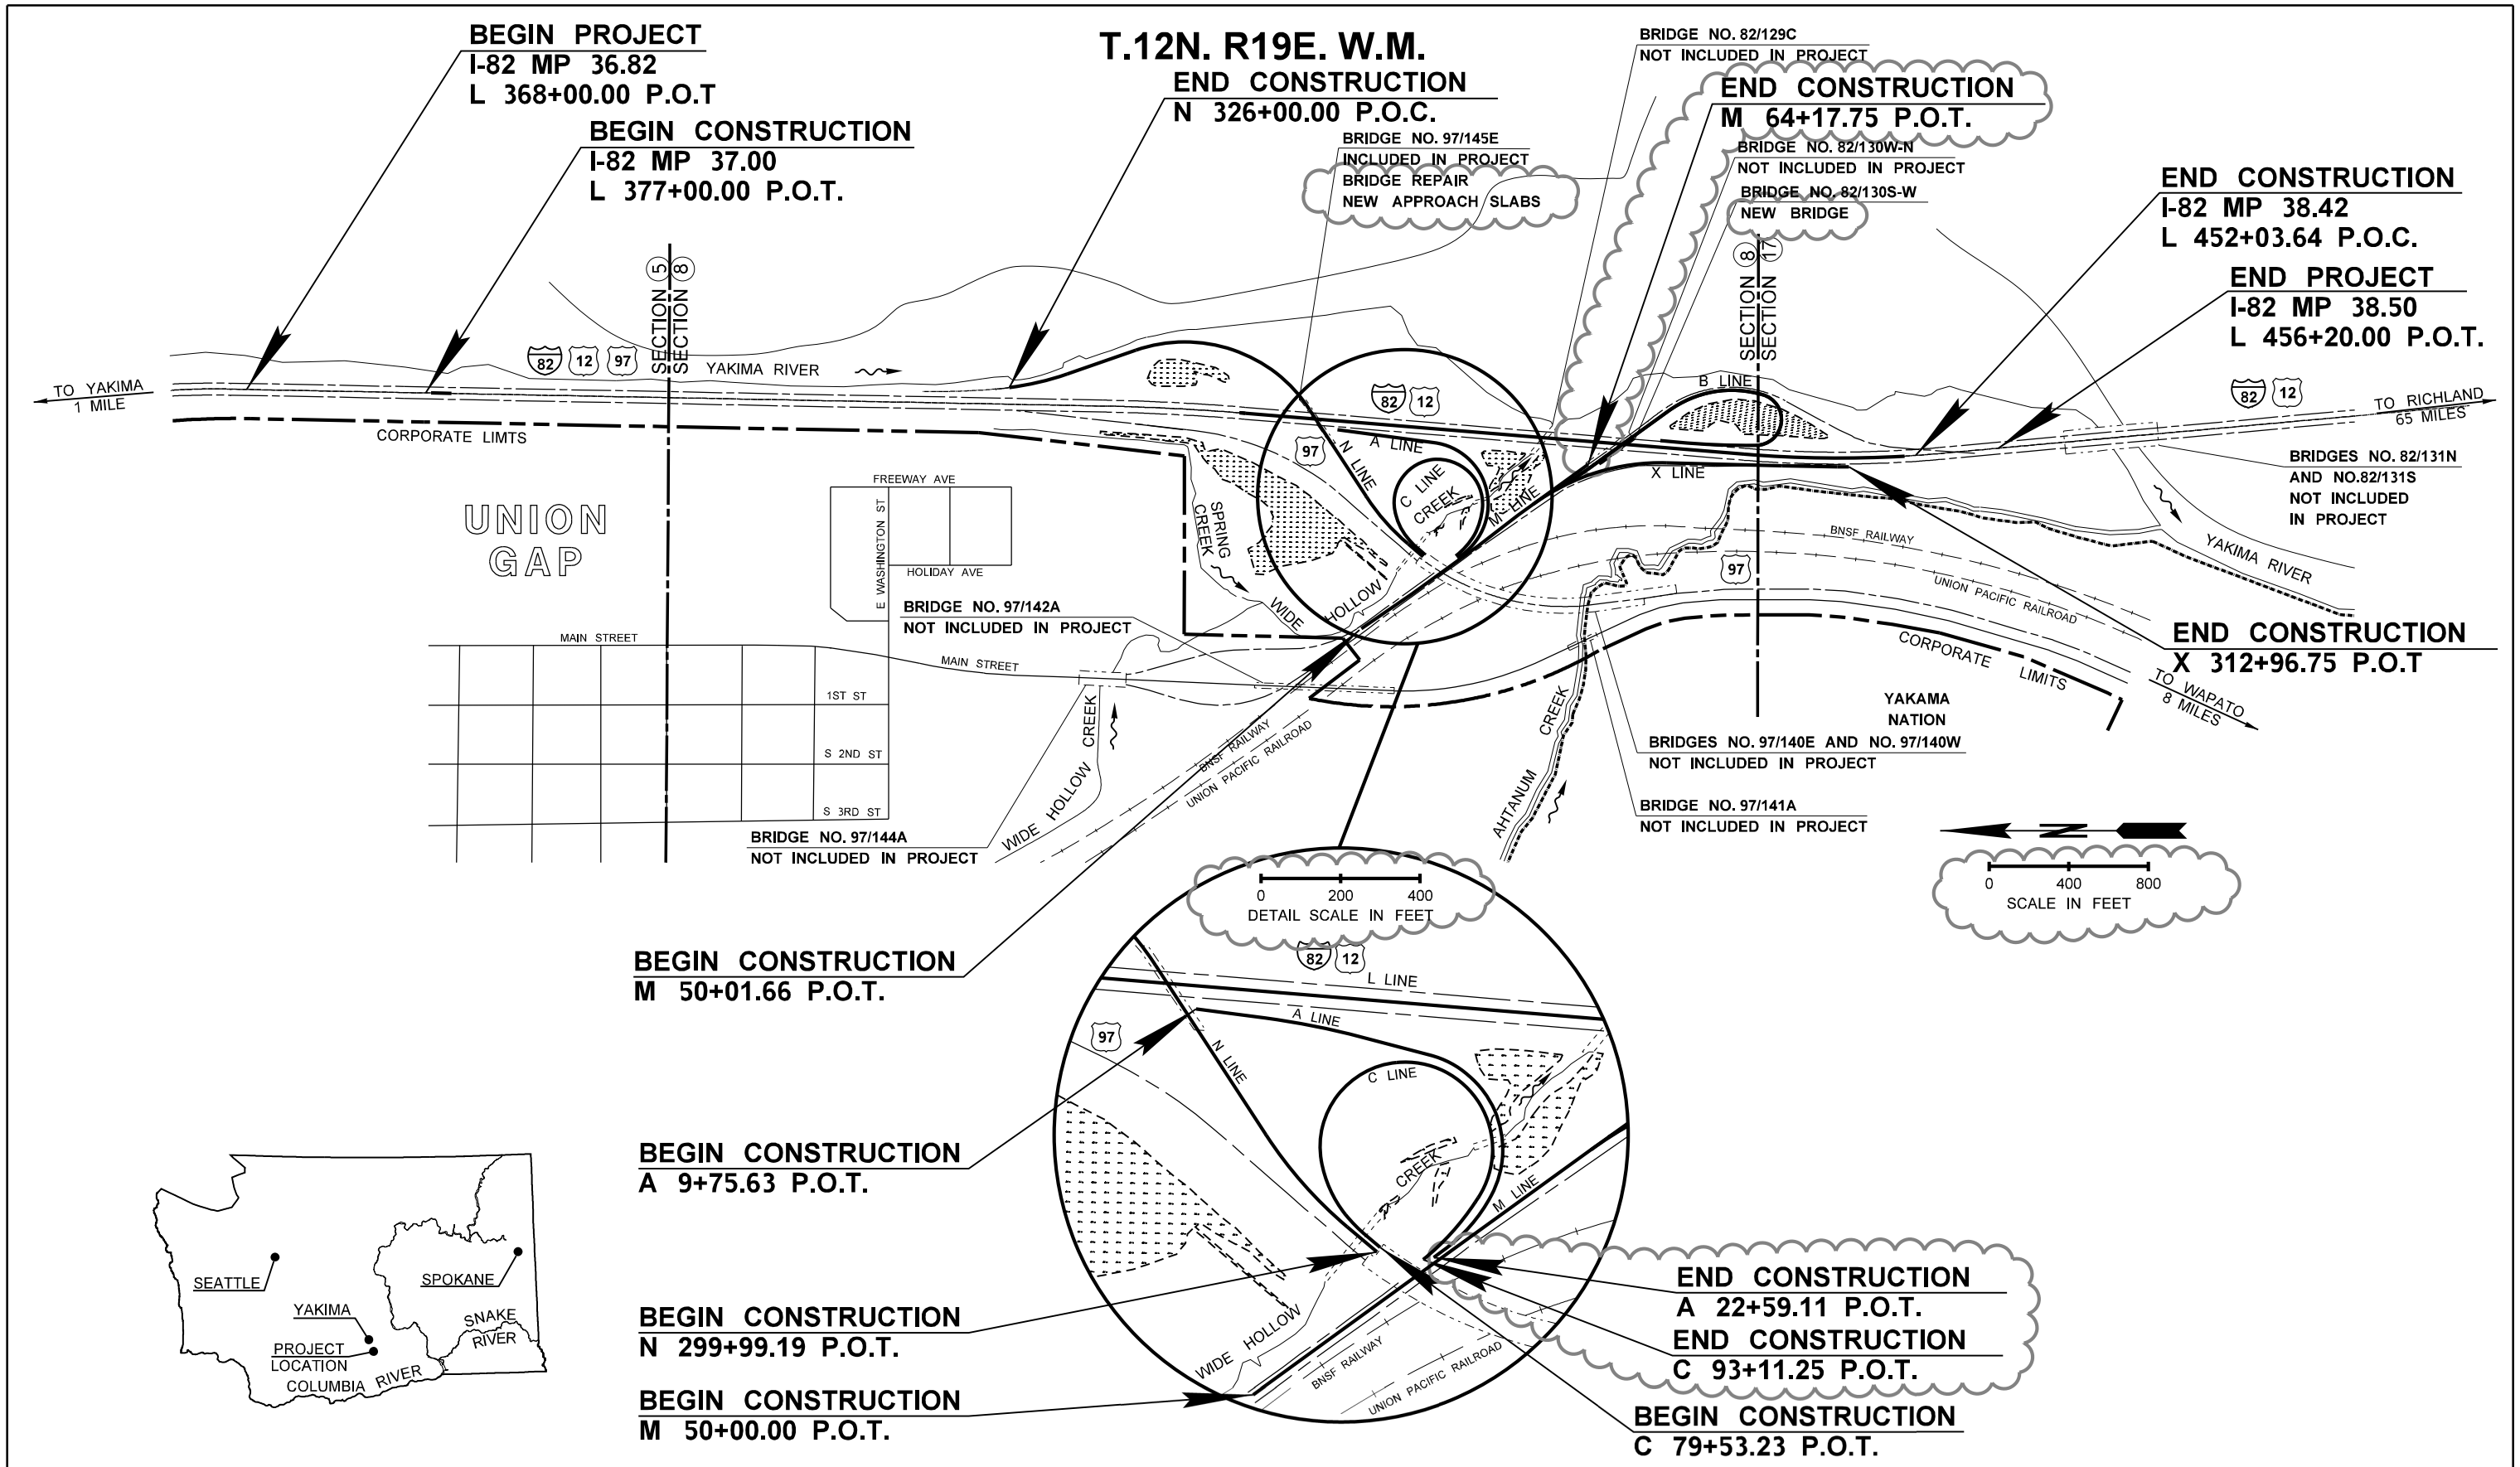

FILE NAME c:\pw_working\lochner-slc\nbateman\d0102660\XL3001_PS_VM.dgn						
TIME 12:38:35 PM	RELEASE FOR CONSTRUCTION			REGION NO. 10	STATE WASH	FED.AID PROJ.NO. N.A
DATE 8/22/2019				JOB NUMBER		
PLOTTED BY J. LANDA						
DESIGNED BY J. LANDA						
ENTERED BY J. LANDA						
CHECKED BY Y. ZHU				CONTRACT NO. C9247		LOCATION NO.
PROJ. ENGR. Y. ZHU	NOTES / SCALE BAR / WETLANDS ADDED	8/22/2019	NJB			
REGIONAL ADM. T. Trepanier	REVISION	DATE	BY			

YONG LIANG ZHU
STATE OF WASHINGTON
42347
REGISTERED PROFESSIONAL ENGINEER
8/22/19

RELEASED FOR CONSTRUCTION
DATE: August 22, 2019
DQAM: ATB

Washington State Department of Transportation

HAMILTON CONSTRUCTION COMPANY
CONTRACTORS & ENGINEERS
LOCHNER

I-82
SOUTH UNION GAP INTERCHANGE
CONSTRUCT RAMPS

VICINITY MAP

Plot 1
PLAN REF NO
VM1
SHEET
OF
SHEETS