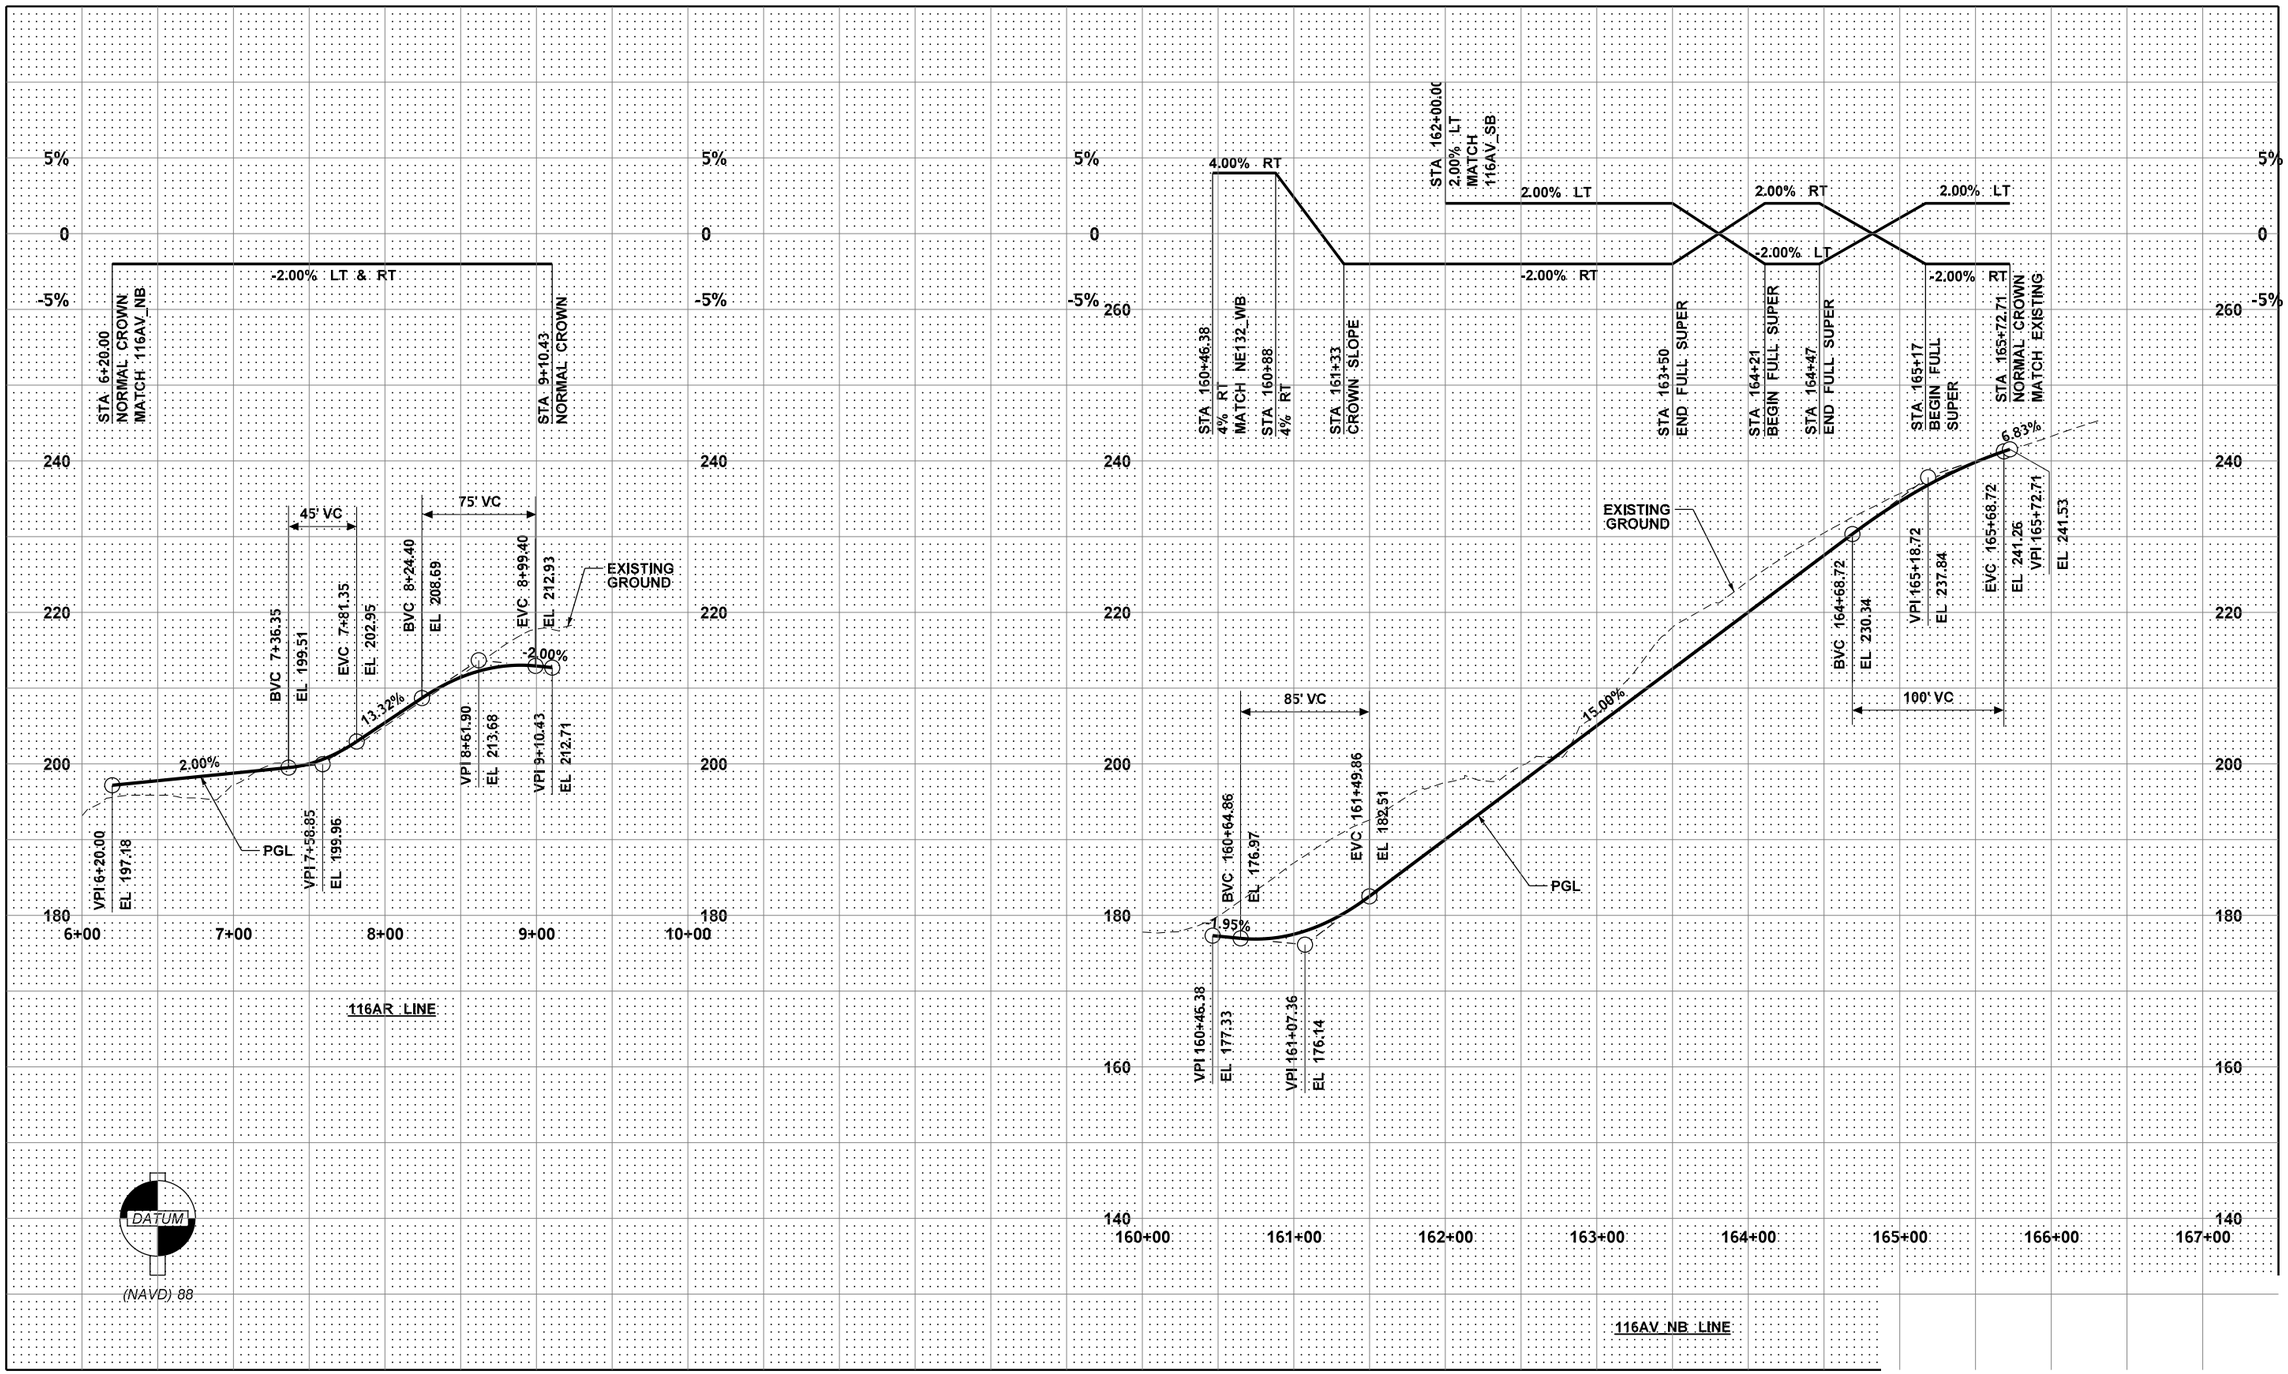

FILE NAME	XL5464_PR_RP_01.dgn
TIME	10:57:40 PM
DATE	12/30/2021
PLOTTED BY	wsppw14ics02$
DESIGNED BY	H. LE
ENTERED BY	M. AUDAR
CHECKED BY	M. HOLLAND
PROJ. ENGR.	E. PAO
REGIONAL ADM.	

PRELIMINARY
NOT FOR CONSTRUCTION

REVISION	DATE	BY

REGION NO.	STATE	FED.AID PROJ.NO.
10	WASH	
JOB NUMBER		
CONTRACT NO.		LOCATION NO. XL-5464

P.E. STAMP BOX DATE

P.E. STAMP BOX DATE

Washington State Department of Transportation
GRAHAM
WSP
1001 Fourth Ave, Suite 3100, Seattle, WA 98154
Tel: (206) 382-5200

I-405
NE 132ND STREET INTERCHANGE PROJECT

ROADWAY PROFILE

PLAN REF NO
RP01
SHEET
OF
SHEETS

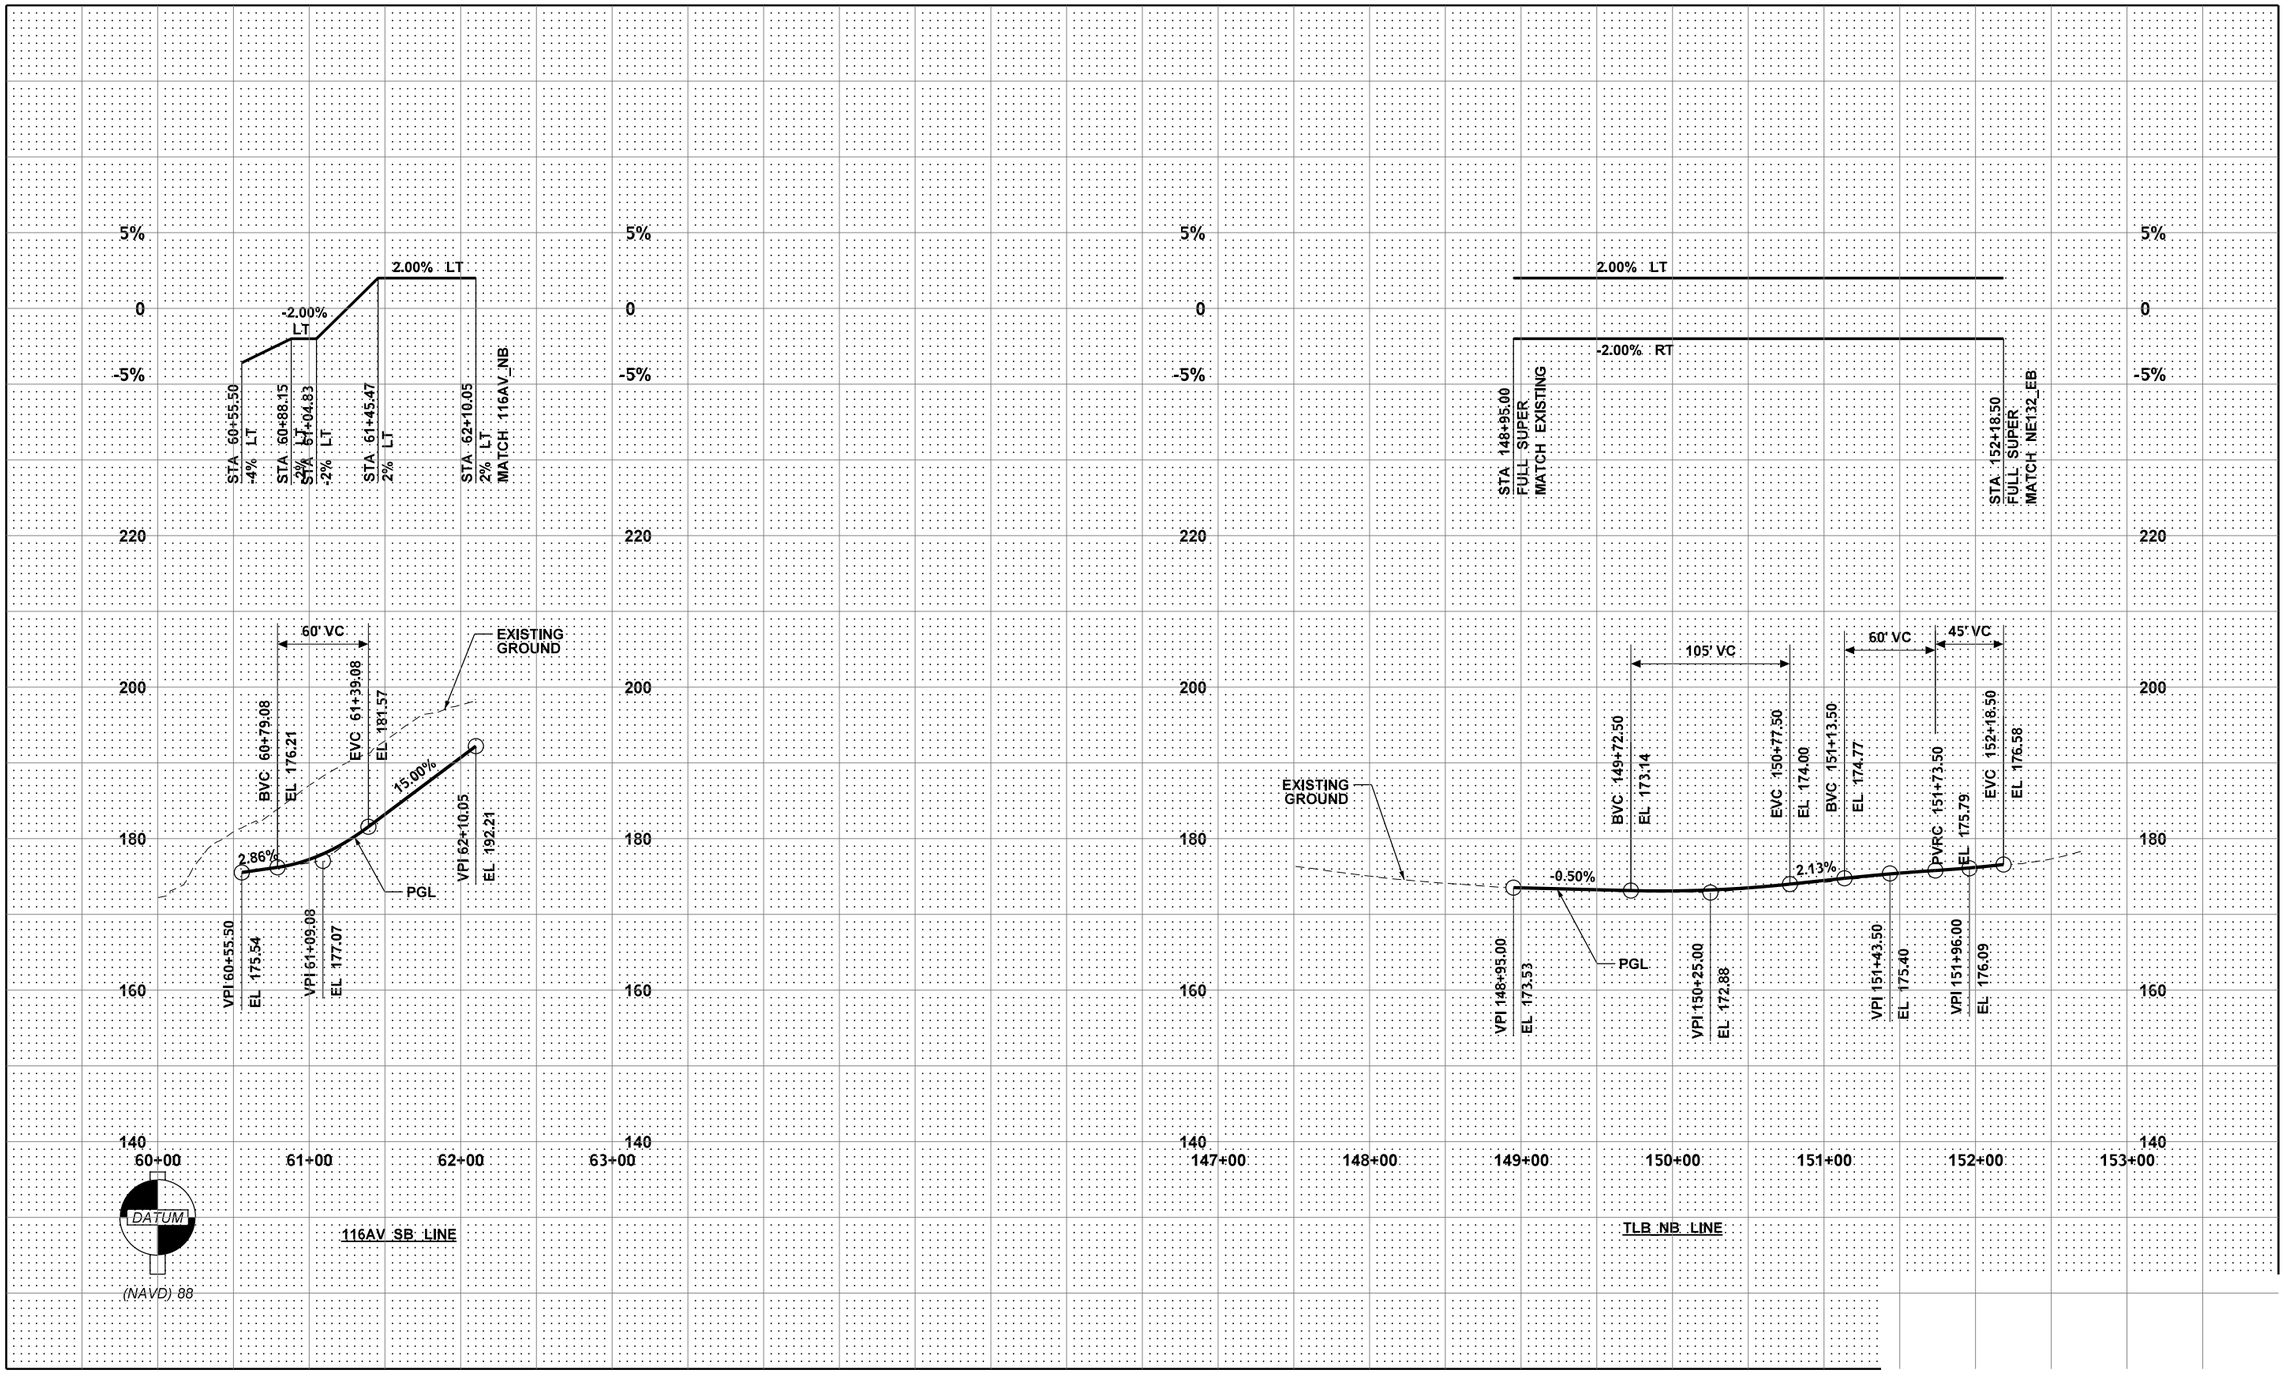

FILE NAME	XL5464_PR_RP_02.dgn
TIME	10:57:44 PM
DATE	12/30/2021
PLOTTED BY	wsppw14ics02$
DESIGNED BY	H. LE
ENTERED BY	M. AUDAR
CHECKED BY	M. HOLLAND
PROJ. ENGR.	E. PAO
REGIONAL ADM.	

PRELIMINARY
NOT FOR CONSTRUCTION

REVISION	DATE	BY

REGION NO.	STATE	FED.AID PROJ.NO.
10	WASH	
JOB NUMBER		
CONTRACT NO.		LOCATION NO. XL-5464

P.E. STAMP BOX — DATE

P.E. STAMP BOX — DATE

Washington State Department of Transportation
GRAHAM WSP
1001 Fourth Ave, Suite 3100, Seattle, WA 98154
Tel: (206) 382-5200

I-405
NE 132ND STREET INTERCHANGE PROJECT

ROADWAY PROFILE

PLAN REF NO
RP02
SHEET
OF
SHEETS

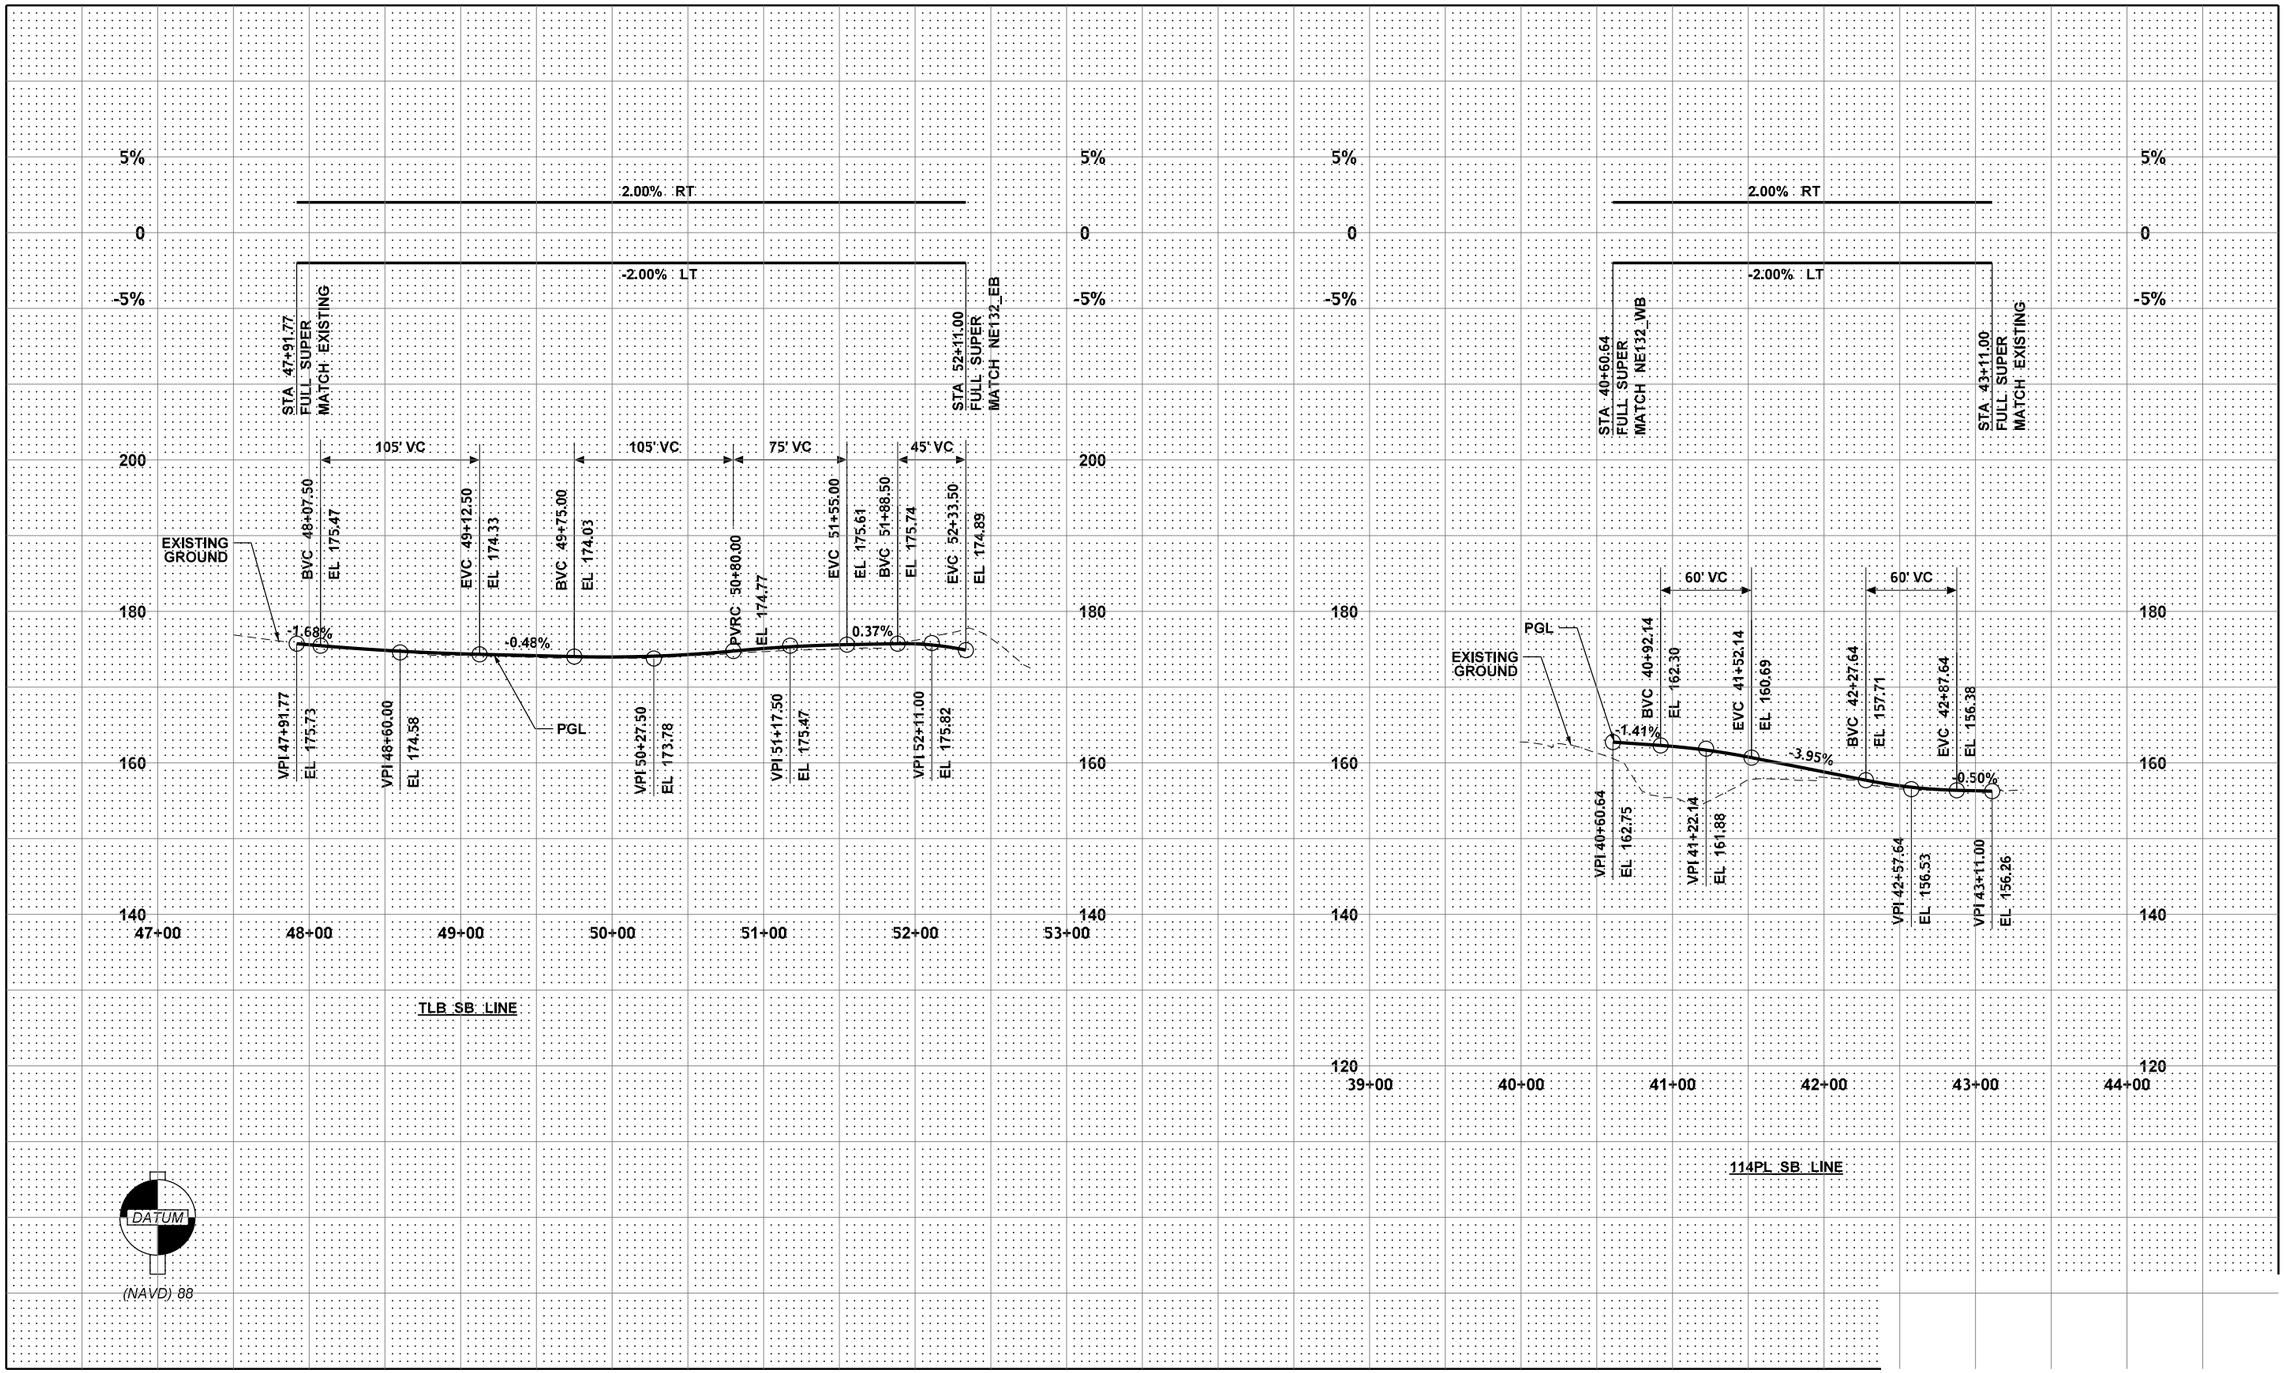

FILE NAME	XL5464_PR_RP_03.dgn
TIME	10:57:41 PM
DATE	12/30/2021
PLOTTED BY	wsppw14ics02$
DESIGNED BY	H. LE
ENTERED BY	M. AUDAR
CHECKED BY	M. HOLLAND
PROJ. ENGR.	E. PAO
REGIONAL ADM.	

PRELIMINARY
NOT FOR CONSTRUCTION

REVISION	DATE	BY

REGION NO.	STATE	FED.AID PROJ.NO.
10	WASH	
JOB NUMBER		
CONTRACT NO.		LOCATION NO. XL-5464

P.E. STAMP BOX DATE

P.E. STAMP BOX DATE

Washington State Department of Transportation
GRAHAM
WSP
1001 Fourth Ave, Suite 3100, Seattle, WA 98154
Tel: (206) 382-5200

I-405
NE 132ND STREET INTERCHANGE PROJECT

ROADWAY PROFILE

PLAN REF NO
RP03

SHEET
OF
SHEETS

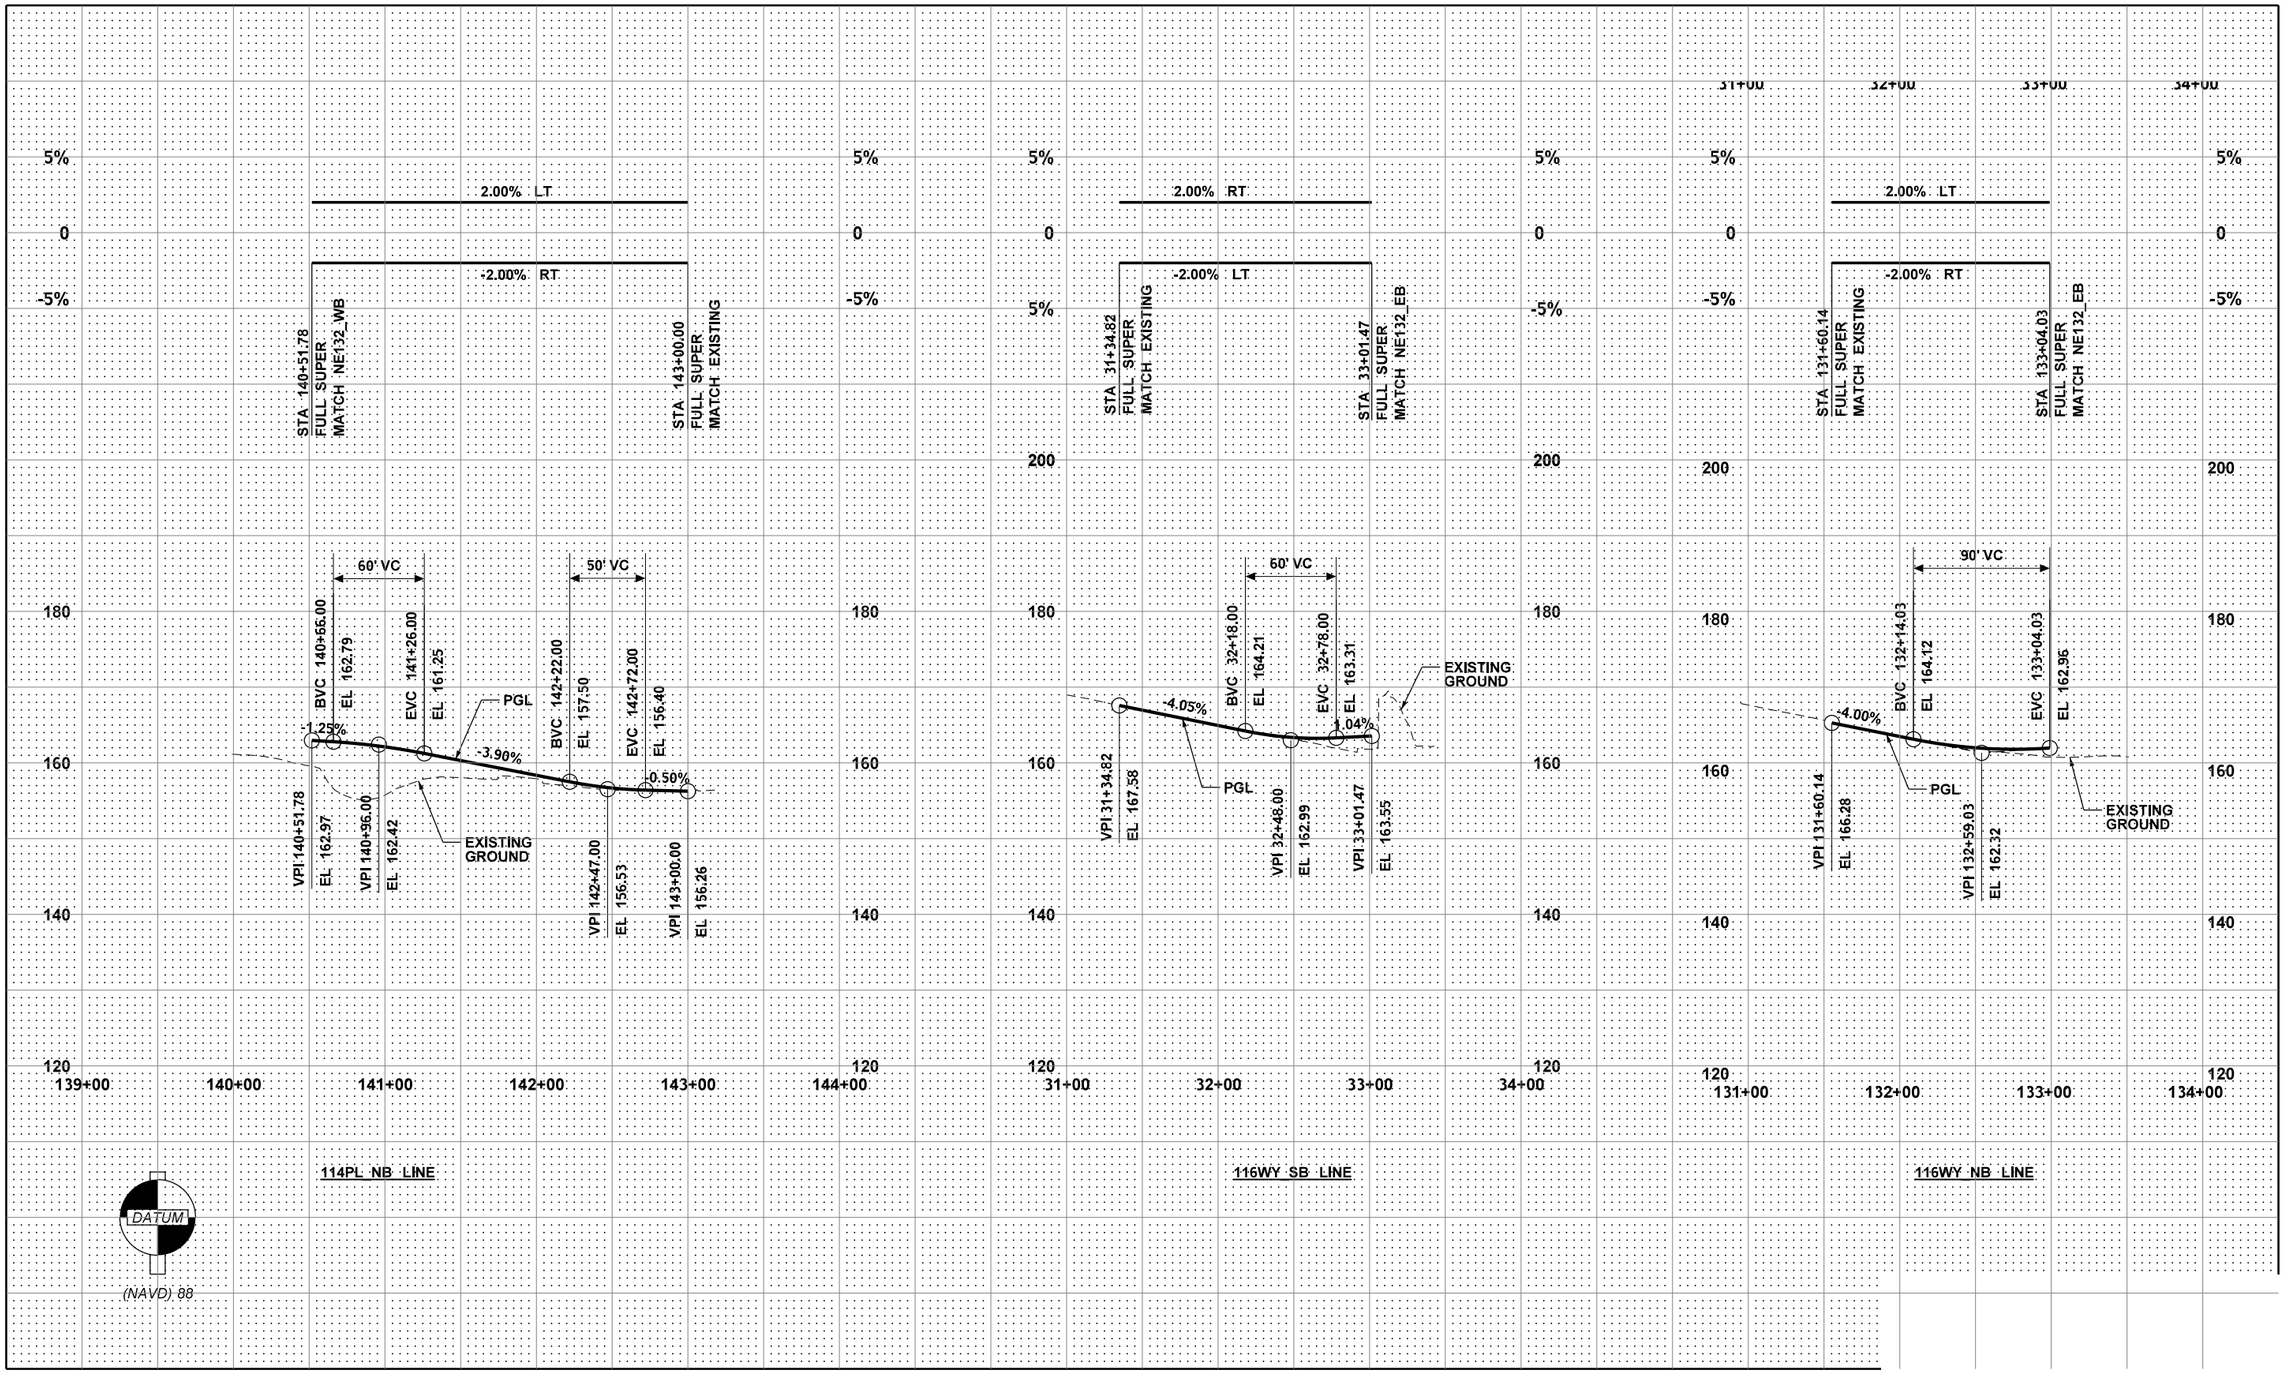

FILE NAME	XL5464_PR_RP_04.dgn
TIME	10:57:56 PM
DATE	12/30/2021
PLOTTED BY	wsppw14ics02$
DESIGNED BY	H. LE
ENTERED BY	M. AUDAR
CHECKED BY	M. HOLLAND
PROJ. ENGR.	E. PAO
REGIONAL ADM.	

PRELIMINARY
NOT FOR CONSTRUCTION

REVISION	DATE	BY

REGION NO.	STATE	FED.AID PROJ.NO.
10	WASH	
JOB NUMBER		
CONTRACT NO.		LOCATION NO. XL-5464

P.E. STAMP BOX DATE

P.E. STAMP BOX DATE

Washington State Department of Transportation
GRAHAM
WSP
1001 Fourth Ave, Suite 3100, Seattle, WA 98154
Tel: (206) 382-5200

I-405
NE 132ND STREET INTERCHANGE PROJECT

ROADWAY PROFILE

PLAN REF NO
RP04
SHEET
OF
SHEETS

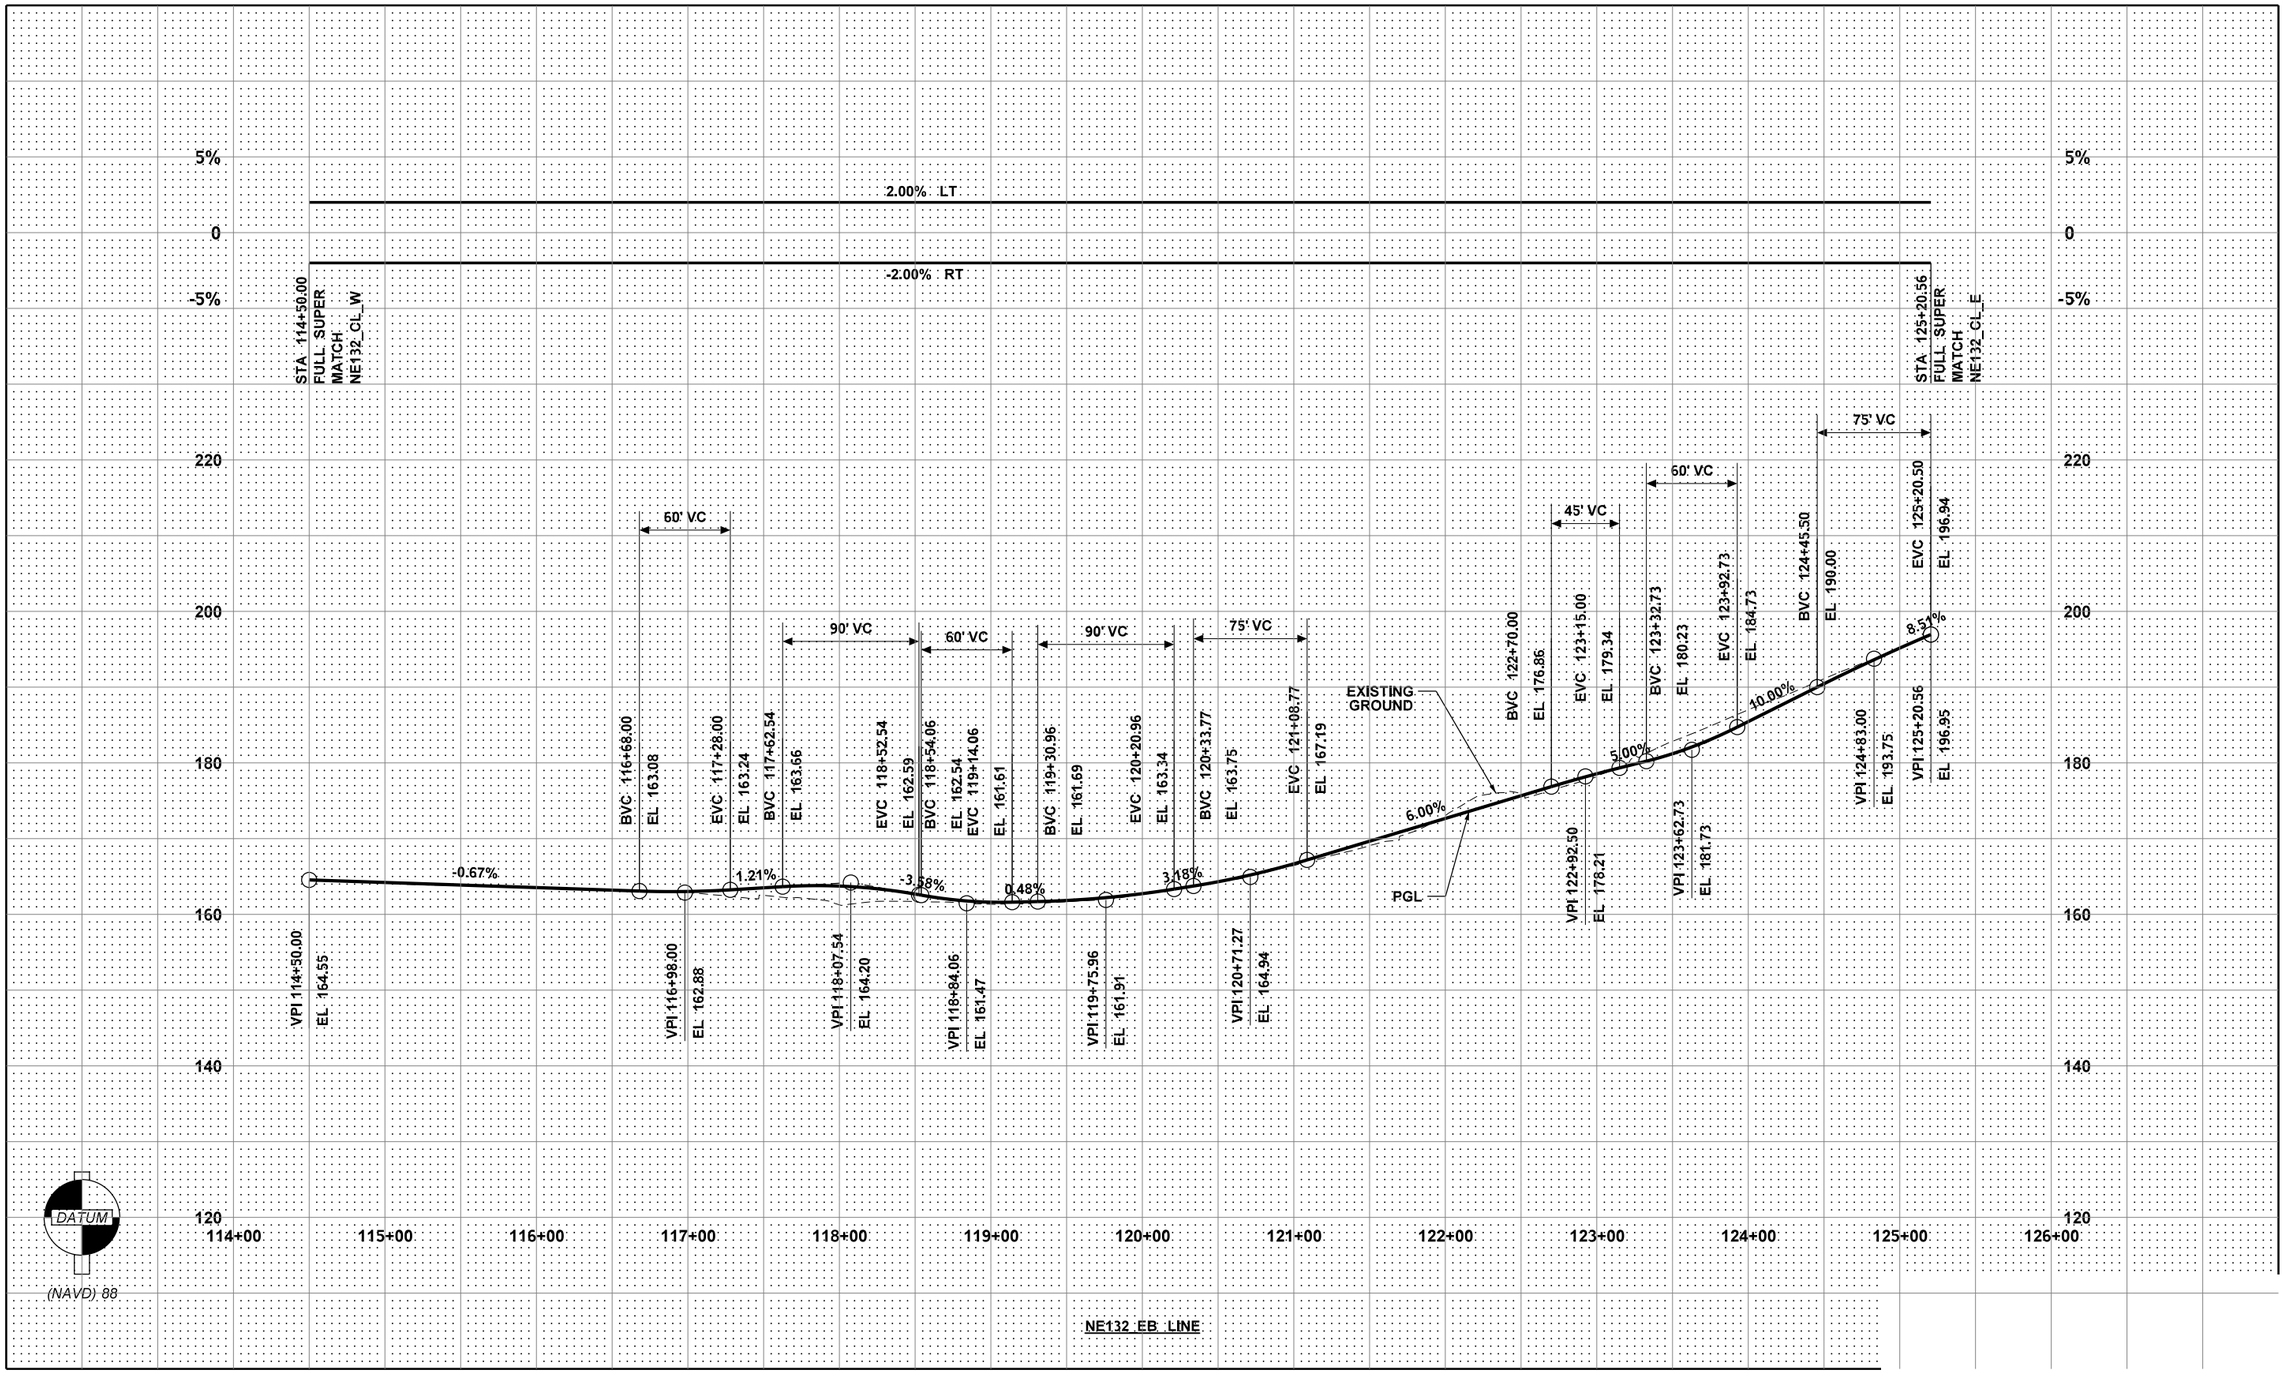

FILE NAME	XL5464_PR_RP_05.dgn
TIME	10:57:52 PM
DATE	12/30/2021
PLOTTED BY	wsppw14ics02$
DESIGNED BY	H. LE
ENTERED BY	M. AUDAR
CHECKED BY	M. HOLLAND
PROJ. ENGR.	E. PAO
REGIONAL ADM.	

PRELIMINARY
NOT FOR CONSTRUCTION

REVISION	DATE	BY

REGION NO.	STATE	FED.AID PROJ.NO.
10	WASH	
JOB NUMBER		
CONTRACT NO.		LOCATION NO. XL-5464

P.E. STAMP BOX DATE

P.E. STAMP BOX DATE

Washington State Department of Transportation
GRAHAM
WSP
1001 Fourth Ave, Suite 3100, Seattle, WA 98154
Tel: (206) 382-5200

I-405
NE 132ND STREET INTERCHANGE PROJECT

ROADWAY PROFILE

PLAN REF NO
RP05

SHEET
OF
SHEETS

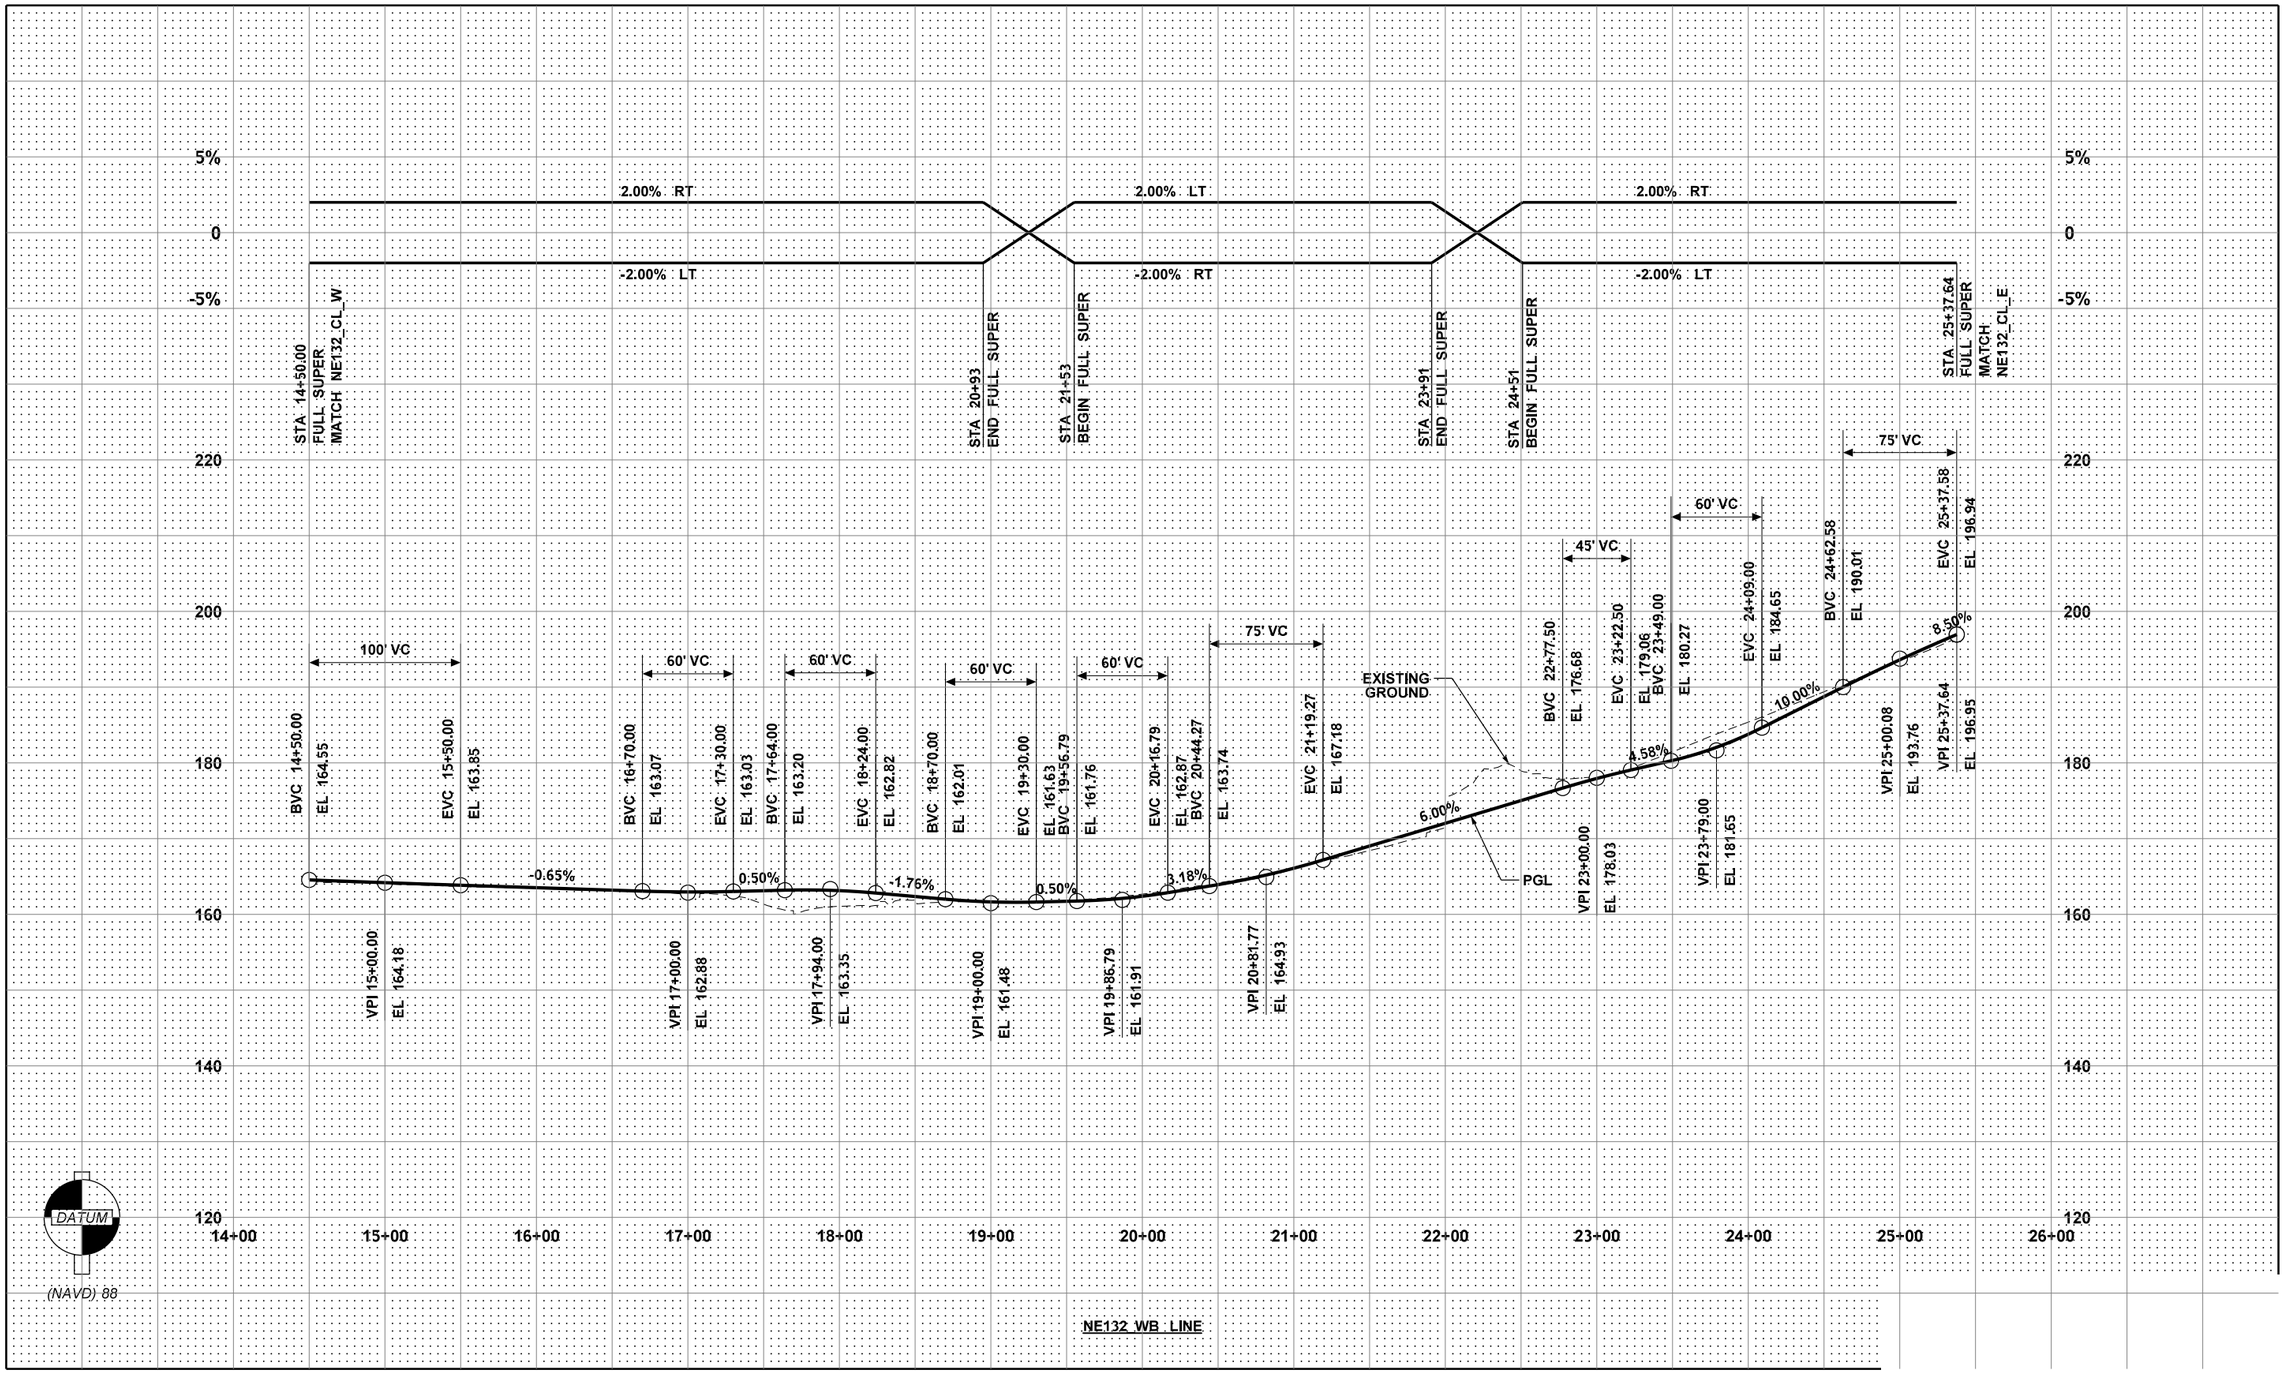

FILE NAME	XL5464_PR_RP_06.dgn
TIME	10:57:40 PM
DATE	12/30/2021
PLOTTED BY	wsppw14ics02$
DESIGNED BY	H. LE
ENTERED BY	M. AUDAR
CHECKED BY	M. HOLLAND
PROJ. ENGR.	E. PAO
REGIONAL ADM.	

PRELIMINARY
NOT FOR CONSTRUCTION

REVISION	DATE	BY

REGION NO.	STATE	FED.AID PROJ.NO.
10	WASH	
JOB NUMBER		
CONTRACT NO.		LOCATION NO. XL-5464

P.E. STAMP BOX — DATE

P.E. STAMP BOX — DATE

Washington State Department of Transportation
GRAHAM
WSP
1001 Fourth Ave, Suite 3100, Seattle, WA 98154
Tel: (206) 382-5200

I-405
NE 132ND STREET INTERCHANGE PROJECT

ROADWAY PROFILE

PLAN REF NO
RP06

SHEET
OF
SHEETS

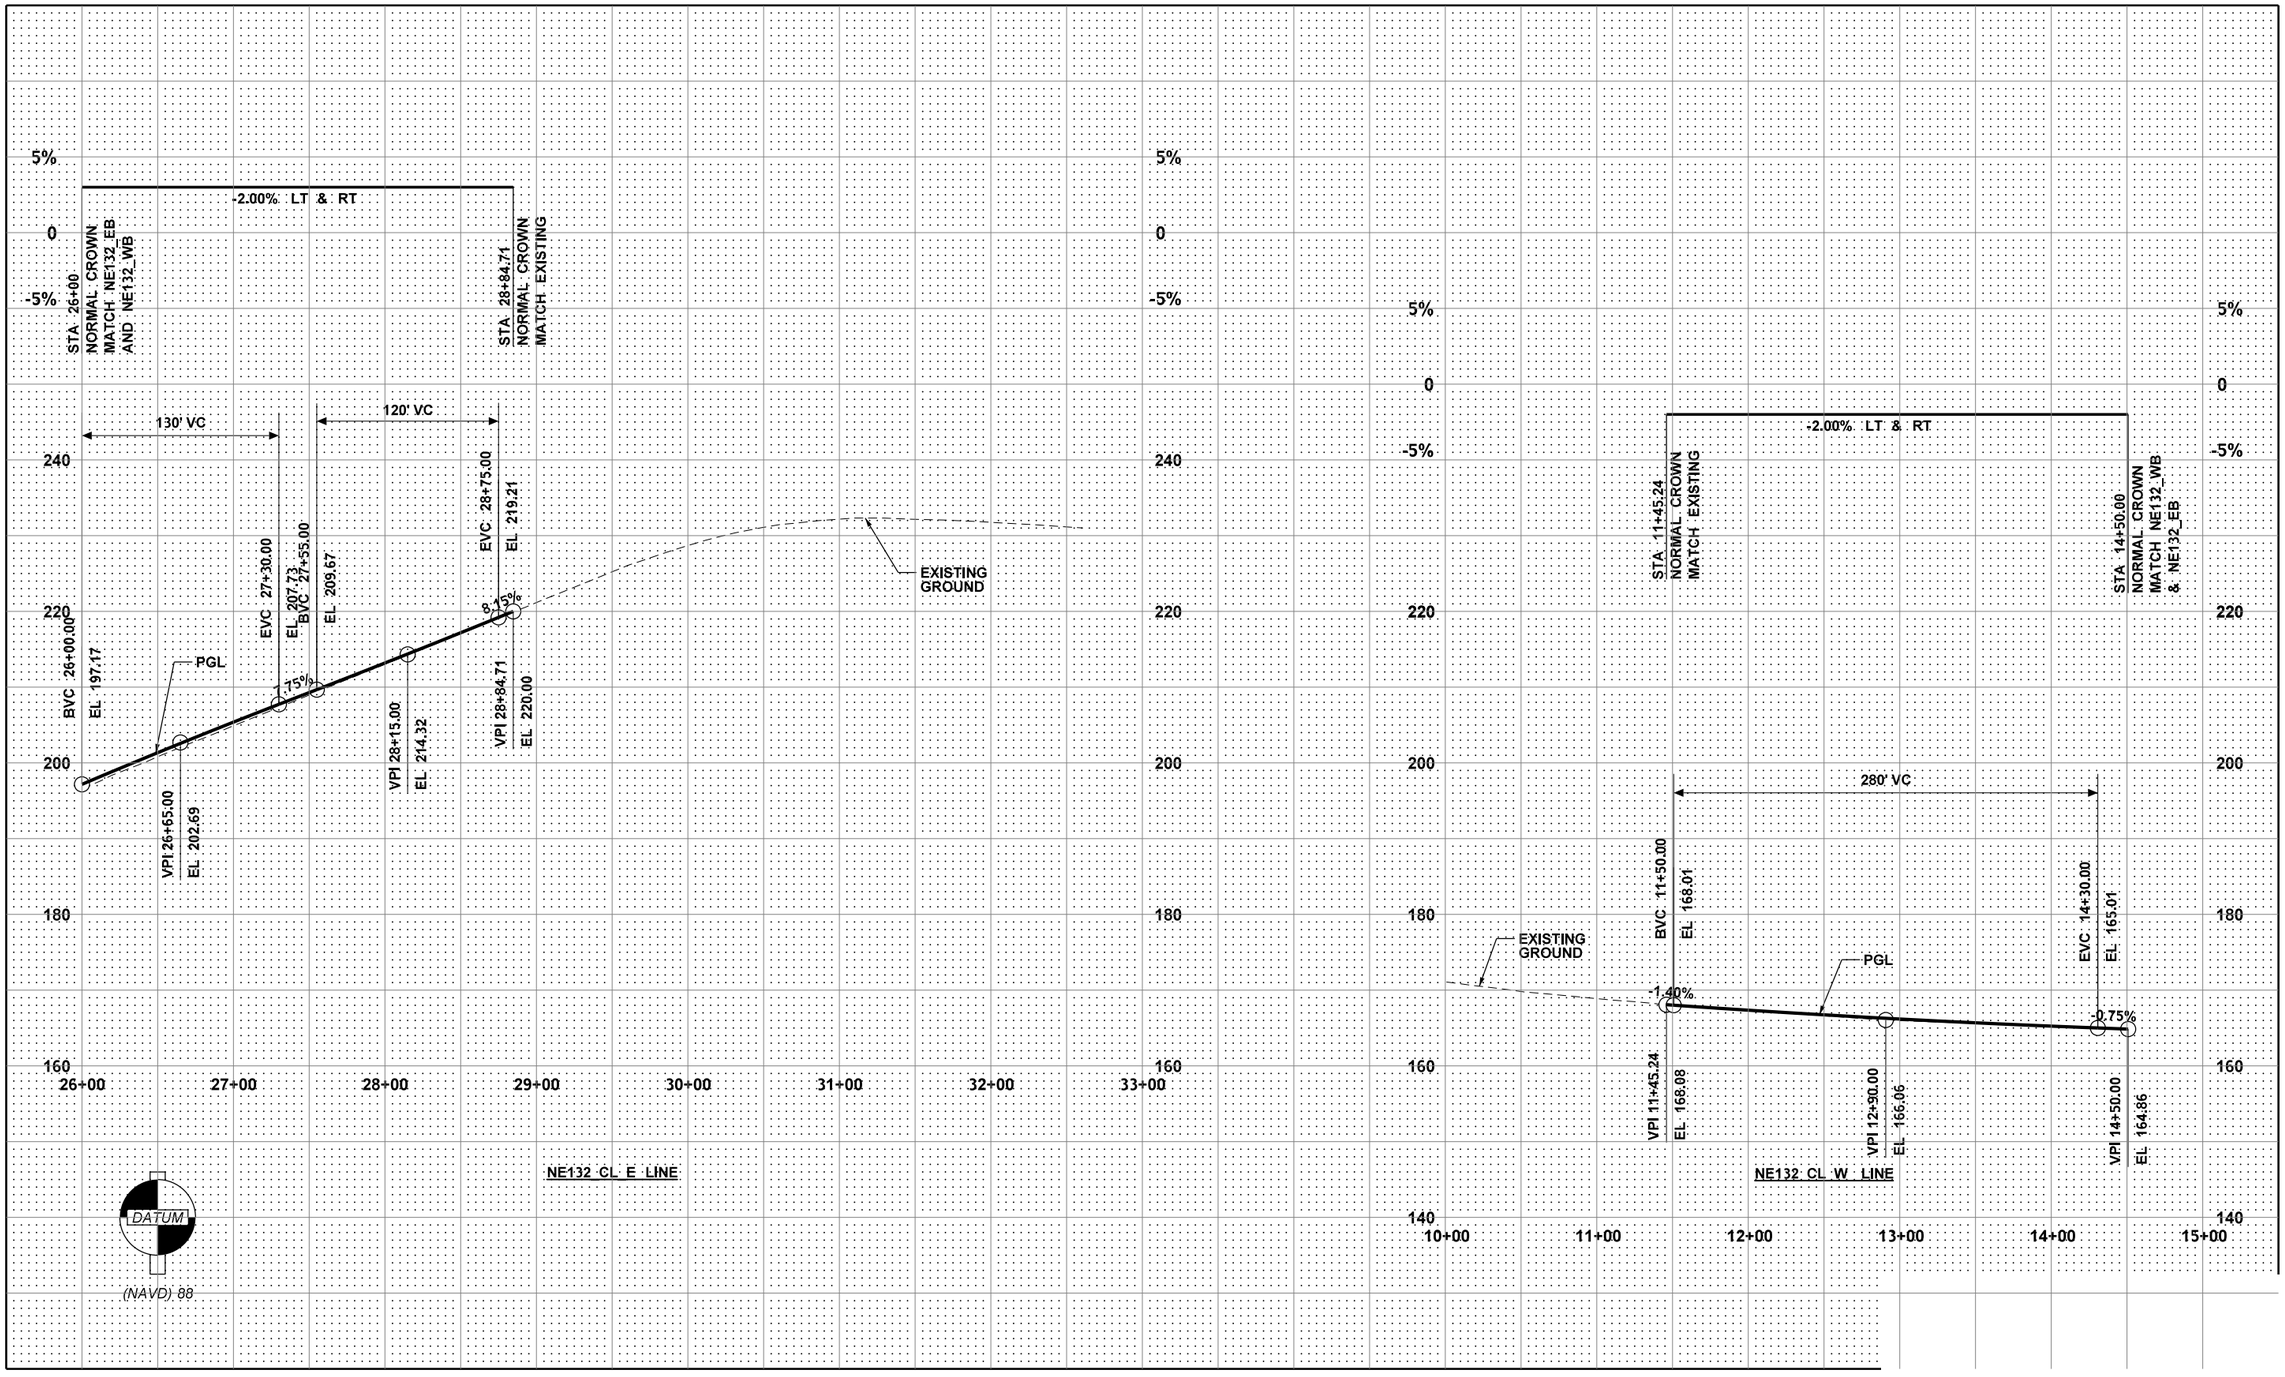

FILE NAME	XL5464_PR_RP_07.dgn
TIME	10:57:56 PM
DATE	12/30/2021
PLOTTED BY	wsppw14ics02$
DESIGNED BY	H. LE
ENTERED BY	M. AUDAR
CHECKED BY	M. HOLLAND
PROJ. ENGR.	E. PAO
REGIONAL ADM.	

PRELIMINARY
NOT FOR CONSTRUCTION

REVISION	DATE	BY

REGION NO.	STATE	FED.AID PROJ.NO.
10	WASH	
JOB NUMBER		
CONTRACT NO.		LOCATION NO. XL-5464

P.E. STAMP BOX DATE

P.E. STAMP BOX DATE

Washington State Department of Transportation
GRAHAM
WSP
1001 Fourth Ave, Suite 3100, Seattle, WA 98154
Tel: (206) 382-5200

I-405
NE 132ND STREET INTERCHANGE PROJECT

ROADWAY PROFILE

PLAN REF NO
RP07
SHEET
OF
SHEETS

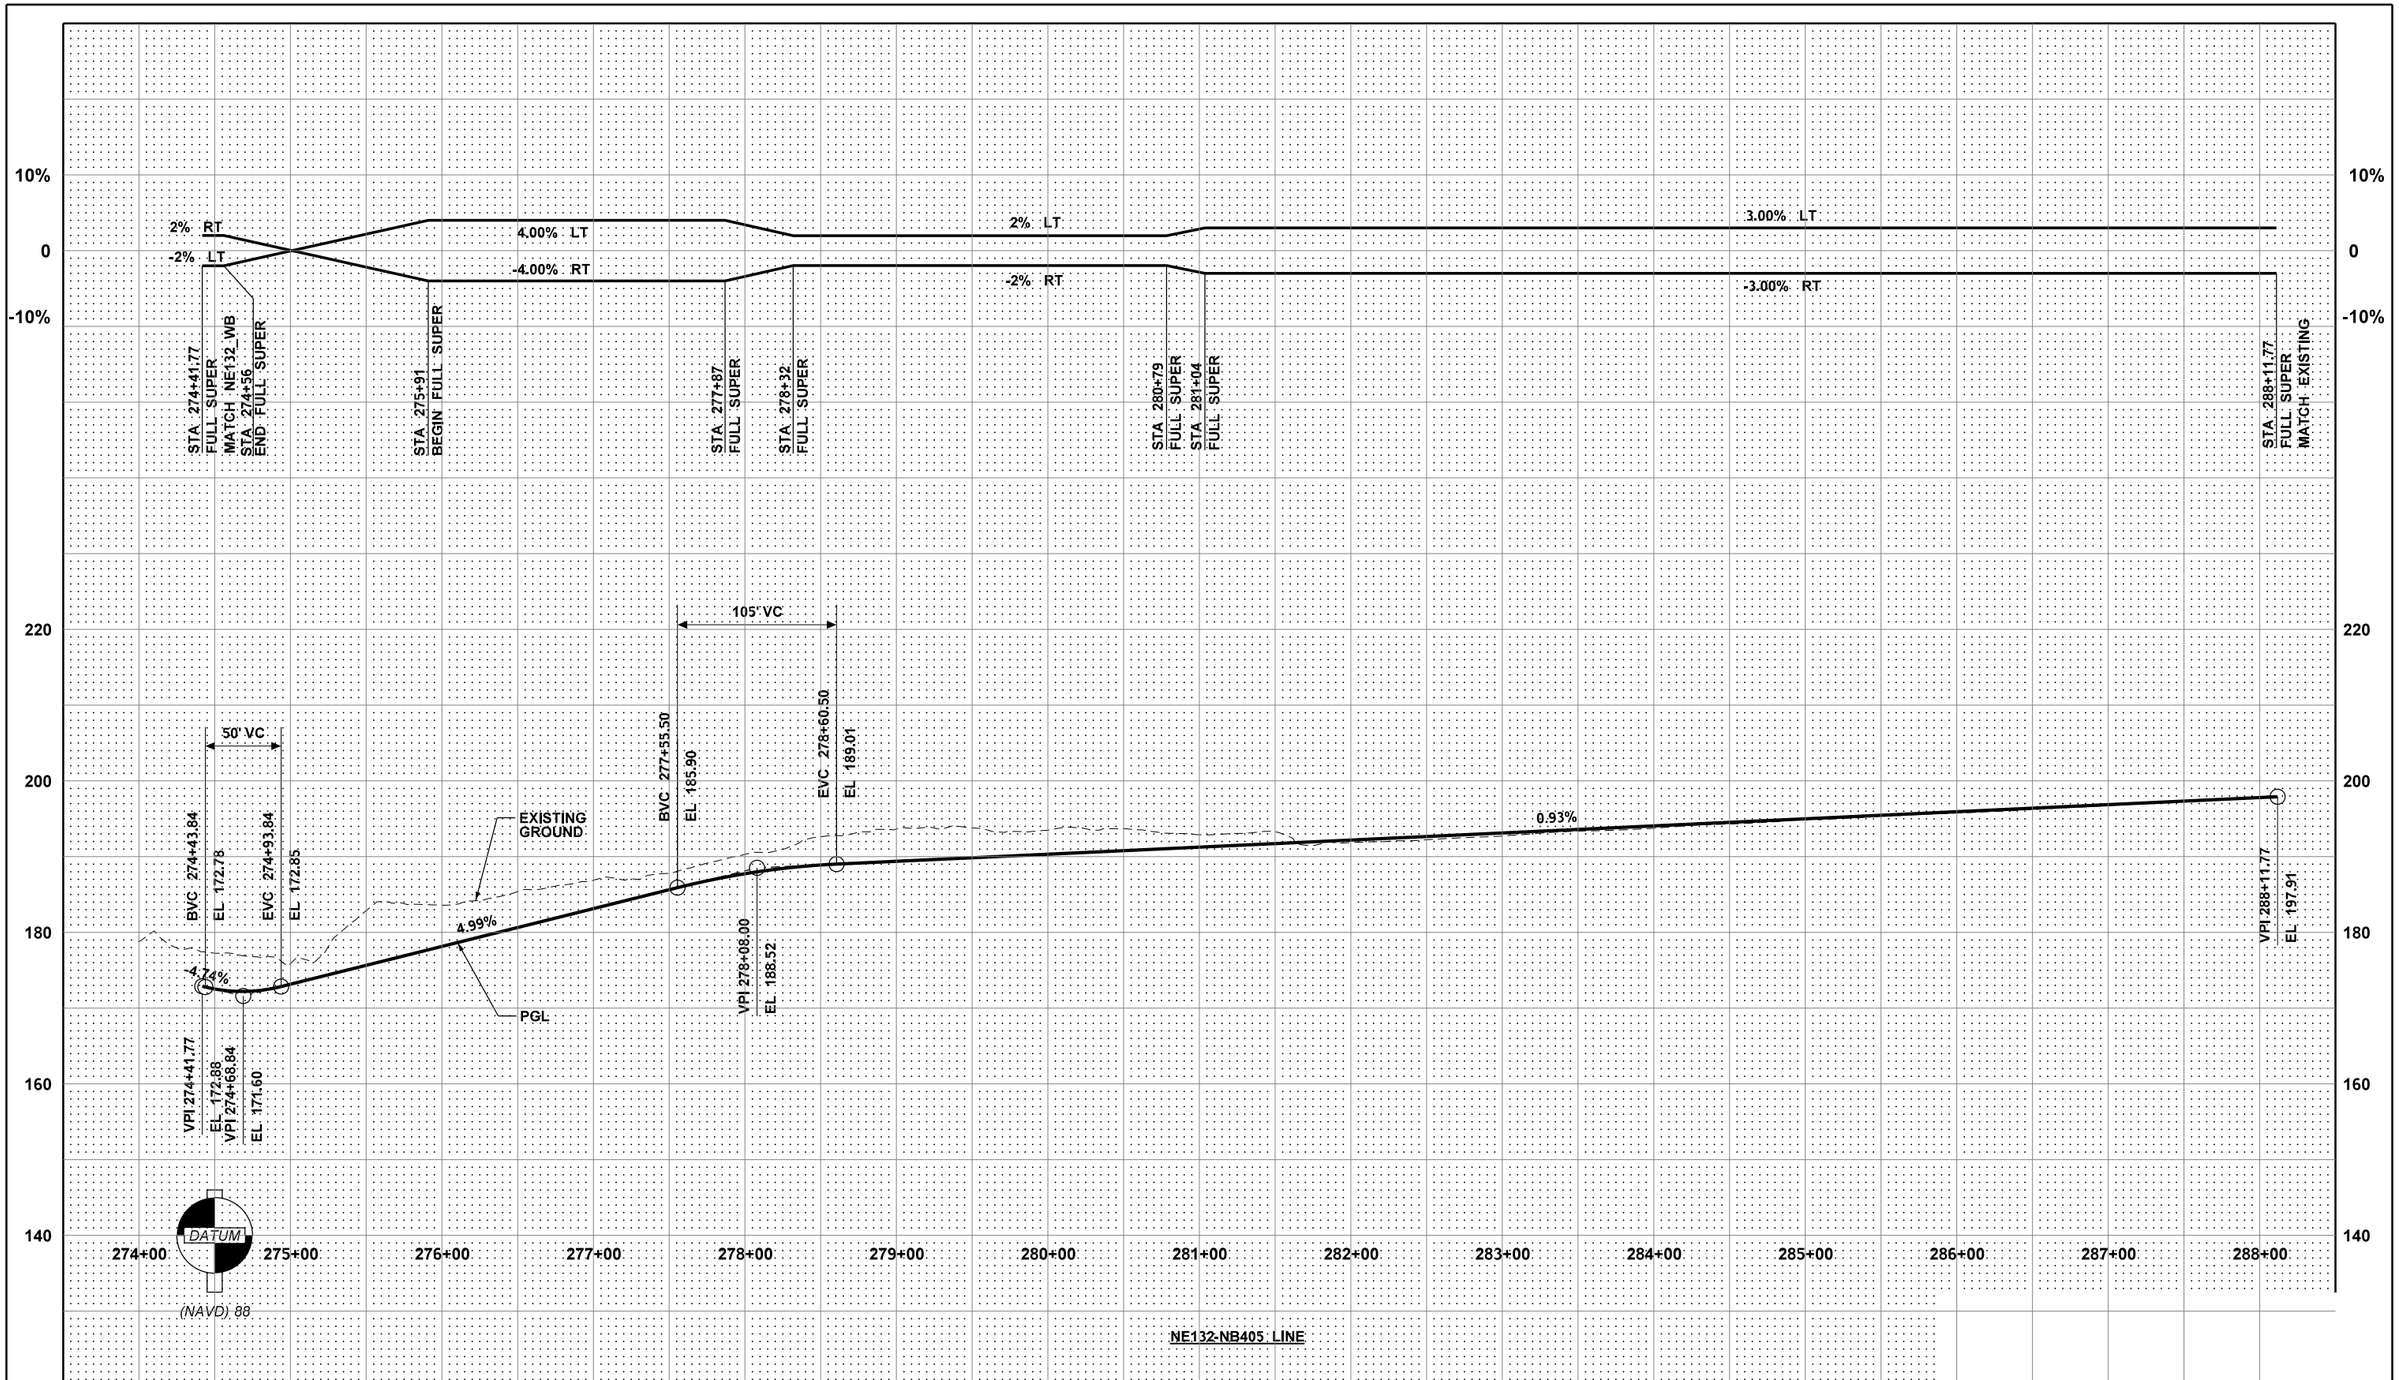

FILE NAME	XL5464_PR_RP_08.dgn
TIME	10:57:59 PM
DATE	12/30/2021
PLOTTED BY	wsppw14ics02$
DESIGNED BY	H. LE
ENTERED BY	M. AUDAR
CHECKED BY	M. HOLLAND
PROJ. ENGR.	E. PAO
REGIONAL ADM.	

PRELIMINARY
NOT FOR CONSTRUCTION

REVISION	DATE	BY

REGION NO.	STATE	FED.AID PROJ.NO.
10	WASH	
JOB NUMBER		
CONTRACT NO.		LOCATION NO. XL-5464

P.E. STAMP BOX DATE

P.E. STAMP BOX DATE

Washington State Department of Transportation
GRAHAM
WSP
1001 Fourth Ave, Suite 3100, Seattle, WA 98154
Tel: (206) 382-5200

I-405
NE 132ND STREET INTERCHANGE PROJECT

ROADWAY PROFILE

PLAN REF NO
RP08
SHEET
OF
SHEETS

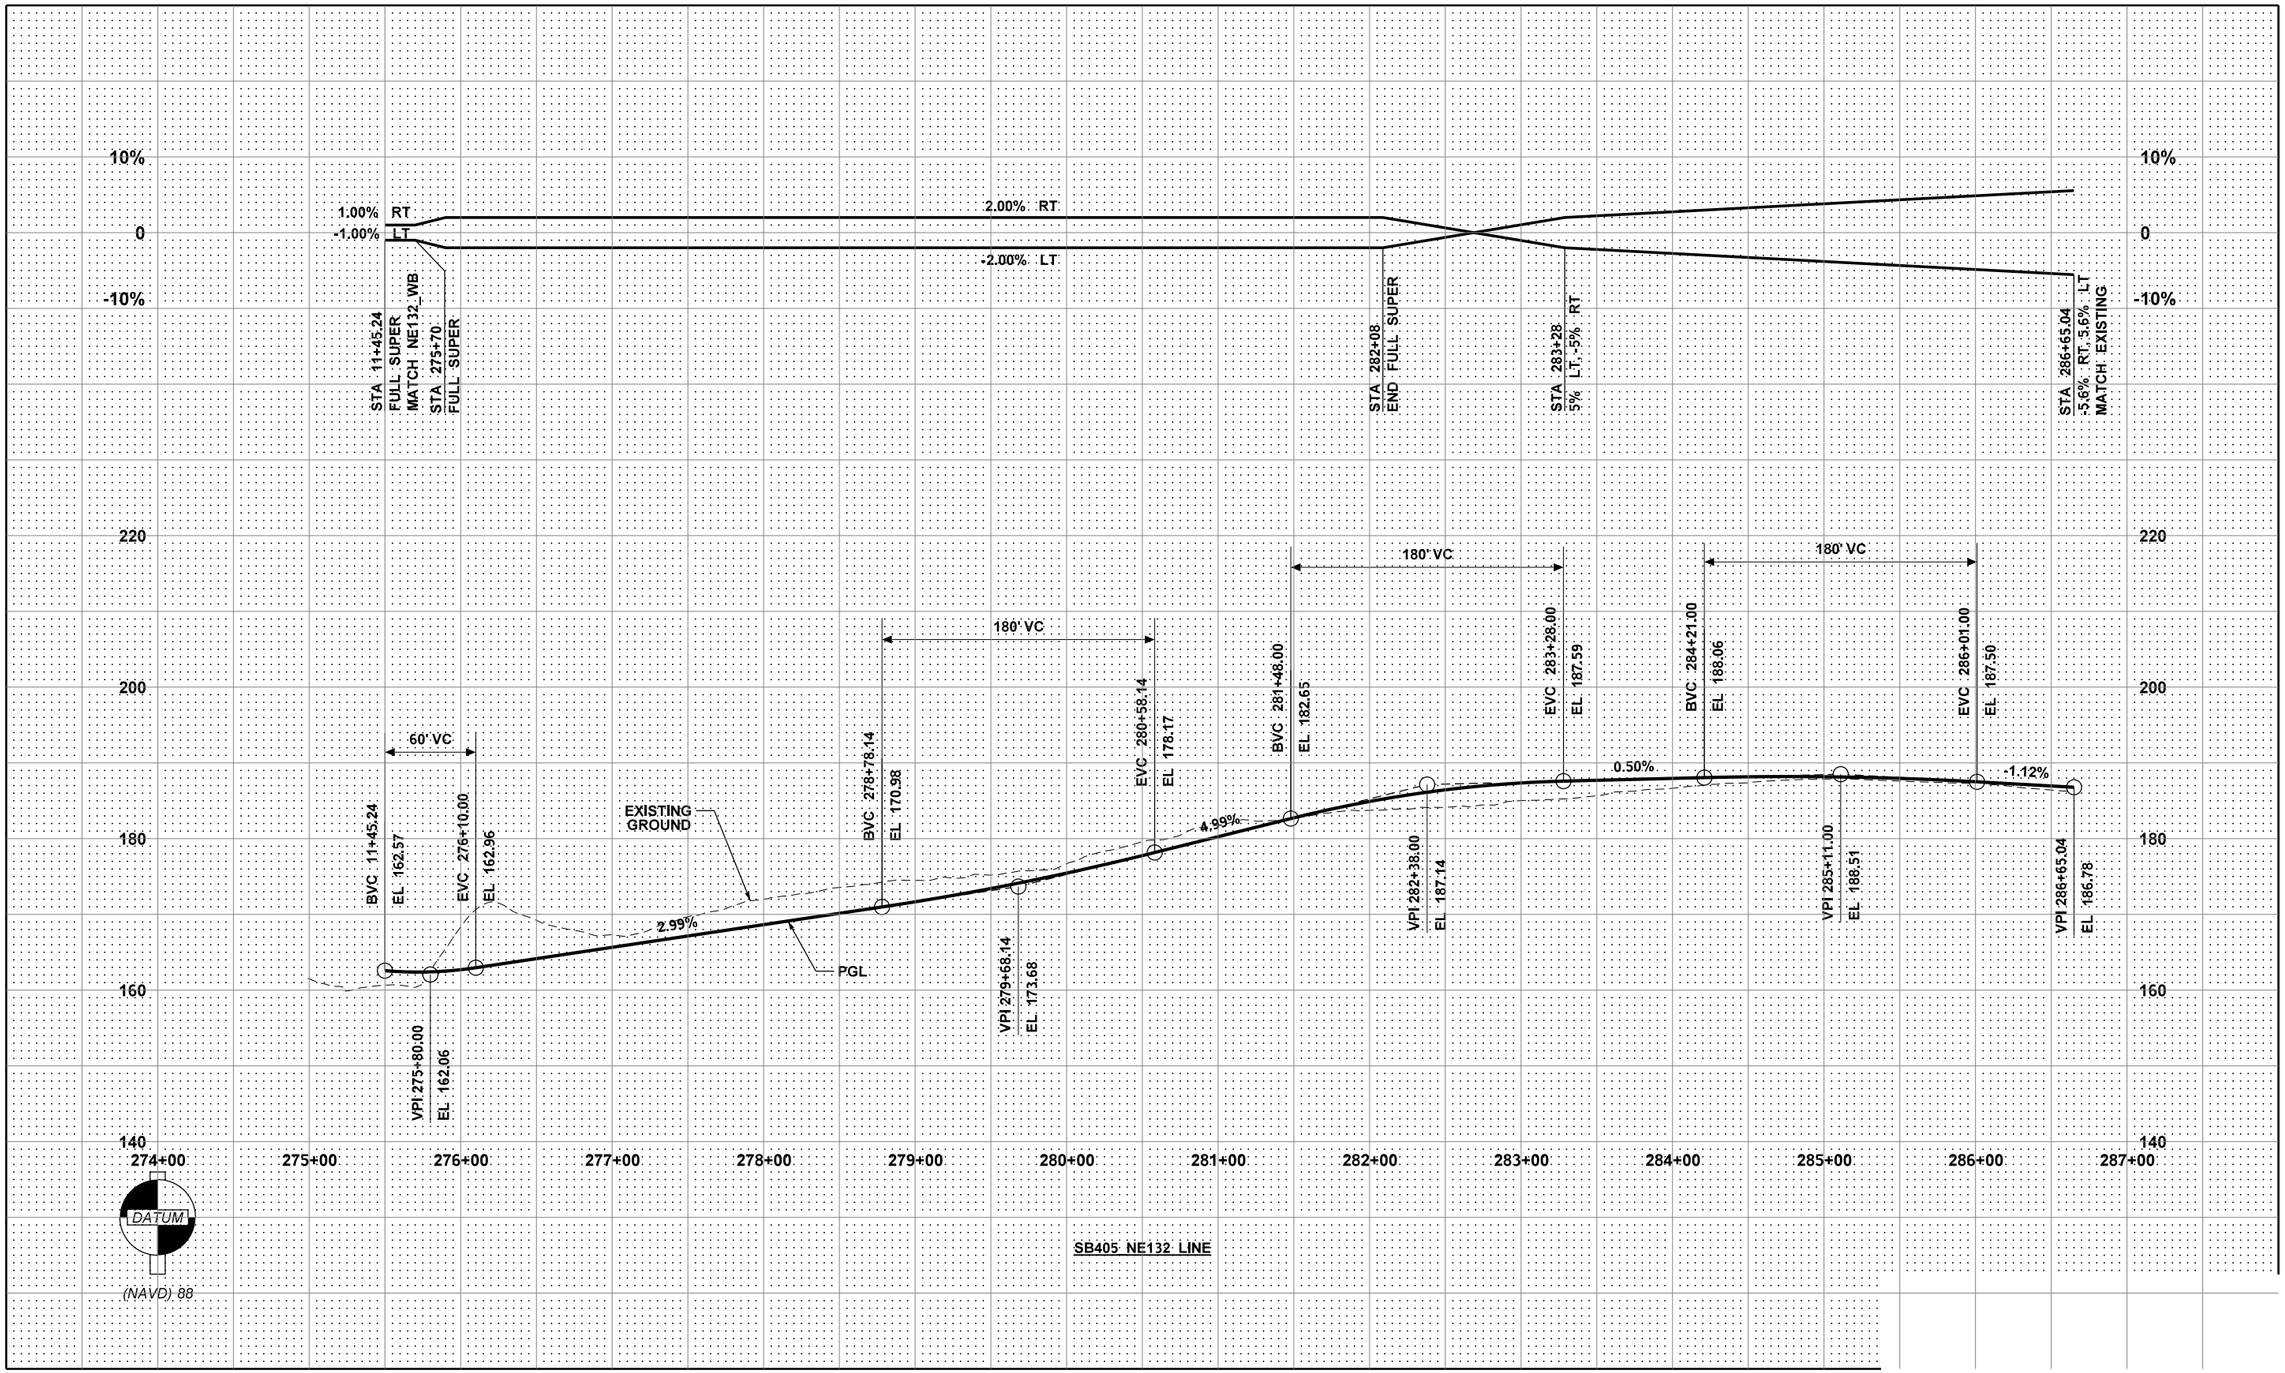

FILE NAME	XL5464_PR_RP_09.dgn
TIME	10:57:44 PM
DATE	12/30/2021
PLOTTED BY	wsppw14ics02$
DESIGNED BY	H. LE
ENTERED BY	M. AUDAR
CHECKED BY	M. HOLLAND
PROJ. ENGR.	E. PAO
REGIONAL ADM.	

PRELIMINARY
NOT FOR CONSTRUCTION

REVISION	DATE	BY

REGION NO.	STATE	FED.AID PROJ.NO.
10	WASH	
JOB NUMBER		
CONTRACT NO.		LOCATION NO. XL-5464

P.E. STAMP BOX DATE

P.E. STAMP BOX DATE

Washington State Department of Transportation
GRAHAM
WSP
1001 Fourth Ave, Suite 3100, Seattle, WA 98154
Tel: (206) 382-5200

I-405
NE 132ND STREET INTERCHANGE PROJECT

ROADWAY PROFILE

PLAN REF NO
RP09

SHEET
OF
SHEETS