ABBREVIATION

AHD	AHEAD
ALG	ALIGNMENT
AP	ANGLE POINT
BK	BACK
CP	CONTROL POINT
CS	CURVE TO SPIRAL
EB	EASTBOUND
EX	EXISTING
LT	LEFT
NC	NORMAL CROWN
NB	NORTHBOUND
PI	POINT OF INTERSECTION
PC	POINT OF CURVATURE
PT	POINT OF TANGENCY
PCC	POINT OF COMPOUND CURVATURE
PRC	POINT OF REVERSE CURVATURE
POB	POINT OF BEGINNING
POE	POINT OF END
POC	POINT ON CURVE
POT	POINT ON TANGENT
RT	RIGHT
RW	RIGHT OF WAY
S	SUPERELEVATION
SB	SOUTHBBOUND
SC	SPIRAL TO CURVE
SPI	SPIRAL POINT OF INTERSECTION
TS	TANGENT TO SPIRAL
WB	WESTBOUND

LEGEND

	EXISTING ALIGNMENT
	CONSTRUCTION ALIGNMENT
	CULVERT
	DITCH BOTTOM
	FENCE
	GUARDRAIL
	GRAVEL EDGE
	PAVED EDGE
	BRIDGE
	RETAINING WALL
	BUILDINGS
	STREAM EDGE
SAW	PROPOSED SAWCUT
	PROPOSED IMPACT LINE

FILE NAME	XL5464_PS_SP_00.dgn
TIME	11:15:51 PM
DATE	12/30/2021
PLOTTED BY	wsppw14ics02$
DESIGNED BY	S. DODT
ENTERED BY	M. AUDAR
CHECKED BY	H. LE
PROJ. ENGR.	E. PAO
REGIONAL ADM.	

PRELIMINARY
NOT FOR CONSTRUCTION

REVISION	DATE	BY

REGION NO. 10 | STATE WASH
JOB NUMBER
CONTRACT NO.
FED.AID PROJ.NO.
LOCATION NO. XL-5464

P.E. STAMP BOX DATE
P.E. STAMP BOX DATE

Washington State Department of Transportation
GRAHAM
WSP
1001 Fourth Ave, Suite 3100, Seattle, WA 98154
Tel: (206) 382-5200

I-405
NE 132ND STREET INTERCHANGE PROJECT

SITE PREPERATION PLAN

PLAN REF NO SP00
SHEET
OF
SHEETS

T.26N. R.5E. W.M.

FILE NAME	XL5464_PS_SP_01.dgn
TIME	11:19:12 PM
DATE	12/30/2021
PLOTTED BY	wsppw14ics02$
DESIGNED BY	H. LE
ENTERED BY	J. ZHOU
CHECKED BY	M . HOLLAND
PROJ. ENGR.	E. PAO
REGIONAL ADM.	

PRELIMINARY
NOT FOR CONSTRUCTION

REVISION	DATE	BY

REGION NO.	STATE	FED.AID PROJ.NO.
10	WASH	
JOB NUMBER		
CONTRACT NO.		LOCATION NO. XL-5464

P.E. STAMP BOX DATE

P.E. STAMP BOX DATE

Washington State Department of Transportation
GRAHAM WSP
1001 Fourth Ave, Suite 3100, Seattle, WA 98154
Tel: (206) 382-5200

I-405
NE 132ND STREET INTERCHANGE PROJECT

SITE PREPARATION PLAN

PLAN REF NO
SP01
SHEET
OF
SHEETS

T.26N. R.5E. W.M.

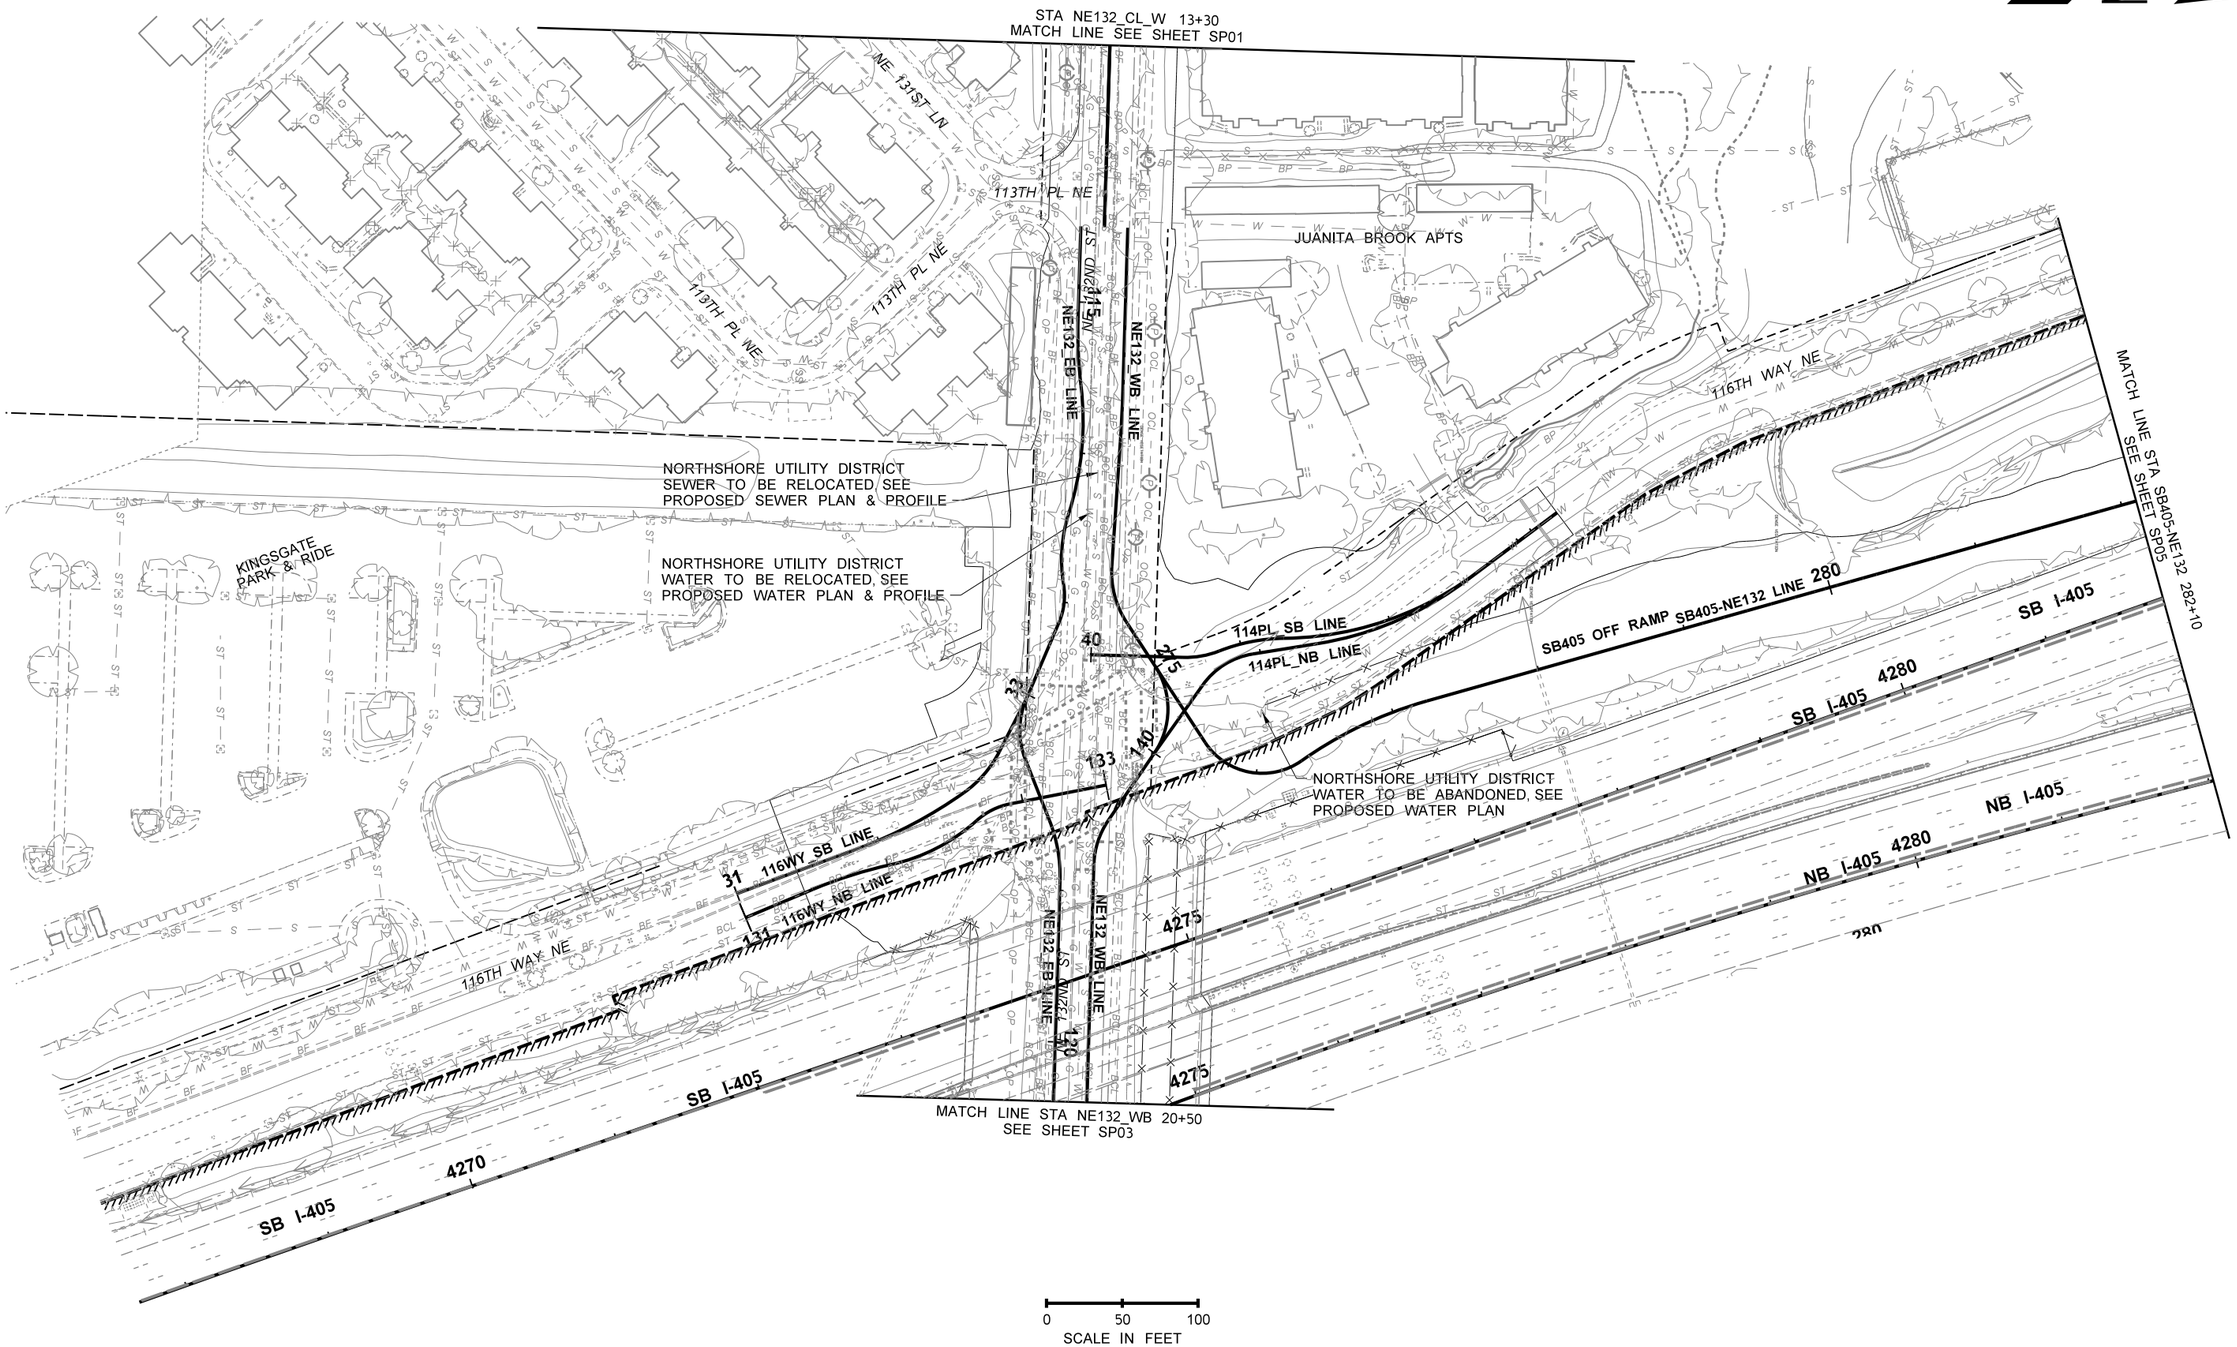

FILE NAME	XL5464_PS_SP_02.dgn						
TIME	11:15:56 PM						
DATE	12/30/2021						
PLOTTED BY	wsppw14ics02$						
DESIGNED BY	H. LE	**PRELIMINARY**					
ENTERED BY	J. ZHOU	NOT FOR CONSTRUCTION					
CHECKED BY	M . HOLLAND						
PROJ. ENGR.	E. PAO		10/13/21	GR			
REGIONAL ADM.		REVISION	DATE	BY			

REGION NO.	STATE	FED.AID PROJ.NO.
10	WASH	
JOB NUMBER		
CONTRACT NO.		LOCATION NO. XL-5464

P.E. STAMP BOX DATE

P.E. STAMP BOX DATE

Washington State Department of Transportation

GRAHAM

WSP

1001 Fourth Ave, Suite 3100, Seattle, WA 98154
Tel: (206) 382-5200

I-405
NE 132ND STREET INTERCHANGE PROJECT

SITE PREPARATION PLAN

PLAN REF NO **SP02**

SHEET OF SHEETS

T.26N. R.5E. W.M.

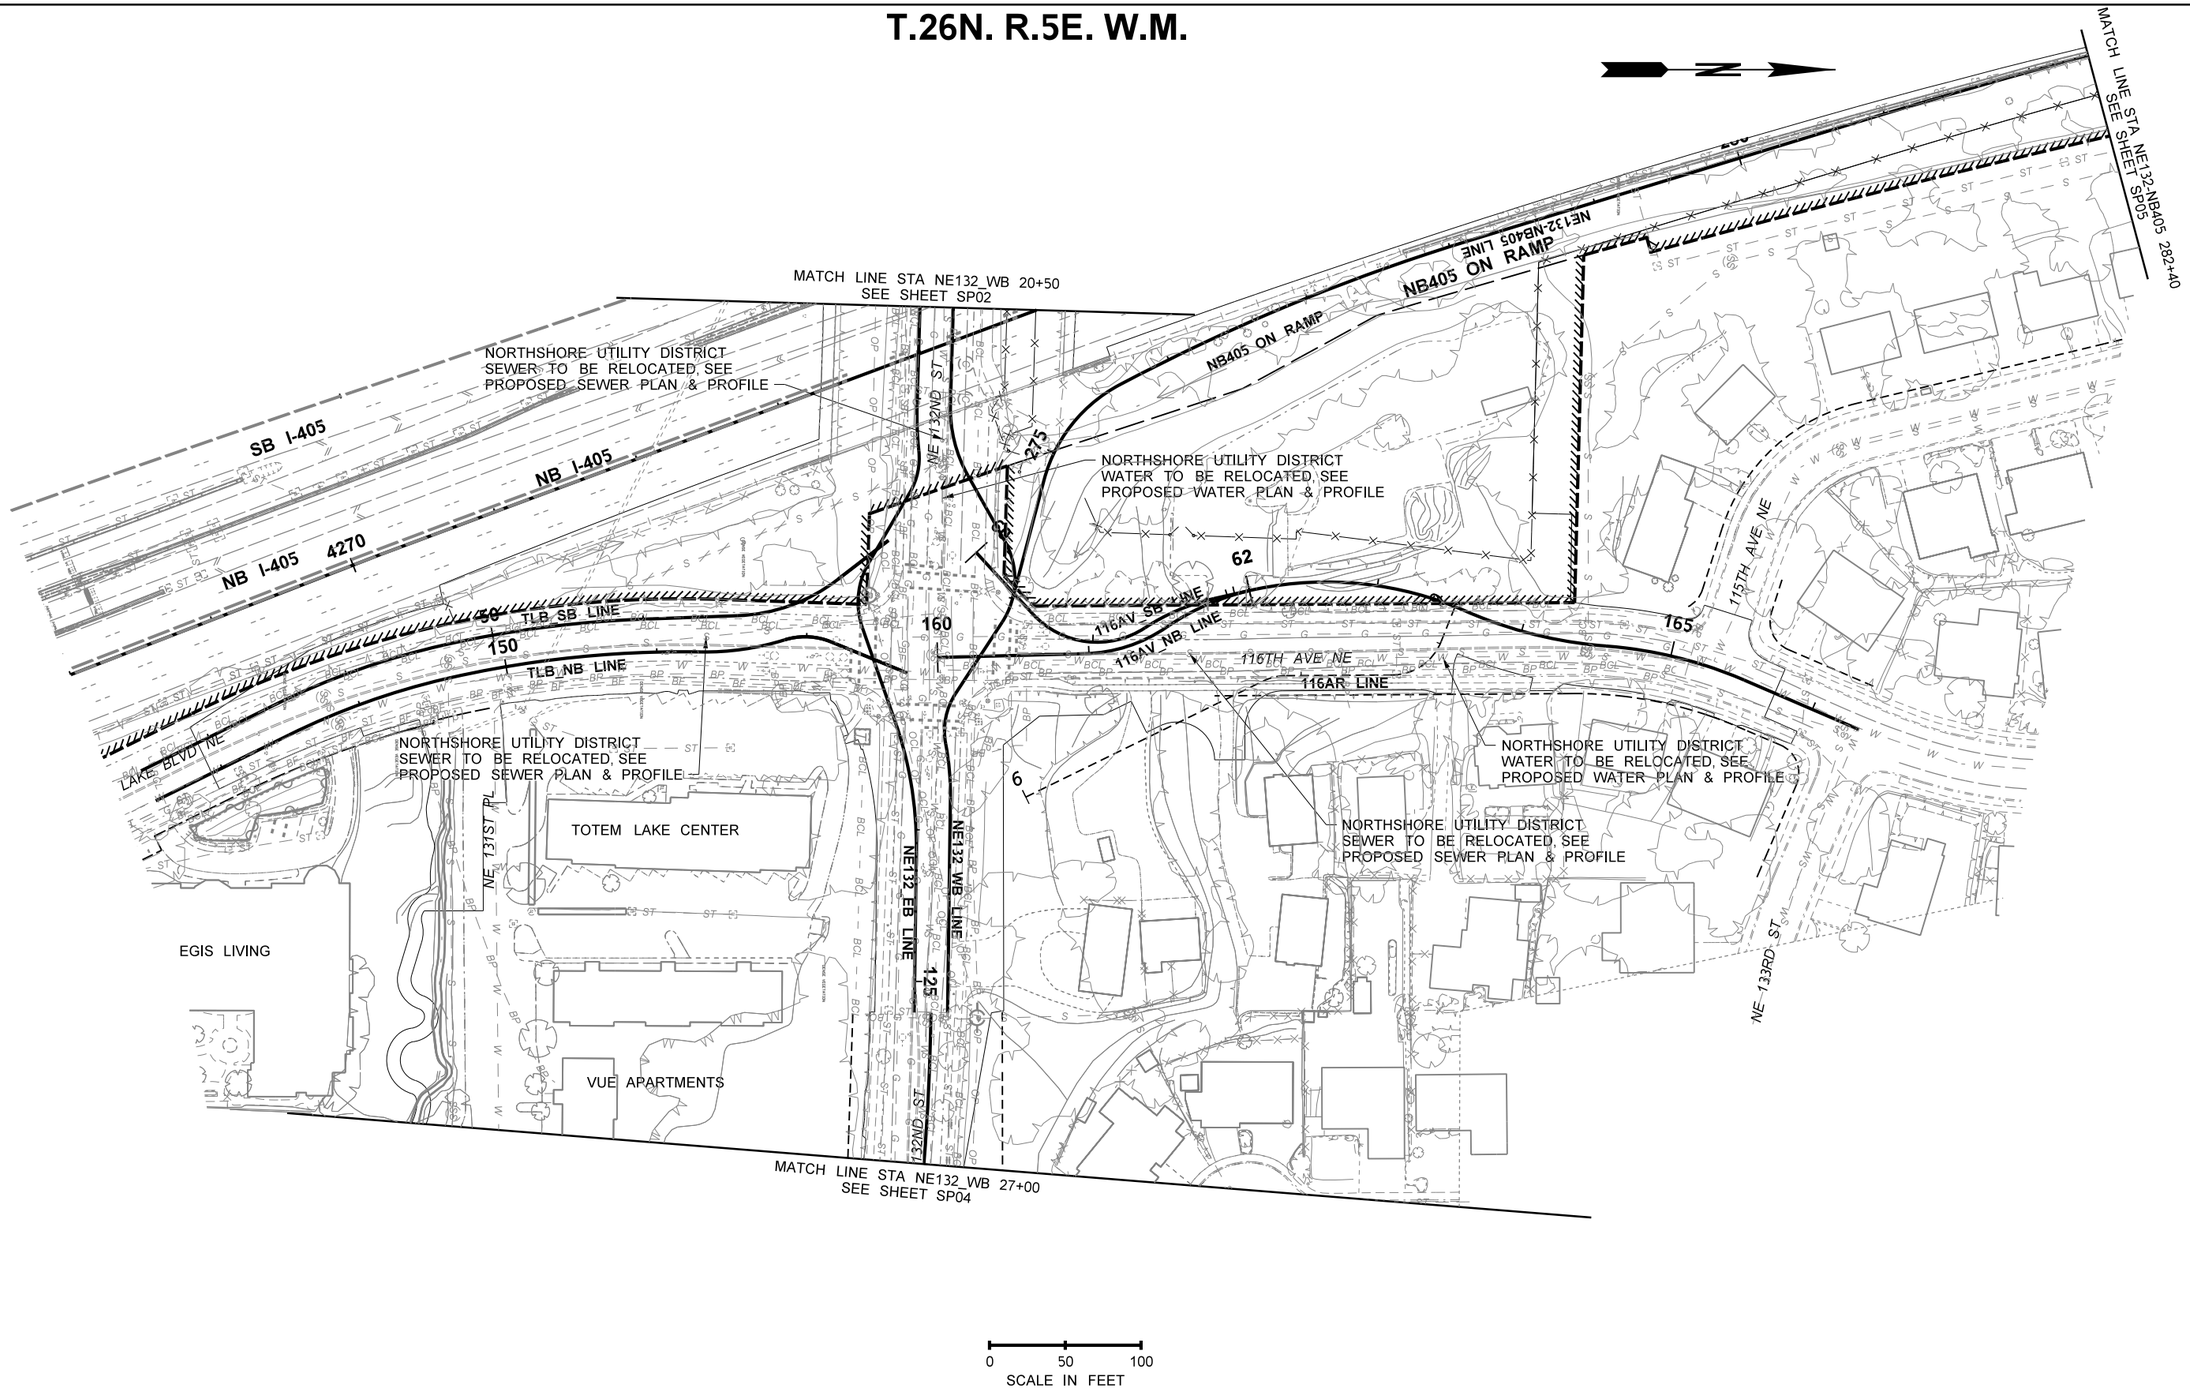

0 50 100
SCALE IN FEET

FILE NAME	XL5464_PS_SP_03.dgn				REGION NO. 10	STATE WASH	FED.AID PROJ.NO.	P.E. STAMP BOX DATE	P.E. STAMP BOX DATE
TIME	11:17:08 PM				JOB NUMBER				
DATE	12/30/2021								
PLOTTED BY	wsppw14ics02$	**PRELIMINARY**							
DESIGNED BY	H. LE	NOT FOR CONSTRUCTION							
ENTERED BY	J. ZHOU								
CHECKED BY	M . HOLLAND				CONTRACT NO.		LOCATION NO.		
PROJ. ENGR.	E. PAO	REV1	10/13/21	GR			XL-5464		
REGIONAL ADM.		REVISION	DATE	BY					

Washington State Department of Transportation
GRAHAM
WSP
1001 Fourth Ave, Suite 3100, Seattle, WA 98154
Tel: (206) 382-5200

I-405
NE 132ND STREET INTERCHANGE PROJECT

SITE PREPARATION PLAN

PLAN REF NO **SP03**

SHEET OF SHEETS

T.26N. R.5E. W.M.

0 50 100
SCALE IN FEET

FILE NAME	XL5464_PS_SP_04.dgn				REGION NO. 10	STATE WASH	FED.AID PROJ.NO.	
TIME	11:18:48 PM				JOB NUMBER			
DATE	12/30/2021							
PLOTTED BY	wsppw14ics02$							
DESIGNED BY	H. LE	**PRELIMINARY**						
ENTERED BY	J. ZHOU							
CHECKED BY	M . HOLLAND	NOT FOR CONSTRUCTION			CONTRACT NO.		LOCATION NO. XL-5464	
PROJ. ENGR.	E. PAO							
REGIONAL ADM.		REVISION	DATE	BY				

P.E. STAMP BOX DATE

P.E. STAMP BOX DATE

Washington State Department of Transportation
GRAHAM
WSP
1001 Fourth Ave, Suite 3100, Seattle, WA 98154
Tel: (206) 382-5200

I-405
NE 132ND STREET INTERCHANGE PROJECT

SITE PREPARATION PLAN

PLAN REF NO
SP04

SHEET
OF
SHEETS

T.26N. R.5E. W.M.

FILE NAME	XL5464_PS_SP_05.dgn
TIME	11:17:19 PM
DATE	12/30/2021
PLOTTED BY	wsppw14ics02$
DESIGNED BY	H. LE
ENTERED BY	J. ZHOU
CHECKED BY	M . HOLLAND
PROJ. ENGR.	E. PAO
REGIONAL ADM.	

PRELIMINARY
NOT FOR CONSTRUCTION

REVISION	DATE	BY

REGION NO.	STATE	FED.AID PROJ.NO.
10	WASH	
JOB NUMBER		
CONTRACT NO.		LOCATION NO. XL-5464

P.E. STAMP BOX — DATE

P.E. STAMP BOX — DATE

Washington State Department of Transportation
GRAHAM
WSP
1001 Fourth Ave, Suite 3100, Seattle, WA 98154
Tel: (206) 382-5200

I-405
NE 132ND STREET INTERCHANGE PROJECT

SITE PREPARATION PLAN

PLAN REF NO
SP05
SHEET
OF
SHEETS

T.26N. R.5E. W.M.

FILE NAME	XL5464_PS_SP_06.dgn
TIME	11:19:21 PM
DATE	12/30/2021
PLOTTED BY	wsppw14ics02$
DESIGNED BY	H. LE
ENTERED BY	J. ZHOU
CHECKED BY	M . HOLLAND
PROJ. ENGR.	E. PAO
REGIONAL ADM.	

PRELIMINARY
NOT FOR CONSTRUCTION

REVISION	DATE	BY

REGION NO.	STATE	FED.AID PROJ.NO.
10	WASH	
JOB NUMBER		
CONTRACT NO.		LOCATION NO. XL-5464

P.E. STAMP BOX DATE

P.E. STAMP BOX DATE

Washington State Department of Transportation
GRAHAM
WSP
1001 Fourth Ave, Suite 3100, Seattle, WA 98154
Tel: (206) 382-5200

I-405
NE 132ND STREET INTERCHANGE PROJECT

SITE PREPARATION PLAN

PLAN REF NO
SP06

SHEET
OF
SHEETS