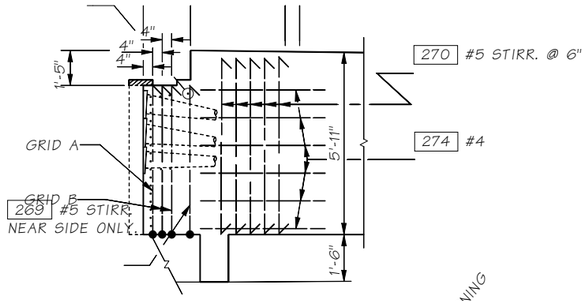

SECTION C

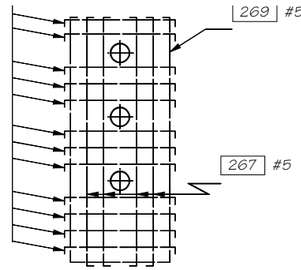

GRID A
INT. GIRDER

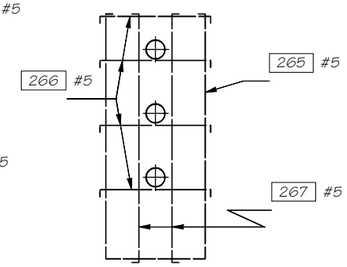

GRID B
INT. GIRDER

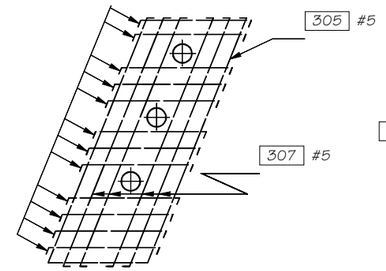

GRID A
EXT. GIRDER

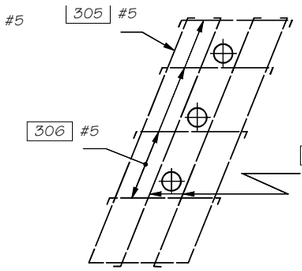

GRID B
EXT. GIRDER

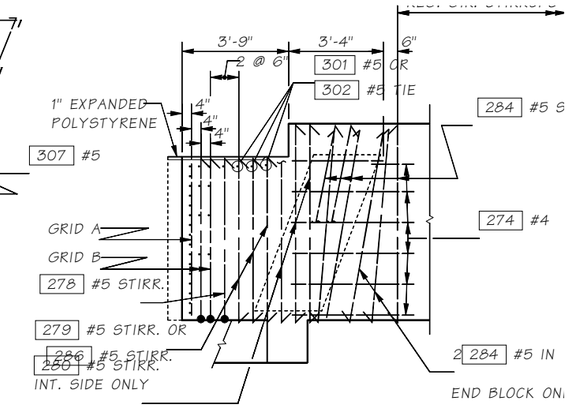

SECTION B

GIR. C SHOWN, GIR. A SIMILAR

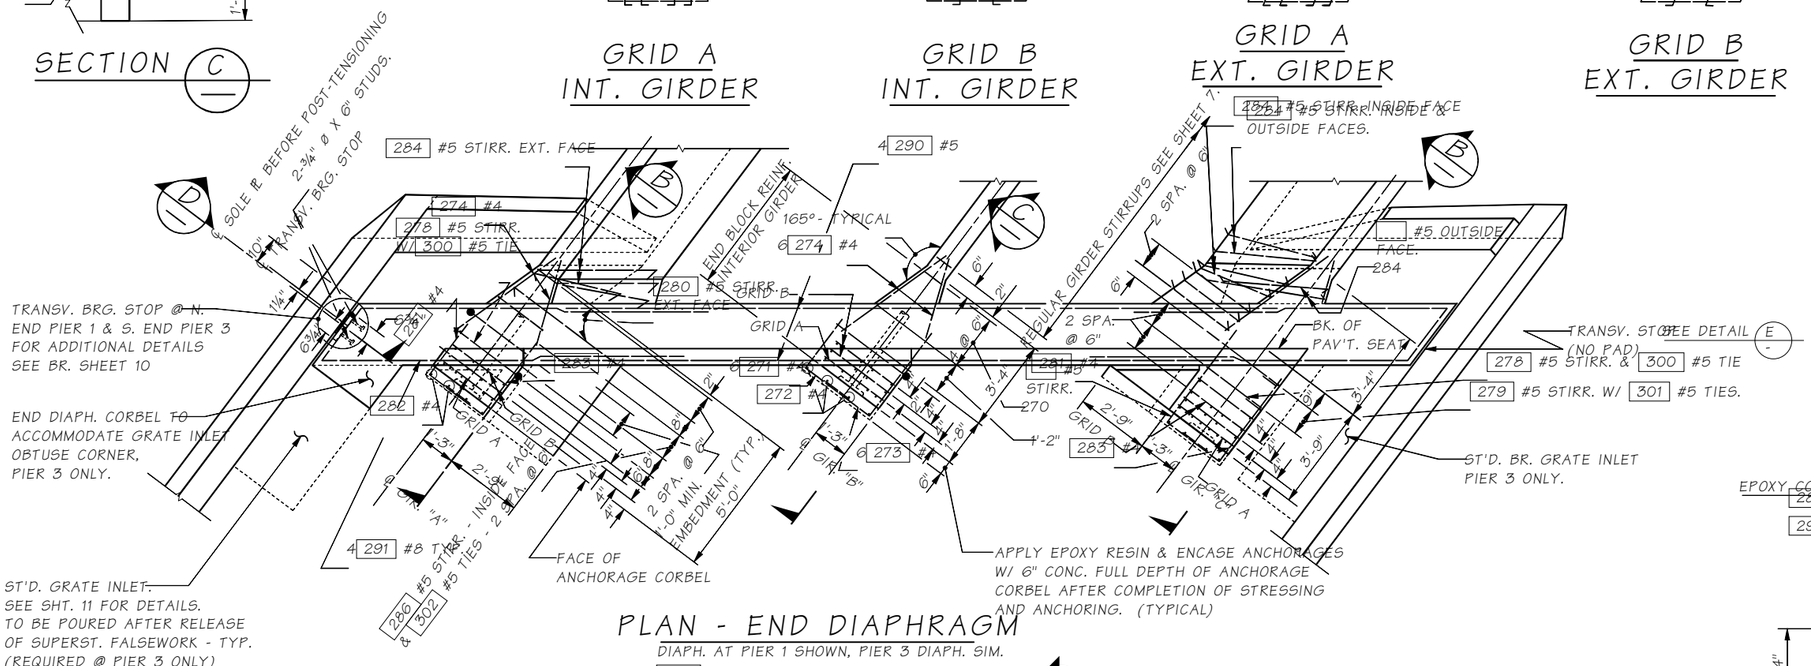

PLAN - END DIAPHRAGM

DIAPH. AT PIER 1 SHOWN, PIER 3 DIAPH. SIM.

NOTES:

1. TOP SLAB & TRAFFIC BARRIER NOT SHOWN.
2. 277 & 278 & 279 & 280 SHALL BE BENT OVER ANCHORAGES IN THE FIELD AFTER POST-TENSIONIN
3. CONC. MUST BE WELL COMPACTED IN ANCHORAGE Z
4. REDESIGN ANCHORAGES ARE REQD. TO MAINTAIN E & NORMAL TO ℄ OF TENDONS.

EPOXY COATED BARS = 288 #8, 299 #5

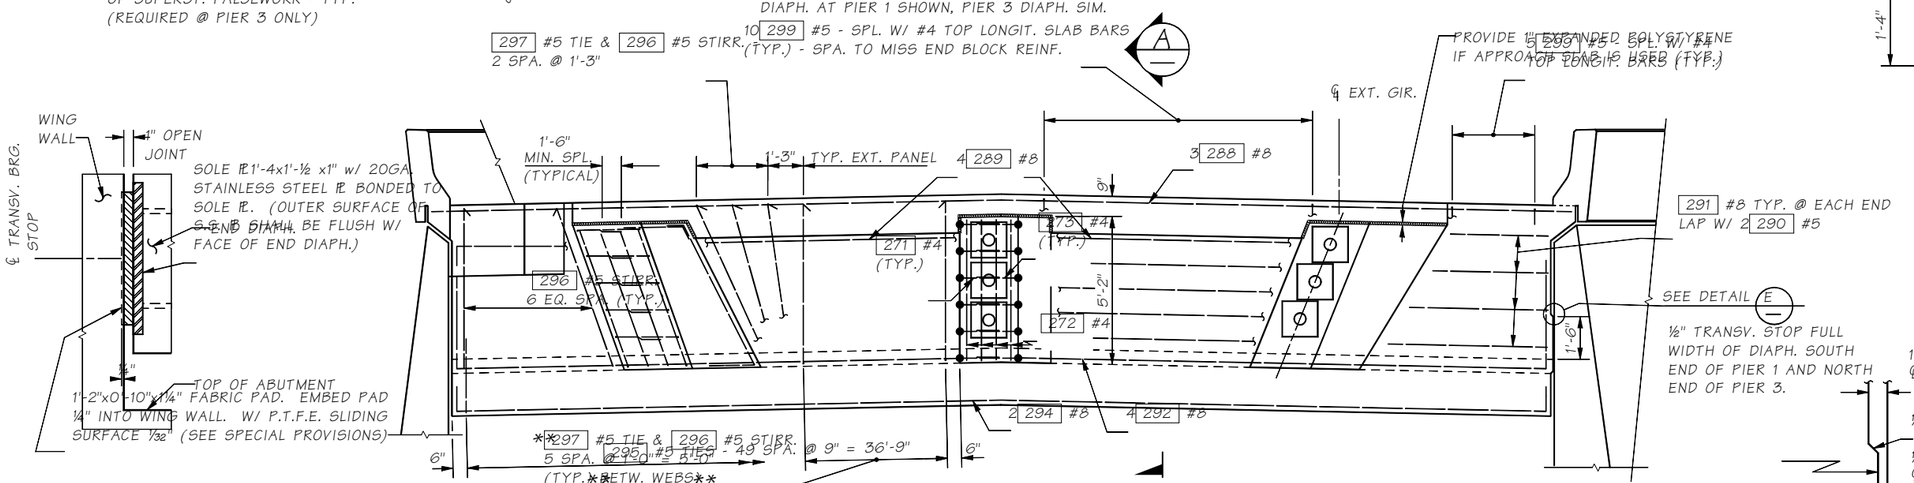

SECTION D

ELEVATION - END DIAPHRAGM

** PLACE PARALLEL TO ℄ BRIDGE

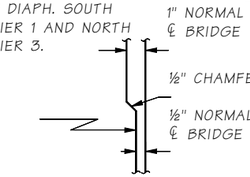

DETAIL E

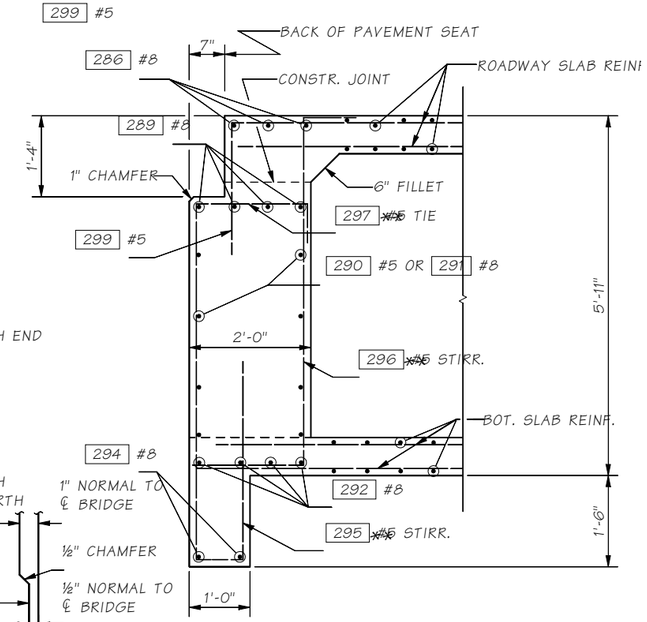

SECTION A