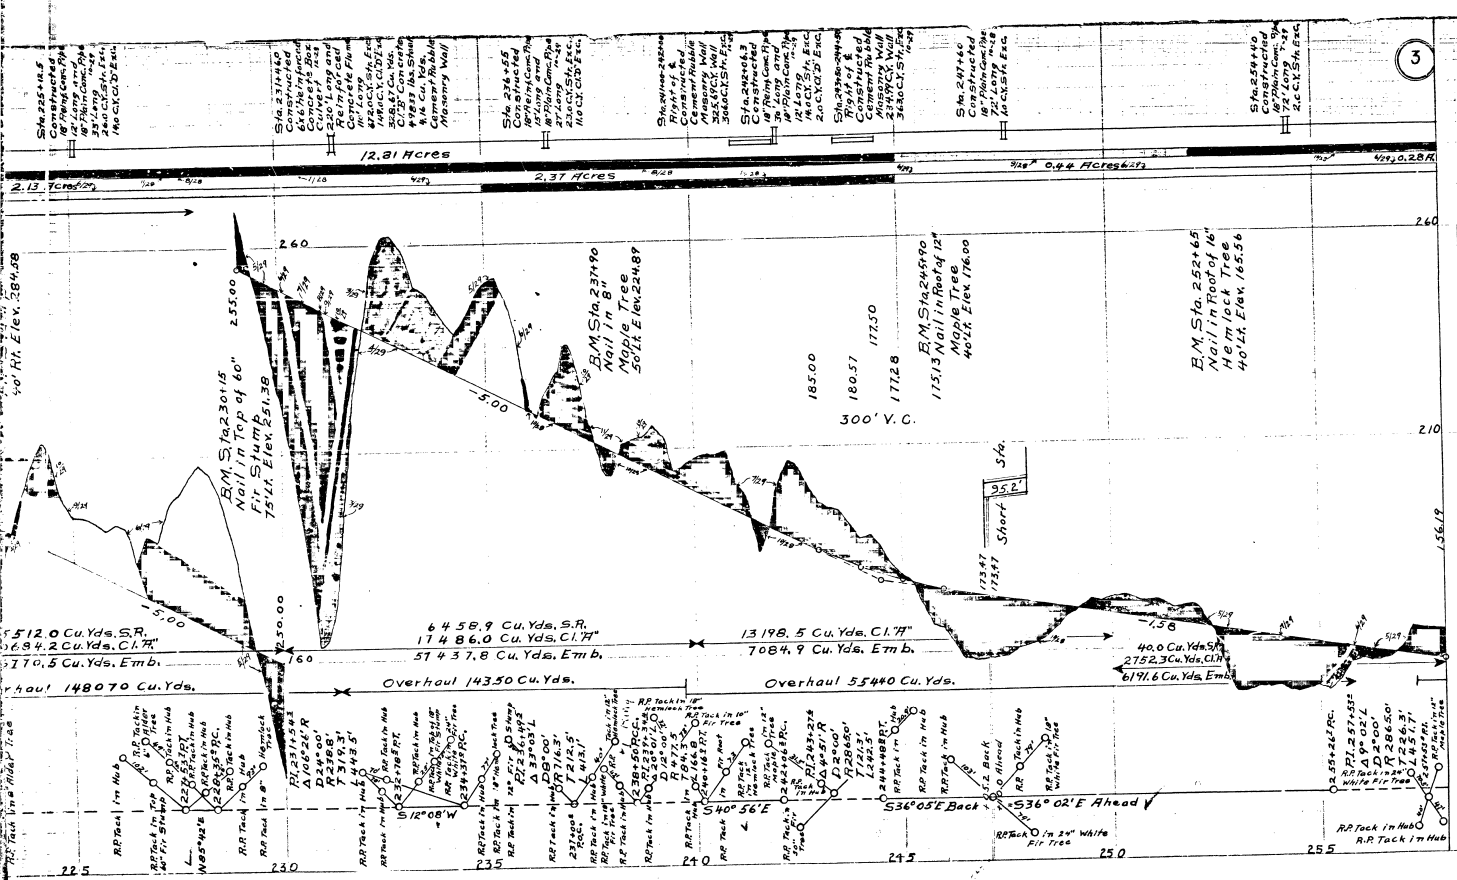

MILE 3

Clearing	12.81	Acres
Danger Trees 2½"-5' Diameter	5	Trees
Danger Trees Over 5' Diameter	41	Trees
Grubbing	6.59	Acres
Excavation Class "A"	91103	Cu. Yds.
Excavation Solid Rock	24272	Cu. Yds.
Overhaul X 100'	236360	Cu. Yds.
Surfacing Gravel	220	Cu. Yds.
Structure Excavation	1788.0	Cu. Yds.
Class "D" Excavation	400.0	Cu. Yds.
18" Plain Concrete Pipe	288.0	Lin. Ft.
18" Reinforced Concrete Pipe	570	Lin. Ft.
24" Reinforced Concrete Pipe	132.0	Lin. Ft.
Class "B" Concrete	424.10	Cu. Yds.
Reinforcing Steel	62032.0	lbs.
Cement Rubble Masonry Wall	564.84	Cu. Yds.
Force Account	$ 57.26	Dollars