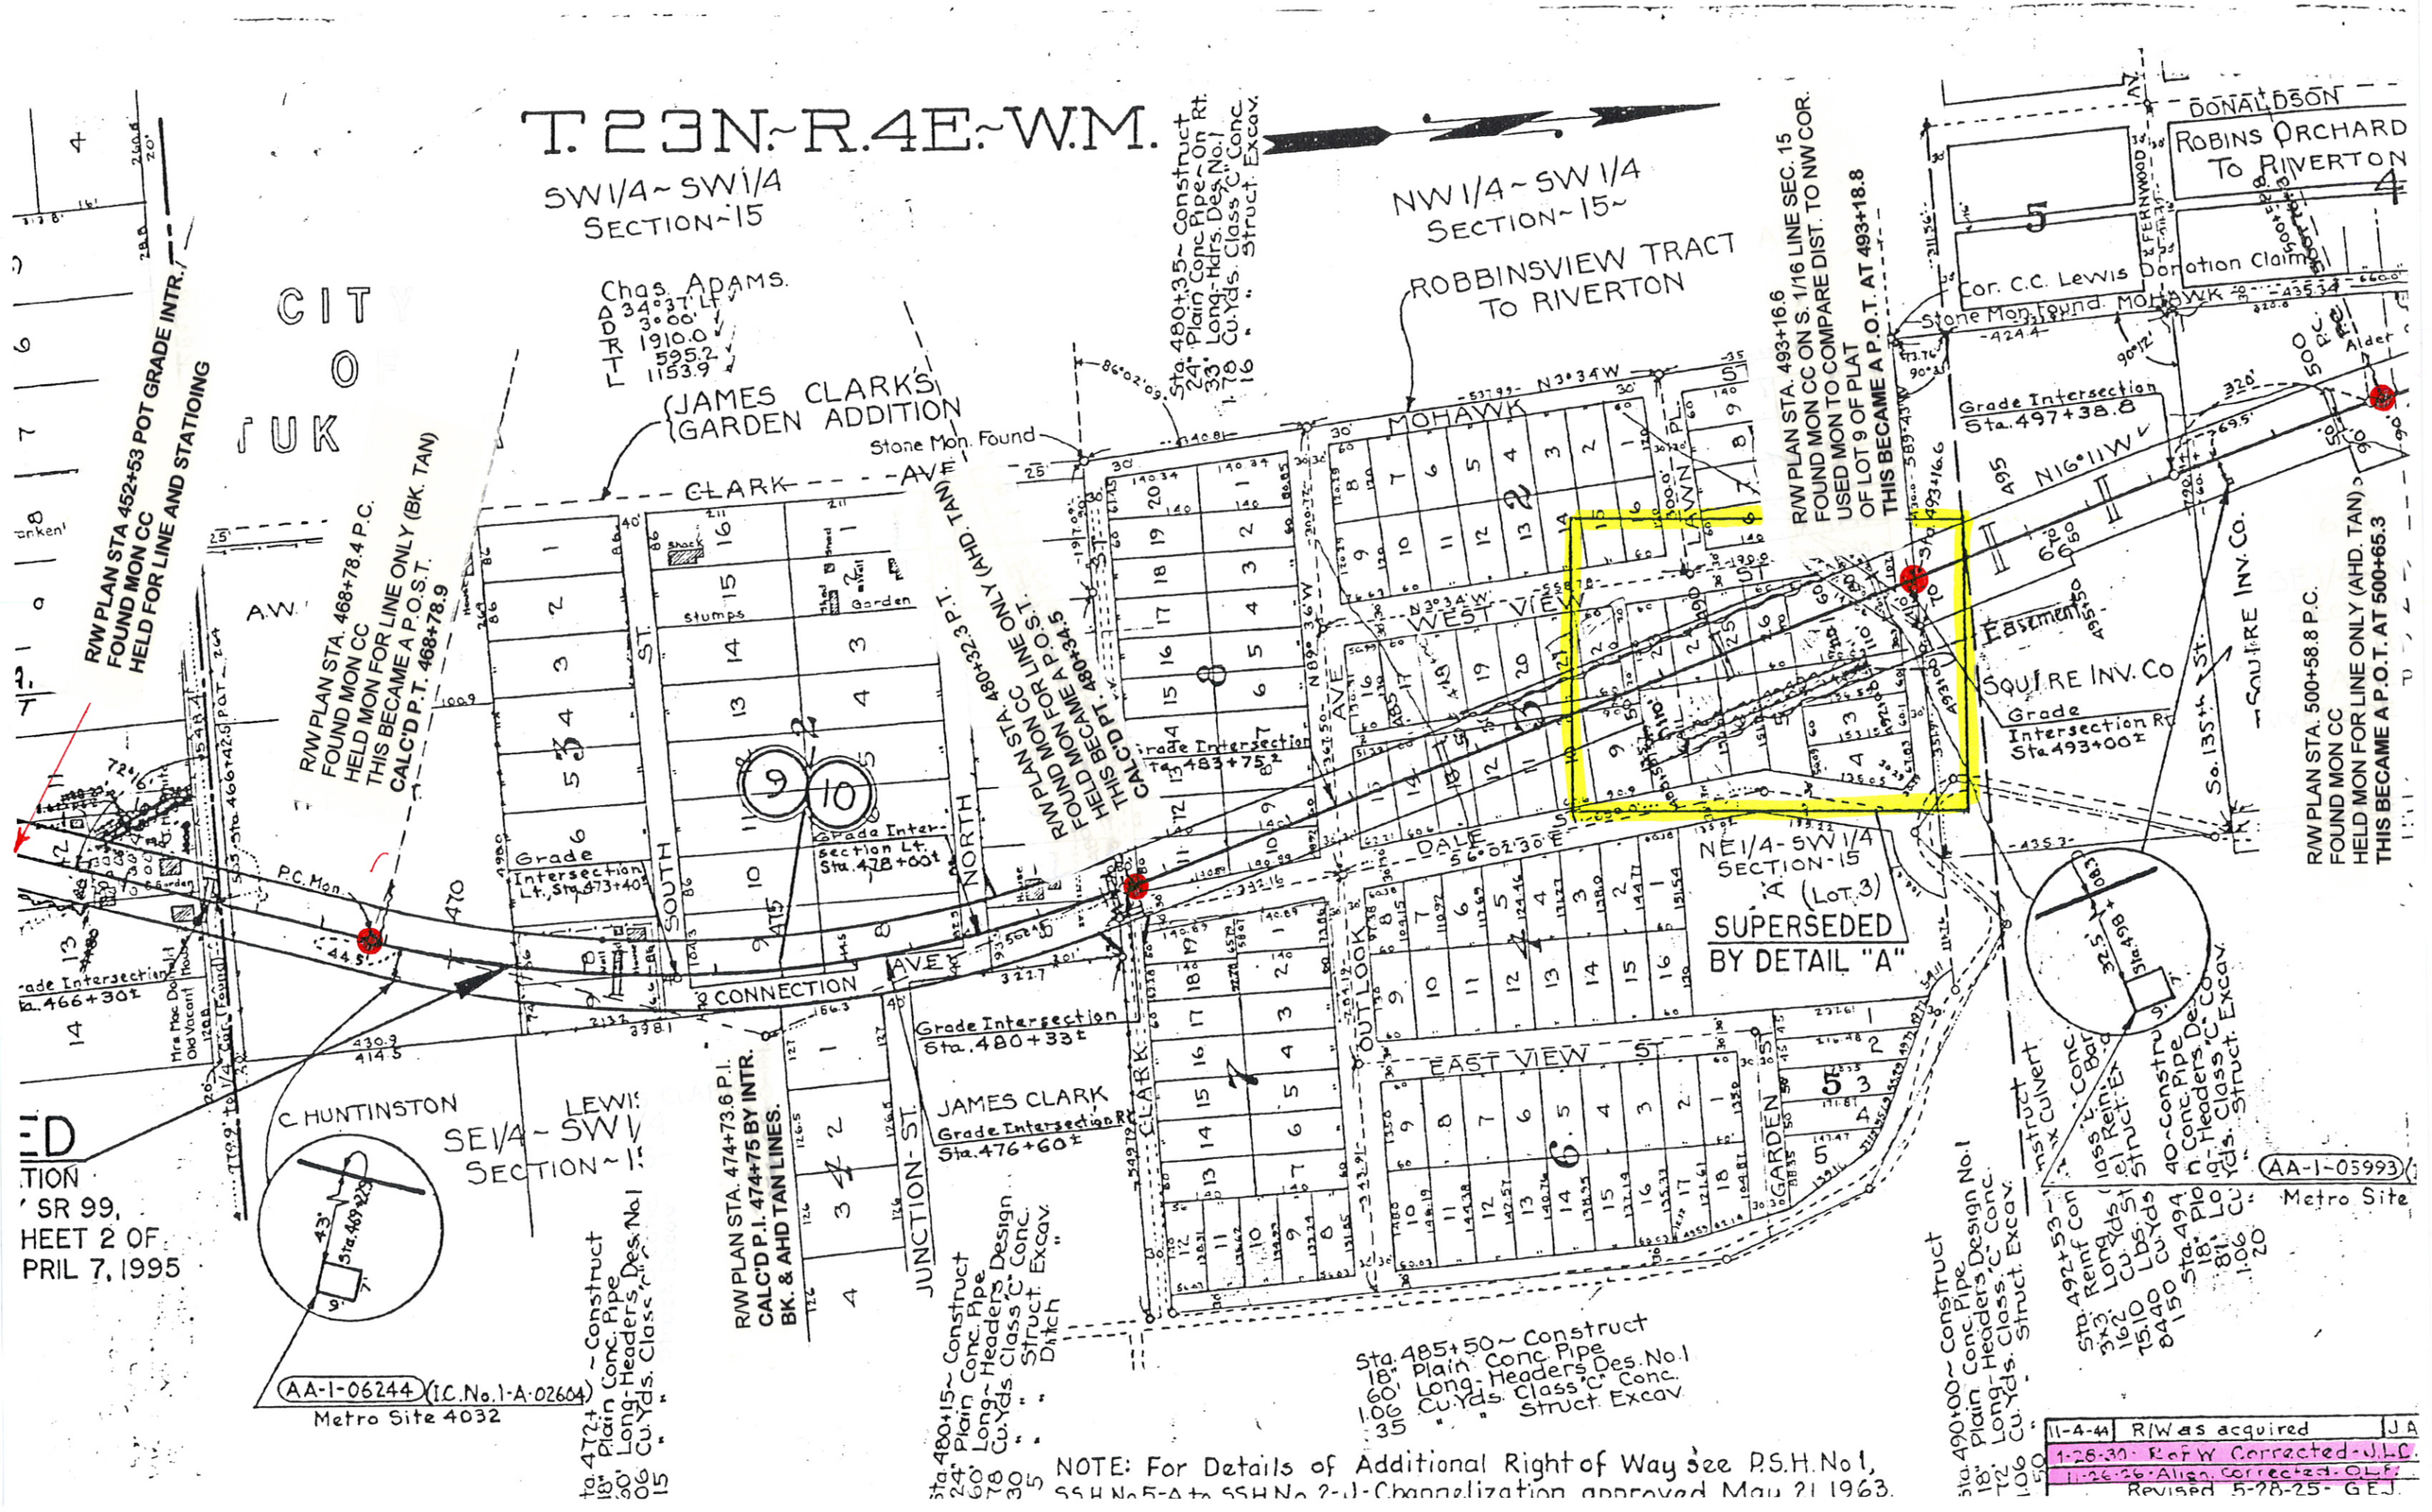

T.23N.~R.4E.~W.M.
SW1/4~SW1/4
SECTION~15
NW1/4~SW1/4
SECTION~15~
ROBBINSVIEW TRACT
TO RIVERTON
Chas. ADAMS.
JAMES CLARK'S
GARDEN ADDITION
Stone Mon. Found
CLARK AVE
MOHAWK
WEST VIEW
DALE
EAST VIEW ST
CONNECTION AVE
JUNCTION ST
SOUTH
NORTH
OUTLOOK
GARDEN
LAWN PL
DONALDSON
ROBINS ORCHARD
TO RIVERTON
Cor. C.C. Lewis Donation Claim
Stone Mon. Found
Grade Intersection
Sta. 497+38.8
Easement
SQUIRE INV. CO
Grade
Intersection Rt
Sta. 493+00±
Grade Intersection
Sta. 483+75±
Grade Intersection
Sta. 480+33±
JAMES CLARK
Grade Intersection Rt
Sta. 476+60±
Grade Intersection
Lt. Sta. 473+40±
Grade Intersection Lt.
Sta. 478+00±
Grade Intersection
Sta. 466+30±
C. HUNTINSTON
SE1/4~SW1/4
SECTION~15
NE1/4~SW1/4
SECTION~15
(LOT 3)
SUPERSEDED
BY DETAIL "A"
R/W PLAN STA 452+53 POT GRADE INTR.
FOUND MON CC
HELD FOR LINE AND STATIOING
R/W PLAN STA. 468+78.4 P.C.
FOUND MON CC
HELD MON FOR LINE ONLY (BK. TAN)
THIS BECAME A P.O.S.T.
CALC'D P.T. 468+78.9
R/W PLAN STA. 480+32.3 P.T.
FOUND MON CC
HELD MON FOR LINE ONLY (AHD. TAN)
THIS BECAME A P.O.S.T.
CALC'D PT. 480+34.5
R/W PLAN STA. 474+73.6 P.I.
CALC'D P.I. 474+75 BY INTR.
BK. & AHD TAN LINES.
R/W PLAN STA. 493+16.6
FOUND MON CC ON S. 1/16 LINE SEC. 15
USED MON TO COMPARE DIST. TO NW COR.
OF LOT 9 OF PLAT
THIS BECAME A P.O.T. AT 493+18.8
R/W PLAN STA. 500+58.8 P.C.
FOUND MON CC
HELD MON FOR LINE ONLY (AHD. TAN)
THIS BECAME A P.O.T. AT 500+65.3
Sta. 480+35~ Construct
24" Plain Conc. Pipe~On Rt.
33' Long-Hdrs. Des. No.1
1.78 Cu.Yds. Class "C" Conc.
16 " " Struct. Excav.
Sta. 485+50~ Construct
18" Plain Conc. Pipe
60' Long-Headers Des. No.1
1.06 Cu.Yds. Class "C" Conc.
35 " " Struct. Excav.
Sta. 490+00~ Construct
18" Plain Conc. Pipe
72' Long-Headers Design No.1
1.06 Cu.Yds. Class "C" Conc.
Struct. Excav.
Sta. 492+53~ Construct
3x3' Reinf. Conc. Bar
162' Long Yds. Class "C" Conc.
75.10 Cu. Yds. Struct. Excav.
8440 Lbs. Struct. Ex.
150 Cu. Yds.
Sta. 494 40~ Construct
18" Plain Conc. Pipe
81' Long-Headers Des. No.1
1.06 Cu. Yds. Class "C" Conc.
20 " " Struct. Excav.
Sta. 472+ ~ Construct
18" Plain Conc. Pipe
60' Long-Headers Des. No.1
1.06 Cu. Yds. Class "C" Conc.
15 " " Struct. Excav.
Sta. 480+15~ Construct
24" Plain Conc. Pipe
60' Long-Headers Design
1.78 Cu.Yds. Class "C" Conc.
30 " " Struct. Excav.
5 " " Ditch
AA-1-06244 (I.C. No. 1-A-02604)
Metro Site 4032
AA-1-05993
Metro Site
SR 99,
SHEET 2 OF
PRIL 7, 1995
NOTE: For Details of Additional Right of Way see P.S.H. No 1,
SSH No 5-A to SSH No 2-J-Channelization approved May 21 1963.
11-4-44 R/W as acquired
1-28-30 R of W Corrected-J.L.C.
11-26-26 Align. Corrected-O.L.F.
Revised 5-28-25- G.E.J.