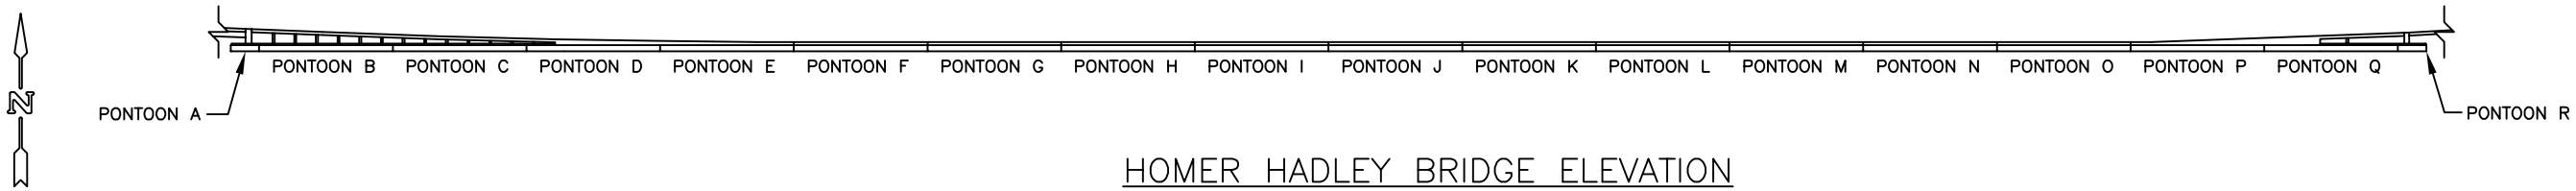

HOMER HADLEY BRIDGE ELEVATION

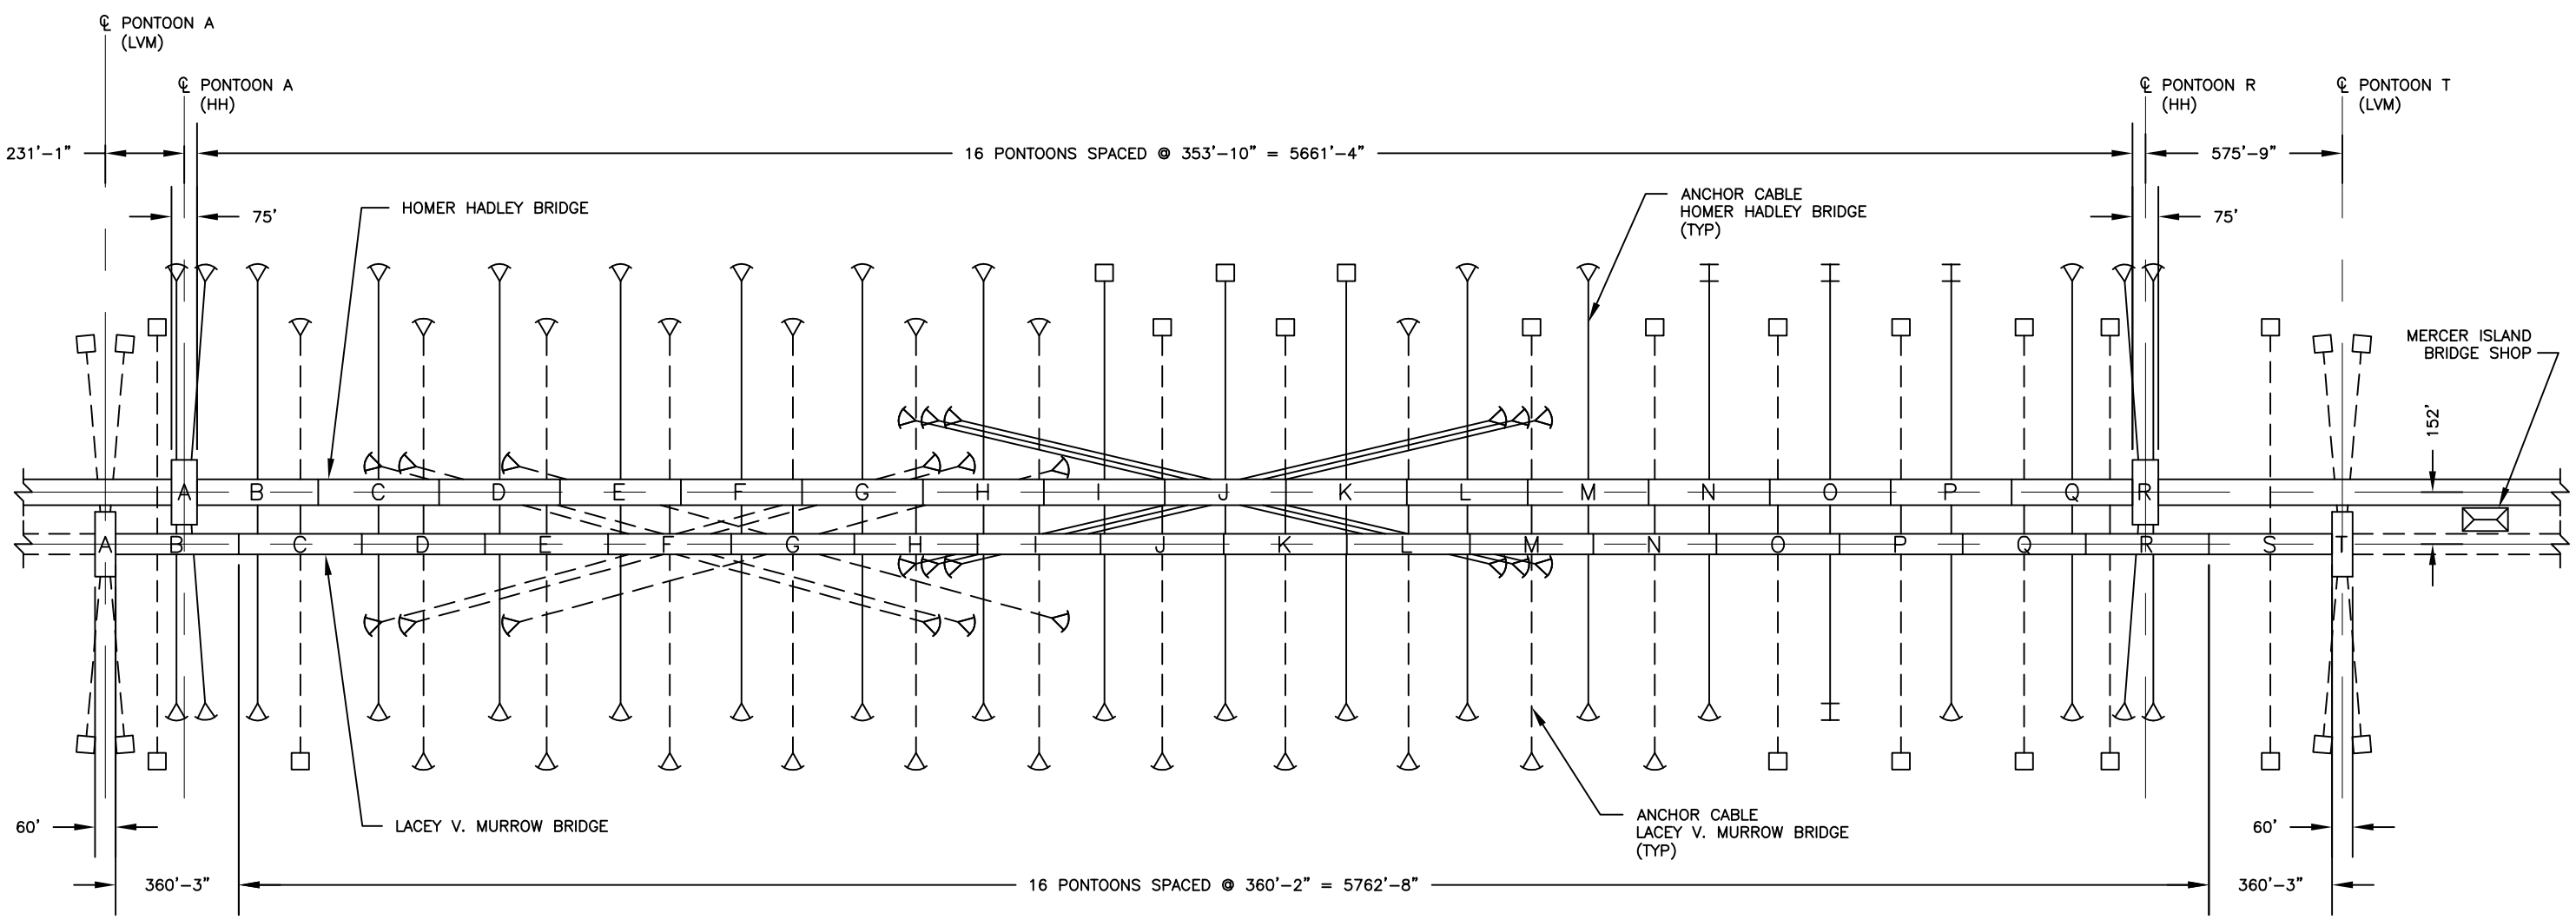

PLAN

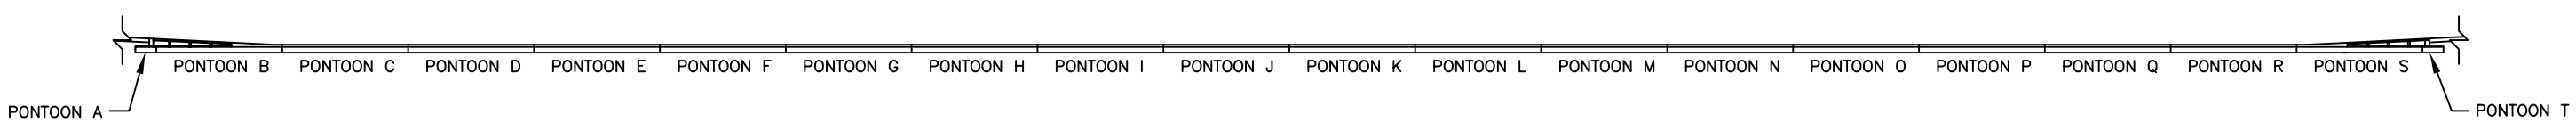

LACEY V. MURROW BRIDGE ELEVATION

LEGEND

TYPE A ANCHOR △

TYPE D ANCHOR □

HOMER HADLEY BRIDGE
WSDOT OIM MANUAL
BRIDGE NO. 90/25N

FIGURE 1.1 GENERAL PLAN AND ELEVATION