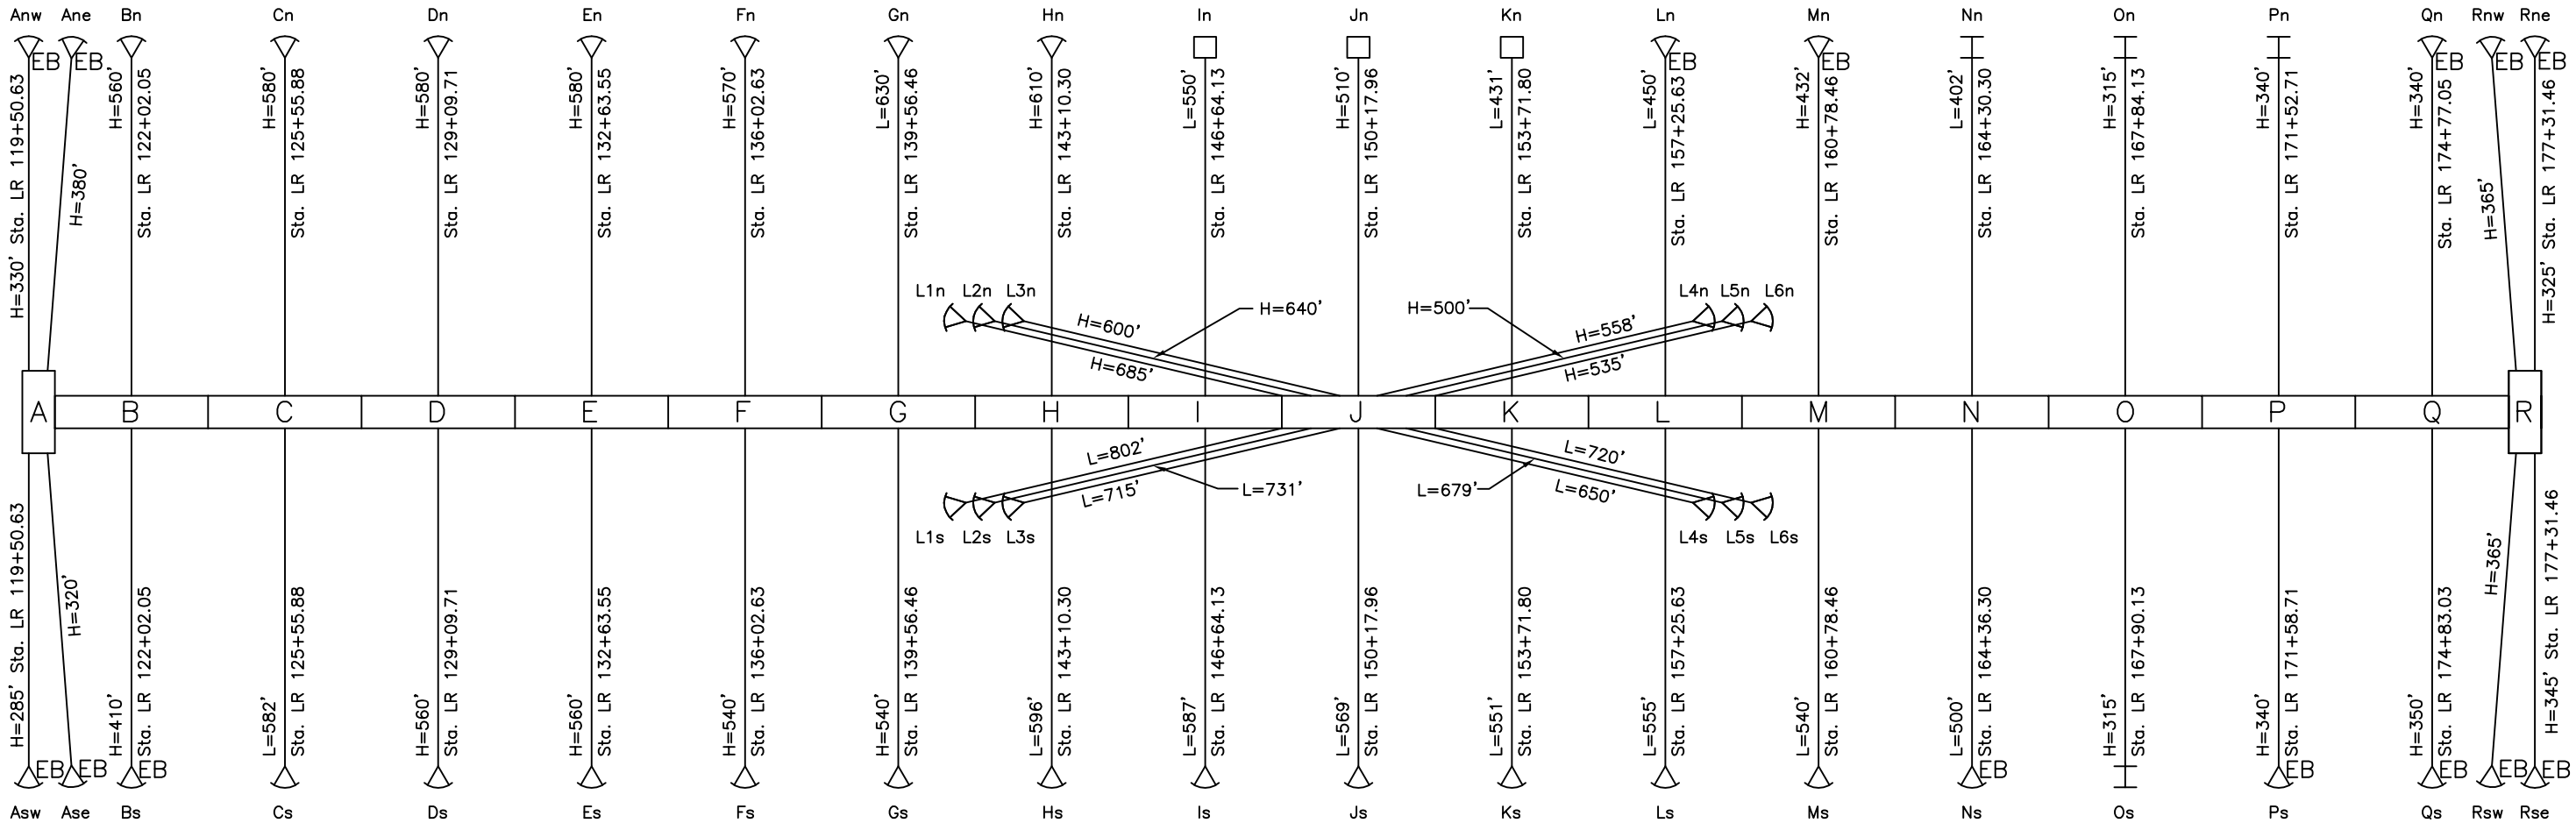

PLAN

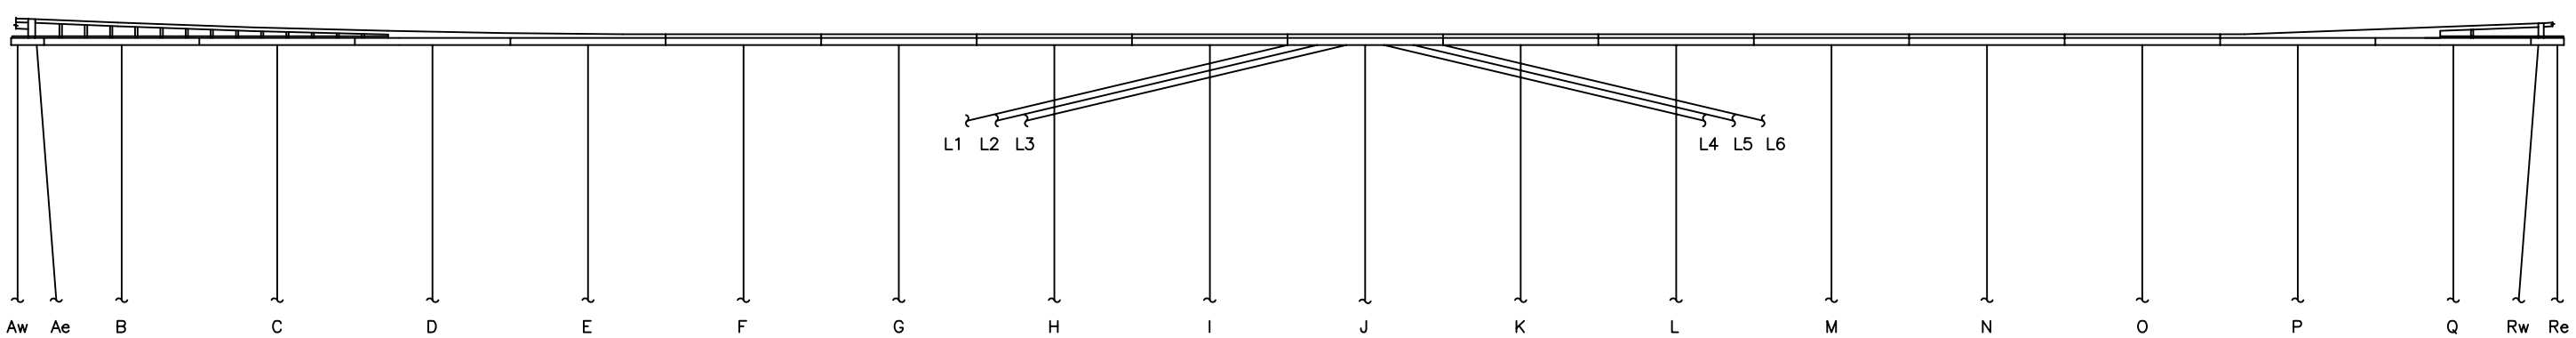

ELEVATION

NOTES:

1. Anchor details and horizontal length designations can be found in contract sheet 9 for contract 2271 and sheet 6 for contract 2647.

2. Anchor Cable diameters are 2–3/8"

LEGEND

Type A–J Anchor △ Type B Anchor ⌶ H = Horizontal Cable Distance

Type A–EB Anchor △EB Type C Anchor □ L = Installed Length of Cable

HOMER HADLEY BRIDGE
WSDOT OIM MANUAL
BRIDGE NO. 90/25N

FIGURE 1.3 ANCHOR CABLE LAYOUT