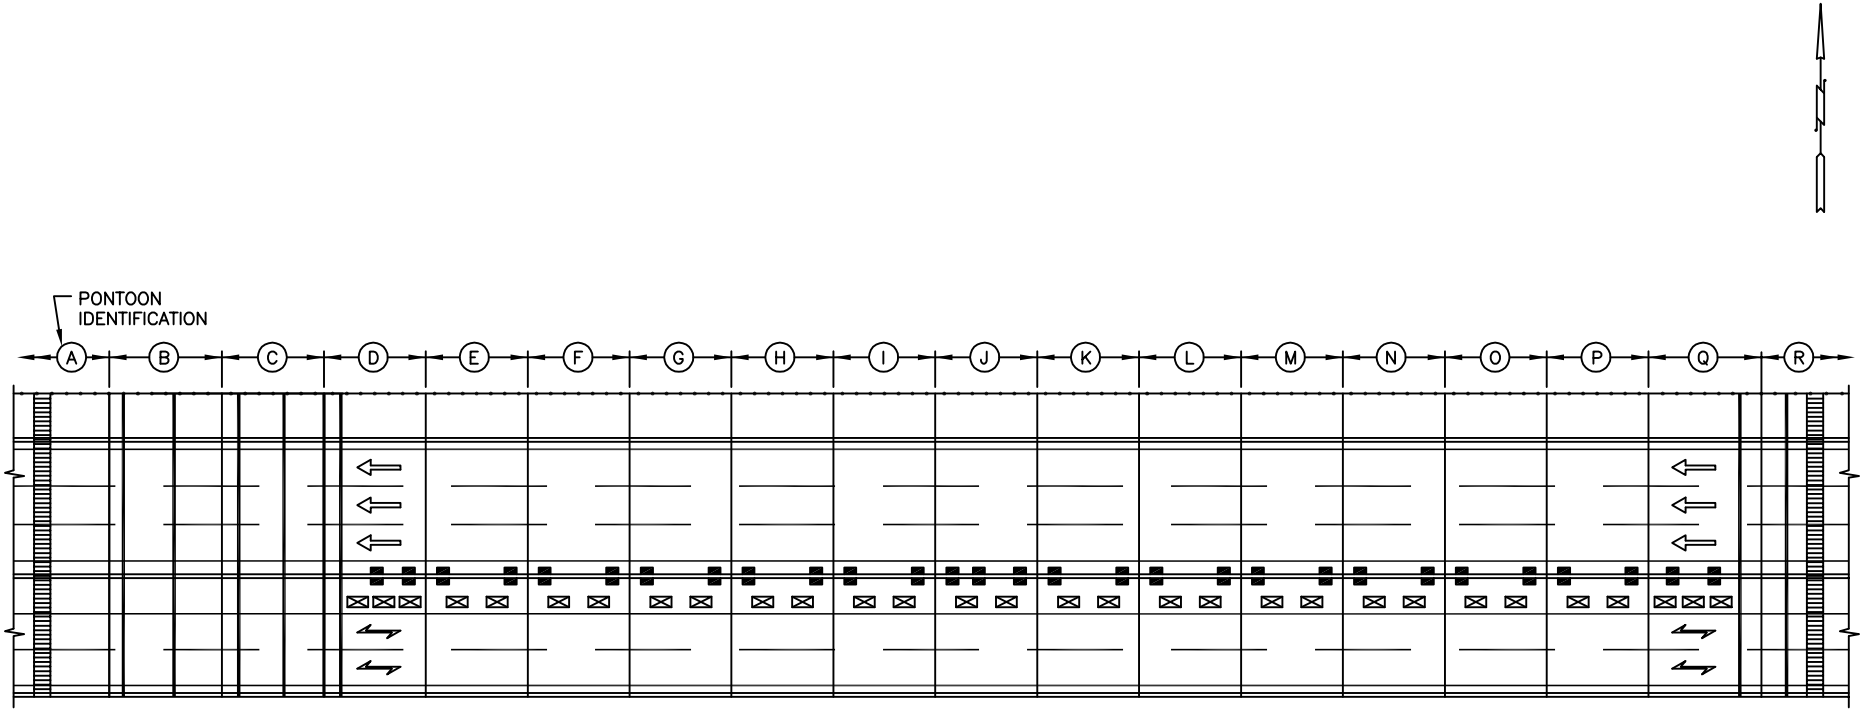

ROADWAY PLAN

LEGEND

Traffic Barrier		Access Hatch		Modular Joint	
Pedestrial Railing		Expansion Joint			
Bridge Drain		Pavement Markings			

HOMER HADLEY ROADWAY

ROADWAY INSPECTION LAYOUT