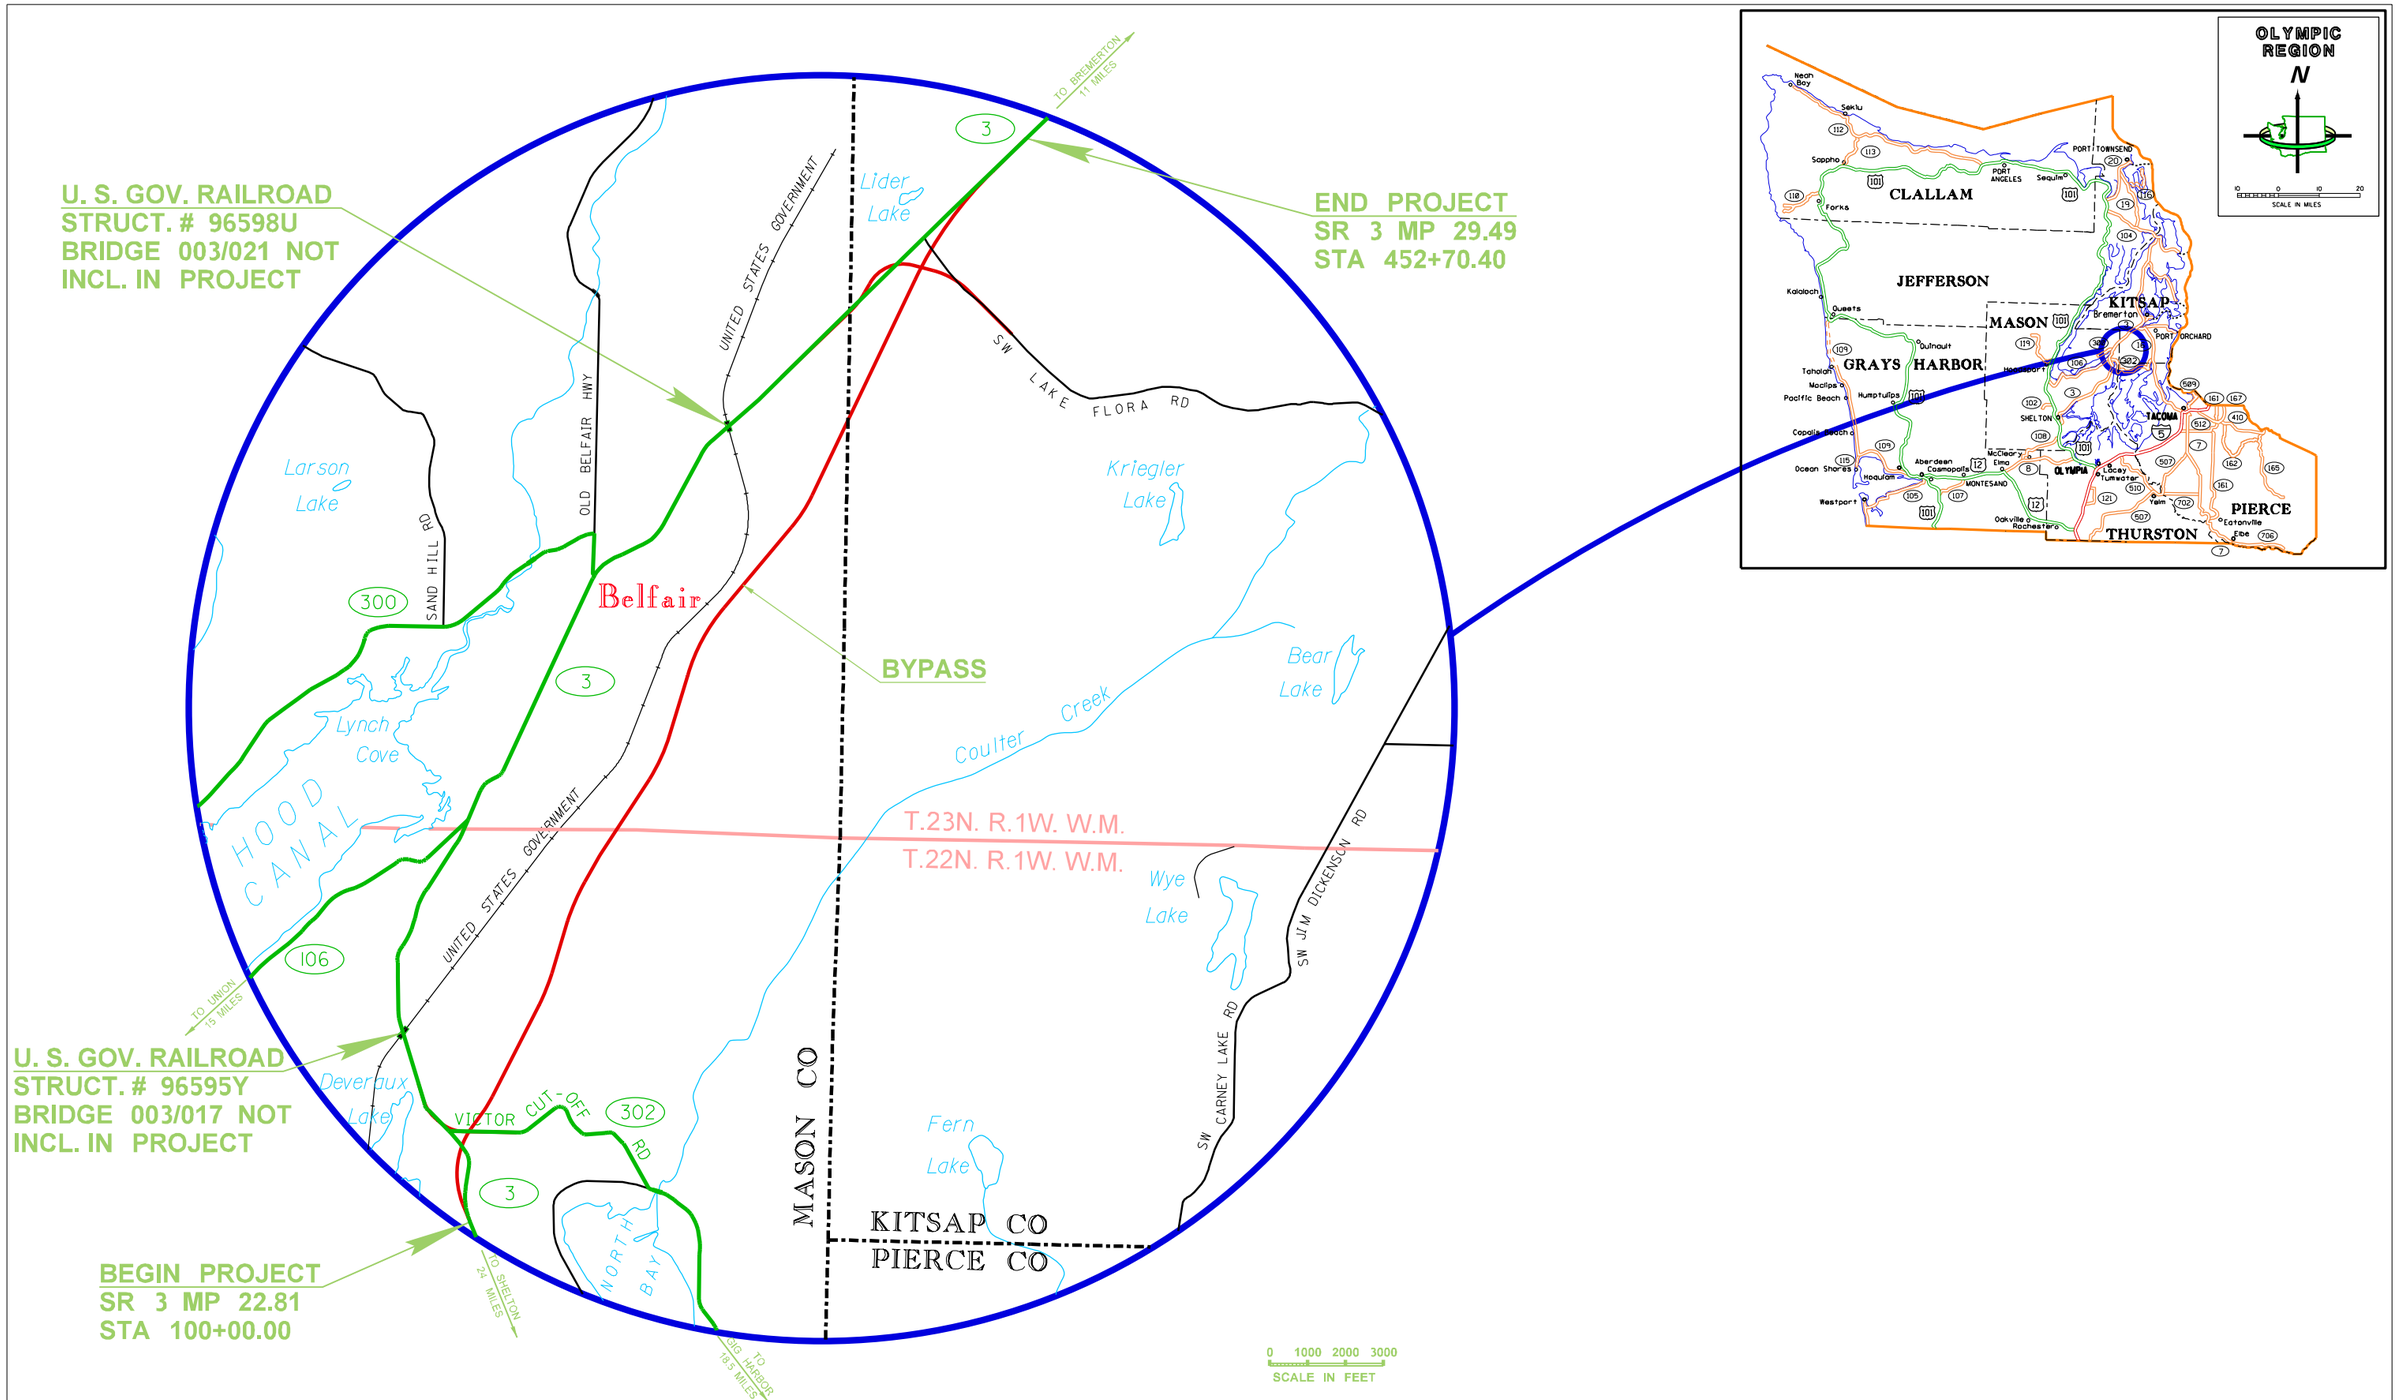

FILE NAME	G:\XL3793\CAD_BaseFiles_New_042811\XL3793_PS_VM.dgn				REGION NO. 10	STATE WASH	FED.AID PROJ.NO.
TIME	12:49:13 PM						
DATE	6/2/2011				JOB NUMBER		
PLOTTED BY	HallfoM						
DESIGNED BY	T. KELLY				CONTRACT NO.		LOCATION NO.
ENTERED BY	M. HALLFORD						
CHECKED BY	E. YATES, P.E.						
PROJ. ENGR.	B. ELLIOTT, P.E.						
REGIONAL ADM.	K. DAYTON, P.E.	REVISION	DATE	BY			

P.E. STAMP BOX DATE

P.E. STAMP BOX DATE

Washington State Department of Transportation

SR 3

SR 3 / BELFAIR BYPASS NEW ALIGNMENT

VICINITY MAP

Plot 1

PLAN REF NO VM1

SHEET 2 OF ??? SHEETS