INDEX

SHEET NO.	PLAN REFERENCE NO.	TITLE	
1	IN01	INDEX	
2	VM01	VICINITY MAP	
	SQ01 - SQX	SUMMARY OF QUANTITIES	NOT INCLUDED IN 30% SUBMITTAL
3 - 26	RS01 - RS24	ROADWAY SECTIONS	
	SU01 - SUX	STAGE CONSTRUCTION PLANS	NOT INCLUDED IN 30% SUBMITTAL
27 - 41	AL01 - AL15	ALIGNMENT - RIGHT OF WAY	
	SPQ01 - SPQX	QUANTITY TABULATION - SITE PREP	NOT INCLUDED IN 30% SUBMITTAL
	SP01 - SPX	SITE PREPARATION PLAN	NOT INCLUDED IN 30% SUBMITTAL
42 - 56	EU01 - E15	EXISTING UTILITIES	
	RP01 - RPX	ROADWAY PROFILES	NOT INCLUDED IN 30% SUBMITTAL
	EM01 - EMX	ENVIRONMENTAL COMPLIANCE PLANS	NOT INCLUDED IN 30% SUBMITTAL
	ECQ01 - ECQX	QUANTITY TABULATION - TESC	NOT INCLUDED IN 30% SUBMITTAL
57 - 71	EC01 - EC15	TESC PLANS	
	ECD01 - ECDX	TESC DETAILS	NOT INCLUDED IN 30% SUBMITTAL
	NTDR0X - NTDRX	DRAINAGE STRUCTURE NOTES	NOT INCLUDED IN 30% SUBMITTAL
	DR01 - DRX	DRAINAGE PLANS	NOT INCLUDED IN 30% SUBMITTAL
	DP01 - DPX	DRAINAGE PROFILES	NOT INCLUDED IN 30% SUBMITTAL
	DD01 - DDX	DRAINAGE DETAILS	NOT INCLUDED IN 30% SUBMITTAL
	RR01 - RRX	ROADSIDE RESTORATION	NOT INCLUDED IN 30% SUBMITTAL
	PVQ01 - PVQX	QUANTITY TAB - PAVING PLANS	NOT INCLUDED IN 30% SUBMITTAL
72 - 86	PV01 - PV15	PAVING PLANS	
	PVD01 - PVDX	PAVING DETAILS	NOT INCLUDED IN 30% SUBMITTAL
87	CR01 - CRX	CURB RAMP PLANS	
	PMQ01 - PMQX	QUANTITY TAB - PAVEMENT MARKING	NOT INCLUDED IN 30% SUBMITTAL
88 - 102	PM01 - PM15	PAVEMENT MARKING PLANS	
103	PMD01	PAVEMENT MARKING DETAILS	
	RW01 - RWX	RETAINING WALL PLANS	NOT INCLUDED IN 30% SUBMITTAL
	RWD01 - RWDX	RETAINING WALL DETAILS	NOT INCLUDED IN 30% SUBMITTAL
103 - 140	NB01 - NB38	NOISE BARRIER PLANS	
	NBD01 - NBDX	NOISE BARRIER DETAILS	NOT INCLUDED IN 30% SUBMITTAL
	IL01- ILX	ILLUMINATION PLANS	NOT INCLUDED IN 30% SUBMITTAL
	ILD01 - ILDX	ILLUMINATION DETAILS	NOT INCLUDED IN 30% SUBMITTAL
	TS01- TSX	TRAFFIC SIGNAL PLANS	NOT INCLUDED IN 30% SUBMITTAL
	TSD01 - TSDX	TRAFFIC SIGNAL DETAILS	NOT INCLUDED IN 30% SUBMITTAL

INDEX (CONTINUED)

SHEET NO.	PLAN REFERENCE NO.	TITLE	
	IT01 - ITX	INTELLIGENT TRANSPORTATION SYSTEM	NOT INCLUDED IN 30% SUBMITTAL
	ITD01 - ITDX	ITS DETAILS	NOT INCLUDED IN 30% SUBMITTAL
	SS01 - SSX	SIGN SPECIFICATION SHEETS	NOT INCLUDED IN 30% SUBMITTAL
	SN01 - SNX	SIGNING PLANS	NOT INCLUDED IN 30% SUBMITTAL
	SD01 - SDX	SIGNING DETAILS	NOT INCLUDED IN 30% SUBMITTAL
141 - 147	BR01 - BR19	SEAWAY RAMP BRIDGE	
148 - 154	BR01 - BR19	CASINO ROAD BRIDGE	
	TC01- TCX	TRAFFIC CONTROL PLANS	NOT INCLUDED IN 30% SUBMITTAL
	DU01 - DUX	DETOUR PLAN	NOT INCLUDED IN 30% SUBMITTAL

PLAN REFERENCE NO.

SHEET OF SHEETS

NOTE: ALL SHEET REFERENCES, FIRST NOS. OF STRUCTURE CODE DESIGNATIONS AND MATCH LINE SHEET REFERENCES, ETC., THROUGHOUT THE PLANS, REFER TO THE ENTRY IN THE PLAN REFERENCE NUMBER BOX.

FILE NAME	c:\pw_working\lochner-pw-01\dms17455\16833_MC_IN.dgn			
TIME	5:20:31 PM			
DATE	12/8/2021 5:20:31 PM			
PLOTTED BY	ROHARA			
DESIGNED BY	R GOMEZ			
ENTERED BY	R GOMEZ			
CHECKED BY	R O'HARA			
PROJ. ENGR.				
REGIONAL ADM.	M COTTEN	REVISION	DATE	BY

REGION NO.	STATE	FED.AID PROJ.NO.
10	WASH	XX
JOB NUMBER		
XXXXX		
CONTRACT NO.		LOCATION NO.

PRELIMINARY
NOT FOR CONSTRUCTION

Washington State Department of Transportation

LOCHNER

SR 526
CORRIDOR IMPROVEMENTS

INDEX

Plot 1

PLAN REF NO
IN01

SHEET 1 OF 155 SHEETS

T.28N. W.M.

BEGIN PROJECT
E526 37+38.50
SR 526 EB MP 2.09

BEGIN CONSTRUCTION
SEA 48+07.70
Q1 00240 MP -0.05

BEGIN CONSTRUCTION
SE-W526 10+00.00
S1 00184 MP 0.08

BRIDGE NO. 526/012S-E
WIDENING

END CONSTRUCTION
SE-W526 16+09.81
S1 00184 MP 0.19

BEGIN CONSTRUCTION
EG-W526 10+00.0
S1 00332 MP 0.14

BEGIN CONSTRUCTION
E526-EG 10+00.00
P1 00326 MP 2.80

BRIDGE NO. 526/016
NOT INCLUDED IN PROJECT

END CONSTRUCTION
EG-W526 18+80.70 P.O.E.
S1 00332 MP 0.01

BEGIN CONSTRUCTION
EG-E526 10+00.00
Q1 00369 MP 0.01

END CONSTRUCTION
EG-E526 16+81.84
Q1 00369 MP 0.12

BRIDGE NO. 526/20
WIDENING

BEGIN CONSTRUCTION
E526-N5 231+68.93

BEGIN CONSTRUCTION
E526-S5 10+00.00

END CONSTRUCTION
E526-S5 15+39.50
S1 18904 MP 0.17

BEGIN CONSTRUCTION
B 52+72.20

END PROJECT
N5 46+86.50
SR 5 NB MP 189.97

BRIDGE NO. 526/24E-N
STRIPING ONLY

BRIDGE NO. 5/622N-W
NOT INCLUDED IN PROJECT

BEGIN CONSTRUCTION
E-N 10+00.00

BRIDGE NO. 5/623S-W
STRIPING ONLY

BRIDGE NO. 526/30E-S
STRIPING ONLY

BEGIN CONSTRUCTION
B 28+00.00

BRIDGE NO. 527/120
STRIPING ONLY

BEGIN CONSTRUCTION
S527 499+45.00
SR 527 MP 11.73

END CONSTRUCTION
E-N 15+67.35

END CONSTRUCTION
SEA 75+03.2
Q1 00240 MP 0.64

BRIDGE NO. 526/014
STRIPING ONLY

END CONSTRUCTION
E526-EG 22+00.0
P1 00326 MP 0.26

EVERETT

PAINE FIELD-
SNOHOMISH
COUNTY AIRPORT

R.4E.
R.5E.

SEAWAY BLVD
HARDESON RD
UPPER RIDGE RD
Merrill & Ring Cr
75TH ST SW
CASINO RD
Ped U-xing
86TH PL SW
90TH ST W
5TH AVE W
4TH AVE W
7TH AVE
AIRPORT RD
100TH ST SW
HOLLY DR
EVERGREEN WAY
North Creek
75TH ST
BEVERLY BLVD
BROADWAY

526 527 99 5

10 11 12 13 14 15 18 17 19 24 23 22 7 8

0 900 1800
SCALE IN FEET

FILE NAME	c:\pw_working\lochner-pw-01\dms17456\16833_PS_VM01.dgn		
TIME	5:00:01 PM		
DATE	12/8/2021 5:00:01 PM		
PLOTTED BY	ROHARA		
DESIGNED BY	R O'HARA		
ENTERED BY	R O'HARA		
CHECKED BY	A BUTTERS		
PROJ. ENGR.			
REGIONAL ADM.	M COTTEN		

REVISION	DATE	BY

REGION NO.	STATE
10	WASH

JOB NUMBER: XXXXX
CONTRACT NO.:

FED.AID PROJ.NO.: XX
LOCATION NO.:

PRELIMINARY
NOT FOR CONSTRUCTION

Washington State Department of Transportation

LOCHNER

SR 526
CORRIDOR IMPROVEMENTS

VICINITY MAP

Plot 1

PLAN REF NO
VM01

SHEET 2 OF 155 SHEETS

LEGEND

1. HMA CL. ½ IN. PG 58H-22
2. CRUSHED SURFACING BASE COURSE
3. ROADWAY EXCAVATION INCL. HAUL
4. PLANING BITUMINOUS PAVEMENT

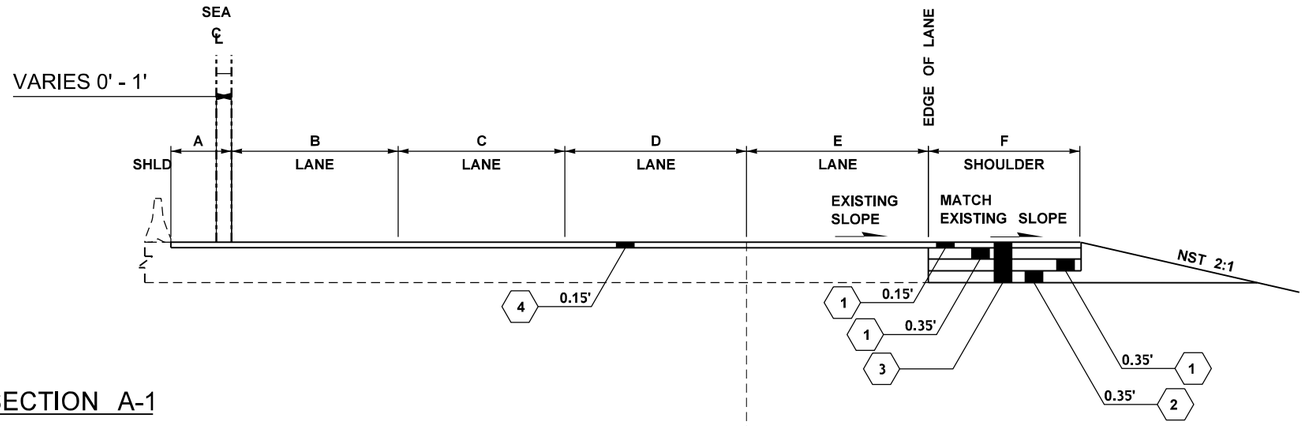

ROADWAY SECTION A-1

STATION RANGE	A	B	C	D	E	F
SEA 48+08 TO SEA 50+91	4'	12'	12'	12'	12'	9' - 10'
SEA 50+91 TO SEA 52+56	4'	12'	12'	12' - 16.7'	12'	9' - 10'
SEA 52+56 TO SEA 53+84	4' - 5'	12'	12'	16.7' - 24'	12'	8'

ROADWAY SECTION A-2

STATION RANGE	A	B	C	D	F
SEA 53+84 TO SEA 55+38	5' - 4.7'	12' - 12.6'	12' - 12.3'	12' - 12.3'	0' - 14'

ROADWAY SECTION A-3

STATION RANGE	A	B	C	D	E	F
SEA 55+38 TO SEA 58+90	4.7' - 4'	12.6' - 14'	12.3' - 13'	12.3' - 13'	0'	8' - 10'
SEA 62+60 TO SEA 62+93	4'	14'	13'	13'	0'	10' - 8'
SEA 67+66 TO SEA 71+28	4'	0'	24' - 12'	12'	0'	8'
SEA 71+28 TO SEA 71+56	4'	0'	12'	12'	0' - 0.5'	8'

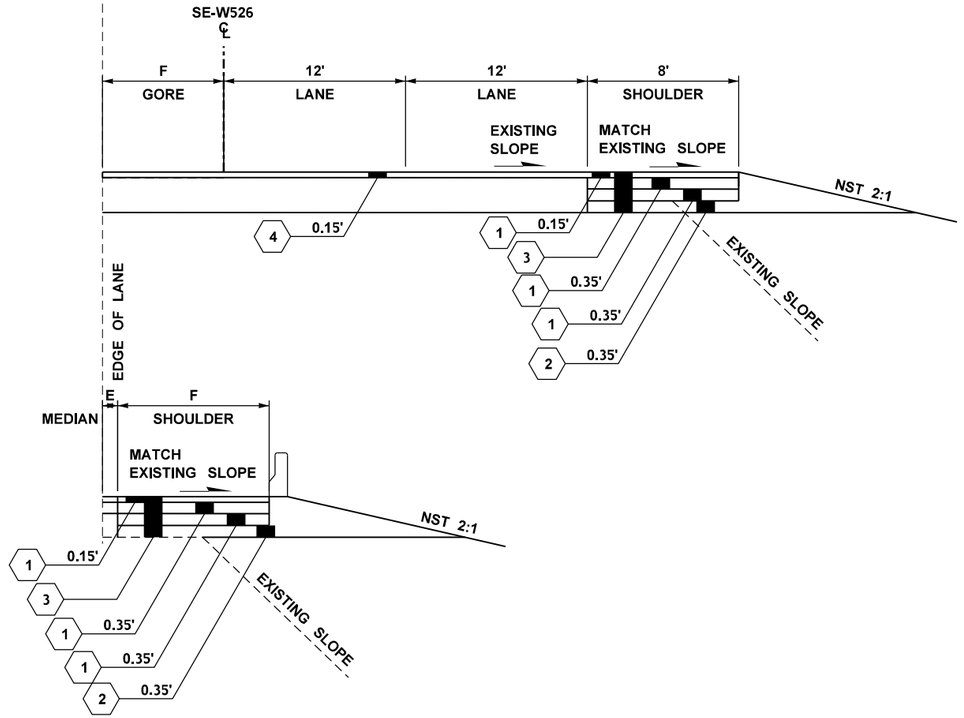

NOTES:

1. ALL DEPTHS SHOWN ARE COMPACTED DEPTHS.
2. SEE PAVEMENT MARKING SHEETS FOR OTHER VARIABLE WIDTHS.

FILE NAME c:\pw_working\lochner-pw-01\dms17458\16833_PS_RS_001.dgn				REGION NO. 10 / STATE WASH	FED.AID PROJ.NO. XX
TIME 5:00:11 PM				JOB NUMBER XXXXX	
DATE 12/8/2021 5:00:11 PM				CONTRACT NO.	LOCATION NO.
PLOTTED BY ROHARA					
DESIGNED BY R O'HARA					
ENTERED BY R O'HARA					
CHECKED BY A BUTTERS					
PROJ. ENGR.					
REGIONAL ADM. M COTTEN	REVISION	DATE	BY		

PRELIMINARY
NOT FOR CONSTRUCTION

Washington State Department of Transportation

LOCHNER

SR 526
CORRIDOR IMPROVEMENTS

ROADWAY SECTIONS

Plot 1
PLAN REF NO RS01
SHEET 3 OF 155 SHEETS

LEGEND

1. HMA CL. ½ IN. PG 58H-22
2. CRUSHED SURFACING BASE COURSE
3. ROADWAY EXCAVATION INCL. HAUL
4. PLANING BITUMINOUS PAVEMENT

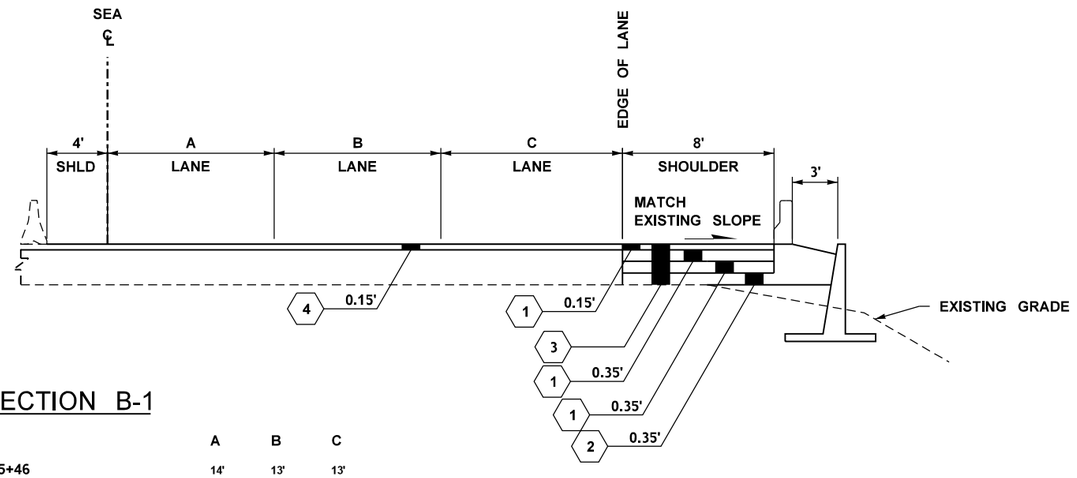

ROADWAY SECTION B-1

STATION RANGE	A	B	C
SEA 62+93 TO SEA 65+46	14'	13'	13'
SEA 65+46 TO SEA 67+66	0'	27' - 24'	13' - 12'

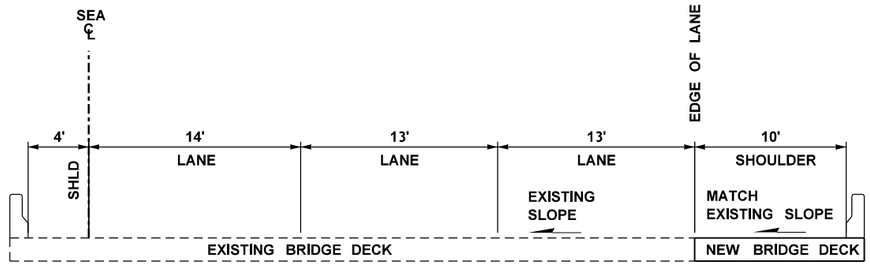

ROADWAY SECTION C-1

STATION RANGE
SEA 58+90 TO SEA 62+60

NOTES:

1. ALL DEPTHS SHOWN ARE COMPACTED DEPTHS.
2. SEE PAVEMENT MARKING SHEETS FOR OTHER VARIABLE WIDTHS.

FILE NAME	c:\pw_working\lochner-pw-01\dms17458\16833_PS_RS_002.dgn			
TIME	5:00:21 PM			
DATE	12/8/2021 5:00:21 PM			
PLOTTED BY	ROHARA			
DESIGNED BY	R O'HARA			
ENTERED BY	R O'HARA			
CHECKED BY	A BUTTERS			
PROJ. ENGR.				
REGIONAL ADM.	M COTTEN	REVISION	DATE	BY

REGION NO.	STATE	FED.AID PROJ.NO.
10	WASH	XX
JOB NUMBER		
XXXXX		
CONTRACT NO.		LOCATION NO.

PRELIMINARY
NOT FOR CONSTRUCTION

Washington State Department of Transportation

LOCHNER

SR 526
CORRIDOR IMPROVEMENTS

ROADWAY SECTIONS

Plot 1
PLAN REF NO
RS02
SHEET
4
OF
155
SHEETS

LEGEND

1. HMA CL. ½ IN. PG 58H-22
2. CRUSHED SURFACING BASE COURSE
3. ROADWAY EXCAVATION INCL. HAUL
4. PLANING BITUMINOUS PAVEMENT

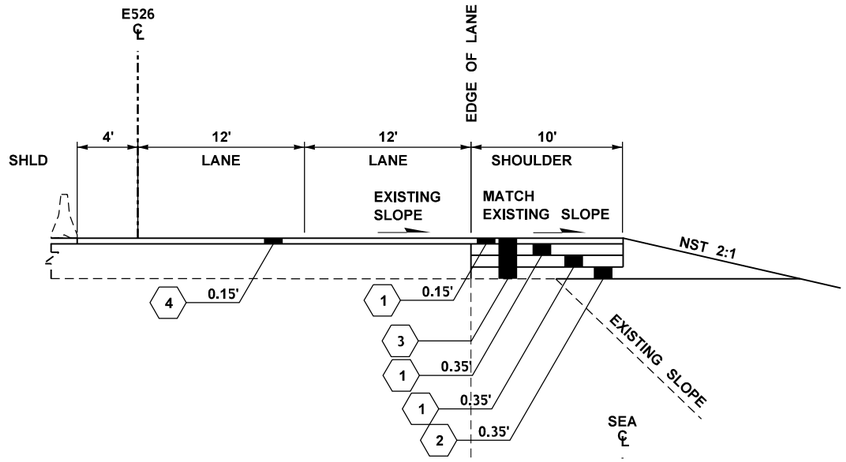

ROADWAY SECTION D-1

STATION RANGE

E526 37+38 TO E526 37+62

ROADWAY SECTION D-2

STATION RANGE	A	B
E526 37+62 TO E526 39+38	23' - 10.4'	0.5' - 4'

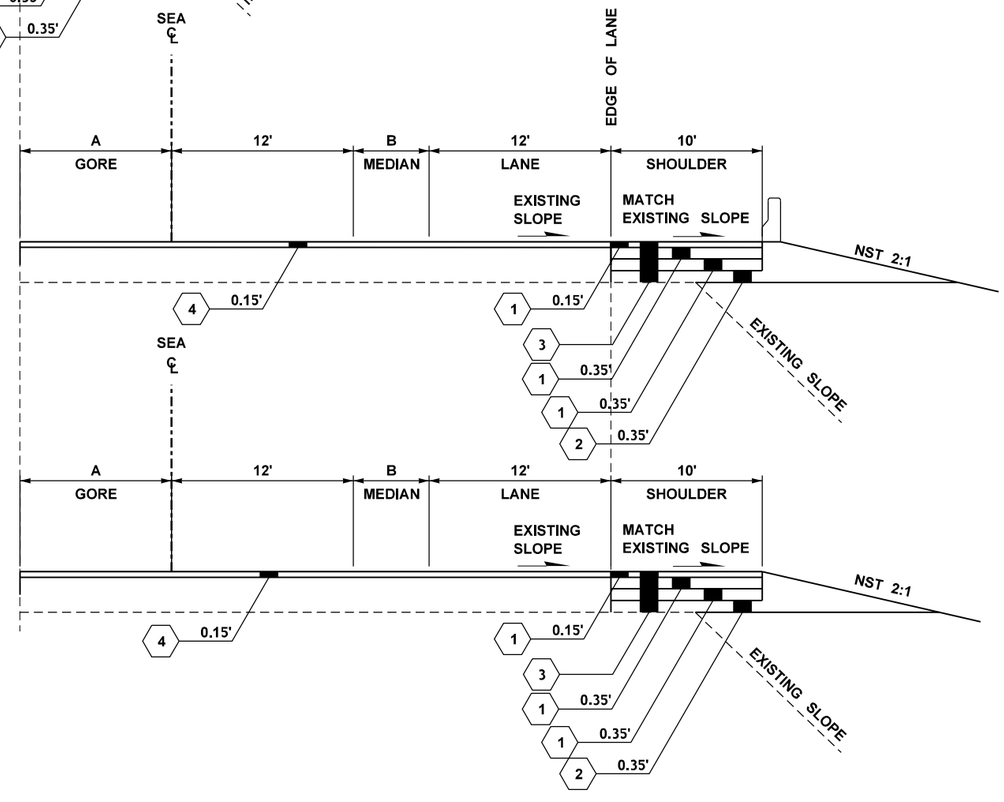

ROADWAY SECTION D-3

STATION RANGE	A	B
E526 39+38 TO E526 40+18	10.4' - 7.8'	4' - 5'
E526 40+18 TO E526 41+10	7.8' - 6'	5'

NOTES:

1. ALL DEPTHS SHOWN ARE COMPACTED DEPTHS.
2. SEE PAVEMENT MARKING SHEETS FOR OTHER VARIABLE WIDTHS.

FILE NAME c:\pw_working\lochner-pw-01\dms17458\16833_PS_RS_003.dgn				REGION NO. 10	STATE WASH	FED.AID PROJ.NO. XX
TIME 5:00:29 PM				JOB NUMBER XXXXX		
DATE 12/8/2021 5:00:29 PM				CONTRACT NO.		LOCATION NO.
PLOTTED BY ROHARA						
DESIGNED BY R O'HARA						
ENTERED BY R O'HARA						
CHECKED BY A BUTTERS						
PROJ. ENGR.						
REGIONAL ADM. M COTTEN	REVISION	DATE	BY			

PRELIMINARY
NOT FOR CONSTRUCTION

Washington State Department of Transportation

LOCHNER

SR 526
CORRIDOR IMPROVEMENTS

ROADWAY SECTIONS

Plot 1
PLAN REF NO RS03
SHEET 5 OF 155 SHEETS

LEGEND

1. HMA CL. ½ IN. PG 58H-22
2. CRUSHED SURFACING BASE COURSE
3. ROADWAY EXCAVATION INCL. HAUL
4. PLANING BITUMINOUS PAVEMENT

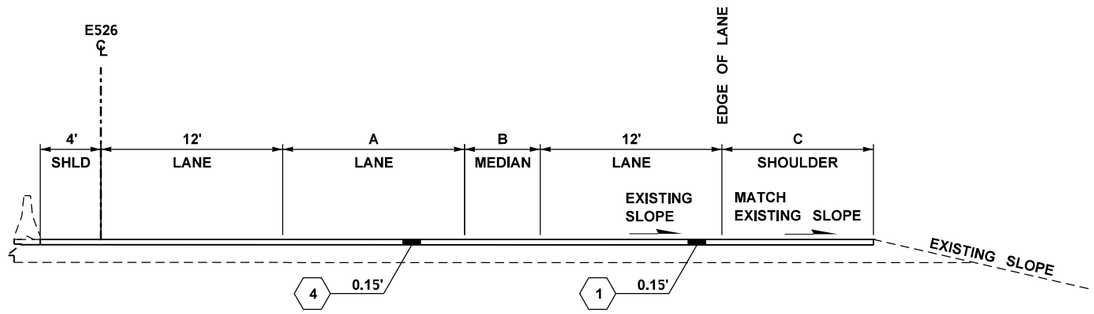

ROADWAY SECTION E-1

STATION RANGE	A	B	C
E526 44+10 TO E526 50+10	24' - 12'	5'	10'

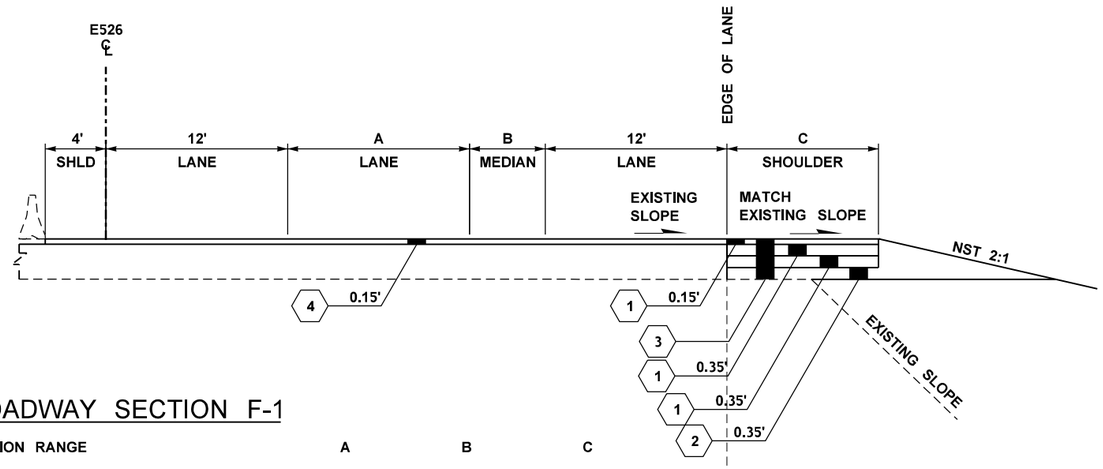

ROADWAY SECTION F-1

STATION RANGE	A	B	C
E526 50+10 TO E526 73+76	12'	5'	10'

ROADWAY SECTION F-2

STATION RANGE	A	B	C
E526 73+76 TO E526 74+45	12'	5'	10'
E526 74+45 TO E526 76+90	12'	5' - 0'	10' - 8'

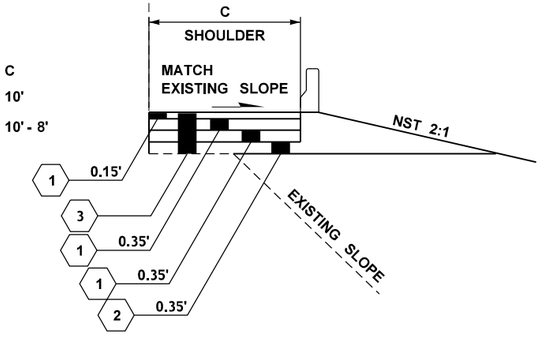

NOTES:

1. ALL DEPTHS SHOWN ARE COMPACTED DEPTHS.
2. SEE PAVEMENT MARKING SHEETS FOR OTHER VARIABLE WIDTHS.

FILE NAME	c:\pw_working\lochner-pw-01\dms17458\16833_PS_RS_004.dgn						
TIME	5:00:39 PM				REGION NO.	STATE	FED.AID PROJ.NO.
DATE	12/8/2021 5:00:39 PM				10	WASH	XX
PLOTTED BY	ROHARA				JOB NUMBER		
DESIGNED BY	R O'HARA				XXXXX		
ENTERED BY	R O'HARA				CONTRACT NO.		LOCATION NO.
CHECKED BY	A BUTTERS						
PROJ. ENGR.							
REGIONAL ADM.	M COTTEN	REVISION	DATE	BY			

PRELIMINARY
NOT FOR CONSTRUCTION

Washington State Department of Transportation

LOCHNER

SR 526
CORRIDOR IMPROVEMENTS

ROADWAY SECTIONS

Plot 1
PLAN REF NO RS04
SHEET 6 OF 155 SHEETS

LEGEND

1. HMA CL. ½ IN. PG 58H-22
2. CRUSHED SURFACING BASE COURSE
3. ROADWAY EXCAVATION INCL. HAUL
4. PLANING BITUMINOUS PAVEMENT

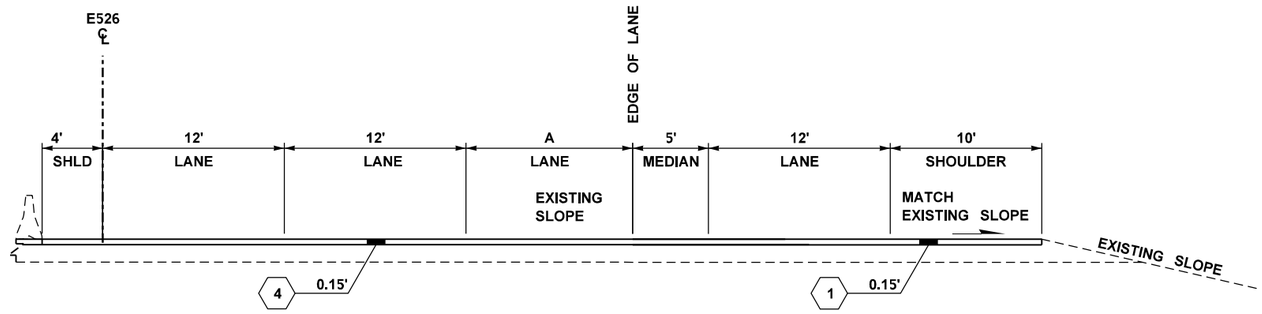

ROADWAY SECTION G-1

STATION RANGE
E526 41+10 TO E526 44+10

A
18' - 12'

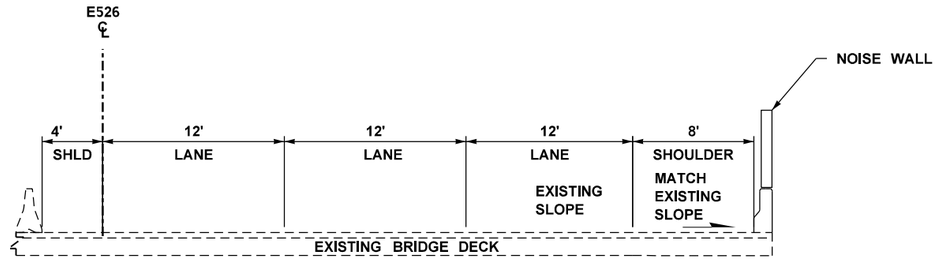

ROADWAY SECTION H-1

STATION RANGE
E526 76+90 TO E526 78+55

NOTES:

1. ALL DEPTHS SHOWN ARE COMPACTED DEPTHS.
2. SEE PAVEMENT MARKING SHEETS FOR OTHER VARIABLE WIDTHS.

FILE NAME c:\pw_working\lochner-pw-01\dms17458\16833_PS_RS_005.dgn							
TIME 5:00:48 PM							
DATE 12/8/2021 5:00:48 PM							
PLOTTED BY ROHARA							
DESIGNED BY R O'HARA							
ENTERED BY R O'HARA							
CHECKED BY A BUTTERS							
PROJ. ENGR.							
REGIONAL ADM. M COTTEN		REVISION	DATE	BY			

REGION NO.	STATE	FED.AID PROJ.NO.
10	WASH	XX
JOB NUMBER		
XXXXX		
CONTRACT NO.		LOCATION NO.

PRELIMINARY
NOT FOR CONSTRUCTION

Washington State Department of Transportation

LOCHNER

SR 526
CORRIDOR IMPROVEMENTS

ROADWAY SECTIONS

Plot 1
PLAN REF NO RS05
SHEET 7 OF 155 SHEETS

LEGEND

1. HMA CL. ½ IN. PG 58H-22
2. CRUSHED SURFACING BASE COURSE
3. ROADWAY EXCAVATION INCL. HAUL
4. PLANING BITUMINOUS PAVEMENT

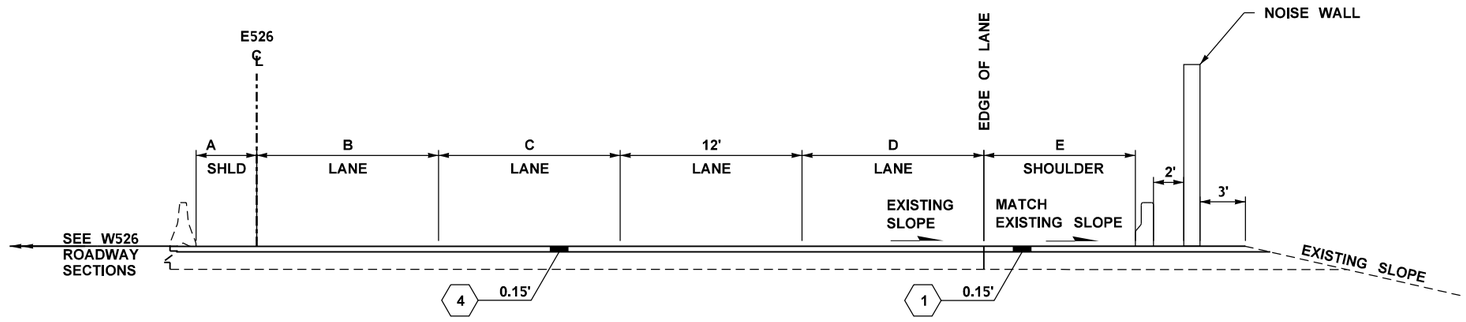

ROADWAY SECTION H-1

STATION RANGE	A	B	C	D	E
E526 78+55 TO E526 82+15	4'	12'	12'	0' - 12'	8' - 9'
E526 82+15 TO E526 93+00	4'	12'	12'	12'	9'
E526 93+00 TO E526 95+00	4'	12' - 11'	12' - 11'	12'	9' - 11'
E526 95+00 TO E526 96+61	4'	11'	11'	12'	11' - 15'
E526 96+61 TO E526 98+17	4' - 6'	11'	11'	12' - 23'	15' - 10'

NOTES:

1. ALL DEPTHS SHOWN ARE COMPACTED DEPTHS.
2. SEE PAVEMENT MARKING SHEETS FOR OTHER VARIABLE WIDTHS.

FILE NAME c:\pw_working\lochner-pw-01\dms17458\16833_PS_RS_006.dgn							
TIME 5:00:57 PM							
DATE 12/8/2021 5:00:57 PM							
PLOTTED BY ROHARA							
DESIGNED BY R O'HARA							
ENTERED BY R O'HARA							
CHECKED BY A BUTTERS							
PROJ. ENGR.							
REGIONAL ADM. M COTTEN	REVISION	DATE	BY				

REGION NO.	STATE	FED.AID PROJ.NO.
10	WASH	XX
JOB NUMBER XXXXX		
CONTRACT NO.		LOCATION NO.

PRELIMINARY
NOT FOR CONSTRUCTION

Washington State Department of Transportation

LOCHNER

SR 526
CORRIDOR IMPROVEMENTS

ROADWAY SECTIONS

Plot 1

PLAN REF NO
RS06

SHEET 8 OF 155 SHEETS

LEGEND

1. HMA CL. ½ IN. PG 58H-22
2. CRUSHED SURFACING BASE COURSE
3. ROADWAY EXCAVATION INCL. HAUL
4. PLANING BITUMINOUS PAVEMENT

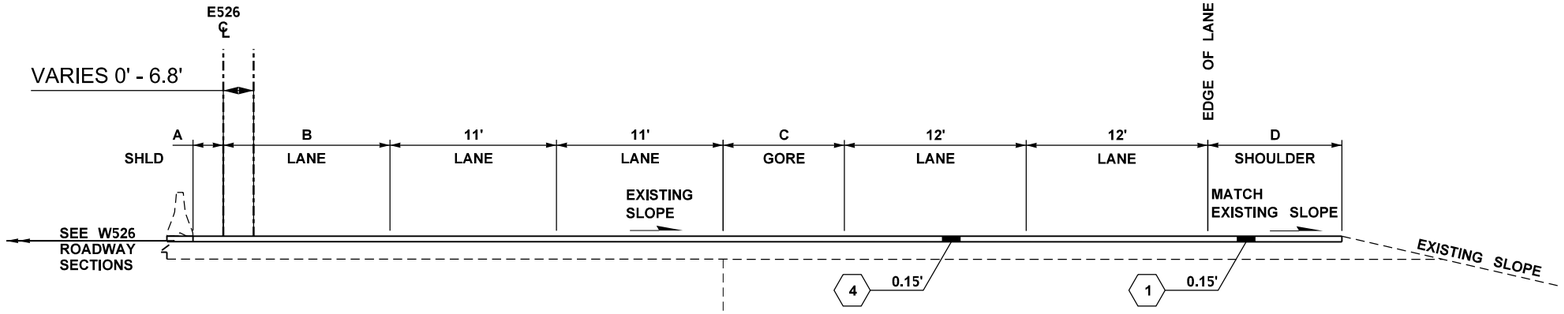

ROADWAY SECTION I-1

STATION RANGE	A	B	C	D
E526 98+17 TO E526 99+41	6' - 10'	11'	0' - 6'	10' - 8'
E526 99+41 TO E526 102+00	10' - 11'	11'	6' - 16'	8'
E526 102+00 TO E526 104+15	11' - 8'	11' - 15.6'	16' - 22'	8' - 7'

ROADWAY SECTION I-2

STATION RANGE	A	B	E
E526 104+15 TO E526 106+11	8' - 6'	15.6' - 17.8'	5' - 10'

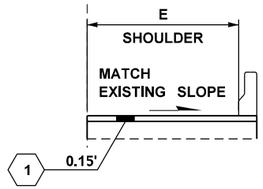

NOTES:

1. ALL DEPTHS SHOWN ARE COMPACTED DEPTHS.
2. SEE PAVEMENT MARKING SHEETS FOR OTHER VARIABLE WIDTHS.

FILE NAME c:\pw_working\lochner-pw-01\dms17458\16833_PS_RS_007.dgn				REGION NO. 10	STATE WASH	FED.AID PROJ.NO. XX
TIME 5:01:06 PM				JOB NUMBER XXXXX		
DATE 12/8/2021 5:01:06 PM				CONTRACT NO.		LOCATION NO.
PLOTTED BY ROHARA						
DESIGNED BY R O'HARA						
ENTERED BY R O'HARA						
CHECKED BY A BUTTERS						
PROJ. ENGR.						
REGIONAL ADM. M COTTEN	REVISION	DATE	BY			

PRELIMINARY
NOT FOR CONSTRUCTION

Washington State Department of Transportation

LOCHNER

SR 526
CORRIDOR IMPROVEMENTS

ROADWAY SECTIONS

Plot 1
PLAN REF NO RS07
SHEET 9 OF 155 SHEETS

LEGEND

1. HMA CL. ½ IN. PG 58H-22
2. CRUSHED SURFACING BASE COURSE
3. ROADWAY EXCAVATION INCL. HAUL
4. PLANING BITUMINOUS PAVEMENT

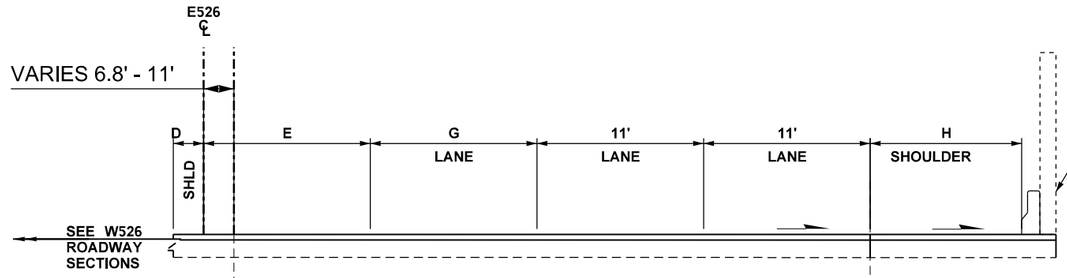

ROADWAY SECTION J-1

STATION RANGE	D	E	G	H
E526 106+11 TO E526 109+63	6' - 4'	0'	17.8' - 21'	10' - 6'
E526 109+63 TO E526 110+21	4'	0'	21' - 22'	6' - 2'
E526 110+21 TO E526 111+39	4'	11'	11'	6' - 2'
E526 111+39 TO E526 112+16	4'	11'	11'	5'

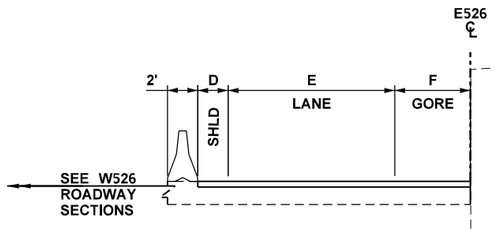

ROADWAY SECTION I-2

STATION RANGE	D	E	F	G	H
E526 112+16 TO E526 112+80	5' - 4'	11'	0' - 1'	11'	5'
E526 112+80 TO E526 114+93	4'	11'	1' - 5.2'	11'	5' - 6'

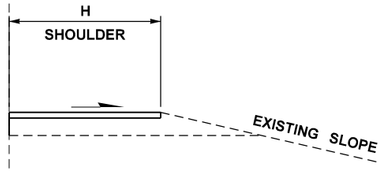

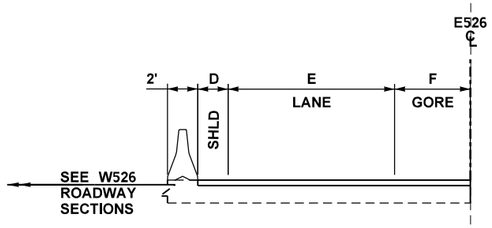

ROADWAY SECTION J-3

STATION RANGE	D	E	F	G	I	J	K
E526 114+93 TO E526 115+71	2'	11'	5.2' - 7'	11'	13' - 7'	18' - 17'	4'

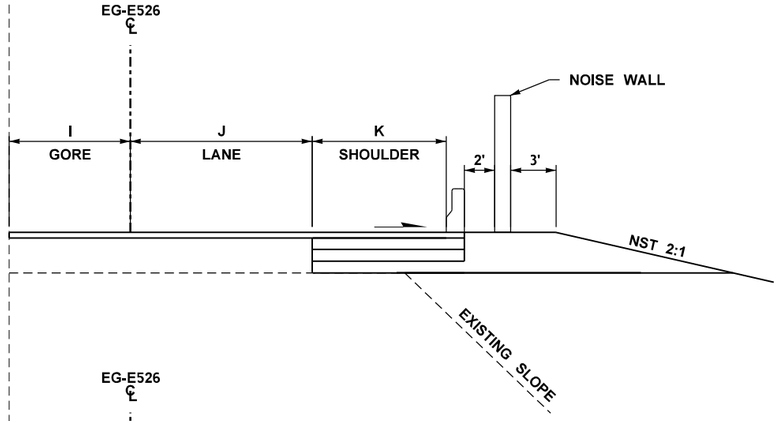

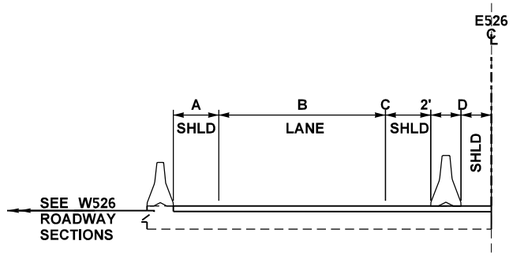

ROADWAY SECTION J-4

STATION RANGE	A	B	C	D	G	I	J	K
E526 115+71 TO E526 117+83	3'	11'	3'	2'	11'	7' - 0'	17'- 14'	4'
E526 117+83 TO E526 120+03	3'	11'	4'	4'	11'	0'	14' - 12'	4' - 8'

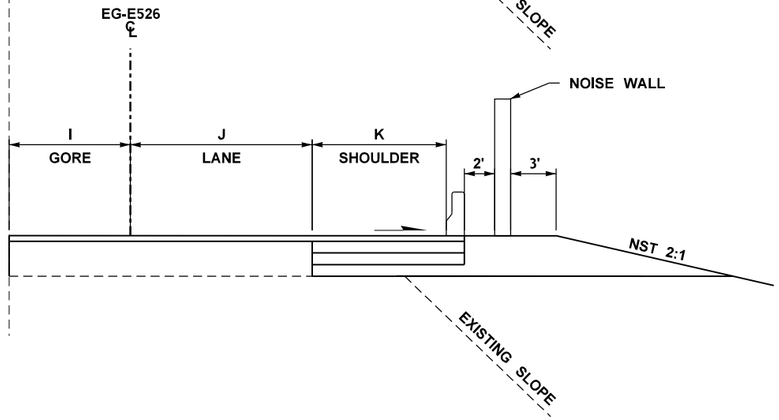

NOTES:

1. ALL DEPTHS SHOWN ARE COMPACTED DEPTHS.
2. SEE PAVEMENT MARKING SHEETS FOR OTHER VARIABLE WIDTHS.

FILE NAME	c:\pw_working\lochner-pw-01\dms17458\16833_PS_RS_008.dgn				REGION NO.	STATE	FED.AID PROJ.NO.
TIME	7:48:23 PM				10	WASH	XX
DATE	12/8/2021 7:48:23 PM				JOB NUMBER		
PLOTTED BY	ROHARA				XXXXX		
DESIGNED BY	R O'HARA				CONTRACT NO.		LOCATION NO.
ENTERED BY	R O'HARA						
CHECKED BY	A BUTTERS						
PROJ. ENGR.							
REGIONAL ADM.	M COTTEN	REVISION	DATE	BY			

PRELIMINARY
NOT FOR CONSTRUCTION

Washington State Department of Transportation

LOCHNER

SR 526
CORRIDOR IMPROVEMENTS

ROADWAY SECTIONS

Plot 1
PLAN REF NO
RS08
SHEET
10
OF
155
SHEETS

LEGEND

1. HMA CL. ½ IN. PG 58H-22
2. CRUSHED SURFACING BASE COURSE
3. ROADWAY EXCAVATION INCL. HAUL
4. PLANING BITUMINOUS PAVEMENT

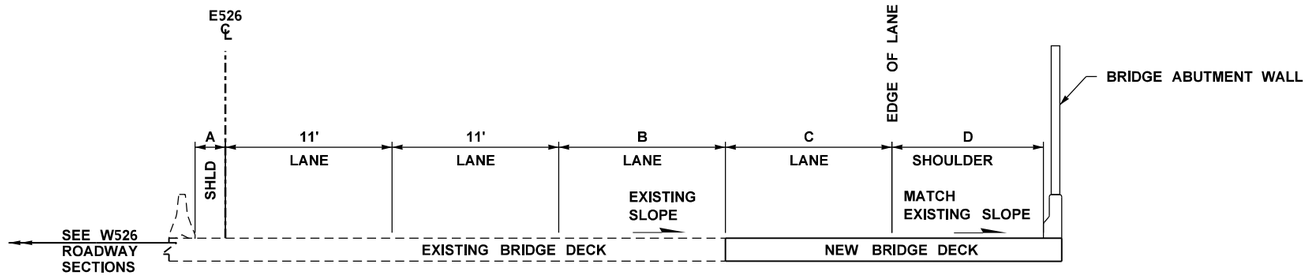

ROADWAY SECTION K-1

STATION RANGE	A	B	C	D
E526 120+03 TO E526 120+97	3'	11'	12'	8'
E526 120+97 TO E526 122+32	2'	23' - 17.7'	0'	8' - 14'

NOTES:

1. ALL DEPTHS SHOWN ARE COMPACTED DEPTHS.
2. SEE PAVEMENT MARKING SHEETS FOR OTHER VARIABLE WIDTHS.

FILE NAME c:\pw_working\lochner-pw-01\dms17458\16833_PS_RS_009.dgn							
TIME 5:01:25 PM							
DATE 12/8/2021 5:01:25 PM							
PLOTTED BY ROHARA							
DESIGNED BY R O'HARA							
ENTERED BY R O'HARA							
CHECKED BY A BUTTERS							
PROJ. ENGR.							
REGIONAL ADM. M COTTEN	REVISION	DATE	BY				

REGION NO.	STATE	FED.AID PROJ.NO.
10	WASH	XX
JOB NUMBER XXXXX		
CONTRACT NO.		LOCATION NO.

PRELIMINARY
NOT FOR CONSTRUCTION

Washington State Department of Transportation
LOCHNER

SR 526
CORRIDOR IMPROVEMENTS

ROADWAY SECTIONS

Plot 1
PLAN REF NO RS09
SHEET 11 OF 155 SHEETS

LEGEND

1. HMA CL. ½ IN. PG 58H-22
2. CRUSHED SURFACING BASE COURSE
3. ROADWAY EXCAVATION INCL. HAUL
4. PLANING BITUMINOUS PAVEMENT

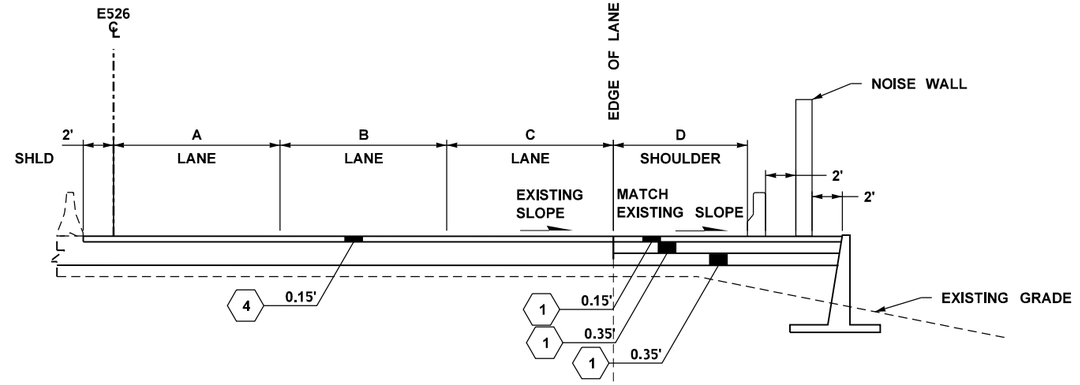

ROADWAY SECTION L-1

STATION RANGE	A	B	C	D
E526 122+32 TO E526 123+97	11'	11'	17.7' - 11'	14' - 8'
E526 123+97 TO E526 124+43	11'	11'	11'	8' - 5'

ROADWAY SECTION L-2

STATION RANGE	A	B	C	D
E526 124+43 TO E526 139+12	11'	11'	11'	5' MIN

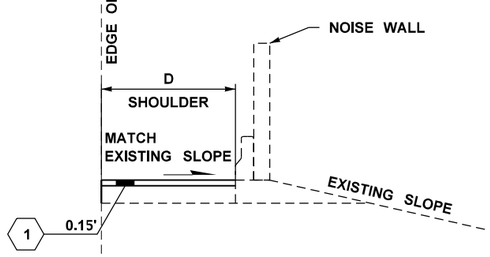

ROADWAY SECTION L-3

STATION RANGE	A	B	C	D
E526 139+12 TO E526 140+06	11'	11'	11'	10'
E526 140+06 TO E526 141+35	11' - 11.6'	11' - 11.6'	11' - 11.6'	10'

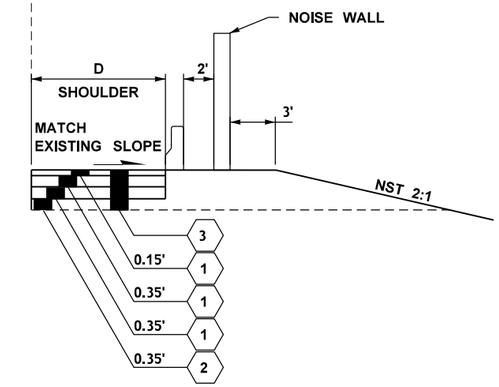

NOTES:

1. ALL DEPTHS SHOWN ARE COMPACTED DEPTHS.
2. SEE PAVEMENT MARKING SHEETS FOR OTHER VARIABLE WIDTHS.

FILE NAME c:\pw_working\lochner-pw-01\dms17458\16833_PS_RS_010.dgn					REGION NO.	STATE	FED.AID PROJ.NO.
TIME 5:01:33 PM					10	WASH	XX
DATE 12/8/2021 5:01:33 PM					JOB NUMBER XXXXX		
PLOTTED BY ROHARA					CONTRACT NO.		LOCATION NO.
DESIGNED BY R O'HARA							
ENTERED BY R O'HARA							
CHECKED BY A BUTTERS							
PROJ. ENGR.							
REGIONAL ADM. M COTTEN	REVISION		DATE	BY			

PRELIMINARY
NOT FOR CONSTRUCTION

Washington State Department of Transportation

LOCHNER

SR 526
CORRIDOR IMPROVEMENTS

ROADWAY SECTIONS

Plot 1
PLAN REF NO RS10
SHEET 12 OF 155 SHEETS

LEGEND

1. HMA CL. ½ IN. PG 58H-22
2. CRUSHED SURFACING BASE COURSE
3. ROADWAY EXCAVATION INCL. HAUL
4. PLANING BITUMINOUS PAVEMENT

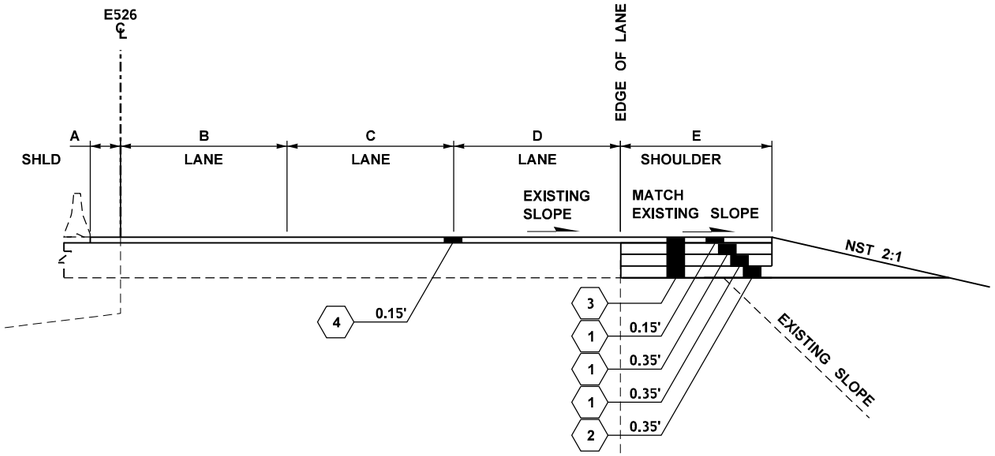

ROADWAY SECTION M-1

STATION RANGE	A	B	C	D	E
E526 141+35 TO E526 142+06	2' - 4'	11' - 12'	11' - 12'	11' - 12'	10' - 6'

ROADWAY SECTION M-2

STATION RANGE	A	B	C	D	F
E526 146+83 TO E526 150+94	4'	12'	12'	12'	0' - 22'

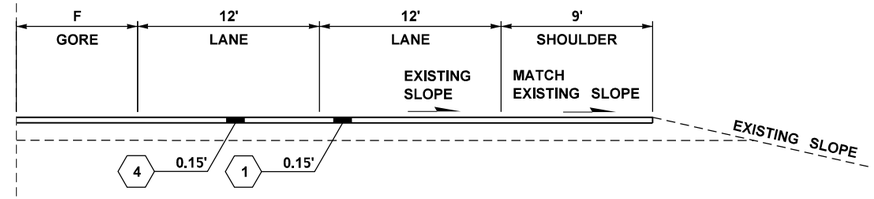

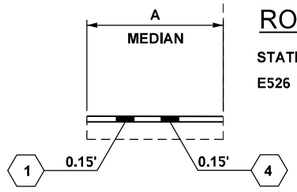

ROADWAY SECTION M-3

STATION RANGE	A	B	C	D	F
E526 150+94 TO E526 151+74	9'	12'	12'	12'	22' - 26'

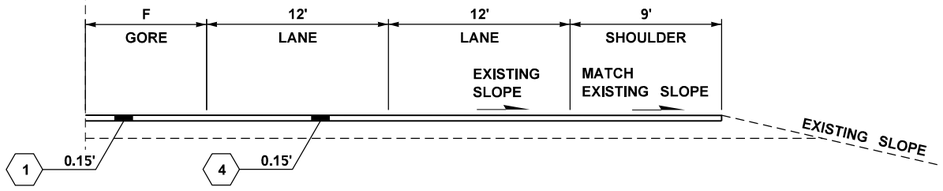

NOTES:

1. ALL DEPTHS SHOWN ARE COMPACTED DEPTHS.
2. SEE PAVEMENT MARKING SHEETS FOR OTHER VARIABLE WIDTHS.

FILE NAME	c:\pw_working\lochner-pw-01\dms17458\16833_PS_RS_011.dgn				REGION NO.	STATE	FED.AID PROJ.NO.
TIME	5:01:43 PM				10	WASH	XX
DATE	12/8/2021 5:01:43 PM				JOB NUMBER		
PLOTTED BY	ROHARA				XXXXX		
DESIGNED BY	R O'HARA				CONTRACT NO.		LOCATION NO.
ENTERED BY	R O'HARA						
CHECKED BY	A BUTTERS						
PROJ. ENGR.							
REGIONAL ADM.	M COTTEN	REVISION	DATE	BY			

PRELIMINARY
NOT FOR CONSTRUCTION

Washington State Department of Transportation

LOCHNER

SR 526
CORRIDOR IMPROVEMENTS

ROADWAY SECTIONS

Plot 1
PLAN REF NO RS11
SHEET 13 OF 155 SHEETS

LEGEND

1. HMA CL. ½ IN. PG 58H-22
2. CRUSHED SURFACING BASE COURSE
3. ROADWAY EXCAVATION INCL. HAUL
4. PLANING BITUMINOUS PAVEMENT

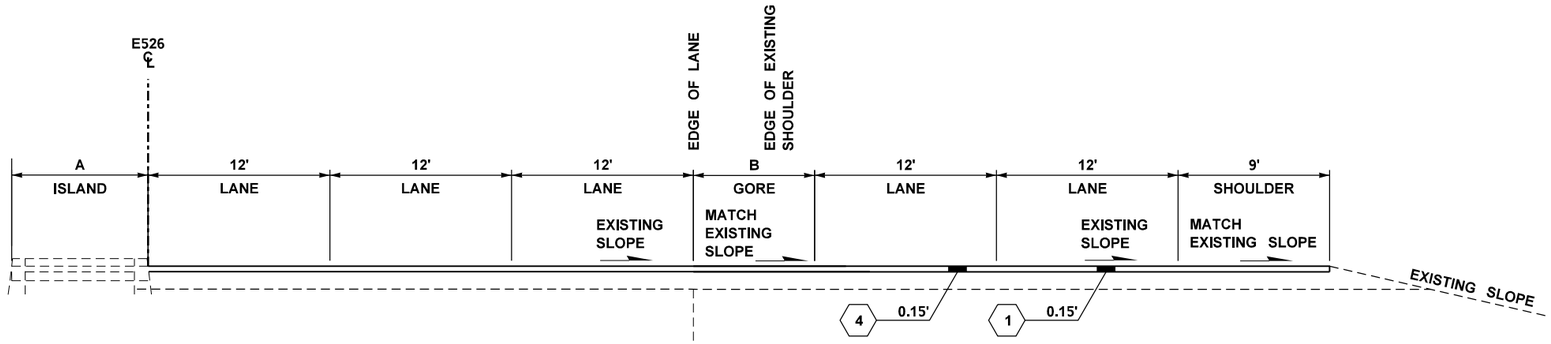

ROADWAY SECTION N-1

STATION RANGE	A	B
E526 151+74 TO E526 152+34	12' - 10	26' - 30'

ROADWAY SECTION N-2

STATION RANGE	A	B
E526 152+34 TO E526 153+43	10'	18' - 16'
E526 153+43 TO E526 154+37	10' - 11'	16'

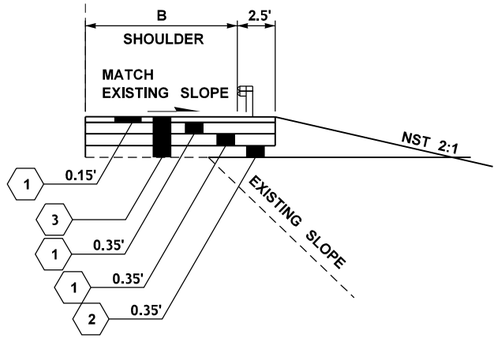

NOTES:

1. ALL DEPTHS SHOWN ARE COMPACTED DEPTHS.
2. SEE PAVEMENT MARKING SHEETS FOR OTHER VARIABLE WIDTHS.

FILE NAME c:\pw_working\lochner-pw-01\dms17458\16833_PS_RS_012.dgn				REGION NO. 10	STATE WASH	FED.AID PROJ.NO. XX
TIME 5:01:52 PM				JOB NUMBER XXXXX		
DATE 12/8/2021 5:01:52 PM				CONTRACT NO.		LOCATION NO.
PLOTTED BY ROHARA						
DESIGNED BY R O'HARA						
ENTERED BY R O'HARA						
CHECKED BY A BUTTERS						
PROJ. ENGR.						
REGIONAL ADM. M COTTEN	REVISION	DATE	BY			

PRELIMINARY
NOT FOR CONSTRUCTION

Washington State Department of Transportation

LOCHNER

SR 526
CORRIDOR IMPROVEMENTS

ROADWAY SECTIONS

Plot 1
PLAN REF NO RS12
SHEET 14 OF 155 SHEETS

LEGEND

1. HMA CL. ½ IN. PG 58H-22
2. CRUSHED SURFACING BASE COURSE
3. ROADWAY EXCAVATION INCL. HAUL
4. PLANING BITUMINOUS PAVEMENT

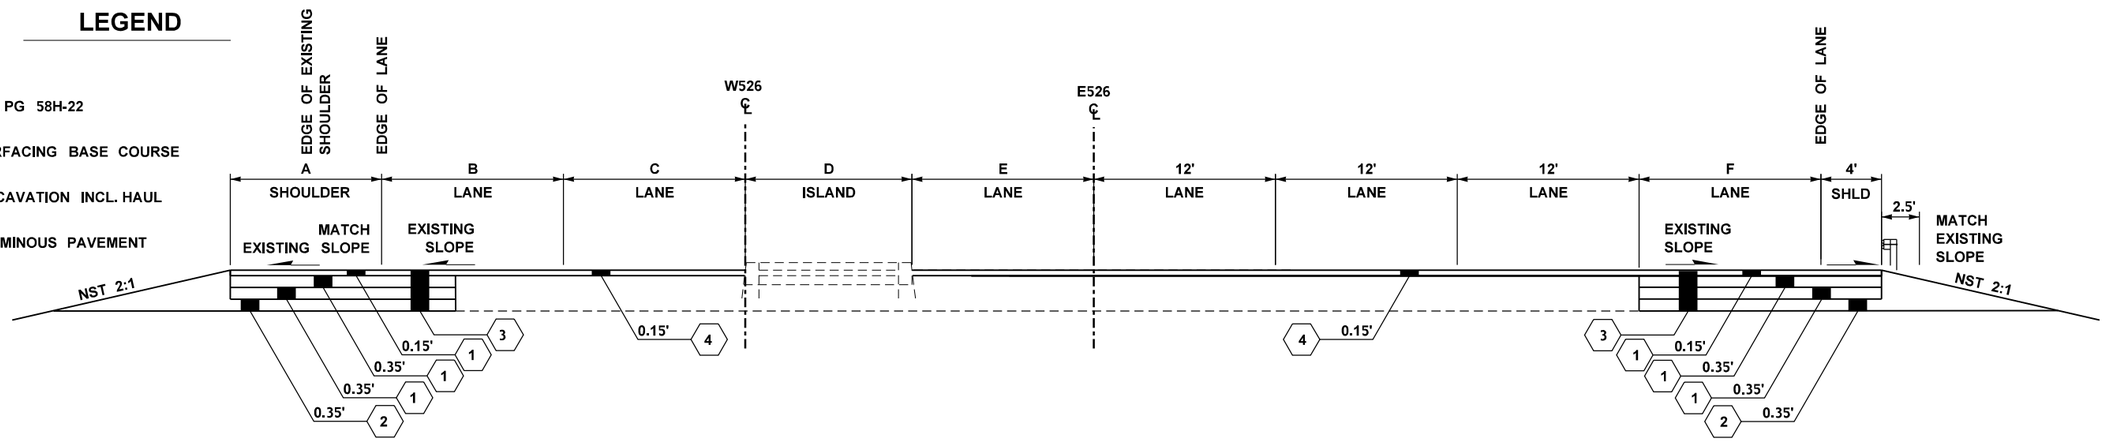

ROADWAY SECTION O-1

STATION RANGE	A	B	C	D	E	F
E526 154+35 TO E526 155+43	10'	25'	0'	13' - 0'	0' - 13'	0' - 12'
E526 155+43 TO E526 156+82	10'	25' - 14'	0'	0'	13'	12'
E526 156+82 TO E526 158+79	10' - 11'	14'	12'	0'	13'	12'

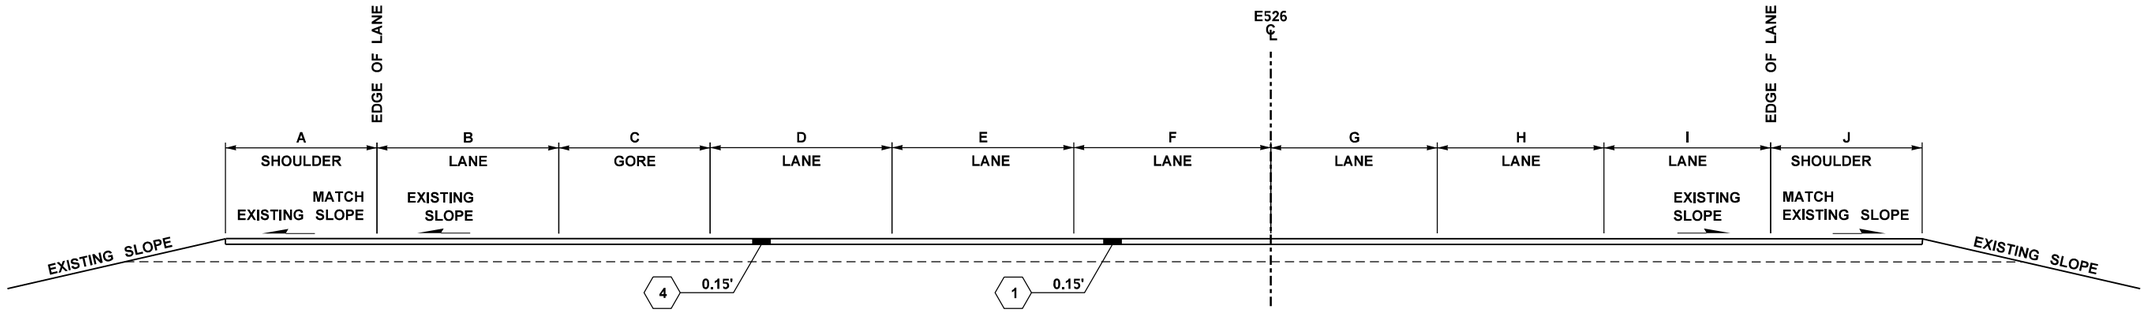

ROADWAY SECTION P-1

STATION RANGE	A	B	C	D	E	F	G	H	I	J
E526 159+86 TO E526 161+57	4'	12' - 0'	21' - 0'	12'	12'	13'	12'	12'	12'	VARIES
E526 161+57 TO E526 162+57	4' - 10'	0'	0'	11'	12' - 11'	13' - 12'	12' - 11'	12' - 11'	12' - 11'	17' - 7'

NOTES:

1. ALL DEPTHS SHOWN ARE COMPACTED DEPTHS.
2. SEE PAVEMENT MARKING SHEETS FOR OTHER VARIABLE WIDTHS.

FILE NAME c:\pw_working\lochner-pw-01\dms17458\16833_PS_RS_013.dgn							
TIME 5:02:01 PM				REGION NO. 10	STATE WASH	FED.AID PROJ.NO. XX	
DATE 12/8/2021 5:02:01 PM							
PLOTTED BY ROHARA				JOB NUMBER XXXXX			
DESIGNED BY R O'HARA							
ENTERED BY R O'HARA				CONTRACT NO.		LOCATION NO.	
CHECKED BY A BUTTERS							
PROJ. ENGR.							
REGIONAL ADM. M COTTEN	REVISION	DATE	BY				

PRELIMINARY
NOT FOR CONSTRUCTION

Washington State Department of Transportation

LOCHNER

SR 526
CORRIDOR IMPROVEMENTS

ROADWAY SECTIONS

Plot 1
PLAN REF NO RS13
SHEET 15 OF 155 SHEETS

LEGEND

1. HMA CL. ½ IN. PG 58H-22
2. CRUSHED SURFACING BASE COURSE
3. ROADWAY EXCAVATION INCL. HAUL
4. PLANING BITUMINOUS PAVEMENT

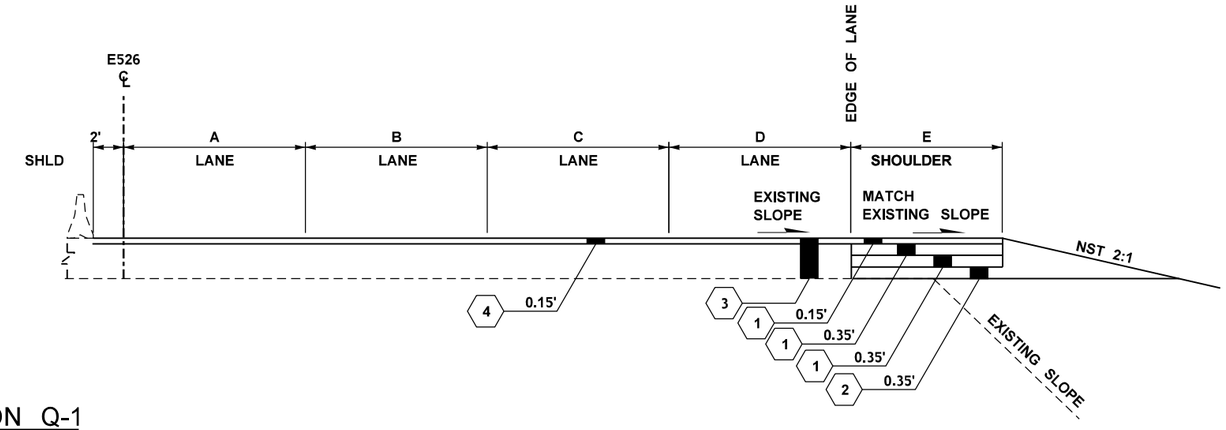

ROADWAY SECTION Q-1

STATION RANGE	A	B	C	D	E
E526 142+06 TO E526 144+37	12'	12'	12'	0' - 12'	7' - 9'
E526 144+37 TO E526 146+83	12'	12'	12' - 24'	12'	9'

NOTES:

1. ALL DEPTHS SHOWN ARE COMPACTED DEPTHS.
2. SEE PAVEMENT MARKING SHEETS FOR OTHER VARIABLE WIDTHS.

FILE NAME c:\pw_working\lochner-pw-01\dms17458\16833_PS_RS_014.dgn				REGION NO.	STATE	FED.AID PROJ.NO.	PRELIMINARY
TIME 5:02:11 PM				10	WASH	XX	NOT FOR CONSTRUCTION
DATE 12/8/2021 5:02:11 PM				JOB NUMBER XXXXX			Washington State Department of Transportation
PLOTTED BY ROHARA				CONTRACT NO.	LOCATION NO.		LOCHNER
DESIGNED BY R O'HARA							SR 526 CORRIDOR IMPROVEMENTS
ENTERED BY R O'HARA							ROADWAY SECTIONS
CHECKED BY A BUTTERS							Plot 1
PROJ. ENGR.							PLAN REF NO RS14
REGIONAL ADM. M COTTEN	REVISION	DATE	BY				SHEET 16 OF 155 SHEETS

LEGEND

1. HMA CL. ½ IN. PG 58H-22
2. CRUSHED SURFACING BASE COURSE
3. ROADWAY EXCAVATION INCL. HAUL
4. PLANING BITUMINOUS PAVEMENT

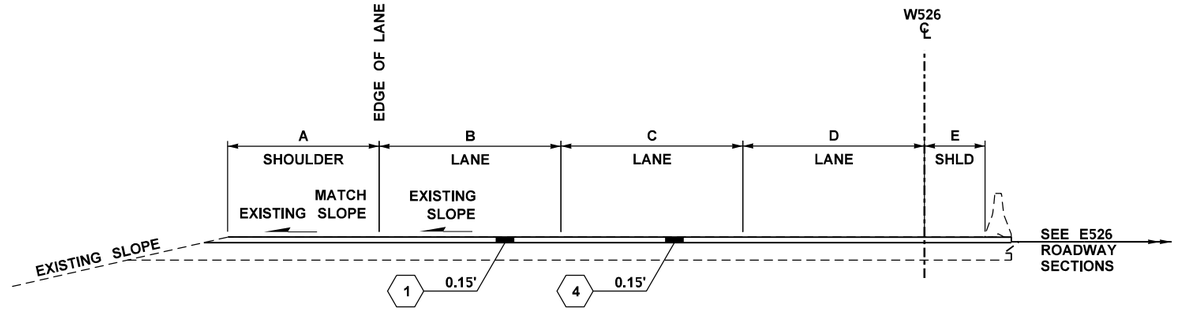

ROADWAY SECTION R-1

STATION RANGE	A	B	C	D	E
W526 376+70 TO W526 378+70	9'	13' - 14'	12' - 11'	12' - 11'	4'
W526 378+70 TO W526 381+42	9' - 13'	14'	11'	11'	4' - 6'
W526 381+42 TO W526 387+42	13'	14' - 20'	11'	11'	6' - 9'
W526 387+42 TO W526 388+62	13' - 14'	20' - 22'	11'	11'	9' - 6'

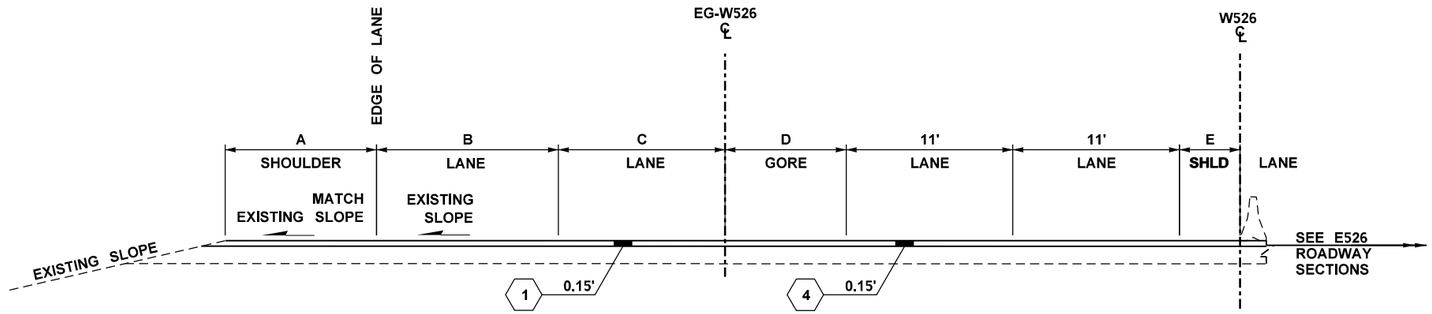

ROADWAY SECTION S-1

STATION RANGE	A	B	C	D	E
W526 388+62 TO W526 389+42	VARIES	11' - 12'	11' - 12'	0'	6' - 4'
W526 389+42 TO W526 389+74	VARIES	12'	12'	0'	4'
W526 389+74 TO W526 393+78	VARIES	12'	12' - 11.5'	0' - 16'	4'

NOTES:

1. ALL DEPTHS SHOWN ARE COMPACTED DEPTHS.
2. SEE PAVEMENT MARKING SHEETS FOR OTHER VARIABLE WIDTHS.

FILE NAME	c:\pw_working\lochner-pw-01\dms17458\16833_PS_RS_015.dgn				REGION NO.	STATE	FED.AID PROJ.NO.
TIME	5:02:21 PM				10	WASH	XX
DATE	12/8/2021 5:02:21 PM				JOB NUMBER		
PLOTTED BY	ROHARA				XXXXX		
DESIGNED BY	R O'HARA				CONTRACT NO.		LOCATION NO.
ENTERED BY	R O'HARA						
CHECKED BY	A BUTTERS						
PROJ. ENGR.							
REGIONAL ADM.	M COTTEN	REVISION	DATE	BY			

PRELIMINARY
NOT FOR CONSTRUCTION

Washington State Department of Transportation

LOCHNER

SR 526
CORRIDOR IMPROVEMENTS

ROADWAY SECTIONS

Plot 1
PLAN REF NO RS15
SHEET 17 OF 155 SHEETS

LEGEND

1. HMA CL. ½ IN. PG 58H-22
2. CRUSHED SURFACING BASE COURSE
3. ROADWAY EXCAVATION INCL. HAUL
4. PLANING BITUMINOUS PAVEMENT

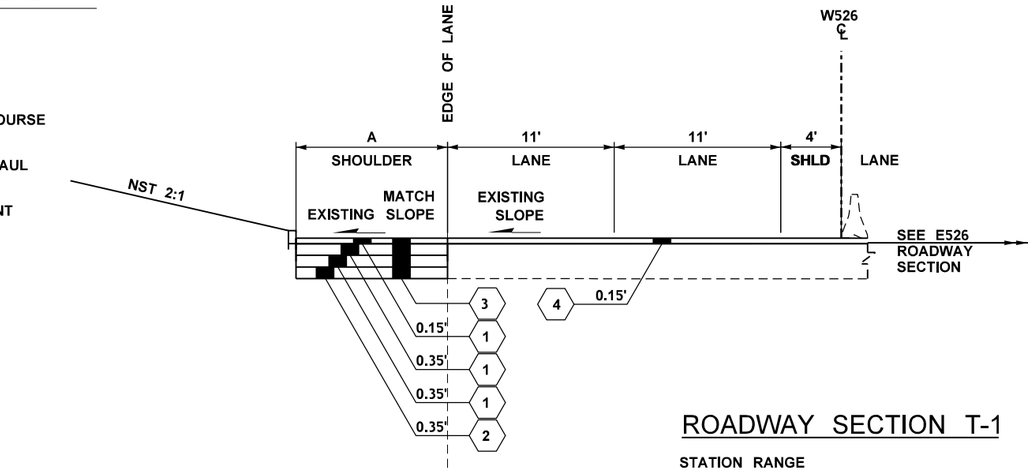

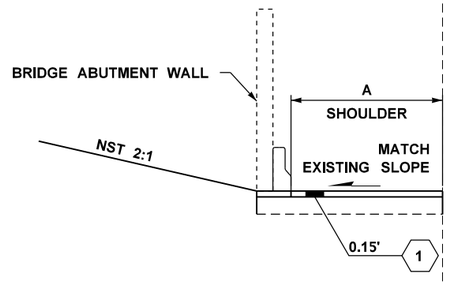

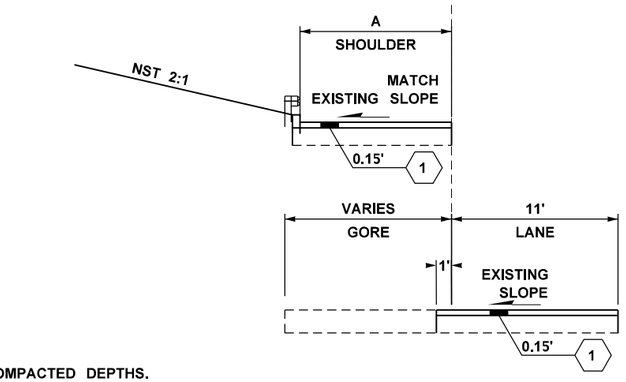

ROADWAY SECTION T-1

STATION RANGE	A
W526 393+78 TO W526 399+49	6' - 4'

ROADWAY SECTION T-2

STATION RANGE	A
W526 399+49 TO W526 399+81	4' - 7'
W526 399+81 TO W526 401+77	7'

ROADWAY SECTION T-3

STATION RANGE	A
W526 401+77 TO W526 404+28	7' - 10'
W526 404+28 TO W526 406+39	10' - 15'

ROADWAY SECTION T-4

STATION RANGE
W526 406+39 TO W526 410+59

NOTES:

1. ALL DEPTHS SHOWN ARE COMPACTED DEPTHS.
2. SEE PAVEMENT MARKING SHEETS FOR OTHER VARIABLE WIDTHS.

FILE NAME c:\pw_working\lochner-pw-01\dms17458\16833_PS_RS_016.dgn				REGION NO.	STATE	FED.AID PROJ.NO.
TIME 5:02:30 PM				10	WASH	XX
DATE 12/8/2021 5:02:30 PM				JOB NUMBER XXXXX		
PLOTTED BY ROHARA				CONTRACT NO.		LOCATION NO.
DESIGNED BY R O'HARA						
ENTERED BY R O'HARA						
CHECKED BY A BUTTERS						
PROJ. ENGR.						
REGIONAL ADM. M COTTEN	REVISION	DATE	BY			

PRELIMINARY
NOT FOR CONSTRUCTION

Washington State Department of Transportation

LOCHNER

SR 526
CORRIDOR IMPROVEMENTS

ROADWAY SECTIONS

Plot 1
PLAN REF NO RS16
SHEET 18 OF 155 SHEETS

LEGEND

1. HMA CL. ½ IN. PG 58H-22
2. CRUSHED SURFACING BASE COURSE
3. ROADWAY EXCAVATION INCL. HAUL
4. PLANING BITUMINOUS PAVEMENT

ROADWAY SECTION U-1

STATION RANGE	A
S527 497+57 TO S527 499+63	7.7' - 15'

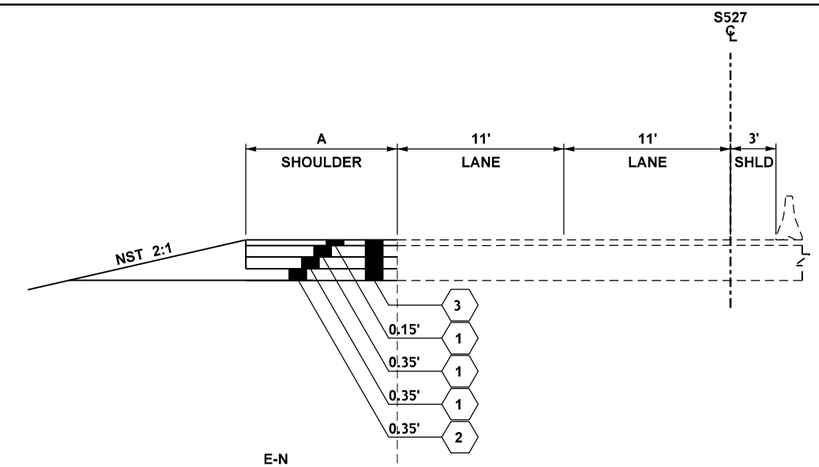

ROADWAY SECTION U-2

STATION RANGE	A	B	C
S527 499+45 TO S527 501+35	15'	18'	50' - 0'
S527 501+35 TO S527 504+22	15' - 5'	18' - 13'	0'
S527 504+22 TO S527 505+18	5' - 4'	13' - 11'	0'
S527 505+18 TO S527 505+83	4'	11'	0'

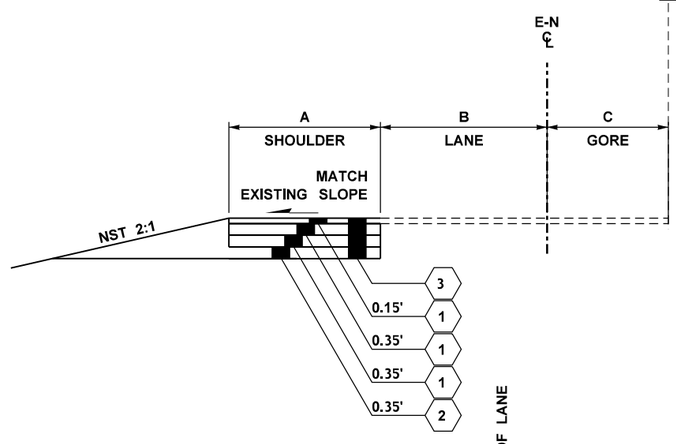

ROADWAY SECTION V-1

STATION RANGE	A
S527 505+83 TO S527 509+40	4' - 8'

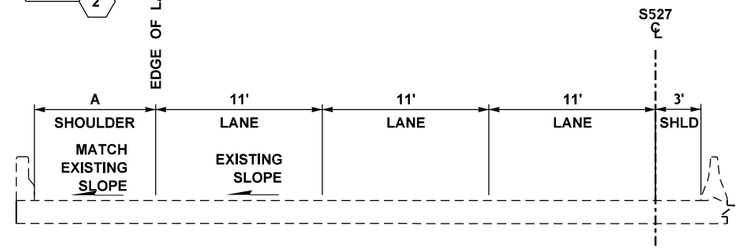

ROADWAY SECTION W-1

STATION RANGE
S527 509+40 TO S527 510+51

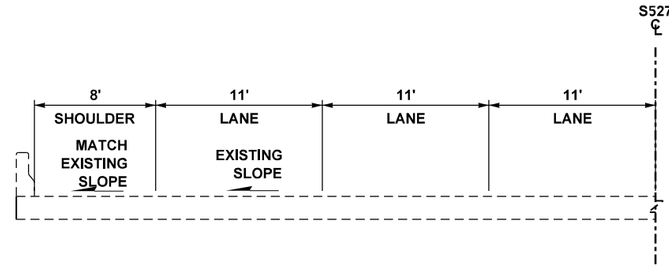

NOTES:

1. ALL DEPTHS SHOWN ARE COMPACTED DEPTHS.
2. SEE PAVEMENT MARKING SHEETS FOR OTHER VARIABLE WIDTHS.

FILE NAME c:\pw_working\lochner-pw-01\dms17458\16833_PS_RS_017.dgn						
TIME 5:02:38 PM				REGION NO. 10	STATE WASH	FED.AID PROJ.NO. XX
DATE 12/8/2021 5:02:38 PM				JOB NUMBER XXXXX		
PLOTTED BY ROHARA				CONTRACT NO.	LOCATION NO.	
DESIGNED BY R O'HARA						
ENTERED BY R O'HARA						
CHECKED BY A BUTTERS						
PROJ. ENGR.						
REGIONAL ADM. M COTTEN	REVISION	DATE	BY			

PRELIMINARY
NOT FOR CONSTRUCTION

Washington State Department of Transportation

LOCHNER

SR 526
CORRIDOR IMPROVEMENTS

ROADWAY SECTIONS

Plot 1
PLAN REF NO RS17
SHEET 19 OF 155 SHEETS

LEGEND

1. HMA CL. ½ IN. PG 58H-22
2. CRUSHED SURFACING BASE COURSE
3. ROADWAY EXCAVATION INCL. HAUL
4. PLANING BITUMINOUS PAVEMENT

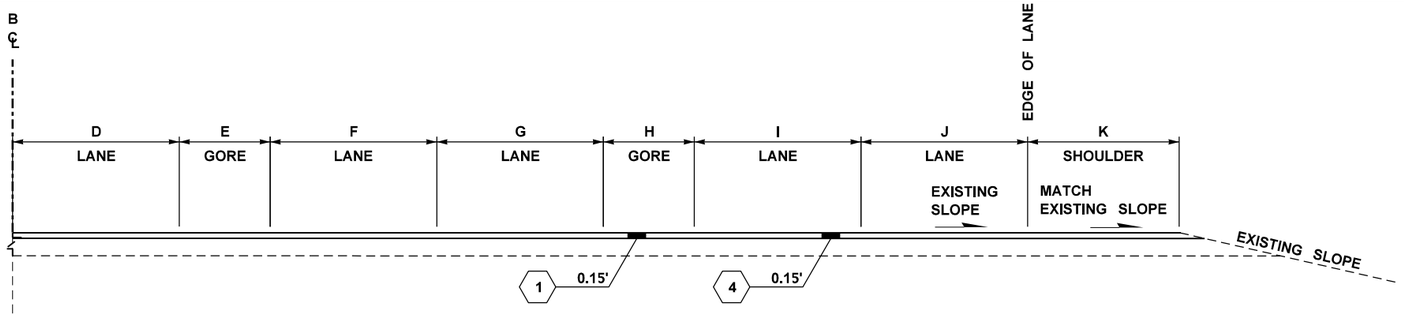

ROADWAY SECTION X-1

STATION RANGE	D	E	F	G	H	I	J	K
B 30+09 (RT) TO B 30+92 (RT)	0'	0'	12'	13' - 12'	0'	0'	20' - 16'	8'
B 30+92 (RT) TO B 31+91 (RT)	0'	0'	12'	12'	0'	0'	16' - 12'	8'
B 31+91 (RT) TO B 36+61 (RT)	0'	0'	12'	12'	0'	0'	12'	9' - 23'
B 36+61 (RT) TO B 40+45 (RT)	0' - 11'	0'	12' - 11'	12' - 11'	0'	0'	12' - 11'	9' - 3'
B 40+45 (RT) TO B 41+25 (RT)	11'	0'	11'	11'	0'	0'	11'	3' - 7'
B 41+25 (RT) TO B 41+46 (RT)	11'	0' - 0.5'	11'	11'	0'	0'	11'	7'
B 42+95 (RT) TO B 43+47 (RT)	11'	4' - 5.7'	11'	11'	0' - 42'	0'	0'	8' - 20'

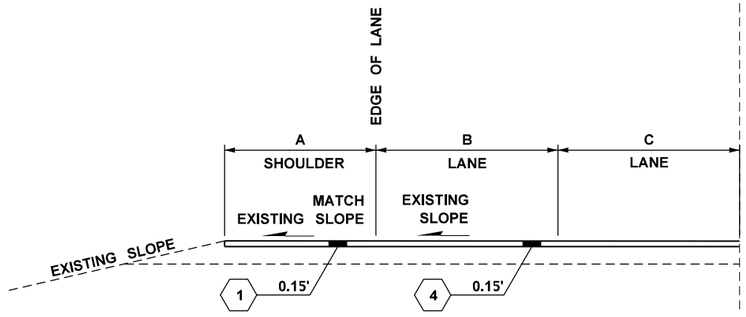

ROADWAY SECTION X-2

STATION RANGE	A	B	C
B 39+64 (LT) TO B 42+46 (LT)	7.5' - 8'	12' - 11.5'	11'
B 42+95 (LT) TO B 43+57 (LT)	0'	14.5' - 18'	11'
B 42+95 (LT) TO B 43+57 (LT)			

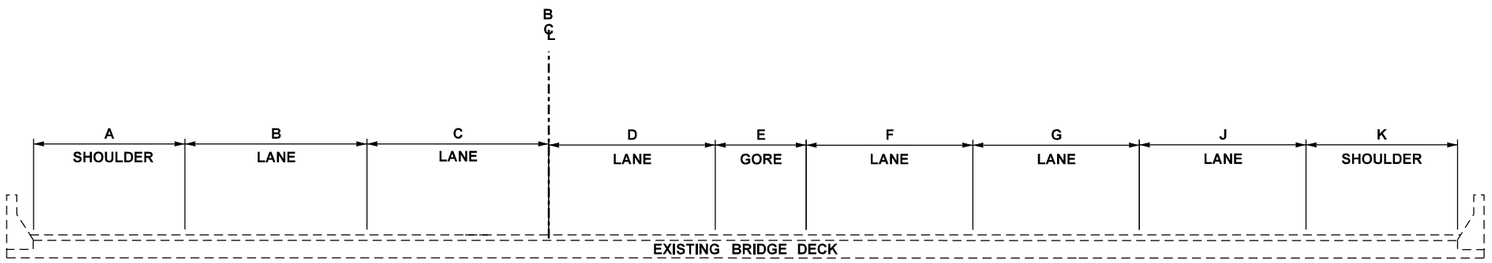

ROADWAY SECTION Y-1

STATION RANGE	A	B	C	D	E	F	G	H	I	J	K
B 41+46 (RT) TO B 42+46 (RT)	8'	11.5' - 11'	11'	11'	0.5' - 3'	11'	11' - 22'	0'	0'	11'	7' - 3'
B 42+46 (RT) TO B 42+81 (RT)	8'	11' - 14.5'	11'	11'	3' - 4'	11'	11'	0' - 6.5'	11.7' - 12.1'	11.1' - 11.3'	3' - 7'

NOTES:

1. ALL DEPTHS SHOWN ARE COMPACTED DEPTHS.
2. SEE PAVEMENT MARKING SHEETS FOR OTHER VARIABLE WIDTHS.

FILE NAME	c:\pw_working\lochner-pw-01\dms17458\16833_PS_RS_018.dgn						
TIME	5:02:47 PM						
DATE	12/8/2021 5:02:47 PM						
PLOTTED BY	ROHARA						
DESIGNED BY	R O'HARA						
ENTERED BY	R O'HARA						
CHECKED BY	A BUTTERS						
PROJ. ENGR.							
REGIONAL ADM.	M COTTEN	REVISION	DATE	BY			

REGION NO.	STATE	FED.AID PROJ.NO.
10	WASH	XX
JOB NUMBER		
XXXXX		
CONTRACT NO.		LOCATION NO.

PRELIMINARY
NOT FOR CONSTRUCTION

Washington State Department of Transportation

LOCHNER

SR 526
CORRIDOR IMPROVEMENTS

ROADWAY SECTIONS

Plot 1

PLAN REF NO
RS18

SHEET 20 OF 155 SHEETS

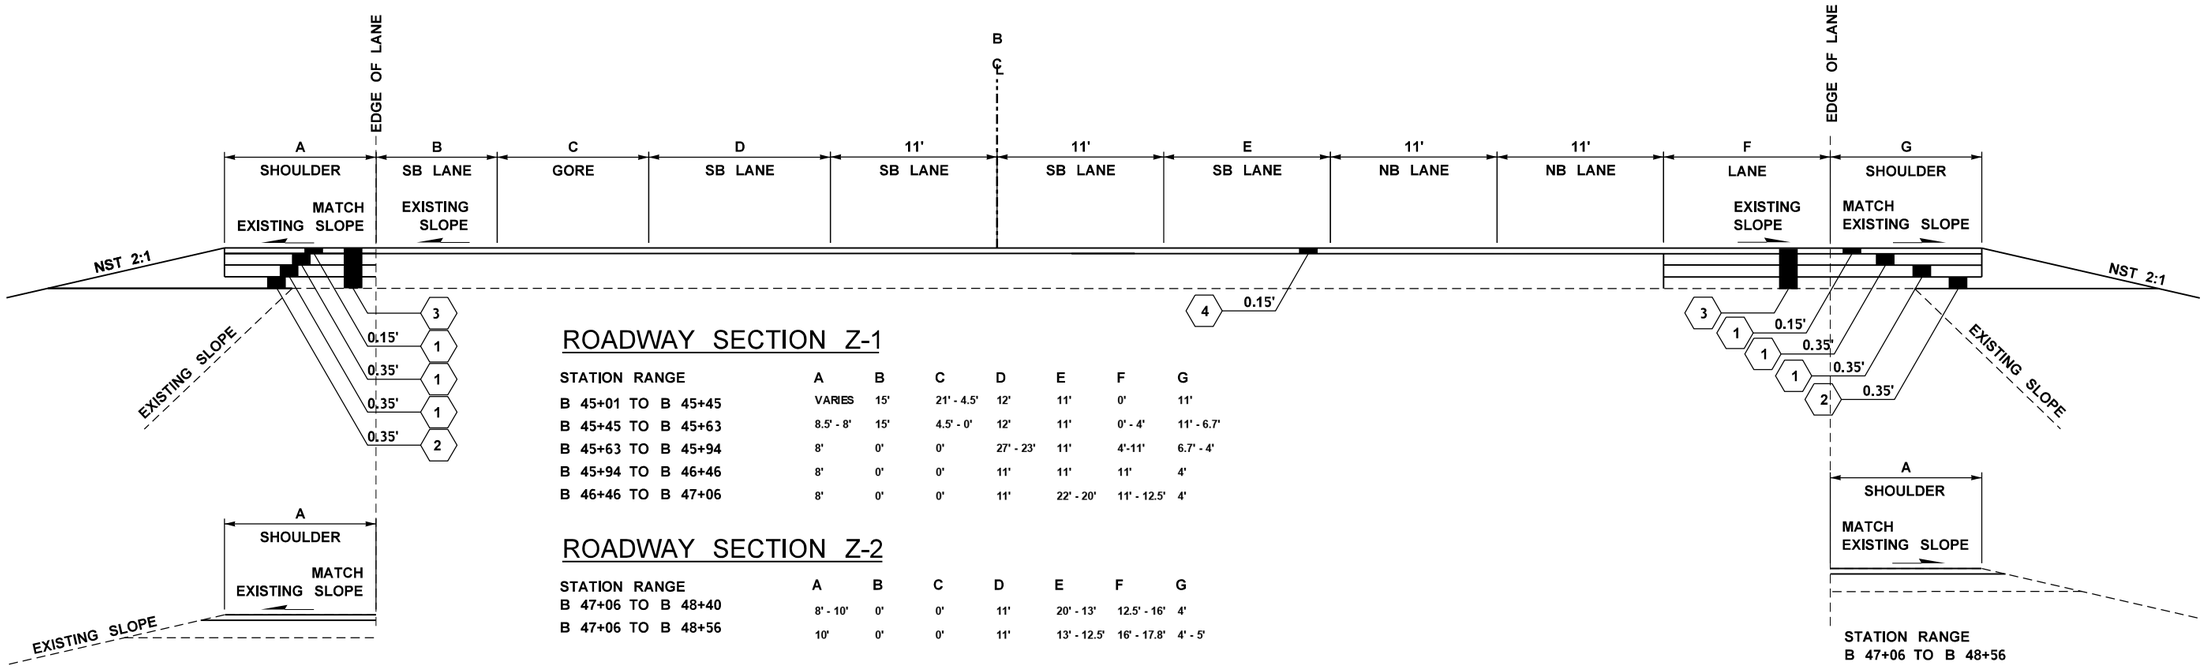

STATION RANGE
B 47+06 TO B 48+40
B 47+06 TO B 48+56

STATION RANGE
B 47+06 TO B 48+56

ROADWAY SECTION Z-1

STATION RANGE	A	B	C	D	E	F	G
B 45+01 TO B 45+45	VARIES	15'	21' - 4.5'	12'	11'	0'	11'
B 45+45 TO B 45+63	8.5' - 8'	15'	4.5' - 0'	12'	11'	0' - 4'	11' - 6.7'
B 45+63 TO B 45+94	8'	0'	0'	27' - 23'	11'	4'-11'	6.7' - 4'
B 45+94 TO B 46+46	8'	0'	0'	11'	11'	11'	4'
B 46+46 TO B 47+06	8'	0'	0'	11'	22' - 20'	11' - 12.5'	4'

ROADWAY SECTION Z-2

STATION RANGE	A	B	C	D	E	F	G
B 47+06 TO B 48+40	8' - 10'	0'	0'	11'	20' - 13'	12.5' - 16'	4'
B 47+06 TO B 48+56	10'	0'	0'	11'	13' - 12.5'	16' - 17.8'	4' - 5'

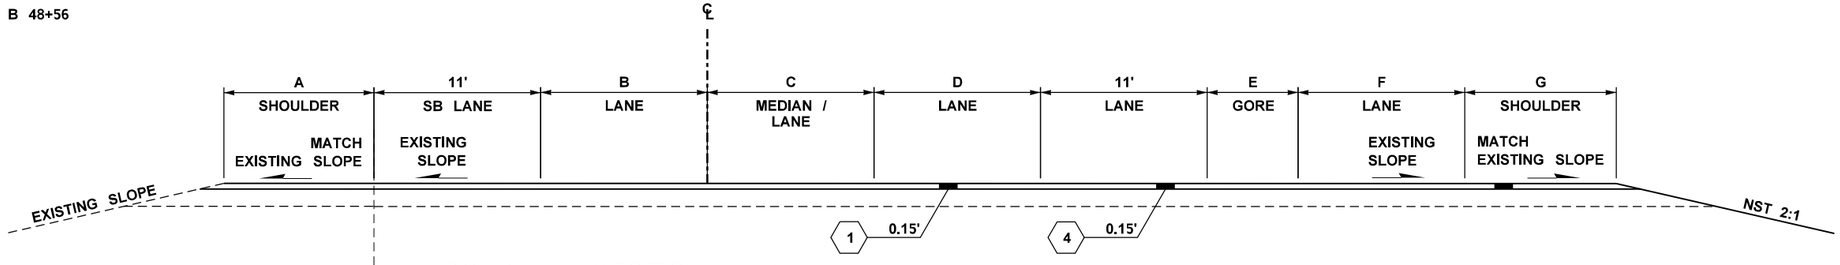

ROADWAY SECTION AA-1

STATION RANGE	A	B	C	D	E	F	G
B 48+56 TO B 49+22	10'	12' - 0'	0' - 11'	11'	0' - 47'	17'	5' - 7'
B 49+22 TO B 49+52	11' - 9'	11'	0'	11'	0'	0'	3'
B 49+52 TO B 51+32	9' - 5.5'	11'	0'	11'	0'	0'	3' MIN

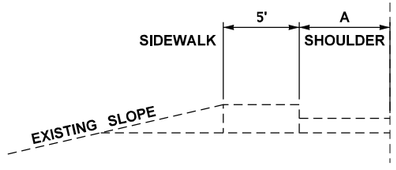

ROADWAY SECTION AA-2

STATION RANGE	A	B	C	D	E	F	G
B 52+32 TO B 52+48	5.5' - 2.5'	11'	0'	11.5' - 12'	0'	0'	2' - 3'

LEGEND

1. HMA CL. ½ IN. PG 58H-22
2. CRUSHED SURFACING BASE COURSE
3. ROADWAY EXCAVATION INCL. HAUL
4. PLANING BITUMINOUS PAVEMENT

NOTES:

1. ALL DEPTHS SHOWN ARE COMPACTED DEPTHS.
2. SEE PAVEMENT MARKING SHEETS FOR OTHER VARIABLE WIDTHS.

FILE NAME	c:\pw_working\lochner-pw-01\dms17458\16833_PS_RS_019.dgn		
TIME	5:02:58 PM		
DATE	12/8/2021 5:02:58 PM		
PLOTTED BY	ROHARA		
DESIGNED BY	R O'HARA		
ENTERED BY	R O'HARA		
CHECKED BY	A BUTTERS		
PROJ. ENGR.			
REGIONAL ADM.	M COTTEN		

REVISION	DATE	BY

REGION NO.	STATE	FED.AID PROJ.NO.
10	WASH	XX
JOB NUMBER		
XXXXX		
CONTRACT NO.		LOCATION NO.

PRELIMINARY
NOT FOR CONSTRUCTION

Washington State Department of Transportation

LOCHNER

SR 526
CORRIDOR IMPROVEMENTS

ROADWAY SECTIONS

Plot 1
PLAN REF NO
RS19
SHEET
21
OF
155
SHEETS

LEGEND

1. HMA CL. ½ IN. PG 58H-22
2. CRUSHED SURFACING BASE COURSE
3. ROADWAY EXCAVATION INCL. HAUL
4. PLANING BITUMINOUS PAVEMENT

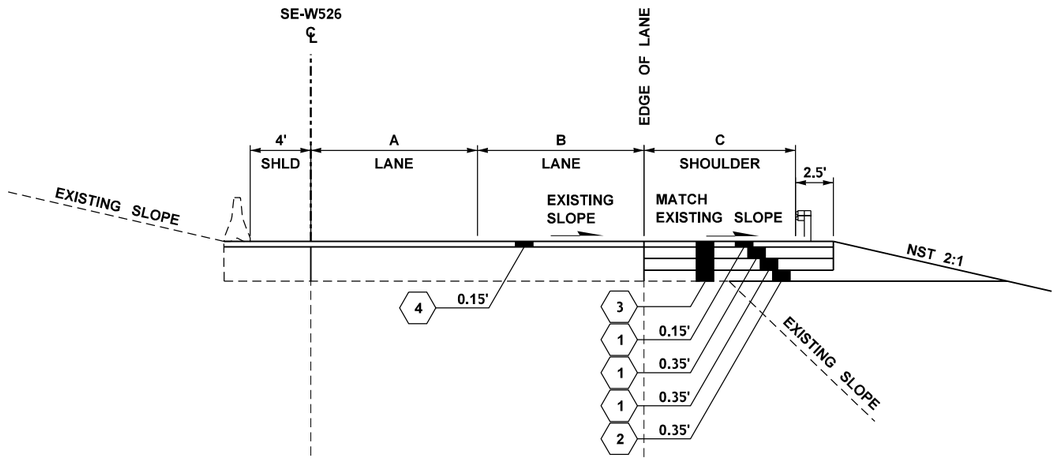

ROADWAY SECTION BB-1

STATION RANGE	A	B	C
SE-W526 11+55 TO SE-W526 12+83	12'	12'	8'

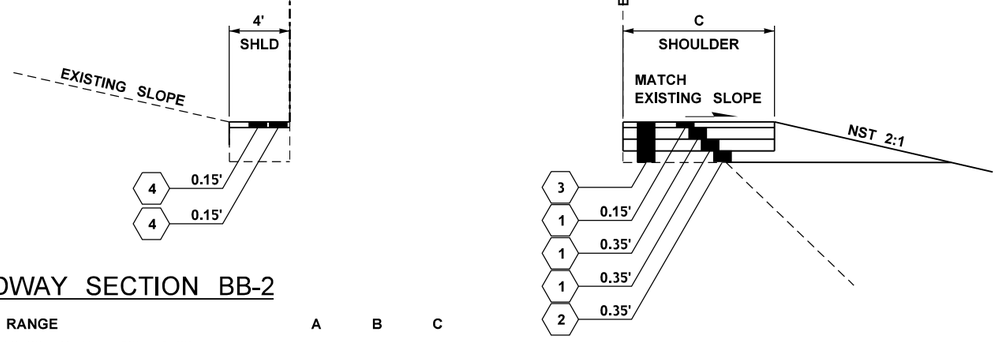

ROADWAY SECTION BB-2

STATION RANGE	A	B	C
SE-W526 12+83 TO SE-W526 14+83	12' - 14'	12' - 14'	8'
SE-W526 14+83 TO SE-W526 16+09	14'	14' - 12.7'	10'

NOTES:

1. ALL DEPTHS SHOWN ARE COMPACTED DEPTHS.
2. SEE PAVEMENT MARKING SHEETS FOR OTHER VARIABLE WIDTHS.

FILE NAME c:\pw_working\lochner-pw-01\dms17458\16833_PS_RS_020.dgn				REGION NO.	STATE	FED.AID PROJ.NO.
TIME 5:03:09 PM				10	WASH	XX
DATE 12/8/2021 5:03:09 PM				JOB NUMBER XXXXX		
PLOTTED BY ROHARA				CONTRACT NO.		LOCATION NO.
DESIGNED BY R O'HARA						
ENTERED BY R O'HARA						
CHECKED BY A BUTTERS						
PROJ. ENGR.						
REGIONAL ADM. M COTTEN	REVISION	DATE	BY			

PRELIMINARY
NOT FOR CONSTRUCTION

Washington State Department of Transportation

LOCHNER

SR 526
CORRIDOR IMPROVEMENTS

ROADWAY SECTIONS

Plot 1
PLAN REF NO RS20
SHEET 22 OF 155 SHEETS

LEGEND

1. HMA CL. ½ IN. PG 58H-22
2. CRUSHED SURFACING BASE COURSE
3. ROADWAY EXCAVATION INCL. HAUL
4. PLANING BITUMINOUS PAVEMENT

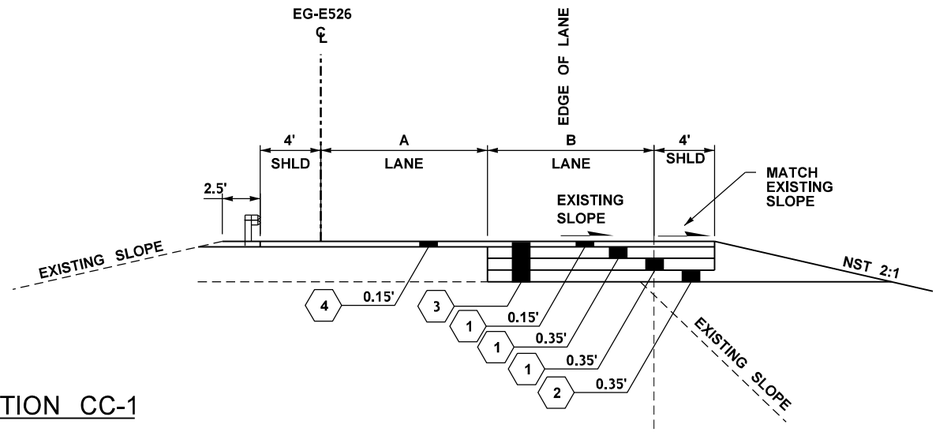

ROADWAY SECTION CC-1

STATION RANGE	A	B
EG-E526 10+86 TO EG-E526 12+84	11'	11'
EG-E526 12+84 TO EG-E526 13+54	22' - 21'	0'

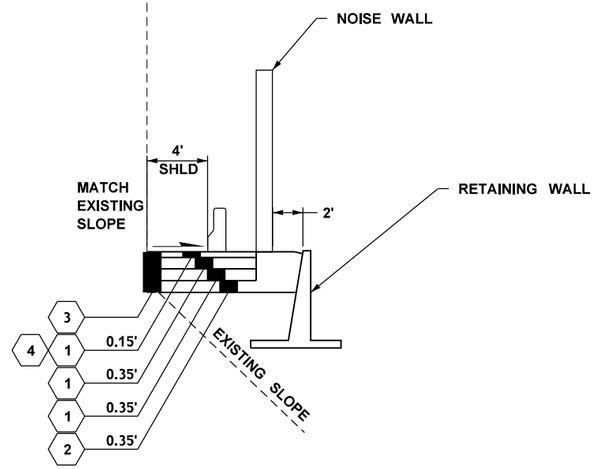

ROADWAY SECTION CC-2

STATION RANGE	A	B
EG-E526 13+84 TO EG-E526 13+90	21' - 20'	0'

NOTES:

1. ALL DEPTHS SHOWN ARE COMPACTED DEPTHS.
2. SEE PAVEMENT MARKING SHEETS FOR OTHER VARIABLE WIDTHS.

FILE NAME c:\pw_working\lochner-pw-01\dms17458\16833_PS_RS_021.dgn				REGION NO.	STATE	FED.AID PROJ.NO.	Plot 1
TIME 5:03:18 PM				10	WASH	XX	PLAN REF NO RS21
DATE 12/8/2021 5:03:18 PM				JOB NUMBER XXXXX			
PLOTTED BY ROHARA				CONTRACT NO.		LOCATION NO.	SHEET 23 OF 155 SHEETS
DESIGNED BY R O'HARA							
ENTERED BY R O'HARA							
CHECKED BY A BUTTERS							
PROJ. ENGR.							
REGIONAL ADM. M COTTEN	REVISION	DATE	BY				

PRELIMINARY
NOT FOR CONSTRUCTION

Washington State Department of Transportation

LOCHNER

SR 526
CORRIDOR IMPROVEMENTS

ROADWAY SECTIONS

LEGEND

1. HMA CL. ½ IN. PG 58H-22
2. CRUSHED SURFACING BASE COURSE
3. ROADWAY EXCAVATION INCL. HAUL
4. PLANING BITUMINOUS PAVEMENT

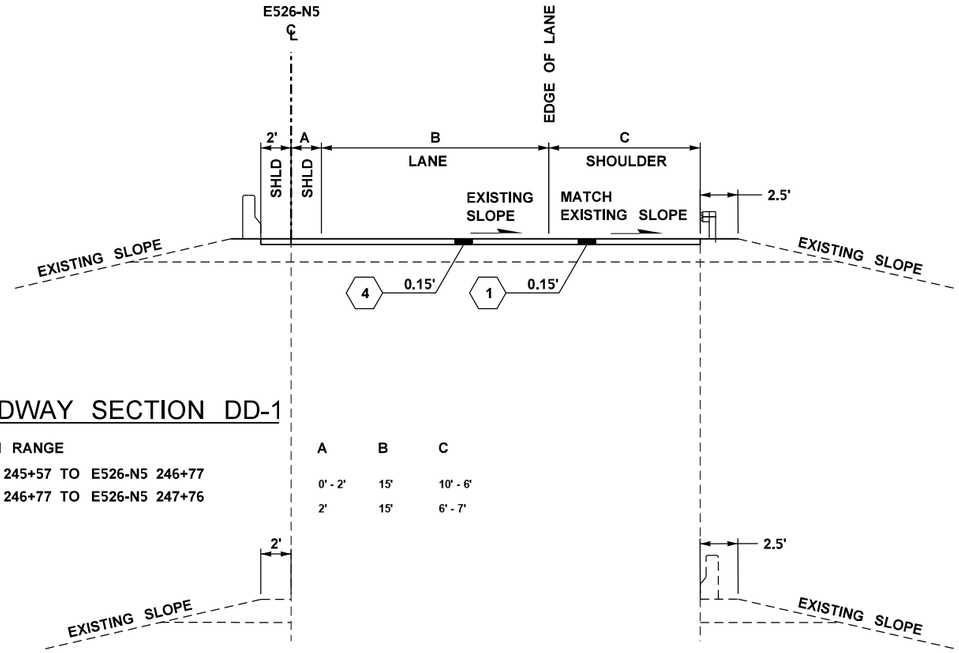

ROADWAY SECTION DD-1

STATION RANGE	A	B	C
E526-N5 245+57 TO E526-N5 246+77	0' - 2'	15'	10' - 6'
E526-N5 246+77 TO E526-N5 247+76	2'	15'	6' - 7'

ROADWAY SECTION DD-2

STATION RANGE	A	B	C
E526-N5 258+36 TO E526-N5 259+69	2'	13.5' - 11'	8.8' - 10'
E526-N5 259+69 TO E526-N5 260+79	2' - 0'	11' - 12.5'	10' - 11'
E526-N5 260+79 TO E526-N5 263+01	0'	12.5' - 11'	11'

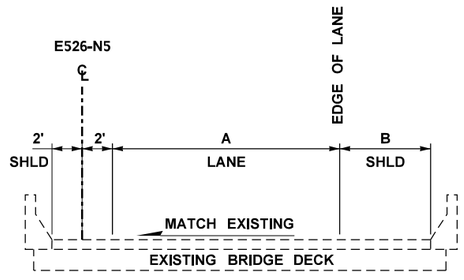

ROADWAY SECTION EE-1

STATION RANGE	A	B
E526-N5 247+76 TO E526-N5 257+84	15'	7'
E526-N5 257+84 TO E526-N5 258+36	15' - 13.5'	7' - 8.8'

NOTES:

1. ALL DEPTHS SHOWN ARE COMPACTED DEPTHS.
2. SEE PAVEMENT MARKING SHEETS FOR OTHER VARIABLE WIDTHS.

FILE NAME c:\pw_working\lochner-pw-01\dms17458\16833_PS_RS_022.dgn						
TIME 5:03:27 PM				REGION NO. 10	STATE WASH	FED.AID PROJ.NO. XX
DATE 12/8/2021 5:03:27 PM						
PLOTTED BY ROHARA				JOB NUMBER XXXXX		
DESIGNED BY R O'HARA						
ENTERED BY R O'HARA				CONTRACT NO.	LOCATION NO.	
CHECKED BY A BUTTERS						
PROJ. ENGR.						
REGIONAL ADM. M COTTEN	REVISION	DATE	BY			

PRELIMINARY
NOT FOR CONSTRUCTION

Washington State Department of Transportation

LOCHNER

SR 526
CORRIDOR IMPROVEMENTS

ROADWAY SECTIONS

Plot 1
PLAN REF NO RS22
SHEET 24 OF 155 SHEETS

LEGEND

1. HMA CL. ½ IN. PG 58H-22
2. CRUSHED SURFACING BASE COURSE
3. ROADWAY EXCAVATION INCL. HAUL
4. PLANING BITUMINOUS PAVEMENT

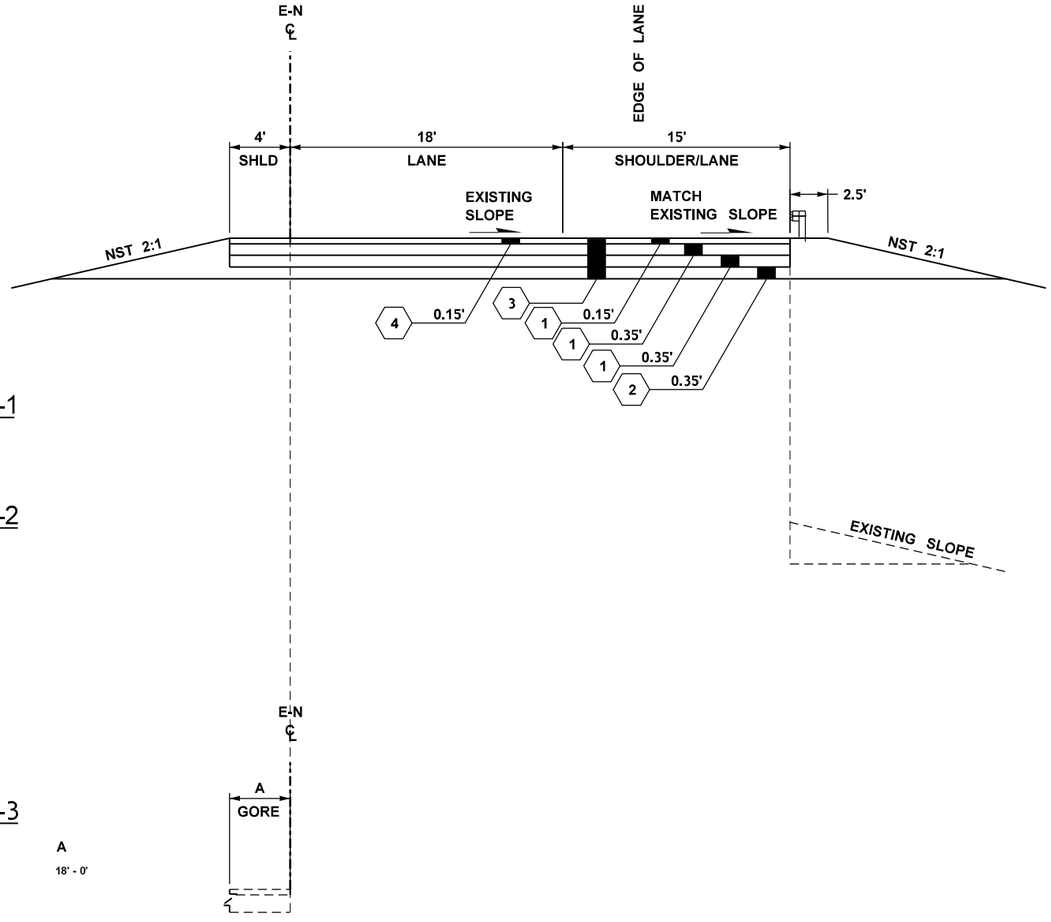

ROADWAY SECTION FF-1

STATION RANGE

E-N 10+00 TO E-N 12+04

ROADWAY SECTION FF-2

STATION RANGE

E-N 12+04 TO E-N 15+59

ROADWAY SECTION FF-3

STATION RANGE

E-N 15+59 TO E-N 15+67

A

18' - 0'

NOTES:

1. ALL DEPTHS SHOWN ARE COMPACTED DEPTHS.
2. SEE PAVEMENT MARKING SHEETS FOR OTHER VARIABLE WIDTHS.

FILE NAME	c:\pw_working\lochner-pw-01\dms17458\16833_PS_RS_023.dgn			
TIME	5:03:37 PM			
DATE	12/8/2021 5:03:37 PM			
PLOTTED BY	ROHARA			
DESIGNED BY	R O'HARA			
ENTERED BY	R O'HARA			
CHECKED BY	A BUTTERS			
PROJ. ENGR.				
REGIONAL ADM.	M COTTEN	REVISION	DATE	BY

REGION NO.	STATE	FED.AID PROJ.NO.
10	WASH	XX
JOB NUMBER		
XXXXX		
CONTRACT NO.		LOCATION NO.

PRELIMINARY

NOT FOR CONSTRUCTION

Washington State Department of Transportation

LOCHNER

SR 526

CORRIDOR IMPROVEMENTS

ROADWAY SECTIONS

Plot 1

PLAN REF NO RS23

SHEET 25 OF 155 SHEETS

LEGEND

1. HMA CL. ½ IN. PG 58H-22
2. CRUSHED SURFACING BASE COURSE
3. ROADWAY EXCAVATION INCL. HAUL
4. PLANING BITUMINOUS PAVEMENT

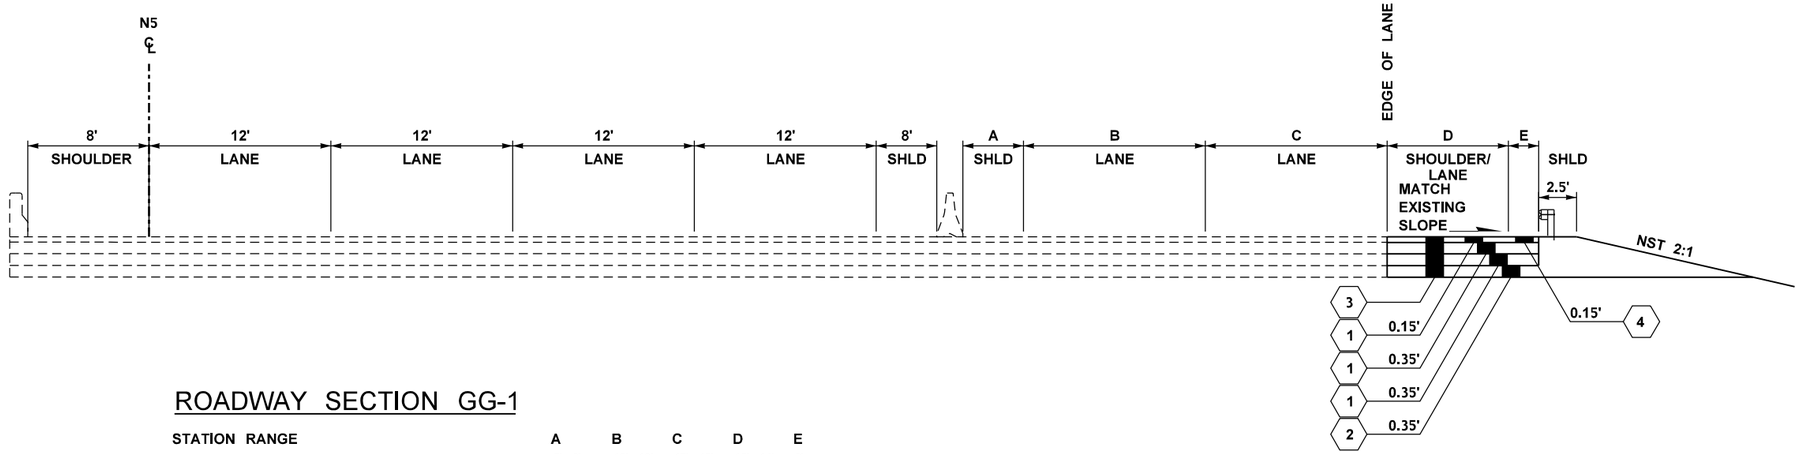

ROADWAY SECTION GG-1

STATION RANGE	A	B	C	D	E
PAST E-N LINE 0+00 TO 0+61	5' - 6'	18' - 19'	17' - 15'	15' - 14'	0'
PAST E-N LINE 0+61 TO 1+97	6' - 8'	18' - 15'	15' - 12'	14' - 13'	0' - 2'
PAST E-N LINE 1+97 TO 3+01	8' - 5'	35' - 17'	0'	0'	2' - 14'

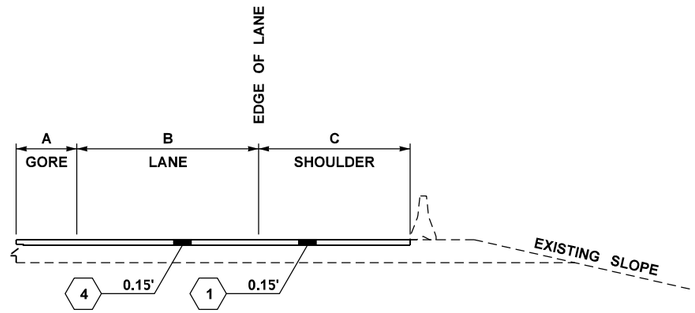

ROADWAY SECTION HH-1

STATION RANGE	A	B	C
E526-N5 265+75 TO E526-N5 269+68	14' - 7'	22' - 12'	7' MIN
PAST E526-N5 LINE 0+00 TO 2+47	0'	19' - 13'	11'

NOTES:

1. ALL DEPTHS SHOWN ARE COMPACTED DEPTHS.
2. SEE PAVEMENT MARKING SHEETS FOR OTHER VARIABLE WIDTHS.

FILE NAME	c:\pw_working\lochner-pw-01\dms17458\16833_PS_RS_024.dgn					
TIME	5:03:45 PM				REGION NO. 10	STATE WASH
DATE	12/8/2021 5:03:45 PM					FED.AID PROJ.NO. XX
PLOTTED BY	ROHARA				JOB NUMBER XXXXX	
DESIGNED BY	R O'HARA					
ENTERED BY	R O'HARA				CONTRACT NO.	LOCATION NO.
CHECKED BY	A BUTTERS					
PROJ. ENGR.						
REGIONAL ADM.	M COTTEN	REVISION	DATE	BY		

PRELIMINARY
NOT FOR CONSTRUCTION

Washington State Department of Transportation

LOCHNER

SR 526
CORRIDOR IMPROVEMENTS

ROADWAY SECTIONS

Plot 1
PLAN REF NO RS24
SHEET 26 OF 155 SHEETS

CURVE DATA					
P.I. STATION	DELTA	RADIUS	TANGENT	LENGTH	S
SEA 52+23.75	3°40'31" RT	1020.00'	32.72'	65.43'	4%
SW 1+52.95	9°50'40" RT	1776.00'	152.95'	305.15'	-
WN 11+04.02	15°07'28" RT	1500.00'	199.14'	395.96'	-

T.28N. R.4E. W.M. SEC. 11

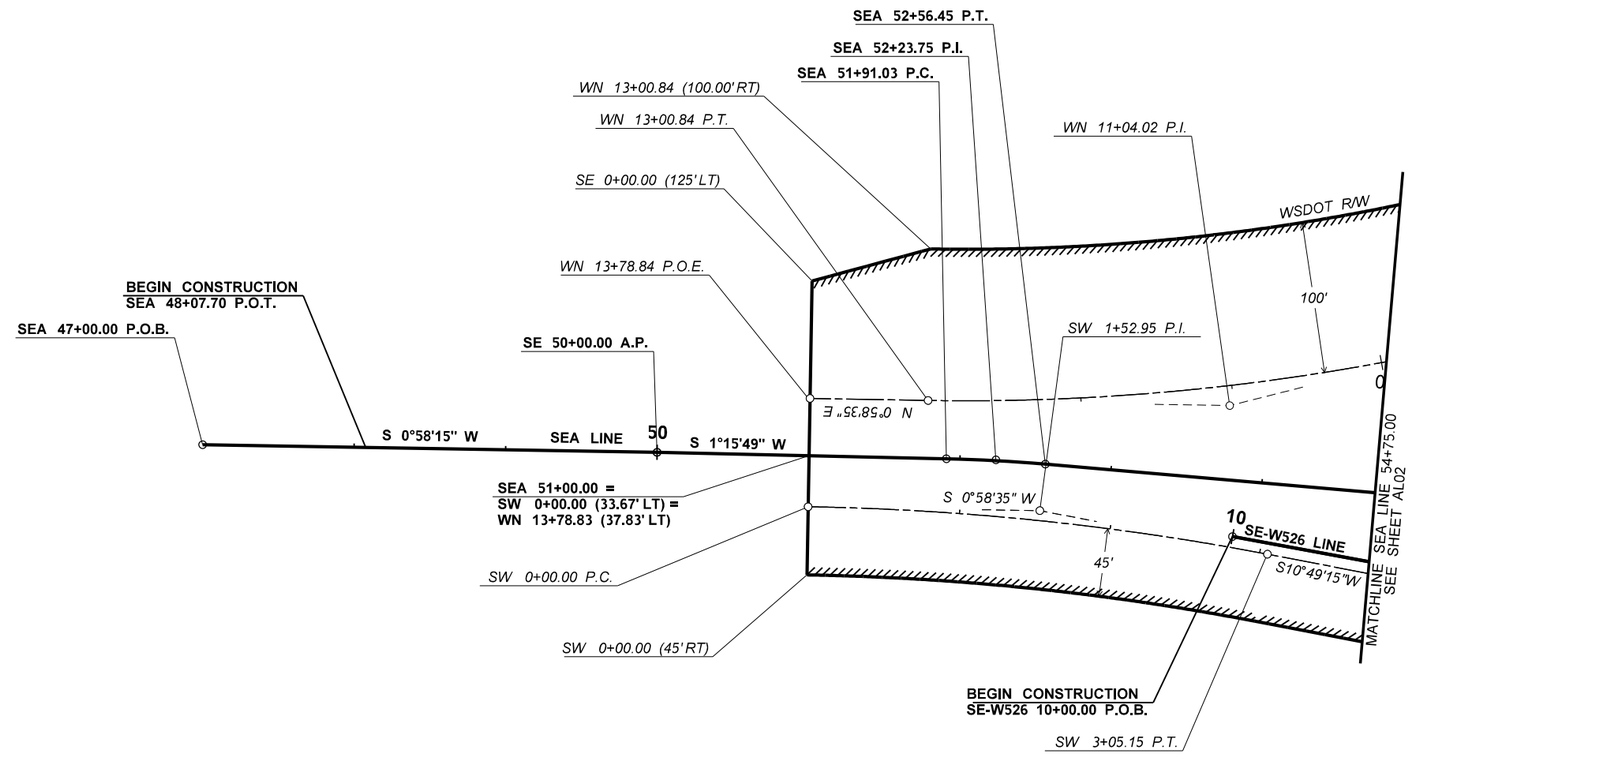

0 50 100
SCALE IN FEET

FILE NAME c:\pw_working\lochner-pw-01\dms17460\16833_PS_RW_AL_001.dgn				REGION NO. 10	STATE WASH	FED.AID PROJ.NO. XX
TIME 5:03:58 PM				JOB NUMBER XXXXX		
DATE 12/8/2021 5:03:58 PM				CONTRACT NO.		LOCATION NO.
PLOTTED BY ROHARA						
DESIGNED BY R O'HARA						
ENTERED BY R O'HARA						
CHECKED BY A BUTTERS						
PROJ. ENGR.						
REGIONAL ADM. M COTTEN	REVISION	DATE	BY			

PRELIMINARY
NOT FOR CONSTRUCTION

Washington State Department of Transportation

LOCHNER

SR 526
CORRIDOR IMPROVEMENTS

ALIGNMENT & RIGHT OF WAY PLAN

Plot 1
PLAN REF NO AL01
SHEET 27 OF 155 SHEETS

CURVE DATA					
P.I. STATION	DELTA	RADIUS	TANGENT	LENGTH	S
SEA 64+35.65	120°26'29" LT	311.50'	544.37'	654.80'	10%
SE-W526 15+56.47	20°11'11" RT	360.00'	64.08'	126.83'	10%
WN 6+71.41	77°16'40" RT	425.00'	339.75'	573.22'	-
SW 10+10.17	71°49'00" RT	356.18'	257.91'	446.45'	-
L 113+90.13	12°30'03" LT	3000.00'	325.57'	654.54'	-

T.26N. R.4E. W.M. SEC. 17

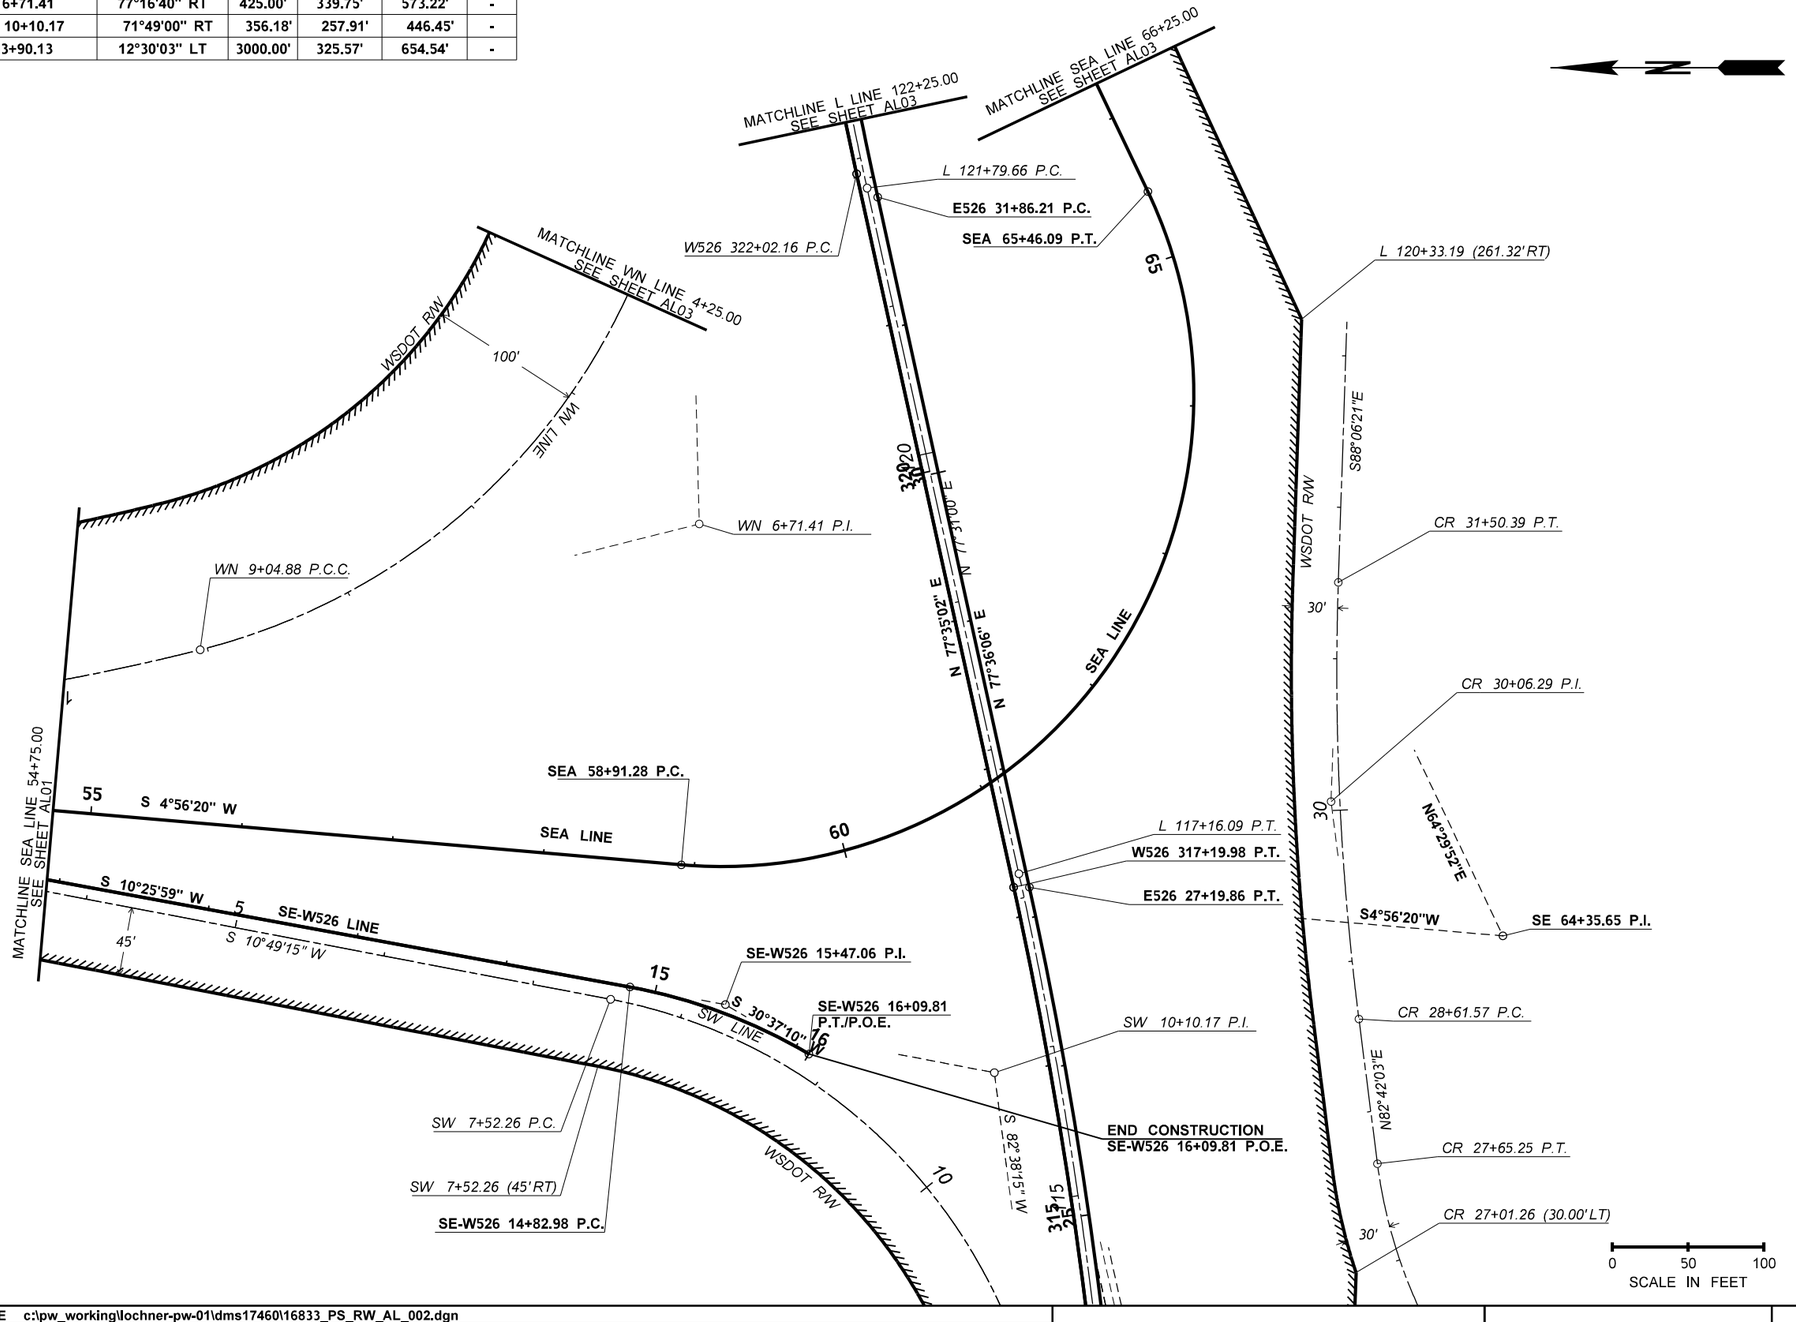

FILE NAME	c:\pw_working\lochner-pw-01\dms17460\16833_PS_RW_AL_002.dgn						
TIME	5:04:09 PM						
DATE	12/8/2021 5:04:09 PM						
PLOTTED BY	ROHARA						
DESIGNED BY	R O'HARA						
ENTERED BY	R O'HARA						
CHECKED BY	A BUTTERS						
PROJ. ENGR.							
REGIONAL ADM.	M COTTEN	REVISION	DATE	BY			

REGION NO.	STATE	FED.AID PROJ.NO.
10	WASH	XX
JOB NUMBER		
XXXXX		
CONTRACT NO.		LOCATION NO.

PRELIMINARY
NOT FOR CONSTRUCTION

Washington State Department of Transportation

LOCHNER

SR 526
CORRIDOR IMPROVEMENTS

ALIGNMENT & RIGHT OF WAY PLAN

Plot 1

PLAN REF NO
AL02

SHEET 28 OF 155 SHEETS

CURVE DATA						
P.I. STATION	DELTA	RADIUS	TANGENT	LENGTH	S	ADVISORY SPD
W526 324+21.66	8°38'32" RT	2905.00'	219.50'	438.18'	5%	N/A
E526 34+32.35	8°38'56" RT	3255.00'	246.14'	491.35'	5%	N/A
SEA 69+12.96	13°57'23" RT	1200.00'	146.88'	292.30'	6%	N/A
SEA 72+33.48	6°38'26" RT	3018.00'	175.09'	349.58'	5%	N/A
L 124+09.62	8°46'00" RT	3000.00'	229.96'	459.02'	-	N/A
SE 18+59.57	15°09'38" RT	1000.00'	133.08'	264.60'	-	N/A
SE 21+35.19	5°30'00" RT	3000.00'	144.10'	287.98'	-	N/A

T.28N. R.4E. W.M. SEC. 11

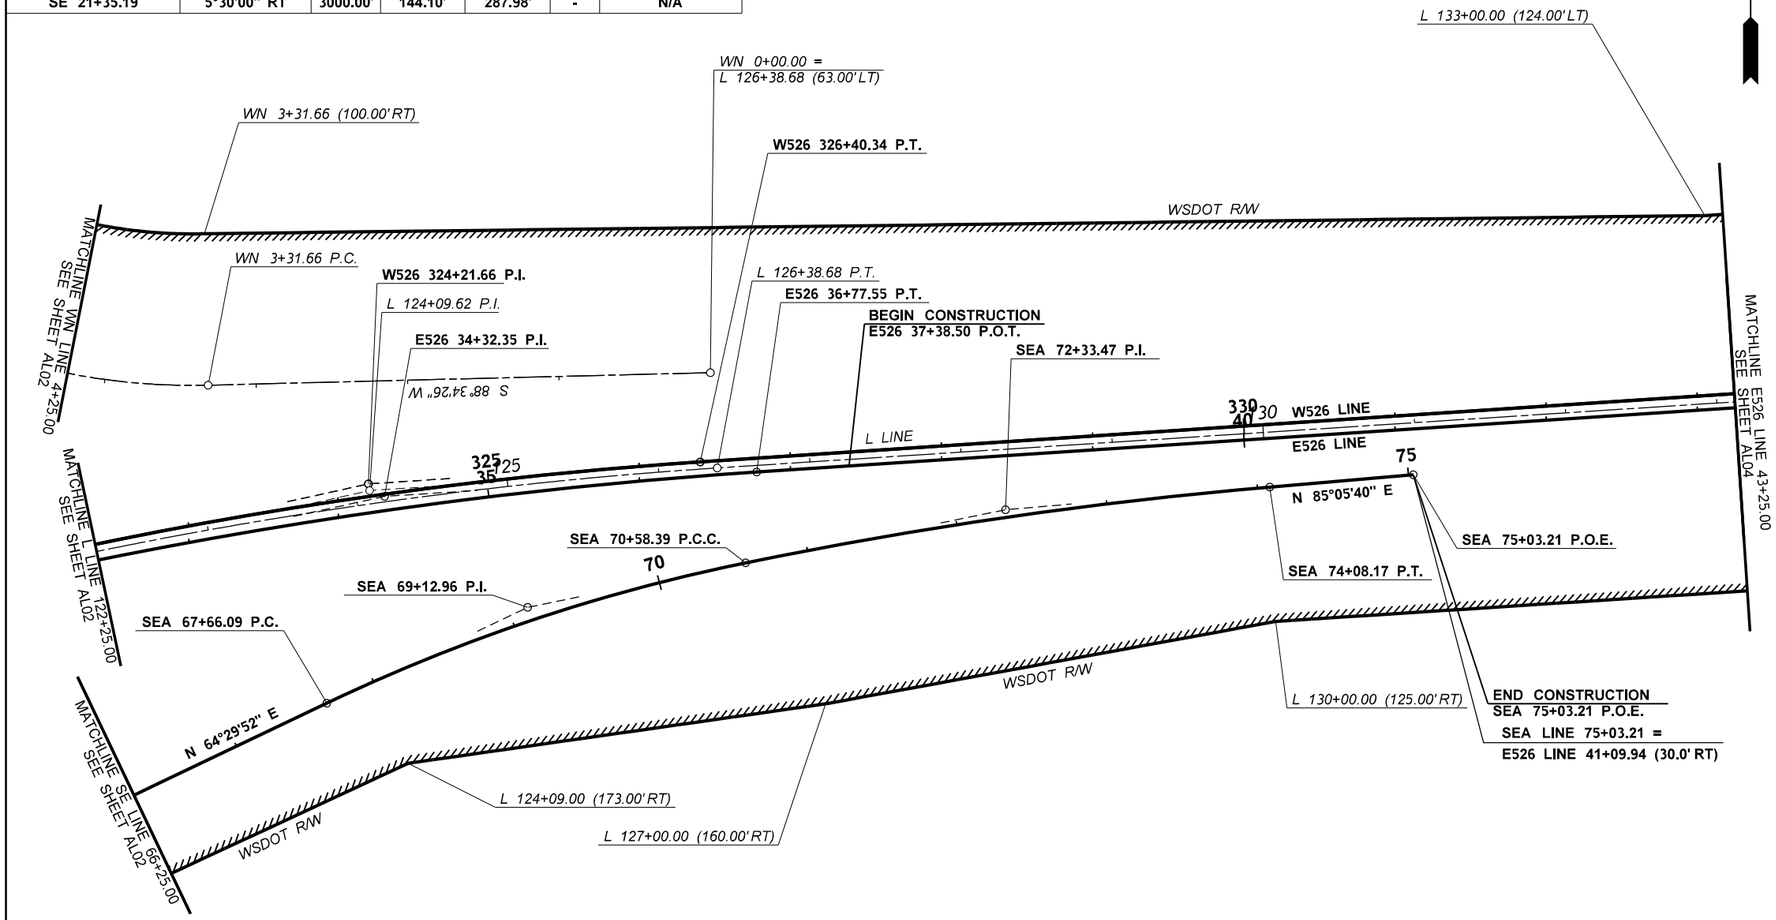

FILE NAME c:\pw_working\lochner-pw-01\dms17460\16833_PS_RW_AL_003.dgn						
TIME 5:04:23 PM						
DATE 12/8/2021 5:04:23 PM						
PLOTTED BY ROHARA						
DESIGNED BY R O'HARA						
ENTERED BY R O'HARA						
CHECKED BY A BUTTERS						
PROJ. ENGR.						
REGIONAL ADM. M COTTEN	REVISION		DATE	BY		

REGION NO.	STATE	FED.AID PROJ.NO.
10	WASH	XX
JOB NUMBER XXXXX		
CONTRACT NO.		LOCATION NO.

PRELIMINARY
NOT FOR CONSTRUCTION

Washington State Department of Transportation

LOCHNER

SR 526
CORRIDOR IMPROVEMENTS

ALIGNMENT & RIGHT OF WAY PLAN

Plot 1

PLAN REF NO
AL03

SHEET 29 OF 155 SHEETS

CURVE DATA						
P.I. STATION	DELTA	RADIUS	TANGENT	LENGTH	S	ADVISORY SPD
W526 352+21.11	5°23'32" RT	7560.00'	356.00'	711.48'	-2%	N/A
E526 62+33.44	5°23'34" RT	7800.00'	367.35'	734.16'	2%	N/A
L 152+16.89	5°23'20" RT	7500.00'	352.96'	705.40'	-	N/A

T.28N. R.4E. W.M. SEC. 11,12

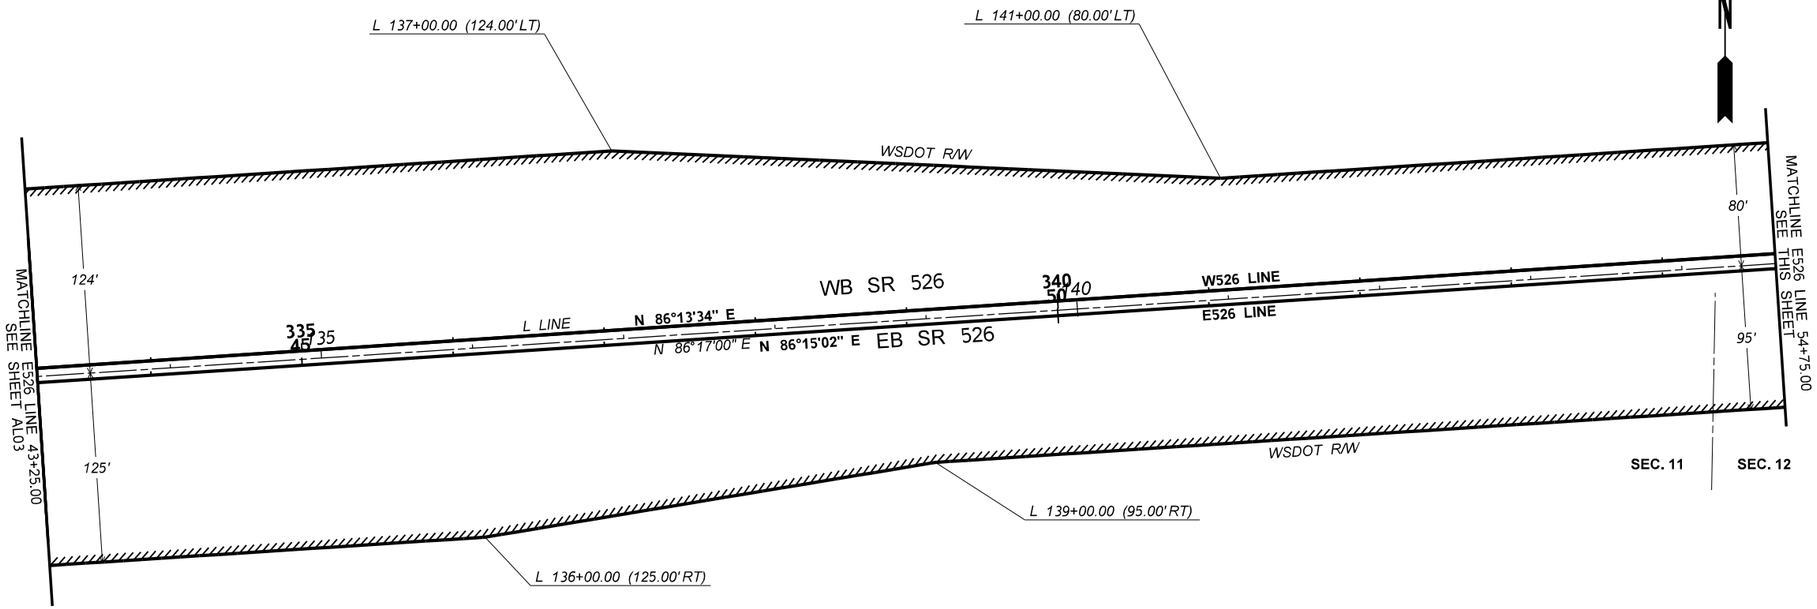

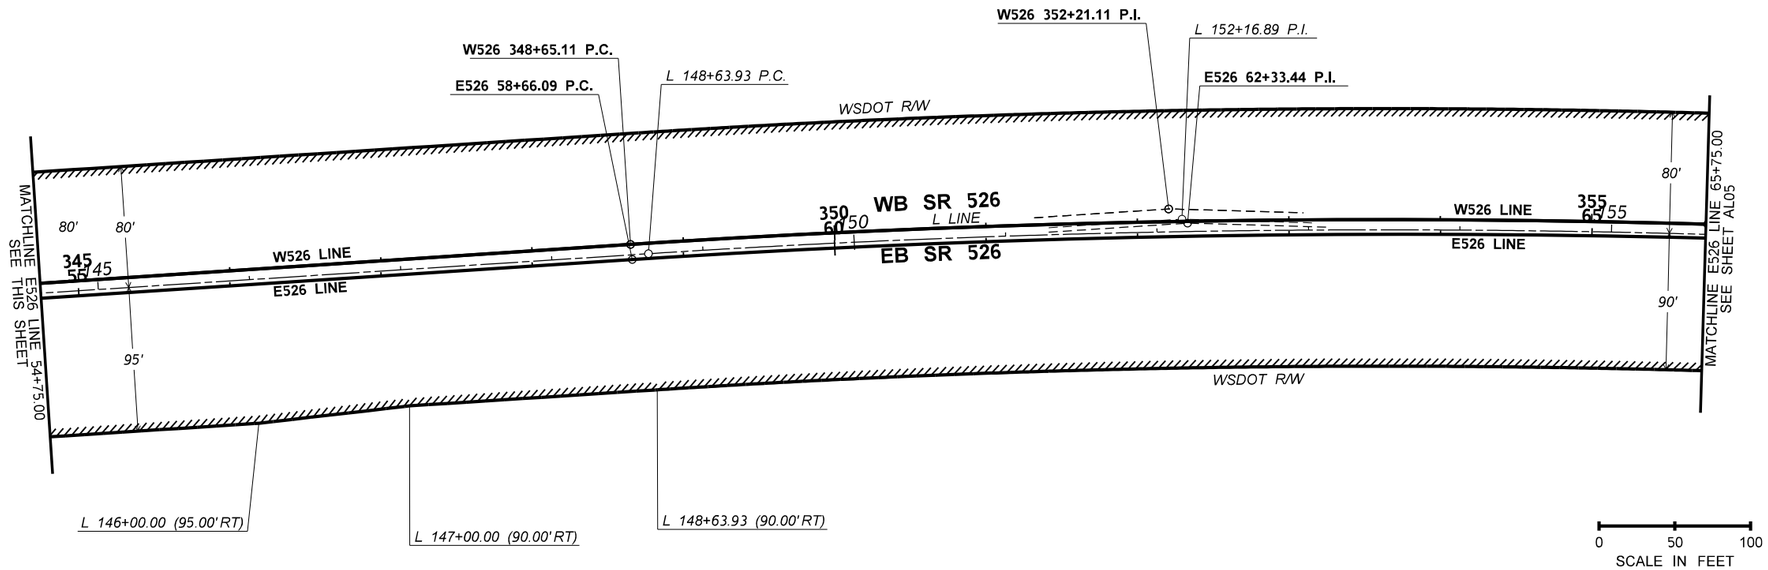

FILE NAME	c:\pw_working\lochner-pw-01\dms17460\16833_PS_RW_AL_004.dgn					
TIME	5:04:36 PM					
DATE	12/8/2021 5:04:36 PM					
PLOTTED BY	ROHARA					
DESIGNED BY						
ENTERED BY						
CHECKED BY						
PROJ. ENGR.						
REGIONAL ADM.	M COTTEN	REVISION	DATE	BY		

REGION NO.	STATE	FED.AID PROJ.NO.
10	WASH	XX
JOB NUMBER		
XXXXX		
CONTRACT NO.		LOCATION NO.

PRELIMINARY
NOT FOR CONSTRUCTION

Washington State Department of Transportation

LOCHNER

SR 526
CORRIDOR IMPROVEMENTS

ALIGNMENT & RIGHT OF WAY PLAN

Plot 1

PLAN REF NO
AL04

SHEET 30 OF 155 SHEETS

T.26N. R.4E. W.M. SEC. 17

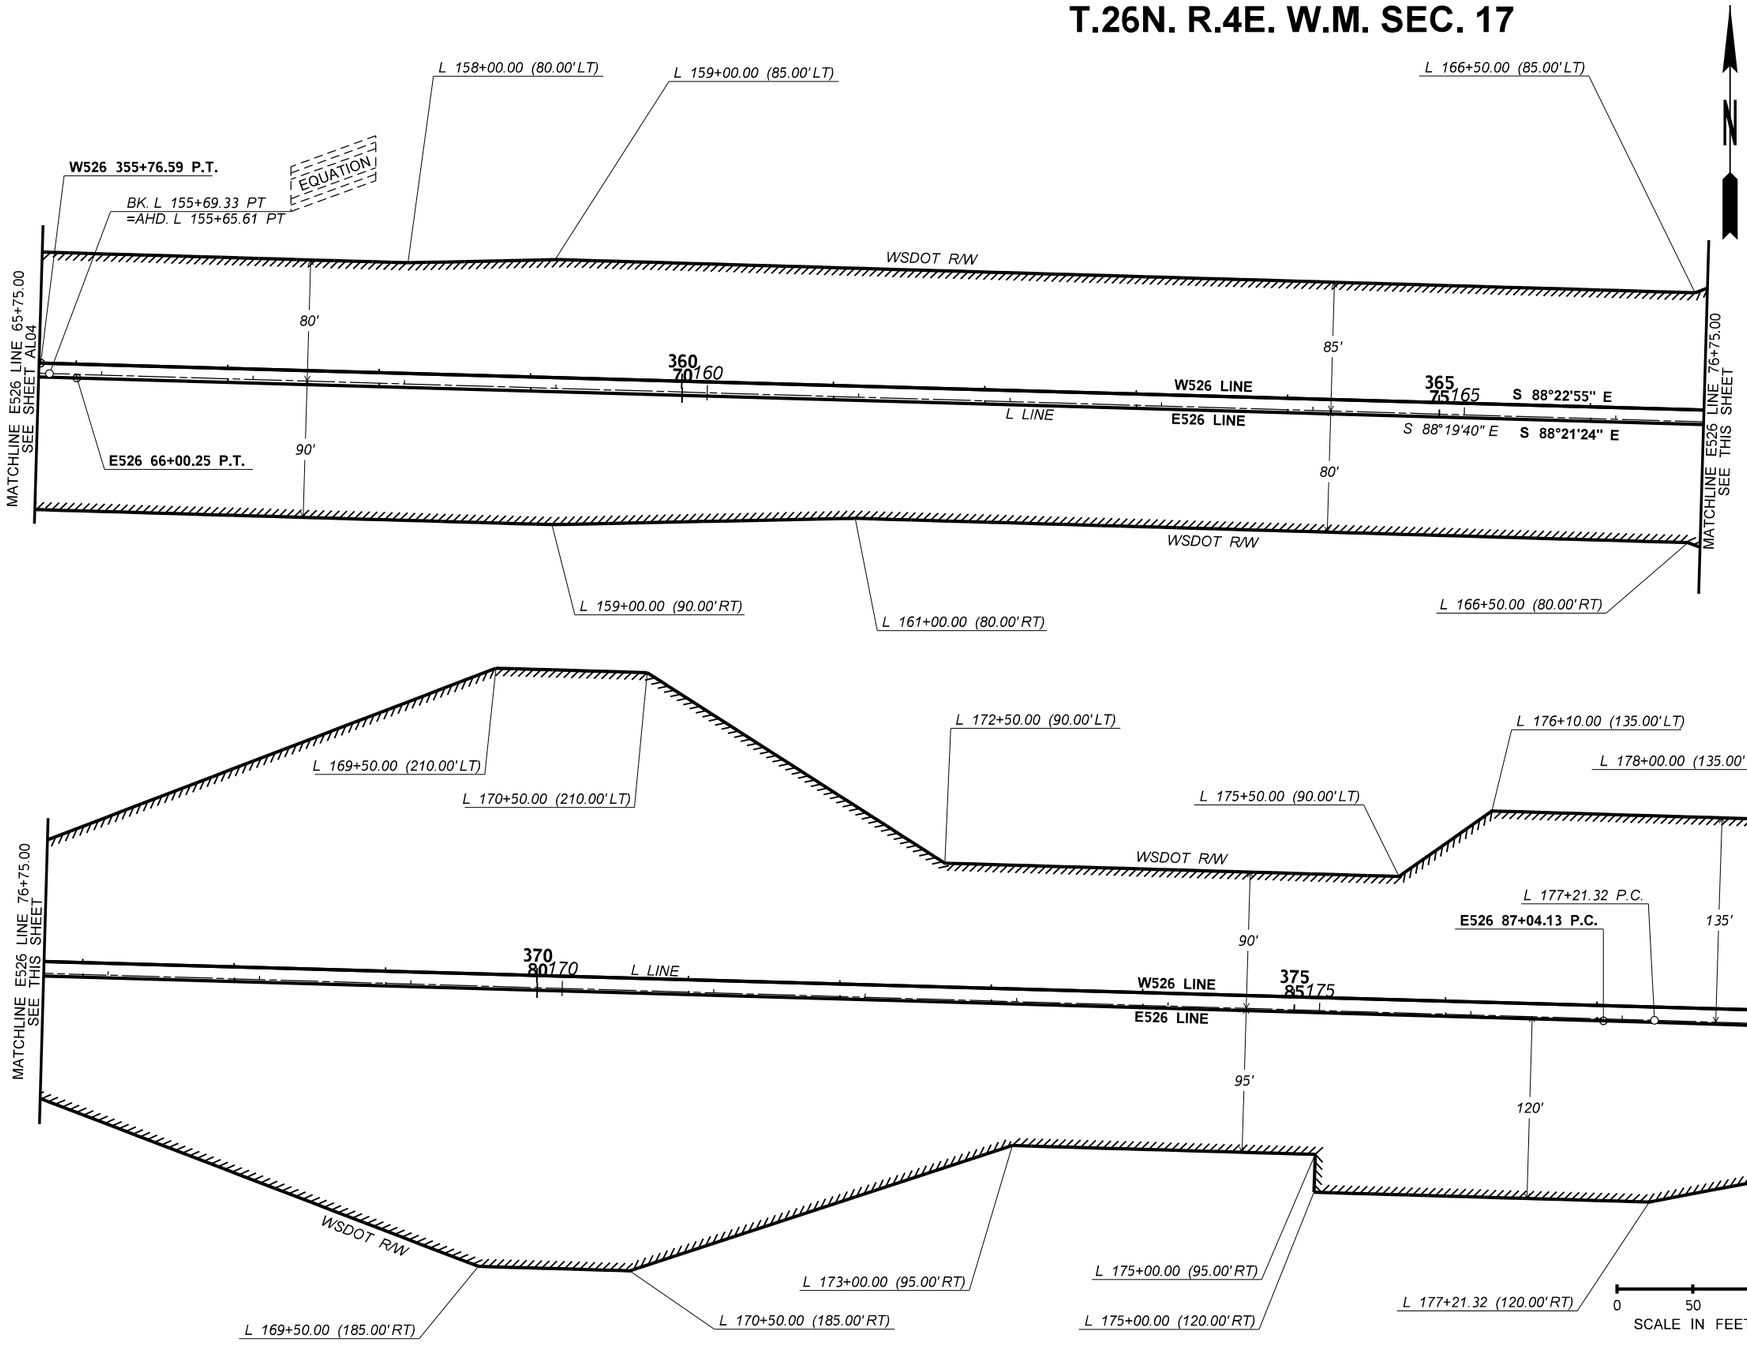

FILE NAME	c:\pw_working\lochner-pw-01\dms17460\16833_PS_RW_AL_005.dgn						
TIME	5:04:47 PM				REGION NO.	STATE	FED.AID PROJ.NO.
DATE	12/8/2021 5:04:47 PM				10	WASH	XX
PLOTTED BY	ROHARA				JOB NUMBER		
DESIGNED BY	R O'HARA				XXXXX		
ENTERED BY	R O'HARA				CONTRACT NO.		LOCATION NO.
CHECKED BY	A BUTTERS						
PROJ. ENGR.							
REGIONAL ADM.	M COTTEN	REVISION	DATE	BY			

PRELIMINARY
NOT FOR CONSTRUCTION

Washington State Department of Transportation

LOCHNER

SR 526
CORRIDOR IMPROVEMENTS

ALINGMENT & RIGHT OF WAY PLAN

Plot 1

PLAN REF NO
AL05

SHEET
31
OF
155
SHEETS

CURVE DATA					
P.I. STATION	DELTA	RADIUS	TANGENT	LENGTH	S
E526 92+07.93	2°30'35" RT	23000.00'	503.80'	1007.44'	2%
W526 389+47.83	6°05'01" RT	20275.00'	1077.41'	2152.80'	-2%
L 189+42.49	6°21'15" RT	22000.00'	1221.16'	2439.82'	-

T.28N. R.4E. W.M. SEC. 12

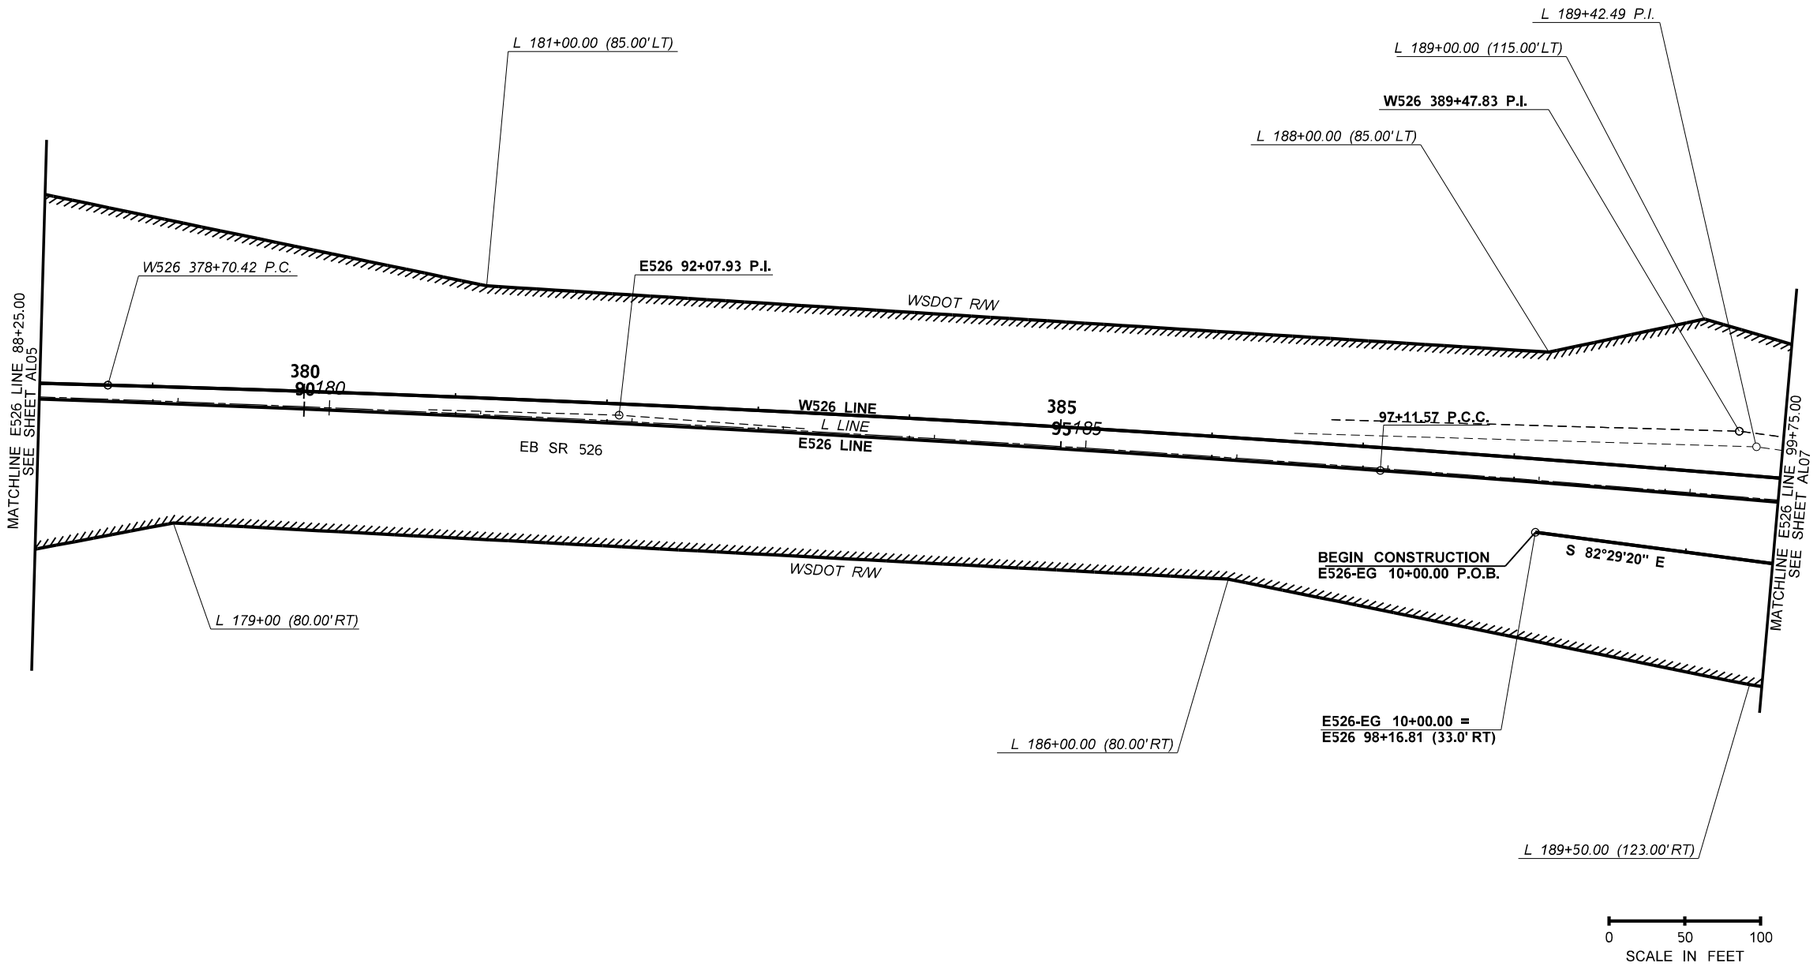

FILE NAME	c:\pw_working\lochner-pw-01\dms17460\16833_PS_RW_AL_006.dgn						
TIME	5:04:58 PM				REGION NO.	STATE	FED.AID PROJ.NO.
DATE	12/8/2021 5:04:58 PM				10	WASH	XX
PLOTTED BY	ROHARA				JOB NUMBER		
DESIGNED BY	R O'HARA				XXXXX		
ENTERED BY	R O'HARA				CONTRACT NO.		LOCATION NO.
CHECKED BY	A BUTTERS						
PROJ. ENGR.							
REGIONAL ADM.	M COTTEN	REVISION	DATE	BY			

PRELIMINARY
NOT FOR CONSTRUCTION

Washington State Department of Transportation

LOCHNER

SR 526
CORRIDOR IMPROVEMENTS

ALIGNMENT & RIGHT OF WAY PLAN

Plot 1

PLAN REF NO
AL06

SHEET
32
OF
155
SHEETS

CURVE DATA					
P.I. STATION	DELTA	RADIUS	TANGENT	LENGTH	S
EG-W526 10+46.64	0°20'03" RT	16000.00'	46.64'	93.29'	
EG-W526 11+49.00	2°33'12" LT	2500.00'	55.71'	111.41'	
EG-W526 13+32.64	4°34'45" LT	3200.00'	127.94'	255.74'	
EG-W526 17+03.30	12°21'42" RT	850.00'	92.05'	183.39'	
E526 103+00.18	3°32'56" RT	19000.00'	588.61'	1176.85'	2%
E526-EG 16+92.85	3°55'30" RT	2585.00'	88.58'	177.09'	

T.28N. R.4E. W.M. SEC. 12 &
T.28N. R.5E. W.M. SEC. 07

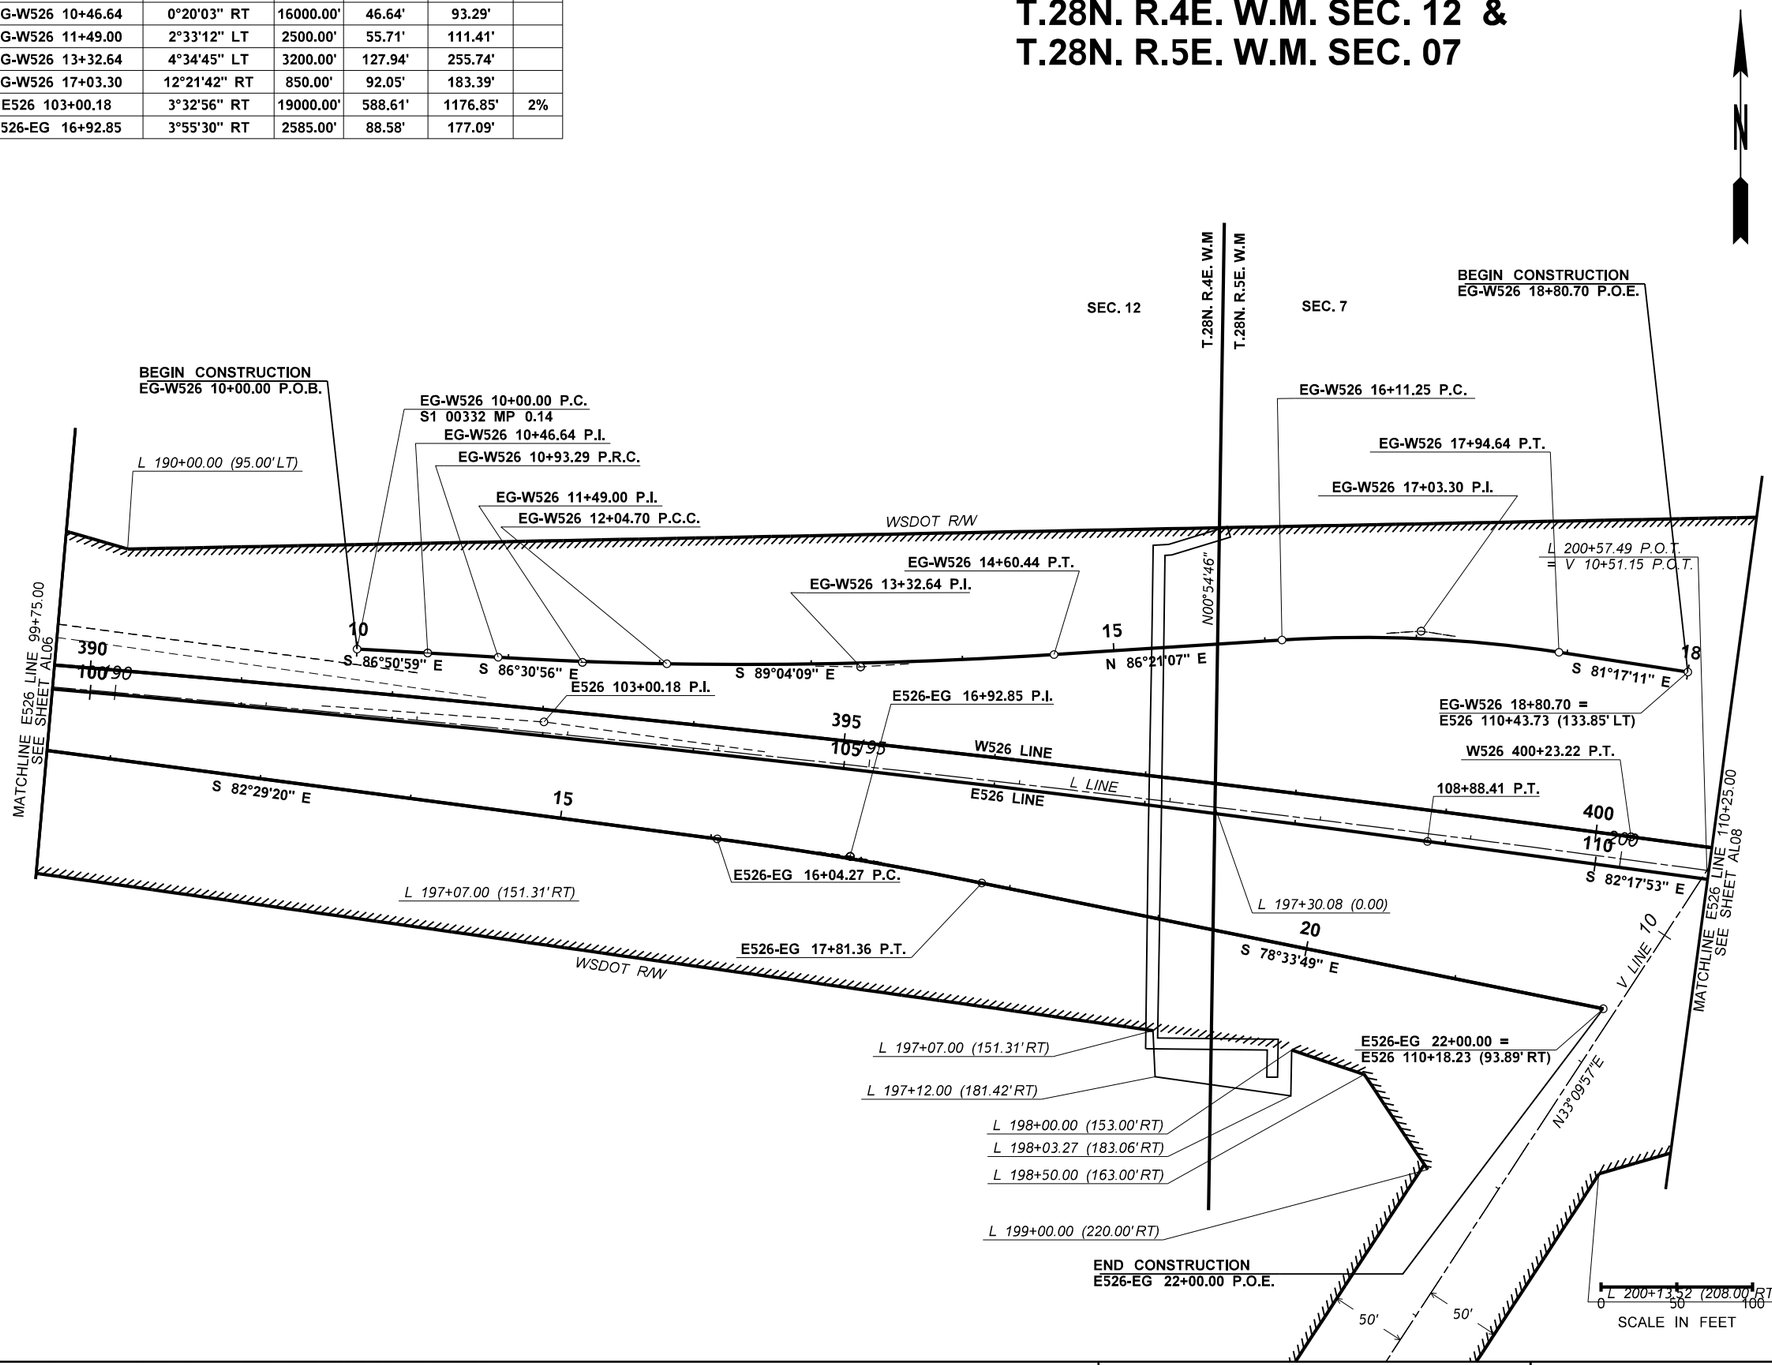

FILE NAME	c:\pw_working\lochner-pw-01\dms17460\16833_PS_RW_AL_007.dgn				REGION NO.	STATE	FED.AID PROJ.NO.
TIME	5:05:13 PM				10	WASH	XX
DATE	12/8/2021 5:05:13 PM				JOB NUMBER		
PLOTTED BY	ROHARA				XXXXX		
DESIGNED BY	R O'HARA				CONTRACT NO.		LOCATION NO.
ENTERED BY	R O'HARA						
CHECKED BY	A BUTTERS						
PROJ. ENGR.							
REGIONAL ADM.	M COTTEN	REVISION	DATE	BY			

PRELIMINARY
NOT FOR CONSTRUCTION

Washington State Department of Transportation

LOCHNER

SR 526
CORRIDOR IMPROVEMENTS

ALIGNMENT & RIGHT OF WAY PLAN

Plot 1
PLAN REF NO
AL07
SHEET
33
OF
155
SHEETS

CURVE DATA					
P.I. STATION	DELTA	RADIUS	TANGENT	LENGTH	S
E526 113+45.77	2°29'10" RT	8200.00'	177.93'	355.80'	2%
W526 404+50.64	1°46'26" RT	11675.00'	180.74'	361.46'	X%
EG-E526 14+94.60	8°02'54" RT	3000.00'	211.05'	421.41'	X%
W526 407+40.70	1°28'27" LT	8500.00'	109.35'	218.69'	X%
E526 117+41.57	2°08'20" LT	11675.00'	217.93'	435.81'	-2%

T.28N. R.5E. W.M. SEC. 07

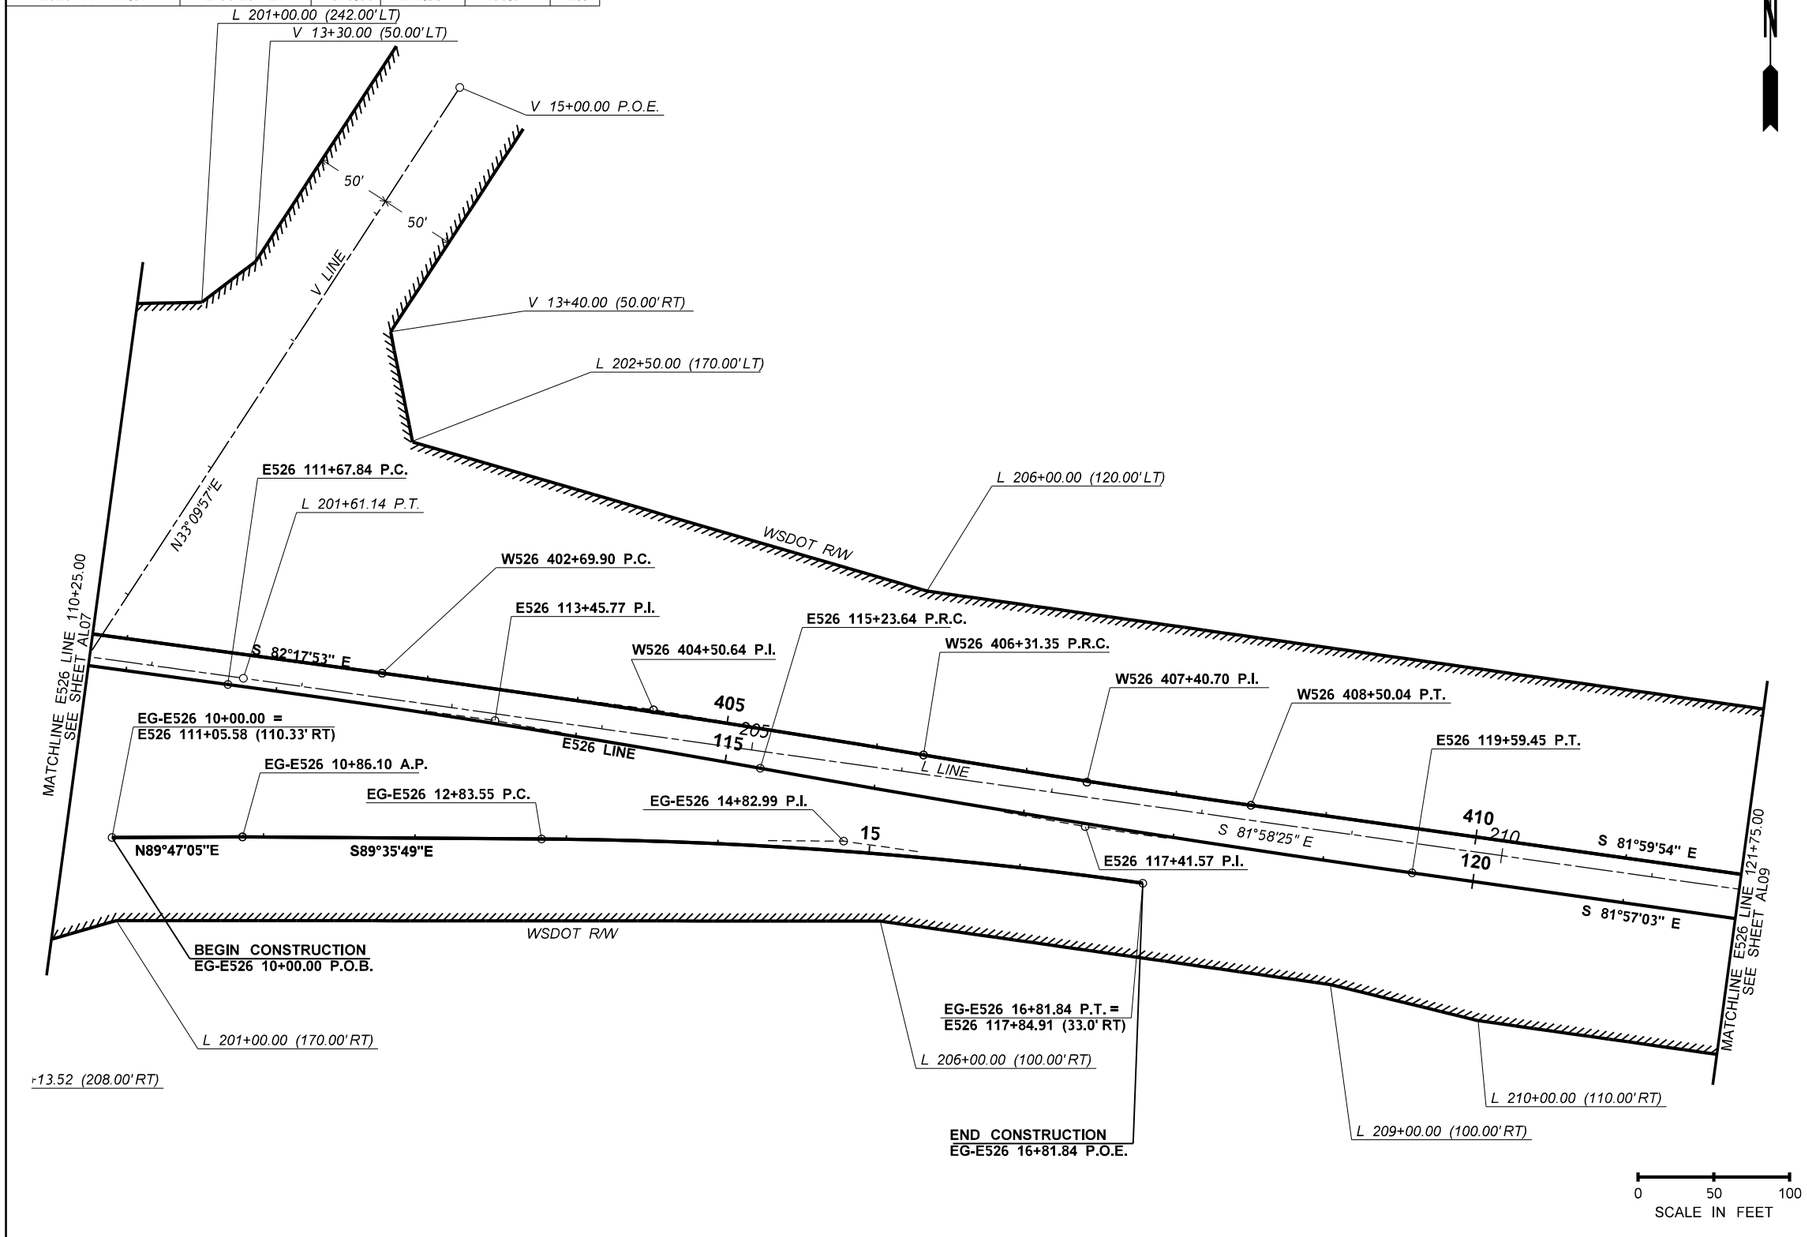

FILE NAME	c:\pw_working\lochner-pw-01\dms17460\16833_PS_RW_AL_008.dgn				REGION NO.	STATE	FED.AID PROJ.NO.
TIME	5:05:26 PM				10	WASH	XX
DATE	12/8/2021 5:05:26 PM				JOB NUMBER		
PLOTTED BY	ROHARA				XXXXX		
DESIGNED BY	R O'HARA				CONTRACT NO.		LOCATION NO.
ENTERED BY	R O'HARA						
CHECKED BY	A BUTTERS						
PROJ. ENGR.							
REGIONAL ADM.	M COTTEN	REVISION	DATE	BY			

PRELIMINARY
NOT FOR CONSTRUCTION

Washington State Department of Transportation

LOCHNER

SR 526
CORRIDOR IMPROVEMENTS

ALIGNMENT & RIGHT OF WAY PLAN

Plot 1
PLAN REF NO AL08
SHEET 34 OF 155 SHEETS

CURVE DATA						
P.I. STATION	DELTA	RADIUS	TANGENT	LENGTH	S	ADVISORY SPD
E526 124+30.12	0°25'48" RT	40000.00'	150.08'	300.15'	2%	N/A
E526 127+75.89	0°30'24" RT	44260.00'	195.70'	391.40'	2%	N/A
E526 132+06.70	1°01'00" LT	26500.00'	235.12'	470.22'	-2%	N/A

T.28N. R.5E. W.M. SEC. 07 & 18

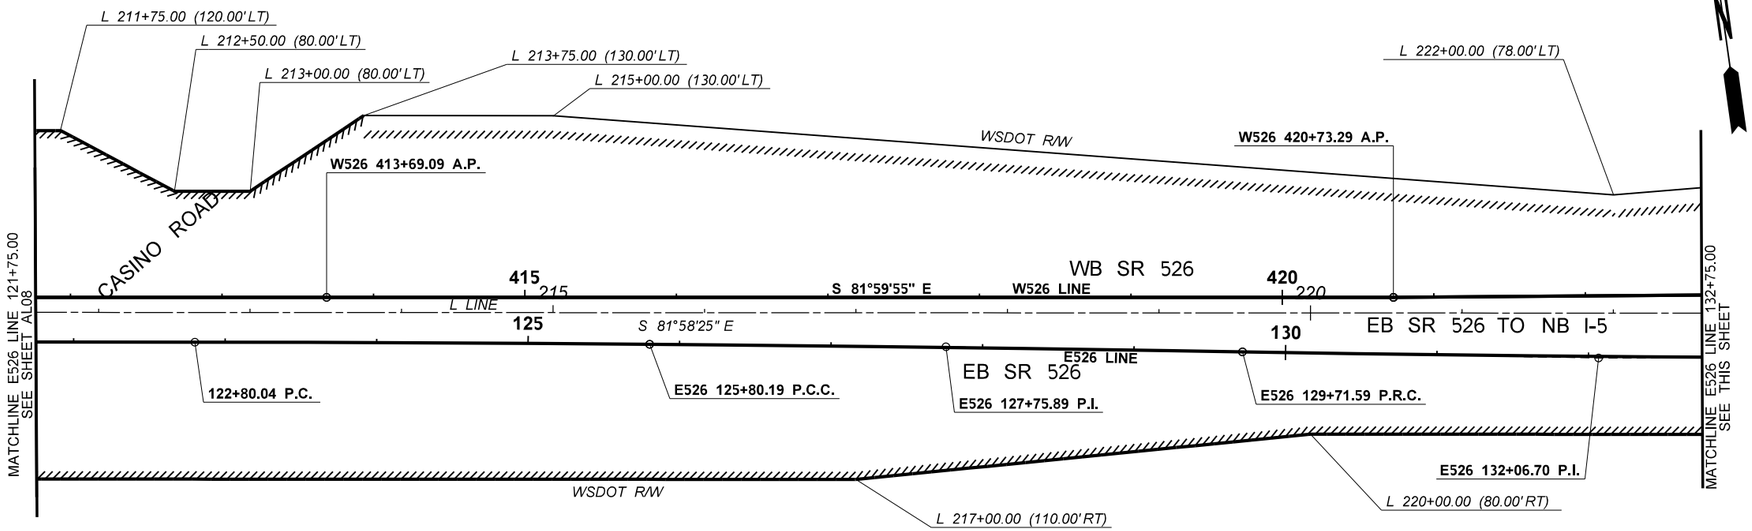

FILE NAME	c:\pw_working\lochner-pw-01\dms17460\16833_PS_RW_AL_009.dgn					
TIME	5:05:38 PM					
DATE	12/8/2021 5:05:38 PM					
PLOTTED BY	ROHARA					
DESIGNED BY	R O'HARA					
ENTERED BY	R O'HARA					
CHECKED BY	A BUTTERS					
PROJ. ENGR.						
REGIONAL ADM.	M COTTEN	REVISION	DATE	BY		

REGION NO.	STATE	FED.AID PROJ.NO.
10	WASH	XX
JOB NUMBER		
XXXXX		
CONTRACT NO.		LOCATION NO.

PRELIMINARY
NOT FOR CONSTRUCTION

Washington State Department of Transportation

LOCHNER

SR 526
CORRIDOR IMPROVEMENTS

ALIGNMENT & RIGHT OF WAY PLAN

Plot 1

PLAN REF NO
AL09

SHEET 35 OF 155 SHEETS

T.28N. R.5E. W.M. SEC. 07, 18

CURVE DATA						
P.I. STATION	DELTA	RADIUS	TANGENT	LENGTH	S	ADVISORY SPD
E526 144+78.97	17°06'31" RT	1812.00'	272.56'	541.07'	X%	N/A
E526 151+92.37	22°03'49" RT	2282.00'	444.89'	878.76'	X%	N/A
W526 438+77.12	39°59'01" RT	2446.00'	889.87'	1706.93'	X%	N/A
E526-N5 238+14.57	19°38'26" RT	1500.00'	259.64'	514.19'	X%	N/A
E526-S5 12+71.46	15°05'10" RT	2050.00'	271.46'	539.77'	X%	45 MPH
S-W RAMP 149+61.32	10°35'45" LT	3000.00'	278.19'	554.80'	-	N/A
527/526 145+58.16	33°18'29" LT	2400.00'	717.93'	1395.20'	-	N/A

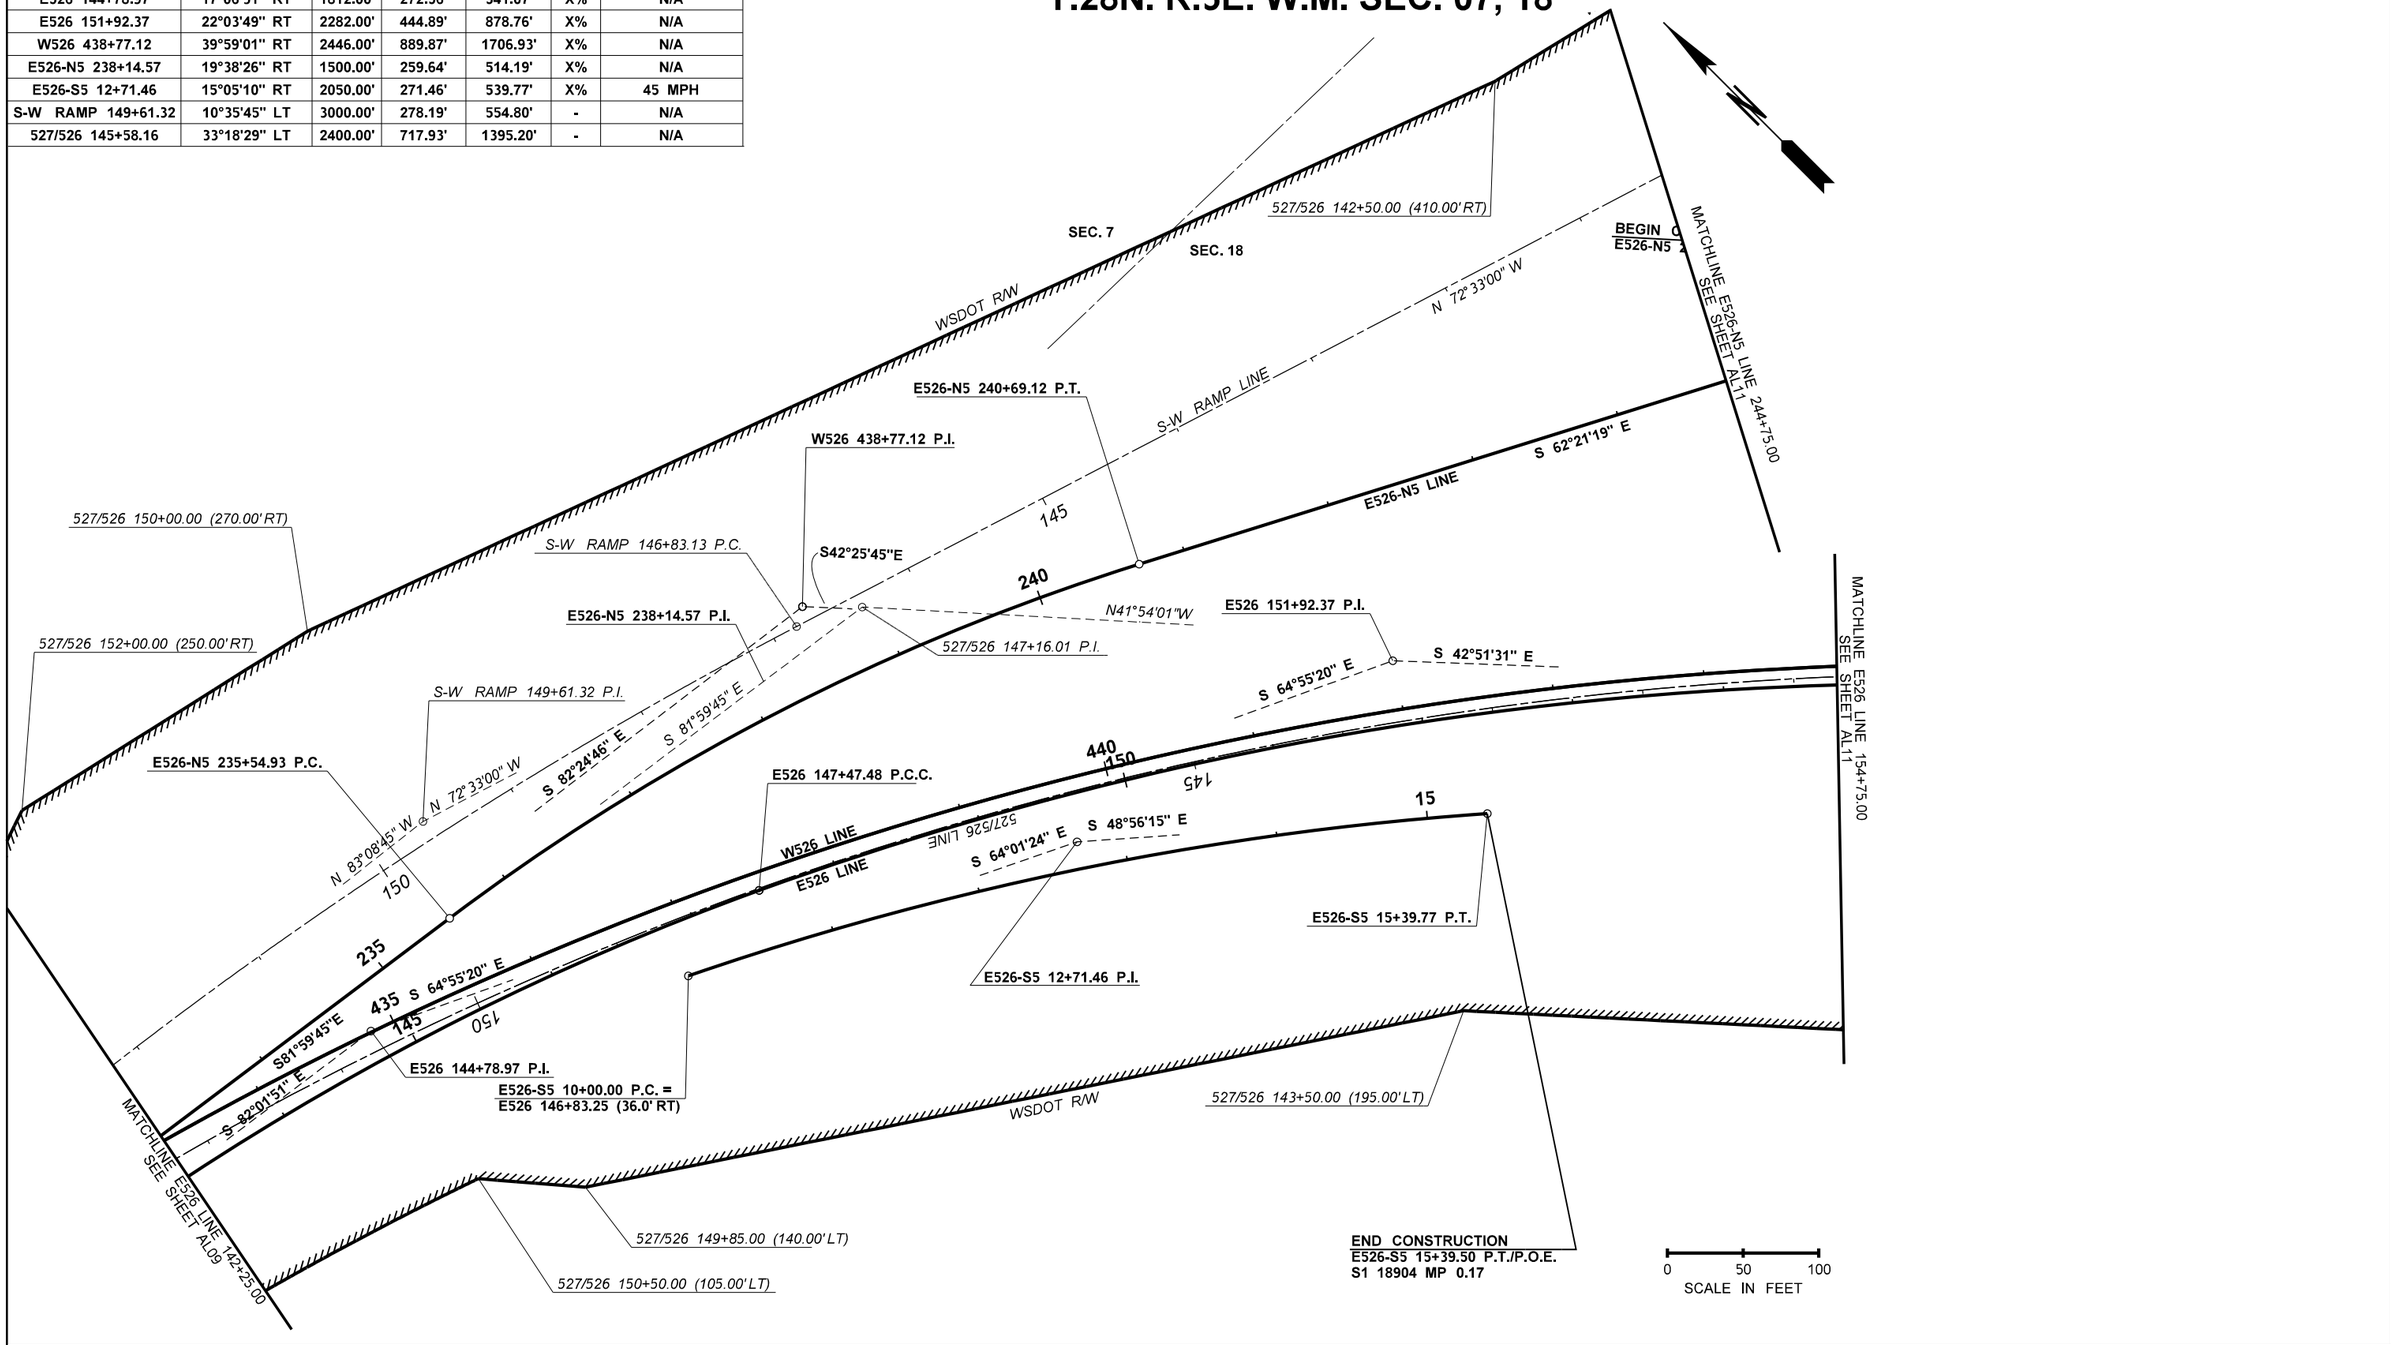

FILE NAME	c:\pw_working\lochner-pw-01\dms17460\16833_PS_RW_AL_010.dgn					
TIME	5:05:51 PM					
DATE	12/8/2021 5:05:51 PM					
PLOTTED BY	ROHARA					
DESIGNED BY	R O'HARA					
ENTERED BY	R O'HARA					
CHECKED BY	A BUTTERS					
PROJ. ENGR.						
REGIONAL ADM.	M COTTEN	REVISION	DATE	BY		

REGION NO.	STATE	FED.AID PROJ.NO.
10	WASH	XX
JOB NUMBER		
XXXXX		
CONTRACT NO.		LOCATION NO.

PRELIMINARY
NOT FOR CONSTRUCTION

Washington State Department of Transportation

LOCHNER

SR 526
CORRIDOR IMPROVEMENTS

ALIGNMENT & RIGHT OF WAY PLAN

Plot 1

PLAN REF NO
AL10

SHEET 36 OF 155 SHEETS

T.28N. R.5E. W.M. SEC. 17 & 18

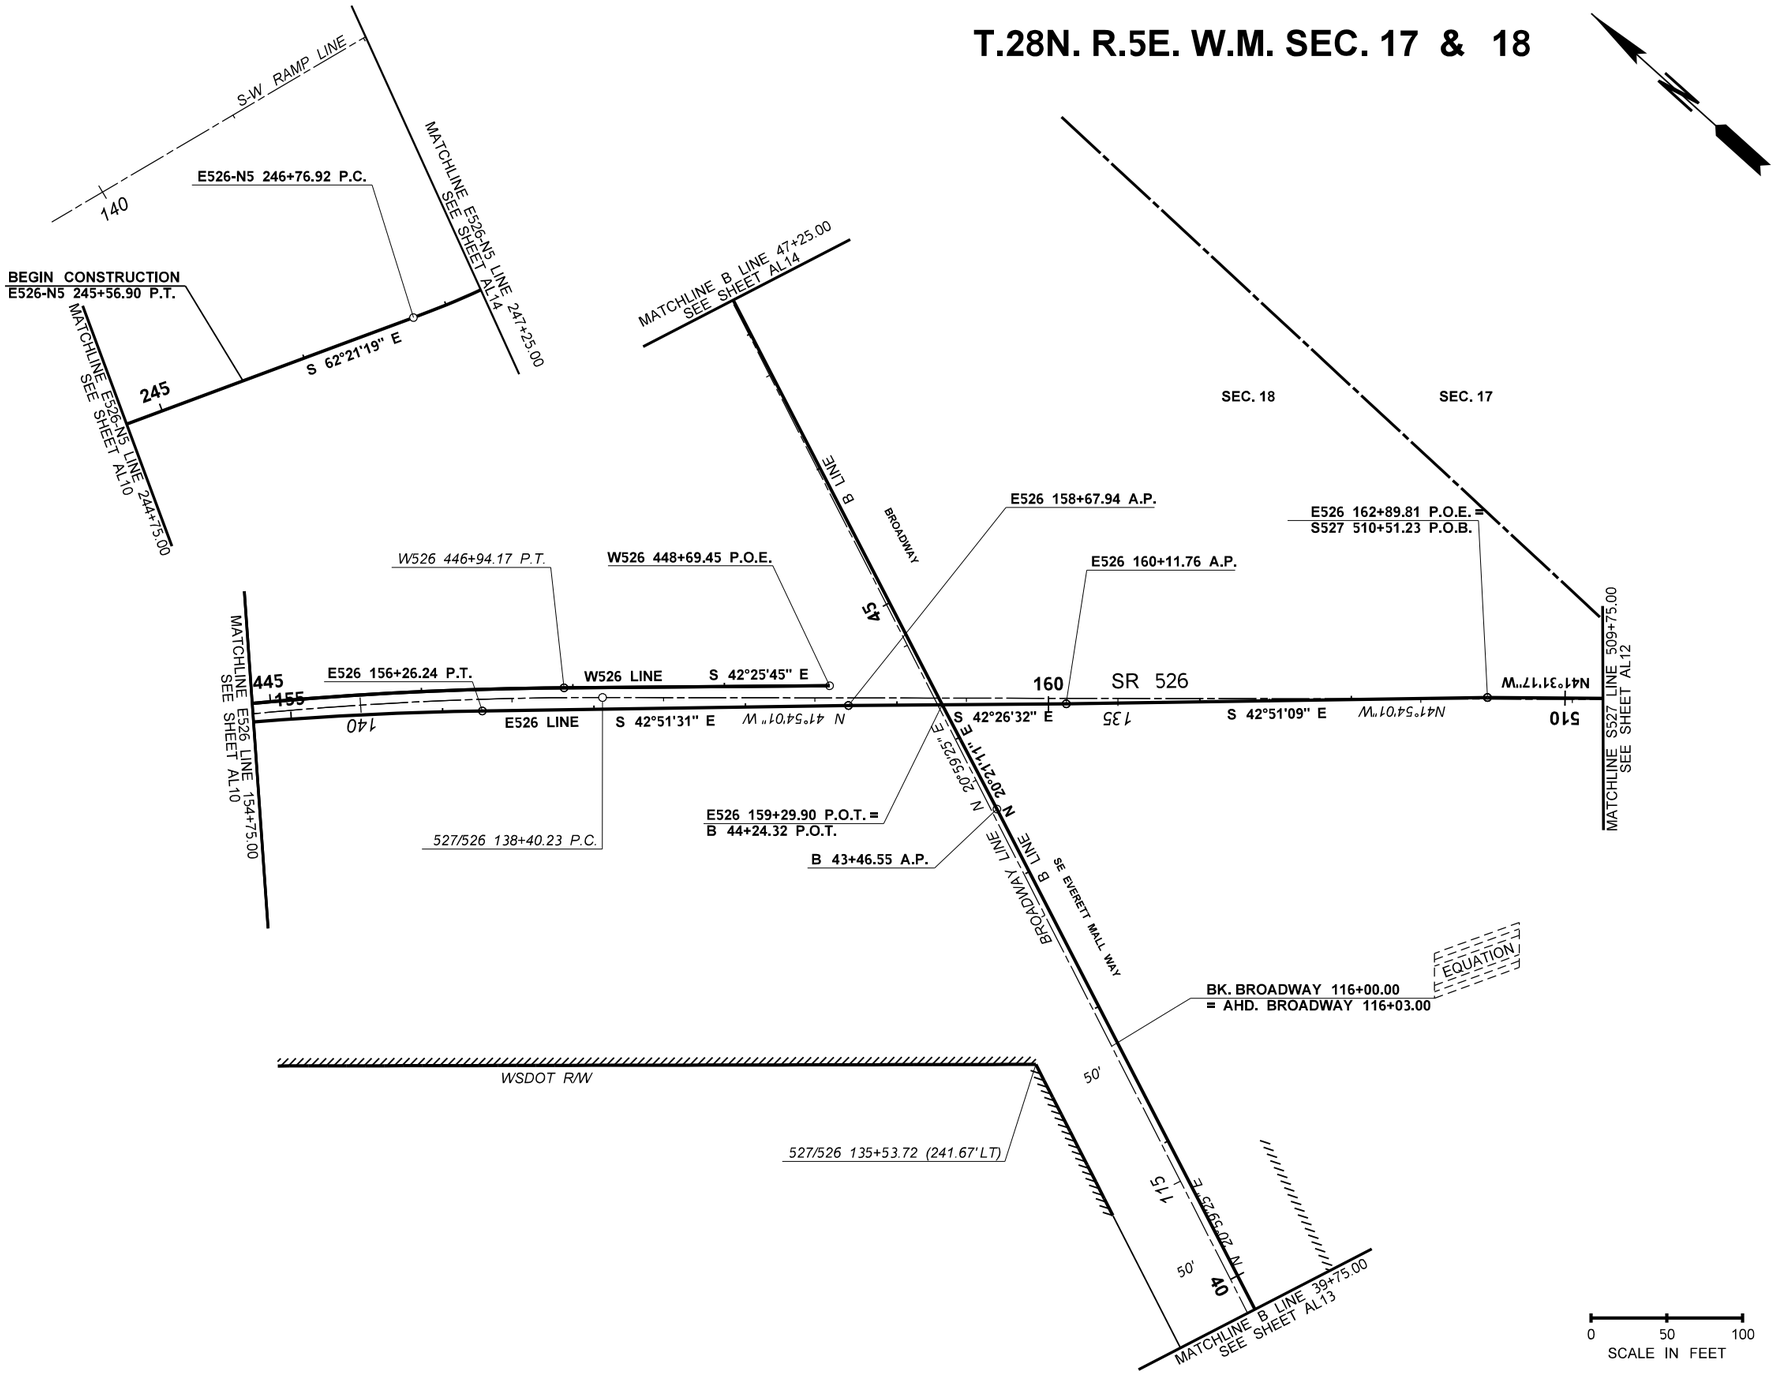

FILE NAME c:\pw_working\lochner-pw-01\dms17460\16833_PS_RW_AL_011.dgn				REGION NO.	STATE	FED.AID PROJ.NO.
TIME 5:06:06 PM				10	WASH	XX
DATE 12/8/2021 5:06:06 PM				JOB NUMBER		
PLOTTED BY ROHARA				XXXXX		
DESIGNED BY R O'HARA				CONTRACT NO.		LOCATION NO.
ENTERED BY R O'HARA						
CHECKED BY A BUTTERS						
PROJ. ENGR.						
REGIONAL ADM. M COTTEN	REVISION	DATE	BY			

PRELIMINARY
NOT FOR CONSTRUCTION

Washington State Department of Transportation

LOCHNER

SR 526
CORRIDOR IMPROVEMENTS

ALIGNMENT & RIGHT OF WAY PLAN

Plot 1
PLAN REF NO AL11
SHEET 37 OF 155 SHEETS

CURVE DATA						
P.I. STATION	DELTA	RADIUS	TANGENT	LENGTH	S	ADVISORY SPD
S527 503+30.29	67°12'47" LT	497.00'	330.29'	583.03'	X%	MPH
E-N 10+62.51	12°44'19" RT	560.00'	62.51'	124.51'	X%	20 MPH
E-N 33+99.60	172°36'22" RT	147.00'	2275.10'	442.84'	X%	20 MPH
527/526 125+25.17	69°00'01" LT	500.00'	343.64'	602.14'	X%	N/A

T.28N. R.5E. W.M. SEC. 17 & 18

SYMBOL LOCATION

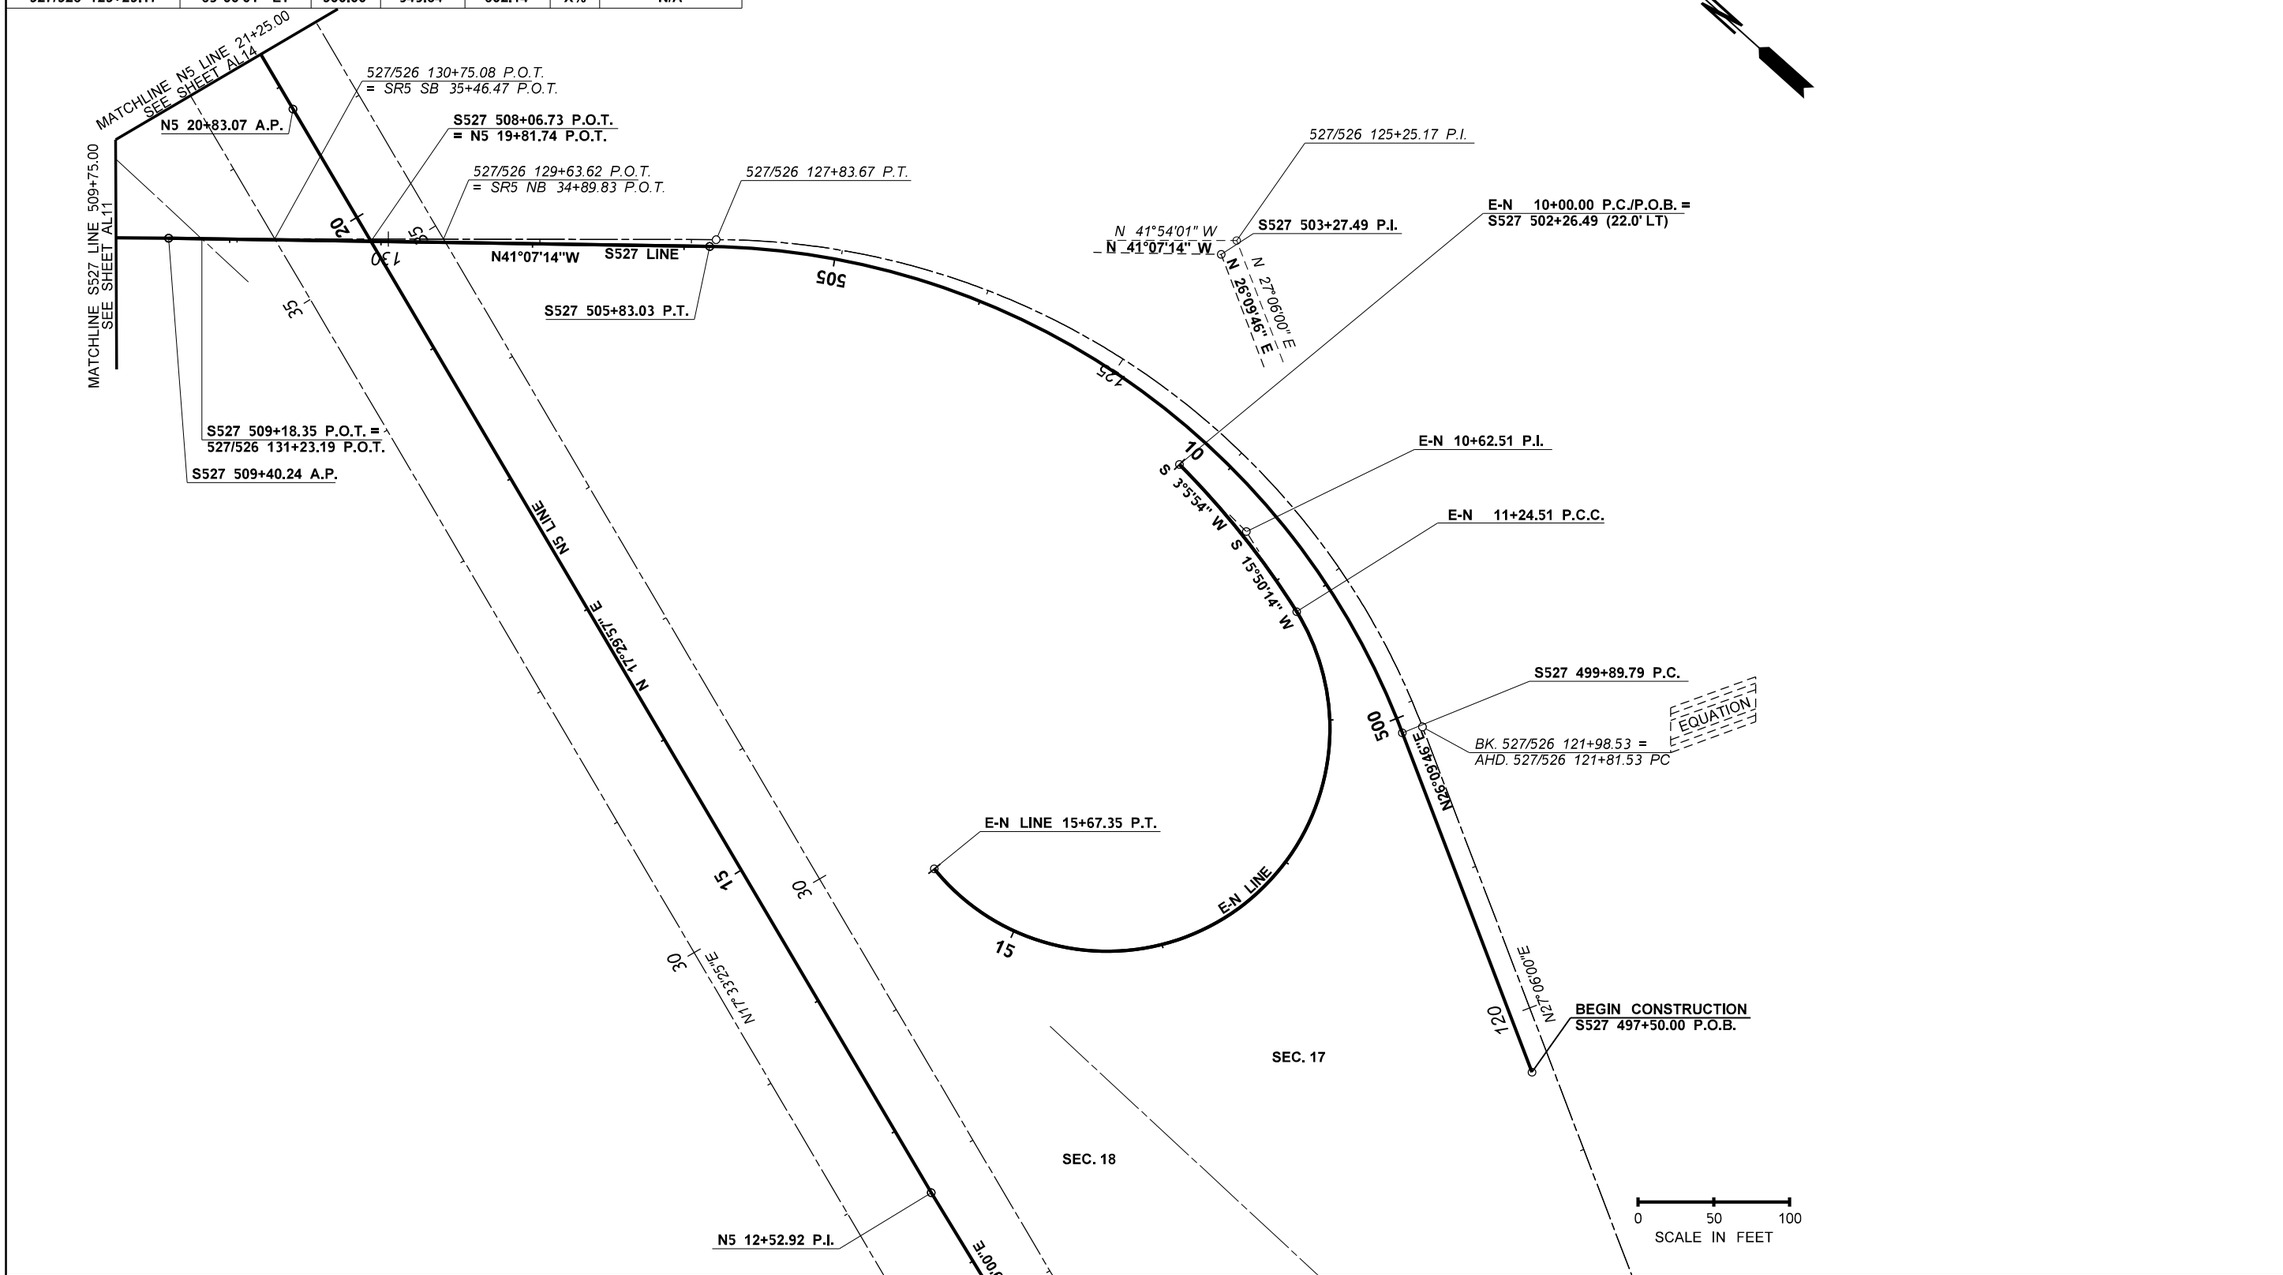

FILE NAME c:\pw_working\lochner-pw-01\dms17460\16833_PS_RW_AL_012.dgn							
TIME	5:06:18 PM						
DATE	12/8/2021 5:06:18 PM						
PLOTTED BY	ROHARA						
DESIGNED BY	R O'HARA						
ENTERED BY	R O'HARA						
CHECKED BY	A BUTTERS						
PROJ. ENGR.							
REGIONAL ADM.	M COTTEN	REVISION	DATE	BY			

REGION NO.	STATE	FED.AID PROJ.NO.
10	WASH	XX
JOB NUMBER		
XXXXX		
CONTRACT NO.		LOCATION NO.

PRELIMINARY
NOT FOR CONSTRUCTION

Washington State Department of Transportation

LOCHNER

SR 526
CORRIDOR IMPROVEMENTS

ALIGNMENT & RIGHT OF WAY PLAN

Plot 1

PLAN REF NO
AL12

SHEET 38 OF 155 SHEETS

T.28N. R.5E. W.M. SEC. 18

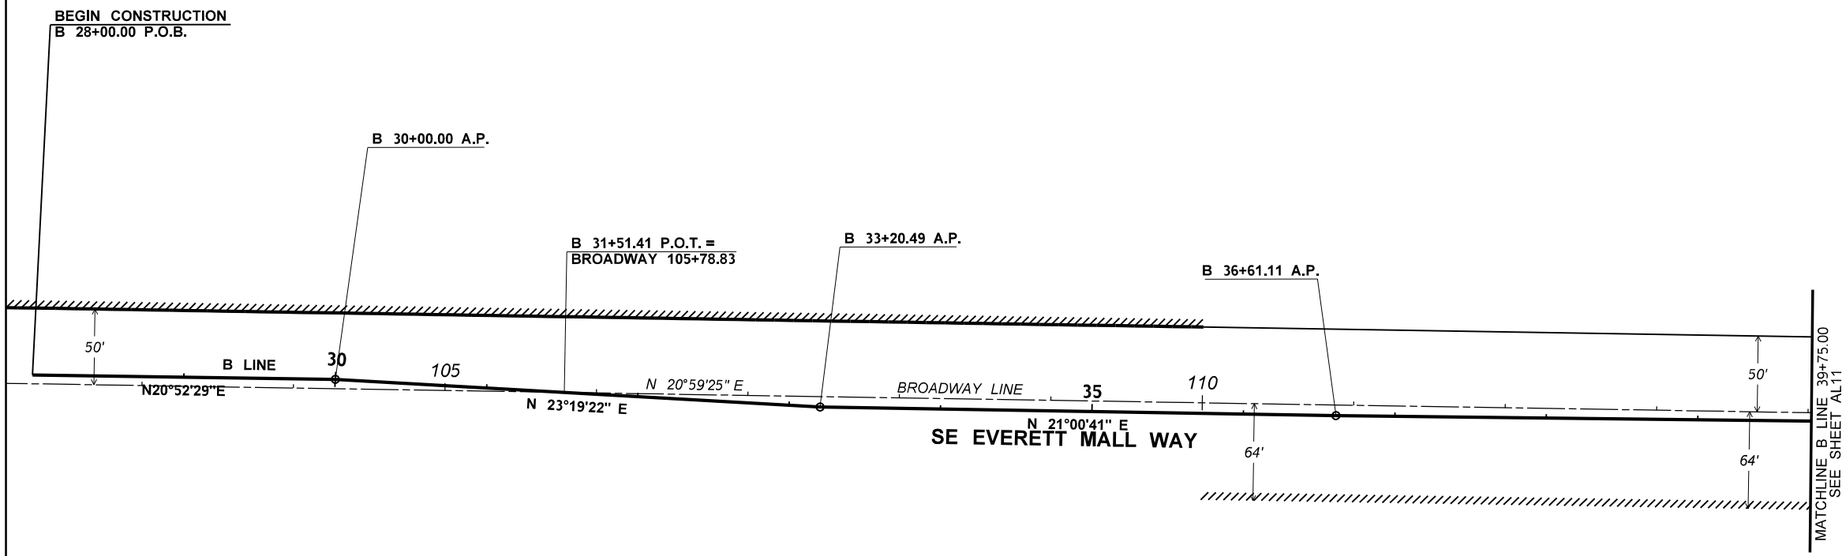

0 50 100
SCALE IN FEET

FILE NAME c:\pw_working\lochner-pw-01\dms17460\16833_PS_RW_AL_013.dgn				REGION NO. 10	STATE WASH	FED.AID PROJ.NO. XX
TIME 5:06:30 PM						
DATE 12/8/2021 5:06:30 PM				JOB NUMBER XXXXX		
PLOTTED BY ROHARA						
DESIGNED BY R O'HARA						
ENTERED BY R O'HARA						
CHECKED BY A BUTTERS				CONTRACT NO.		LOCATION NO.
PROJ. ENGR.						
REGIONAL ADM. M COTTEN	REVISION	DATE	BY			

PRELIMINARY
NOT FOR CONSTRUCTION

Washington State Department of Transportation

LOCHNER

SR 526
CORRIDOR IMPROVEMENTS

ALIGNMENT & RIGHT OF WAY PLAN

Plot 1
PLAN REF NO AL13
SHEET 39 OF 155 SHEETS

CURVE DATA						
P.I. STATION	DELTA	RADIUS	TANGENT	LENGTH	S	ADVISORY SPD
E526-N5 256+15.81	106°35'11" LT	700.00'	938.89'	1302.20'	10%	50 MPH
S-W RAMP 134+77.41	87°36'37" RT	350.00'	335.70'	535.18'	-	N/A

T.28N. R.5E. W.M. SEC. 07,08,17,18

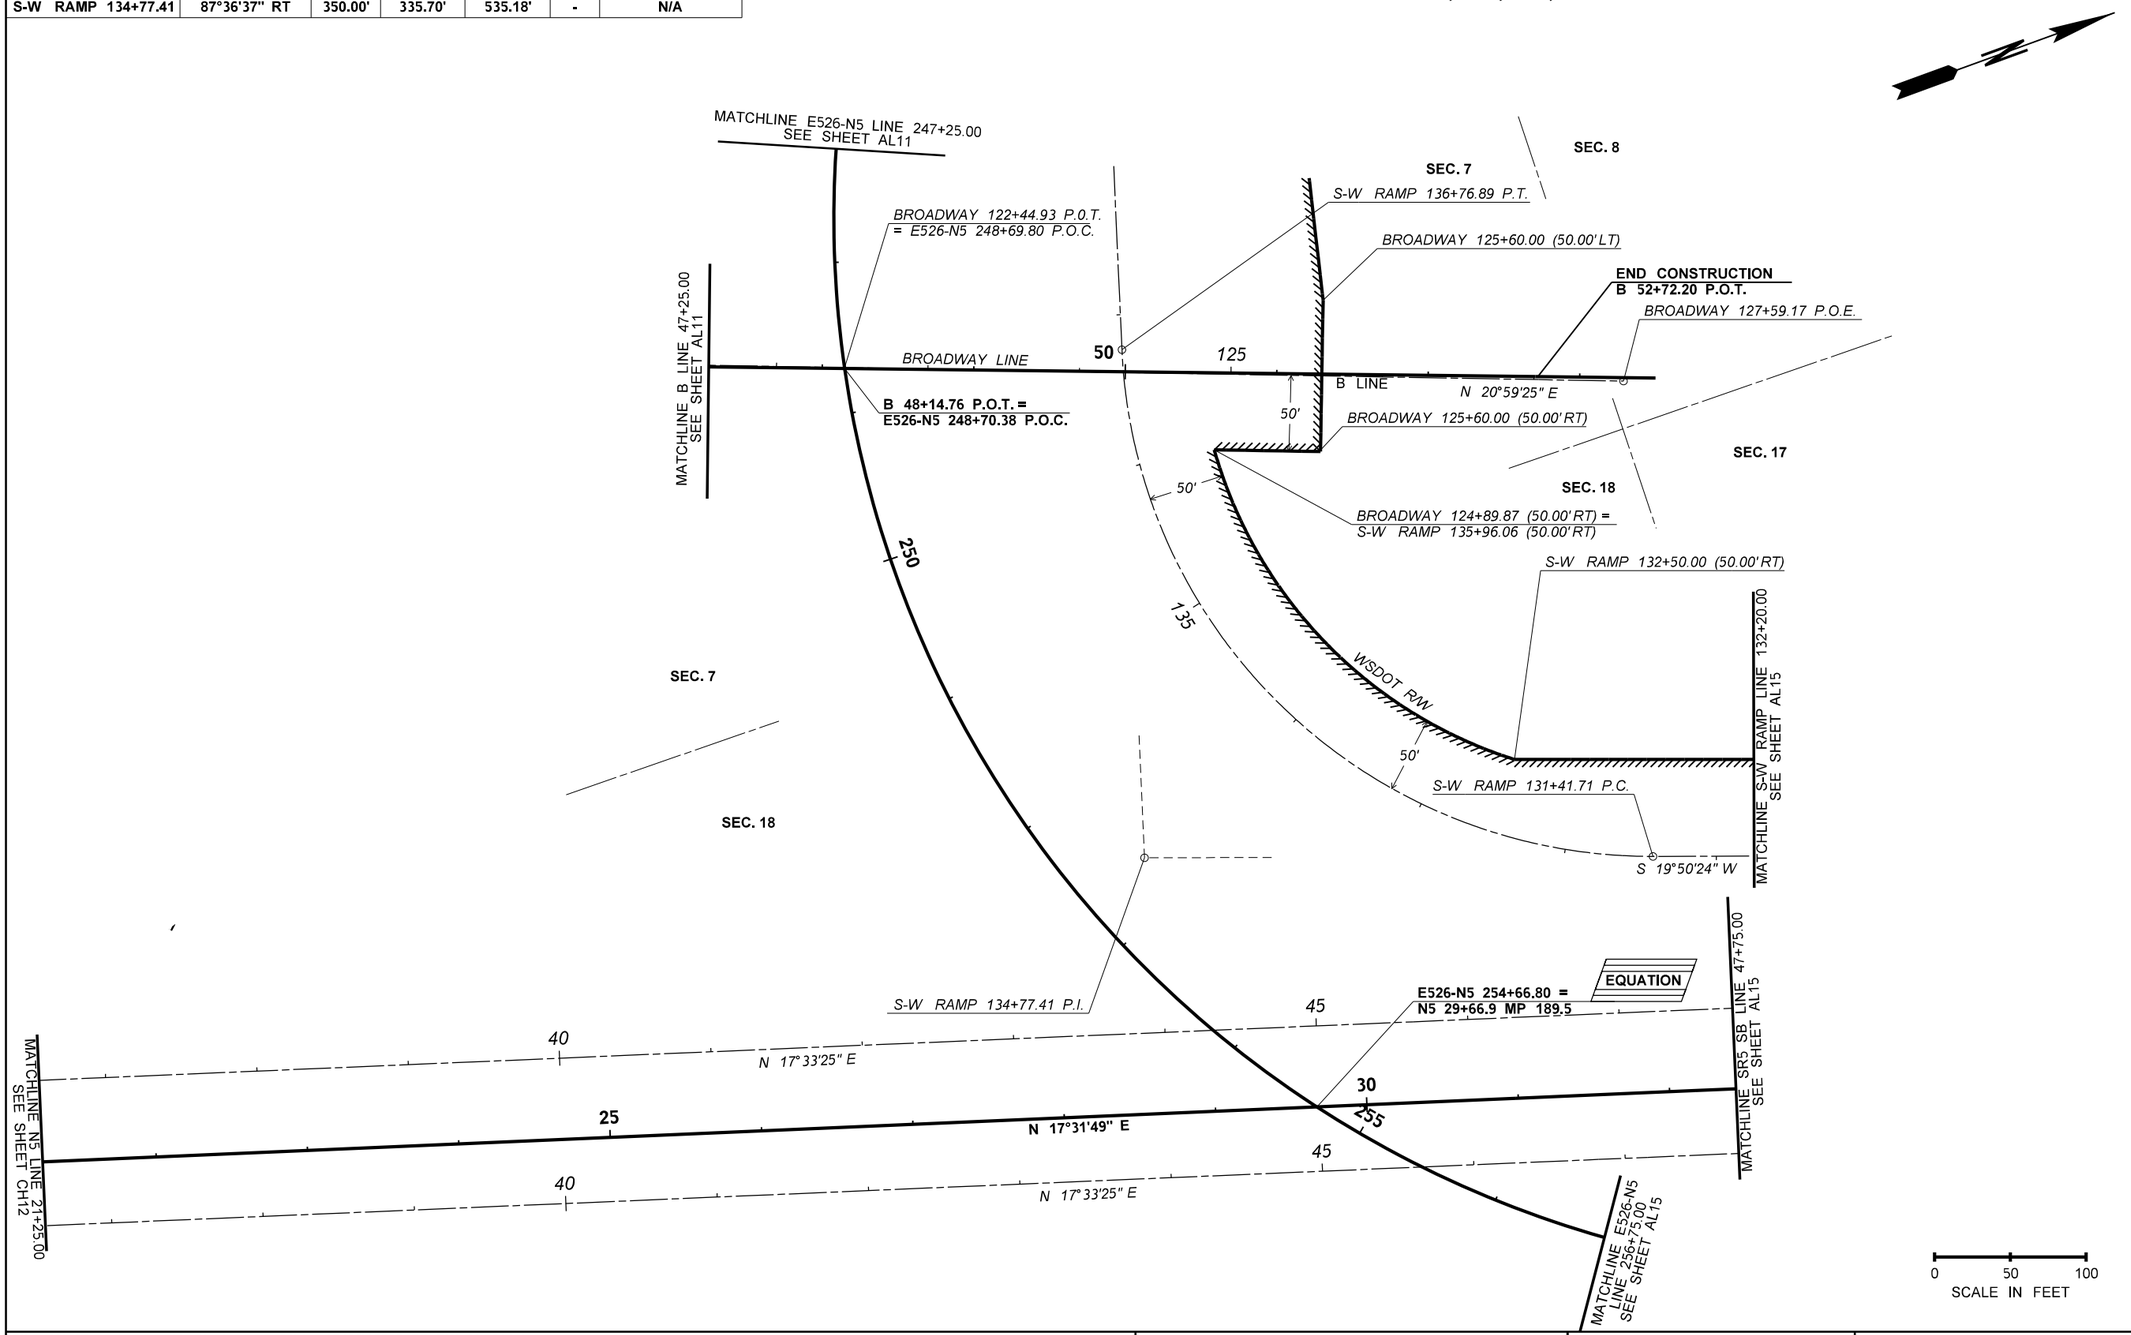

FILE NAME c:\pw_working\lochner-pw-01\dms17460\16833_PS_RW_AL_014.dgn				REGION NO.	STATE	FED.AID PROJ.NO.
TIME 5:06:42 PM				10	WASH	XX
DATE 12/8/2021 5:06:42 PM				JOB NUMBER		
PLOTTED BY ROHARA				XXXXX		
DESIGNED BY	R O'HARA			CONTRACT NO.		LOCATION NO.
ENTERED BY	R O'HARA					
CHECKED BY	A BUTTERS					
PROJ. ENGR.						
REGIONAL ADM. M COTTEN	REVISION	DATE	BY			

PRELIMINARY
NOT FOR CONSTRUCTION

Washington State Department of Transportation

LOCHNER

SR 526
CORRIDOR IMPROVEMENTS

ALIGNMENT & RIGHT OF WAY PLAN

Plot 1
PLAN REF NO AL14
SHEET 40 OF 155 SHEETS

BEGIN CONSTRUCTION

CURVE DATA							CURVE DATA		
P.I. STATION	DELTA	RADIUS	TANGENT	LENGTH	S	ADVISORY SPD	a	de	Ls
N5 49+64.84	19°43'20" RT	2000.00'	347.66'	688.44'	7%	N/A	-	-	-
E526-N5 264+37.73	5°13'35" RT	3000.00'	136.92'	273.65'	6%	N/A	-	-	-
SR5 SB 66+41.90	35°01'00" RT	1909.86'	753.07'	867.22'	7%	N/A	1.0	4°30'00"	300.00
SR5 NB 66+78.58	33°34'50" RT	1910.00'	602.59'	669.44'	7%	N/A	2/3	6°45'00"	450.00

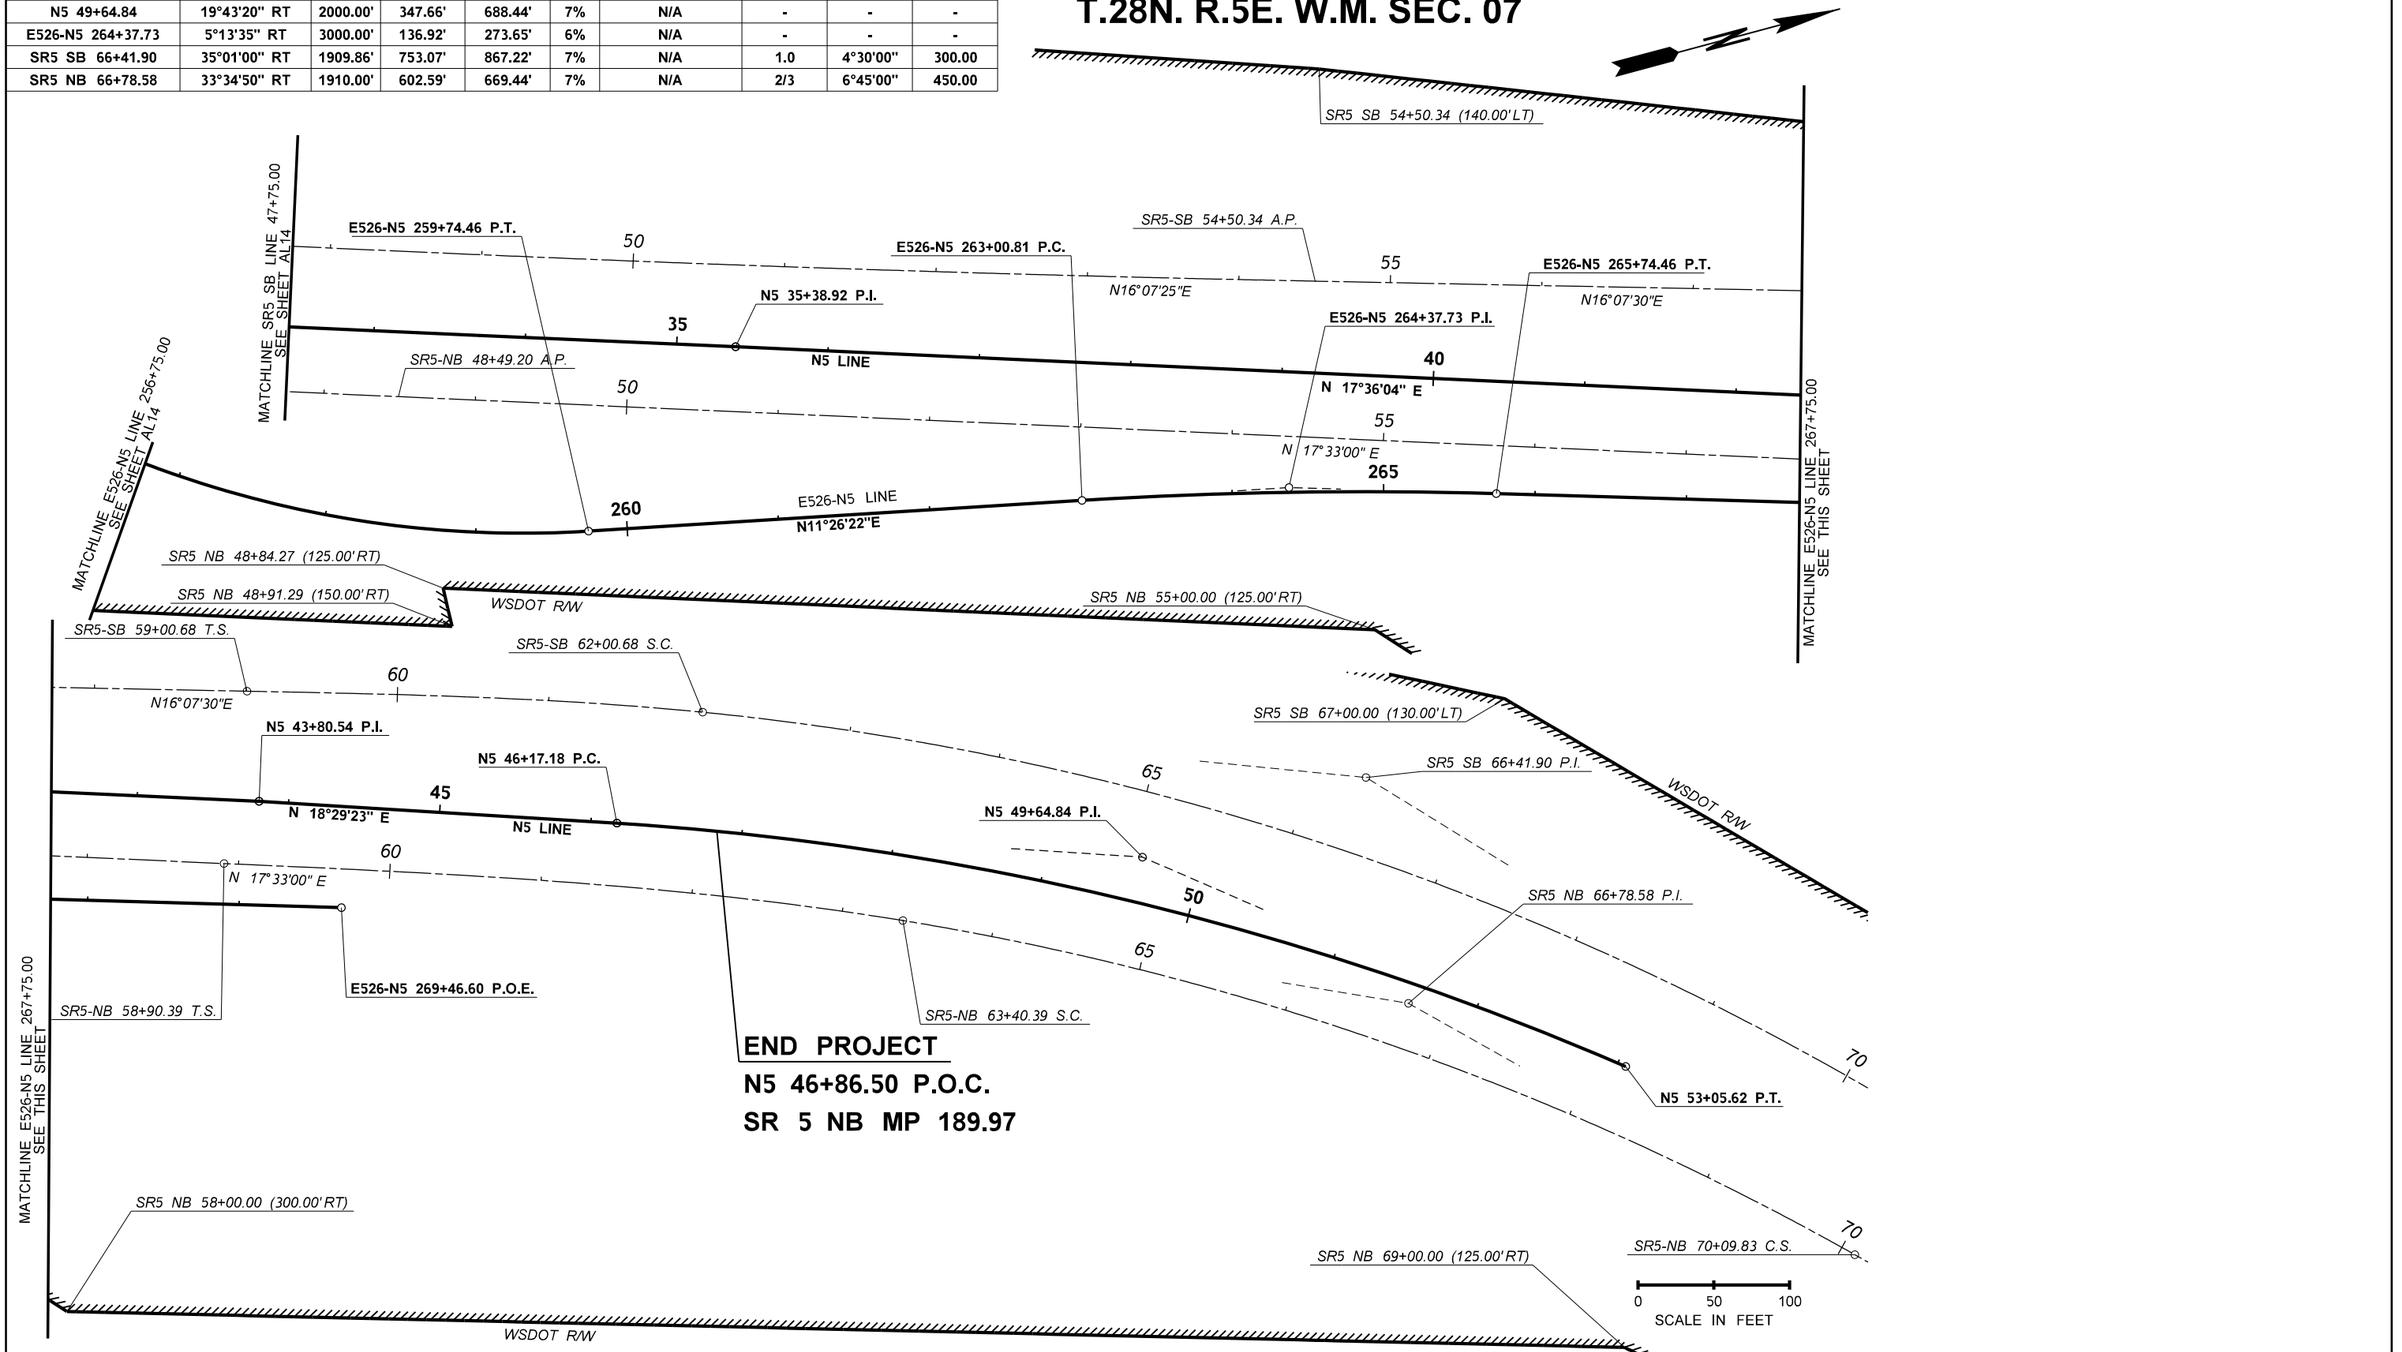

FILE NAME	c:\pw_working\lochner-pw-01\dms17460\16833_PS_RW_AL_015.dgn					REGION NO.	STATE	FED.AID PROJ.NO.	PRELIMINARY	Washington State Department of Transportation	SR 526 CORRIDOR IMPROVEMENTS	Plot 1
TIME	5:06:55 PM											PLAN REF NO AL15
DATE	12/8/2021 5:06:55 PM					10	WASH	XX	NOT FOR CONSTRUCTION	LOCHNER	ALIGNMENT & RIGHT OF WAY PLAN	SHEET 41 OF 155 SHEETS
PLOTTED BY	ROHARA					JOB NUMBER XXXXX						
DESIGNED BY	R O'HARA					CONTRACT NO.		LOCATION NO.				
ENTERED BY	R O'HARA											
CHECKED BY	A BUTTERS											
PROJ. ENGR.												
REGIONAL ADM.	M COTTEN	REVISION		DATE	BY							

T.28N. R.4E. W.M. SEC. 11

NOTE:
UTILITY LOCATION SHOWN ARE APPROXIMATE AND WERE DEVELOPED FROM AS-BUILT PLANS, GIS DATA AND LIMITED SURVEY.

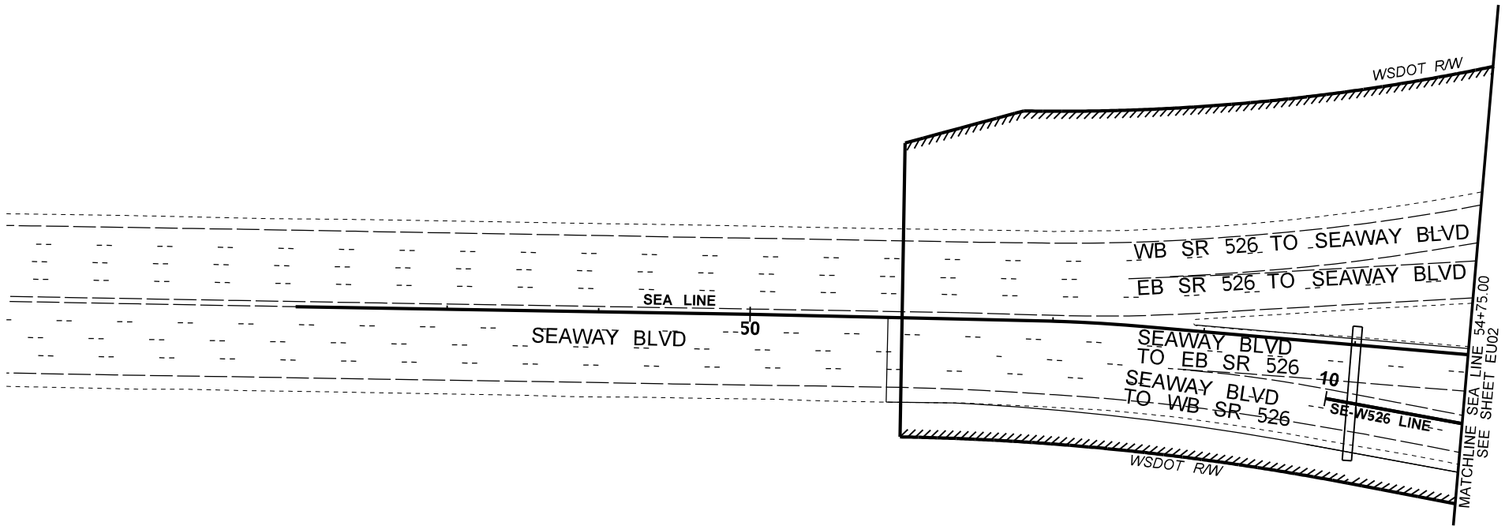

LEGEND

- OP — — OP — OVERHEAD POWER
- OHP – – OHP – OVERHEAD HIGH TENSION POWER
- OF — — OF — OVERHEAD FIBER OPTIC
- OT — — OT — OVERHEAD TELECOMMUNICATIONS
- OCL – – OCL – OVERHEAD COMMUNICATIONS
- O? — — O? — OVERHEAD UTILITY LINE
- BCL – – BCL – BURIED COMMUNICATIONS
- BF — — BF — BURIED FIBER OPTIC LINE
- BP — — BP — BURIED POWER
- W — — W — WATER PIPE
- ST — — ST — STORM DRAIN
- S — — S — SANITARY SEWER
- G — — G — GAS LINE

- SIGN
- SIGN (DOUBLE POST)
- DITCH BOTTOM
- POWER POLE
- MANHOLE
- CATCH BASIN
- GRATE INLET
- GUY POLE
- LIGHT POLE
- POLE
- FIRE HYDRANT
- UTILITY VAULT
- WATER VALVE BOX
- CANTILEVER SIGN
- RAMP METER SIGNAL
- LOOP DETECTOR
- SIX LIGHT POLE
- UNKNOWN JUNCTION BOX
- SIGN LIGHT
- VALVE RELEASE
- SIGNAL TYPE 3
- SIGNAL TYPE 2
- CCTV CAMERA
- SIGNAL HEAD
- UTILITY BOX
- GAS VALVE BOX
- SANITARY SEWER MANHOLE
- CCTV CONTROL CABINET
- LIGHT POLE SIGNAL

0 50 100
SCALE IN FEET

FILE NAME	c:\pw_working\lochner-pw-01\dms17463\16833_PS_EU_001.dgn
TIME	5:07:08 PM
DATE	12/8/2021 5:07:08 PM
PLOTTED BY	ROHARA
DESIGNED BY	R O'HARA
ENTERED BY	R GOMEZ
CHECKED BY	A BUTTERS
PROJ. ENGR.	
REGIONAL ADM.	M COTTEN

REVISION	DATE	BY

REGION NO.	STATE
10	WASH

JOB NUMBER XXXXX
CONTRACT NO.
FED.AID PROJ.NO. XX
LOCATION NO.

PRELIMINARY
NOT FOR CONSTRUCTION

Washington State Department of Transportation

LOCHNER

SR 526
CORRIDOR IMPROVEMENTS

EXISTING UTILITY PLAN

Plot 1
PLAN REF NO EU01
SHEET 42 OF 155 SHEETS

T.26N. R.4E. W.M. SEC. 17

NOTE:
UTILITY LOCATION SHOWN ARE APPROXIMATE AND WERE DEVELOPED FROM AS-BUILT PLANS, GIS DATA AND LIMITED SURVEY.

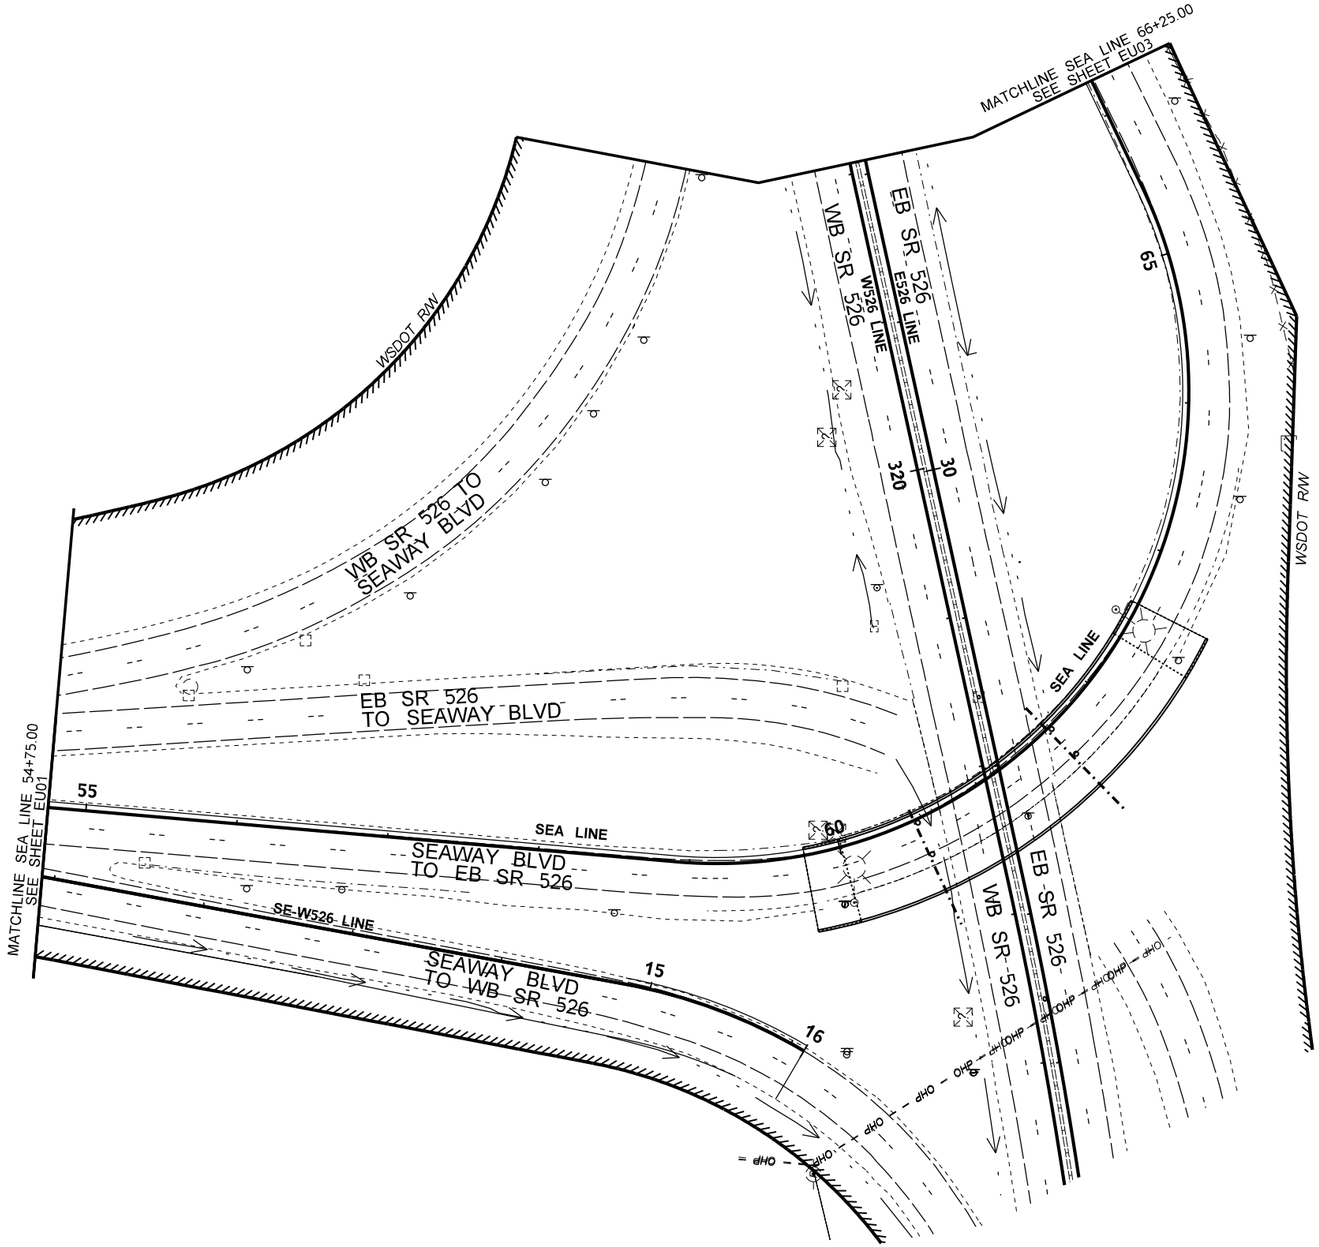

LEGEND

- OP — — OP — OVERHEAD POWER
- OHP – – OHP – OVERHEAD HIGH TENSION POWER
- OF — — OF — OVERHEAD FIBER OPTIC
- OT — — OT — OVERHEAD TELECOMMUNICATIONS
- OCL – – OCL – OVERHEAD COMMUNICATIONS
- O? — — O? — OVERHEAD UTILITY LINE
- BCL – – BCL – BURIED COMMUNICATIONS
- BF — — BF — BURIED FIBER OPTIC LINE
- BP — — BP — BURIED POWER
- W — — W — WATER PIPE
- ST — — ST — STORM DRAIN
- S — — S — SANITARY SEWER
- G — — G — GAS LINE

- SIGN
- SIGN (DOUBLE POST)
- DITCH BOTTOM
- POWER POLE
- MANHOLE
- CATCH BASIN
- GRATE INLET
- GUY POLE
- LIGHT POLE
- POLE
- FIRE HYDRANT
- UTILITY VAULT
- WATER VALVE BOX
- CANTILEVER SIGN
- RAMP METER SIGNAL
- LOOP DETECTOR
- SIX LIGHT POLE
- UNKNOWN JUNCTION BOX
- SIGN LIGHT
- VALVE RELEASE
- SIGNAL TYPE 3
- SIGNAL TYPE 2
- CCTV CAMERA
- SIGNAL HEAD
- UTILITY BOX
- GAS VALVE BOX
- SANITARY SEWER MANHOLE
- CCTV CONTROL CABINET
- LIGHT POLE SIGNAL

FILE NAME	c:\pw_working\lochner-pw-01\dms17463\16833_PS_EU_002.dgn
TIME	5:07:18 PM
DATE	12/8/2021 5:07:18 PM
PLOTTED BY	ROHARA
DESIGNED BY	R O'HARA
ENTERED BY	R GOMEZ
CHECKED BY	A BUTTERS
PROJ. ENGR.	
REGIONAL ADM.	M COTTEN

REVISION	DATE	BY

REGION NO.	STATE	FED.AID PROJ.NO.
10	WASH	XX
JOB NUMBER		
XXXXX		
CONTRACT NO.		LOCATION NO.

PRELIMINARY
NOT FOR CONSTRUCTION

Washington State Department of Transportation

LOCHNER

SR 526
CORRIDOR IMPROVEMENTS

EXISTING UTILITY PLAN

Plot 1

PLAN REF NO
EU02

SHEET 43 OF 155 SHEETS

T.28N. R.4E. W.M. SEC. 11

NOTE:
UTILITY LOCATION SHOWN ARE APPROXIMATE AND WERE DEVELOPED FROM AS-BUILT PLANS, GIS DATA AND LIMITED SURVEY.

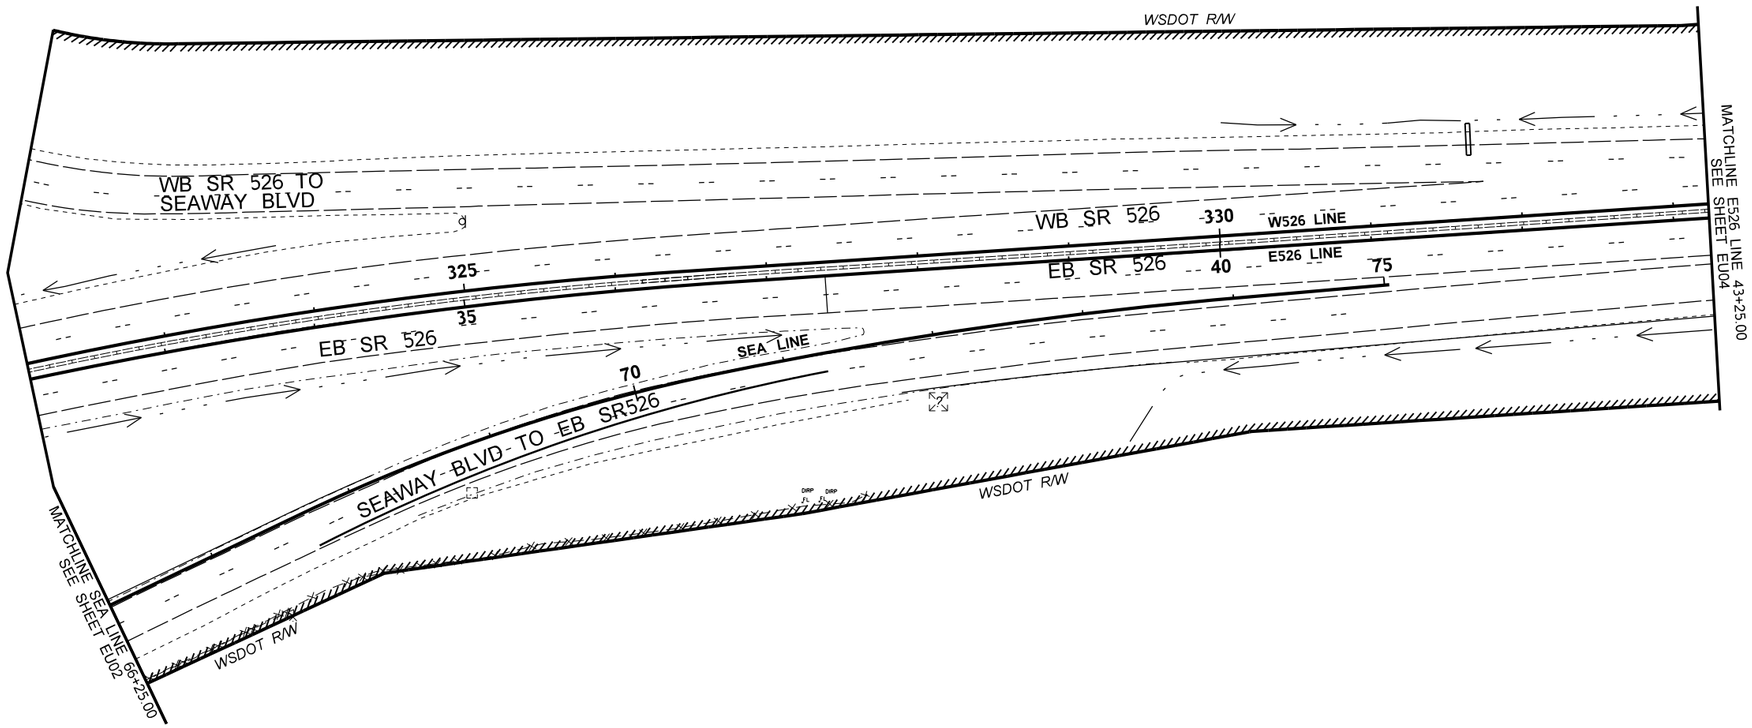

LEGEND

- OVERHEAD POWER
- OVERHEAD HIGH TENSION POWER
- OVERHEAD FIBER OPTIC
- OVERHEAD TELECOMMUNICATIONS
- OVERHEAD COMMUNICATIONS
- OVERHEAD UTILITY LINE
- BURIED COMMUNICATIONS
- BURIED FIBER OPTIC LINE
- BURIED POWER
- WATER PIPE
- STORM DRAIN
- SANITARY SEWER
- GAS LINE

- SIGN
- SIGN (DOUBLE POST)
- DITCH BOTTOM
- POWER POLE
- MANHOLE
- CATCH BASIN
- GRATE INLET
- GUY POLE
- LIGHT POLE
- POLE
- FIRE HYDRANT
- UTILITY VAULT
- WATER VALVE BOX
- CANTILEVER SIGN
- RAMP METER SIGNAL
- LOOP DETECTOR
- SIX LIGHT POLE
- UNKNOWN JUNCTION BOX
- SIGN LIGHT
- VALVE RELEASE
- SIGNAL TYPE 3
- SIGNAL TYPE 2
- CCTV CAMERA
- SIGNAL HEAD
- UTILITY BOX
- GAS VALVE BOX
- SANITARY SEWER MANHOLE
- CCTV CONTROL CABINET
- LIGHT POLE SIGNAL

FILE NAME	c:\pw_working\lochner-pw-01\dms17463\16833_PS_EU_003.dgn						
TIME	5:07:30 PM				REGION NO.	STATE	FED.AID PROJ.NO.
DATE	12/8/2021 5:07:30 PM				10	WASH	XX
PLOTTED BY	ROHARA				JOB NUMBER		
DESIGNED BY	R O'HARA				XXXXX		
ENTERED BY	R GOMEZ				CONTRACT NO.		LOCATION NO.
CHECKED BY	A BUTTERS						
PROJ. ENGR.							
REGIONAL ADM.	M COTTEN	REVISION	DATE	BY			

PRELIMINARY
NOT FOR CONSTRUCTION

Washington State Department of Transportation

LOCHNER

SR 526
CORRIDOR IMPROVEMENTS

EXISTING UTILITY PLAN

Plot 1
PLAN REF NO
EU03
SHEET 44 OF 155 SHEETS

T.28N. R.4E. W.M. SEC. 11,12

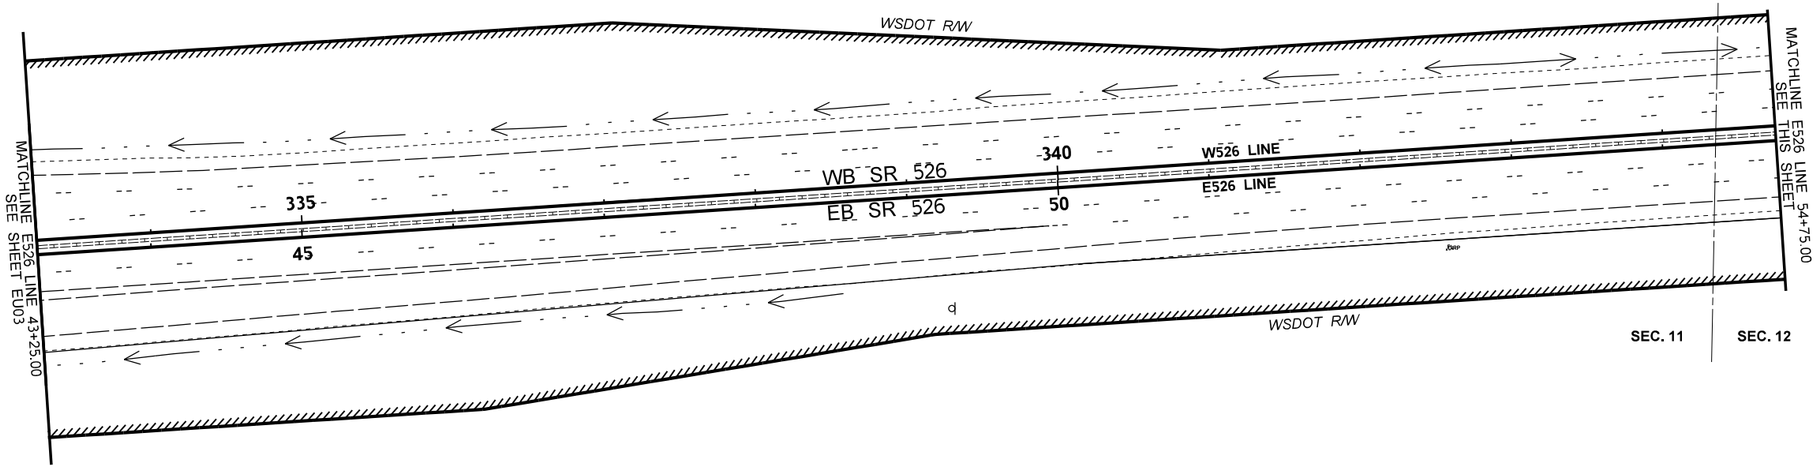

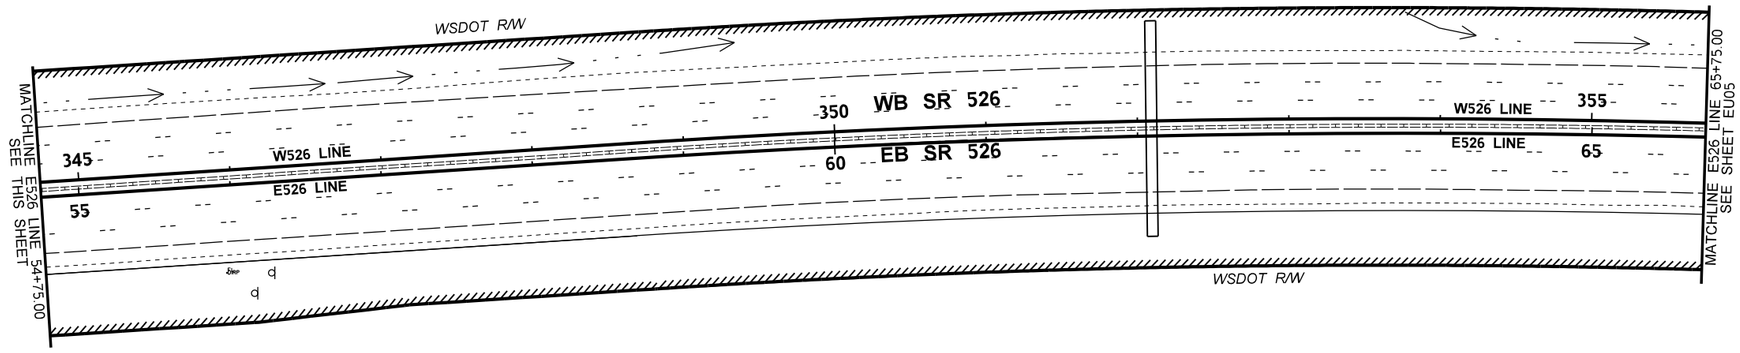

0 50 100
SCALE IN FEET

NOTE:
UTILITY LOCATION SHOWN ARE APPROXIMATE AND WERE DEVELOPED FROM AS-BUILT PLANS, GIS DATA AND LIMITED SURVEY.

LEGEND

- OP — — OP — OVERHEAD POWER
- OHP – – OHP – OVERHEAD HIGH TENSION POWER
- OF — — OF — OVERHEAD FIBER OPTIC
- OT — — OT — OVERHEAD TELECOMMUNICATIONS
- OCL – – OCL – OVERHEAD COMMUNICATIONS
- O? — — O? — OVERHEAD UTILITY LINE
- BCL – – BCL – BURIED COMMUNICATIONS
- BF — — BF — BURIED FIBER OPTIC LINE
- BP — — BP — BURIED POWER
- W — — W — WATER PIPE
- ST — — ST — STORM DRAIN
- S — — S — SANITARY SEWER
- G — — G — GAS LINE

- SIGN
- SIGN (DOUBLE POST)
- DITCH BOTTOM
- POWER POLE
- MANHOLE
- CATCH BASIN
- GRATE INLET
- GUY POLE
- LIGHT POLE
- POLE
- FIRE HYDRANT
- UTILITY VAULT
- WATER VALVE BOX
- CANTILEVER SIGN
- RAMP METER SIGNAL
- LOOP DETECTOR
- SIX LIGHT POLE
- UNKNOWN JUNCTION BOX
- SIGN LIGHT
- VALVE RELEASE
- SIGNAL TYPE 3
- SIGNAL TYPE 2
- CCTV CAMERA
- SIGNAL HEAD
- UTILITY BOX
- GAS VALVE BOX
- SANITARY SEWER MANHOLE
- CCTV CONTROL CABINET
- LIGHT POLE SIGNAL

FILE NAME	c:\pw_working\lochner-pw-01\dms17463\16833_PS_EU_004.dgn						
TIME	5:07:41 PM						
DATE	12/8/2021 5:07:41 PM						
PLOTTED BY	ROHARA						
DESIGNED BY	R O'HARA						
ENTERED BY	R GOMEZ						
CHECKED BY	A BUTTERS						
PROJ. ENGR.							
REGIONAL ADM.	M COTTEN	REVISION	DATE	BY			

REGION NO.	STATE	FED.AID PROJ.NO.
10	WASH	XX
JOB NUMBER		
XXXXX		
CONTRACT NO.		LOCATION NO.

PRELIMINARY
NOT FOR CONSTRUCTION

Washington State Department of Transportation

LOCHNER

SR 526
CORRIDOR IMPROVEMENTS

EXISTING UTILITY PLAN

Plot 1
PLAN REF NO
EU04
SHEET 45 OF 155 SHEETS

T.26N. R.4E. W.M. SEC. 17

NOTE:
UTILITY LOCATION SHOWN ARE APPROXIMATE AND WERE DEVELOPED FROM AS-BUILT PLANS, GIS DATA AND LIMITED SURVEY.

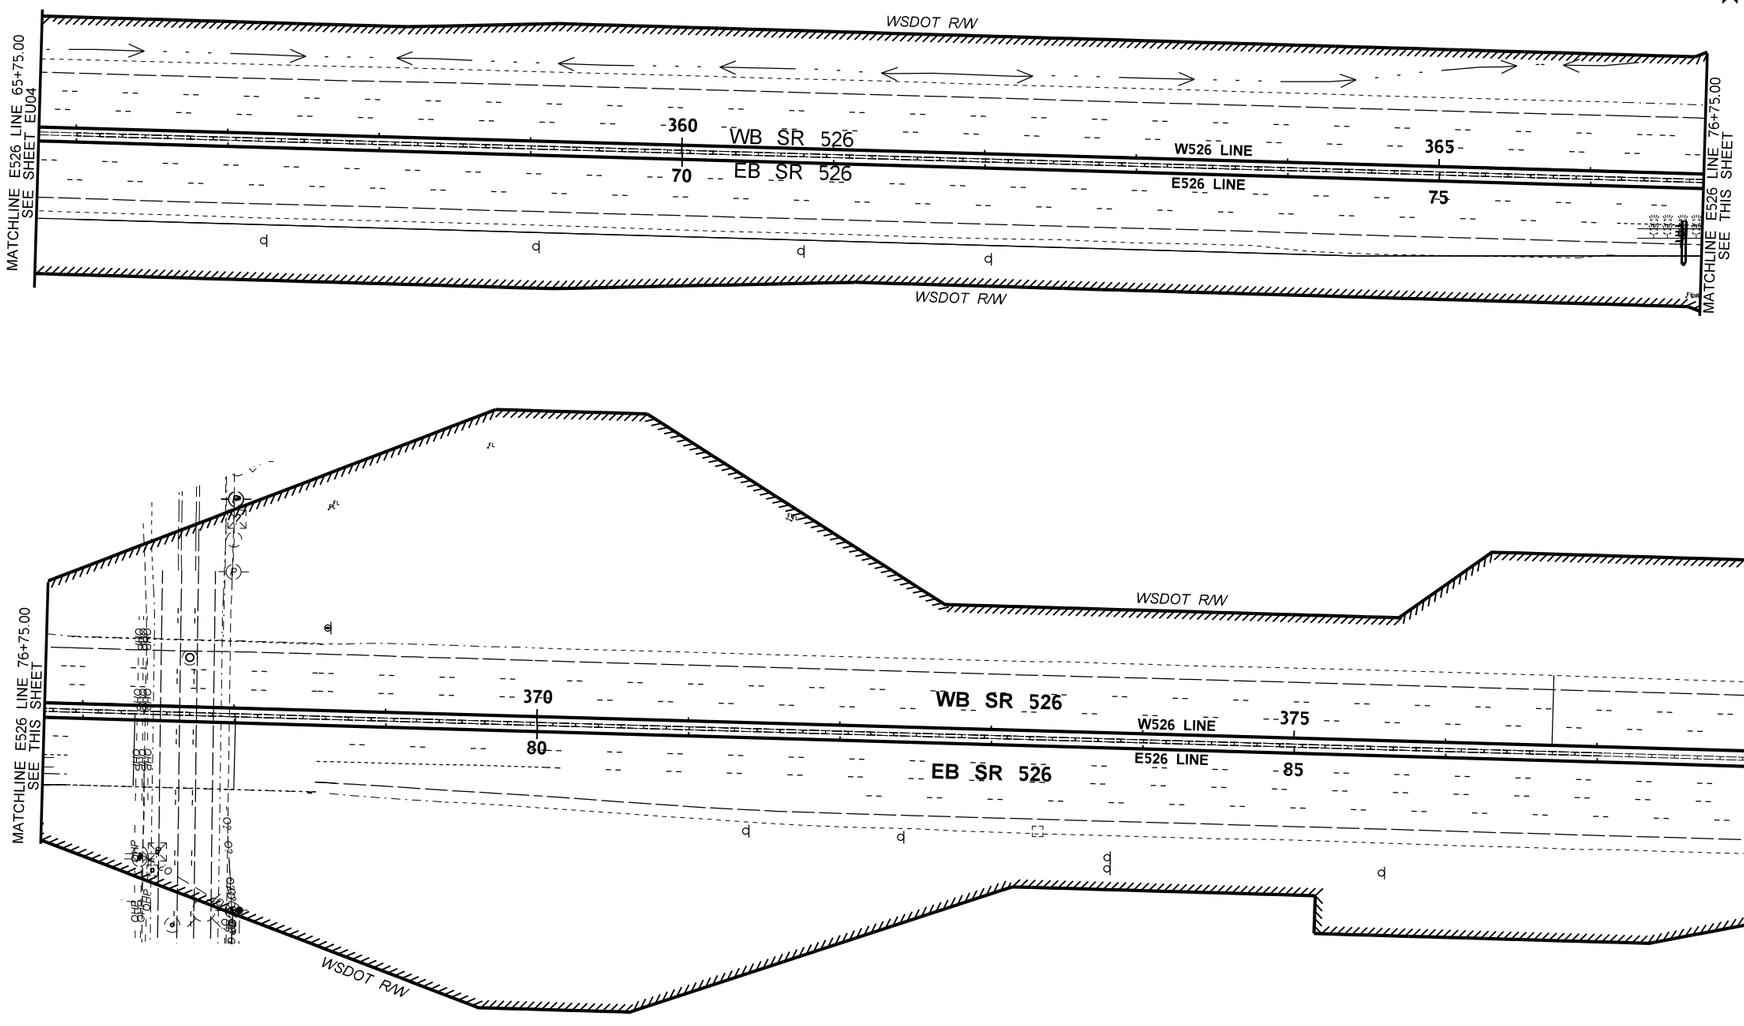

LEGEND

- OP — — OP — OVERHEAD POWER
- OHP — — OHP — OVERHEAD HIGH TENSION POWER
- OF — — OF — OVERHEAD FIBER OPTIC
- OT — — OT — OVERHEAD TELECOMMUNICATIONS
- OCL — — OCL — OVERHEAD COMMUNICATIONS
- O? — — O? — OVERHEAD UTILITY LINE
- BCL — — BCL — BURIED COMMUNICATIONS
- BF — — BF — BURIED FIBER OPTIC LINE
- BP — — BP — BURIED POWER
- W — — W — WATER PIPE
- ST — — ST — STORM DRAIN
- S — — S — SANITARY SEWER
- G — — G — GAS LINE

- SIGN
- SIGN (DOUBLE POST)
- DITCH BOTTOM
- POWER POLE
- MANHOLE
- CATCH BASIN
- GRATE INLET
- GUY POLE
- LIGHT POLE
- POLE
- FIRE HYDRANT
- UTILITY VAULT
- WATER VALVE BOX
- CANTILEVER SIGN
- RAMP METER SIGNAL
- LOOP DETECTOR
- SIX LIGHT POLE
- UNKNOWN JUNCTION BOX
- SIGN LIGHT
- VALVE RELEASE
- SIGNAL TYPE 3
- SIGNAL TYPE 2
- CCTV CAMERA
- SIGNAL HEAD
- UTILITY BOX
- GAS VALVE BOX
- SANITARY SEWER MANHOLE
- CCTV CONTROL CABINET
- LIGHT POLE SIGNAL

FILE NAME	c:\pw_working\lochner-pw-01\dms17463\16833_PS_EU_005.dgn				REGION NO.	STATE	FED.AID PROJ.NO.
TIME	5:07:53 PM				10	WASH	
DATE	12/8/2021 5:07:53 PM				JOB NUMBER		XX
PLOTTED BY	ROHARA				XXXXX		
DESIGNED BY	R O'HARA				CONTRACT NO.		LOCATION NO.
ENTERED BY	R GOMEZ						
CHECKED BY	A BUTTERS						
PROJ. ENGR.							
REGIONAL ADM.	M COTTEN	REVISION	DATE	BY			

PRELIMINARY
NOT FOR CONSTRUCTION

Washington State Department of Transportation

LOCHNER

SR 526
CORRIDOR IMPROVEMENTS

EXISTING UTILITY PLAN

Plot 1
PLAN REF NO EU05
SHEET 46 OF 155 SHEETS

T.28N. R.4E. W.M. SEC. 12

NOTE:
UTILITY LOCATION SHOWN ARE APPROXIMATE AND WERE DEVELOPED FROM AS-BUILT PLANS, GIS DATA AND LIMITED SURVEY.

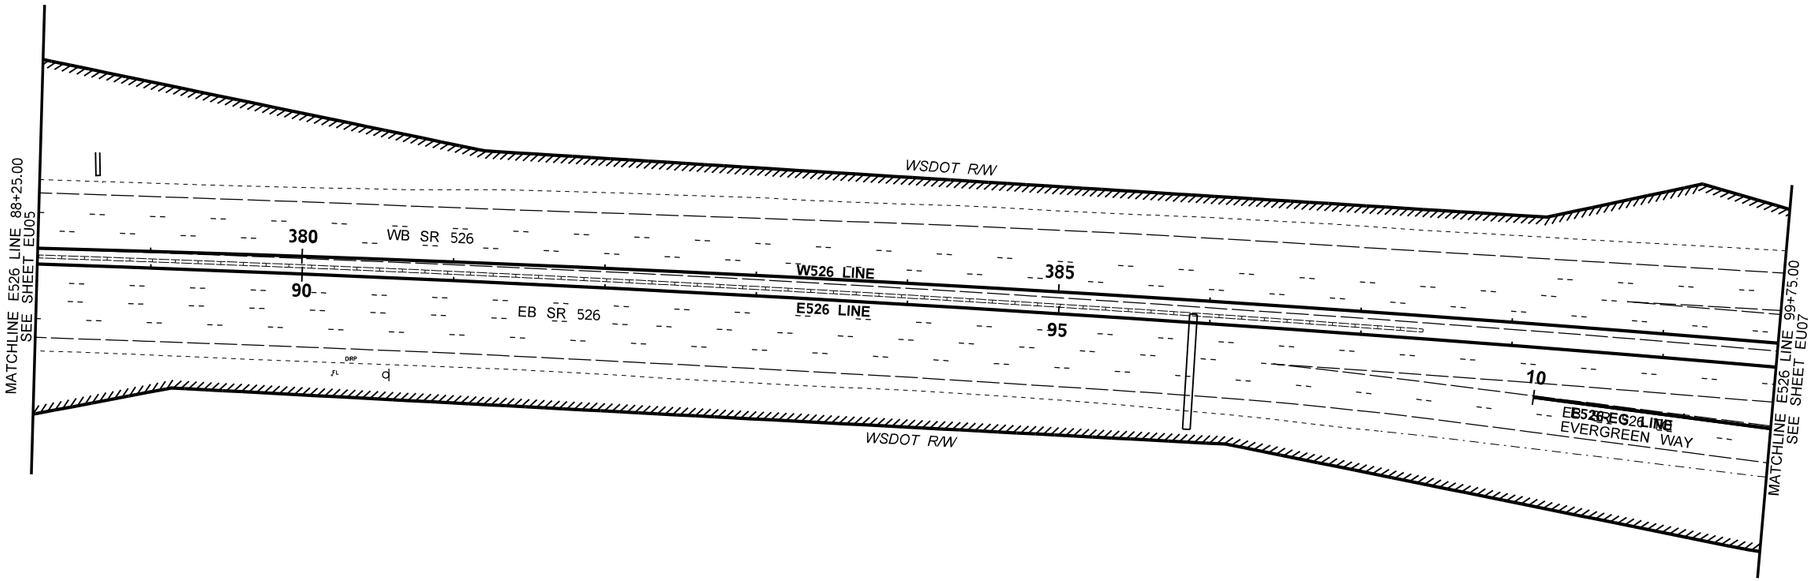

LEGEND

- OP — — OP — OVERHEAD POWER
- OHP – – OHP – OVERHEAD HIGH TENSION POWER
- OF — — OF — OVERHEAD FIBER OPTIC
- OT — — OT — OVERHEAD TELECOMMUNICATIONS
- OCL – – OCL – OVERHEAD COMMUNICATIONS
- O? — — O? — OVERHEAD UTILITY LINE
- BCL – – BCL – BURIED COMMUNICATIONS
- BF — — BF — BURIED FIBER OPTIC LINE
- BP — — BP — BURIED POWER
- W — — W — WATER PIPE
- ST — — ST — STORM DRAIN
- S — — S — SANITARY SEWER
- G — — G — GAS LINE

- SIGN
- SIGN (DOUBLE POST)
- DITCH BOTTOM
- POWER POLE
- MANHOLE
- CATCH BASIN
- GRATE INLET
- GUY POLE
- LIGHT POLE
- POLE
- FIRE HYDRANT
- UTILITY VAULT
- WATER VALVE BOX
- CANTILEVER SIGN
- RAMP METER SIGNAL
- LOOP DETECTOR
- SIX LIGHT POLE
- UNKNOWN JUNCTION BOX
- SIGN LIGHT
- VALVE RELEASE
- SIGNAL TYPE 3
- SIGNAL TYPE 2
- CCTV CAMERA
- SIGNAL HEAD
- UTILITY BOX
- GAS VALVE BOX
- SANITARY SEWER MANHOLE
- CCTV CONTROL CABINET
- LIGHT POLE SIGNAL

FILE NAME	c:\pw_working\lochner-pw-01\dms17463\16833_PS_EU_006.dgn					
TIME	5:08:04 PM				REGION NO. 10	STATE WASH
DATE	12/8/2021 5:08:04 PM					FED.AID PROJ.NO. XX
PLOTTED BY	ROHARA				JOB NUMBER XXXXX	
DESIGNED BY	R O'HARA				CONTRACT NO.	LOCATION NO.
ENTERED BY	R GOMEZ					
CHECKED BY	A BUTTERS					
PROJ. ENGR.						
REGIONAL ADM.	M COTTEN	REVISION	DATE	BY		

PRELIMINARY
NOT FOR CONSTRUCTION

Washington State Department of Transportation

LOCHNER

SR 526
CORRIDOR IMPROVEMENTS

EXISTING UTILITY PLAN

Plot 1
PLAN REF NO EU06
SHEET 47 OF 155 SHEETS

T.28N. R.4E. W.M. SEC. 12 &
T.28N. R.5E. W.M. SEC. 7

NOTE:
UTILITY LOCATION SHOWN ARE APPROXIMATE AND WERE DEVELOPED FROM AS-BUILT PLANS, GIS DATA AND LIMITED SURVEY.

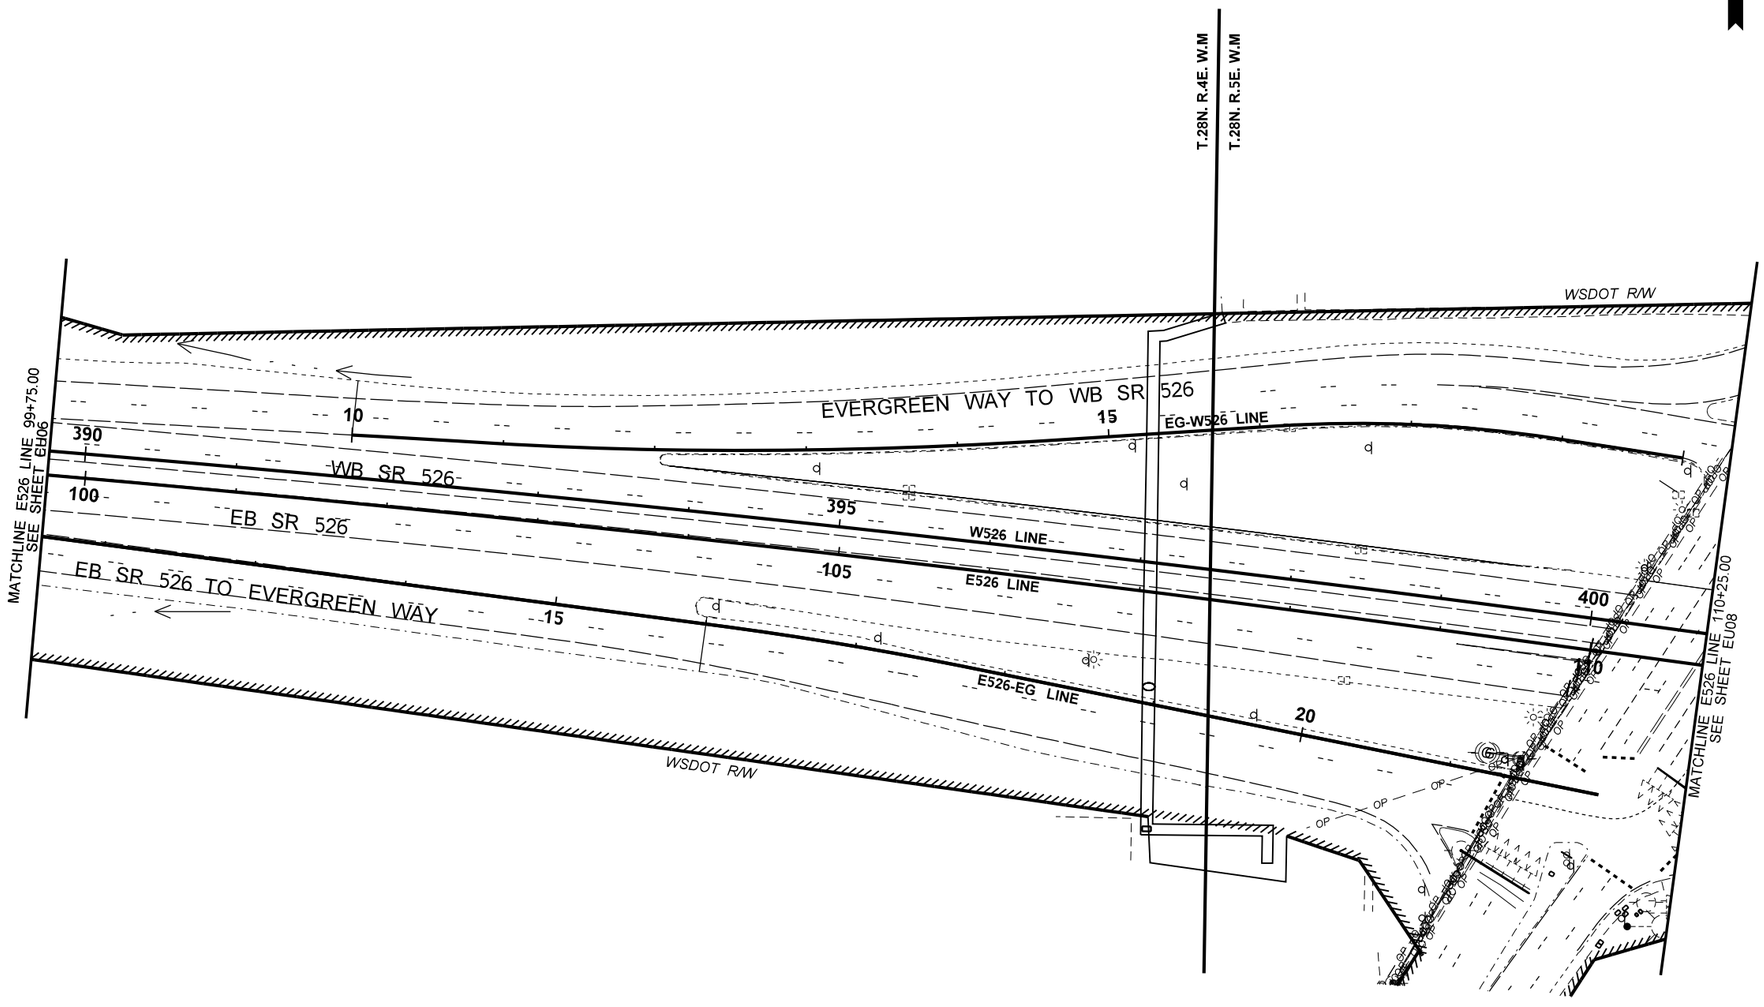

LEGEND

- OP — — OP — OVERHEAD POWER
- OHP – – OHP – OVERHEAD HIGH TENSION POWER
- OF — — OF — OVERHEAD FIBER OPTIC
- OT — — OT — OVERHEAD TELECOMMUNICATIONS
- OCL – – OCL – OVERHEAD COMMUNICATIONS
- O? — — O? — OVERHEAD UTILITY LINE
- BCL – – BCL – BURIED COMMUNICATIONS
- BF — — BF — BURIED FIBER OPTIC LINE
- BP — — BP — BURIED POWER
- W — — W — WATER PIPE
- ST — — ST — STORM DRAIN
- S — — S — SANITARY SEWER
- G — — G — GAS LINE

- SIGN
- SIGN (DOUBLE POST)
- DITCH BOTTOM
- POWER POLE
- MANHOLE
- CATCH BASIN
- GRATE INLET
- GUY POLE
- LIGHT POLE
- POLE
- FIRE HYDRANT
- UTILITY VAULT
- WATER VALVE BOX
- CANTILEVER SIGN
- RAMP METER SIGNAL
- LOOP DETECTOR
- SIX LIGHT POLE
- UNKNOWN JUNCTION BOX
- SIGN LIGHT
- VALVE RELEASE
- SIGNAL TYPE 3
- SIGNAL TYPE 2
- CCTV CAMERA
- SIGNAL HEAD
- UTILITY BOX
- GAS VALVE BOX
- SANITARY SEWER MANHOLE
- CCTV CONTROL CABINET
- LIGHT POLE SIGNAL

FILE NAME	c:\pw_working\lochner-pw-01\dms17463\16833_PS_EU_007.dgn
TIME	5:08:14 PM
DATE	12/8/2021 5:08:14 PM
PLOTTED BY	ROHARA
DESIGNED BY	R O'HARA
ENTERED BY	R GOMEZ
CHECKED BY	A BUTTERS
PROJ. ENGR.	
REGIONAL ADM.	M COTTEN

REVISION	DATE	BY

REGION NO.	STATE	FED.AID PROJ.NO.
10	WASH	XX
JOB NUMBER		
XXXXX		
CONTRACT NO.		LOCATION NO.

PRELIMINARY
NOT FOR CONSTRUCTION

Washington State Department of Transportation

LOCHNER

SR 526
CORRIDOR IMPROVEMENTS

EXISTING UTILITY PLAN

Plot 1
PLAN REF NO
EU07
SHEET
48
OF
155
SHEETS

T.28N. R.5E. W.M. SEC. 7

NOTE:
UTILITY LOCATION SHOWN ARE APPROXIMATE AND WERE DEVELOPED FROM AS-BUILT PLANS, GIS DATA AND LIMITED SURVEY.

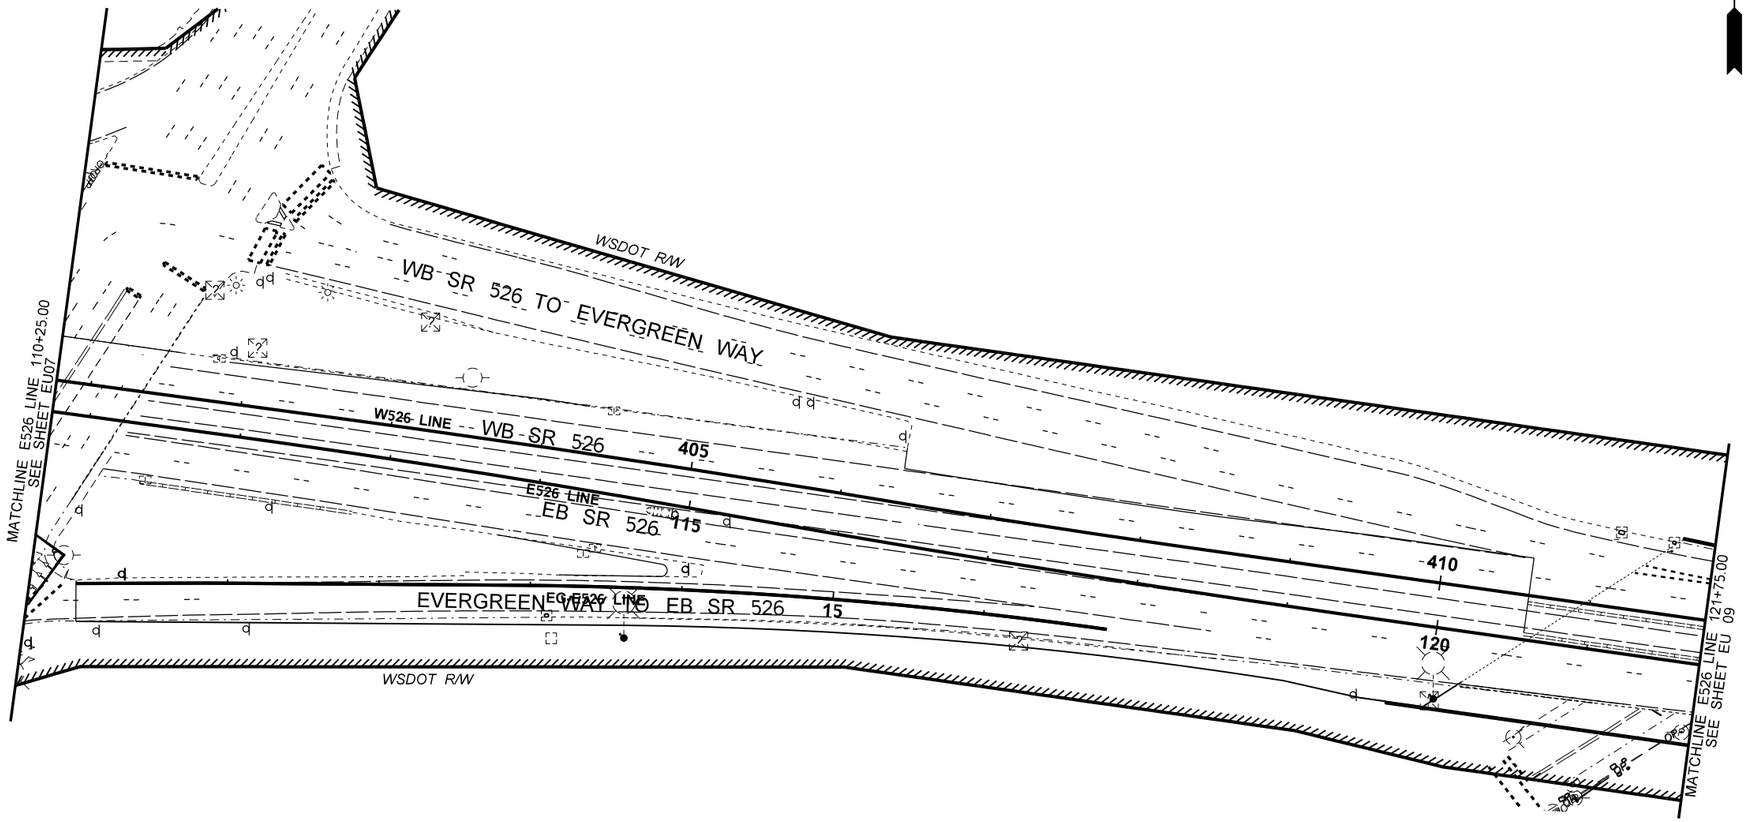

0 50 100
SCALE IN FEET

LEGEND

- OVERHEAD POWER
- OVERHEAD HIGH TENSION POWER
- OVERHEAD FIBER OPTIC
- OVERHEAD TELECOMMUNICATIONS
- OVERHEAD COMMUNICATIONS
- OVERHEAD UTILITY LINE
- BURIED COMMUNICATIONS
- BURIED FIBER OPTIC LINE
- BURIED POWER
- WATER PIPE
- STORM DRAIN
- SANITARY SEWER
- GAS LINE

- SIGN
- SIGN (DOUBLE POST)
- DITCH BOTTOM
- POWER POLE
- MANHOLE
- CATCH BASIN
- GRATE INLET
- GUY POLE
- LIGHT POLE
- POLE
- FIRE HYDRANT
- UTILITY VAULT
- WATER VALVE BOX
- CANTILEVER SIGN
- RAMP METER SIGNAL
- LOOP DETECTOR
- SIX LIGHT POLE
- UNKNOWN JUNCTION BOX
- SIGN LIGHT
- VALVE RELEASE
- SIGNAL TYPE 3
- SIGNAL TYPE 2
- CCTV CAMERA
- SIGNAL HEAD
- UTILITY BOX
- GAS VALVE BOX
- SANITARY SEWER MANHOLE
- CCTV CONTROL CABINET
- LIGHT POLE SIGNAL

FILE NAME	c:\pw_working\lochner-pw-01\dms17463\16833_PS_EU_008.dgn				REGION NO. / STATE	FED.AID PROJ.NO.
TIME	5:08:26 PM				10 / WASH	
DATE	12/8/2021 5:08:26 PM				JOB NUMBER	XX
PLOTTED BY	ROHARA				XXXXX	
DESIGNED BY	R O'HARA				CONTRACT NO.	LOCATION NO.
ENTERED BY	R GOMEZ					
CHECKED BY	A BUTTERS					
PROJ. ENGR.						
REGIONAL ADM.	M COTTEN	REVISION	DATE	BY		

PRELIMINARY
NOT FOR CONSTRUCTION

Washington State Department of Transportation

LOCHNER

SR 526
CORRIDOR IMPROVEMENTS

EXISTING UTILITY PLAN

Plot 1

PLAN REF NO
EU08

SHEET 49 OF 155 SHEETS

T.28N. R.5E. W.M. SEC. 7 & 18

NOTE:
UTILITY LOCATION SHOWN ARE APPROXIMATE AND WERE DEVELOPED FROM AS-BUILT PLANS, GIS DATA AND LIMITED SURVEY.

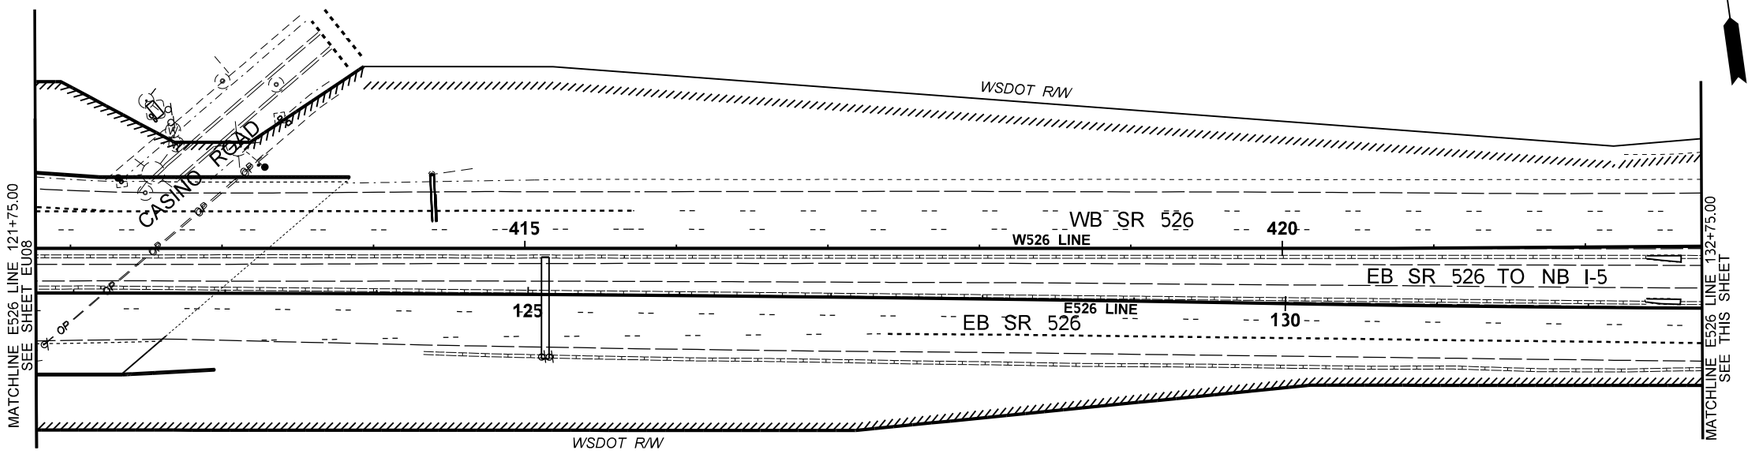

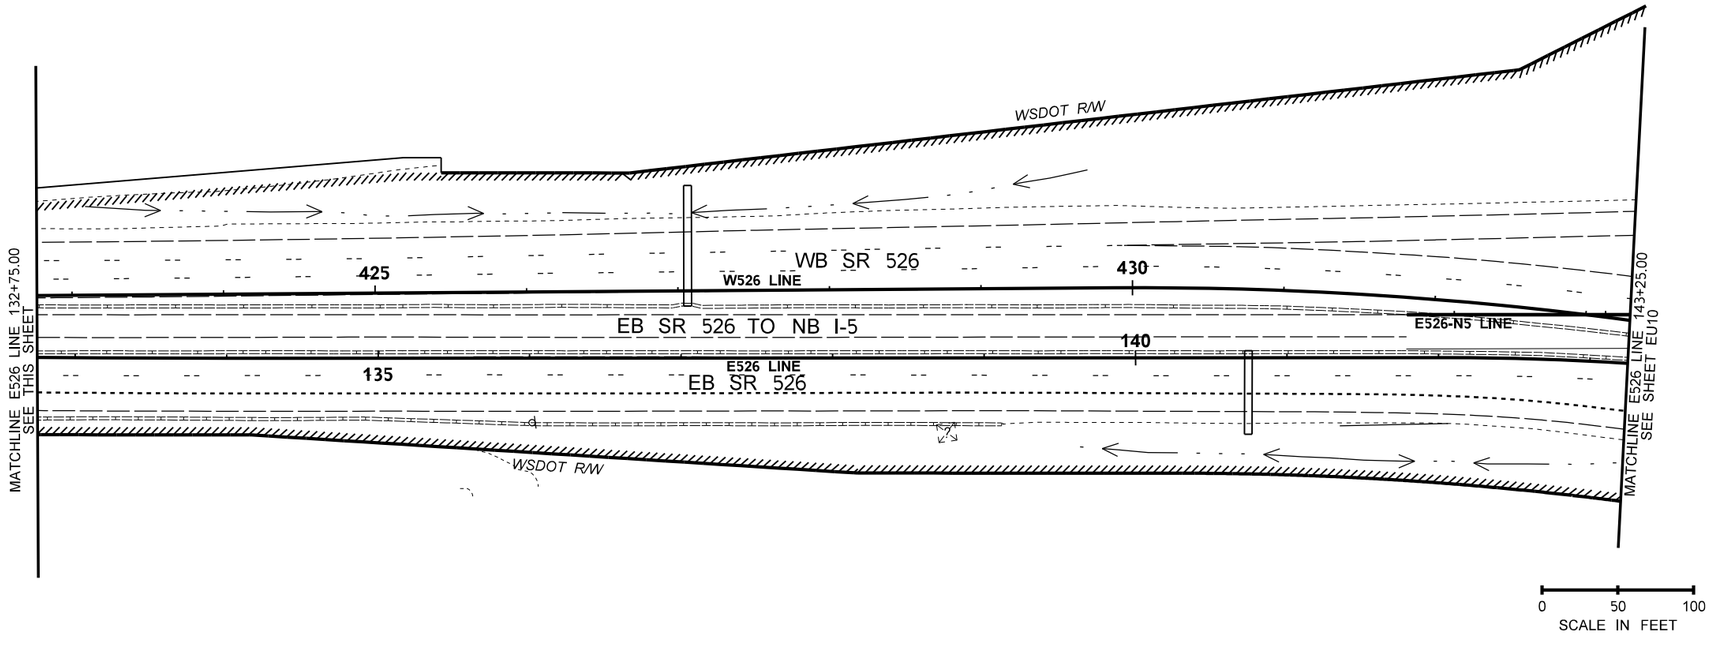

LEGEND

- OP — — OP — OVERHEAD POWER
- OHP — — OHP — OVERHEAD HIGH TENSION POWER
- OF — — OF — OVERHEAD FIBER OPTIC
- OT — — OT — OVERHEAD TELECOMMUNICATIONS
- OCL — — OCL — OVERHEAD COMMUNICATIONS
- O? — — O? — OVERHEAD UTILITY LINE
- BCL — — BCL — BURIED COMMUNICATIONS
- BF — — BF — BURIED FIBER OPTIC LINE
- BP — — BP — BURIED POWER
- W — — W — WATER PIPE
- ST — — ST — STORM DRAIN
- S — — S — SANITARY SEWER
- G — — G — GAS LINE

- SIGN
- SIGN (DOUBLE POST)
- DITCH BOTTOM
- POWER POLE
- MANHOLE
- CATCH BASIN
- GRATE INLET
- GUY POLE
- LIGHT POLE
- POLE
- FIRE HYDRANT
- UTILITY VAULT
- WATER VALVE BOX
- CANTILEVER SIGN
- RAMP METER SIGNAL
- LOOP DETECTOR
- SIX LIGHT POLE
- UNKNOWN JUNCTION BOX
- SIGN LIGHT
- VALVE RELEASE
- SIGNAL TYPE 3
- SIGNAL TYPE 2
- CCTV CAMERA
- SIGNAL HEAD
- UTILITY BOX
- GAS VALVE BOX
- SANITARY SEWER MANHOLE
- CCTV CONTROL CABINET
- LIGHT POLE SIGNAL

FILE NAME	c:\pw_working\lochner-pw-01\dms17463\16833_PS_EU_009.dgn				REGION NO. 10	STATE WASH	FED.AID PROJ.NO. XX
TIME	5:08:38 PM						
DATE	12/8/2021 5:08:38 PM				JOB NUMBER XXXXX		
PLOTTED BY	ROHARA						
DESIGNED BY	R O'HARA				CONTRACT NO.		LOCATION NO.
ENTERED BY	R GOMEZ						
CHECKED BY	A BUTTERS						
PROJ. ENGR.							
REGIONAL ADM.	M COTTEN	REVISION	DATE	BY			

PRELIMINARY
NOT FOR CONSTRUCTION

Washington State Department of Transportation

LOCHNER

SR 526
CORRIDOR IMPROVEMENTS

EXISTING UTILTY PLAN

Plot 1
PLAN REF NO EU09
SHEET 50 OF 155 SHEETS

T.28N. R.5E. W.M. SEC. 7, 18

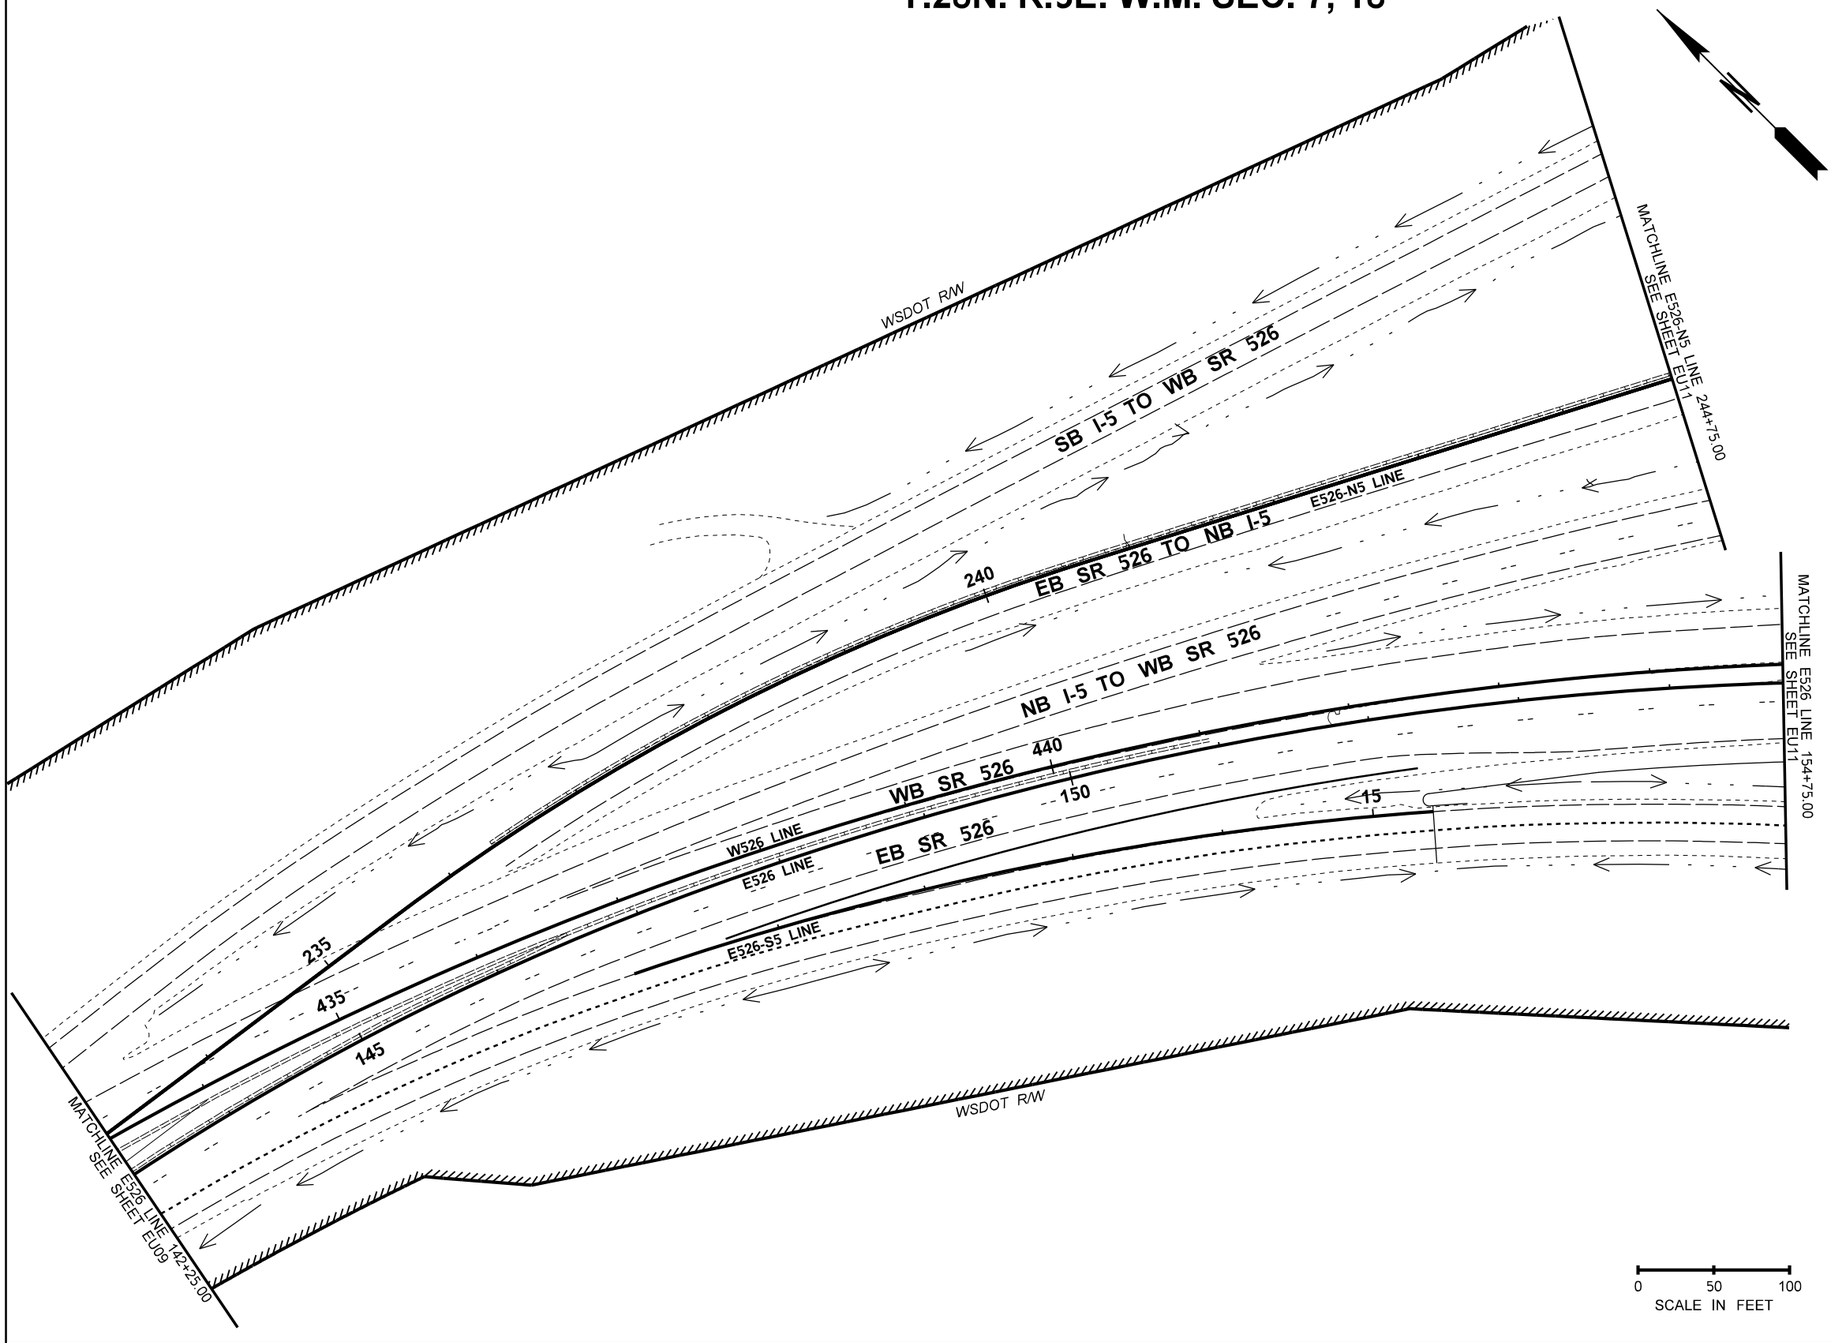

NOTE:
UTILITY LOCATION SHOWN ARE APPROXIMATE AND WERE DEVELOPED FROM AS-BUILT PLANS, GIS DATA AND LIMITED SURVEY.

LEGEND

- OVERHEAD POWER
- OVERHEAD HIGH TENSION POWER
- OVERHEAD FIBER OPTIC
- OVERHEAD TELECOMMUNICATIONS
- OVERHEAD COMMUNICATIONS
- OVERHEAD UTILITY LINE
- BURIED COMMUNICATIONS
- BURIED FIBER OPTIC LINE
- BURIED POWER
- WATER PIPE
- STORM DRAIN
- SANITARY SEWER
- GAS LINE

- SIGN
- SIGN (DOUBLE POST)
- DITCH BOTTOM
- POWER POLE
- MANHOLE
- CATCH BASIN
- GRATE INLET
- GUY POLE
- LIGHT POLE
- POLE
- FIRE HYDRANT
- UTILITY VAULT
- WATER VALVE BOX
- CANTILEVER SIGN
- RAMP METER SIGNAL
- LOOP DETECTOR
- SIX LIGHT POLE
- UNKNOWN JUNCTION BOX
- SIGN LIGHT
- VALVE RELEASE
- SIGNAL TYPE 3
- SIGNAL TYPE 2
- CCTV CAMERA
- SIGNAL HEAD
- UTILITY BOX
- GAS VALVE BOX
- SANITARY SEWER MANHOLE
- CCTV CONTROL CABINET
- LIGHT POLE SIGNAL

FILE NAME c:\pw_working\lochner-pw-01\dms17463\16833_PS_EU_010.dgn						
TIME 5:08:50 PM				REGION NO. 10	STATE WASH	FED.AID PROJ.NO. XX
DATE 12/8/2021 5:08:50 PM						
PLOTTED BY ROHARA				JOB NUMBER XXXXX		
DESIGNED BY R O'HARA						
ENTERED BY R GOMEZ				CONTRACT NO.		LOCATION NO.
CHECKED BY A BUTTERS						
PROJ. ENGR.						
REGIONAL ADM. M COTTEN	REVISION	DATE	BY			

PRELIMINARY
NOT FOR CONSTRUCTION

Washington State Department of Transportation

LOCHNER

SR 526
CORRIDOR IMPROVEMENTS

EXISTING UTILTY PLAN

Plot 1
PLAN REF NO EU10
SHEET 51 OF 155 SHEETS

T.28N. R.5E. W.M. SEC. 17 & 18

NOTE:
UTILITY LOCATION SHOWN ARE APPROXIMATE AND WERE DEVELOPED FROM AS-BUILT PLANS, GIS DATA AND LIMITED SURVEY.

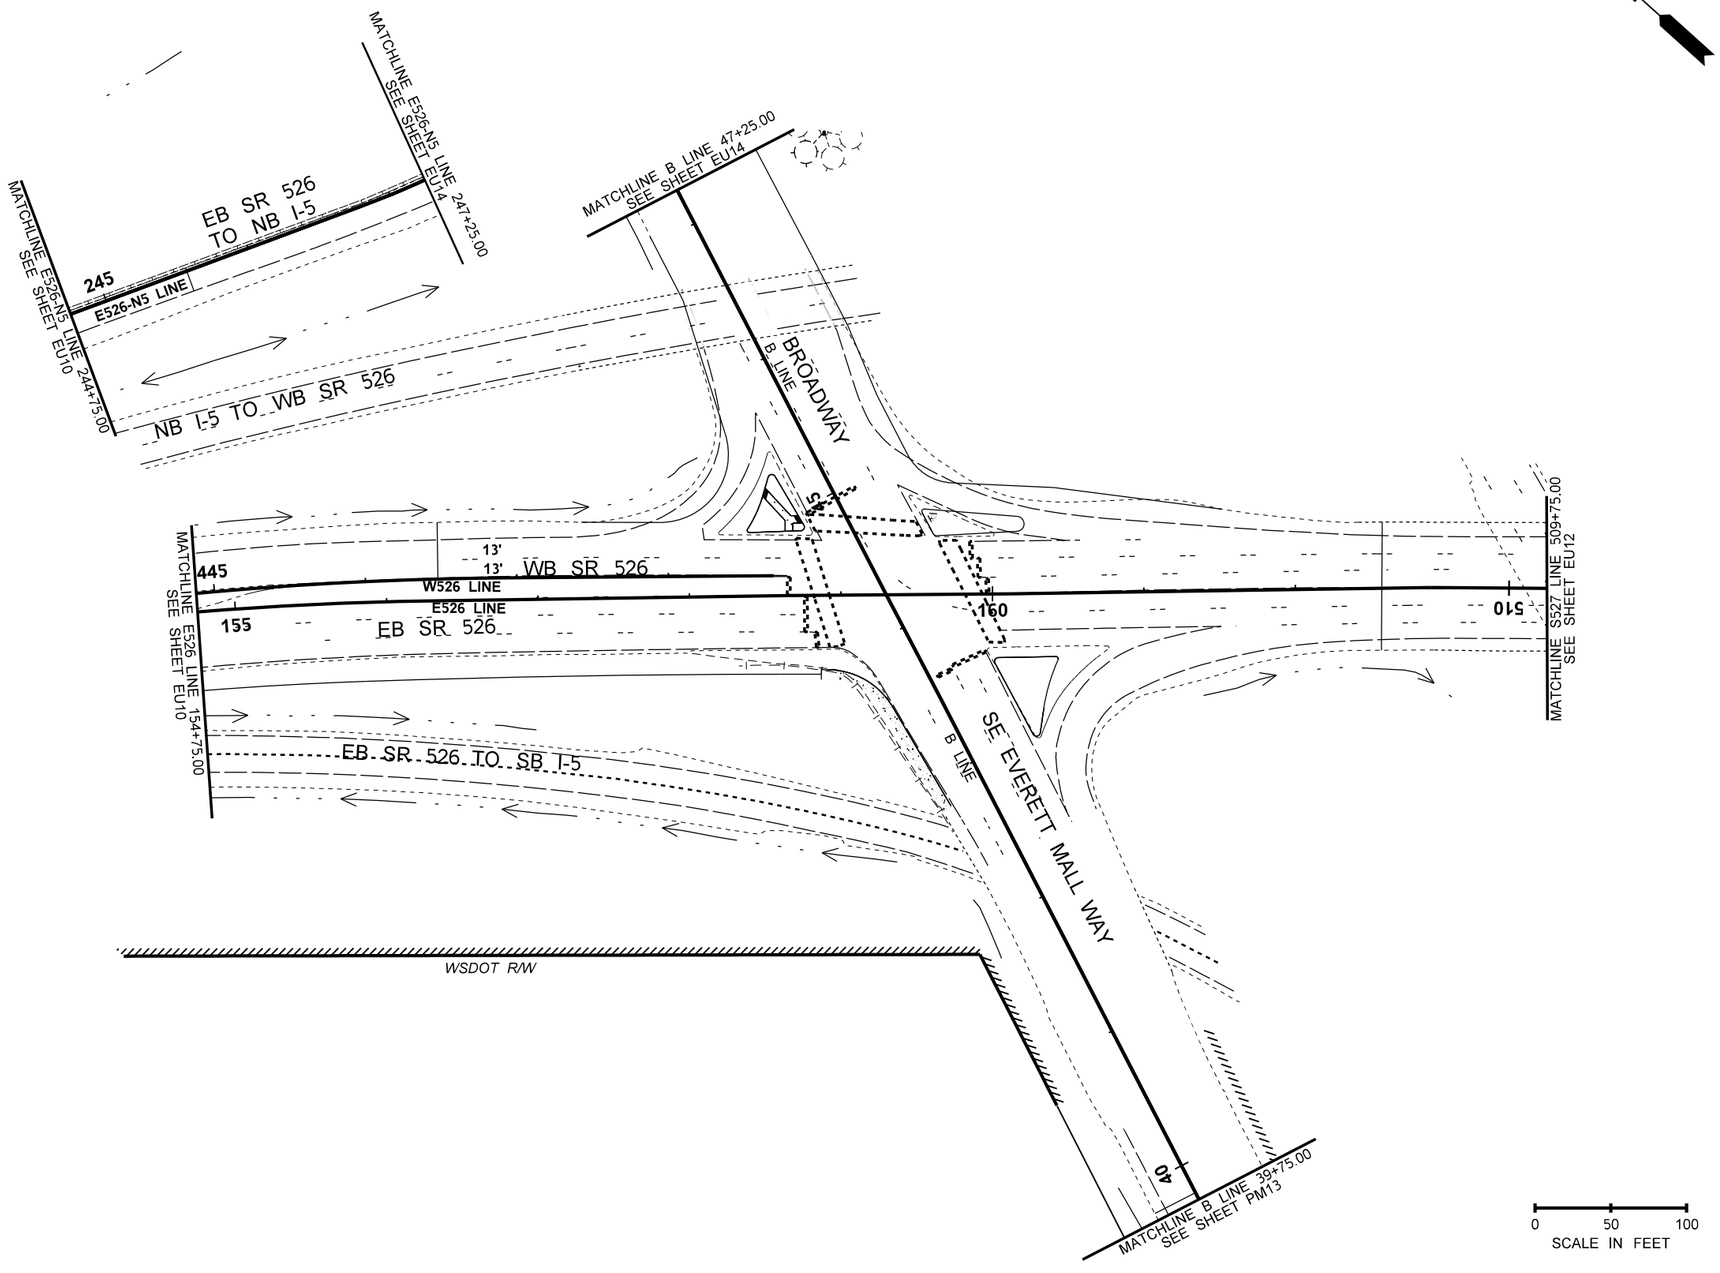

LEGEND

- OP — — OP — OVERHEAD POWER
- OHP – – OHP – OVERHEAD HIGH TENSION POWER
- OF — — OF — OVERHEAD FIBER OPTIC
- OT — — OT — OVERHEAD TELECOMMUNICATIONS
- OCL – – OCL – OVERHEAD COMMUNICATIONS
- O? — — O? — OVERHEAD UTILITY LINE
- BCL – – BCL – BURIED COMMUNICATIONS
- BF — — BF — BURIED FIBER OPTIC LINE
- BP — — BP — BURIED POWER
- W — — W — WATER PIPE
- ST — — ST — STORM DRAIN
- S — — S — SANITARY SEWER
- G — — G — GAS LINE

- SIGN
- SIGN (DOUBLE POST)
- DITCH BOTTOM
- POWER POLE
- MANHOLE
- CATCH BASIN
- GRATE INLET
- GUY POLE
- LIGHT POLE
- POLE
- FIRE HYDRANT
- UTILITY VAULT
- WATER VALVE BOX
- CANTILEVER SIGN
- RAMP METER SIGNAL
- LOOP DETECTOR
- SIX LIGHT POLE
- UNKNOWN JUNCTION BOX
- SIGN LIGHT
- VALVE RELEASE
- SIGNAL TYPE 3
- SIGNAL TYPE 2
- CCTV CAMERA
- SIGNAL HEAD
- UTILITY BOX
- GAS VALVE BOX
- SANITARY SEWER MANHOLE
- CCTV CONTROL CABINET
- LIGHT POLE SIGNAL

FILE NAME	c:\pw_working\lochner-pw-01\dms17463\16833_PS_EU_011.dgn					
TIME	5:09:00 PM					
DATE	12/8/2021 5:09:00 PM					
PLOTTED BY	ROHARA					
DESIGNED BY	R O'HARA					
ENTERED BY	R GOMEZ					
CHECKED BY	A BUTTERS					
PROJ. ENGR.						
REGIONAL ADM.	M COTTEN	REVISION	DATE	BY		

REGION NO.	STATE	FED.AID PROJ.NO.
10	WASH	XX
JOB NUMBER		
XXXXX		
CONTRACT NO.		LOCATION NO.

PRELIMINARY
NOT FOR CONSTRUCTION

Washington State Department of Transportation

LOCHNER

SR 526
CORRIDOR IMPROVEMENTS

EXISTING UTILTY PLAN

Plot 1

PLAN REF NO
EU11

SHEET 52 OF 155 SHEETS

T.28N. R.5E. W.M. SEC. 17 & 18

NOTE:
UTILITY LOCATION SHOWN ARE APPROXIMATE AND WERE DEVELOPED FROM AS-BUILT PLANS, GIS DATA AND LIMITED SURVEY.

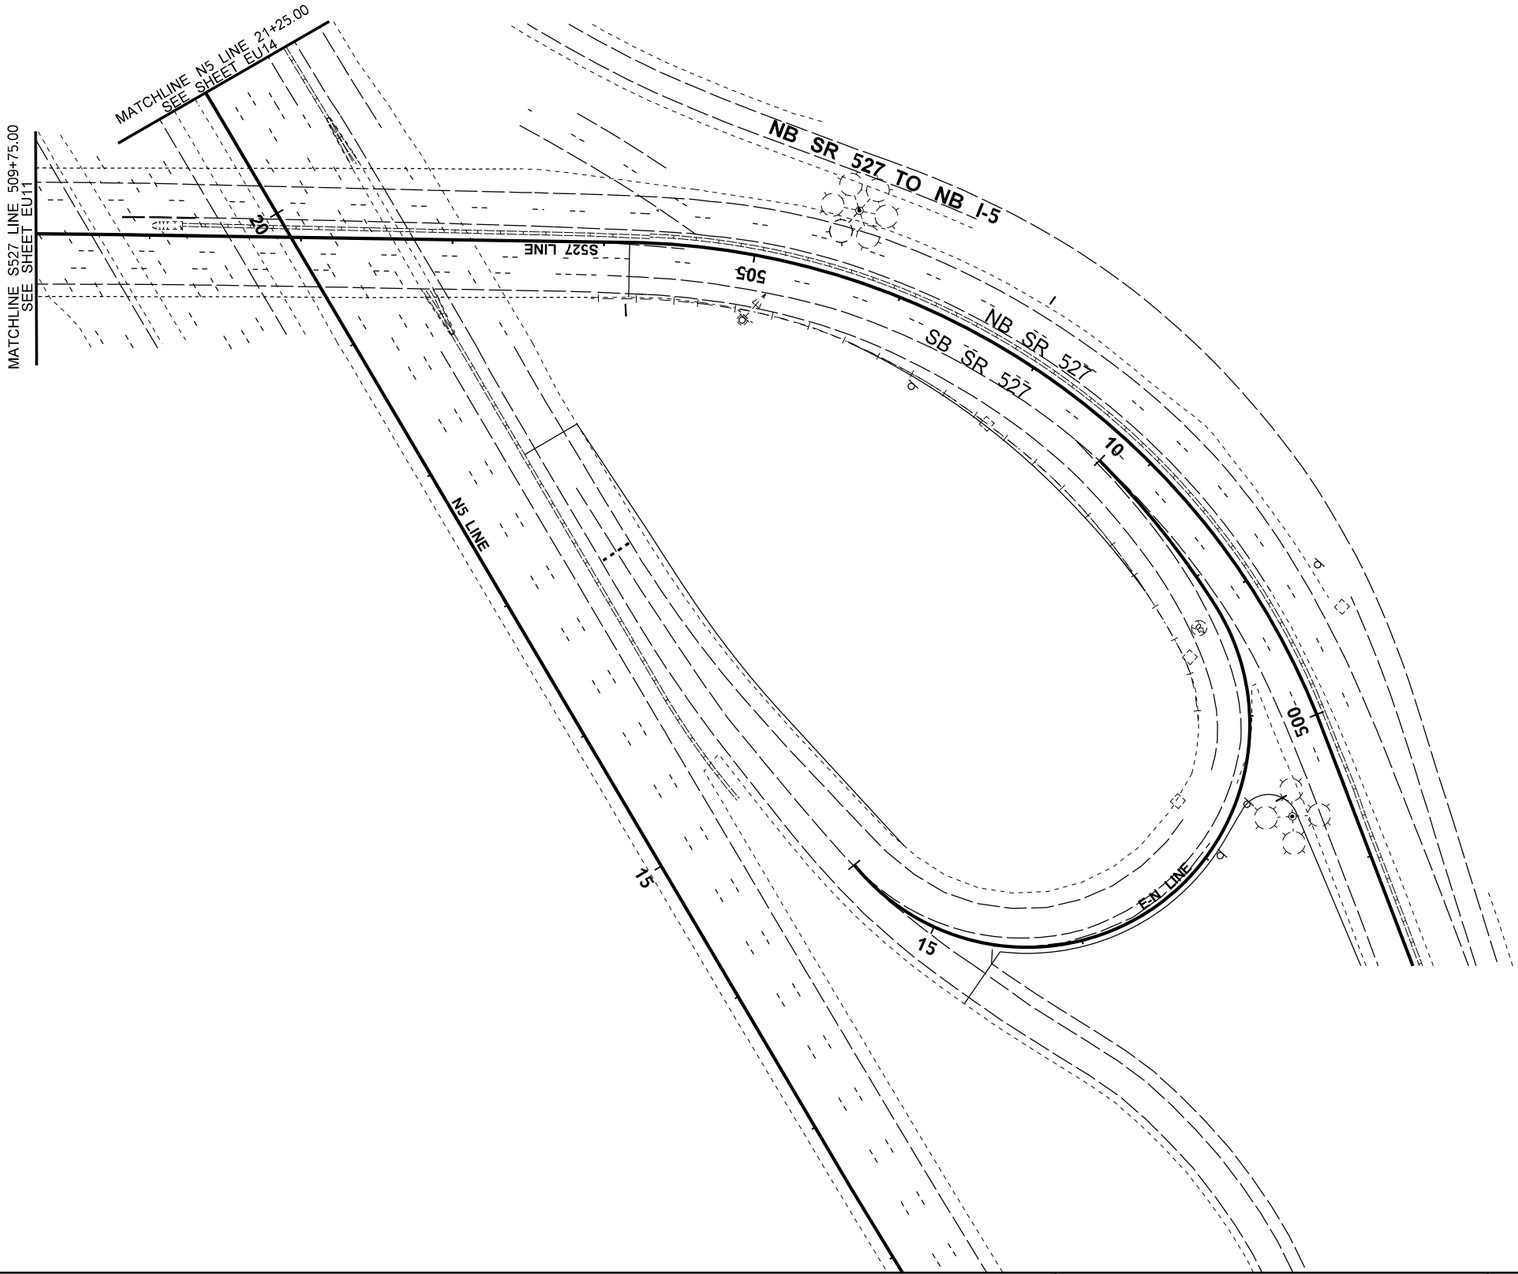

LEGEND

- OP — — OP — OVERHEAD POWER
- OHP – – OHP – OVERHEAD HIGH TENSION POWER
- OF — — OF — OVERHEAD FIBER OPTIC
- OT — — OT — OVERHEAD TELECOMMUNICATIONS
- OCL – – OCL – OVERHEAD COMMUNICATIONS
- O? — — O? — OVERHEAD UTILITY LINE
- BCL – – BCL – BURIED COMMUNICATIONS
- BF — — BF — BURIED FIBER OPTIC LINE
- BP — — BP — BURIED POWER
- W — — W — WATER PIPE
- ST — — ST — STORM DRAIN
- S — — S — SANITARY SEWER
- G — — G — GAS LINE

- SIGN
- SIGN (DOUBLE POST)
- DITCH BOTTOM
- POWER POLE
- MANHOLE
- CATCH BASIN
- GRATE INLET
- GUY POLE
- LIGHT POLE
- POLE
- FIRE HYDRANT
- UTILITY VAULT
- WATER VALVE BOX
- CANTILEVER SIGN
- RAMP METER SIGNAL
- LOOP DETECTOR
- SIX LIGHT POLE
- UNKNOWN JUNCTION BOX
- SIGN LIGHT
- VALVE RELEASE
- SIGNAL TYPE 3
- SIGNAL TYPE 2
- CCTV CAMERA
- SIGNAL HEAD
- UTILITY BOX
- GAS VALVE BOX
- SANITARY SEWER MANHOLE
- CCTV CONTROL CABINET
- LIGHT POLE SIGNAL

FILE NAME	c:\pw_working\lochner-pw-01\dms17463\16833_PS_EU_012.dgn					
TIME	5:09:31 PM					
DATE	12/8/2021 5:09:31 PM					
PLOTTED BY	ROHARA					
DESIGNED BY	R O'HARA					
ENTERED BY	R GOMEZ					
CHECKED BY	A BUTTERS					
PROJ. ENGR.						
REGIONAL ADM.	M COTTEN	REVISION	DATE	BY		

REGION NO.	STATE	FED.AID PROJ.NO.
10	WASH	XX
JOB NUMBER		
XXXXX		
CONTRACT NO.		LOCATION NO.

PRELIMINARY
NOT FOR CONSTRUCTION

Washington State Department of Transportation

LOCHNER

SR 526
CORRIDOR IMPROVEMENTS

EXISTING UTILTY PLAN

Plot 1

PLAN REF NO
EU12

SHEET 53 OF 155 SHEETS

T.28N. R.5E. W.M. SEC. 18

NOTE:
UTILITY LOCATION SHOWN ARE APPROXIMATE AND WERE DEVELOPED FROM AS-BUILT PLANS, GIS DATA AND LIMITED SURVEY.

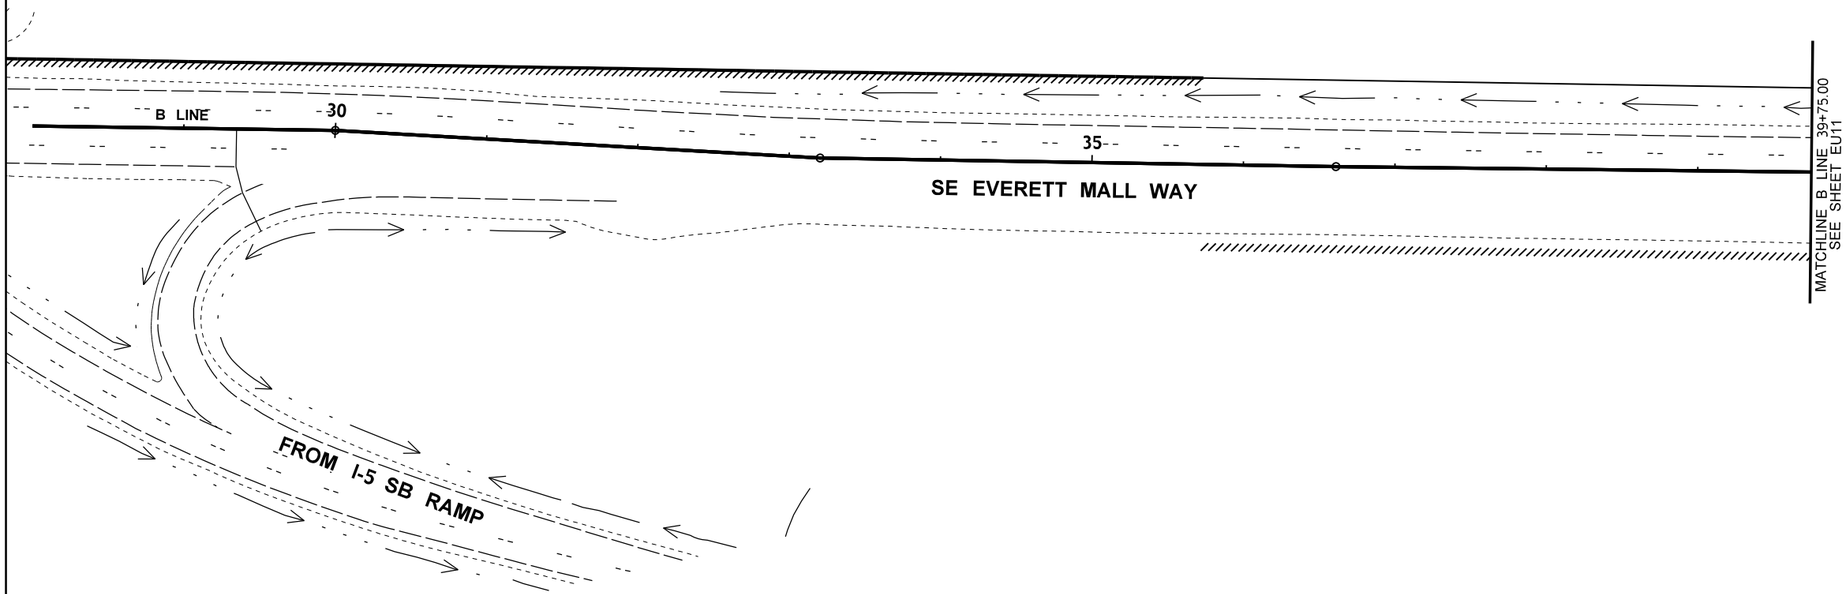

0 50 100
SCALE IN FEET

LEGEND

- OP — — OP — OVERHEAD POWER
- OHP – – OHP – OVERHEAD HIGH TENSION POWER
- OF — — OF — OVERHEAD FIBER OPTIC
- OT — — OT — OVERHEAD TELECOMMUNICATIONS
- OCL – – OCL – OVERHEAD COMMUNICATIONS
- O? — — O? — OVERHEAD UTILITY LINE
- BCL – – BCL – BURIED COMMUNICATIONS
- BF — — BF — BURIED FIBER OPTIC LINE
- BP — — BP — BURIED POWER
- W — — W — WATER PIPE
- ST — — ST — STORM DRAIN
- S — — S — SANITARY SEWER
- G — — G — GAS LINE

- SIGN
- SIGN (DOUBLE POST)
- DITCH BOTTOM
- POWER POLE
- MANHOLE
- CATCH BASIN
- GRATE INLET
- GUY POLE
- LIGHT POLE
- POLE
- FIRE HYDRANT
- UTILITY VAULT
- WATER VALVE BOX
- CANTILEVER SIGN
- RAMP METER SIGNAL
- LOOP DETECTOR
- SIX LIGHT POLE
- UNKNOWN JUNCTION BOX
- SIGN LIGHT
- VALVE RELEASE
- SIGNAL TYPE 3
- SIGNAL TYPE 2
- CCTV CAMERA
- SIGNAL HEAD
- UTILITY BOX
- GAS VALVE BOX
- SANITARY SEWER MANHOLE
- CCTV CONTROL CABINET
- LIGHT POLE SIGNAL

FILE NAME	c:\pw_working\lochner-pw-01\dms17463\16833_PS_EU_013.dgn
TIME	5:09:43 PM
DATE	12/8/2021 5:09:43 PM
PLOTTED BY	ROHARA
DESIGNED BY	R O'HARA
ENTERED BY	R GOMEZ
CHECKED BY	A BUTTERS
PROJ. ENGR.	
REGIONAL ADM.	M COTTEN

REVISION	DATE	BY

REGION NO.	STATE
10	WASH

JOB NUMBER: XXXXX
CONTRACT NO.:
FED.AID PROJ.NO.: XX
LOCATION NO.:

PRELIMINARY
NOT FOR CONSTRUCTION

Washington State Department of Transportation

LOCHNER

SR 526
CORRIDOR IMPROVEMENTS

EXISTING UTILITY PLAN

Plot 1
PLAN REF NO: EU13
SHEET 54 OF 155 SHEETS

T.28N. R.5E. W.M. SEC. 7,8,17,18

NOTE:
UTILITY LOCATION SHOWN ARE APPROXIMATE AND WERE DEVELOPED FROM AS-BUILT PLANS, GIS DATA AND LIMITED SURVEY.

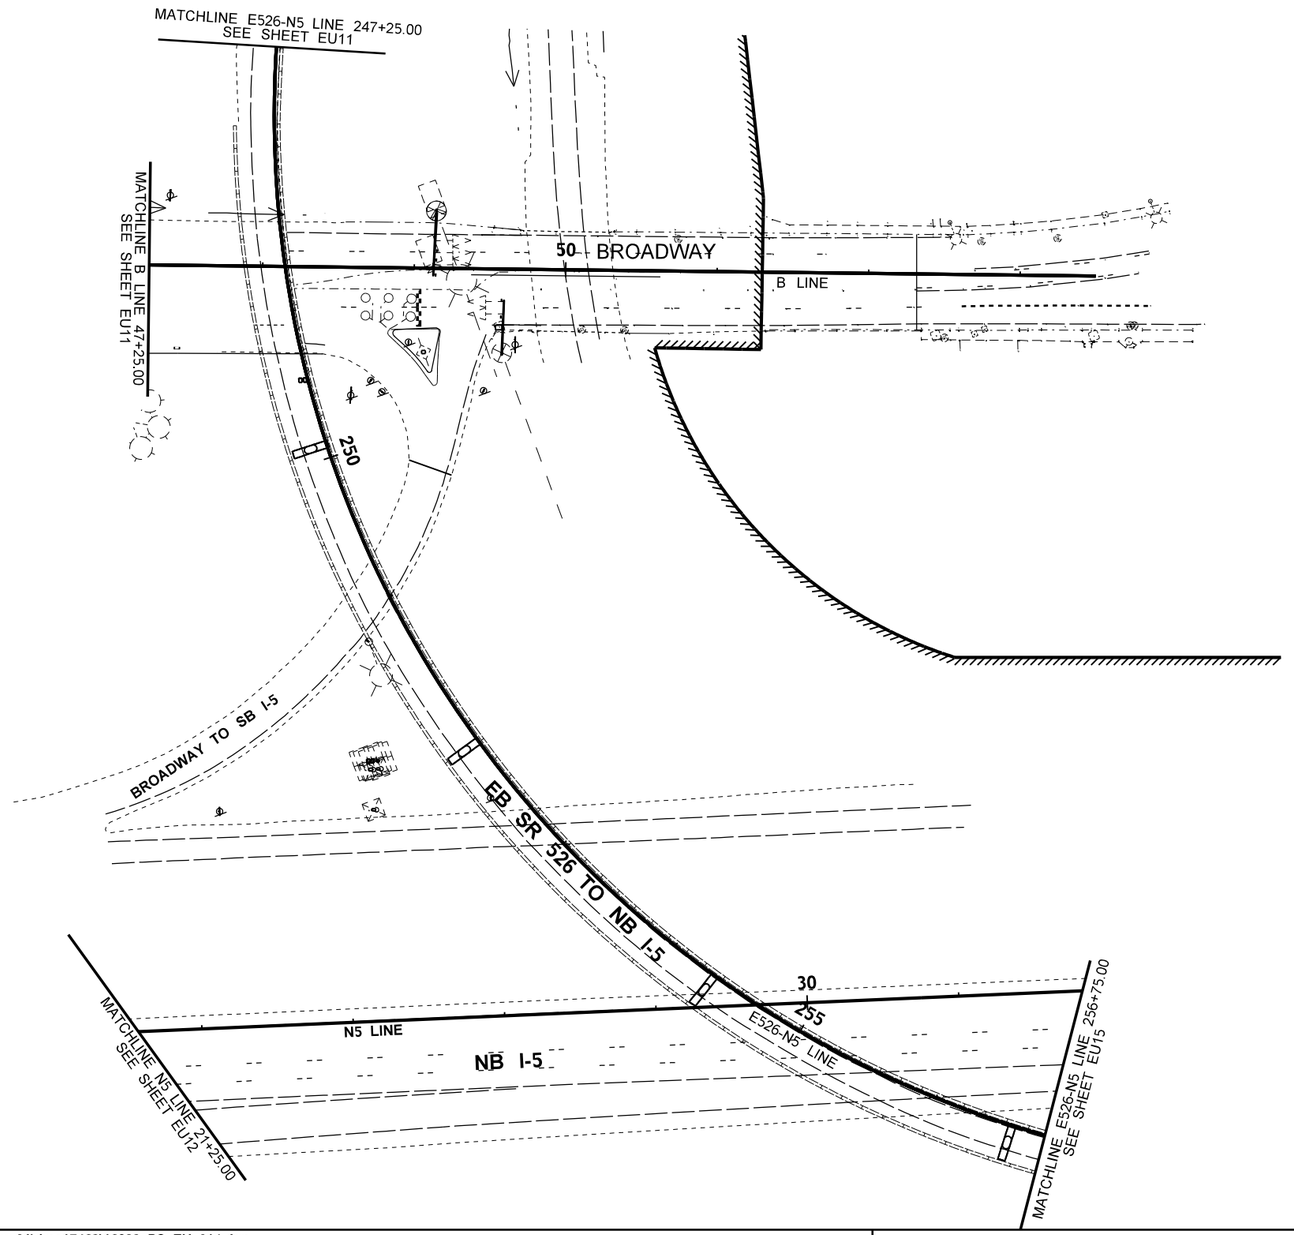

0 50 100
SCALE IN FEET

LEGEND

- OVERHEAD POWER
- OVERHEAD HIGH TENSION POWER
- OVERHEAD FIBER OPTIC
- OVERHEAD TELECOMMUNICATIONS
- OVERHEAD COMMUNICATIONS
- OVERHEAD UTILITY LINE
- BURIED COMMUNICATIONS
- BURIED FIBER OPTIC LINE
- BURIED POWER
- WATER PIPE
- STORM DRAIN
- SANITARY SEWER
- GAS LINE

- SIGN
- SIGN (DOUBLE POST)
- DITCH BOTTOM
- POWER POLE
- MANHOLE
- CATCH BASIN
- GRATE INLET
- GUY POLE
- LIGHT POLE
- POLE
- FIRE HYDRANT
- UTILITY VAULT
- WATER VALVE BOX
- CANTILEVER SIGN
- RAMP METER SIGNAL
- LOOP DETECTOR
- SIX LIGHT POLE
- UNKNOWN JUNCTION BOX
- SIGN LIGHT
- VALVE RELEASE
- SIGNAL TYPE 3
- SIGNAL TYPE 2
- CCTV CAMERA
- SIGNAL HEAD
- UTILITY BOX
- GAS VALVE BOX
- SANITARY SEWER MANHOLE
- CCTV CONTROL CABINET
- LIGHT POLE SIGNAL

FILE NAME	c:\pw_working\lochner-pw-01\dms17463\16833_PS_EU_014.dgn
TIME	5:09:53 PM
DATE	12/8/2021 5:09:53 PM
PLOTTED BY	ROHARA
DESIGNED BY	R O'HARA
ENTERED BY	R GOMEZ
CHECKED BY	A BUTTERS
PROJ. ENGR.	
REGIONAL ADM.	M COTTEN

REVISION	DATE	BY

REGION NO.	STATE	FED.AID PROJ.NO.
10	WASH	XX
JOB NUMBER: XXXXX		
CONTRACT NO.		LOCATION NO.

PRELIMINARY
NOT FOR CONSTRUCTION

Washington State Department of Transportation

LOCHNER

SR 526
CORRIDOR IMPROVEMENTS

EXISTING UTILITY PLAN

Plot 1
PLAN REF NO: EU14
SHEET 55 OF 155 SHEETS

T.28N. R.5E. W.M. SEC. 7

NOTE:
UTILITY LOCATION SHOWN ARE APPROXIMATE AND WERE DEVELOPED FROM AS-BUILT PLANS, GIS DATA AND LIMITED SURVEY.

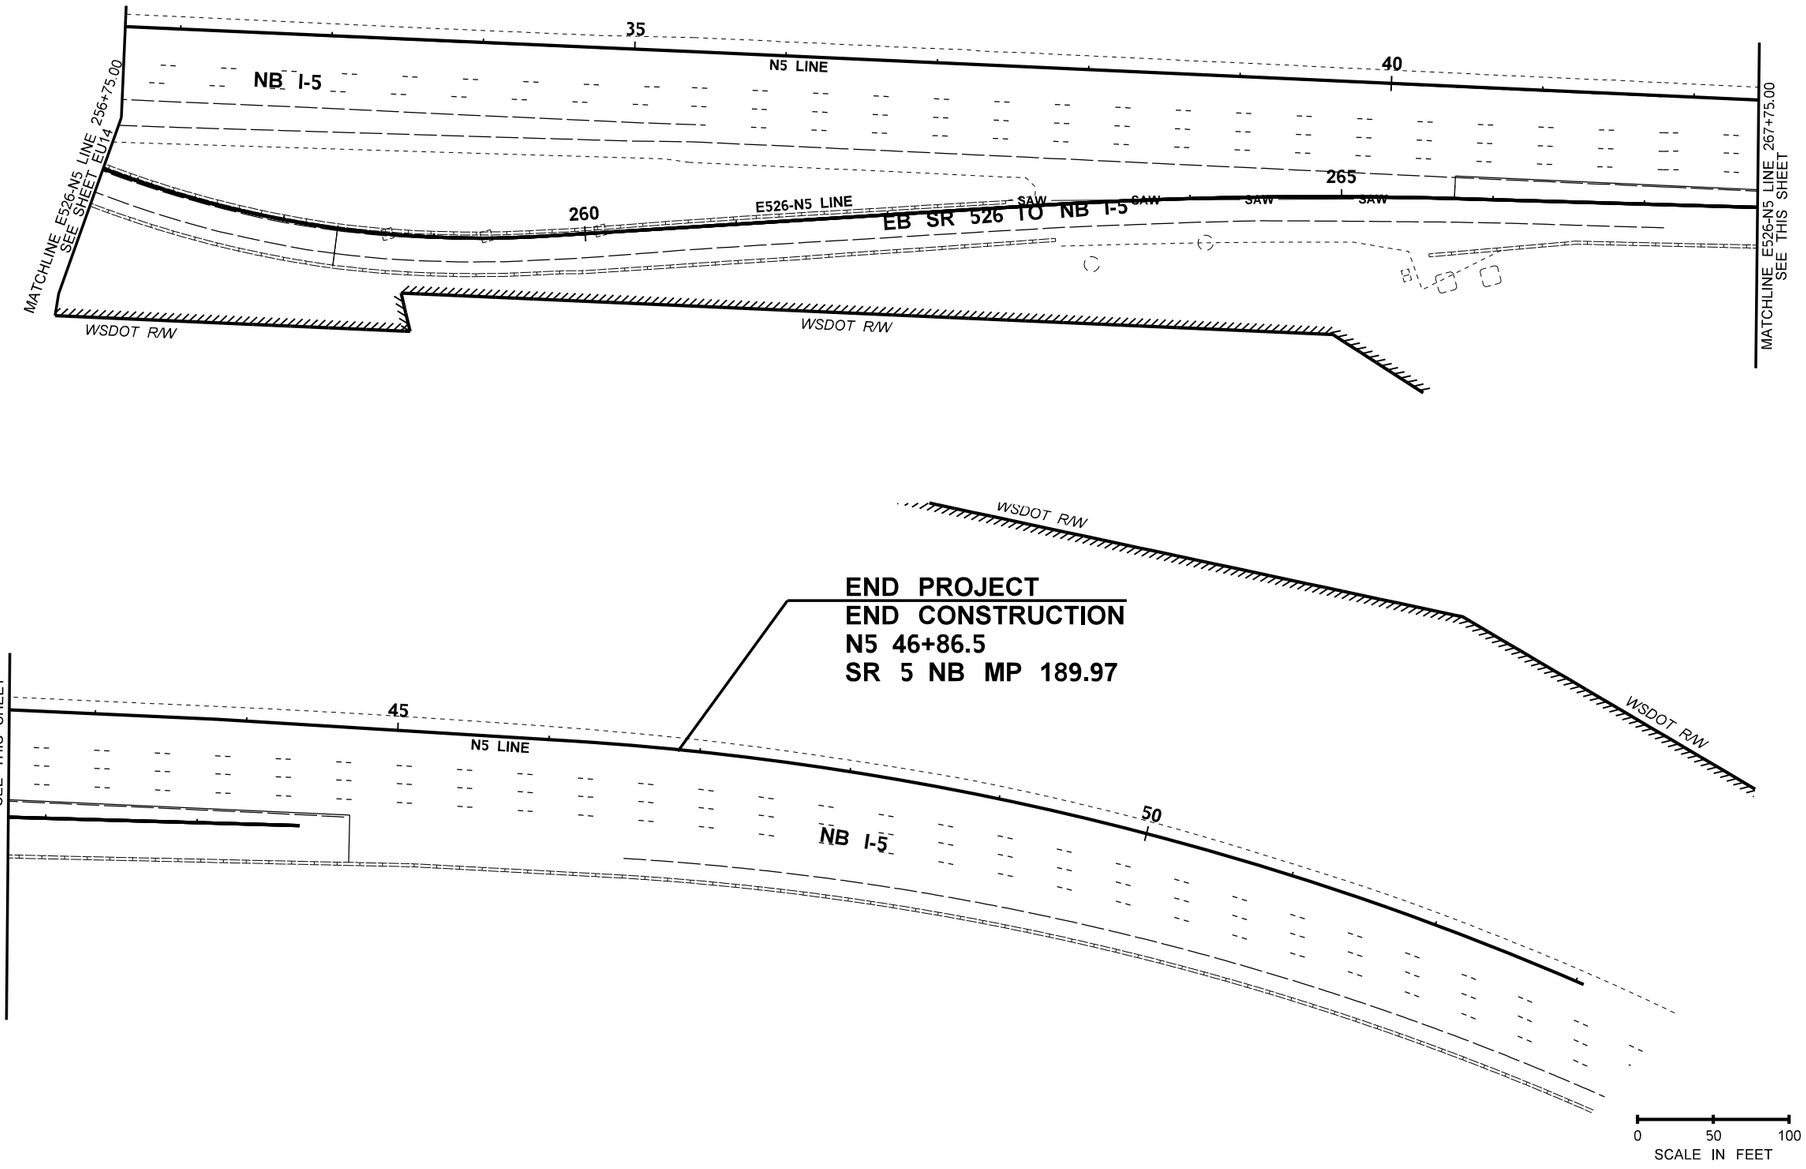

LEGEND

- OP — — OP — OVERHEAD POWER
- OHP — — OHP — OVERHEAD HIGH TENSION POWER
- OF — — OF — OVERHEAD FIBER OPTIC
- OT — — OT — OVERHEAD TELECOMMUNICATIONS
- OCL — — OCL — OVERHEAD COMMUNICATIONS
- O? — — O? — OVERHEAD UTILITY LINE
- BCL — — BCL — BURIED COMMUNICATIONS
- BF — — BF — BURIED FIBER OPTIC LINE
- BP — — BP — BURIED POWER
- W — — W — WATER PIPE
- ST — — ST — STORM DRAIN
- S — — S — SANITARY SEWER
- G — — G — GAS LINE

- SIGN
- SIGN (DOUBLE POST)
- DITCH BOTTOM
- POWER POLE
- MANHOLE
- CATCH BASIN
- GRATE INLET
- GUY POLE
- LIGHT POLE
- POLE
- FIRE HYDRANT
- UTILITY VAULT
- WATER VALVE BOX
- CANTILEVER SIGN
- RAMP METER SIGNAL
- LOOP DETECTOR
- SIX LIGHT POLE
- UNKNOWN JUNCTION BOX
- SIGN LIGHT
- VALVE RELEASE
- SIGNAL TYPE 3
- SIGNAL TYPE 2
- CCTV CAMERA
- SIGNAL HEAD
- UTILITY BOX
- GAS VALVE BOX
- SANITARY SEWER MANHOLE
- CCTV CONTROL CABINET
- LIGHT POLE SIGNAL

FILE NAME	c:\pw_working\lochner-pw-01\dms17463\16833_PS_EU_015.dgn
TIME	5:10:05 PM
DATE	12/8/2021 5:10:05 PM
PLOTTED BY	ROHARA
DESIGNED BY	R O'HARA
ENTERED BY	R GOMEZ
CHECKED BY	A BUTTERS
PROJ. ENGR.	
REGIONAL ADM.	M COTTEN

REVISION	DATE	BY

REGION NO.	STATE	FED.AID PROJ.NO.
10	WASH	XX
JOB NUMBER		
XXXXX		
CONTRACT NO.		LOCATION NO.

PRELIMINARY
NOT FOR CONSTRUCTION

Washington State Department of Transportation

LOCHNER

SR 526
CORRIDOR IMPROVEMENTS

EXISTING UTILITY PLAN

Plot 1

PLAN REF NO
EU15

SHEET 56 OF 155 SHEETS

T.28N. R.4E. W.M. SEC. 11

TESC CONSTRUCTION NOTE

1. INSTALL HIGH VISIBILITY FENCE PER WSDOT STD PLAN I-10.10-01
2. INSTALL HIGH VISIBILITY SILT FENCE PER WSDOT STD PLAN I-30.17-01
3. INSTALL WATTLE INSTALLATION ON SLOPE PER WSDOT STD PLAN I-30.30.02
4. INSTALL STORM DRAIN INLET PROTECTION PER WSDOT STD PLAN I-40.20-00

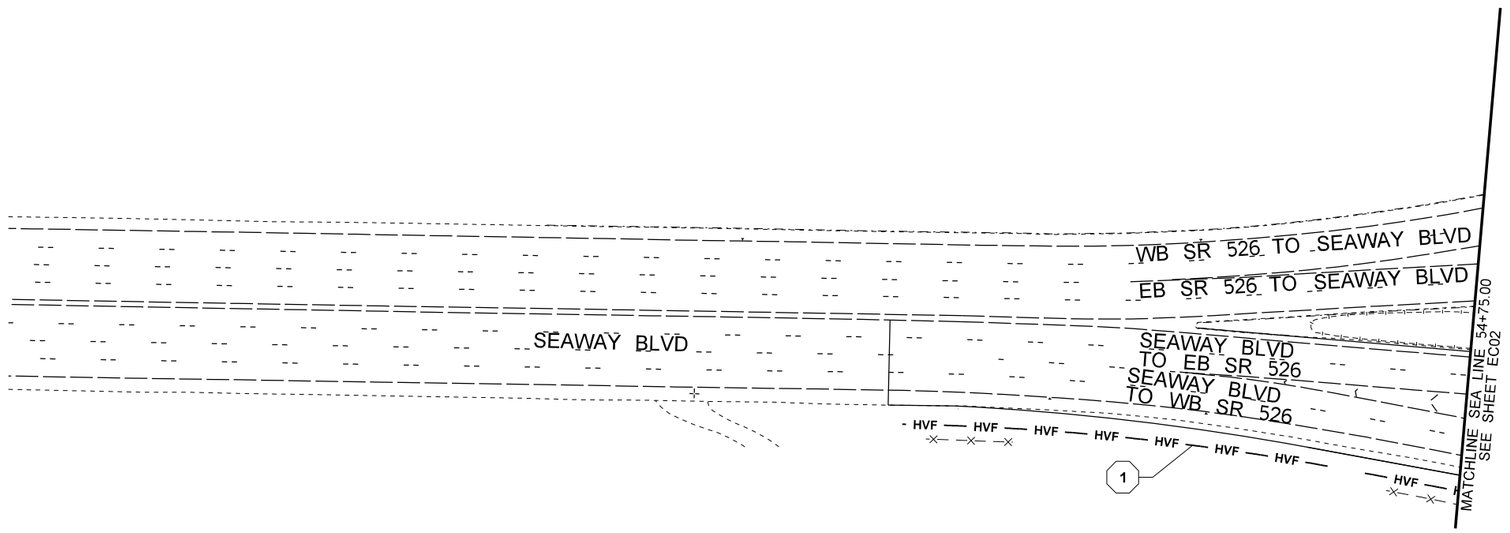

LEGEND

(#)	STRUCTURE NOTE
	INLET PROTECTION
- HVF — HVF — HVF —	HIGH VISIBILTY FENCE
- HVS — HVS — HVS —	HIGH VISIBILITY SILT FENCE
	STRAW WATLLE
— — — — — WB — — -	WETLAND BOUNDARY
	DITCH EDGE
	STREAM EDGE
- ST — — ST — — ST — —	STORM PIPE
- DP — — DP — — DP — —	DRAIN PIPE

0 50 100
SCALE IN FEET

FILE NAME c:\pw_working\lochner-pw-01\dms17467\16833_PS_EC_001.dgn				REGION NO.	STATE	FED.AID PROJ.NO.
TIME 5:10:16 PM				10	WASH	XX
DATE 12/8/2021 5:10:16 PM				JOB NUMBER XXXXX		
PLOTTED BY ROHARA						
DESIGNED BY N BATEMAN						
ENTERED BY N BATEMAN				CONTRACT NO.		LOCATION NO.
CHECKED BY A BUTTERS						
PROJ. ENGR.						
REGIONAL ADM. M COTTEN	REVISION	DATE	BY			

PRELIMINARY
NOT FOR CONSTRUCTION

Washington State Department of Transportation

LOCHNER

SR 526
CORRIDOR IMPROVEMENTS

TESC PLAN

Plot 1
PLAN REF NO EC01
SHEET 57 OF 155 SHEETS

T.26N. R.4E. W.M. SEC. 17

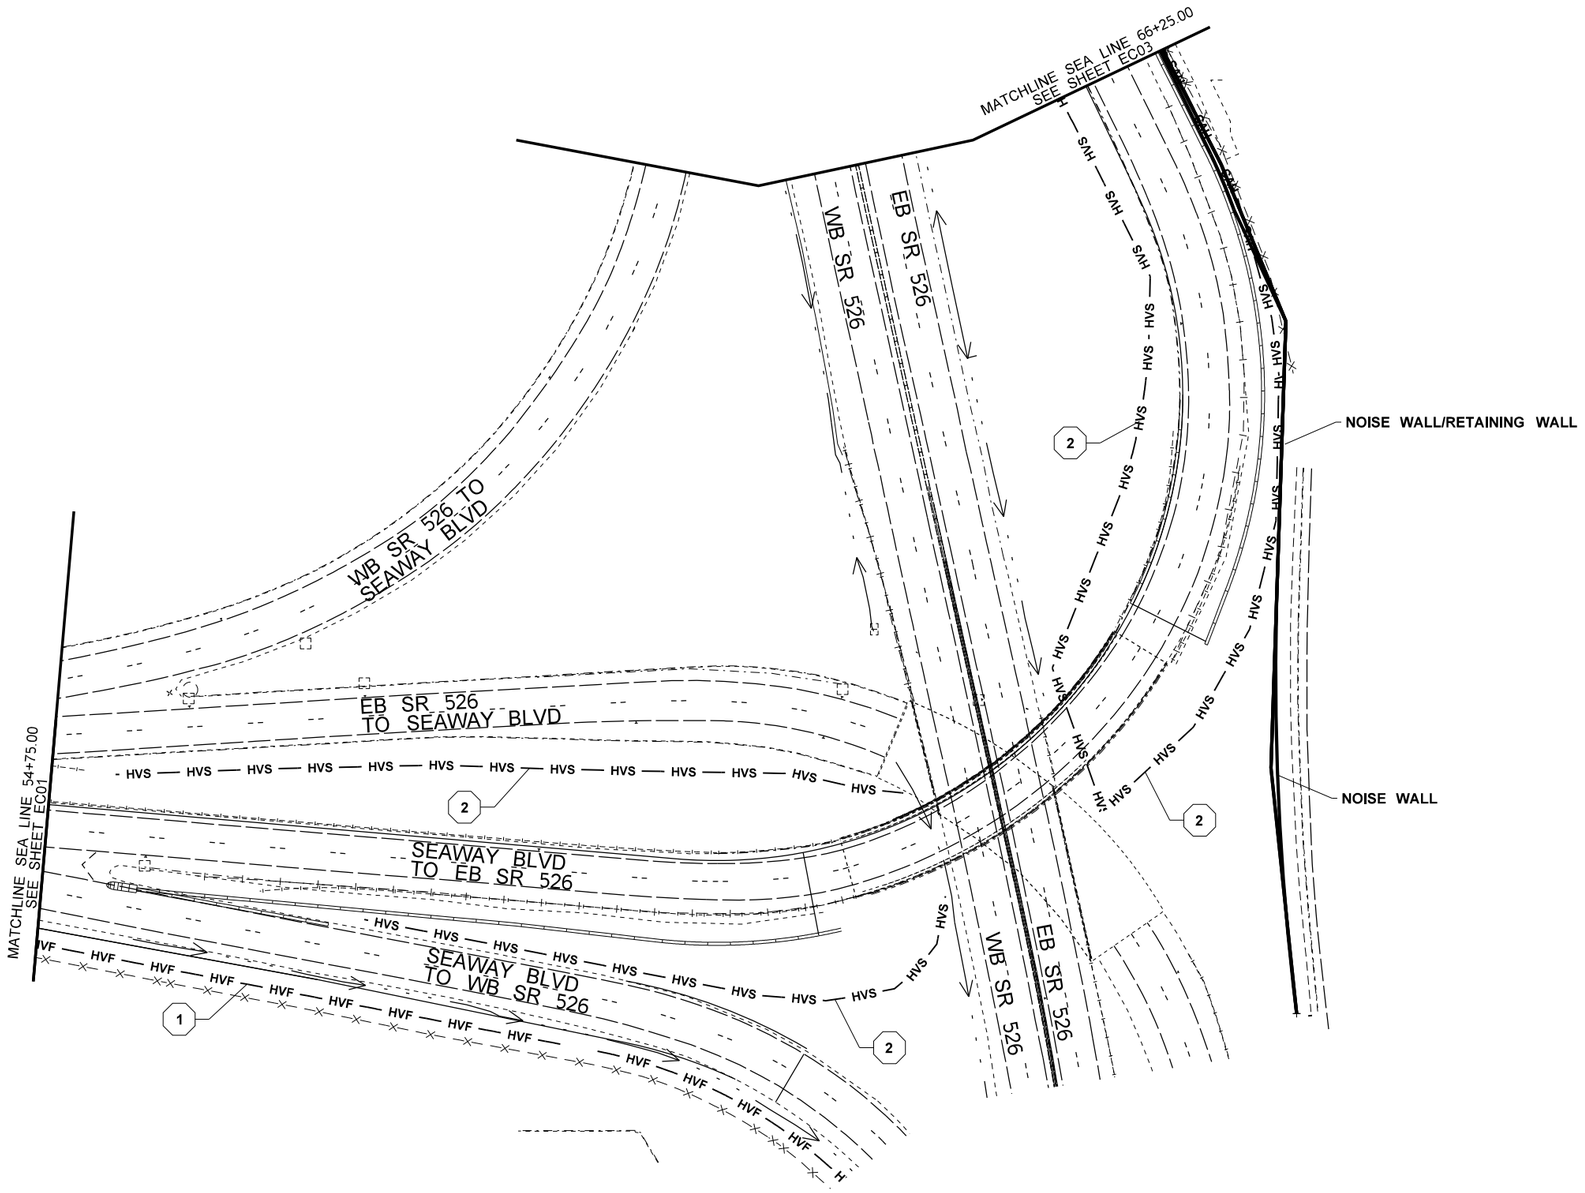

TESC CONSTRUCTION NOTE

1. INSTALL HIGH VISIBILITY FENCE PER WSDOT STD PLAN I-10.10-01
2. INSTALL HIGH VISIBILITY SILT FENCE PER WSDOT STD PLAN I-30.17-01
3. INSTALL WATTLE INSTALLATION ON SLOPE PER WSDOT STD PLAN I-30.30.02
4. INSTALL STORM DRAIN INLET PROTECTION PER WSDOT STD PLAN I-40.20-00

LEGEND

#	STRUCTURE NOTE
	INLET PROTECTION
- HVF — HVF — HVF —	HIGH VISIBILTY FENCE
- HVS — HVS — HVS —	HIGH VISIBILITY SILT FENCE
	STRAW WATTLE
— — — — — WB — — -	WETLAND BOUNDARY
	DITCH EDGE
	STREAM EDGE
- ST — — ST — — ST — —	STORM PIPE
- DP — — DP — — DP — —	DRAIN PIPE

0 50 100
SCALE IN FEET

FILE NAME	c:\pw_working\lochner-pw-01\dms17467\16833_PS_EC_002.dgn			REGION NO. 10 / STATE WASH	FED.AID PROJ.NO. XX
TIME	5:10:26 PM			JOB NUMBER XXXXX	
DATE	12/8/2021 5:10:26 PM			CONTRACT NO.	LOCATION NO.
PLOTTED BY	ROHARA				
DESIGNED BY	N BATEMAN				
ENTERED BY	N BATEMAN				
CHECKED BY	A BUTTERS				
PROJ. ENGR.					
REGIONAL ADM.	M COTTEN	REVISION	DATE	BY	

PRELIMINARY
NOT FOR CONSTRUCTION

Washington State Department of Transportation

LOCHNER

SR 526
CORRIDOR IMPROVEMENTS

TESC PLAN

Plot 1
PLAN REF NO EC02
SHEET 58 OF 155 SHEETS

T.28N. R.4E. W.M. SEC. 11

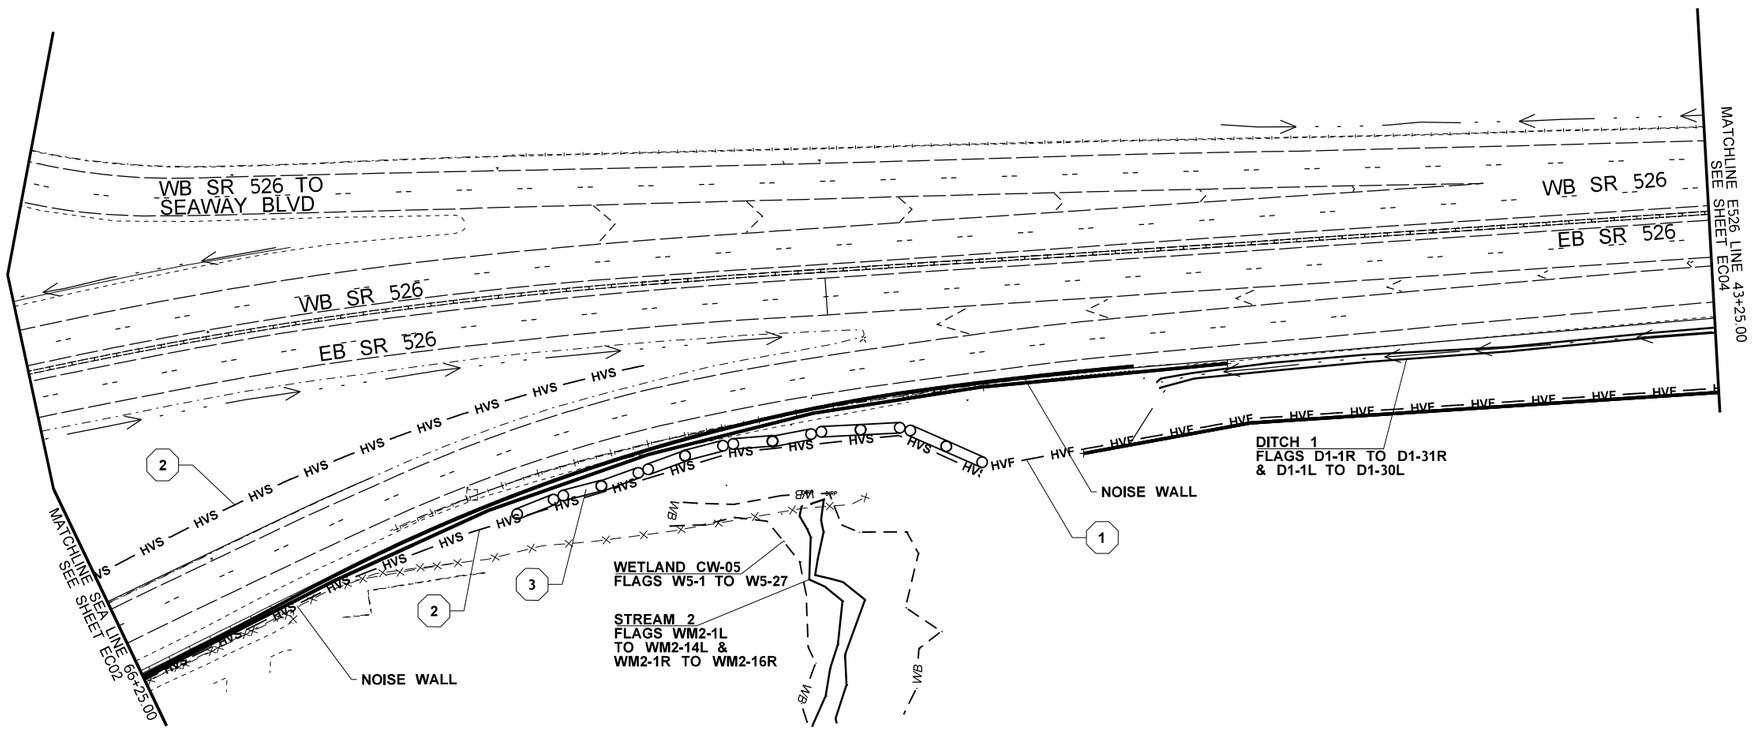

TESC CONSTRUCTION NOTE

1. INSTALL HIGH VISIBILITY FENCE PER WSDOT STD PLAN I-10.10-01
2. INSTALL HIGH VISIBILITY SILT FENCE PER WSDOT STD PLAN I-30.17-01
3. INSTALL WATTLE INSTALLATION ON SLOPE PER WSDOT STD PLAN I-30.30.02
4. INSTALL STORM DRAIN INLET PROTECTION PER WSDOT STD PLAN I-40.20-00

LEGEND

(#)	STRUCTURE NOTE
	INLET PROTECTION
- HVF — HVF — HVF —	HIGH VISIBILTY FENCE
- HVS — HVS — HVS —	HIGH VISIBILITY SILT FENCE
	STRAW WATLLE
— — — — — WB — — -	WETLAND BOUNDARY
	DITCH EDGE
	STREAM EDGE
- ST — — ST — — ST — –	STORM PIPE
- DP — — DP — — DP — –	DRAIN PIPE

0 50 100
SCALE IN FEET

FILE NAME	c:\pw_working\lochner-pw-01\dms17467\16833_PS_EC_003.dgn
TIME	5:10:35 PM
DATE	12/8/2021 5:10:35 PM
PLOTTED BY	ROHARA
DESIGNED BY	N BATEMAN
ENTERED BY	N BATEMAN
CHECKED BY	A BUTTERS
PROJ. ENGR.	
REGIONAL ADM.	M COTTEN

REVISION	DATE	BY

REGION NO.	STATE	FED.AID PROJ.NO.
10	WASH	XX
JOB NUMBER: XXXXX		
CONTRACT NO.		LOCATION NO.

PRELIMINARY
NOT FOR CONSTRUCTION

Washington State Department of Transportation

LOCHNER

SR 526
CORRIDOR IMPROVEMENTS

TESC PLAN

Plot 1

PLAN REF NO: EC03

SHEET 59 OF 155 SHEETS

T.28N. R.4E. W.M. SEC. 11,12

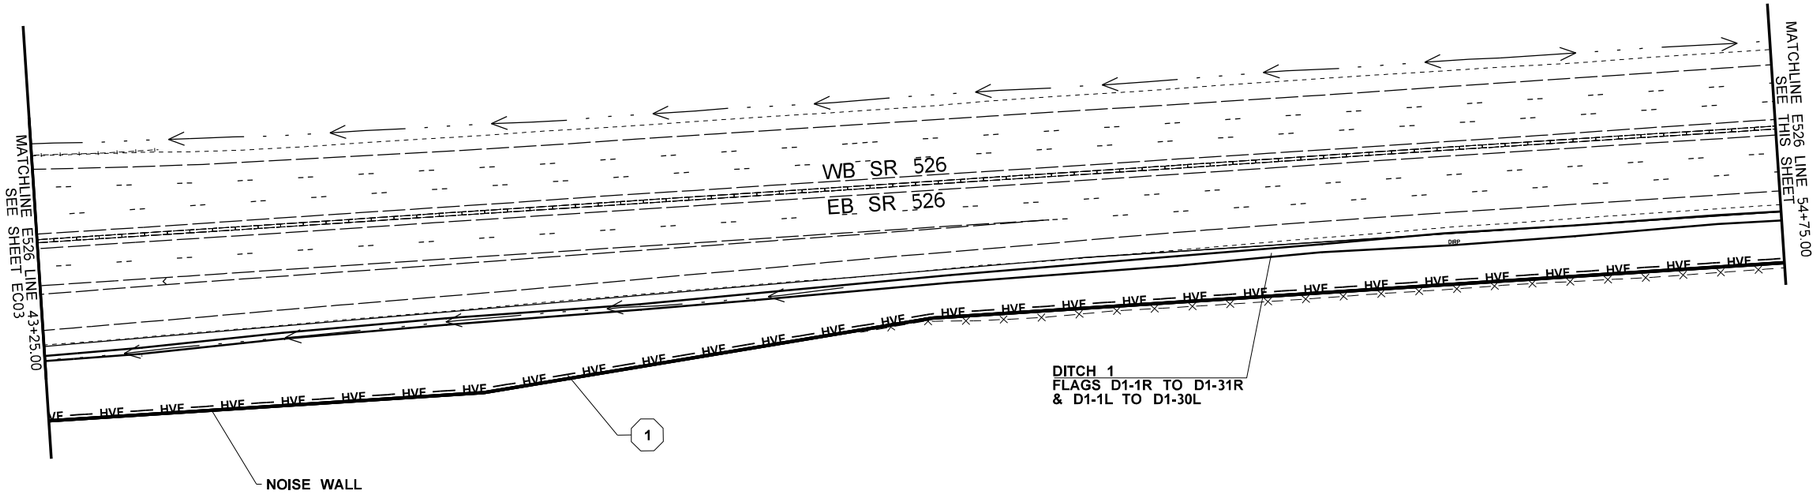

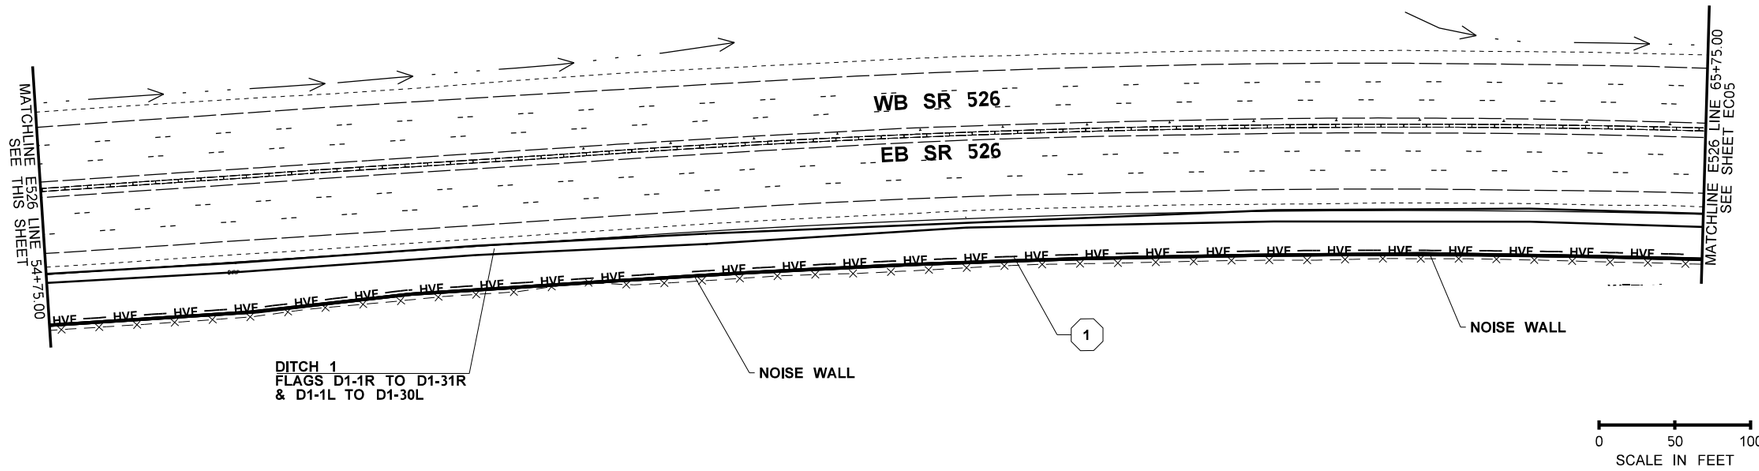

TESC CONSTRUCTION NOTE

1. INSTALL HIGH VISIBILITY FENCE PER WSDOT STD PLAN I-10.10-01
2. INSTALL HIGH VISIBILITY SILT FENCE PER WSDOT STD PLAN I-30.17-01
3. INSTALL WATTLE INSTALLATION ON SLOPE PER WSDOT STD PLAN I-30.30.02
4. INSTALL STORM DRAIN INLET PROTECTION PER WSDOT STD PLAN I-40.20-00

LEGEND

#	STRUCTURE NOTE
	INLET PROTECTION
- HVF — HVF — HVF —	HIGH VISIBILTY FENCE
- HVS — HVS — HVS —	HIGH VISIBILITY SILT FENCE
	STRAW WATLLE
— — — — WB — — -	WETLAND BOUNDARY
	DITCH EDGE
	STREAM EDGE
- ST — — ST — — ST — —	STORM PIPE
- DP — — DP — — DP — —	DRAIN PIPE

0 50 100
SCALE IN FEET

FILE NAME	c:\pw_working\lochner-pw-01\dms17467\16833_PS_EC_004.dgn
TIME	5:10:44 PM
DATE	12/8/2021 5:10:44 PM
PLOTTED BY	ROHARA
DESIGNED BY	N BATEMAN
ENTERED BY	N BATEMAN
CHECKED BY	A BUTTERS
PROJ. ENGR.	
REGIONAL ADM.	M COTTEN

REVISION	DATE	BY

REGION NO.	STATE	FED.AID PROJ.NO.
10	WASH	XX
JOB NUMBER		
XXXXX		
CONTRACT NO.		LOCATION NO.

PRELIMINARY
NOT FOR CONSTRUCTION

Washington State Department of Transportation

LOCHNER

SR 526
CORRIDOR IMPROVEMENTS

TESC PLAN

Plot 1

PLAN REF NO
EC04

SHEET
60
OF
155
SHEETS

T.26N. R.4E. W.M. SEC. 17

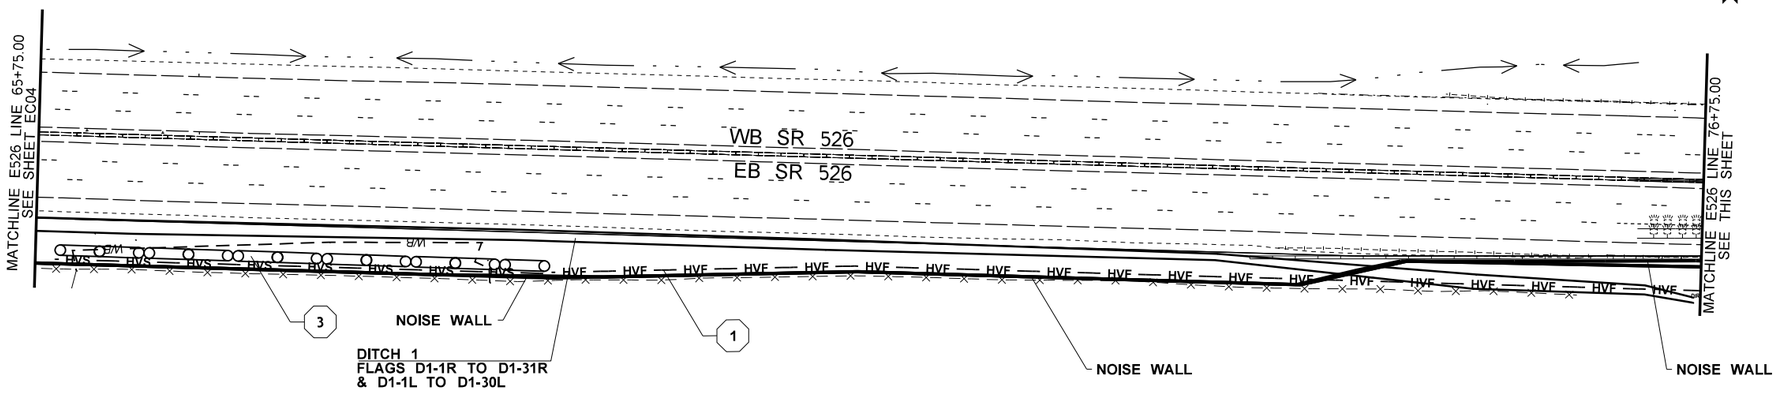

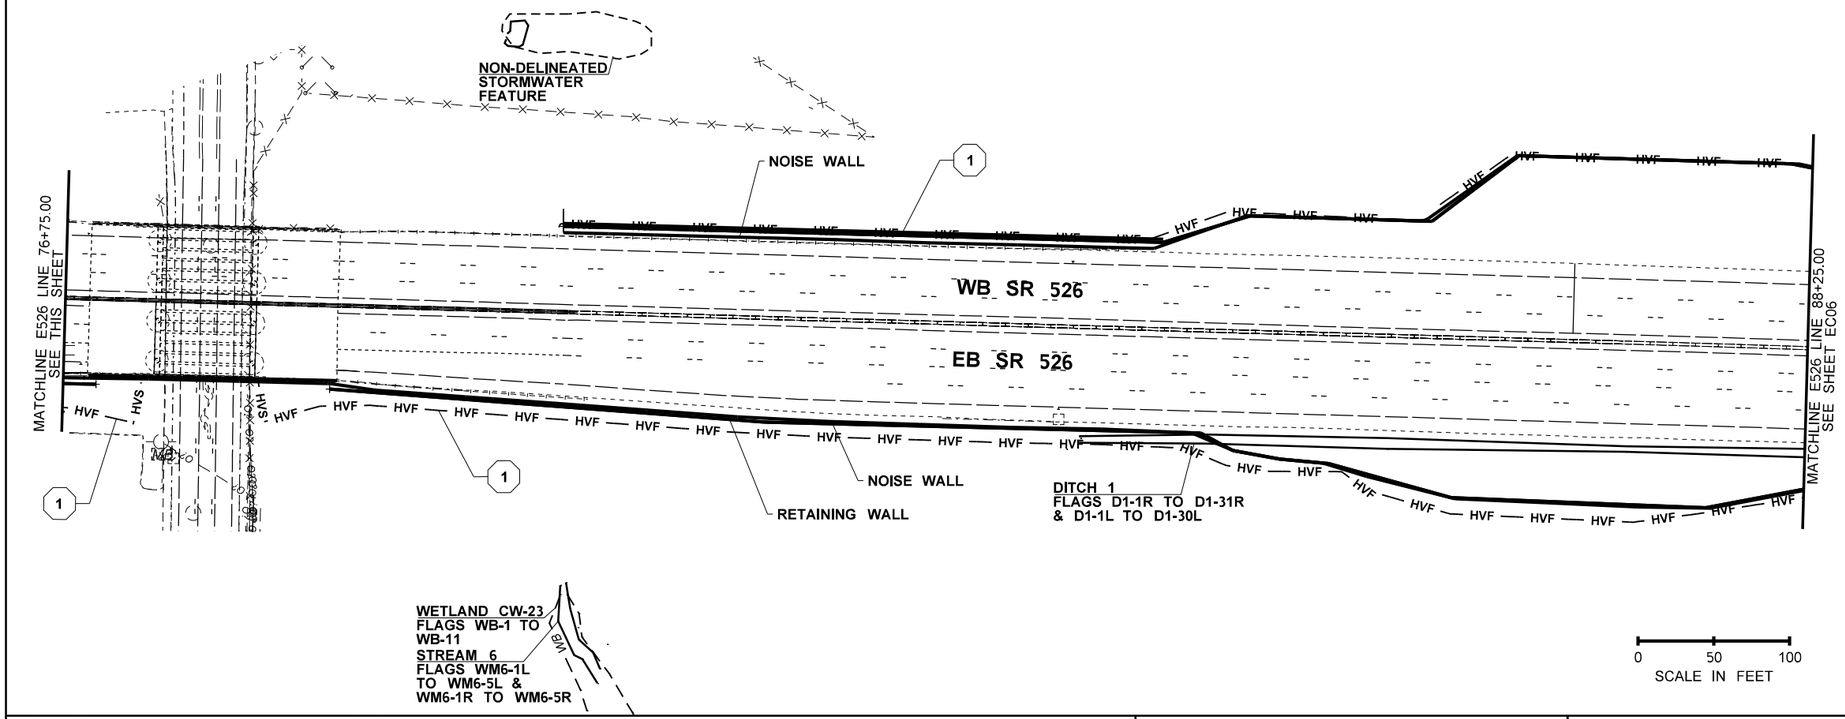

TESC CONSTRUCTION NOTE

1. INSTALL HIGH VISIBILITY FENCE PER WSDOT STD PLAN I-10.10-01
2. INSTALL HIGH VISIBILITY SILT FENCE PER WSDOT STD PLAN I-30.17-01
3. INSTALL WATTLE INSTALLATION ON SLOPE PER WSDOT STD PLAN I-30.30.02
4. INSTALL STORM DRAIN INLET PROTECTION PER WSDOT STD PLAN I-40.20-00

LEGEND

- STRUCTURE NOTE
- INLET PROTECTION
- HIGH VISIBILTY FENCE
- HIGH VISIBILITY SILT FENCE
- STRAW WATTLE
- WETLAND BOUNDARY
- DITCH EDGE
- STREAM EDGE
- STORM PIPE
- DRAIN PIPE

0 50 100
SCALE IN FEET

FILE NAME	c:\pw_working\lochner-pw-01\dms17467\16833_PS_EC_005.dgn
TIME	5:10:54 PM
DATE	12/8/2021 5:10:54 PM
PLOTTED BY	ROHARA
DESIGNED BY	N BATEMAN
ENTERED BY	N BATEMAN
CHECKED BY	A BUTTERS
PROJ. ENGR.	
REGIONAL ADM.	M COTTEN

REVISION	DATE	BY

REGION NO.	STATE	FED.AID PROJ.NO.
10	WASH	XX
JOB NUMBER		
XXXXX		
CONTRACT NO.		LOCATION NO.

PRELIMINARY
NOT FOR CONSTRUCTION

Washington State Department of Transportation

LOCHNER

SR 526
CORRIDOR IMPROVEMENTS

TESC PLAN

Plot 1

PLAN REF NO
EC05

SHEET
61
OF
155
SHEETS

T.28N. R.4E. W.M. SEC. 12

TESC CONSTRUCTION NOTE

1. INSTALL HIGH VISIBILITY FENCE PER WSDOT STD PLAN I-10.10-01
2. INSTALL HIGH VISIBILITY SILT FENCE PER WSDOT STD PLAN I-30.17-01
3. INSTALL WATTLE INSTALLATION ON SLOPE PER WSDOT STD PLAN I-30.30.02
4. INSTALL STORM DRAIN INLET PROTECTION PER WSDOT STD PLAN I-40.20-00

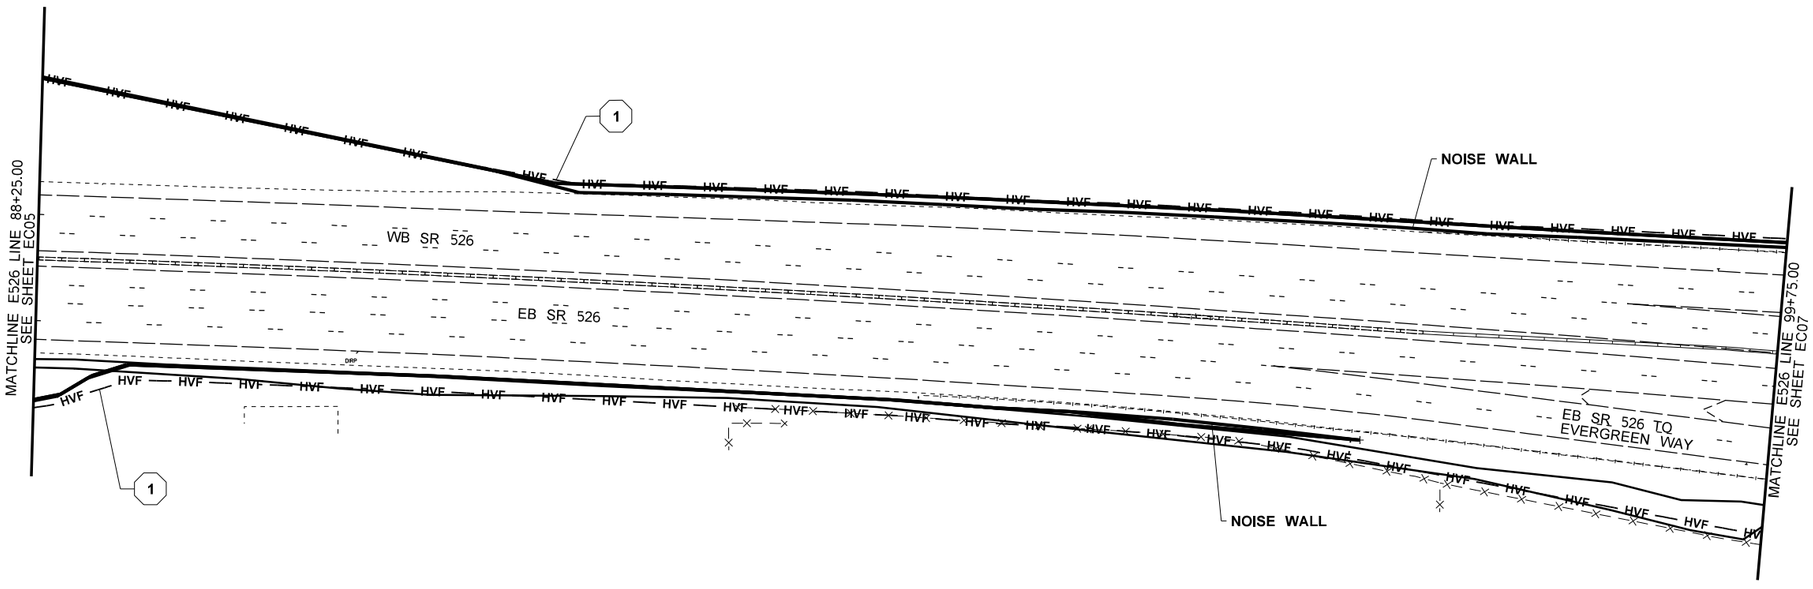

LEGEND

(#)	STRUCTURE NOTE
	INLET PROTECTION
- HVF — HVF — HVF —	HIGH VISIBILTY FENCE
- HVS — HVS — HVS —	HIGH VISIBILITY SILT FENCE
	STRAW WATLLE
— — — — WB — — -	WETLAND BOUNDARY
	DITCH EDGE
	STREAM EDGE
- ST — — ST — — ST — —	STORM PIPE
- DP — — DP — — DP — —	DRAIN PIPE

0 50 100
SCALE IN FEET

FILE NAME	c:\pw_working\lochner-pw-01\dms17467\16833_PS_EC_006.dgn		
TIME	5:11:03 PM		
DATE	12/8/2021 5:11:03 PM		
PLOTTED BY	ROHARA		
DESIGNED BY	N BATEMAN		
ENTERED BY	N BATEMAN		
CHECKED BY	A BUTTERS		
PROJ. ENGR.			
REGIONAL ADM.	M COTTEN		

REVISION	DATE	BY

REGION NO.	STATE
10	WASH
JOB NUMBER	
XXXXX	
CONTRACT NO.	LOCATION NO.

FED.AID PROJ.NO.
XX

PRELIMINARY
NOT FOR CONSTRUCTION

Washington State Department of Transportation

LOCHNER

SR 526
CORRIDOR IMPROVEMENTS

TESC PLAN

Plot 1

PLAN REF NO
EC06

SHEET
62
OF
155
SHEETS

T.28N. R.4E. W.M. SEC. 12 &
T.28N. R.5E. W.M. SEC. 7

TESC CONSTRUCTION NOTE

1. INSTALL HIGH VISIBILITY FENCE PER WSDOT STD PLAN I-10.10-01
2. INSTALL HIGH VISIBILITY SILT FENCE PER WSDOT STD PLAN I-30.17-01
3. INSTALL WATTLE INSTALLATION ON SLOPE PER WSDOT STD PLAN I-30.30.02
4. INSTALL STORM DRAIN INLET PROTECTION PER WSDOT STD PLAN I-40.20-00

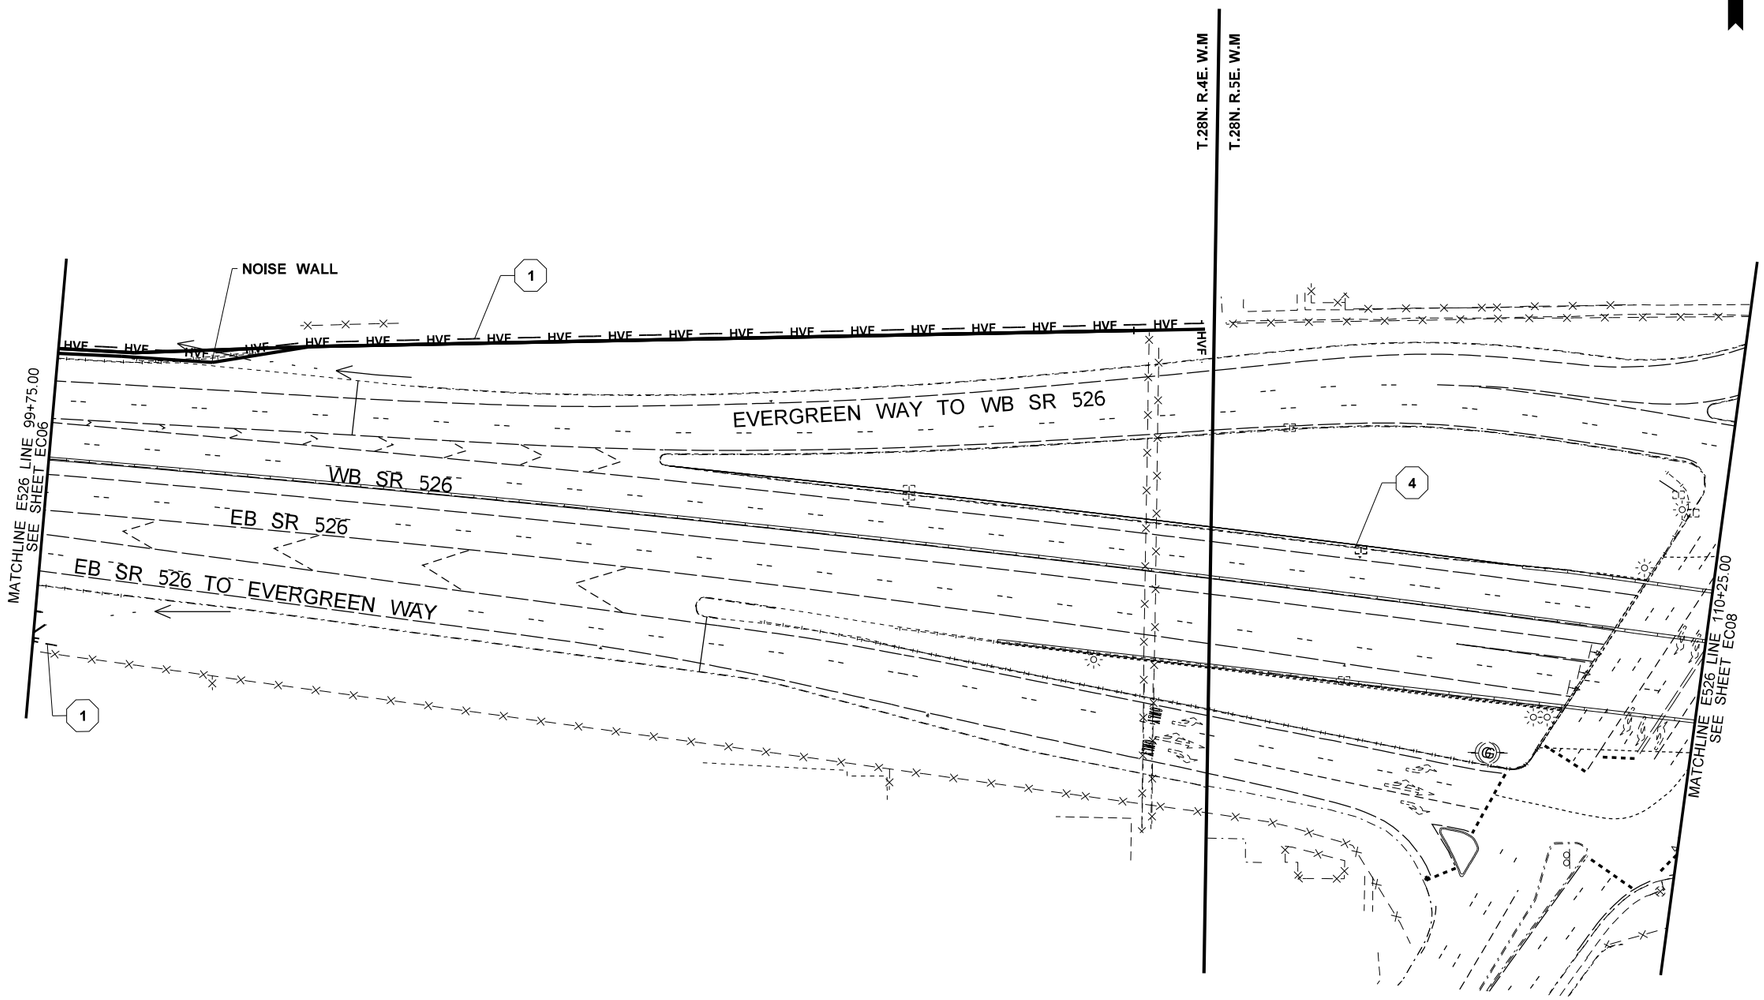

LEGEND

(#)	STRUCTURE NOTE
	INLET PROTECTION
HVF	HIGH VISIBILTY FENCE
HVS	HIGH VISIBILITY SILT FENCE
	STRAW WATTLE
WB	WETLAND BOUNDARY
	DITCH EDGE
	STREAM EDGE
ST	STORM PIPE
DP	DRAIN PIPE

FILE NAME	c:\pw_working\lochner-pw-01\dms17467\16833_PS_EC_007.dgn
TIME	5:11:13 PM
DATE	12/8/2021 5:11:13 PM
PLOTTED BY	ROHARA
DESIGNED BY	N BATEMAN
ENTERED BY	N BATEMAN
CHECKED BY	A BUTTERS
PROJ. ENGR.	
REGIONAL ADM.	M COTTEN

REVISION	DATE	BY

REGION NO.	STATE	FED.AID PROJ.NO.
10	WASH	XX
JOB NUMBER		
XXXXX		
CONTRACT NO.		LOCATION NO.

PRELIMINARY
NOT FOR CONSTRUCTION

Washington State Department of Transportation

LOCHNER

SR 526
CORRIDOR IMPROVEMENTS

TESC PLAN

Plot 1

PLAN REF NO
EC07

SHEET 63 OF 155 SHEETS

T.28N. R.5E. W.M. SEC. 7

TESC CONSTRUCTION NOTE

1. INSTALL HIGH VISIBILITY FENCE PER WSDOT STD PLAN I-10.10-01
2. INSTALL HIGH VISIBILITY SILT FENCE PER WSDOT STD PLAN I-30.17-01
3. INSTALL WATTLE INSTALLATION ON SLOPE PER WSDOT STD PLAN I-30.30.02
4. INSTALL STORM DRAIN INLET PROTECTION PER WSDOT STD PLAN I-40.20-00

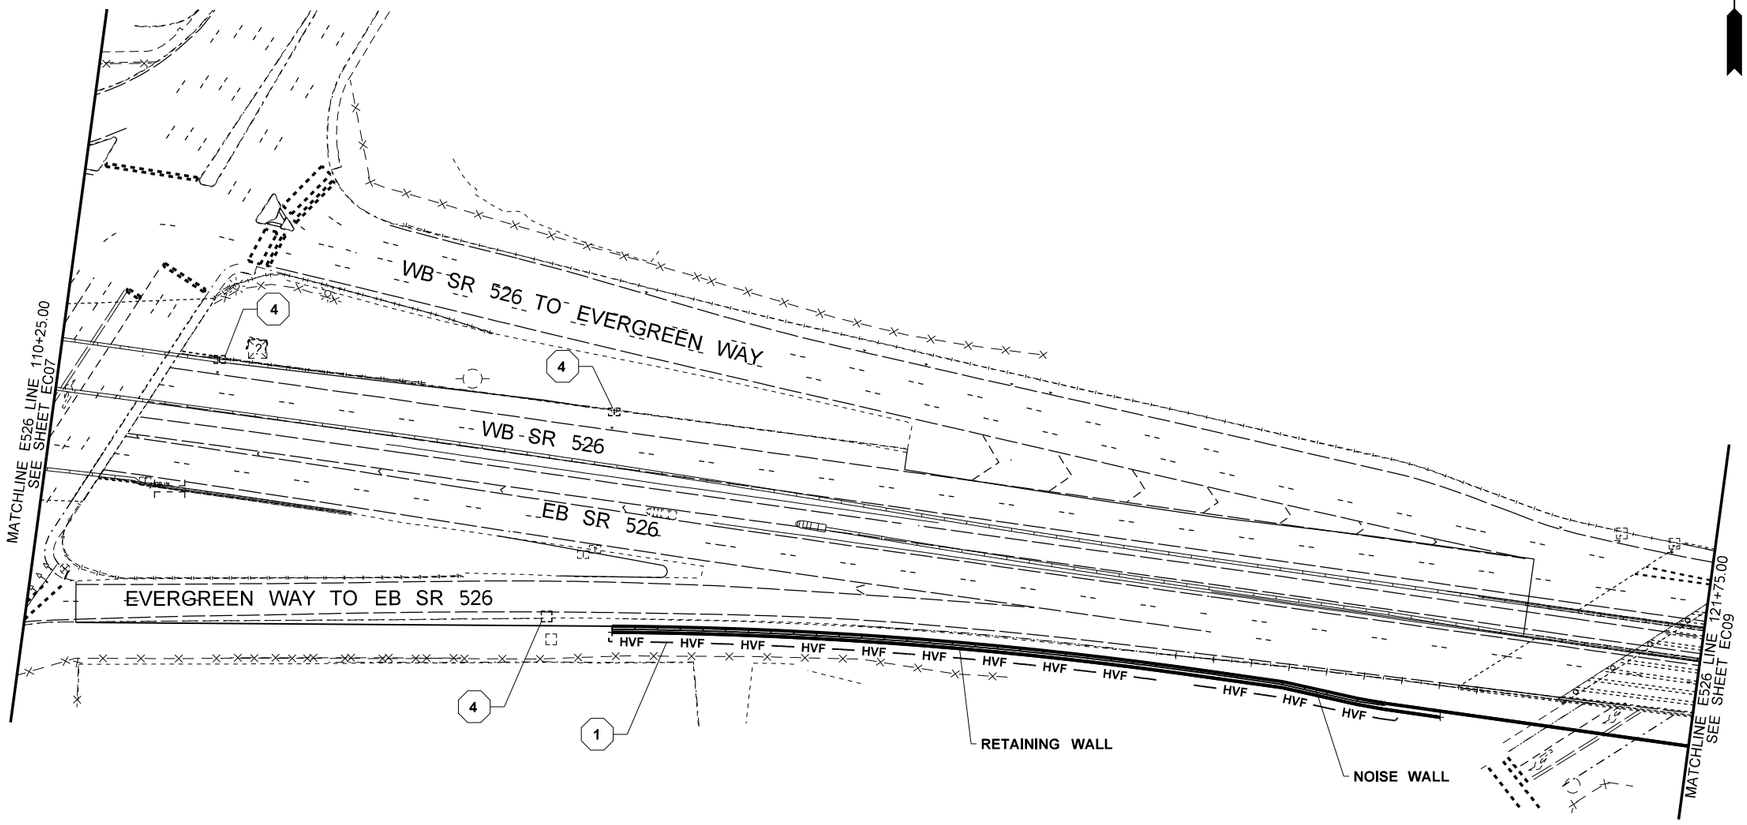

LEGEND

(#)	STRUCTURE NOTE
	INLET PROTECTION
- HVF — HVF — HVF —	HIGH VISIBILTY FENCE
- HVS — HVS — HVS —	HIGH VISIBILITY SILT FENCE
	STRAW WATLLE
— — — — WB — — -	WETLAND BOUNDARY
	DITCH EDGE
	STREAM EDGE
- ST — — ST — — ST — —	STORM PIPE
- DP — — DP — — DP — —	DRAIN PIPE

0 50 100
SCALE IN FEET

FILE NAME	c:\pw_working\lochner-pw-01\dms17467\16833_PS_EC_008.dgn						
TIME	5:11:22 PM						
DATE	12/8/2021 5:11:22 PM						
PLOTTED BY	ROHARA						
DESIGNED BY	N BATEMAN						
ENTERED BY	N BATEMAN						
CHECKED BY	A BUTTERS						
PROJ. ENGR.							
REGIONAL ADM.	M COTTEN	REVISION	DATE	BY			

REGION NO.	STATE	FED.AID PROJ.NO.
10	WASH	XX
JOB NUMBER		
XXXXX		
CONTRACT NO.		LOCATION NO.

PRELIMINARY
NOT FOR CONSTRUCTION

Washington State Department of Transportation

LOCHNER

SR 526
CORRIDOR IMPROVEMENTS

TESC PLAN

Plot 1

PLAN REF NO
EC08

SHEET
64
OF
155
SHEETS

T.28N. R.5E. W.M. SEC. 7 & 18

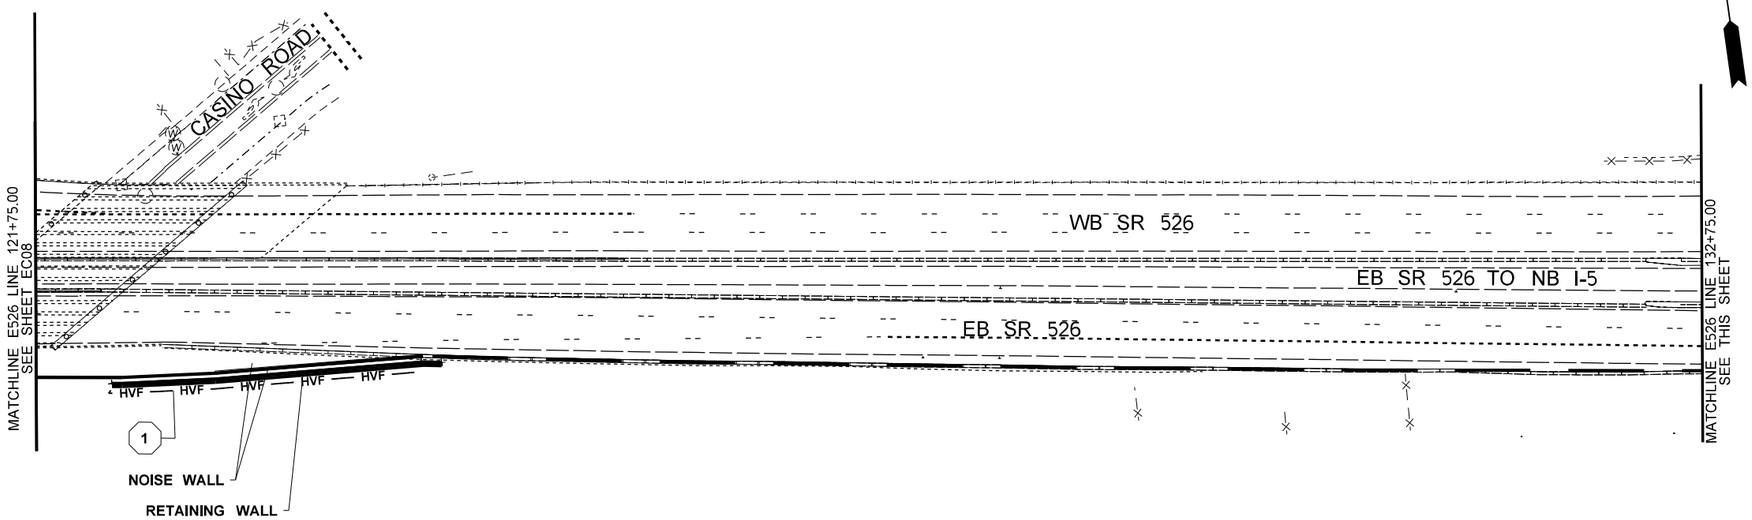

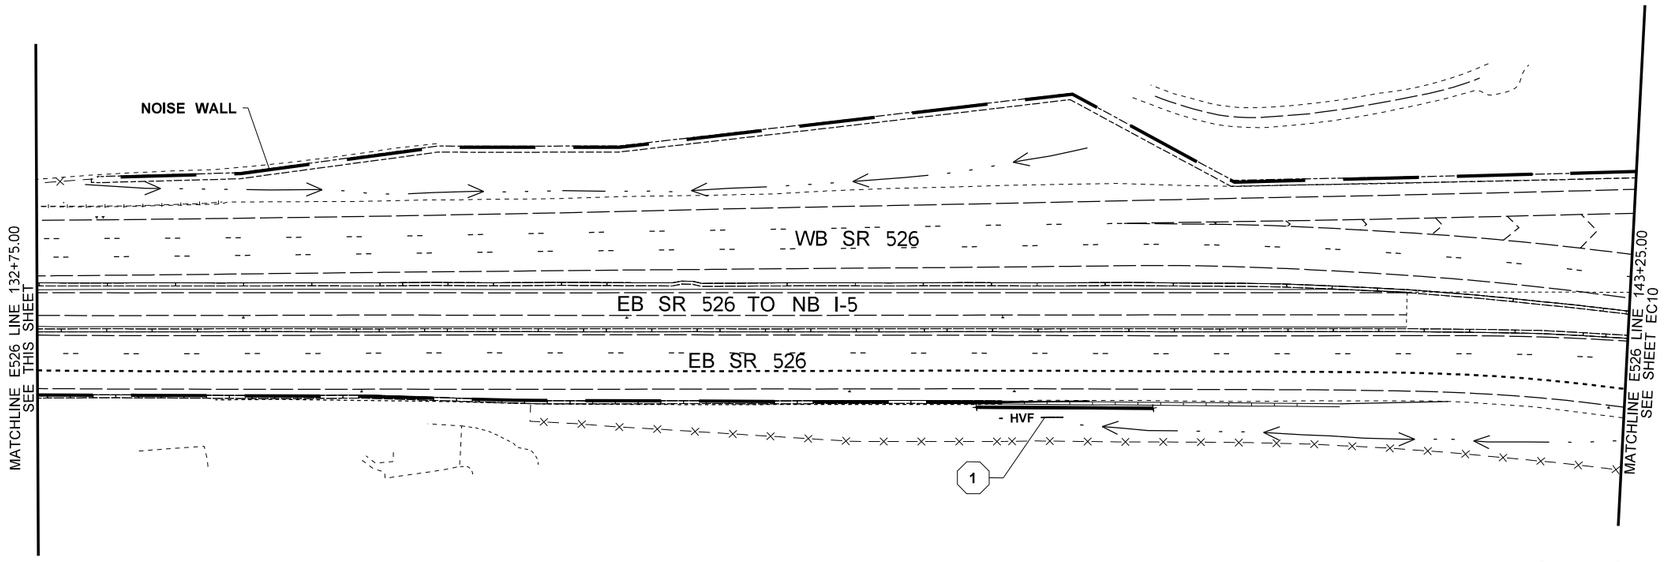

0 50 100
SCALE IN FEET

TESC CONSTRUCTION NOTE

1. INSTALL HIGH VISIBILITY FENCE PER WSDOT STD PLAN I-10.10-01
2. INSTALL HIGH VISIBILITY SILT FENCE PER WSDOT STD PLAN I-30.17-01
3. INSTALL WATTLE INSTALLATION ON SLOPE PER WSDOT STD PLAN I-30.30.02
4. INSTALL STORM DRAIN INLET PROTECTION PER WSDOT STD PLAN I-40.20-00

LEGEND

#	STRUCTURE NOTE
	INLET PROTECTION
- HVF — HVF — HVF —	HIGH VISIBILTY FENCE
- HVS — HVS — HVS —	HIGH VISIBILITY SILT FENCE
	STRAW WATTLE
— — — — WB — — -	WETLAND BOUNDARY
	DITCH EDGE
	STREAM EDGE
- ST — — ST — — ST — —	STORM PIPE
- DP — — DP — — DP — —	DRAIN PIPE

FILE NAME	c:\pw_working\lochner-pw-01\dms17467\16833_PS_EC_009.dgn					
TIME	5:11:32 PM				REGION NO. 10	STATE WASH
DATE	12/8/2021 5:11:32 PM				JOB NUMBER XXXXX	FED.AID PROJ.NO. XX
PLOTTED BY	ROHARA				CONTRACT NO.	LOCATION NO.
DESIGNED BY	N BATEMAN					
ENTERED BY	N BATEMAN					
CHECKED BY	A BUTTERS					
PROJ. ENGR.						
REGIONAL ADM.	M COTTEN	REVISION	DATE	BY		

PRELIMINARY
NOT FOR CONSTRUCTION

Washington State Department of Transportation

LOCHNER

SR 526
CORRIDOR IMPROVEMENTS

TESC PLAN

Plot 1
PLAN REF NO EC09
SHEET 65 OF 155 SHEETS

T.28N. R.5E. W.M. SEC. 7, 18

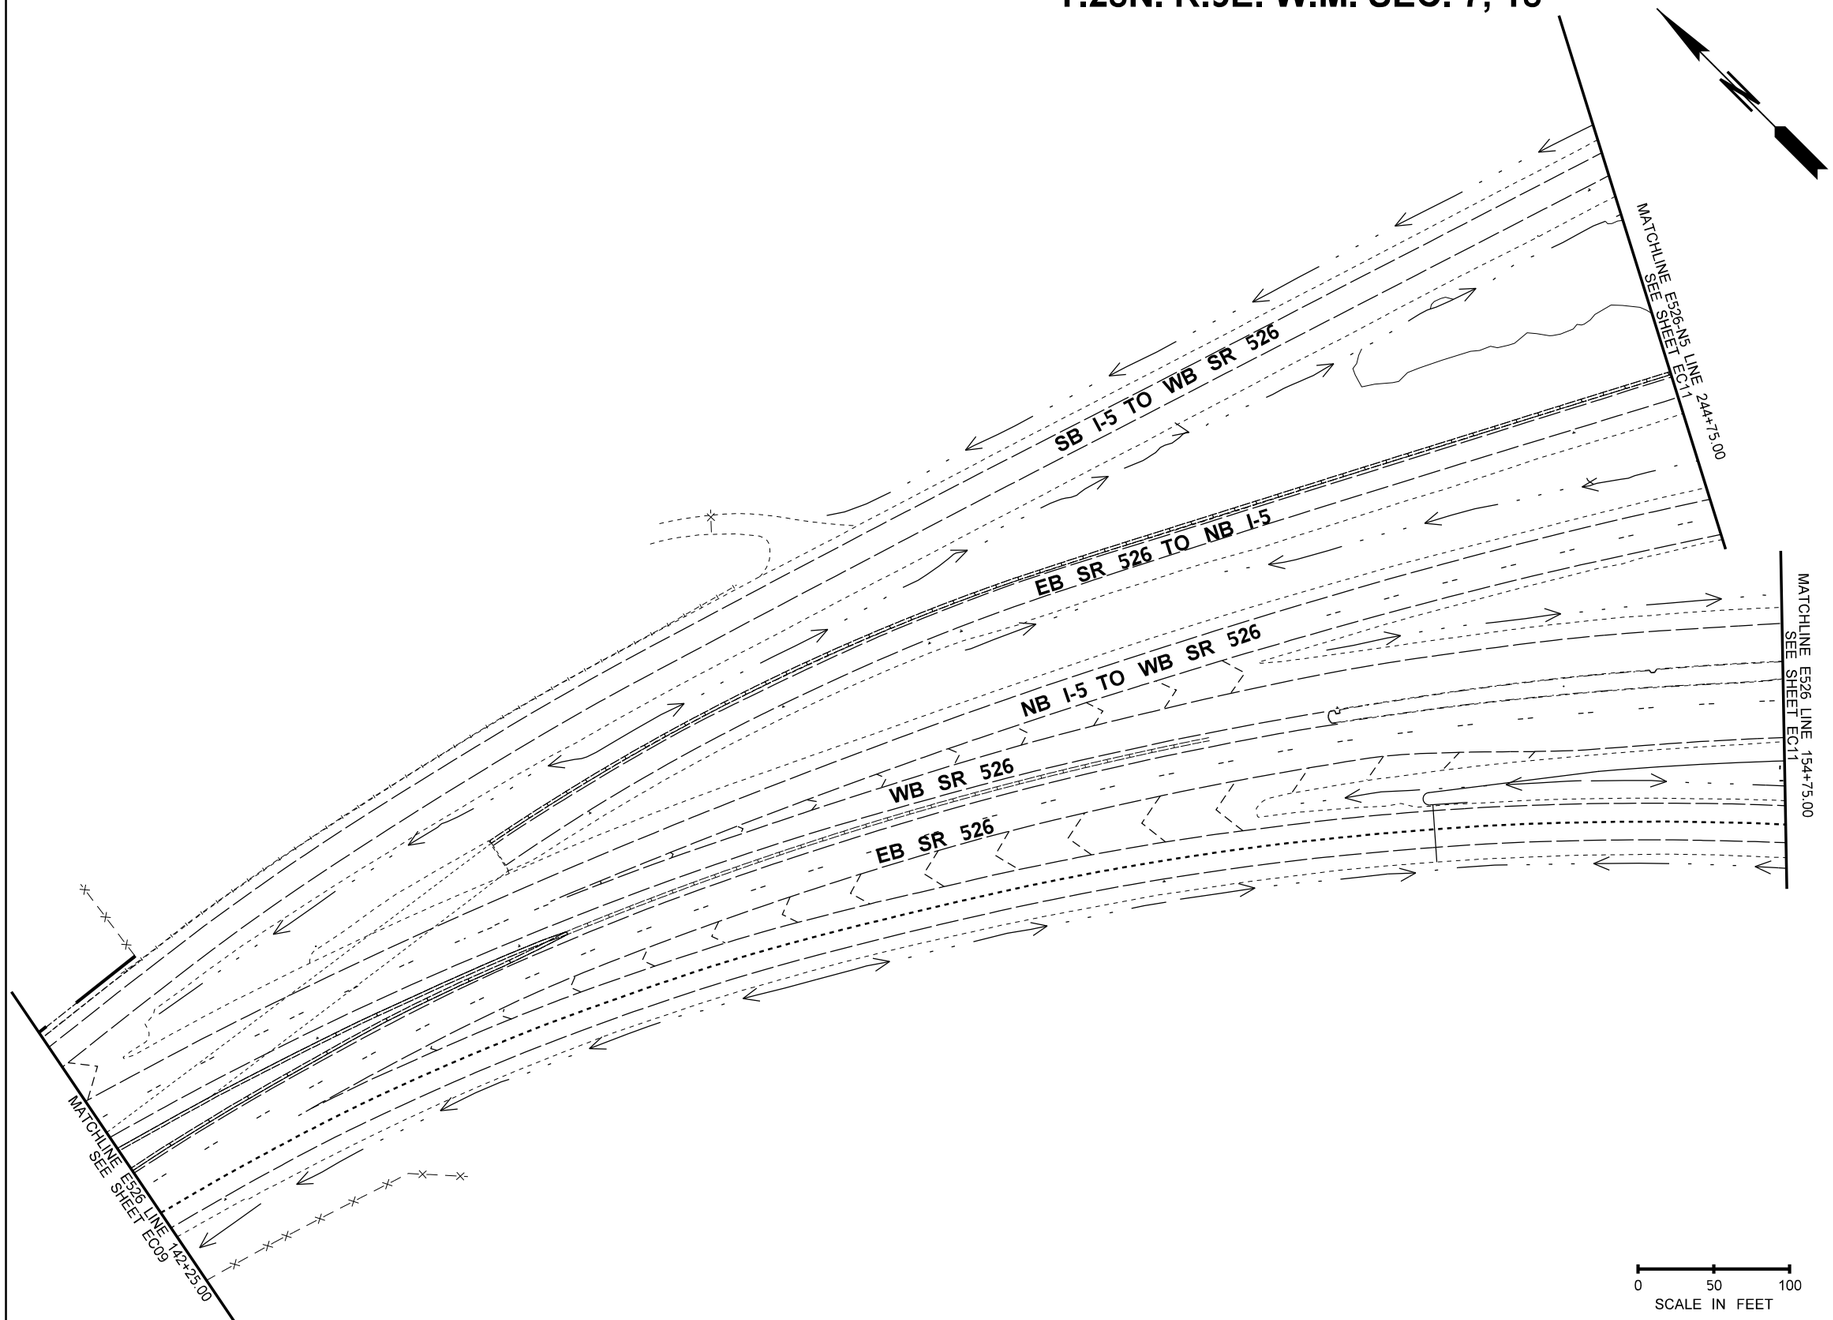

TESC CONSTRUCTION NOTE

1. INSTALL HIGH VISIBILITY FENCE PER WSDOT STD PLAN I-10.10-01
2. INSTALL HIGH VISIBILITY SILT FENCE PER WSDOT STD PLAN I-30.17-01
3. INSTALL WATTLE INSTALLATION ON SLOPE PER WSDOT STD PLAN I-30.30.02
4. INSTALL STORM DRAIN INLET PROTECTION PER WSDOT STD PLAN I-40.20-00

LEGEND

- STRUCTURE NOTE
- INLET PROTECTION
- HVF — HVF — HVF — HIGH VISIBILTY FENCE
- HVS — HVS — HVS — HIGH VISIBILITY SILT FENCE
- STRAW WATTLE
- WB — WETLAND BOUNDARY
- DITCH EDGE
- STREAM EDGE
- ST — ST — ST — STORM PIPE
- DP — DP — DP — DRAIN PIPE

0 50 100
SCALE IN FEET

FILE NAME	c:\pw_working\lochner-pw-01\dms17467\16833_PS_EC_010.dgn				
TIME	5:11:41 PM			REGION NO. 10	STATE WASH
DATE	12/8/2021 5:11:41 PM			JOB NUMBER XXXXX	FED.AID PROJ.NO. XX
PLOTTED BY	ROHARA			CONTRACT NO.	LOCATION NO.
DESIGNED BY	N BATEMAN				
ENTERED BY	N BATEMAN				
CHECKED BY	A BUTTERS				
PROJ. ENGR.					
REGIONAL ADM.	M COTTEN	REVISION	DATE	BY	

PRELIMINARY
NOT FOR CONSTRUCTION

Washington State Department of Transportation

LOCHNER

SR 526
CORRIDOR IMPROVEMENTS

TESC PLAN

Plot 1

PLAN REF NO **EC10**

SHEET **66** OF **155** SHEETS

T.28N. R.5E. W.M. SEC. 17 & 18

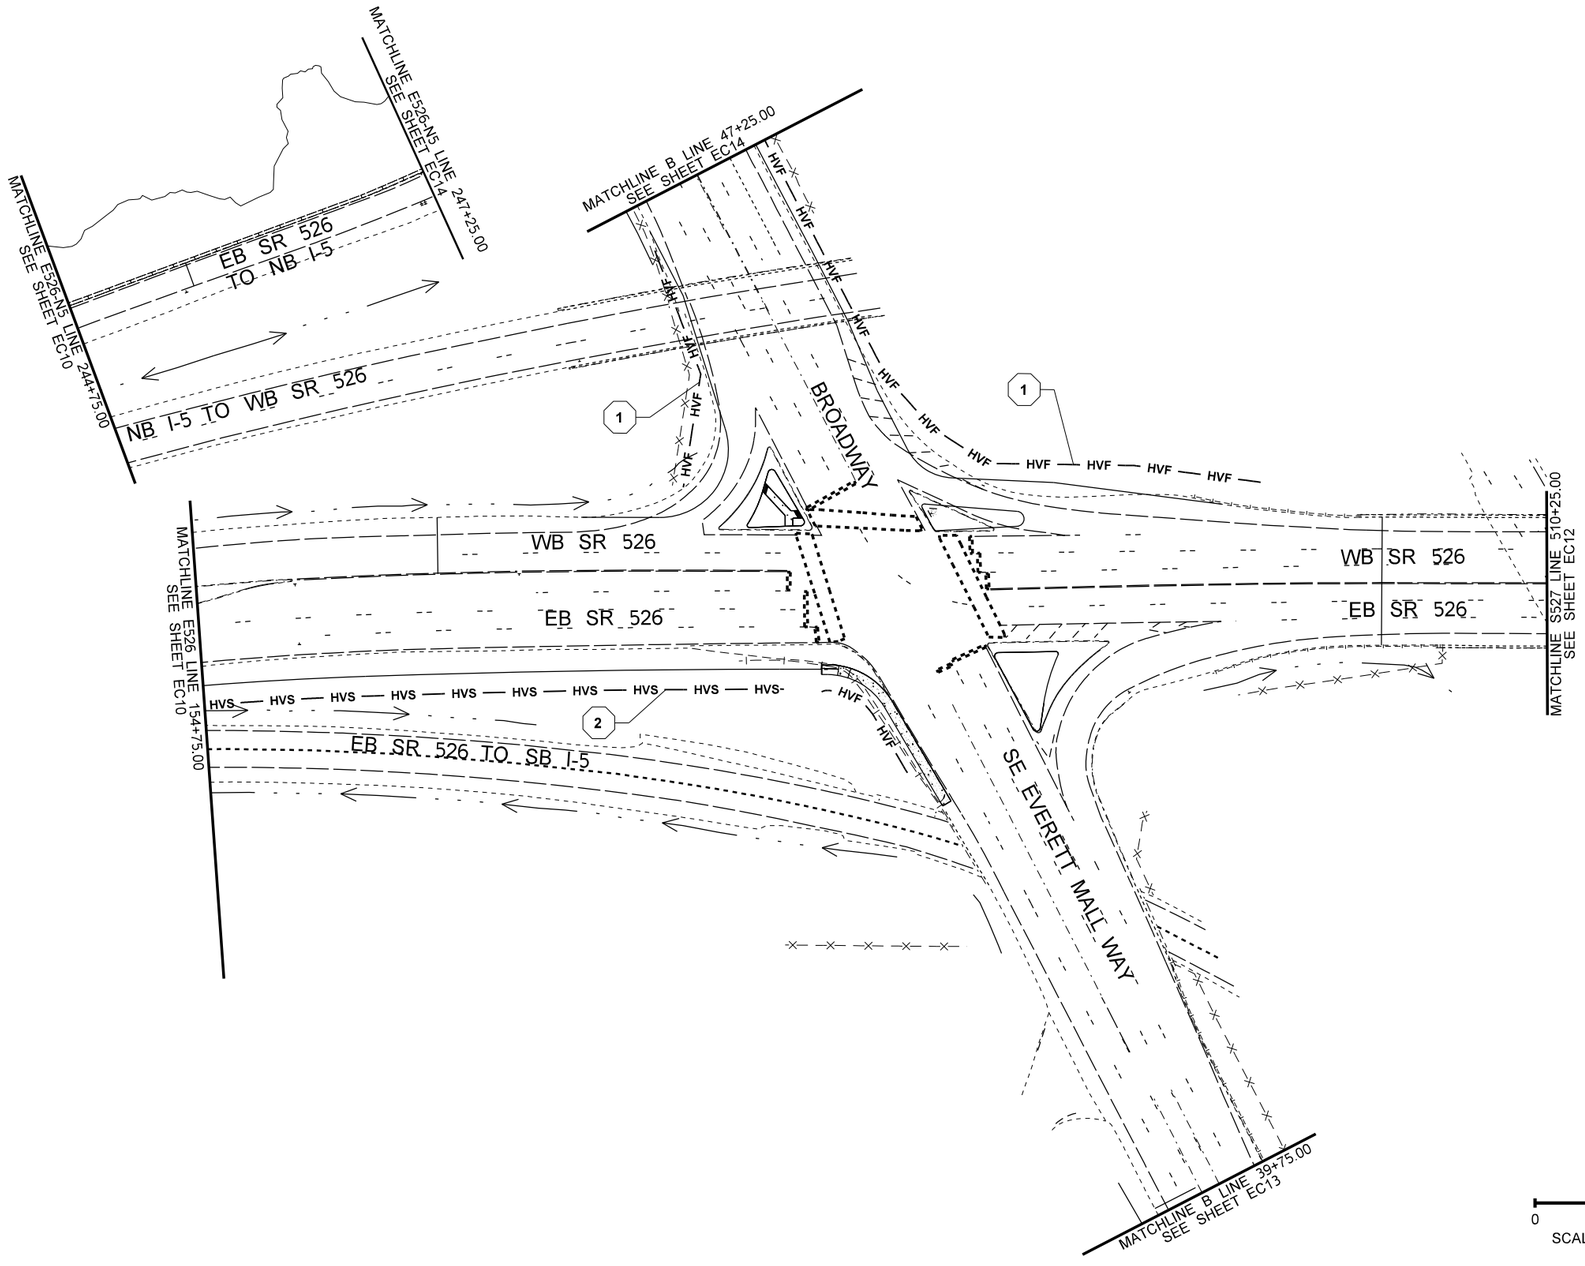

TESC CONSTRUCTION NOTE

1. INSTALL HIGH VISIBILITY FENCE PER WSDOT STD PLAN I-10.10-01
2. INSTALL HIGH VISIBILITY SILT FENCE PER WSDOT STD PLAN I-30.17-01
3. INSTALL WATTLE INSTALLATION ON SLOPE PER WSDOT STD PLAN I-30.30.02
4. INSTALL STORM DRAIN INLET PROTECTION PER WSDOT STD PLAN I-40.20-00

LEGEND

(#)	STRUCTURE NOTE
	INLET PROTECTION
- HVF — HVF — HVF —	HIGH VISIBILTY FENCE
- HVS — HVS — HVS —	HIGH VISIBILITY SILT FENCE
	STRAW WATTLE
— — — — — WB — — -	WETLAND BOUNDARY
	DITCH EDGE
	STREAM EDGE
- ST — — ST — — ST — —	STORM PIPE
- DP — — DP — — DP — —	DRAIN PIPE

FILE NAME	c:\pw_working\lochner-pw-01\dms17467\16833_PS_EC_011.dgn				
TIME	5:11:52 PM				
DATE	12/8/2021 5:11:52 PM				
PLOTTED BY	ROHARA				
DESIGNED BY	N BATEMAN				
ENTERED BY	N BATEMAN				
CHECKED BY	A BUTTERS				
PROJ. ENGR.					
REGIONAL ADM.	M COTTEN	REVISION	DATE	BY	

REGION NO.	STATE	FED.AID PROJ.NO.
10	WASH	XX
JOB NUMBER		
XXXXX		
CONTRACT NO.		LOCATION NO.

PRELIMINARY
NOT FOR CONSTRUCTION

Washington State Department of Transportation

LOCHNER

SR 526
CORRIDOR IMPROVEMENTS

TESC PLAN

Plot 1

PLAN REF NO
EC11

SHEET 67 OF 155 SHEETS

T.28N. R.5E. W.M. SEC. 17 & 18

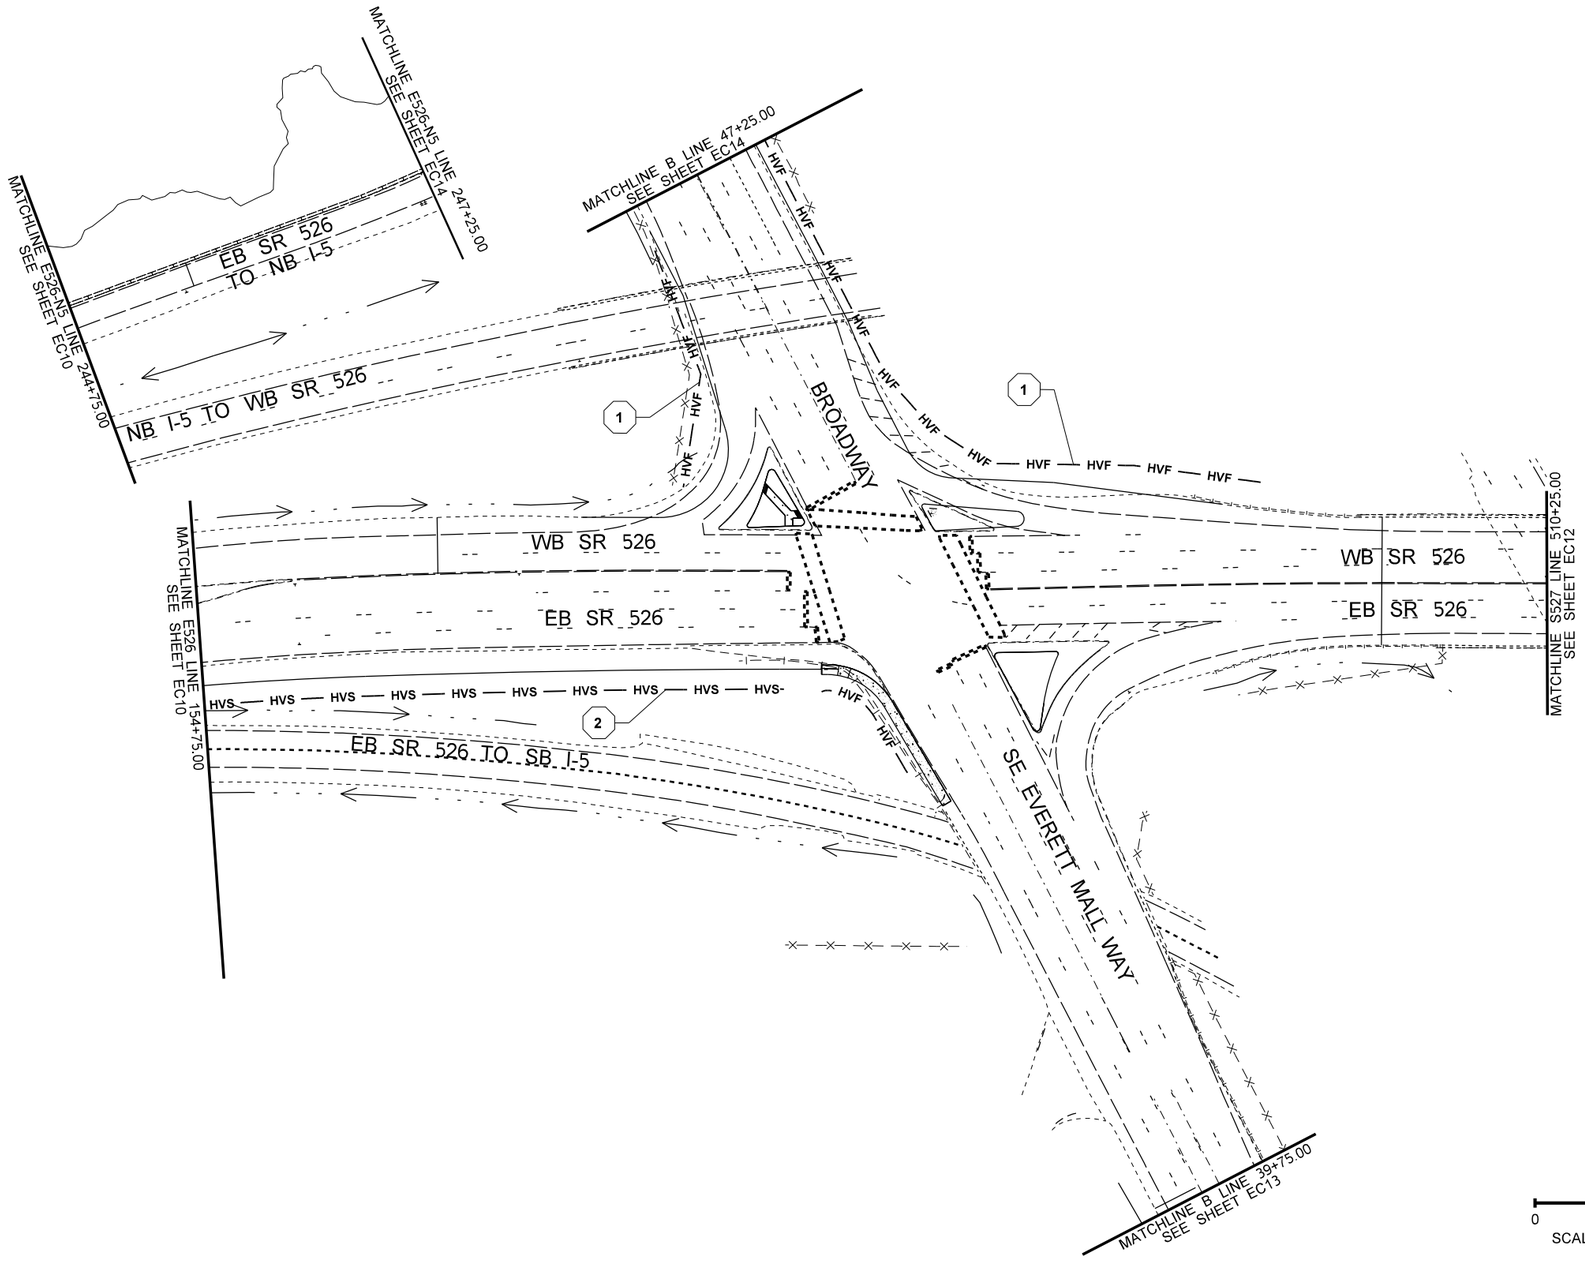

TESC CONSTRUCTION NOTE

1. INSTALL HIGH VISIBILITY FENCE PER WSDOT STD PLAN I-10.10-01
2. INSTALL HIGH VISIBILITY SILT FENCE PER WSDOT STD PLAN I-30.17-01
3. INSTALL WATTLE INSTALLATION ON SLOPE PER WSDOT STD PLAN I-30.30.02
4. INSTALL STORM DRAIN INLET PROTECTION PER WSDOT STD PLAN I-40.20-00

LEGEND

(#)	STRUCTURE NOTE
	INLET PROTECTION
- HVF — HVF — HVF —	HIGH VISIBILTY FENCE
- HVS — HVS — HVS —	HIGH VISIBILITY SILT FENCE
	STRAW WATTLE
— — — — — WB — — -	WETLAND BOUNDARY
	DITCH EDGE
	STREAM EDGE
- ST — — ST — — ST — —	STORM PIPE
- DP — — DP — — DP — —	DRAIN PIPE

FILE NAME	c:\pw_working\lochner-pw-01\dms17467\16833_PS_EC_011.dgn				
TIME	5:11:54 PM				
DATE	12/8/2021 5:11:54 PM				
PLOTTED BY	ROHARA				
DESIGNED BY	N BATEMAN				
ENTERED BY	N BATEMAN				
CHECKED BY	A BUTTERS				
PROJ. ENGR.					
REGIONAL ADM.	M COTTEN	REVISION	DATE	BY	

REGION NO.	STATE	FED.AID PROJ.NO.
10	WASH	XX
JOB NUMBER		
XXXXX		
CONTRACT NO.		LOCATION NO.

PRELIMINARY
NOT FOR CONSTRUCTION

Washington State Department of Transportation

LOCHNER

SR 526
CORRIDOR IMPROVEMENTS

TESC PLAN

Plot 1

PLAN REF NO
EC11

SHEET
67
OF
155
SHEETS

T.28N. R.5E. W.M. SEC. 17 & 18

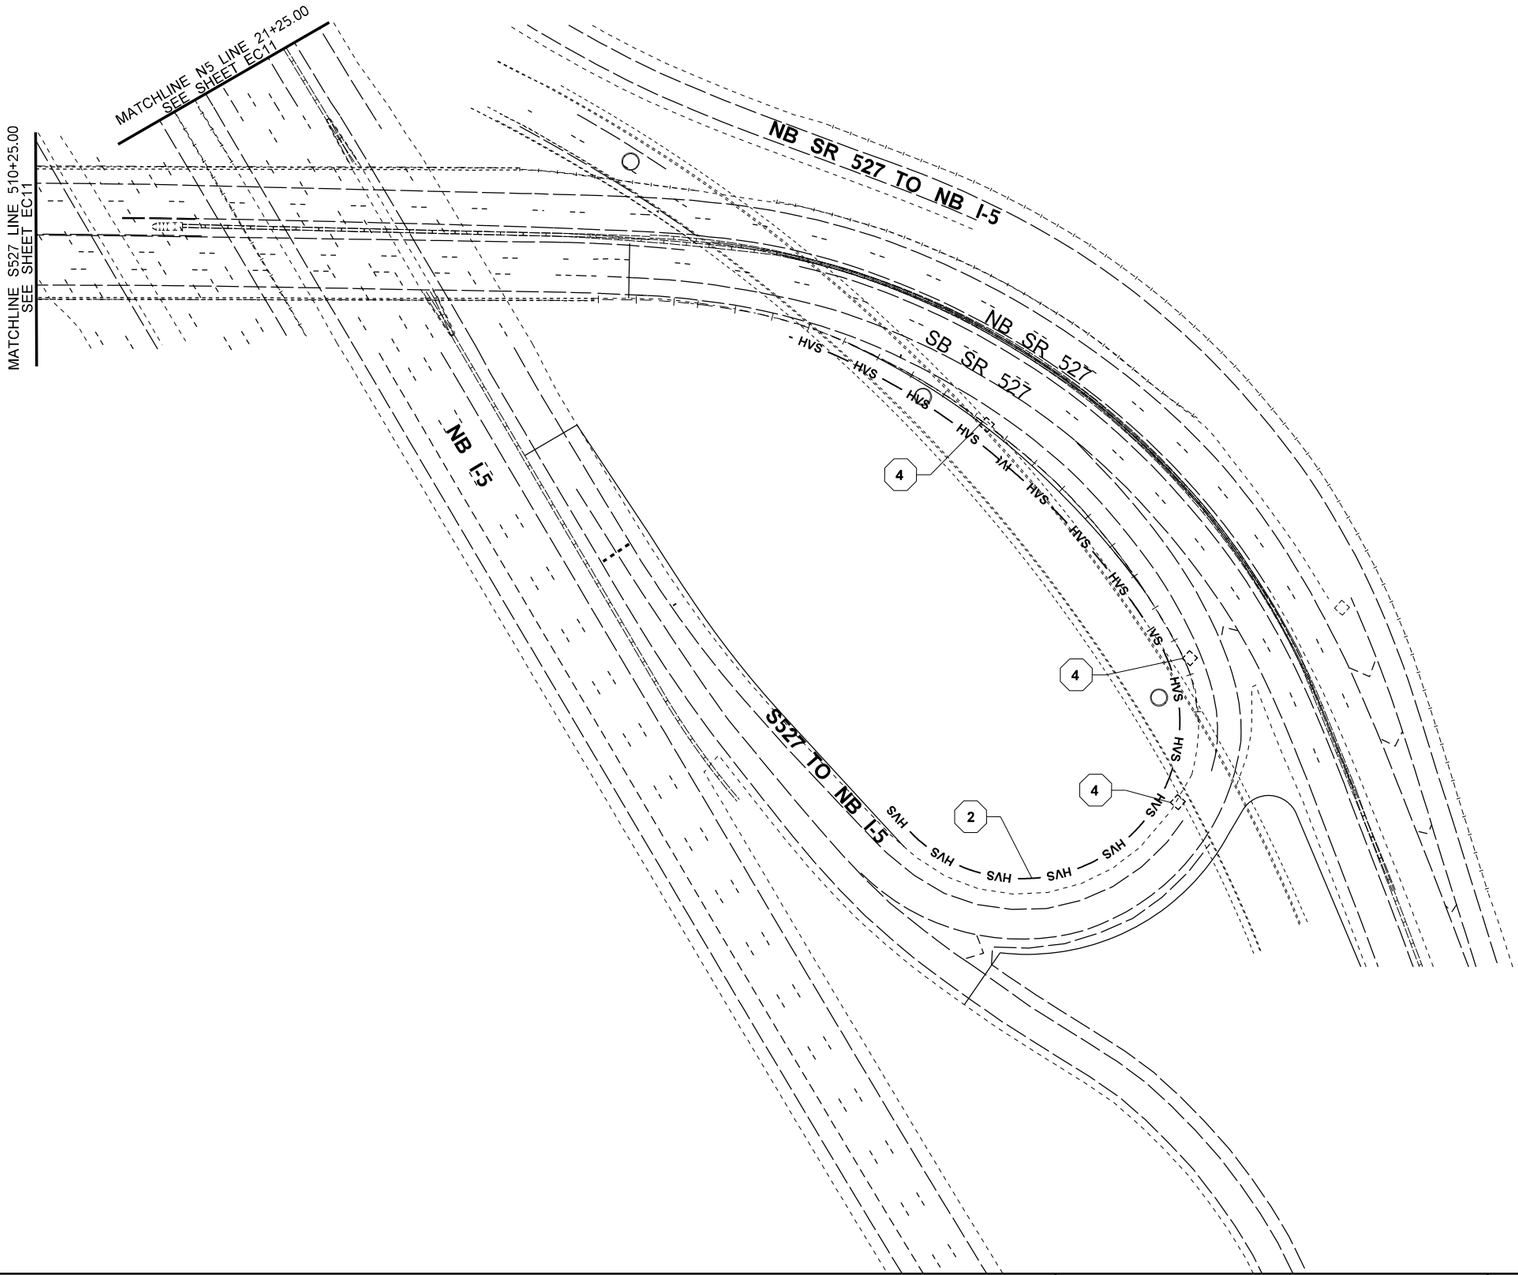

TESC CONSTRUCTION NOTE

1. INSTALL HIGH VISIBILITY FENCE PER WSDOT STD PLAN I-10.10-01
2. INSTALL HIGH VISIBILITY SILT FENCE PER WSDOT STD PLAN I-30.17-01
3. INSTALL WATTLE INSTALLATION ON SLOPE PER WSDOT STD PLAN I-30.30.02
4. INSTALL STORM DRAIN INLET PROTECTION PER WSDOT STD PLAN I-40.20-00

LEGEND

#	STRUCTURE NOTE
	INLET PROTECTION
- HVF — HVF — HVF —	HIGH VISIBILTY FENCE
- HVS — HVS — HVS —	HIGH VISIBILITY SILT FENCE
	STRAW WATLLE
— — — — — WB — — -	WETLAND BOUNDARY
	DITCH EDGE
	STREAM EDGE
- ST — — ST — — ST — —	STORM PIPE
- DP — — DP — — DP — —	DRAIN PIPE

0 50 100
SCALE IN FEET

FILE NAME	c:\pw_working\lochner-pw-01\dms17467\16833_PS_EC_012.dgn					
TIME	5:12:04 PM					
DATE	12/8/2021 5:12:04 PM					
PLOTTED BY	ROHARA					
DESIGNED BY	N BATEMAN					
ENTERED BY	N BATEMAN					
CHECKED BY	A BUTTERS					
PROJ. ENGR.						
REGIONAL ADM.	M COTTEN	REVISION	DATE	BY		

REGION NO.	STATE	FED.AID PROJ.NO.
10	WASH	XX
JOB NUMBER		
XXXXX		
CONTRACT NO.		LOCATION NO.

PRELIMINARY
NOT FOR CONSTRUCTION

Washington State Department of Transportation

LOCHNER

SR 526
CORRIDOR IMPROVEMENTS

TESC PLAN

Plot 1

PLAN REF NO
EC12

SHEET 68 OF 155 SHEETS

T.28N. R.5E. W.M. SEC. 18

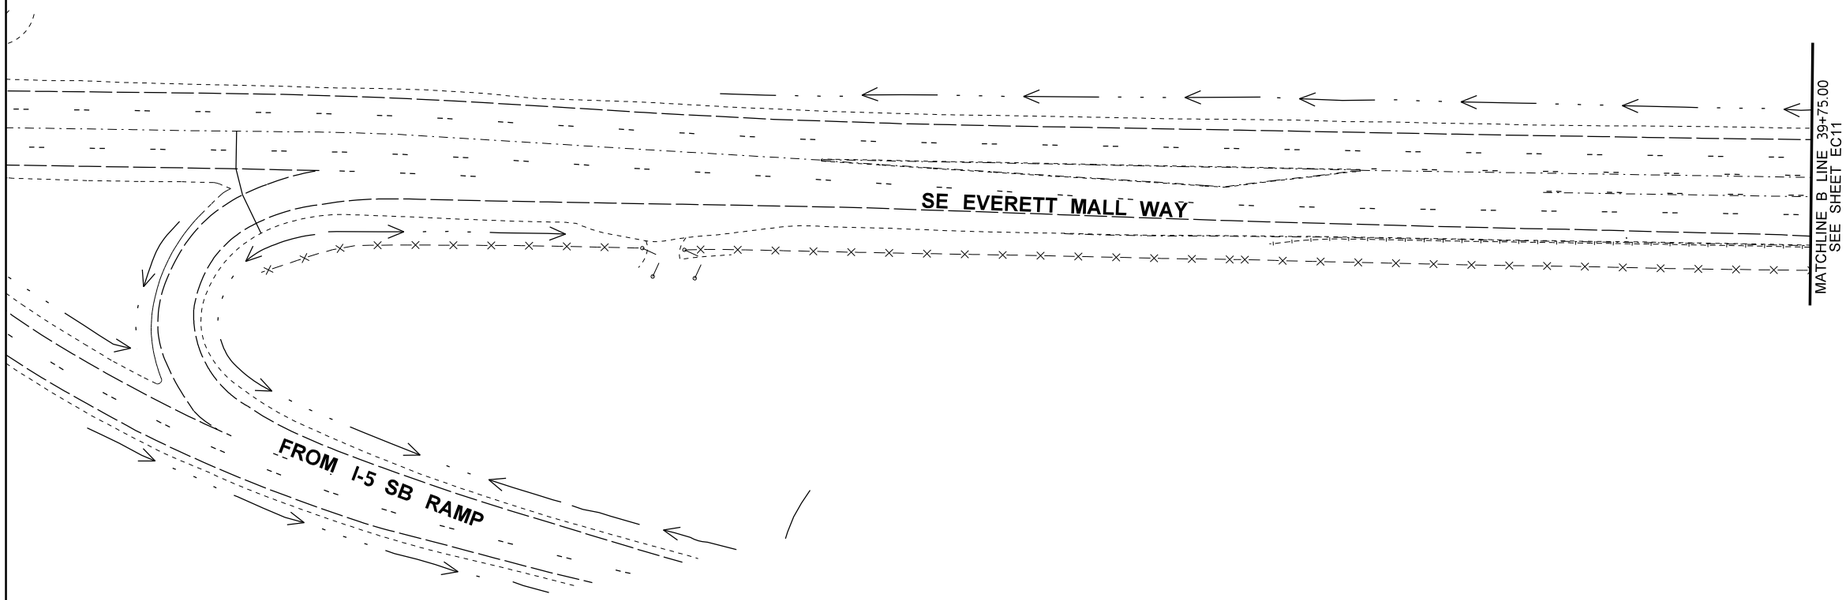

TESC CONSTRUCTION NOTE

1. INSTALL HIGH VISIBILITY FENCE PER WSDOT STD PLAN I-10.10-01
2. INSTALL HIGH VISIBILITY SILT FENCE PER WSDOT STD PLAN I-30.17-01
3. INSTALL WATTLE INSTALLATION ON SLOPE PER WSDOT STD PLAN I-30.30.02
4. INSTALL STORM DRAIN INLET PROTECTION PER WSDOT STD PLAN I-40.20-00

LEGEND

#	STRUCTURE NOTE
	INLET PROTECTION
- HVF — HVF — HVF —	HIGH VISIBILTY FENCE
- HVS — HVS — HVS —	HIGH VISIBILITY SILT FENCE
	STRAW WATLLE
— — — — — WB — — -	WETLAND BOUNDARY
	DITCH EDGE
	STREAM EDGE
- ST — — ST — — ST — —	STORM PIPE
- DP — — DP — — DP — —	DRAIN PIPE

0 50 100
SCALE IN FEET

FILE NAME c:\pw_working\lochner-pw-01\dms17467\16833_PS_EC_013.dgn						
TIME 5:12:13 PM						
DATE 12/8/2021 5:12:13 PM						
PLOTTED BY ROHARA						
DESIGNED BY N BATEMAN						
ENTERED BY N BATEMAN						
CHECKED BY A BUTTERS						
PROJ. ENGR.						
REGIONAL ADM. M COTTEN	REVISION	DATE	BY	REGION NO. 10	STATE WASH	FED.AID PROJ.NO. XX
				JOB NUMBER XXXXX		
				CONTRACT NO.	LOCATION NO.	

PRELIMINARY
NOT FOR CONSTRUCTION

Washington State Department of Transportation

LOCHNER

SR 526
CORRIDOR IMPROVEMENTS

TESC PLAN

Plot 1
PLAN REF NO EC13
SHEET 69 OF 155 SHEETS

T.28N. R.5E. W.M. SEC. 7,8,17,18

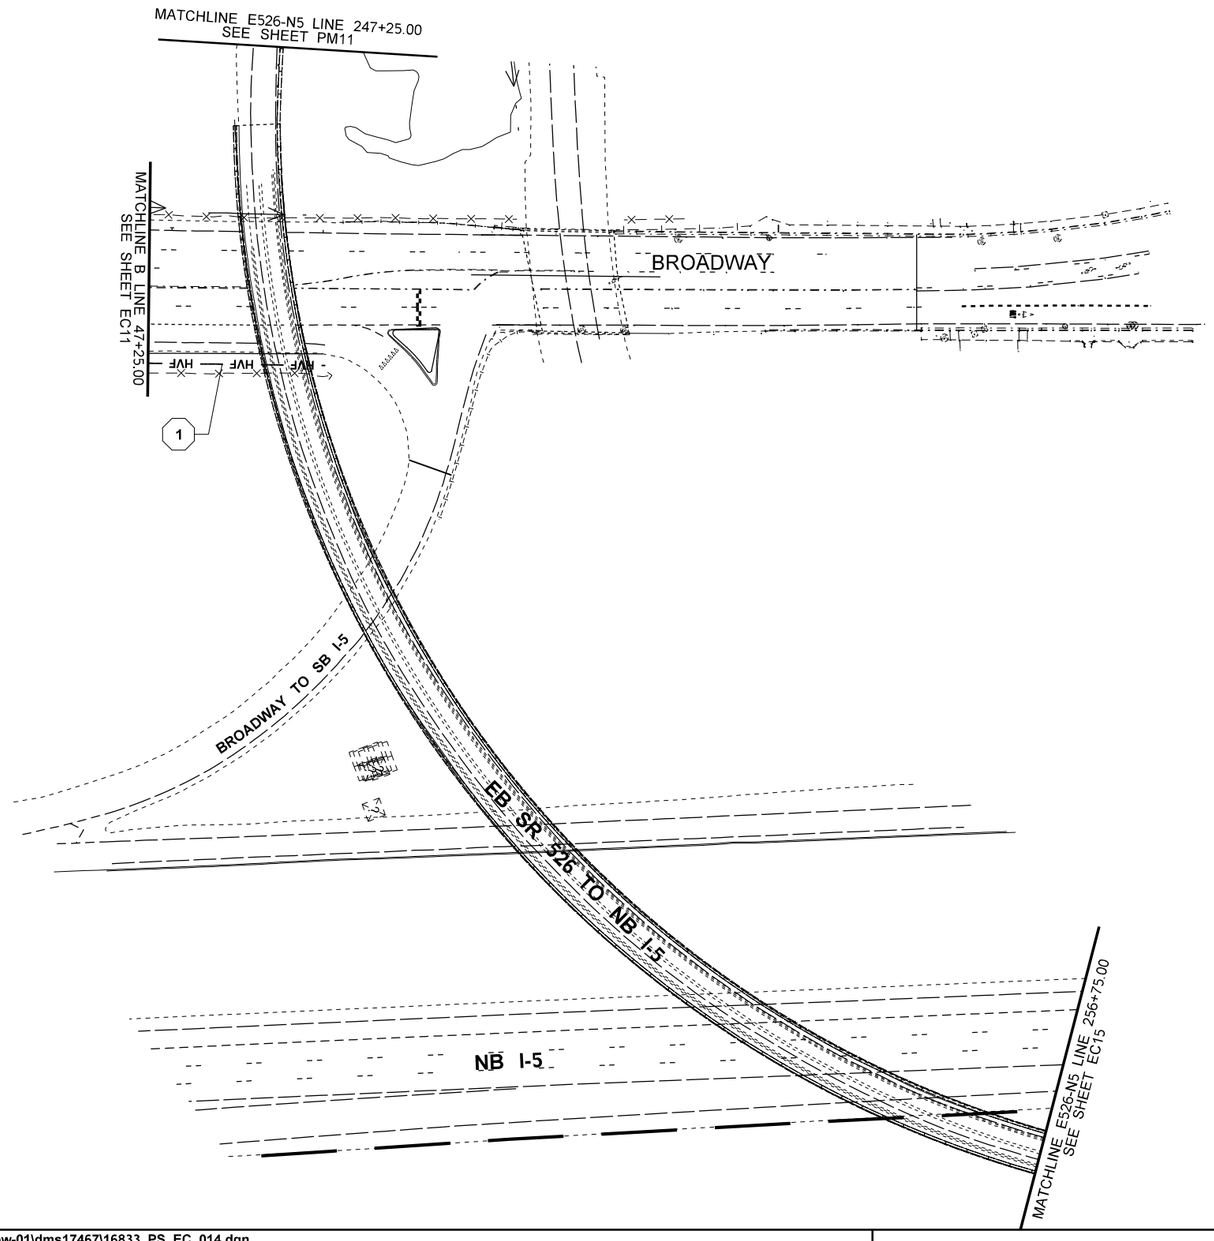

TESC CONSTRUCTION NOTE

1. INSTALL HIGH VISIBILITY FENCE PER WSDOT STD PLAN I-10.10-01
2. INSTALL HIGH VISIBILITY SILT FENCE PER WSDOT STD PLAN I-30.17-01
3. INSTALL WATTLE INSTALLATION ON SLOPE PER WSDOT STD PLAN I-30.30.02
4. INSTALL STORM DRAIN INLET PROTECTION PER WSDOT STD PLAN I-40.20-00

LEGEND

#	STRUCTURE NOTE
	INLET PROTECTION
- HVF — HVF — HVF —	HIGH VISIBILTY FENCE
- HVS — HVS — HVS —	HIGH VISIBILITY SILT FENCE
	STRAW WATLLE
— — — — WB — — -	WETLAND BOUNDARY
	DITCH EDGE
	STREAM EDGE
- ST — — ST — — ST — —	STORM PIPE
- DP — — DP — — DP — —	DRAIN PIPE

0 50 100
SCALE IN FEET

FILE NAME	c:\pw_working\lochner-pw-01\dms17467\16833_PS_EC_014.dgn
TIME	5:12:24 PM
DATE	12/8/2021 5:12:24 PM
PLOTTED BY	ROHARA
DESIGNED BY	N BATEMAN
ENTERED BY	N BATEMAN
CHECKED BY	A BUTTERS
PROJ. ENGR.	
REGIONAL ADM.	M COTTEN

REVISION	DATE	BY

REGION NO.	STATE
10	WASH
JOB NUMBER	XXXXX
CONTRACT NO.	
FED.AID PROJ.NO.	XX
LOCATION NO.	

PRELIMINARY
NOT FOR CONSTRUCTION

Washington State Department of Transportation

LOCHNER

SR 526
CORRIDOR IMPROVEMENTS

TESC PLAN

Plot 1
PLAN REF NO EC14
SHEET 70 OF 155 SHEETS

T.28N. R.5E. W.M. SEC. 7

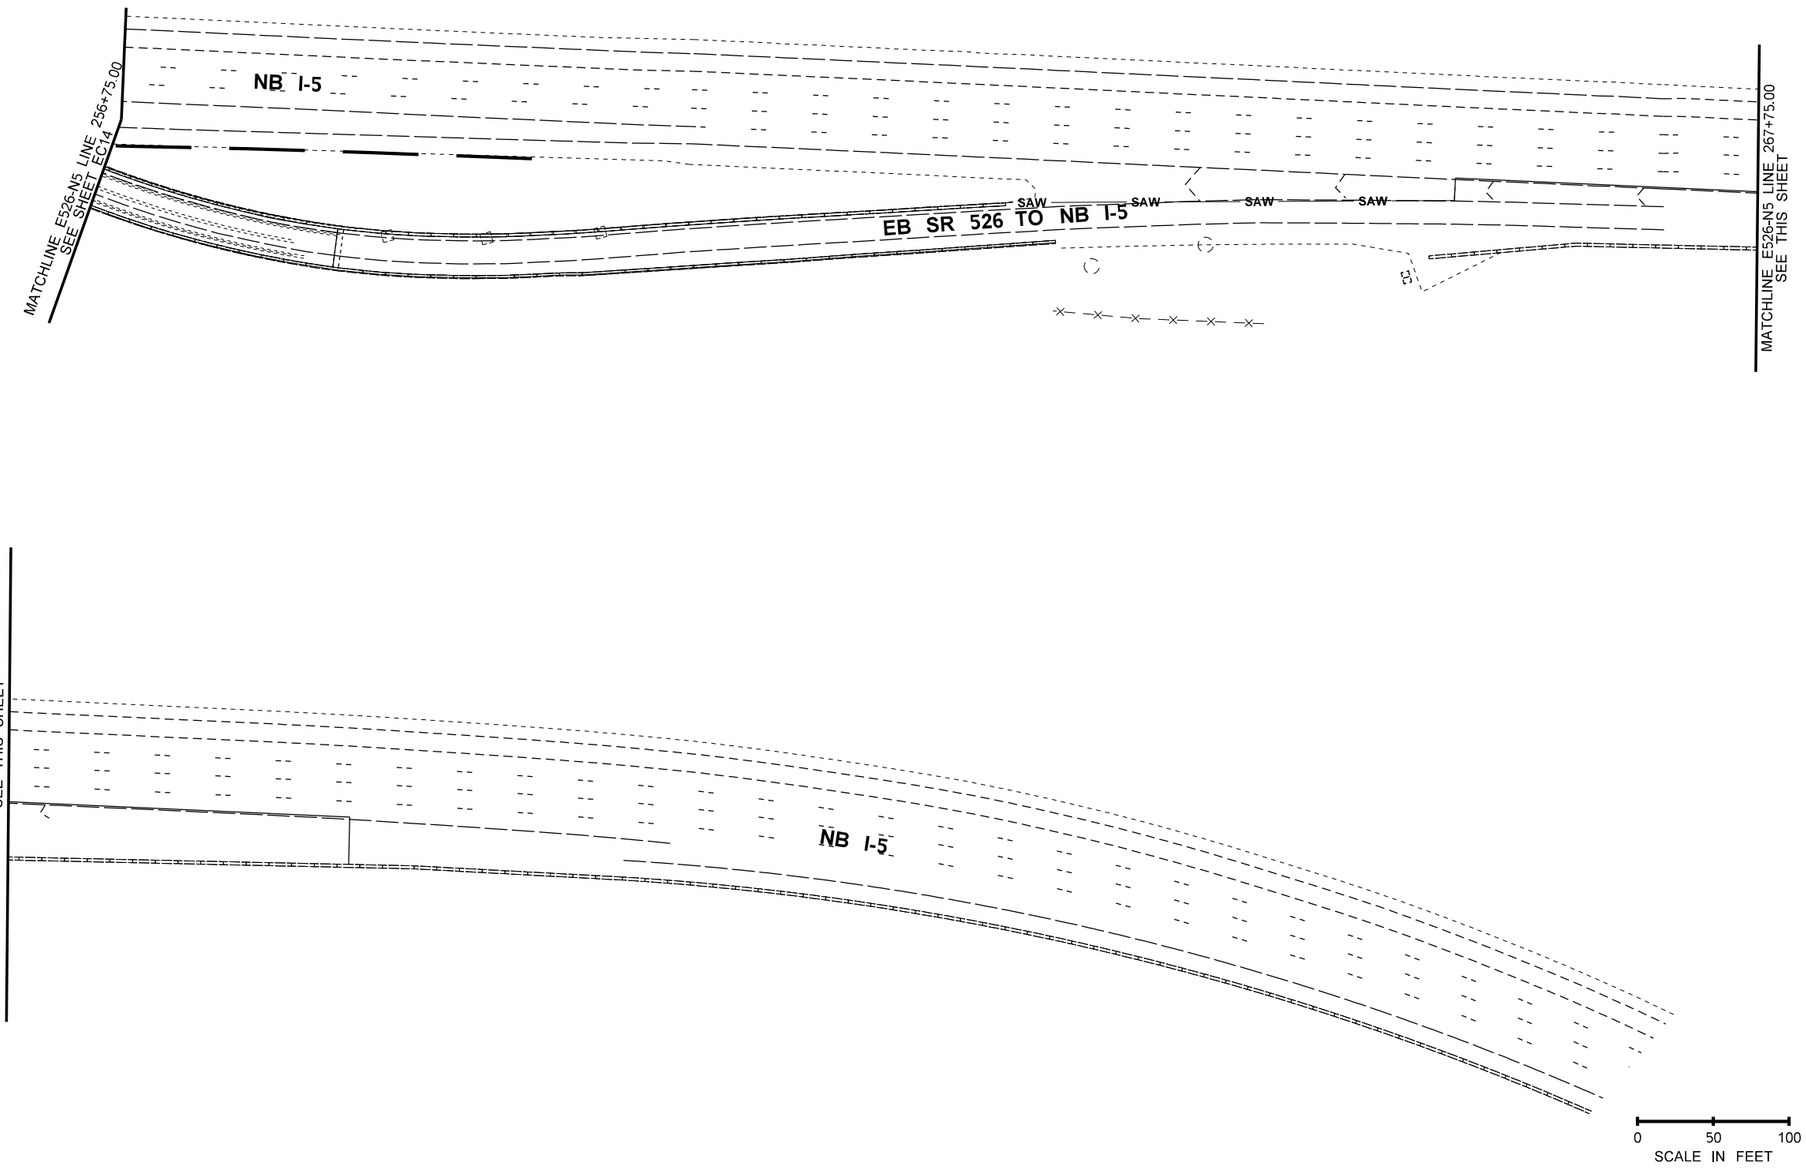

TESC CONSTRUCTION NOTE

1. INSTALL HIGH VISIBILITY FENCE PER WSDOT STD PLAN I-10.10-01
2. INSTALL HIGH VISIBILITY SILT FENCE PER WSDOT STD PLAN I-30.17-01
3. INSTALL WATTLE INSTALLATION ON SLOPE PER WSDOT STD PLAN I-30.30.02
4. INSTALL STORM DRAIN INLET PROTECTION PER WSDOT STD PLAN I-40.20-00

LEGEND

#	STRUCTURE NOTE
	INLET PROTECTION
- HVF — HVF — HVF —	HIGH VISIBILTY FENCE
- HVS — HVS — HVS —	HIGH VISIBILITY SILT FENCE
	STRAW WATLLE
— — — — WB — — -	WETLAND BOUNDARY
	DITCH EDGE
	STREAM EDGE
- ST — — ST — — ST — —	STORM PIPE
- DP — — DP — — DP — —	DRAIN PIPE

FILE NAME	c:\pw_working\lochner-pw-01\dms17467\16833_PS_EC_015.dgn					
TIME	5:12:33 PM					
DATE	12/8/2021 5:12:33 PM					
PLOTTED BY	ROHARA					
DESIGNED BY	N BATEMAN					
ENTERED BY	N BATEMAN					
CHECKED BY	A BUTTERS					
PROJ. ENGR.						
REGIONAL ADM.	M COTTEN	REVISION	DATE	BY		

REGION NO.	STATE	FED.AID PROJ.NO.
10	WASH	XX
JOB NUMBER		
XXXXX		
CONTRACT NO.		LOCATION NO.

PRELIMINARY
NOT FOR CONSTRUCTION

Washington State Department of Transportation

LOCHNER

SR 526
CORRIDOR IMPROVEMENTS

TESC PLAN

Plot 1

PLAN REF NO
EC15

SHEET 71 OF 155 SHEETS

T.28N. R.4E. W.M. SEC. 11

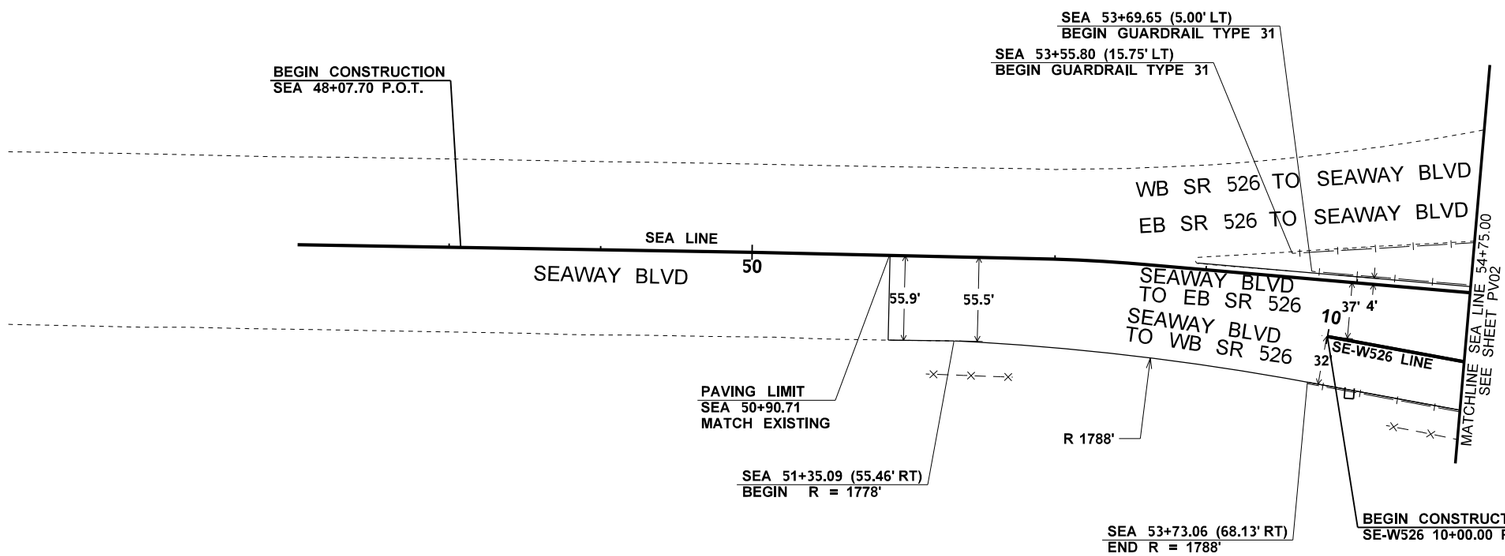

LEGEND

- EXISTING EDGE OF PAVEMENT
- EXISTING CURB FACE
- EXISTING GUARDRAIL
- EXISTING CONCRETE BARRIER
- EXISTING FENCE LINE
- EDGE OF PAVEMENT
- GUARDRAIL
- CONCRETE BARRIER
- CURB AND GUTTER
- CURB TRAFFIC ISLAND
- RETAINING WALL
- NOISE WALL
- BRIDGE APPROACH SLAB
- IMPACT ATTENUATOR
- SIDEWALK RAMP

0 50 100
SCALE IN FEET

FILE NAME c:\pw_working\lochner-pw-01\dms17476\16833_PS_PV_001.dgn				REGION NO. 10	STATE WASH
TIME 5:12:43 PM				JOB NUMBER XXXXX	FED.AID PROJ.NO. XX
DATE 12/8/2021 5:12:43 PM				CONTRACT NO.	LOCATION NO.
PLOTTED BY ROHARA					
DESIGNED BY R O'HARA					
ENTERED BY R O'HARA					
CHECKED BY A BUTTERS					
PROJ. ENGR.					
REGIONAL ADM. M COTTEN	REVISION	DATE	BY		

PRELIMINARY
NOT FOR CONSTRUCTION

Washington State Department of Transportation

LOCHNER

SR 526
CORRIDOR IMPROVEMENTS

PAVING PLAN

Plot 1

PLAN REF NO
PV01

SHEET 72 OF 155 SHEETS

T.26N. R.4E. W.M. SEC. 17

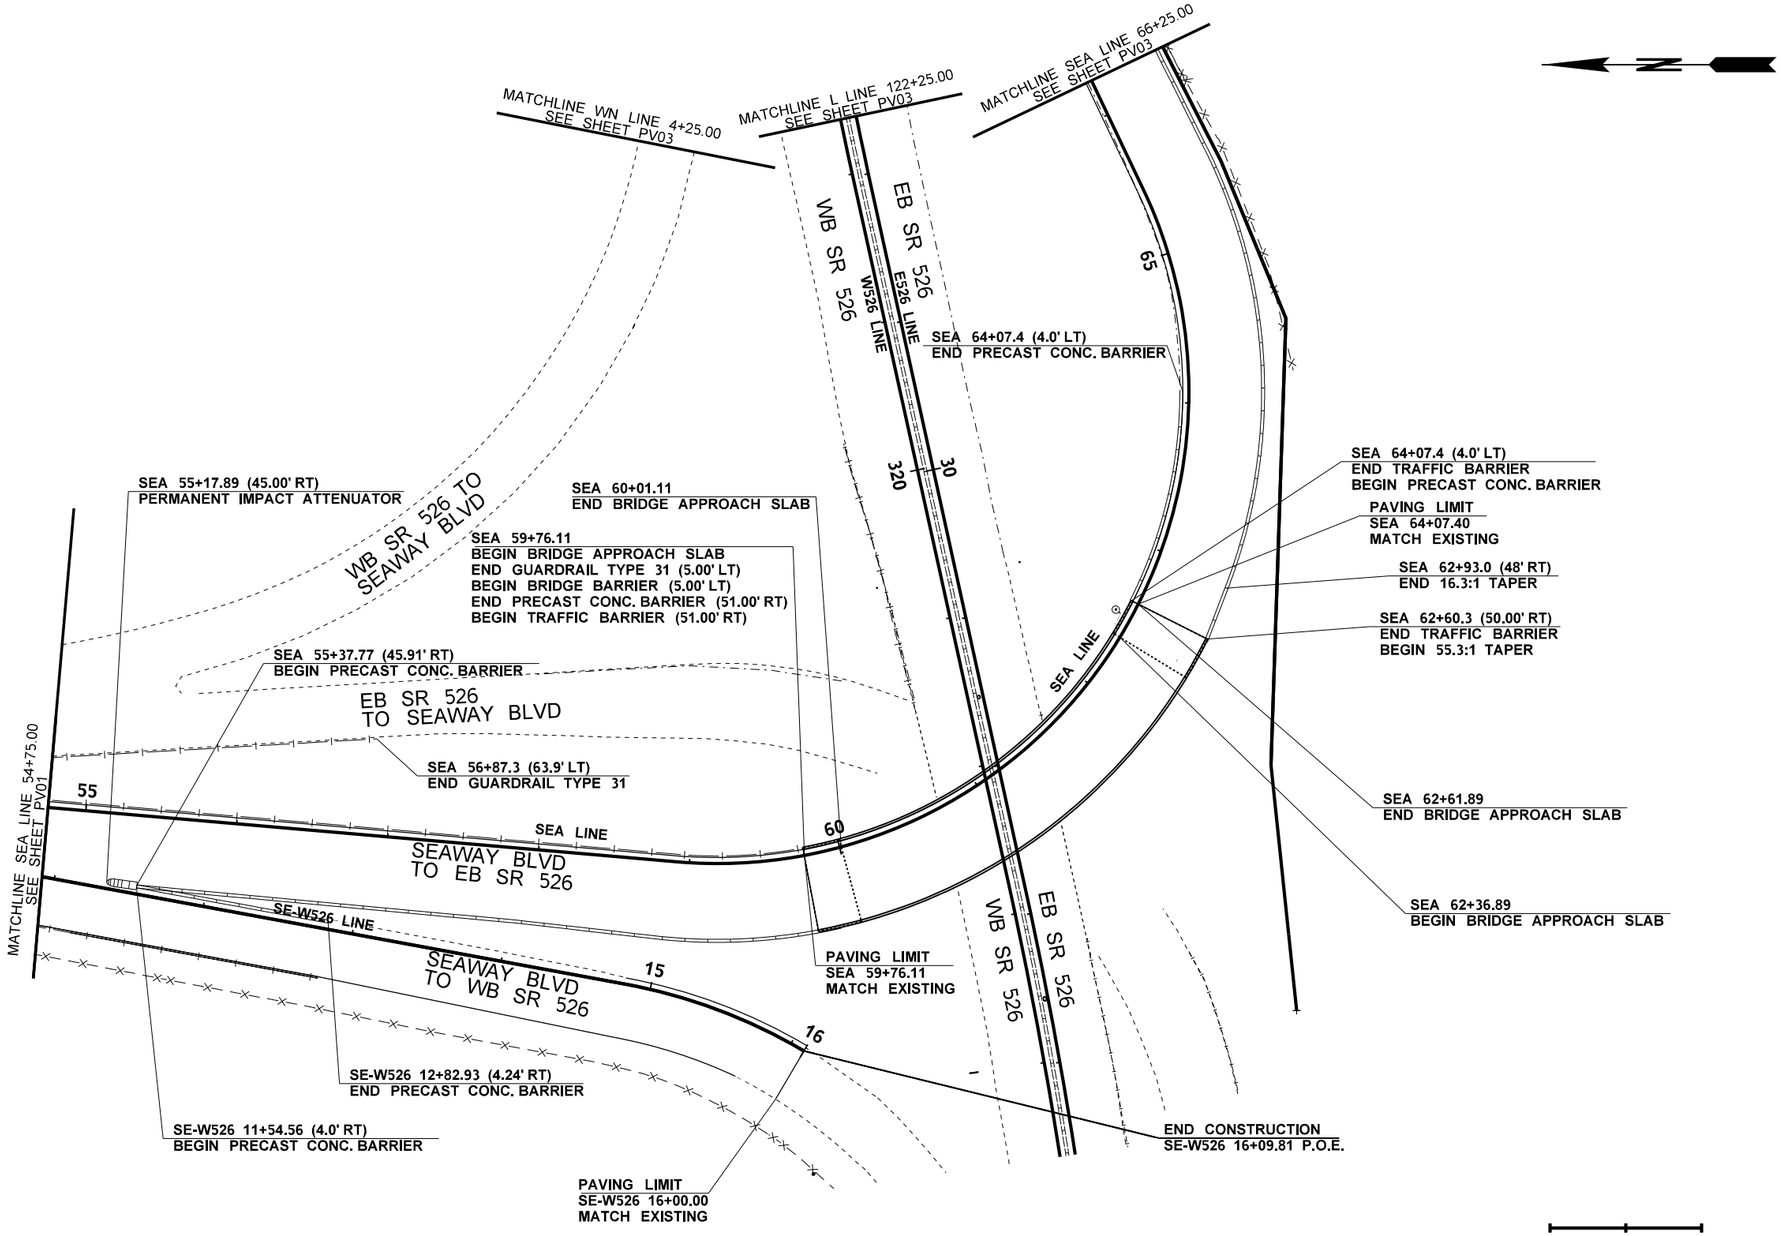

LEGEND

- EXISTING EDGE OF PAVEMENT
- EXISTING CURB FACE
- EXISTING GUARDRAIL
- EXISTING CONCRETE BARRIER
- EXISTING FENCE LINE
- EDGE OF PAVEMENT
- GUARDRAIL
- CONCRETE BARRIER
- CURB AND GUTTER
- CURB TRAFFIC ISLAND
- RETAINING WALL
- NOISE WALL
- BRIDGE APPROACH SLAB
- IMPACT ATTENUATOR
- SIDEWALK RAMP

FILE NAME	c:\pw_working\lochner-pw-01\dms17476\16833_PS_PV_002.dgn					
TIME	5:12:52 PM					
DATE	12/8/2021 5:12:52 PM					
PLOTTED BY	ROHARA					
DESIGNED BY	R O'HARA					
ENTERED BY	R O'HARA					
CHECKED BY	A BUTTERS					
PROJ. ENGR.						
REGIONAL ADM.	M COTTEN	REVISION	DATE	BY		

REGION NO.	STATE	FED.AID PROJ.NO.
10	WASH	XX
JOB NUMBER		
XXXXX		
CONTRACT NO.		LOCATION NO.

PRELIMINARY
NOT FOR CONSTRUCTION

Washington State Department of Transportation

LOCHNER

SR 526
CORRIDOR IMPROVEMENTS

PAVING PLAN

Plot 1

PLAN REF NO
PV02

SHEET 73 OF 155 SHEETS

T.28N. R.4E. W.M. SEC. 11

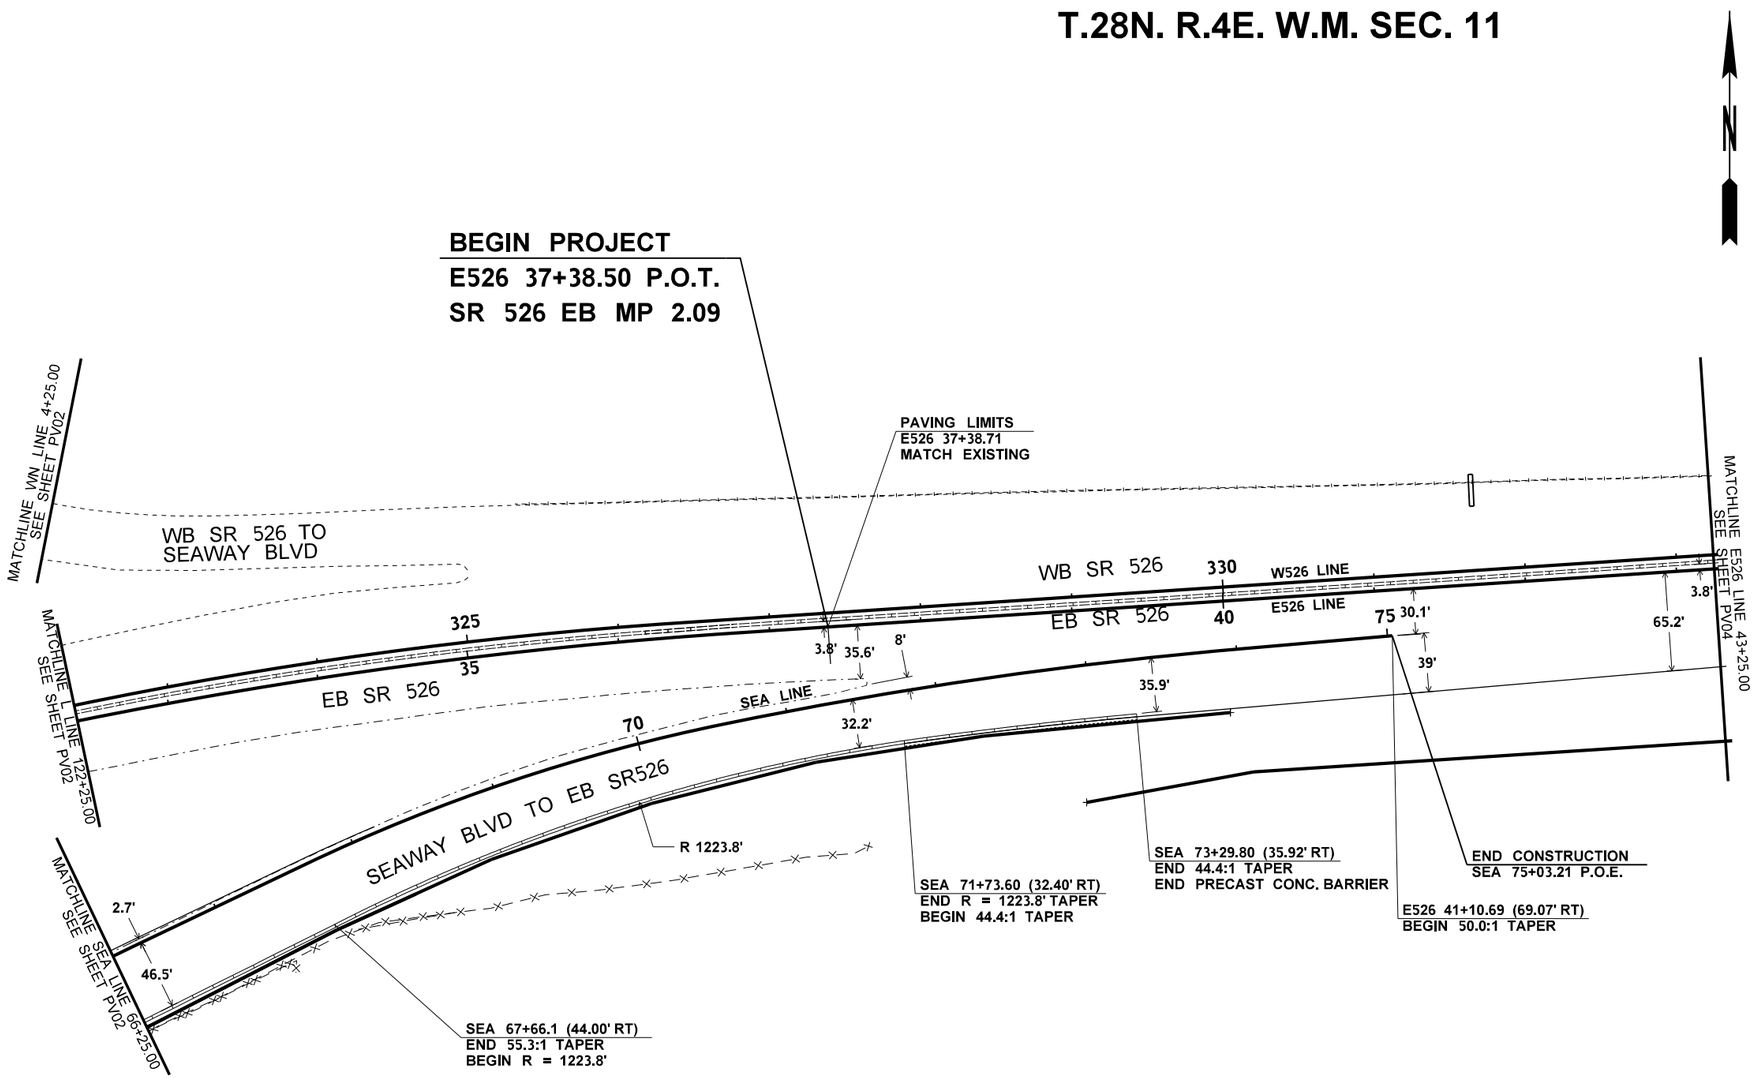

LEGEND

- EXISTING EDGE OF PAVEMENT
- EXISTING CURB FACE
- EXISTING GUARDRAIL
- EXISTING CONCRETE BARRIER
- EXISTING FENCE LINE
- EDGE OF PAVEMENT
- GUARDRAIL
- CONCRETE BARRIER
- CURB AND GUTTER
- CURB TRAFFIC ISLAND
- RETAINING WALL
- NOISE WALL
- BRIDGE APPROACH SLAB
- IMPACT ATTENUATOR
- SIDEWALK RAMP

FILE NAME	c:\pw_working\lochner-pw-01\dms17476\16833_PS_PV_003.dgn				REGION NO.	STATE	FED.AID PROJ.NO.
TIME	5:13:01 PM				10	WASH	XX
DATE	12/8/2021 5:13:01 PM				JOB NUMBER		
PLOTTED BY	ROHARA				XXXXX		
DESIGNED BY	R O'HARA				CONTRACT NO.		LOCATION NO.
ENTERED BY	R O'HARA						
CHECKED BY	A BUTTERS						
PROJ. ENGR.							
REGIONAL ADM.	M COTTEN	REVISION	DATE	BY			

PRELIMINARY
NOT FOR CONSTRUCTION

Washington State Department of Transportation

LOCHNER

SR 526
CORRIDOR IMPROVEMENTS

PAVING PLAN

Plot 1
PLAN REF NO PV03
SHEET 74 OF 155 SHEETS

T.28N. R.4E. W.M. SEC. 11,12

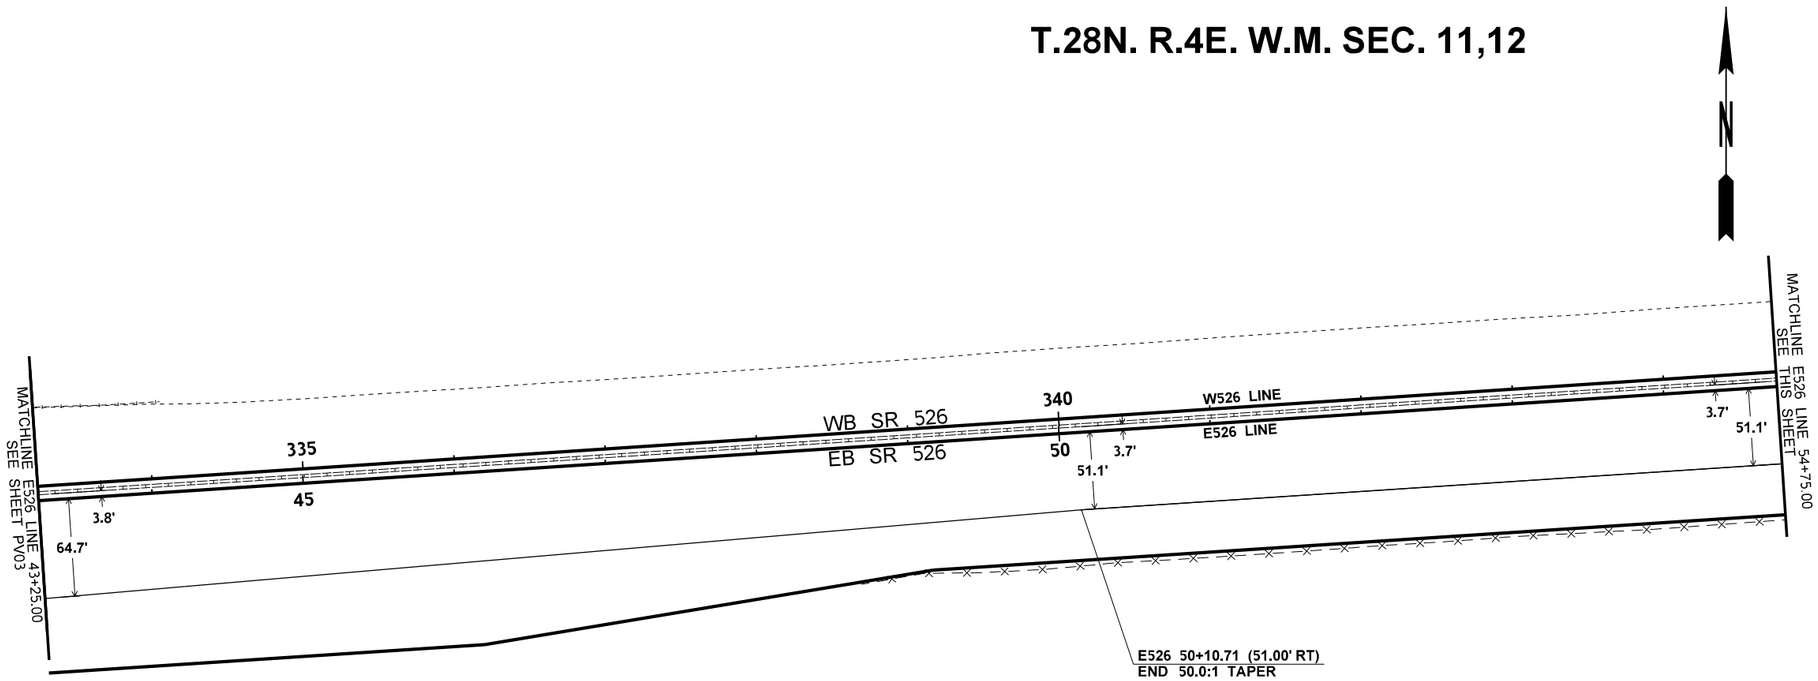

LEGEND

- EXISTING EDGE OF PAVEMENT
- EXISTING CURB FACE
- EXISTING GUARDRAIL
- EXISTING CONCRETE BARRIER
- EXISTING FENCE LINE
- EDGE OF PAVEMENT
- GUARDRAIL
- CONCRETE BARRIER
- CURB AND GUTTER
- CURB TRAFFIC ISLAND
- RETAINING WALL
- NOISE WALL
- BRIDGE APPROACH SLAB
- IMPACT ATTENUATOR
- SIDEWALK RAMP

FILE NAME	c:\pw_working\lochner-pw-01\dms17476\16833_PS_PV_004.dgn		
TIME	5:13:11 PM		
DATE	12/8/2021 5:13:11 PM		
PLOTTED BY	ROHARA		
DESIGNED BY	R O'HARA		
ENTERED BY	R O'HARA		
CHECKED BY	A BUTTERS		
PROJ. ENGR.			
REGIONAL ADM.	M COTTEN		

REVISION	DATE	BY

REGION NO.	STATE	FED.AID PROJ.NO.
10	WASH	XX
JOB NUMBER		
XXXXX		
CONTRACT NO.		LOCATION NO.

PRELIMINARY
NOT FOR CONSTRUCTION

Washington State Department of Transportation

LOCHNER

SR 526
CORRIDOR IMPROVEMENTS

PAVING PLAN

Plot 1

PLAN REF NO
PV04

SHEET 75 OF 155 SHEETS

T.26N. R.4E. W.M. SEC. 17

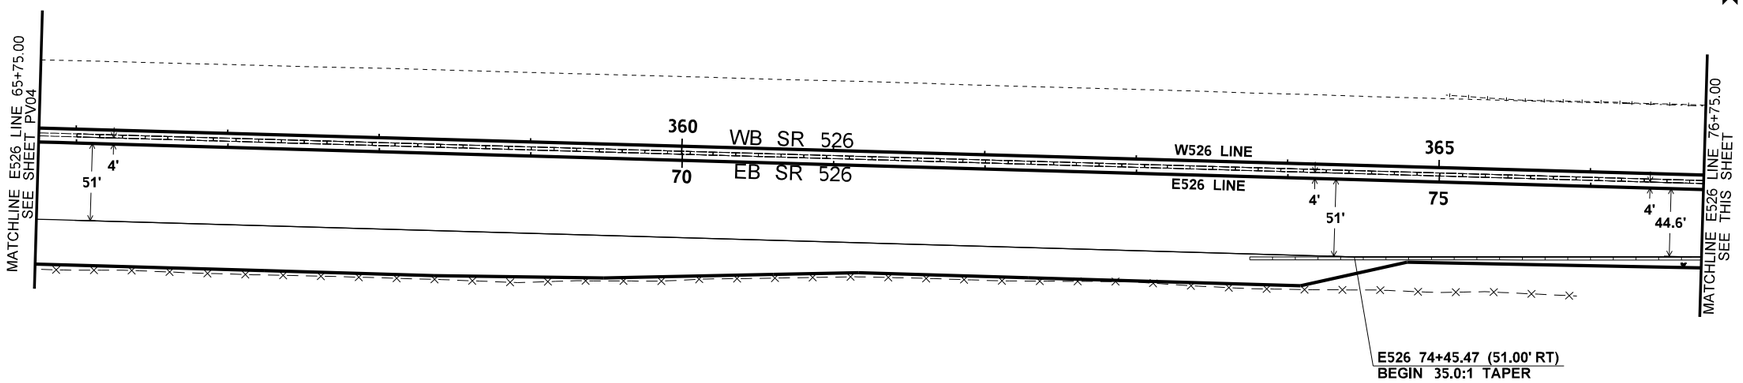

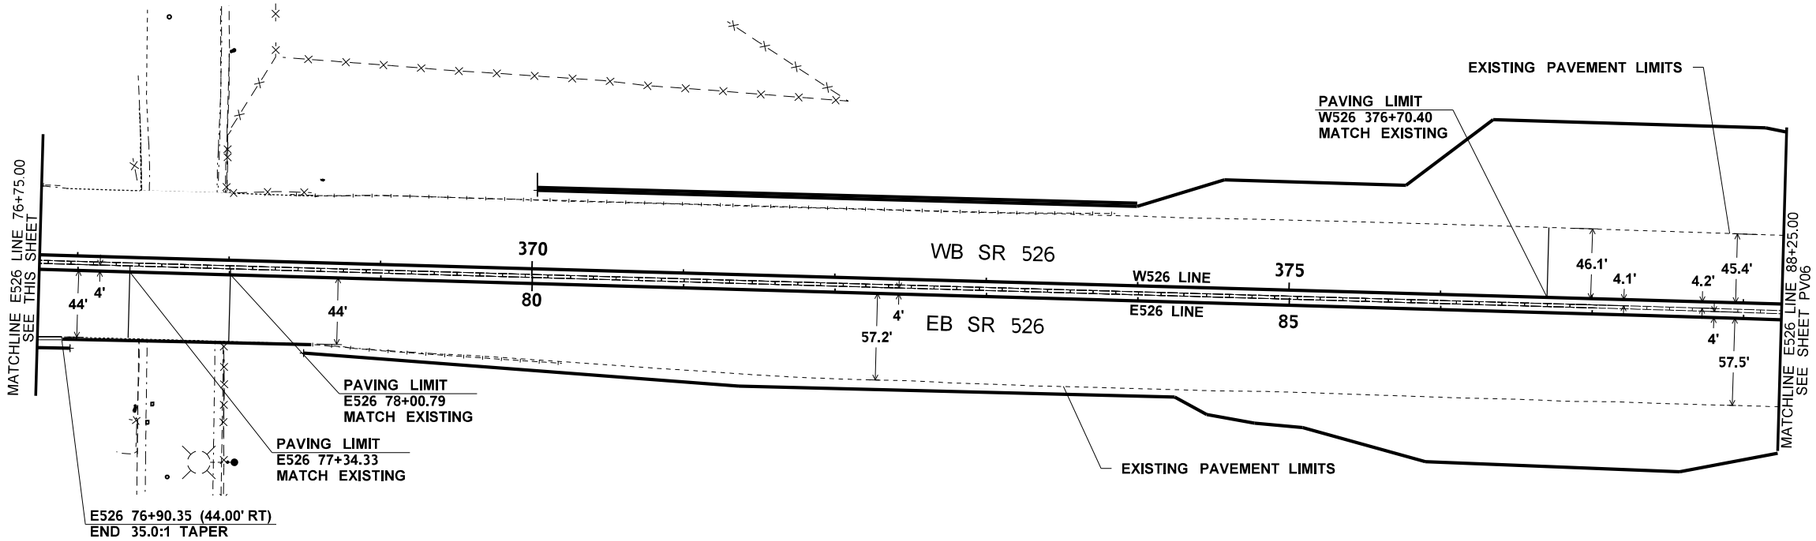

0 50 100
SCALE IN FEET

LEGEND

- EXISTING EDGE OF PAVEMENT
- EXISTING CURB FACE
- EXISTING GUARDRAIL
- EXISTING CONCRETE BARRIER
- EXISTING FENCE LINE
- EDGE OF PAVEMENT
- GUARDRAIL
- CONCRETE BARRIER
- CURB AND GUTTER
- CURB TRAFFIC ISLAND
- RETAINING WALL
- NOISE WALL
- BRIDGE APPROACH SLAB
- IMPACT ATTENUATOR
- SIDEWALK RAMP

FILE NAME	c:\pw_working\lochner-pw-01\dms17476\16833_PS_PV_005.dgn				REGION NO. / STATE	FED.AID PROJ.NO.
TIME	5:13:20 PM				10 WASH	XX
DATE	12/8/2021 5:13:20 PM				JOB NUMBER	
PLOTTED BY	ROHARA				XXXXX	
DESIGNED BY	R O'HARA				CONTRACT NO.	LOCATION NO.
ENTERED BY	R O'HARA					
CHECKED BY	A BUTTERS					
PROJ. ENGR.						
REGIONAL ADM.	M COTTEN	REVISION	DATE	BY		

PRELIMINARY
NOT FOR CONSTRUCTION

Washington State Department of Transportation

LOCHNER

SR 526
CORRIDOR IMPROVEMENTS

PAVING PLAN

Plot 1
PLAN REF NO **PV05**
SHEET **76** OF **155** SHEETS

T.28N. R.4E. W.M. SEC. 12

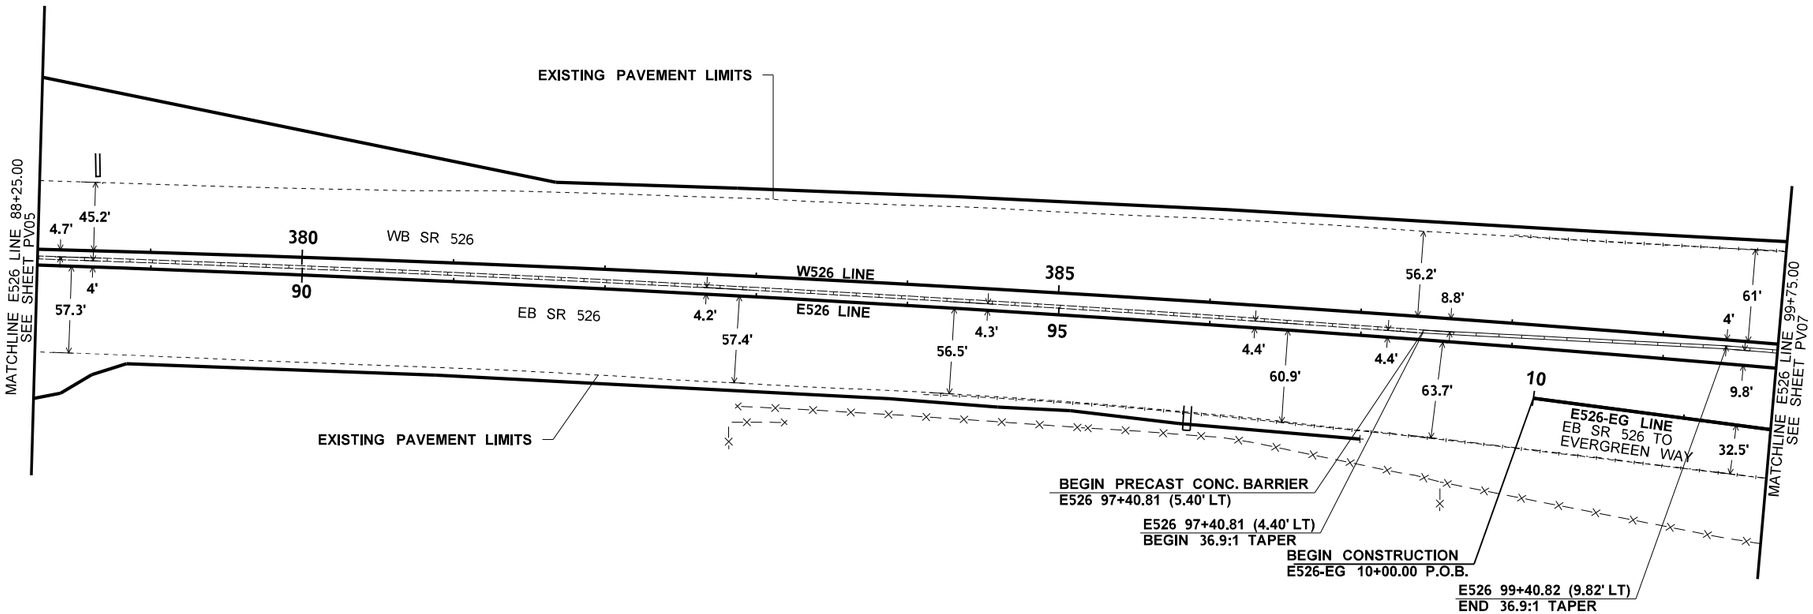

LEGEND

- EXISTING EDGE OF PAVEMENT
- EXISTING CURB FACE
- EXISTING GUARDRAIL
- EXISTING CONCRETE BARRIER
- EXISTING FENCE LINE
- EDGE OF PAVEMENT
- GUARDRAIL
- CONCRETE BARRIER
- CURB AND GUTTER
- CURB TRAFFIC ISLAND
- RETAINING WALL
- NOISE WALL
- BRIDGE APPROACH SLAB
- IMPACT ATTENUATOR
- SIDEWALK RAMP

FILE NAME	c:\pw_working\lochner-pw-01\dms17476\16833_PS_PV_006.dgn					
TIME	5:13:30 PM				REGION NO. 10	STATE WASH
DATE	12/8/2021 5:13:30 PM					FED.AID PROJ.NO. XX
PLOTTED BY	ROHARA				JOB NUMBER XXXXX	
DESIGNED BY	R O'HARA					
ENTERED BY	R O'HARA				CONTRACT NO.	LOCATION NO.
CHECKED BY	A BUTTERS					
PROJ. ENGR.						
REGIONAL ADM.	M COTTEN	REVISION	DATE	BY		

PRELIMINARY
NOT FOR CONSTRUCTION

Washington State Department of Transportation

LOCHNER

SR 526
CORRIDOR IMPROVEMENTS

PAVING PLAN

Plot 1

PLAN REF NO **PV06**

SHEET **77** OF **155** SHEETS

T.28N. R.4E. W.M. SEC. 12 &
T.28N. R.5E. W.M. SEC. 07

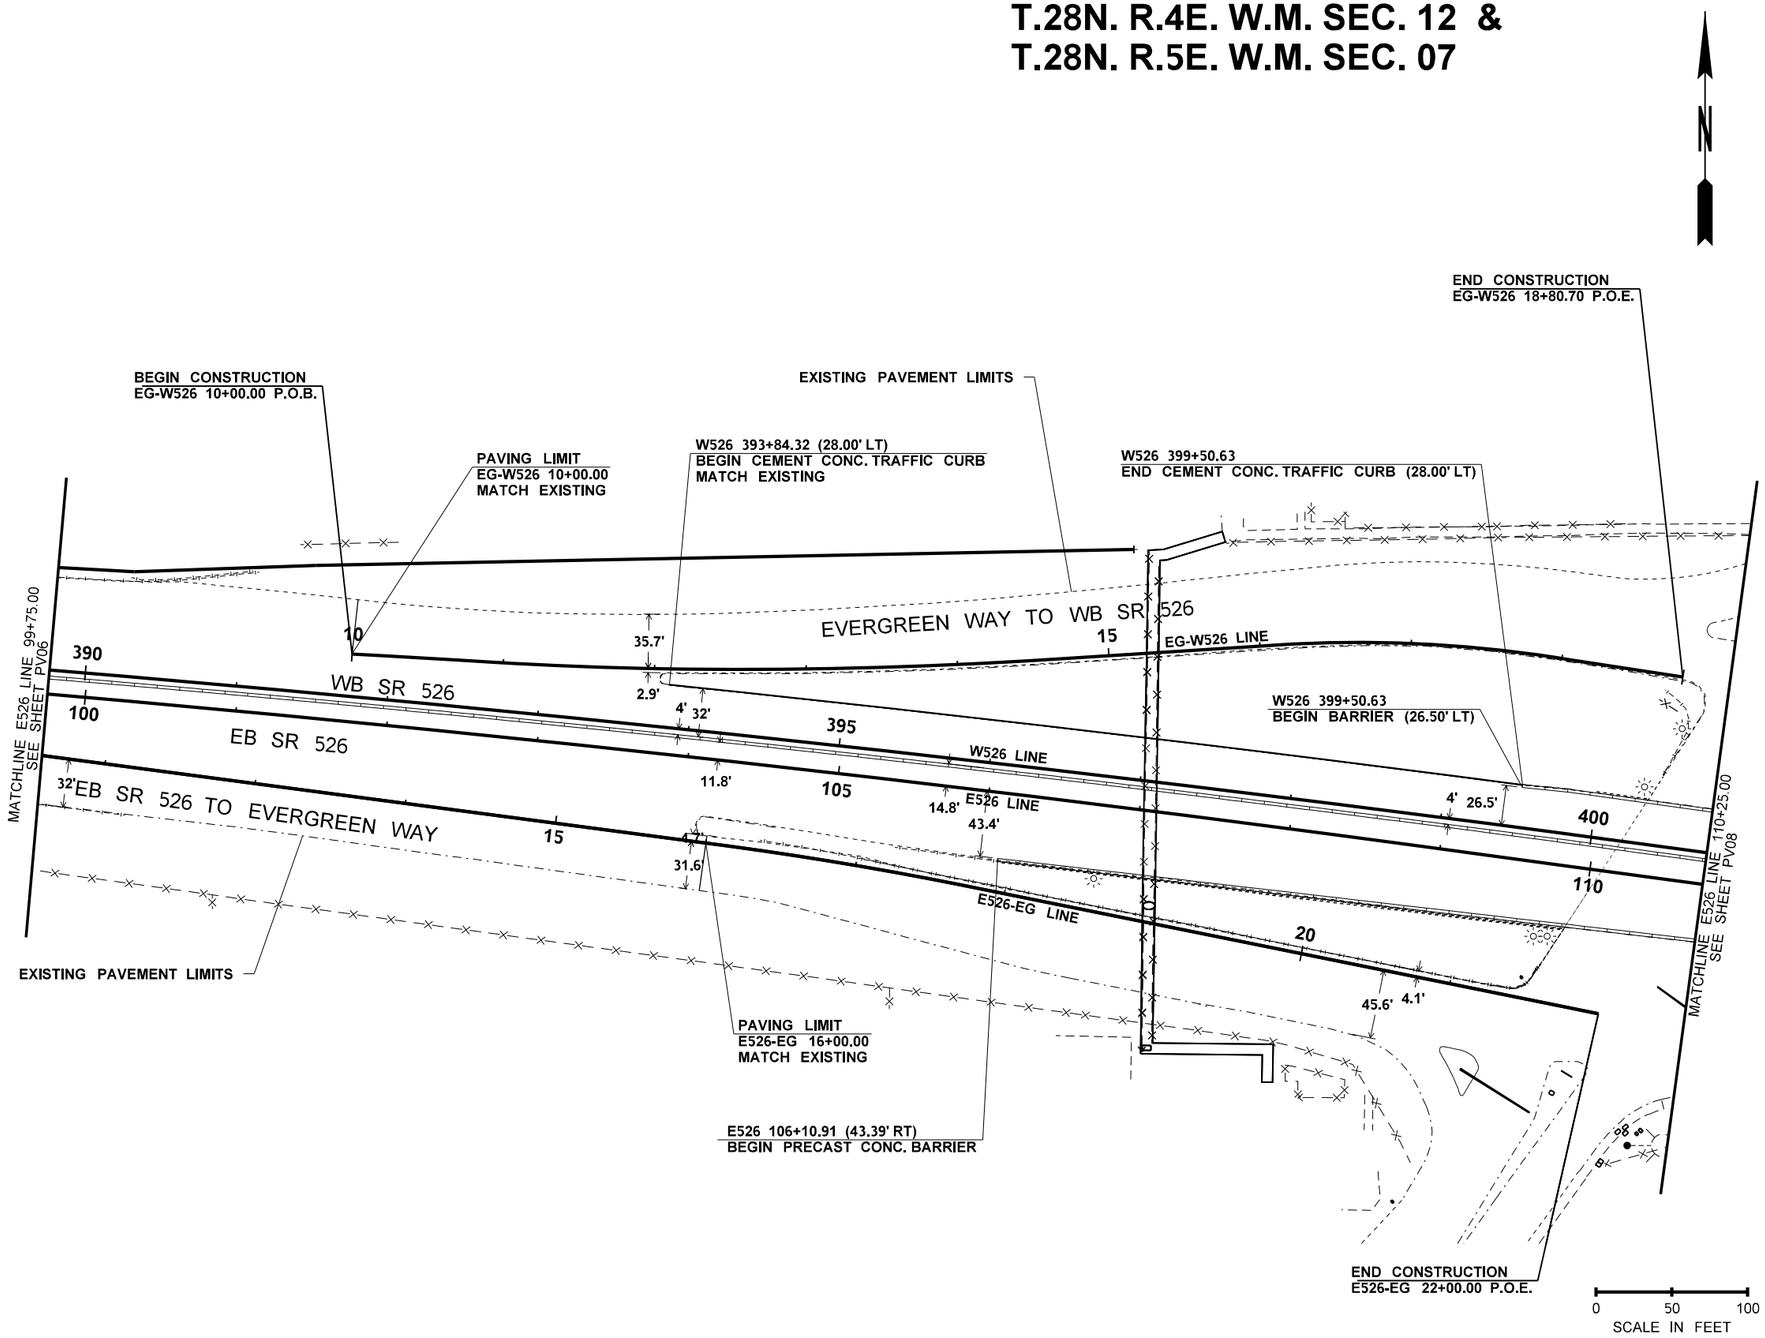

LEGEND

- EXISTING EDGE OF PAVEMENT
- EXISTING CURB FACE
- EXISTING GUARDRAIL
- EXISTING CONCRETE BARRIER
- EXISTING FENCE LINE
- EDGE OF PAVEMENT
- GUARDRAIL
- CONCRETE BARRIER
- CURB AND GUTTER
- CURB TRAFFIC ISLAND
- RETAINING WALL
- NOISE WALL
- BRIDGE APPROACH SLAB
- IMPACT ATTENUATOR
- SIDEWALK RAMP

FILE NAME	c:\pw_working\lochner-pw-01\dms17476\16833_PS_PV_007.dgn				REGION NO.	STATE	FED.AID PROJ.NO.
TIME	5:13:39 PM				10	WASH	XX
DATE	12/8/2021 5:13:39 PM				JOB NUMBER		
PLOTTED BY	ROHARA				XXXXX		
DESIGNED BY	R O'HARA				CONTRACT NO.		LOCATION NO.
ENTERED BY	R O'HARA						
CHECKED BY	A BUTTERS						
PROJ. ENGR.							
REGIONAL ADM.	M COTTEN	REVISION	DATE	BY			

PRELIMINARY
NOT FOR CONSTRUCTION

Washington State Department of Transportation

LOCHNER

SR 526
CORRIDOR IMPROVEMENTS

PAVING PLAN

Plot 1

PLAN REF NO
PV07

SHEET
78
OF
155
SHEETS

T.28N. R.5E. W.M. SEC. 07

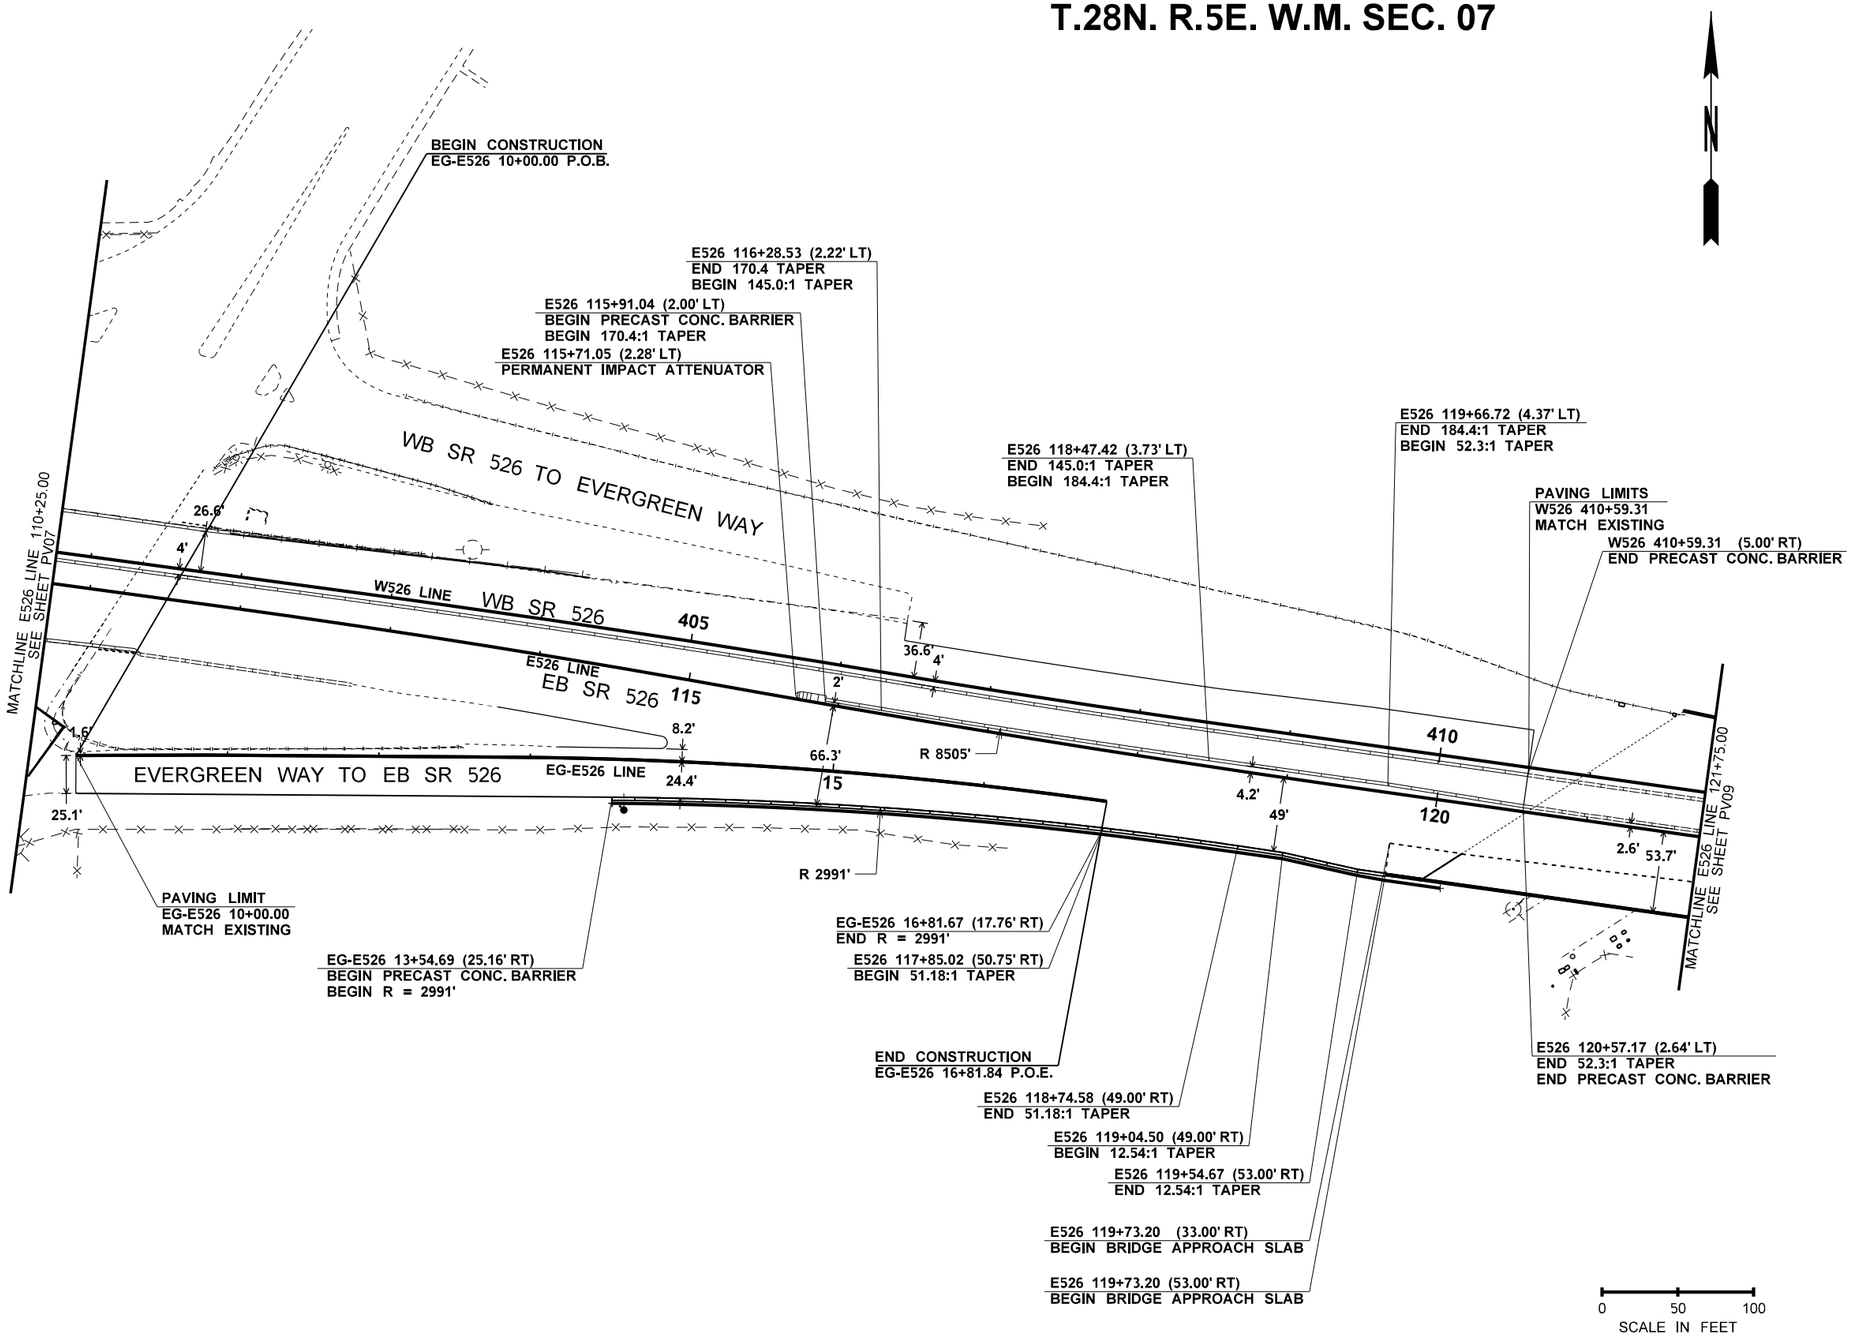

LEGEND

- EXISTING EDGE OF PAVEMENT
- EXISTING CURB FACE
- EXISTING GUARDRAIL
- EXISTING CONCRETE BARRIER
- EXISTING FENCE LINE
- EDGE OF PAVEMENT
- GUARDRAIL
- CONCRETE BARRIER
- CURB AND GUTTER
- CURB TRAFFIC ISLAND
- RETAINING WALL
- NOISE WALL
- BRIDGE APPROACH SLAB
- IMPACT ATTENUATOR
- SIDEWALK RAMP

FILE NAME	c:\pw_working\lochner-pw-01\dms17476\16833_PS_PV_008.dgn			
TIME	5:13:48 PM			
DATE	12/8/2021 5:13:48 PM			
PLOTTED BY	ROHARA			
DESIGNED BY	R O'HARA			
ENTERED BY	R O'HARA			
CHECKED BY	A BUTTERS			
PROJ. ENGR.				
REGIONAL ADM.	M COTTEN	REVISION	DATE	BY

REGION NO.	STATE	FED.AID PROJ.NO.
10	WASH	XX
JOB NUMBER		
XXXXX		
CONTRACT NO.		LOCATION NO.

PRELIMINARY
NOT FOR CONSTRUCTION

Washington State Department of Transportation

LOCHNER

SR 526
CORRIDOR IMPROVEMENTS

PAVING PLAN

Plot 1

PLAN REF NO
PV08

SHEET 79 OF 155 SHEETS

T.28N. R.5E. W.M. SEC. 7 & 18

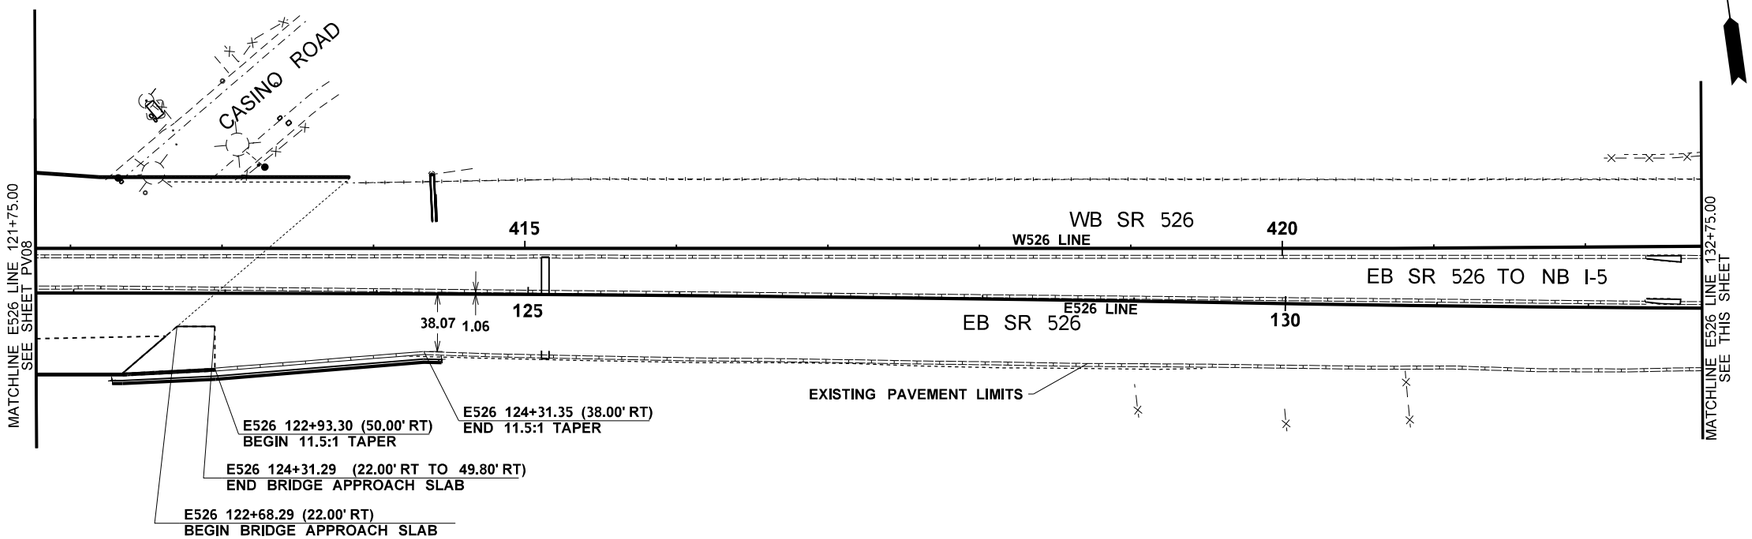

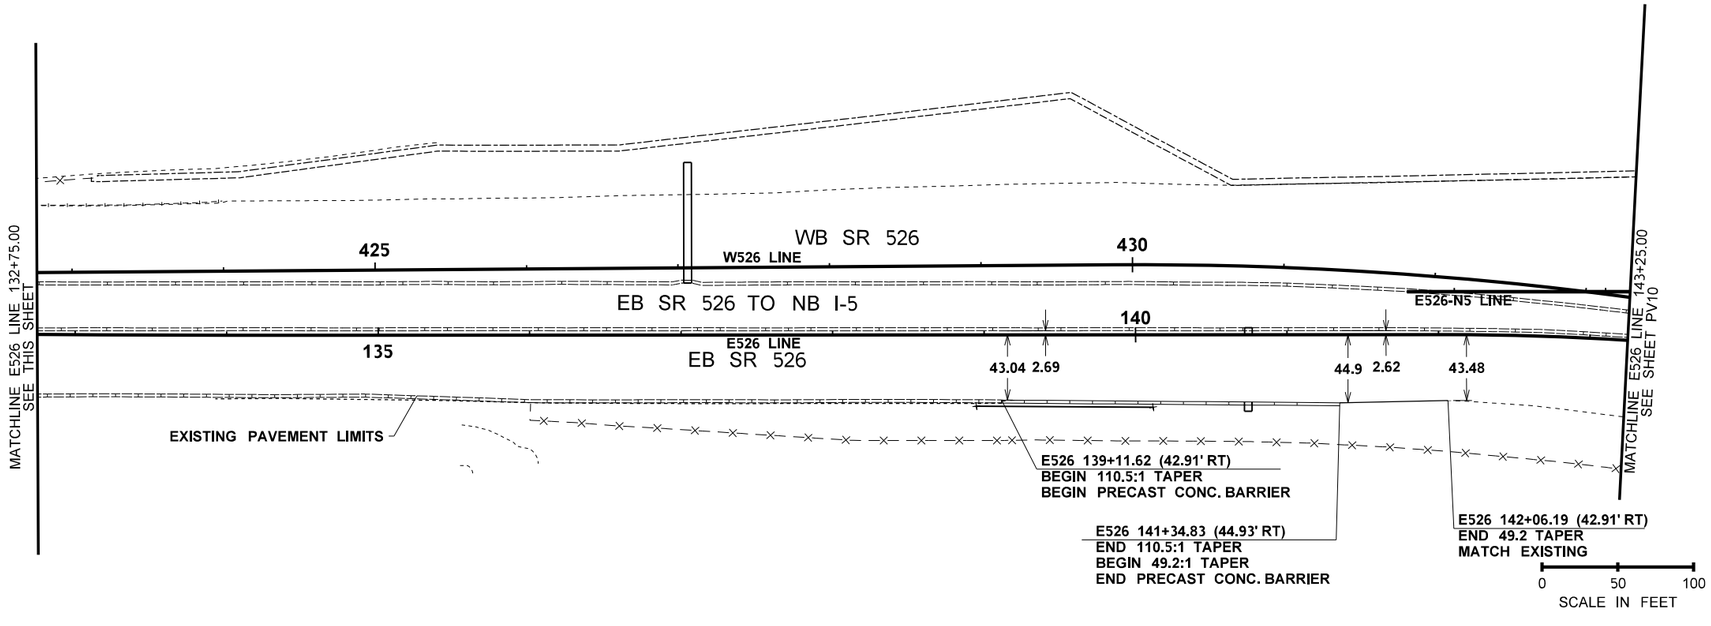

LEGEND

- EXISTING EDGE OF PAVEMENT
- EXISTING CURB FACE
- EXISTING GUARDRAIL
- EXISTING CONCRETE BARRIER
- EXISTING FENCE LINE
- EDGE OF PAVEMENT
- GUARDRAIL
- CONCRETE BARRIER
- CURB AND GUTTER
- CURB TRAFFIC ISLAND
- RETAINING WALL
- NOISE WALL
- BRIDGE APPROACH SLAB
- IMPACT ATTENUATOR
- SIDEWALK RAMP

FILE NAME	c:\pw_working\lochner-pw-01\dms17476\16833_PS_PV_009.dgn					
TIME	5:13:58 PM					
DATE	12/8/2021 5:13:58 PM					
PLOTTED BY	ROHARA					
DESIGNED BY	R O'HARA					
ENTERED BY	R O'HARA					
CHECKED BY	A BUTTERS					
PROJ. ENGR.						
REGIONAL ADM.	M COTTEN	REVISION	DATE	BY		

REGION NO.	STATE	FED.AID PROJ.NO.
10	WASH	XX
JOB NUMBER		
XXXXX		
CONTRACT NO.		LOCATION NO.

PRELIMINARY
NOT FOR CONSTRUCTION

Washington State Department of Transportation

LOCHNER

SR 526
CORRIDOR IMPROVEMENTS

PAVING PLAN

Plot 1

PLAN REF NO
PV09

SHEET
80
OF
155
SHEETS

T.28N. R.5E. W.M. SEC. 07,18

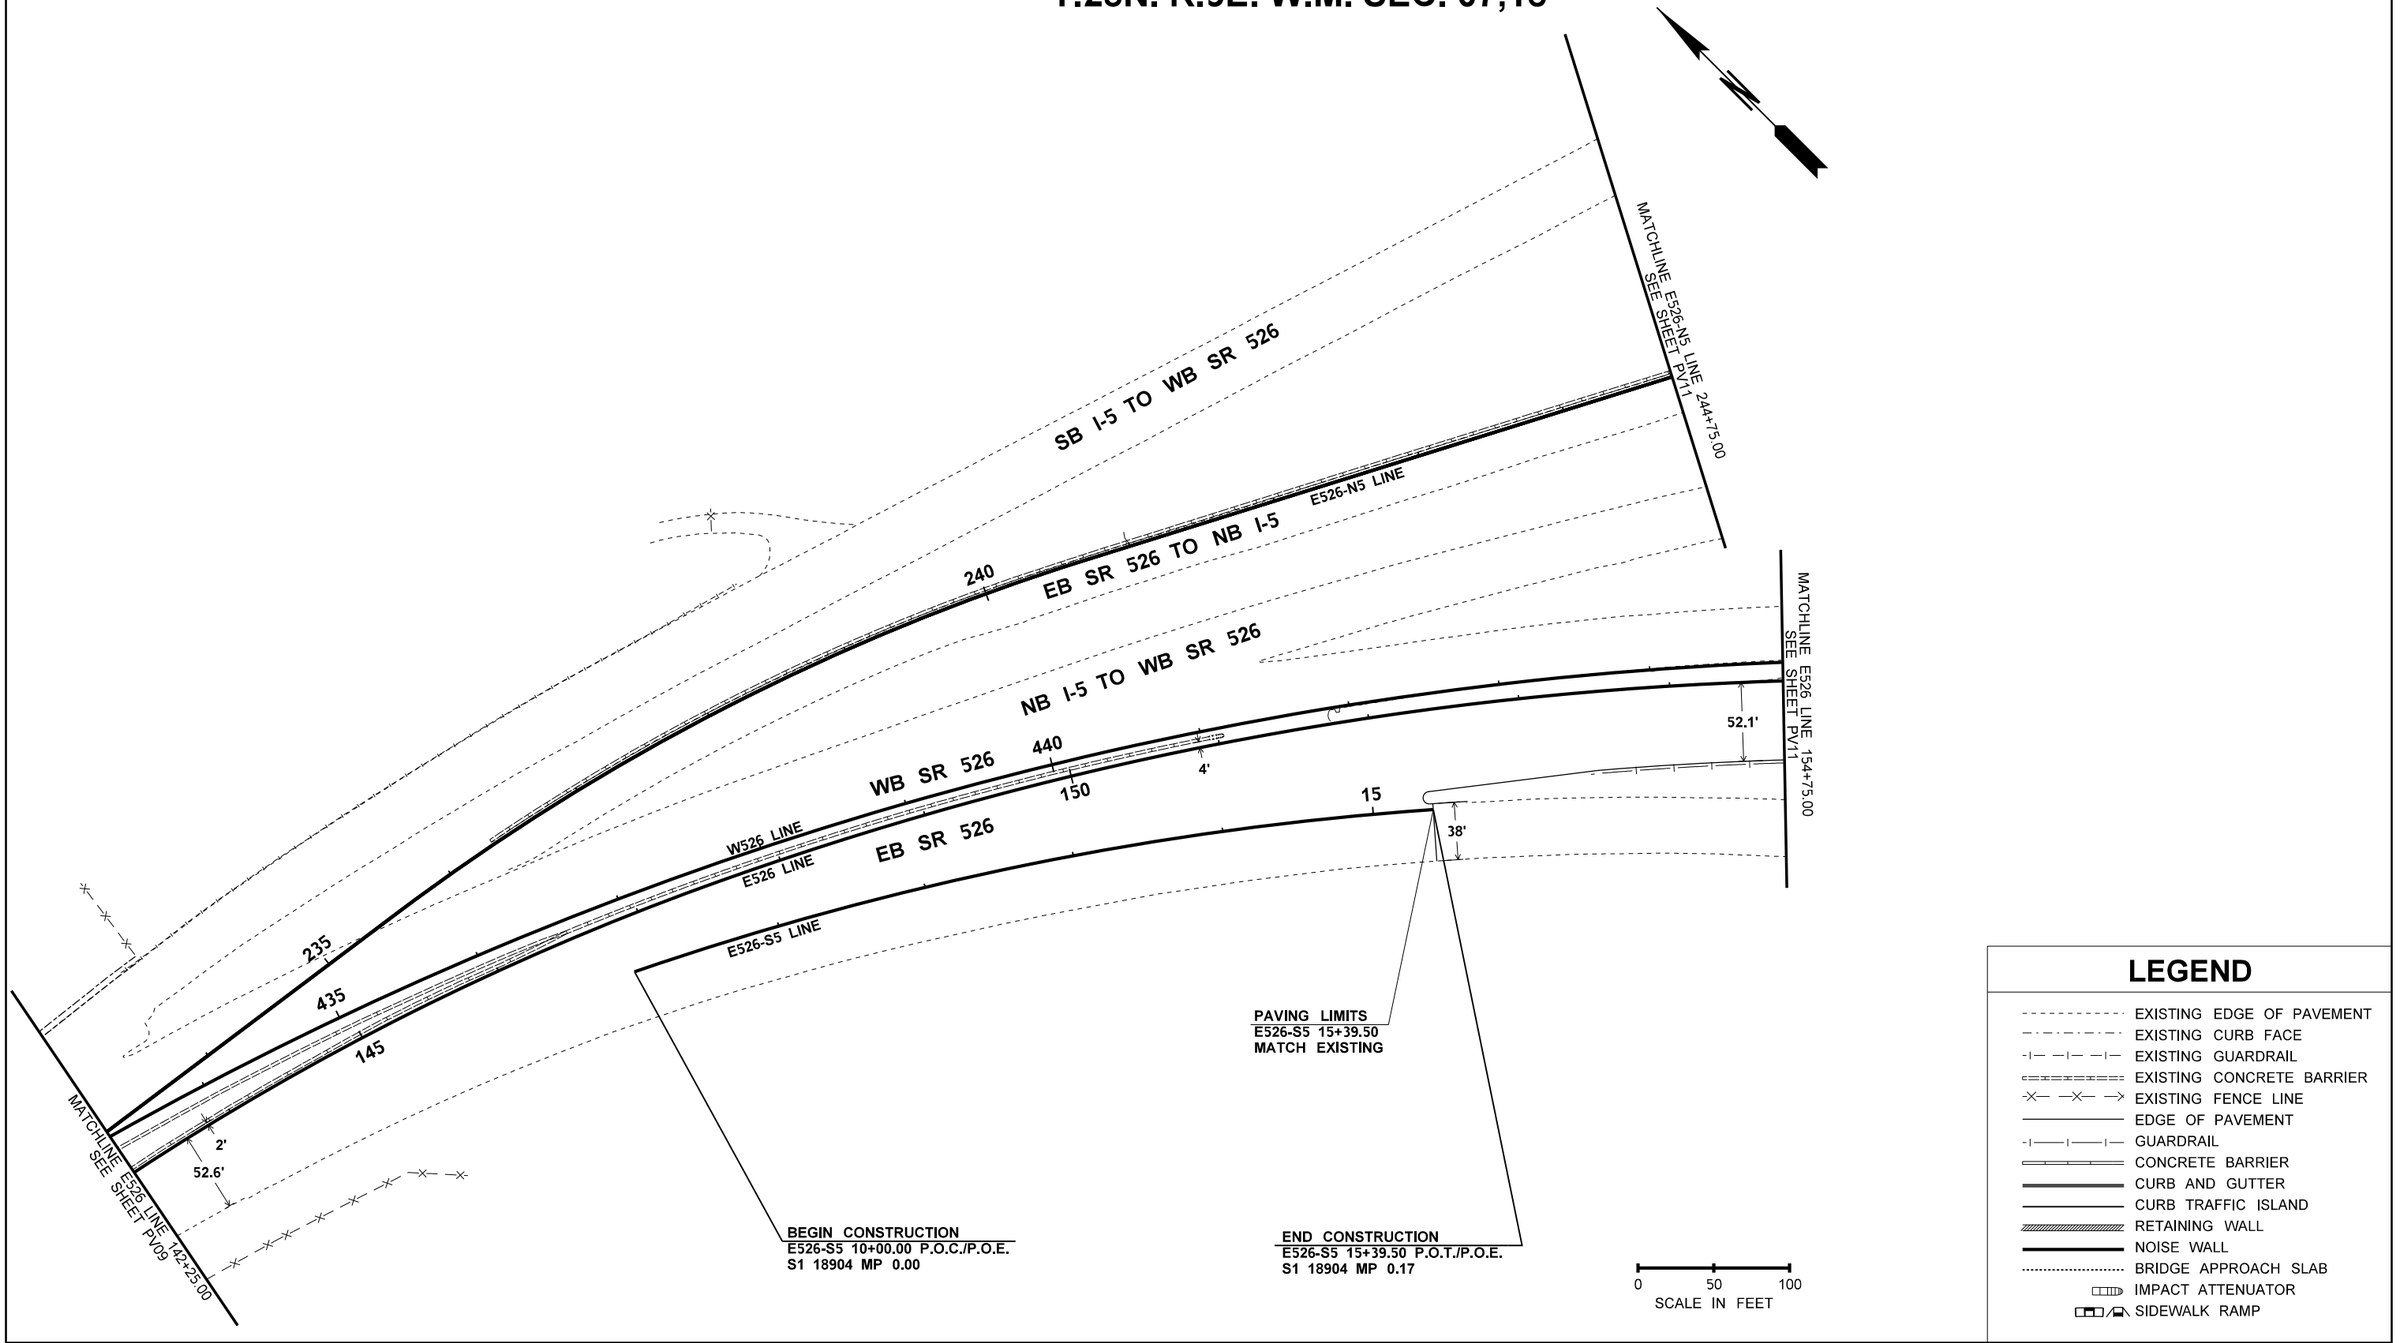

LEGEND

- EXISTING EDGE OF PAVEMENT
- EXISTING CURB FACE
- EXISTING GUARDRAIL
- EXISTING CONCRETE BARRIER
- EXISTING FENCE LINE
- EDGE OF PAVEMENT
- GUARDRAIL
- CONCRETE BARRIER
- CURB AND GUTTER
- CURB TRAFFIC ISLAND
- RETAINING WALL
- NOISE WALL
- BRIDGE APPROACH SLAB
- IMPACT ATTENUATOR
- SIDEWALK RAMP

FILE NAME	c:\pw_working\lochner-pw-01\dms17476\16833_PS_PV_010.dgn					
TIME	5:14:08 PM					
DATE	12/8/2021 5:14:08 PM					
PLOTTED BY	ROHARA					
DESIGNED BY	R O'HARA					
ENTERED BY	R O'HARA					
CHECKED BY	A BUTTERS					
PROJ. ENGR.						
REGIONAL ADM.	M COTTEN	REVISION	DATE	BY		

REGION NO.	STATE	FED.AID PROJ.NO.
10	WASH	XX
JOB NUMBER		
XXXXX		
CONTRACT NO.		LOCATION NO.

PRELIMINARY
NOT FOR CONSTRUCTION

Washington State Department of Transportation

LOCHNER

SR 526
CORRIDOR IMPROVEMENTS

PAVING PLAN

Plot 1

PLAN REF NO
PV10

SHEET
81
OF
155
SHEETS

T.28N. R.5E. W.M. SEC. 17 & 18

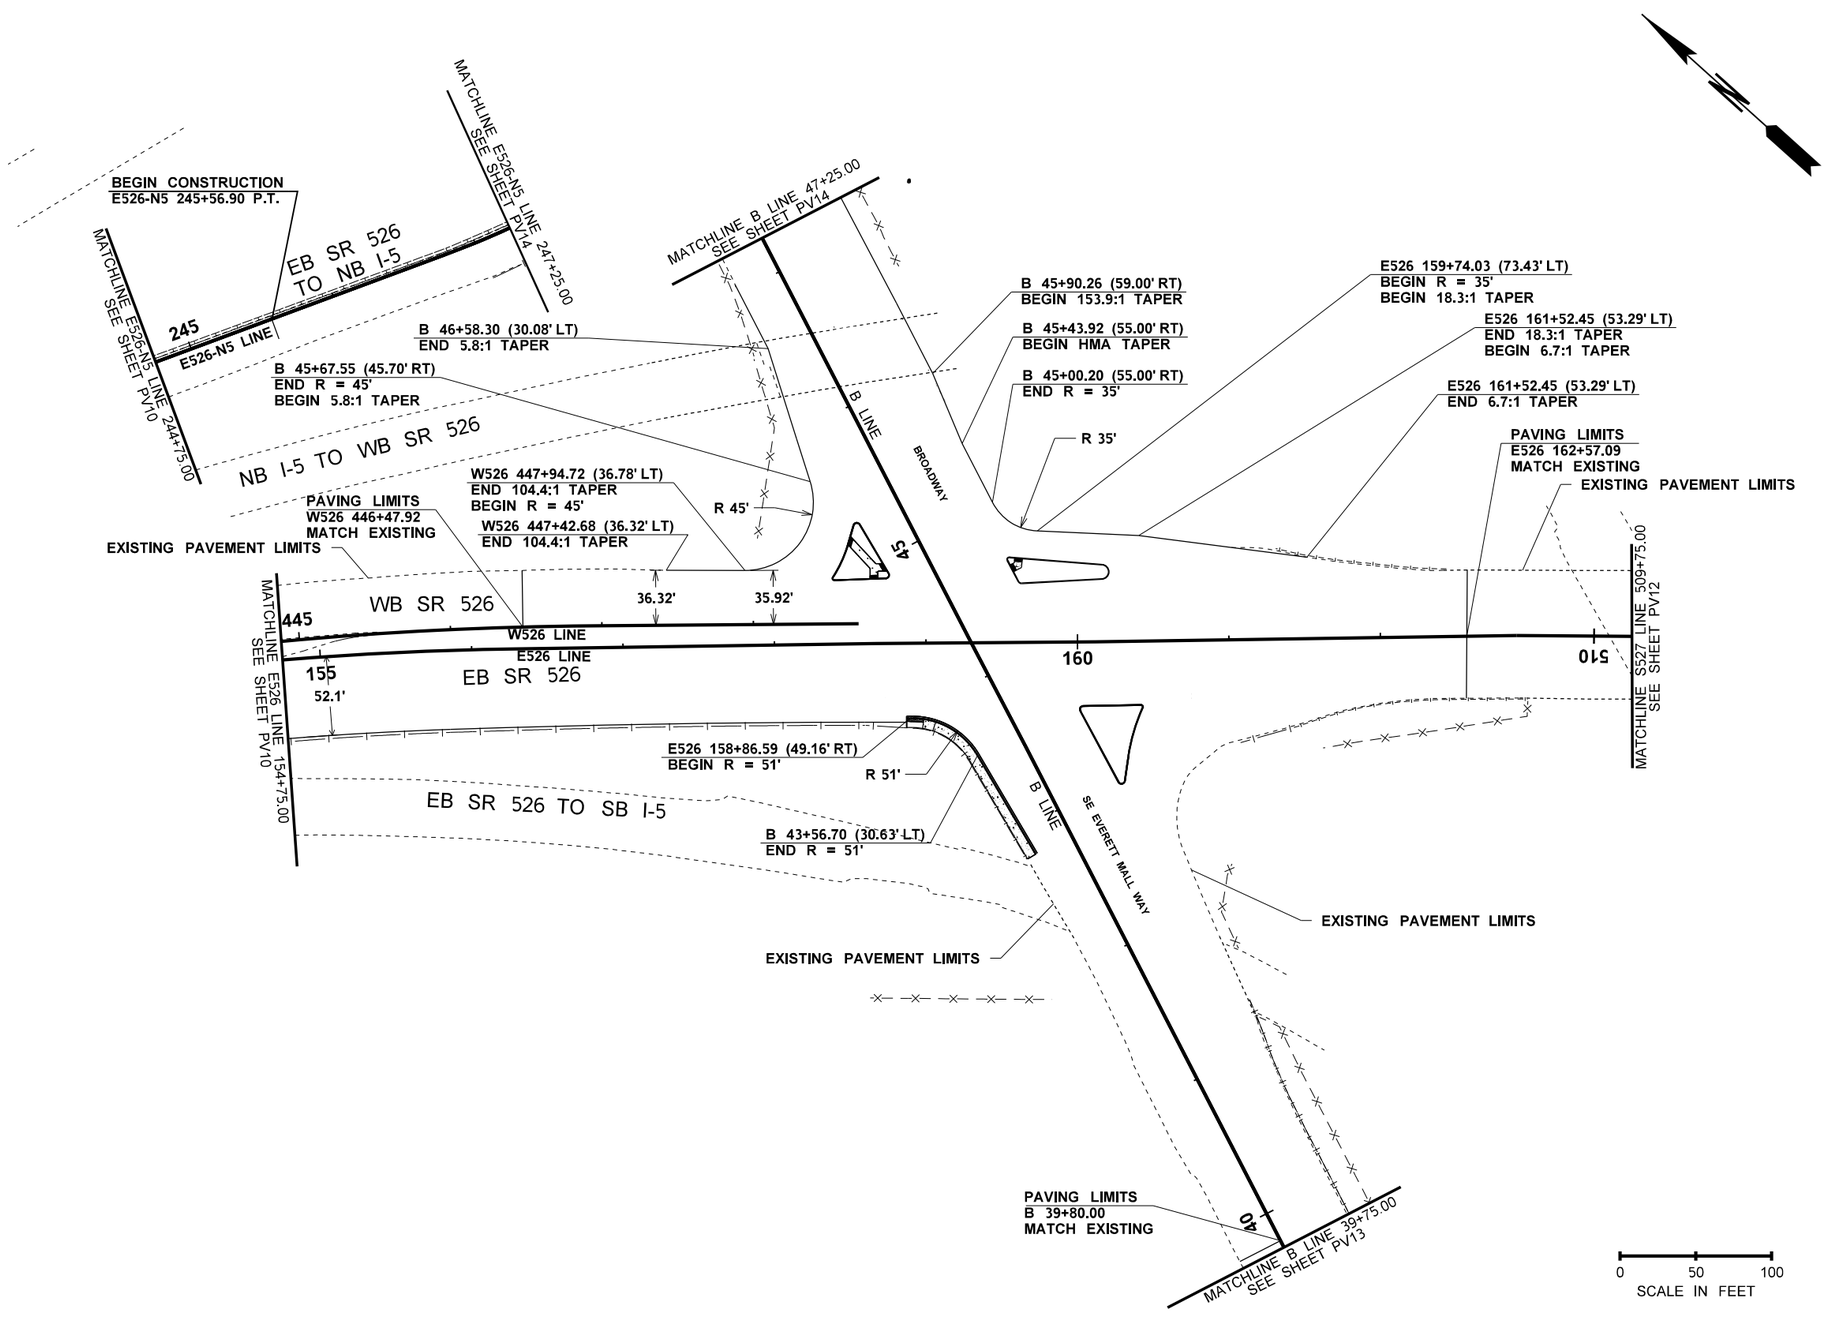

LEGEND

- EXISTING EDGE OF PAVEMENT
- EXISTING CURB FACE
- EXISTING GUARDRAIL
- EXISTING CONCRETE BARRIER
- EXISTING FENCE LINE
- EDGE OF PAVEMENT
- GUARDRAIL
- CONCRETE BARRIER
- CURB AND GUTTER
- CURB TRAFFIC ISLAND
- RETAINING WALL
- NOISE WALL
- BRIDGE APPROACH SLAB
- IMPACT ATTENUATOR
- SIDEWALK RAMP

FILE NAME	c:\pw_working\lochner-pw-01\dms17476\16833_PS_PV_011.dgn					
TIME	5:14:17 PM					
DATE	12/8/2021 5:14:17 PM					
PLOTTED BY	ROHARA					
DESIGNED BY	R O'HARA					
ENTERED BY	R O'HARA					
CHECKED BY	A BUTTERS					
PROJ. ENGR.						
REGIONAL ADM.	M COTTEN	REVISION	DATE	BY		

REGION NO.	STATE	FED.AID PROJ.NO.
10	WASH	XX
JOB NUMBER		
XXXXX		
CONTRACT NO.		LOCATION NO.

PRELIMINARY
NOT FOR CONSTRUCTION

Washington State Department of Transportation

LOCHNER

SR 526
CORRIDOR IMPROVEMENTS

PAVING PLAN

Plot 1

PLAN REF NO
PV11

SHEET
82
OF
155
SHEETS

T.28N. R.5E. W.M. SEC. 17 & 18

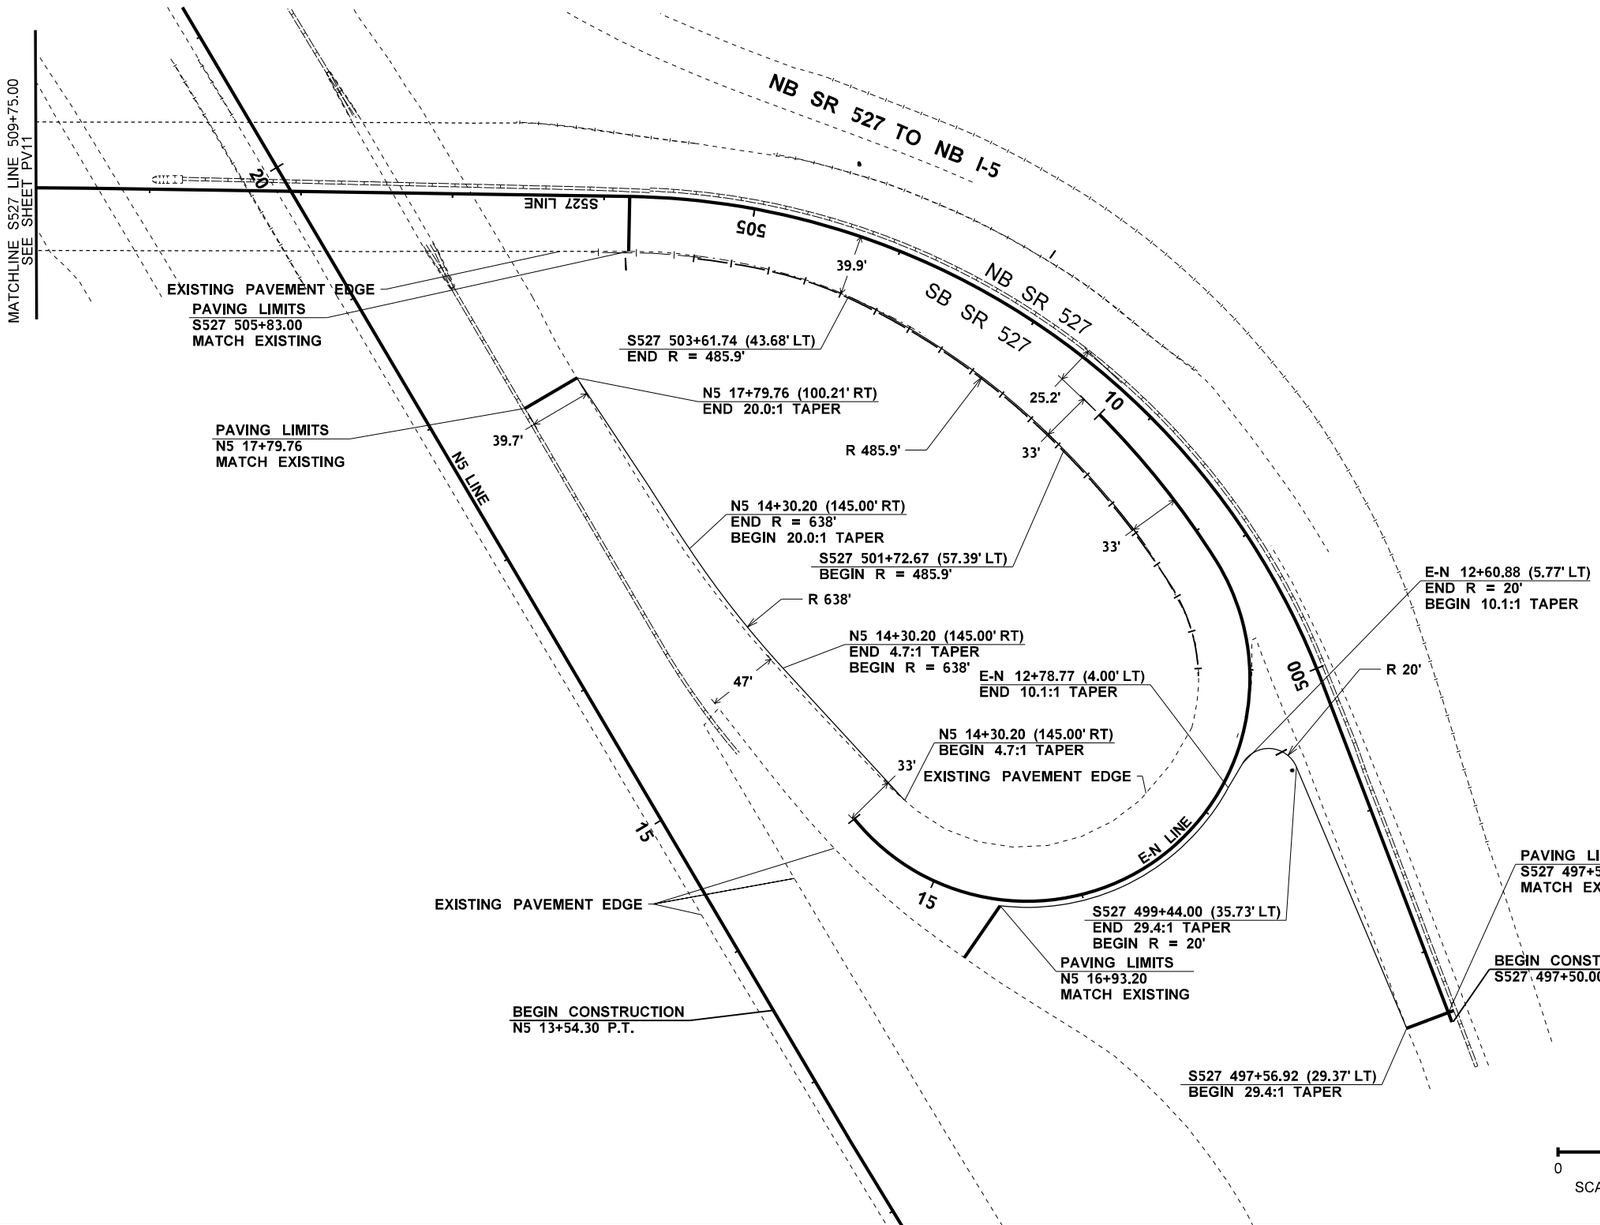

LEGEND

- EXISTING EDGE OF PAVEMENT
- EXISTING CURB FACE
- EXISTING GUARDRAIL
- EXISTING CONCRETE BARRIER
- EXISTING FENCE LINE
- EDGE OF PAVEMENT
- GUARDRAIL
- CONCRETE BARRIER
- CURB AND GUTTER
- CURB TRAFFIC ISLAND
- RETAINING WALL
- NOISE WALL
- BRIDGE APPROACH SLAB
- IMPACT ATTENUATOR
- SIDEWALK RAMP

FILE NAME	c:\pw_working\lochner-pw-01\dms17476\16833_PS_PV_012.dgn				REGION NO.	STATE	FED.AID PROJ.NO.
TIME	5:14:25 PM				10	WASH	XX
DATE	12/8/2021 5:14:25 PM				JOB NUMBER		
PLOTTED BY	ROHARA				XXXXX		
DESIGNED BY	R O'HARA				CONTRACT NO.		LOCATION NO.
ENTERED BY	R O'HARA						
CHECKED BY	A BUTTERS						
PROJ. ENGR.							
REGIONAL ADM.	M COTTEN	REVISION	DATE	BY			

PRELIMINARY
NOT FOR CONSTRUCTION

Washington State Department of Transportation

LOCHNER

SR 526
CORRIDOR IMPROVEMENTS

PAVING PLAN

Plot 1
PLAN REF NO PV12
SHEET 83 OF 155 SHEETS

T.28N. R.5E. W.M. SEC. 18

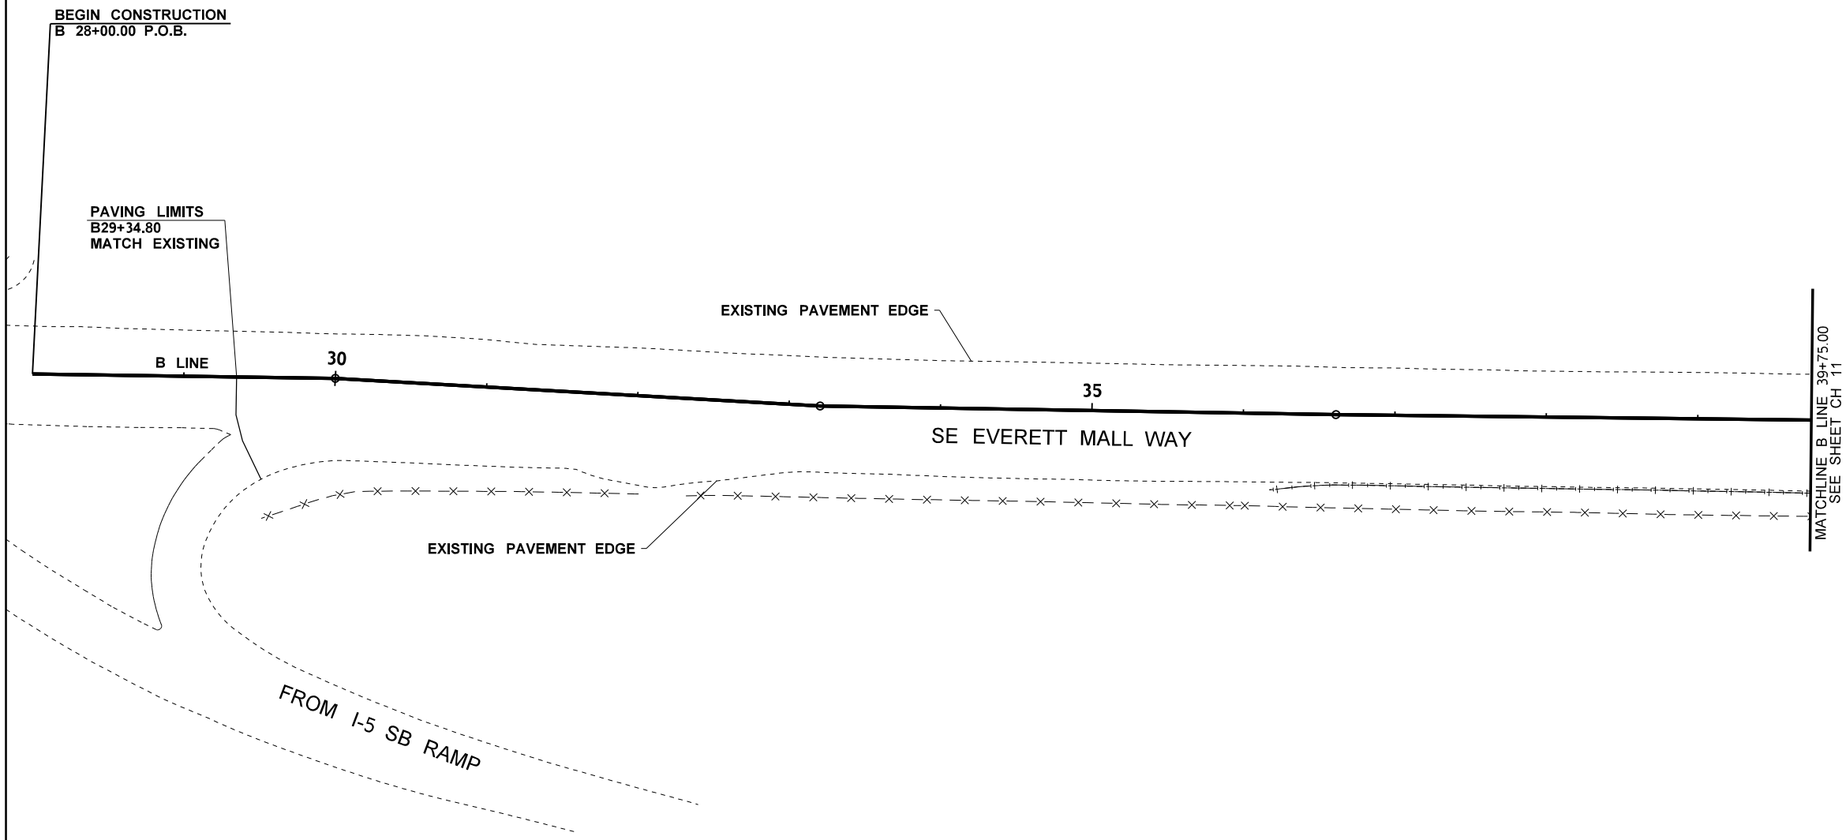

0 50 100
SCALE IN FEET

LEGEND

- EXISTING EDGE OF PAVEMENT
- EXISTING CURB FACE
- EXISTING GUARDRAIL
- EXISTING CONCRETE BARRIER
- EXISTING FENCE LINE
- EDGE OF PAVEMENT
- GUARDRAIL
- CONCRETE BARRIER
- CURB AND GUTTER
- CURB TRAFFIC ISLAND
- RETAINING WALL
- NOISE WALL
- BRIDGE APPROACH SLAB
- IMPACT ATTENUATOR
- SIDEWALK RAMP

FILE NAME	c:\pw_working\lochner-pw-01\dms17476\16833_PS_PV_013.dgn				
TIME	5:14:33 PM			REGION NO. 10	STATE WASH
DATE	12/8/2021 5:14:33 PM			JOB NUMBER XXXXX	FED.AID PROJ.NO. XX
PLOTTED BY	ROHARA			CONTRACT NO.	LOCATION NO.
DESIGNED BY	R O'HARA				
ENTERED BY	R O'HARA				
CHECKED BY	A BUTTERS				
PROJ. ENGR.					
REGIONAL ADM.	M COTTEN	REVISION	DATE	BY	

PRELIMINARY
NOT FOR CONSTRUCTION

Washington State Department of Transportation

LOCHNER

SR 526
CORRIDOR IMPROVEMENTS

CHANNELIZATION PLAN

Plot 1

PLAN REF NO PV13

SHEET 84 OF 155 SHEETS

T.28N. R.5E. W.M. SEC. 07,08,17,18

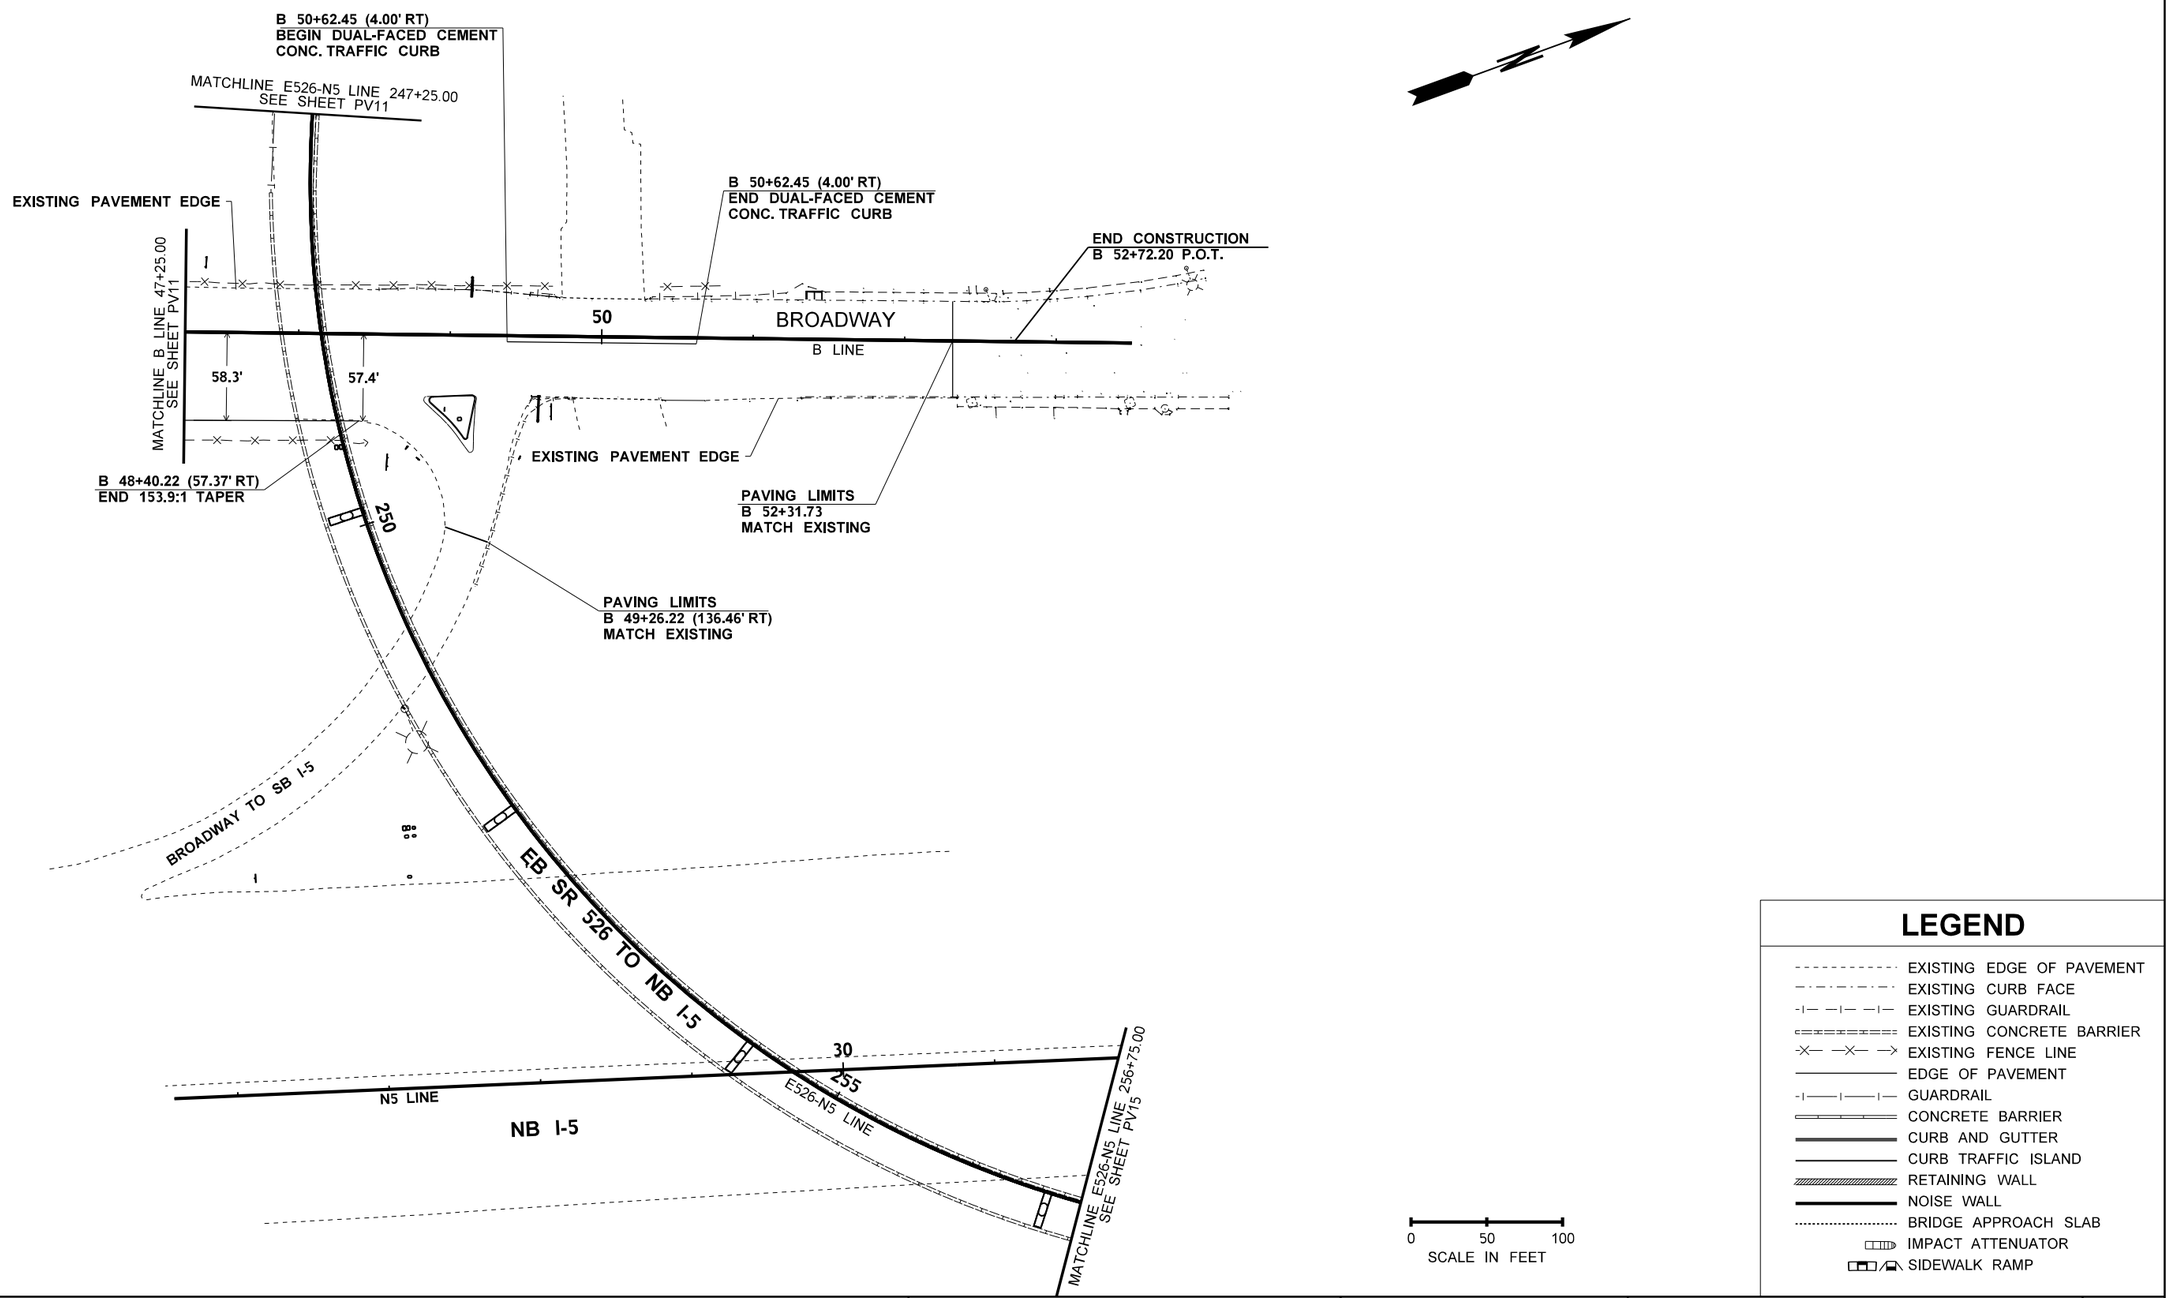

LEGEND

- EXISTING EDGE OF PAVEMENT
- EXISTING CURB FACE
- EXISTING GUARDRAIL
- EXISTING CONCRETE BARRIER
- EXISTING FENCE LINE
- EDGE OF PAVEMENT
- GUARDRAIL
- CONCRETE BARRIER
- CURB AND GUTTER
- CURB TRAFFIC ISLAND
- RETAINING WALL
- NOISE WALL
- BRIDGE APPROACH SLAB
- IMPACT ATTENUATOR
- SIDEWALK RAMP

FILE NAME	c:\pw_working\lochner-pw-01\dms17476\16833_PS_PV_014.dgn					
TIME	5:14:41 PM					
DATE	12/8/2021 5:14:41 PM					
PLOTTED BY	ROHARA					
DESIGNED BY	R O'HARA					
ENTERED BY	R O'HARA					
CHECKED BY	A BUTTERS					
PROJ. ENGR.						
REGIONAL ADM.	M COTTEN	REVISION	DATE	BY		

REGION NO.	STATE	FED.AID PROJ.NO.
10	WASH	XX
JOB NUMBER		
XXXXX		
CONTRACT NO.		LOCATION NO.

PRELIMINARY
NOT FOR CONSTRUCTION

Washington State Department of Transportation

LOCHNER

SR 526
CORRIDOR IMPROVEMENTS

PAVING PLAN

Plot 1

PLAN REF NO
PV14

SHEET
85
OF
155
SHEETS

T.28N. R.5E. W.M. SEC. 07

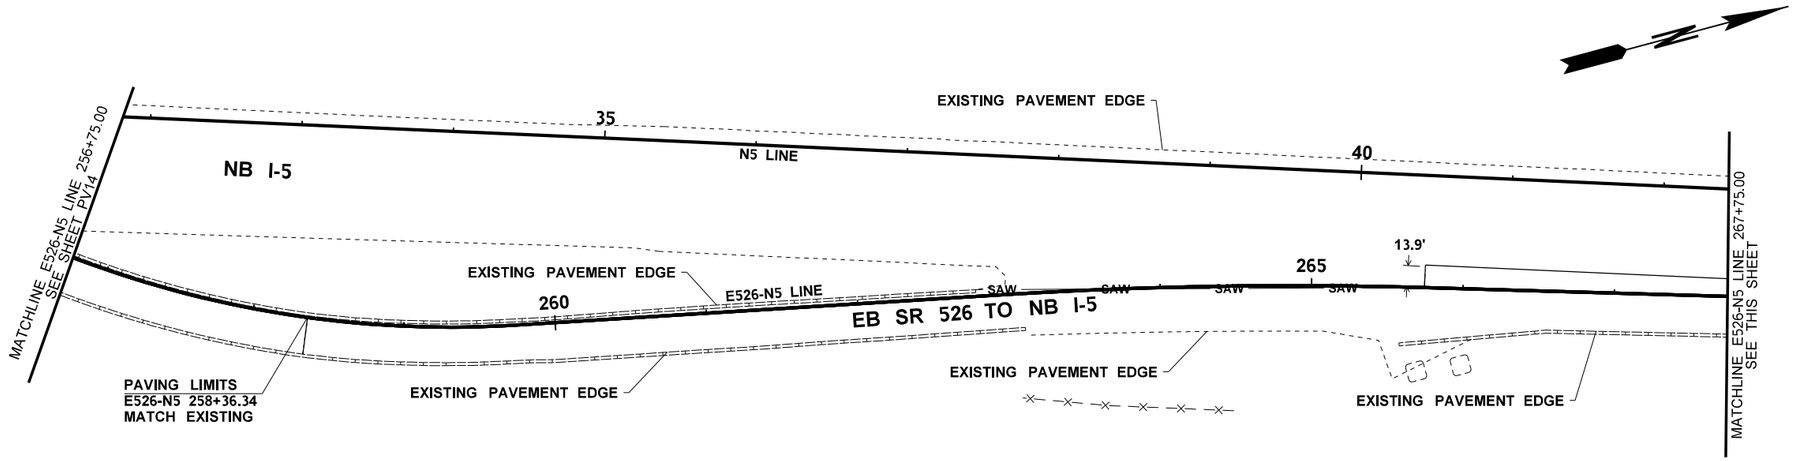

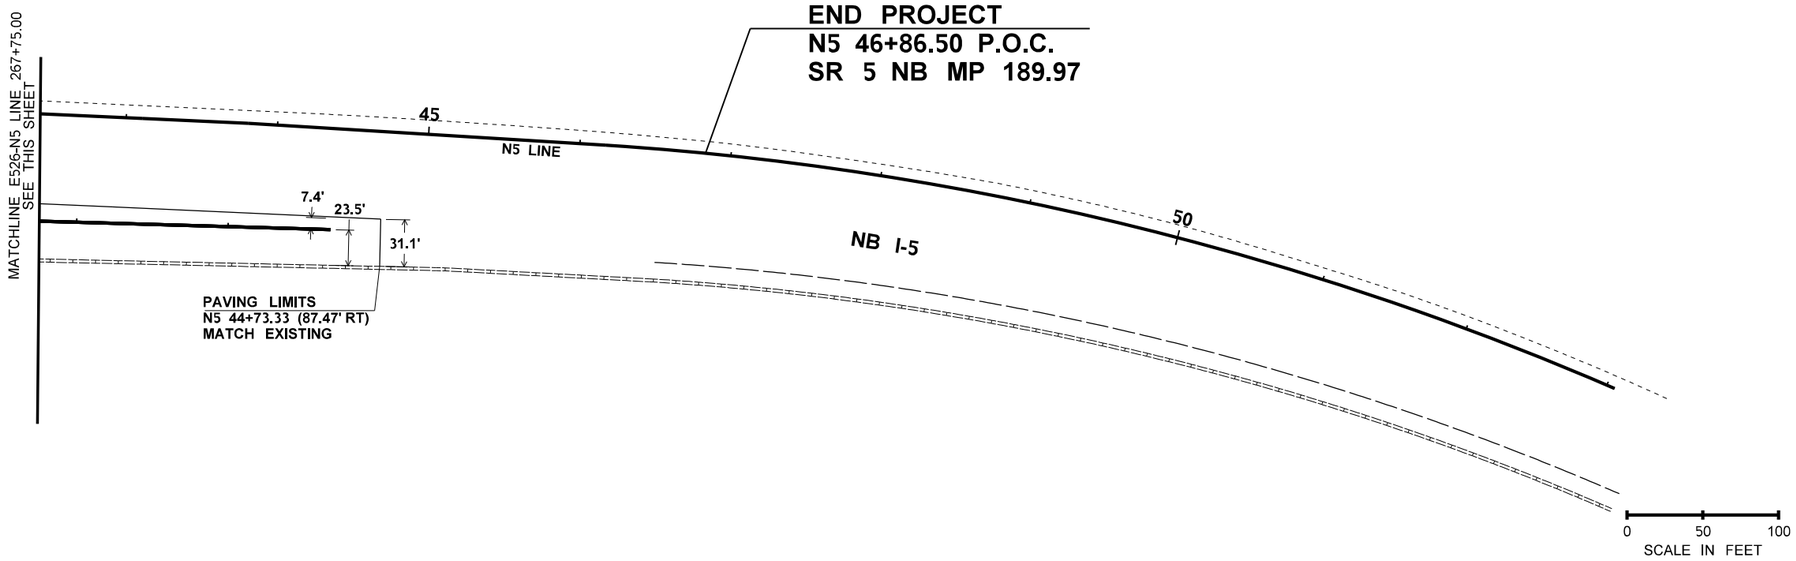

LEGEND

- EXISTING EDGE OF PAVEMENT
- EXISTING CURB FACE
- EXISTING GUARDRAIL
- EXISTING CONCRETE BARRIER
- EXISTING FENCE LINE
- EDGE OF PAVEMENT
- GUARDRAIL
- CONCRETE BARRIER
- CURB AND GUTTER
- CURB TRAFFIC ISLAND
- RETAINING WALL
- NOISE WALL
- BRIDGE APPROACH SLAB
- IMPACT ATTENUATOR
- SIDEWALK RAMP

FILE NAME	c:\pw_working\lochner-pw-01\dms17476\16833_PS_PV_015.dgn		
TIME	7:49:45 PM		
DATE	12/8/2021 7:49:45 PM		
PLOTTED BY	ROHARA		
DESIGNED BY	R O'HARA		
ENTERED BY	R O'HARA		
CHECKED BY	A BUTTERS		
PROJ. ENGR.			
REGIONAL ADM.	M COTTEN	REVISION	DATE / BY

REGION NO.	STATE	FED.AID PROJ.NO.
10	WASH	XX
JOB NUMBER		
XXXXX		
CONTRACT NO.		LOCATION NO.

PRELIMINARY
NOT FOR CONSTRUCTION

Washington State Department of Transportation

LOCHNER

SR 526
CORRIDOR IMPROVEMENTS

PAVING PLAN

Plot 1
PLAN REF NO PV15
SHEET 86 OF 155 SHEETS

T.28N. R.4E. W.M. SEC. 11

GENERAL NOTES
1. DIMENSIONS ARE TO CENTER OF STRIPE, EDGE OF PAVEMENT, OR FACE OF CURB

2. PAVEMENT MARKING STATIONS ARE TO CENTER OF MARKING

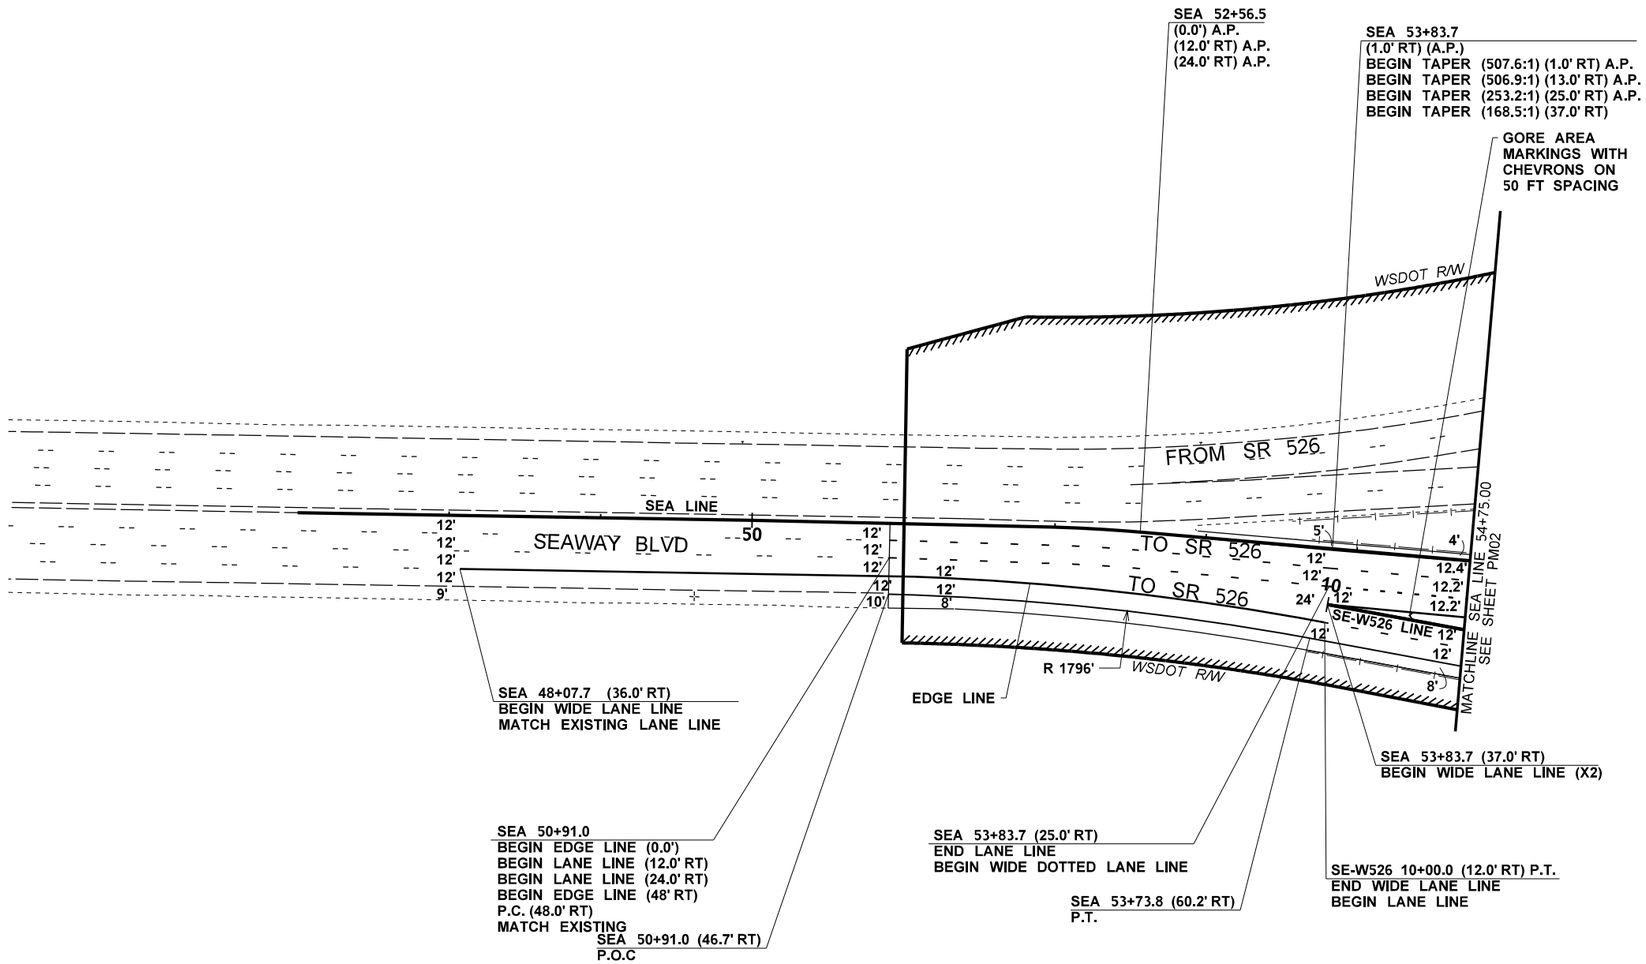

LEGEND

EXISTING	NEW	
		LANE LINE
		STOP LINE
	10	ALIGNMENT
		HOV SYMBOL
		CROSSWALK LINES
		YIELD LINE SYMBOL
		WIDE LANE LINE
ONLY	ONLY	TRAFFIC LETTERS
		TRAFFIC ARROW
		EDGE LINE
		EDGE OF PAVEMENT
		WIDE DOTTED LANE LINE
		DOTTED EXTENSION LINE
		DOUBLE CENTERLINE
		DOTTED LANE LINE

FILE NAME	c:\pw_working\lochner-pw-01\dms17480\16833_PS_PM_001.dgn
TIME	5:14:57 PM
DATE	12/8/2021 5:14:57 PM
PLOTTED BY	ROHARA
DESIGNED BY	R O'HARA
ENTERED BY	R O'HARA
CHECKED BY	A BUTTERS
PROJ. ENGR.	
REGIONAL ADM.	M COTTEN

REVISION	DATE	BY

REGION NO.	STATE	FED.AID PROJ.NO.
10	WASH	XX
JOB NUMBER		
XXXXX		
CONTRACT NO.		LOCATION NO.

PRELIMINARY
NOT FOR CONSTRUCTION

Washington State Department of Transportation

LOCHNER

SR 526
CORRIDOR IMPROVEMENTS

PAVEMENT MARKING PLAN

Plot 1

PLAN REF NO
PM01

SHEET 88 OF 155 SHEETS

T.26N. R.4E. W.M. SEC. 17

GENERAL NOTES
1. DIMENSIONS ARE TO CENTER OF STRIPE, EDGE OF PAVEMENT, OR FACE OF CURB

2. PAVEMENT MARKING STATIONS ARE TO CENTER OF MARKING

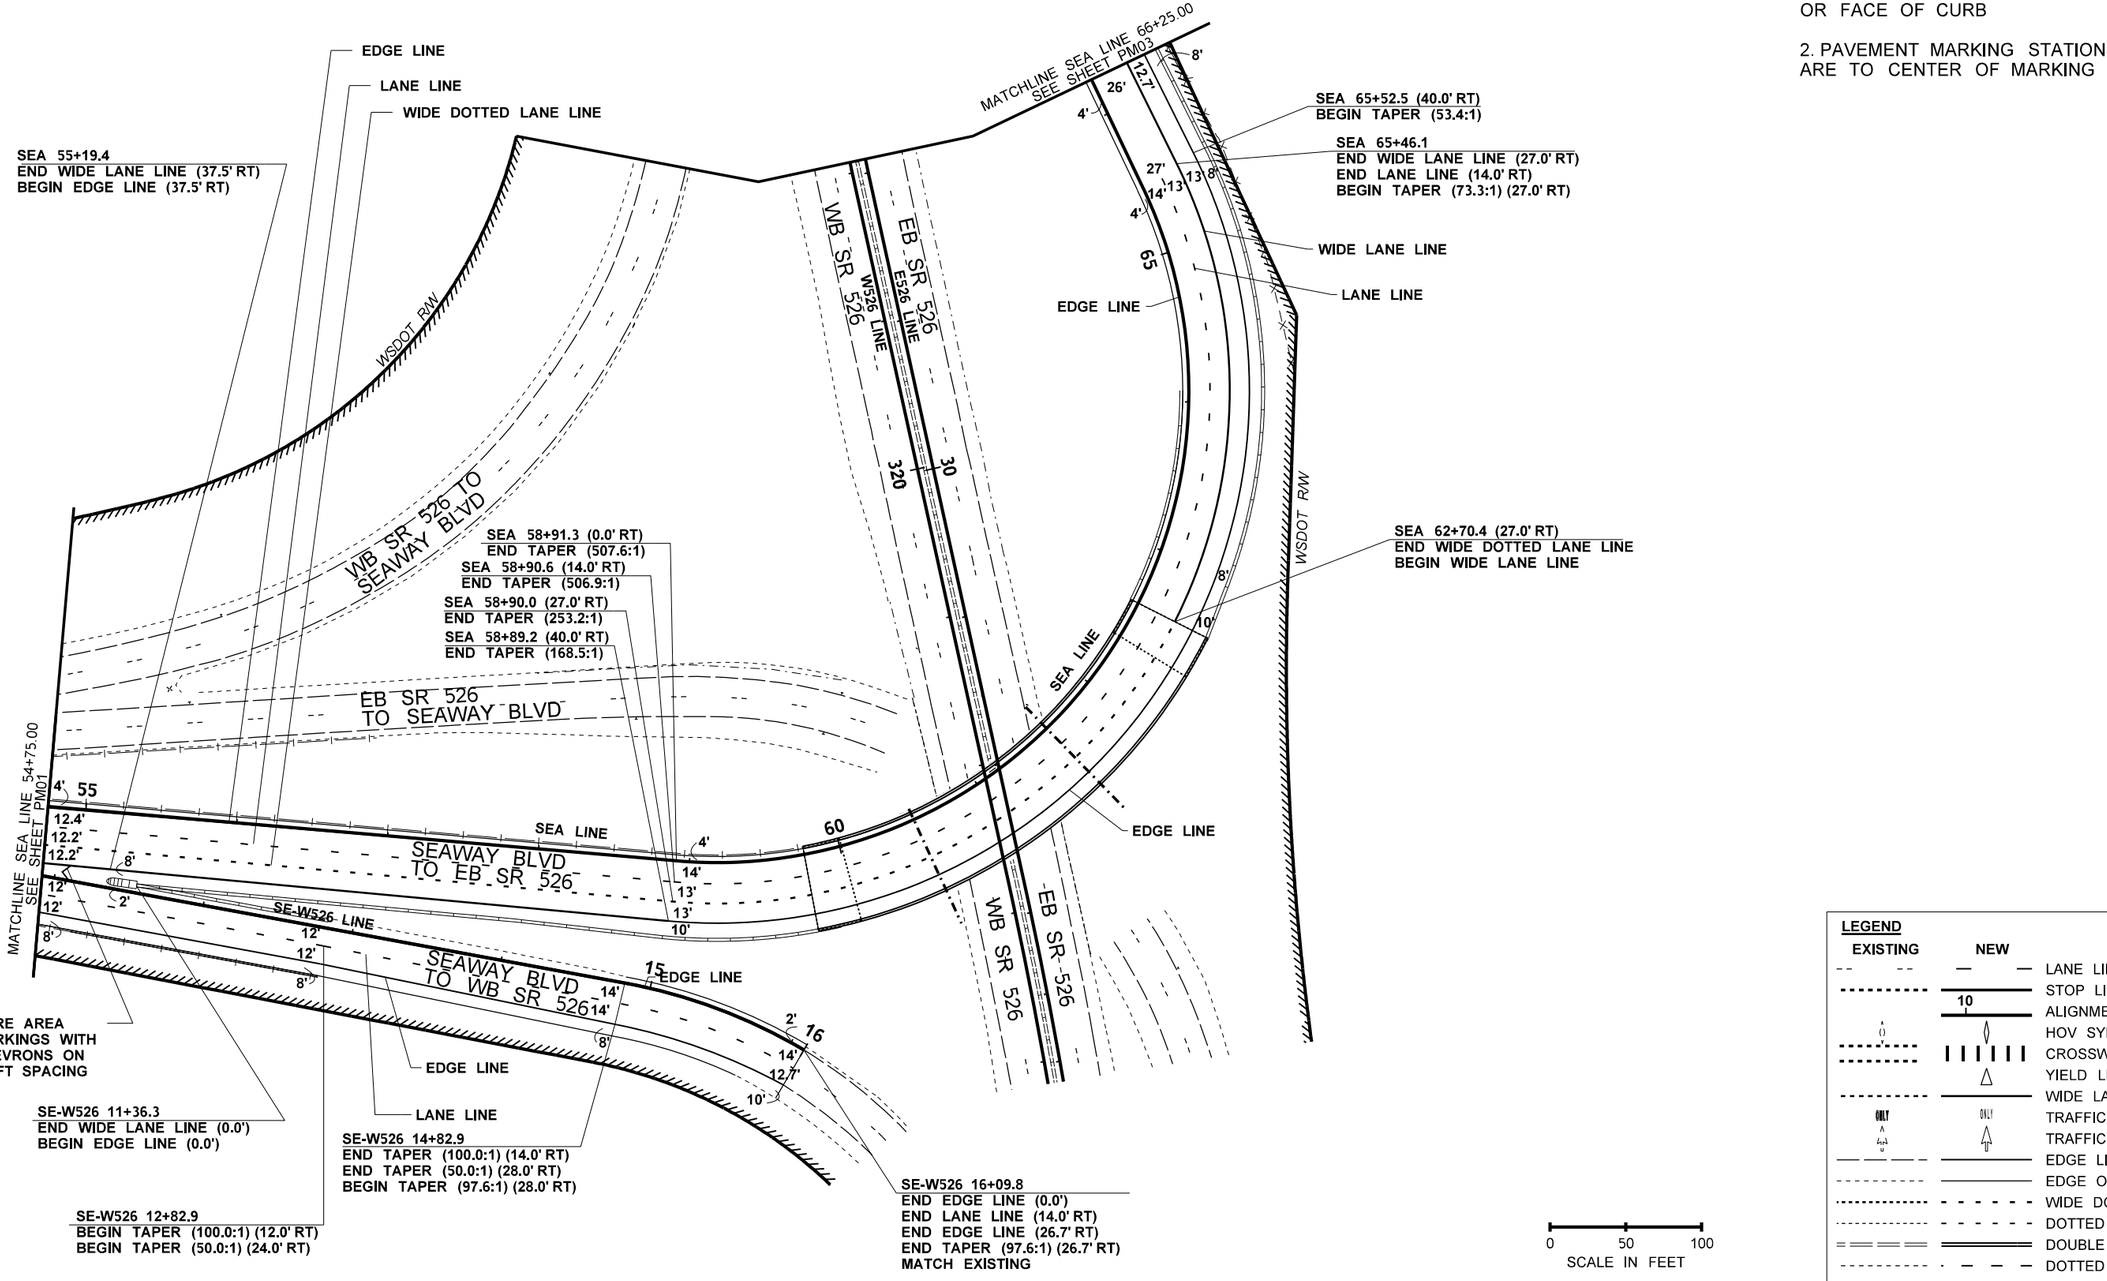

0 50 100
SCALE IN FEET

LEGEND

EXISTING	NEW	
		LANE LINE
		STOP LINE
	10	ALIGNMENT
		HOV SYMBOL
		CROSSWALK LINES
		YIELD LINE SYMBOL
		WIDE LANE LINE
ONLY	ONLY	TRAFFIC LETTERS
		TRAFFIC ARROW
		EDGE LINE
		EDGE OF PAVEMENT
		WIDE DOTTED LANE LINE
		DOTTED EXTENSION LINE
		DOUBLE CENTERLINE
		DOTTED LANE LINE

FILE NAME	c:\pw_working\lochner-pw-01\dms17480\16833_PS_PM_002.dgn
TIME	5:15:04 PM
DATE	12/8/2021 5:15:04 PM
PLOTTED BY	ROHARA
DESIGNED BY	R O'HARA
ENTERED BY	R O'HARA
CHECKED BY	A BUTTERS
PROJ. ENGR.	
REGIONAL ADM.	M COTTEN

REVISION	DATE	BY

REGION NO.	STATE	FED.AID PROJ.NO.
10	WASH	XX
JOB NUMBER		
XXXXX		
CONTRACT NO.		LOCATION NO.

PRELIMINARY
NOT FOR CONSTRUCTION

Washington State Department of Transportation

LOCHNER

SR 526
CORRIDOR IMPROVEMENTS

PAVEMENT MARKING PLAN

Plot 1

PLAN REF NO
PM02

SHEET
89
OF
155
SHEETS

T.28N. R.4E. W.M. SEC. 11

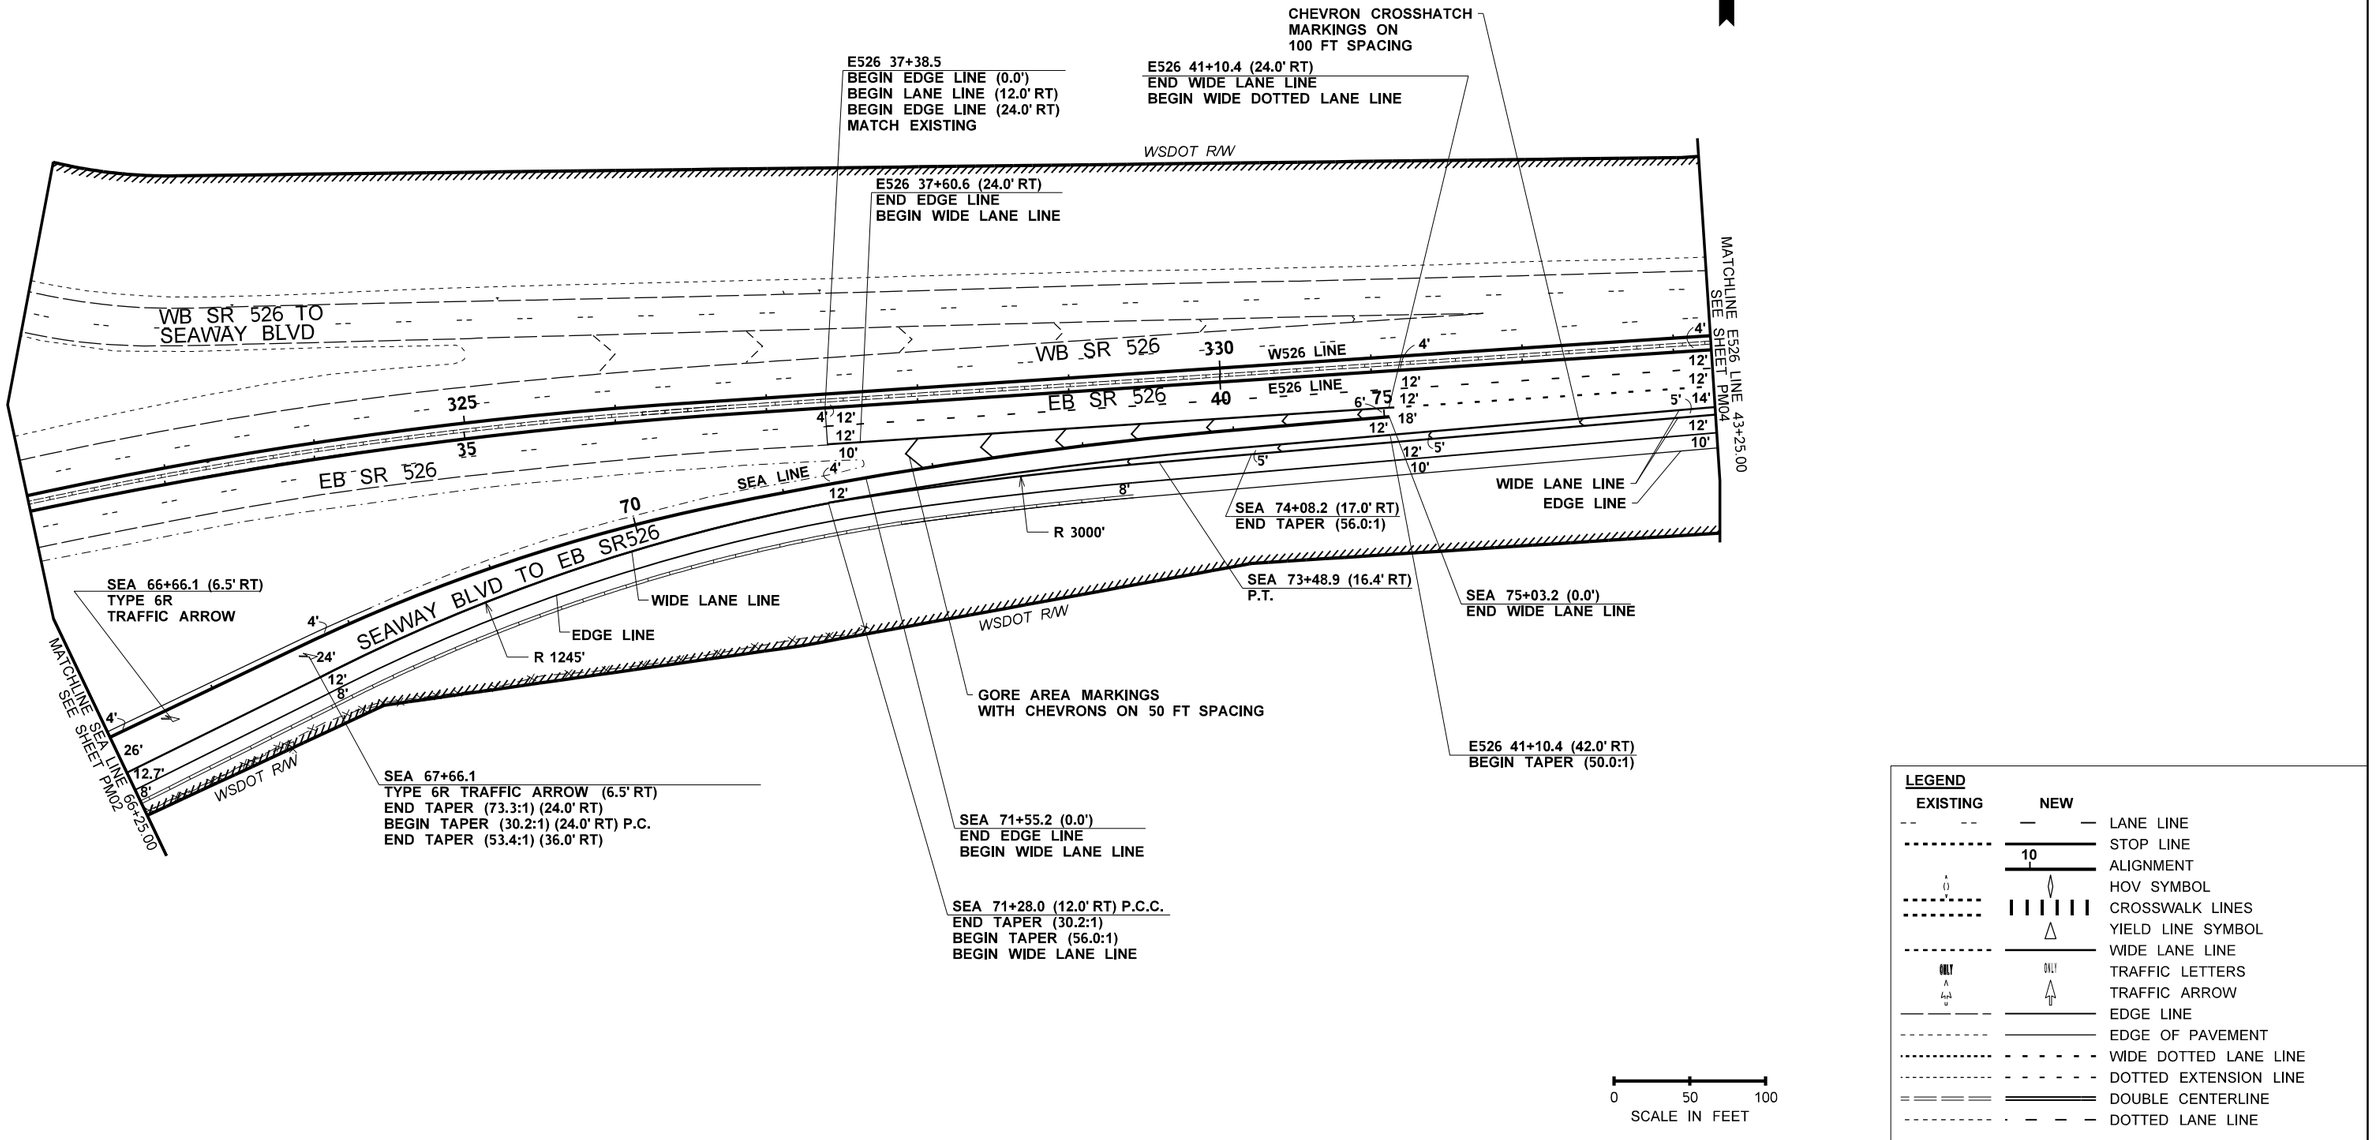

LEGEND

EXISTING	NEW	
		LANE LINE
		STOP LINE
	10	ALIGNMENT
		HOV SYMBOL
		CROSSWALK LINES
		YIELD LINE SYMBOL
		WIDE LANE LINE
ONLY	ONLY	TRAFFIC LETTERS
		TRAFFIC ARROW
		EDGE LINE
		EDGE OF PAVEMENT
		WIDE DOTTED LANE LINE
		DOTTED EXTENSION LINE
		DOUBLE CENTERLINE
		DOTTED LANE LINE

FILE NAME c:\pw_working\lochner-pw-01\dms17480\16833_PS_PM_003.dgn					
TIME 5:15:12 PM				REGION NO. 10 / STATE WASH	FED.AID PROJ.NO. XX
DATE 12/8/2021 5:15:12 PM				JOB NUMBER XXXXX	
PLOTTED BY ROHARA					
DESIGNED BY R O'HARA					
ENTERED BY R O'HARA					
CHECKED BY A BUTTERS				CONTRACT NO.	LOCATION NO.
PROJ. ENGR.					
REGIONAL ADM. M COTTEN	REVISION	DATE	BY		

PRELIMINARY
NOT FOR CONSTRUCTION

Washington State Department of Transportation

LOCHNER

SR 526
CORRIDOR IMPROVEMENTS

PAVEMENT MARKING PLAN

Plot 1
PLAN REF NO PM03
SHEET 90 OF 155 SHEETS

T.28N. R.4E. W.M. SEC. 11,12

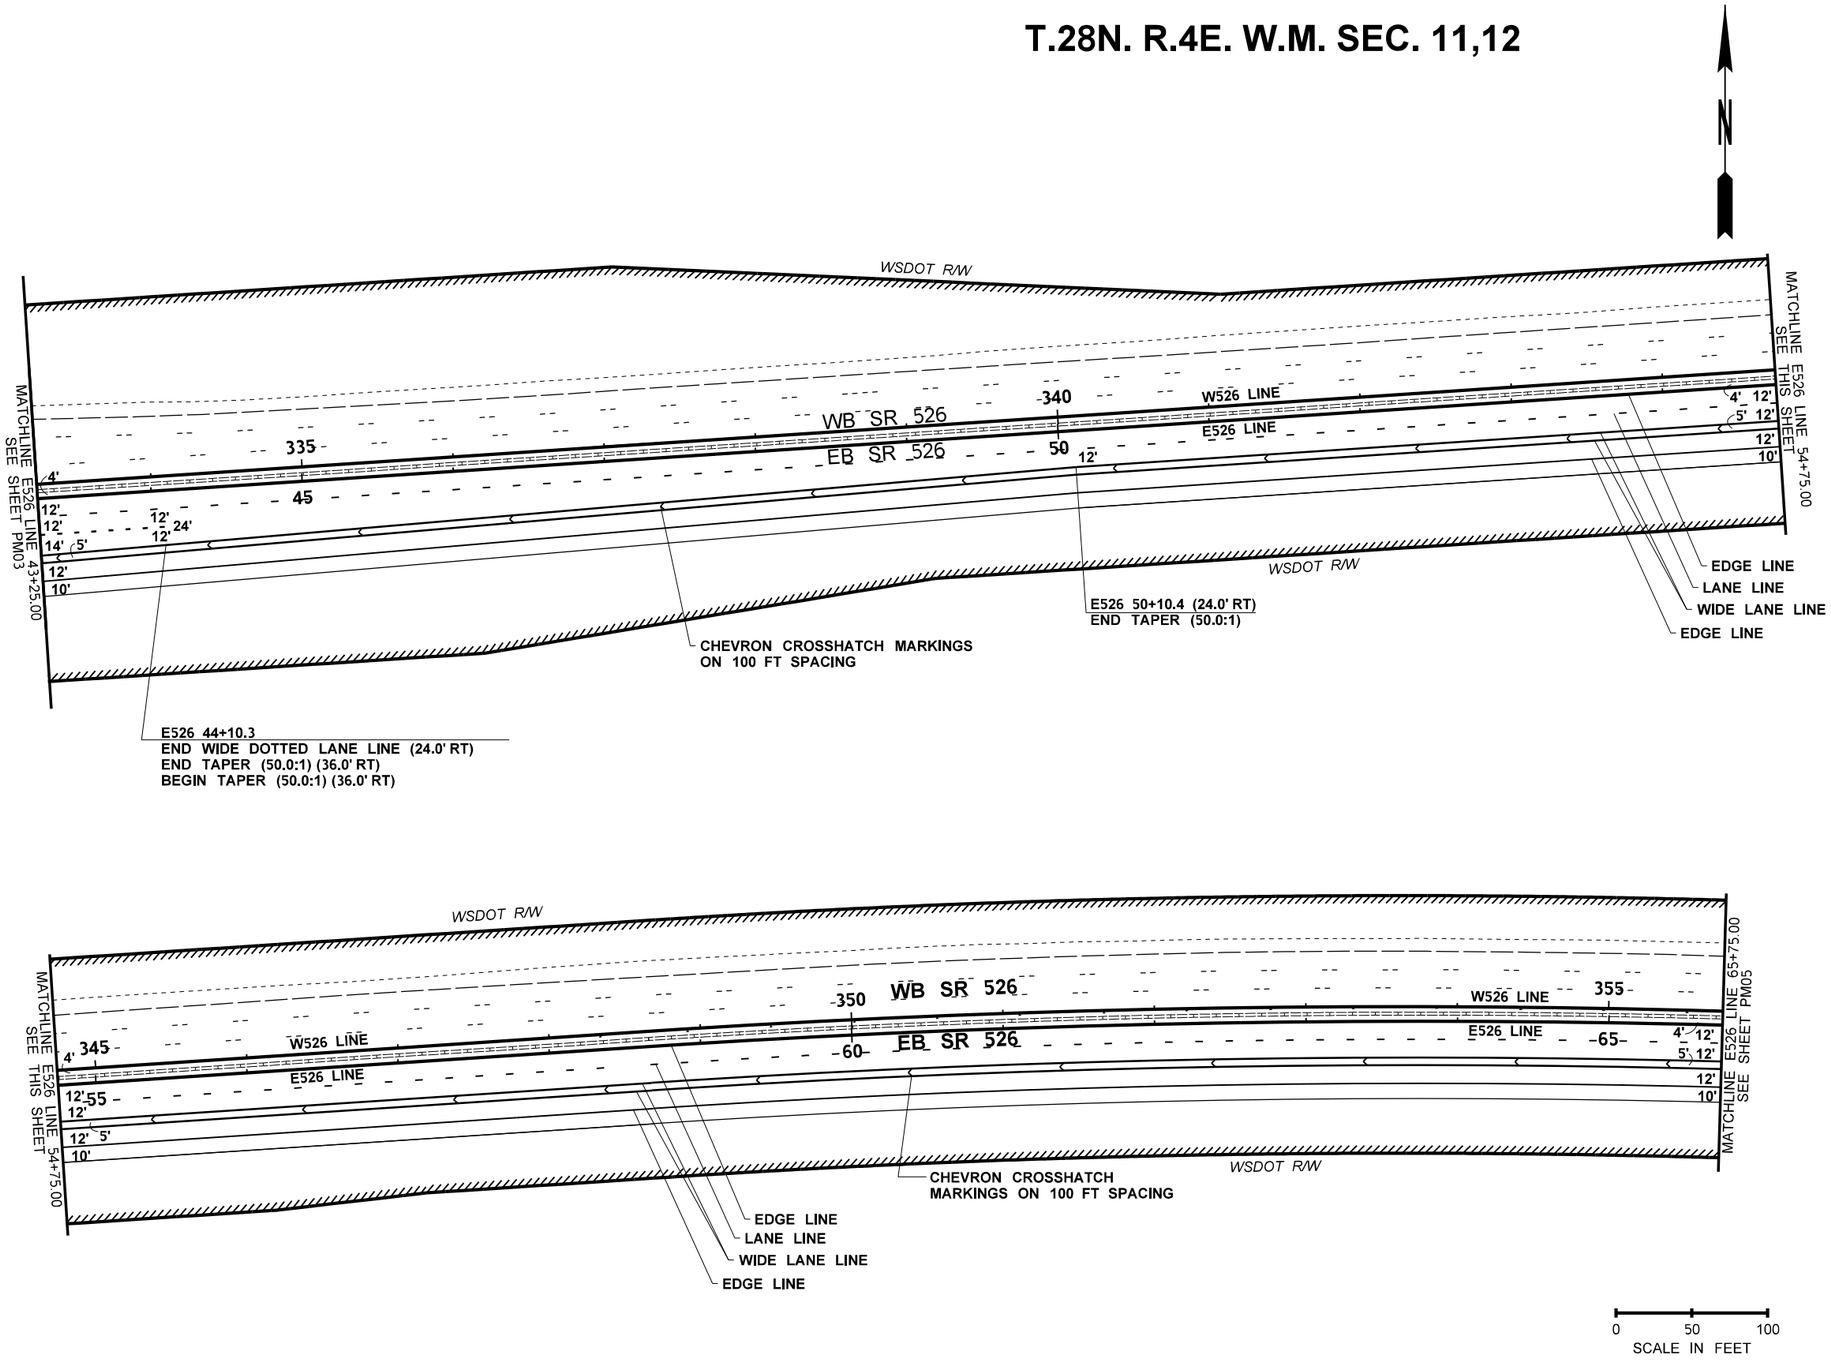

LEGEND

EXISTING	NEW	
		LANE LINE
		STOP LINE
	10	ALIGNMENT
		HOV SYMBOL
		CROSSWALK LINES
		YIELD LINE SYMBOL
		WIDE LANE LINE
ONLY	ONLY	TRAFFIC LETTERS
		TRAFFIC ARROW
		EDGE LINE
		EDGE OF PAVEMENT
		WIDE DOTTED LANE LINE
		DOTTED EXTENSION LINE
		DOUBLE CENTERLINE
		DOTTED LANE LINE

FILE NAME	c:\pw_working\lochner-pw-01\dms17480\16833_PS_PM_004.dgn
TIME	5:15:20 PM
DATE	12/8/2021 5:15:20 PM
PLOTTED BY	ROHARA
DESIGNED BY	R O'HARA
ENTERED BY	R O'HARA
CHECKED BY	A BUTTERS
PROJ. ENGR.	
REGIONAL ADM.	M COTTEN

REVISION	DATE	BY

REGION NO.	STATE	FED.AID PROJ.NO.
10	WASH	XX
JOB NUMBER		
XXXXX		
CONTRACT NO.		LOCATION NO.

PRELIMINARY
NOT FOR CONSTRUCTION

Washington State Department of Transportation

LOCHNER

SR 526
CORRIDOR IMPROVEMENTS

PAVEMENT MARKING PLAN

Plot 1

PLAN REF NO
PM04

SHEET 91 OF 155 SHEETS

T.26N. R.4E. W.M. SEC. 17

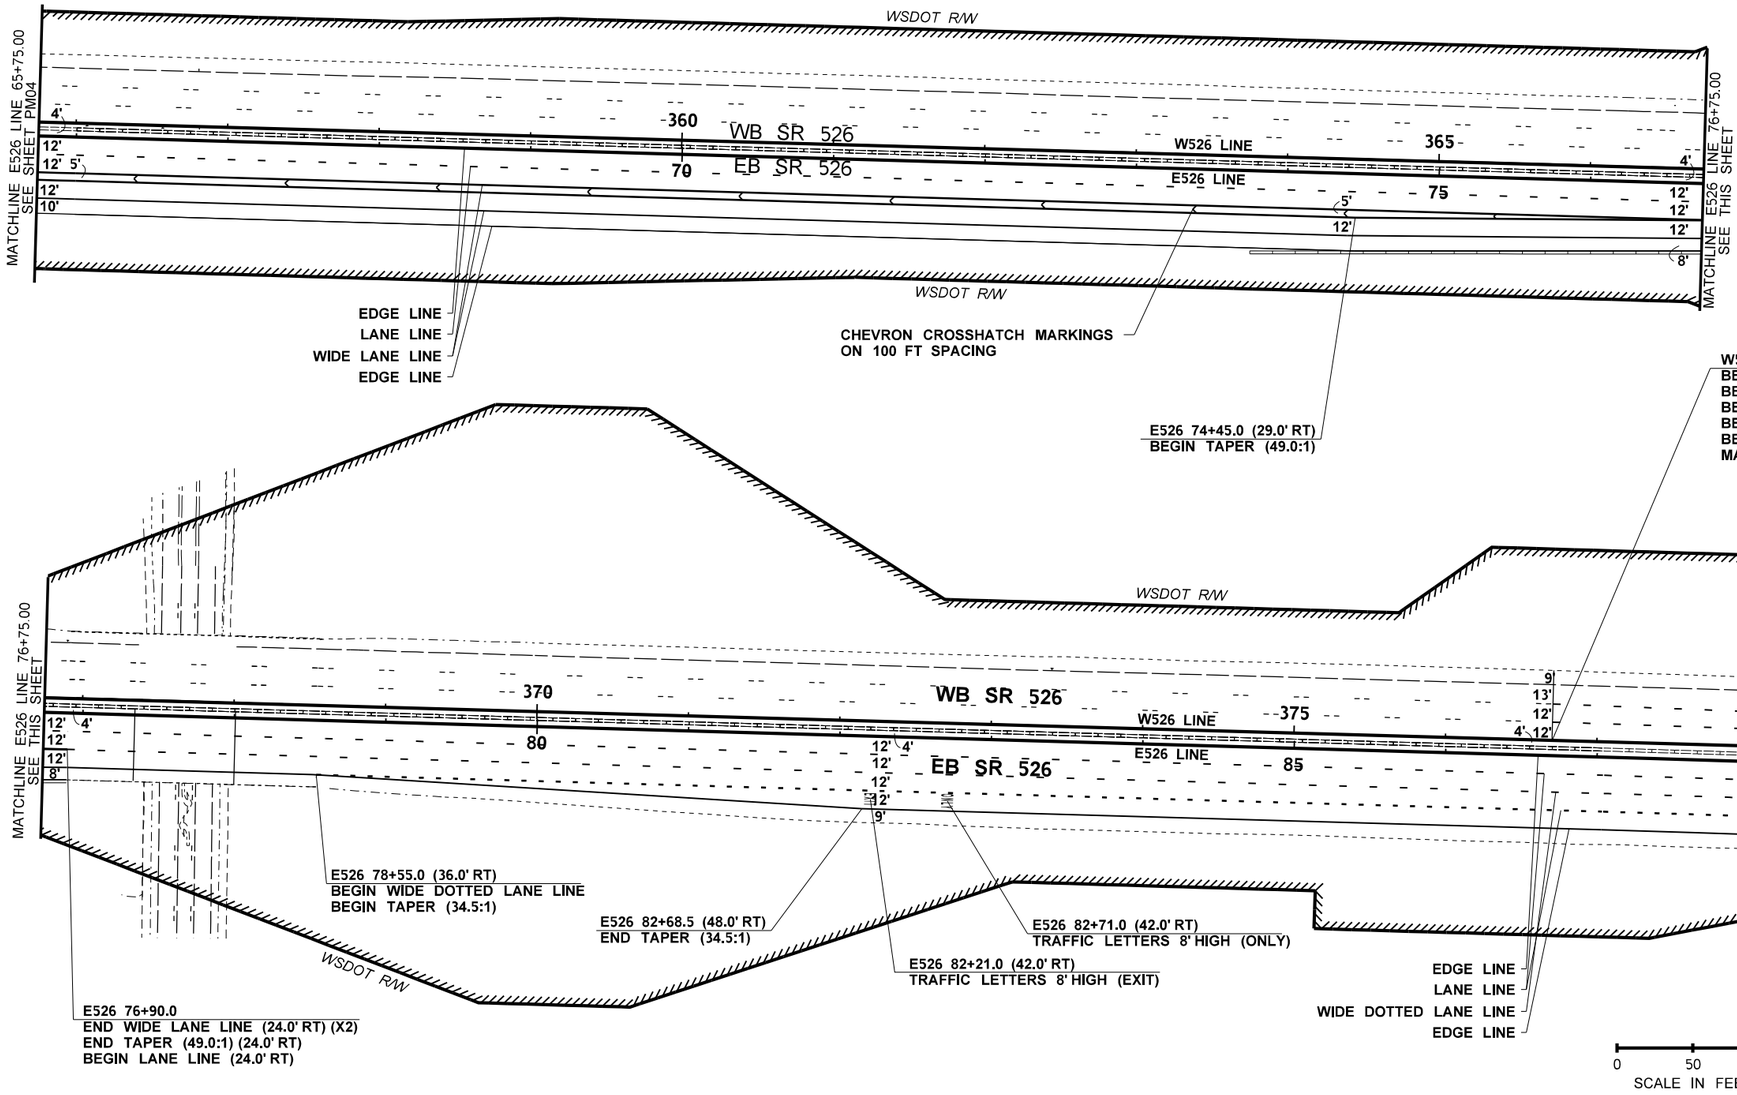

LEGEND

EXISTING	NEW	
		LANE LINE
		STOP LINE
	10	ALIGNMENT
		HOV SYMBOL
		CROSSWALK LINES
		YIELD LINE SYMBOL
		WIDE LANE LINE
ONLY	ONLY	TRAFFIC LETTERS
		TRAFFIC ARROW
		EDGE LINE
		EDGE OF PAVEMENT
		WIDE DOTTED LANE LINE
		DOTTED EXTENSION LINE
		DOUBLE CENTERLINE
		DOTTED LANE LINE

FILE NAME	c:\pw_working\lochner-pw-01\dms17480\16833_PS_PM_005.dgn
TIME	5:15:28 PM
DATE	12/8/2021 5:15:28 PM
PLOTTED BY	ROHARA
DESIGNED BY	R O'HARA
ENTERED BY	R O'HARA
CHECKED BY	A BUTTERS
PROJ. ENGR.	
REGIONAL ADM.	M COTTEN

REVISION	DATE	BY

REGION NO.	STATE	FED.AID PROJ.NO.
10	WASH	XX
JOB NUMBER		
XXXXX		
CONTRACT NO.		LOCATION NO.

PRELIMINARY
NOT FOR CONSTRUCTION

Washington State Department of Transportation

LOCHNER

SR 526
CORRIDOR IMPROVEMENTS

PAVEMENT MARKING PLAN

Plot 1

PLAN REF NO **PM05**

SHEET **92** OF **155** SHEETS

T.28N. R.4E. W.M. SEC. 12

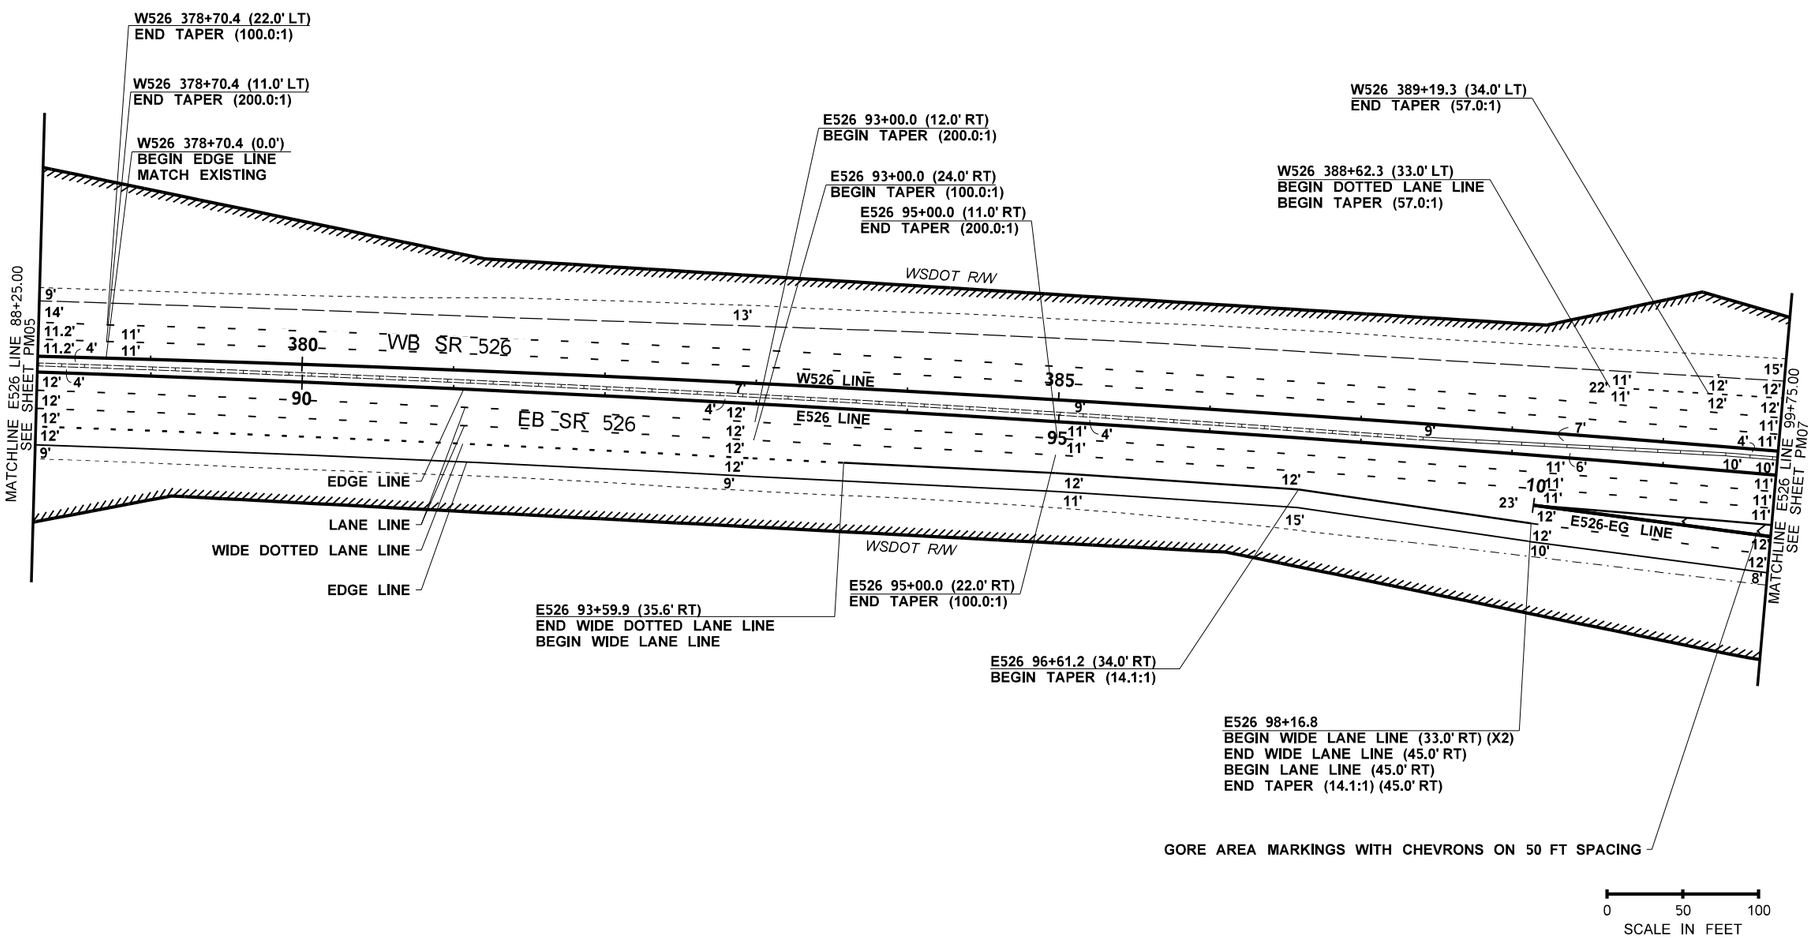

LEGEND

EXISTING	NEW	
		LANE LINE
		STOP LINE
	10	ALIGNMENT
		HOV SYMBOL
		CROSSWALK LINES
		YIELD LINE SYMBOL
		WIDE LANE LINE
ONLY	ONLY	TRAFFIC LETTERS
		TRAFFIC ARROW
		EDGE LINE
		EDGE OF PAVEMENT
		WIDE DOTTED LANE LINE
		DOTTED EXTENSION LINE
		DOUBLE CENTERLINE
		DOTTED LANE LINE

FILE NAME	c:\pw_working\lochner-pw-01\dms17480\16833_PS_PM_006.dgn
TIME	5:15:35 PM
DATE	12/8/2021 5:15:35 PM
PLOTTED BY	ROHARA
DESIGNED BY	R O'HARA
ENTERED BY	R O'HARA
CHECKED BY	A BUTTERS
PROJ. ENGR.	
REGIONAL ADM.	M COTTEN

REVISION	DATE	BY

REGION NO.	STATE	FED.AID PROJ.NO.
10	WASH	XX
JOB NUMBER		
XXXXX		
CONTRACT NO.		LOCATION NO.

PRELIMINARY
NOT FOR CONSTRUCTION

Washington State Department of Transportation

LOCHNER

SR 526
CORRIDOR IMPROVEMENTS

PAVEMENT MARKING PLAN

Plot 1

PLAN REF NO
PM06

SHEET
93
OF
155
SHEETS

T.28N. R.4E. W.M. SEC. 12 &
T.28N. R.5E. W.M. SEC. 07

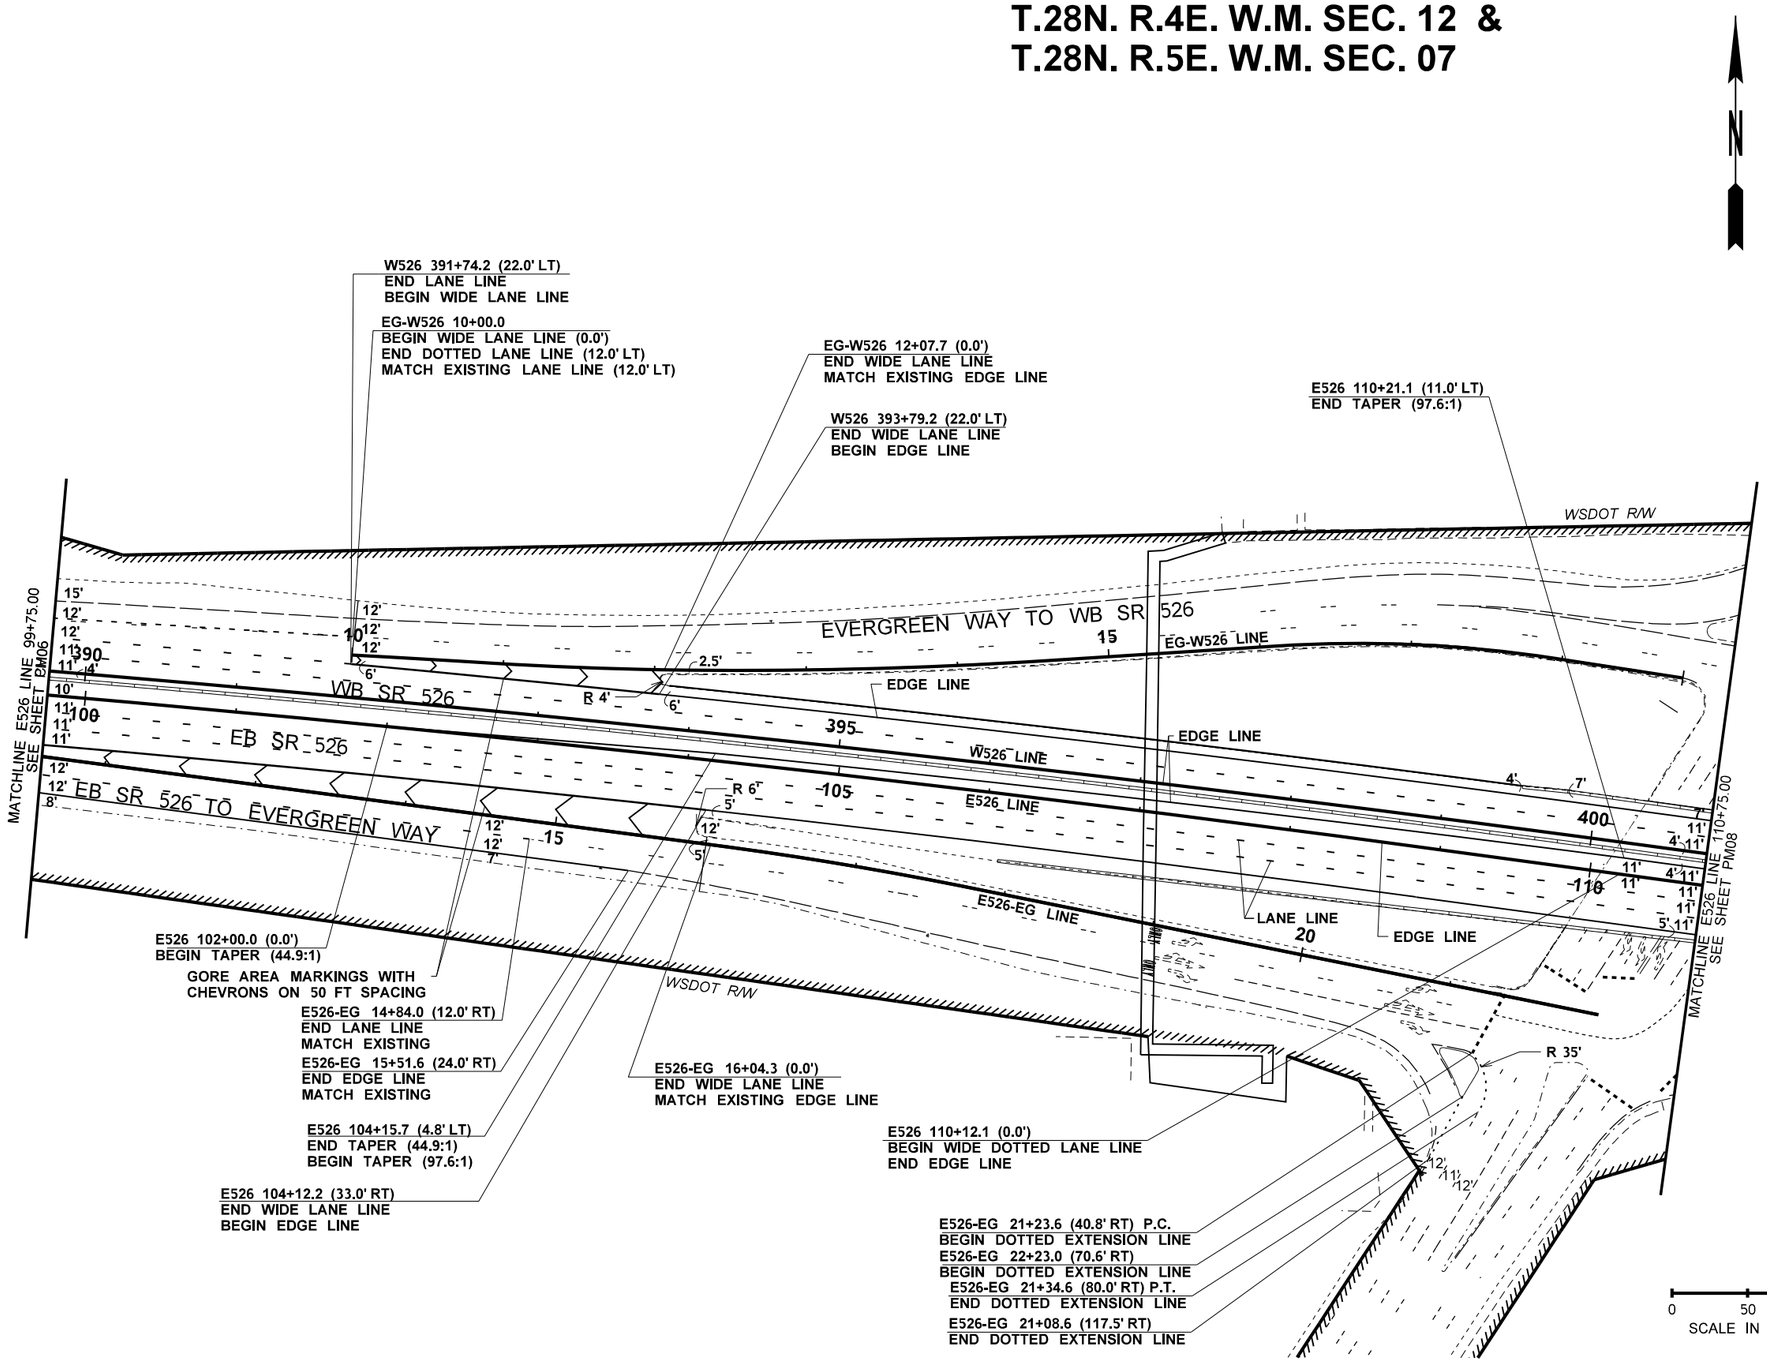

FILE NAME	c:\pw_working\lochner-pw-01\dms17480\16833_PS_PM_007.dgn					
TIME	5:15:44 PM				REGION NO. 10	STATE WASH
DATE	12/8/2021 5:15:44 PM					FED.AID PROJ.NO. XX
PLOTTED BY	ROHARA				JOB NUMBER XXXXX	
DESIGNED BY	R O'HARA				CONTRACT NO.	LOCATION NO.
ENTERED BY	R O'HARA					
CHECKED BY	A BUTTERS					
PROJ. ENGR.						
REGIONAL ADM.	M COTTEN	REVISION	DATE	BY		

PRELIMINARY
NOT FOR CONSTRUCTION

Washington State Department of Transportation

LOCHNER

SR 526
CORRIDOR IMPROVEMENTS

PAVEMENT MARKING PLAN

Plot 1
PLAN REF NO PM07
SHEET 94 OF 155 SHEETS

T.28N. R.5E. W.M. SEC. 07

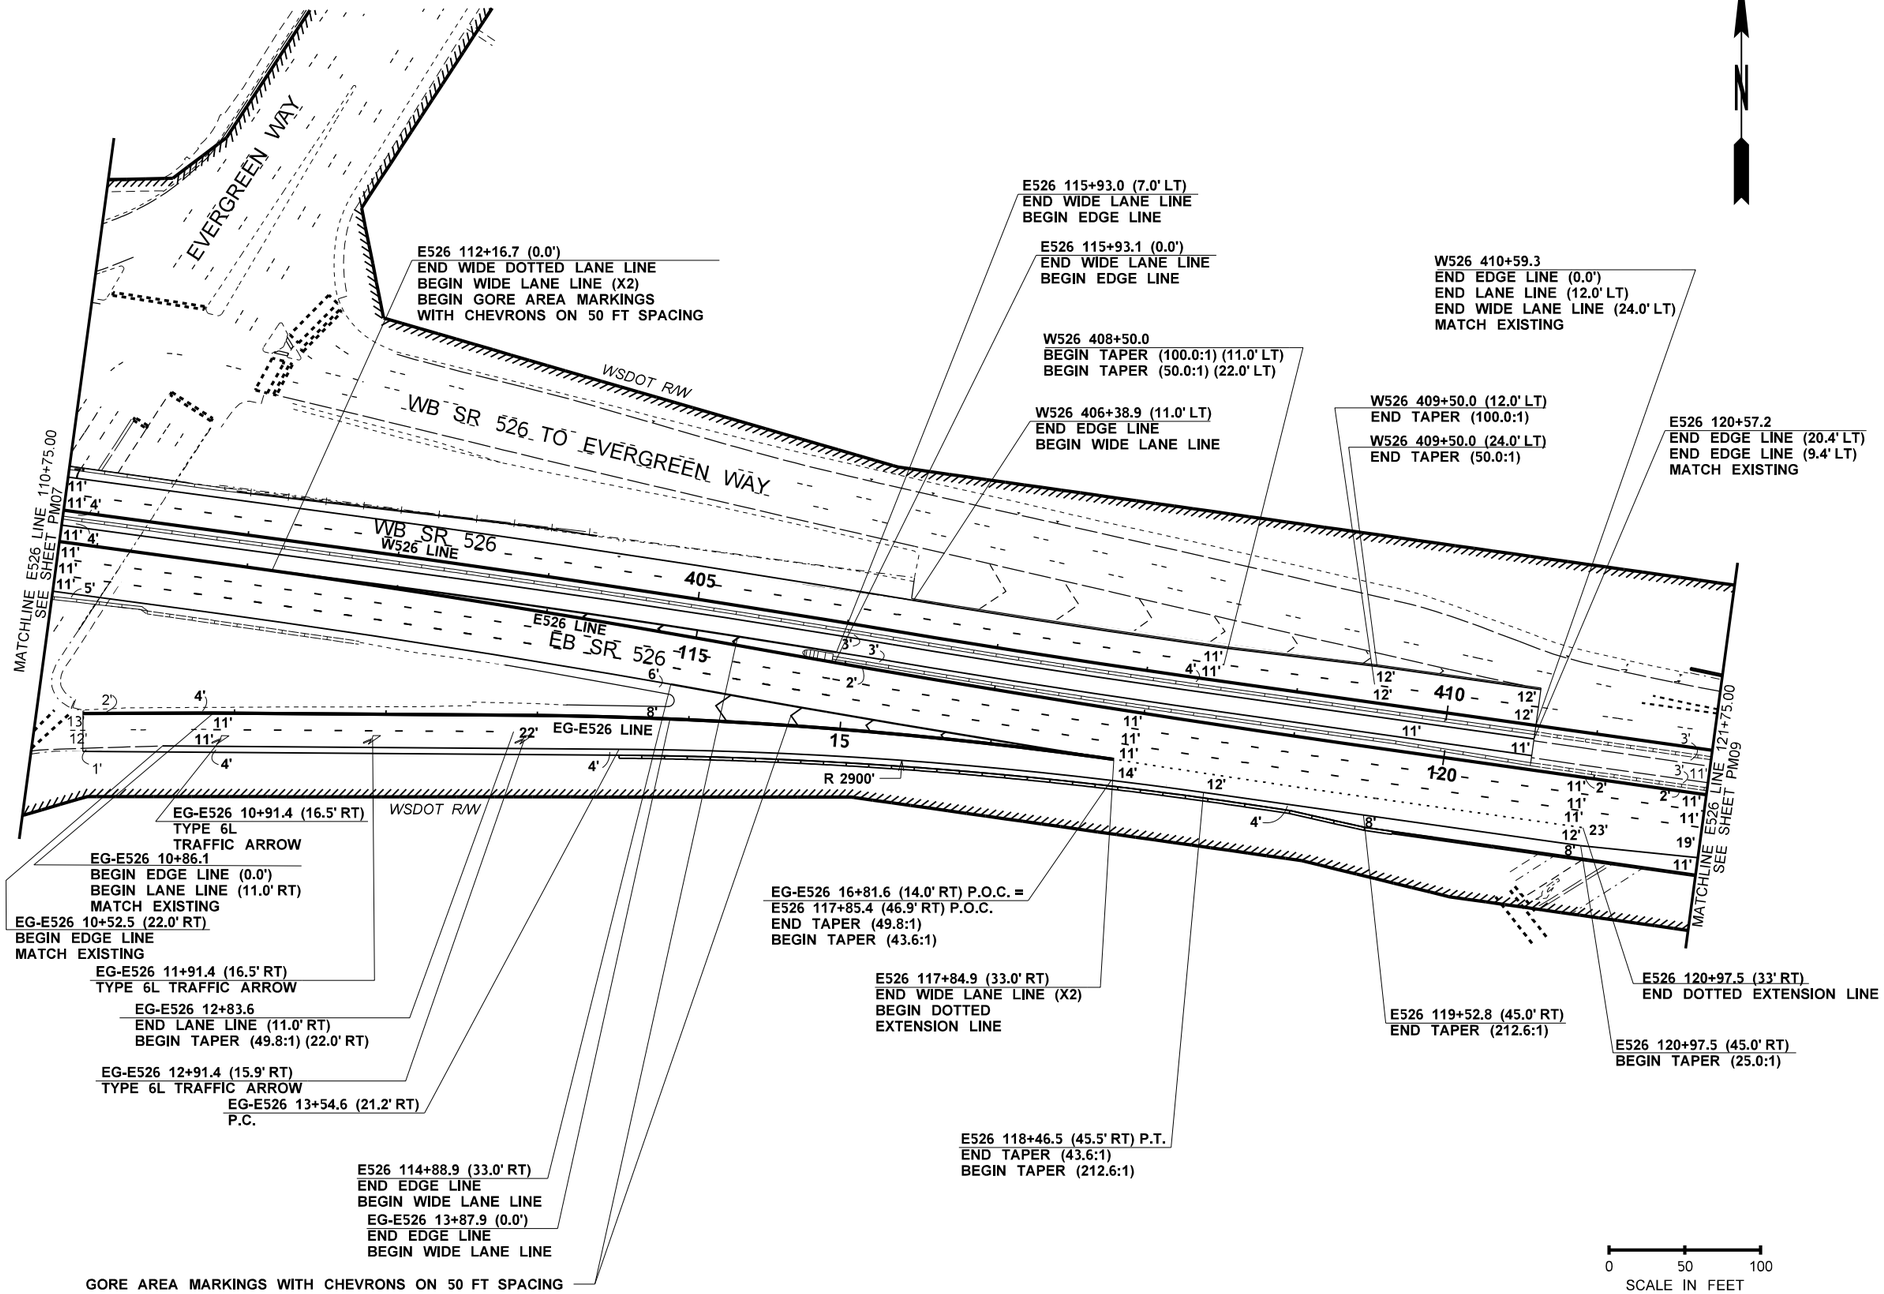

LEGEND

EXISTING	NEW	
		LANE LINE
		STOP LINE
	10	ALIGNMENT
		HOV SYMBOL
		CROSSWALK LINES
		YIELD LINE SYMBOL
		WIDE LANE LINE
ONLY	ONLY	TRAFFIC LETTERS
		TRAFFIC ARROW
		EDGE LINE
		EDGE OF PAVEMENT
		WIDE DOTTED LANE LINE
		DOTTED EXTENSION LINE
		DOUBLE CENTERLINE
		DOTTED LANE LINE

FILE NAME	c:\pw_working\lochner-pw-01\dms17480\16833_PS_PM_008.dgn
TIME	5:15:51 PM
DATE	12/8/2021 5:15:51 PM
PLOTTED BY	ROHARA
DESIGNED BY	R O'HARA
ENTERED BY	R O'HARA
CHECKED BY	A BUTTERS
PROJ. ENGR.	
REGIONAL ADM.	M COTTEN

REVISION	DATE	BY

REGION NO.	STATE
10	WASH

JOB NUMBER: XXXXX

CONTRACT NO.

FED.AID PROJ.NO.: XX

LOCATION NO.

PRELIMINARY
NOT FOR CONSTRUCTION

Washington State Department of Transportation

LOCHNER

SR 526
CORRIDOR IMPROVEMENTS

PAVEMENT MARKING PLAN

Plot 1

PLAN REF NO: PM08

SHEET 95 OF 155 SHEETS

T.28N. R.5E. W.M. SEC. 07,18

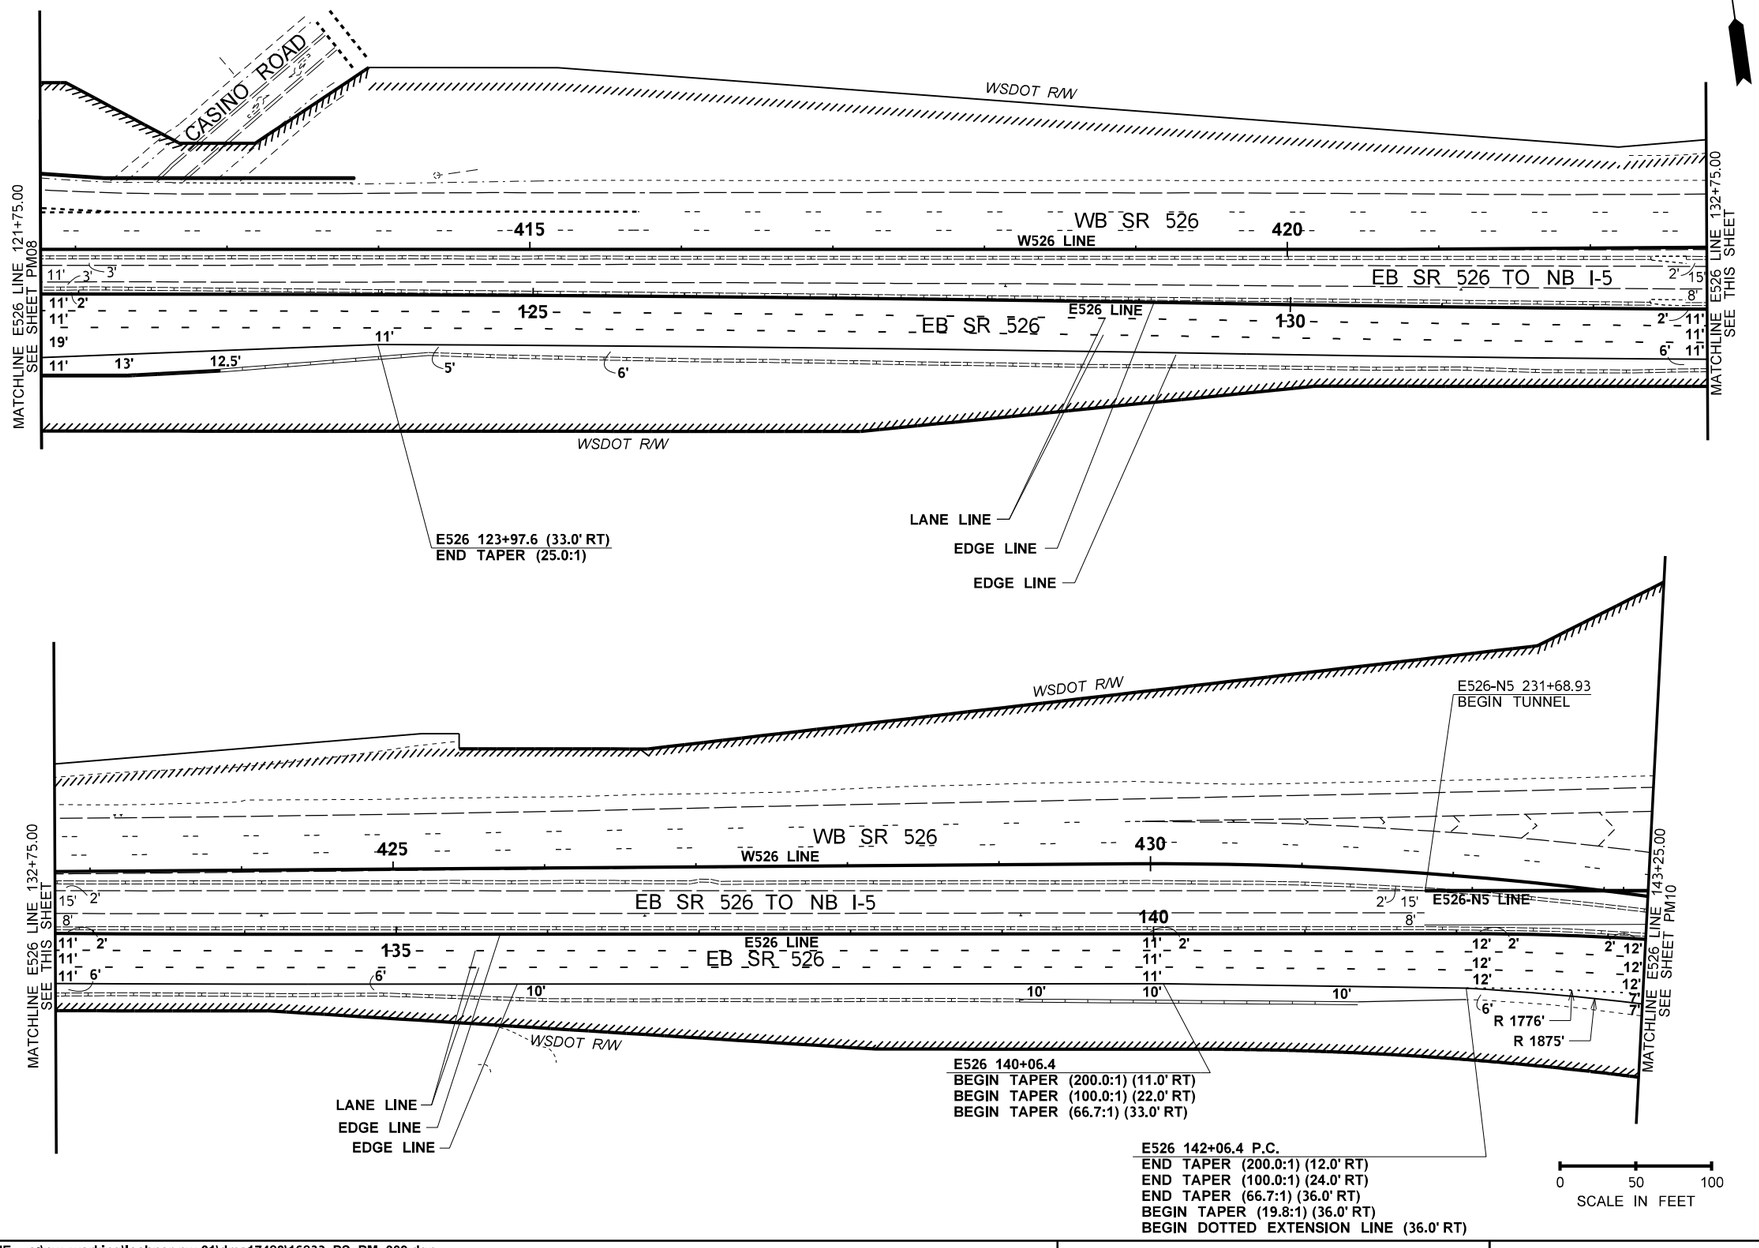

LEGEND

EXISTING	NEW	
		LANE LINE
		STOP LINE
	10	ALIGNMENT
		HOV SYMBOL
		CROSSWALK LINES
		YIELD LINE SYMBOL
		WIDE LANE LINE
	ONLY	TRAFFIC LETTERS
		TRAFFIC ARROW
		EDGE LINE
		EDGE OF PAVEMENT
		WIDE DOTTED LANE LINE
		DOTTED EXTENSION LINE
		DOUBLE CENTERLINE
		DOTTED LANE LINE

FILE NAME	c:\pw_working\lochner-pw-01\dms17480\16833_PS_PM_009.dgn
TIME	5:15:59 PM
DATE	12/8/2021 5:15:59 PM
PLOTTED BY	ROHARA
DESIGNED BY	R O'HARA
ENTERED BY	R O'HARA
CHECKED BY	A BUTTERS
PROJ. ENGR.	
REGIONAL ADM.	M COTTEN

REVISION	DATE	BY

REGION NO.	STATE	FED.AID PROJ.NO.
10	WASH	XX
JOB NUMBER		
XXXXX		
CONTRACT NO.		LOCATION NO.

PRELIMINARY
NOT FOR CONSTRUCTION

Washington State Department of Transportation

LOCHNER

SR 526
CORRIDOR IMPROVEMENTS

PAVEMENT MARKING PLAN

Plot 1

PLAN REF NO
PM09

SHEET 96 OF 155 SHEETS

T.28N. R.5E. W.M. SEC. 07,18

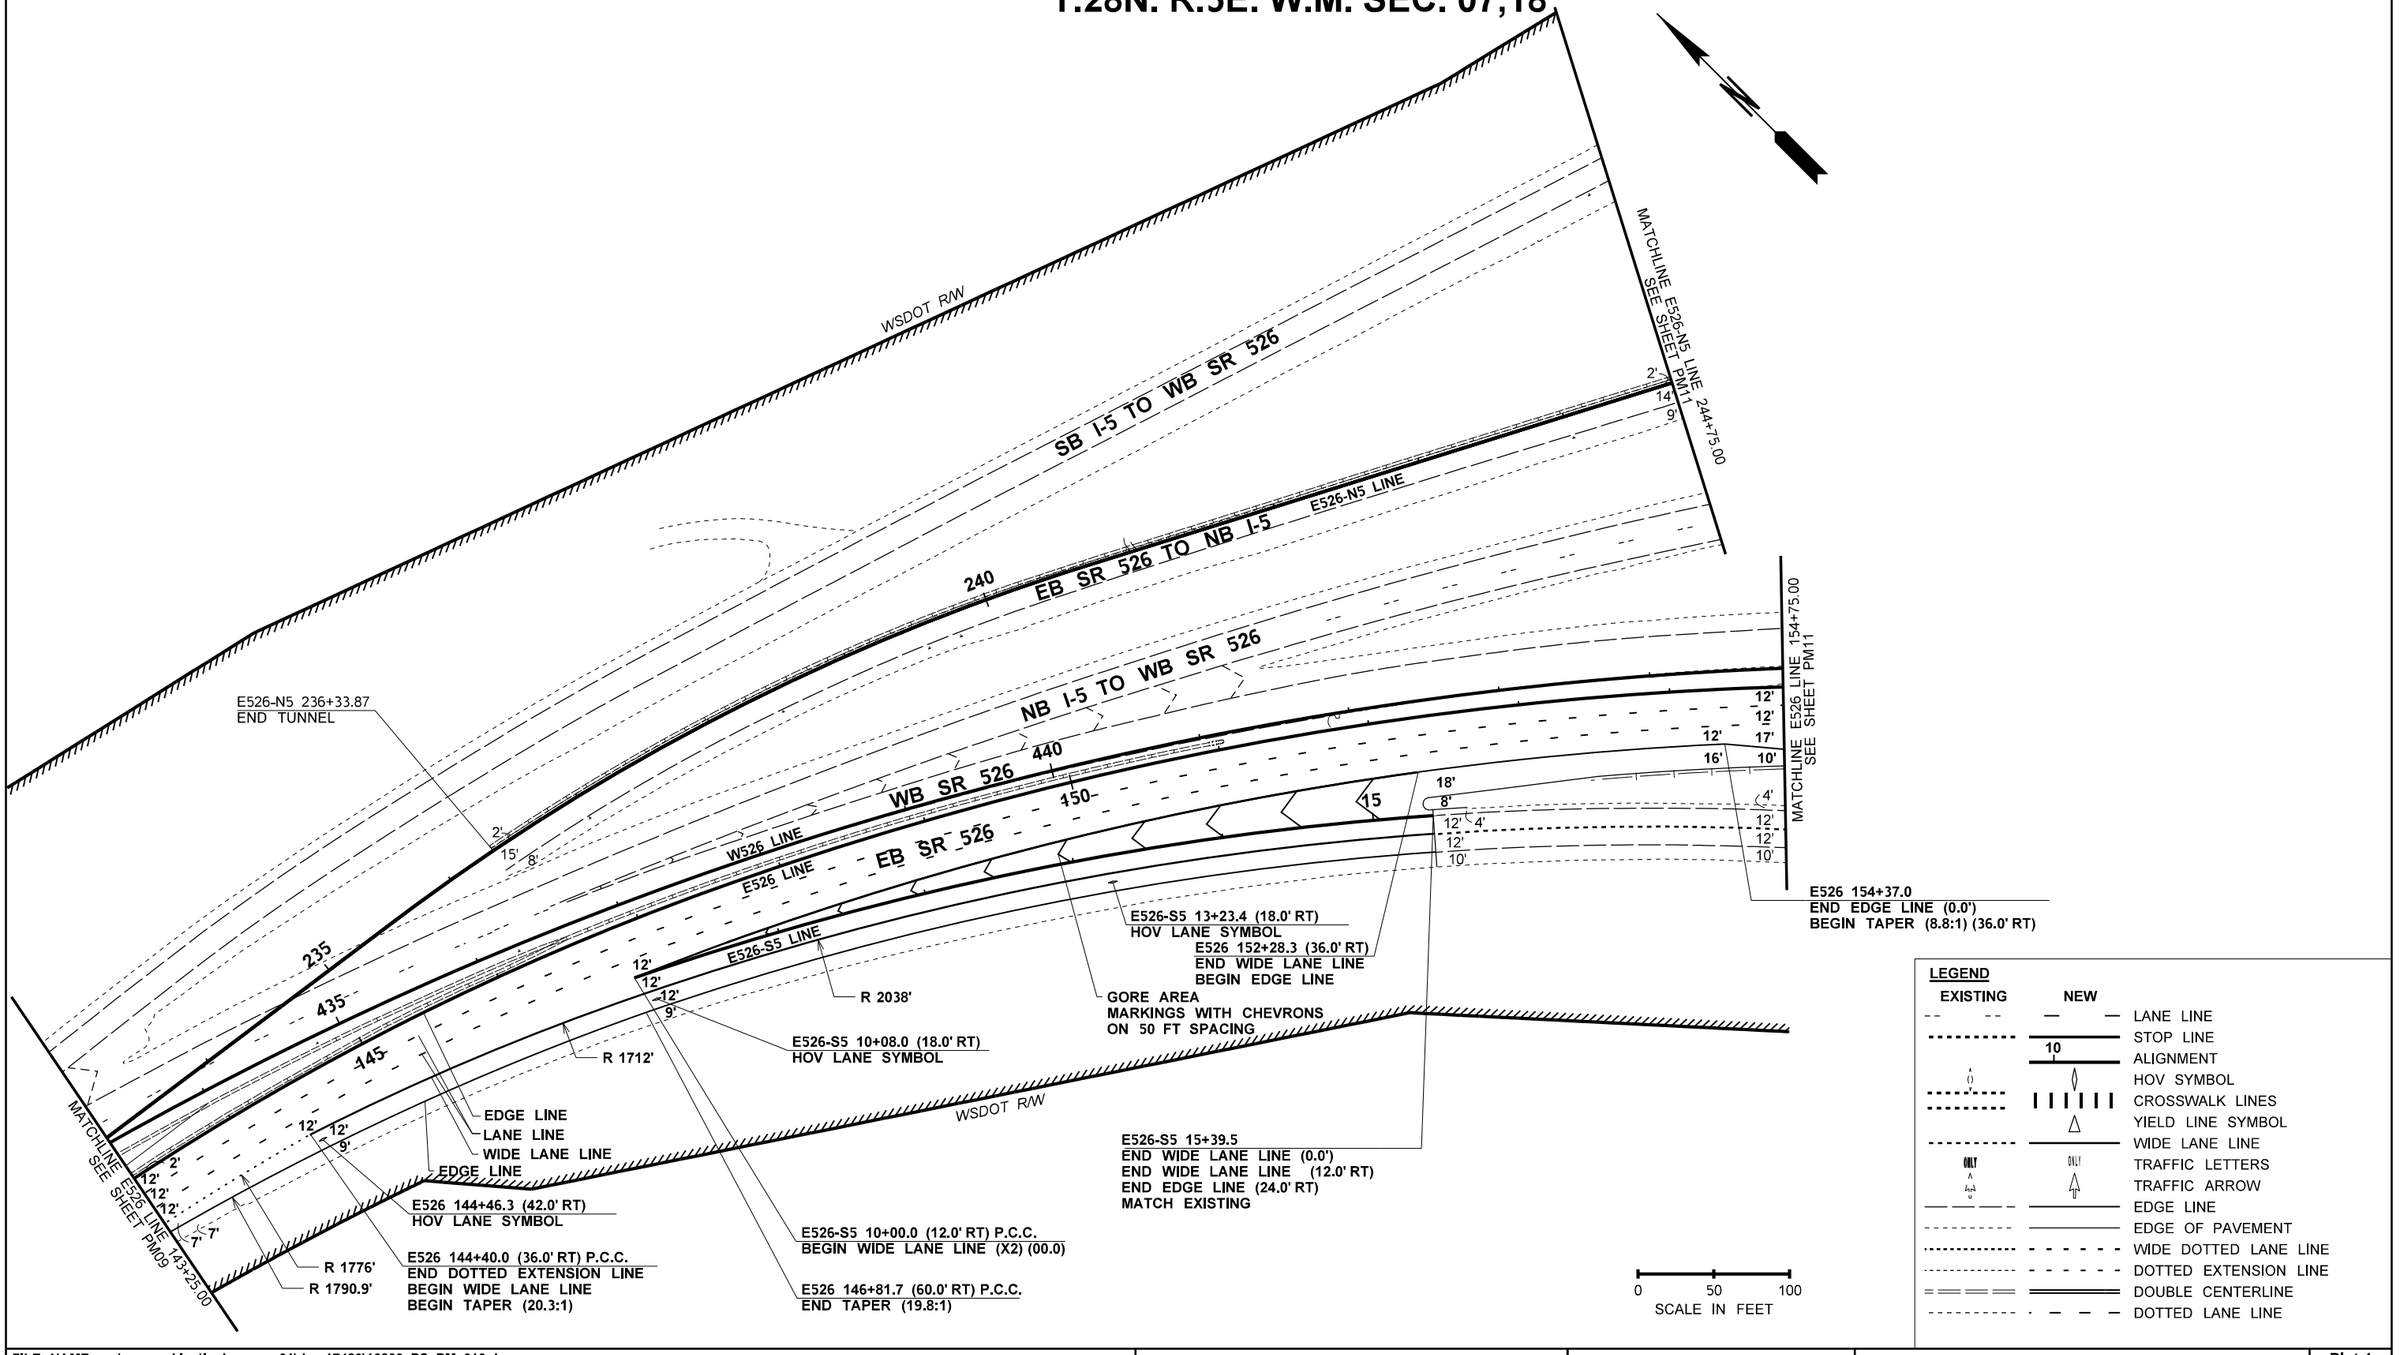

LEGEND

EXISTING	NEW	
		LANE LINE
		STOP LINE
	10	ALIGNMENT
		HOV SYMBOL
		CROSSWALK LINES
		YIELD LINE SYMBOL
		WIDE LANE LINE
ONLY	ONLY	TRAFFIC LETTERS
		TRAFFIC ARROW
		EDGE LINE
		EDGE OF PAVEMENT
		WIDE DOTTED LANE LINE
		DOTTED EXTENSION LINE
		DOUBLE CENTERLINE
		DOTTED LANE LINE

FILE NAME	c:\pw_working\lochner-pw-01\dms17480\16833_PS_PM_010.dgn
TIME	5:16:07 PM
DATE	12/8/2021 5:16:07 PM
PLOTTED BY	ROHARA
DESIGNED BY	R O'HARA
ENTERED BY	R O'HARA
CHECKED BY	A BUTTERS
PROJ. ENGR.	
REGIONAL ADM.	M COTTEN

REVISION	DATE	BY

REGION NO.	STATE	FED.AID PROJ.NO.
10	WASH	XX
JOB NUMBER		
XXXXX		
CONTRACT NO.		LOCATION NO.

PRELIMINARY
NOT FOR CONSTRUCTION

Washington State Department of Transportation

LOCHNER

SR 526
CORRIDOR IMPROVEMENTS

PAVEMENT MARKING PLAN

Plot 1

PLAN REF NO
PM10

SHEET 97 OF 155 SHEETS

T.28N. R.5E. W.M. SEC. 17,18

B 46+57.6
END TAPER (5.8:1) (22.0' LT)

E526-N5 246+76.9
(2.0' RT) A.P.
(17.0' RT) A.P.

MATCHLINE E526-N5 LINE SEE SHEET PM14 247+25.00

E526-N5 245+56.9
BEGIN EDGE LINE (0.0') A.P.
BEGIN EDGE LINE (15.0' RT) A.P.
MATCH EXISTING

MATCHLINE E526-N5 LINE SEE SHEET PM10 244+75.00

BARRIER

E526-N5 LINE

NB I-5 TO WB SR 526

B 47+17.5
BEGIN TAPER (57.3:1) (11.0' LT)
BEGIN DOTTED EXTENSION LINE (11.0' RT)
END WIDE LANE LINE (11.0' RT)
BEGIN TAPER (57.3:1) (22.0' LT)

MATCHLINE B LINE 47+25.00 SEE SHEET PM14

B 46+46.1
END LANE LINE (11.0' RT)
BEGIN TAPER (30.0:1) (22.0' RT)
BEGIN TAPER (121.0:1) (55.0' RT)

SEE DETAIL ON SHEET PMD01

E526 160+11.76 A.P.

B 46+41.0
TYPE 2SL TRAFFIC ARROW (5.5' RT)
TYPE 2SL TRAFFIC ARROW (16.5' RT)
TYPE 2SR TRAFFIC ARROW (49.5' RT)

E526 161+57.1
BEGIN TAPER (50.0:1) (25.0' LT)
BEGIN TAPER (100.0:1) (13.0' LT)
BEGIN TAPER (100.0:1) (12.0' RT)
BEGIN TAPER (50.0:1) (24.0' RT)
BEGIN TAPER (33.3:1) (36.0' RT)

SEC. 17

SEC. 18

E526 162+57.1
END EDGE LINE (34.0' LT)
END TAPER (7.0:1) (34.0' LT)
END LANE LINE (23.0' LT)
END TAPER (50.0:1) (23.0' LT)
END WIDE LANE LINE (12.0' LT)
END TAPER (100.0:1) (12.0' LT)
END DOUBLE CENTERLINE (0.0')
END LANE LINE (11.0' RT)
END TAPER (100.0:1) (11.0' RT)
END TAPER (50.0:1) (22.0' RT) A.P.
END EDGE LINE (33.0' RT)
END TAPER (33.3:1) (33.0' RT)
MATCH EXISTING

B LINE

BROADWAY

W526 445+96.0
TYPE 6L TRAFFIC ARROW (20.0' LT)
W526 445+54.8 (0.0')
BEGIN DOUBLE CENTERLINE

WB SR 526

W526 LINE

E526 LINE

EB SR 526

MATCHLINE E526 LINE SEE SHEET PM10 154+75.00

MATCHLINE S527 LINE 509+75.00 SEE SHEET PM12

S527 510+46.3 (28.7' LT)
TRAFFIC LETTERS 8' HIGH (ONLY)
S527 510+29.3 (28.1' LT)
TYPE 2SR TRAFFIC ARROW

DIAGONAL CROSSHATCH MARKINGS ON 15 FT SPACING

E526 162+44.9 (6.0' LT)
TYPE 2SL TRAFFIC ARROW

E526 162+07.9 (23.0' RT)
END LANE LINE
BEGIN DOTTED LANE LINE

EB SR 526 TO SB I-5

E526 155+42.8 (48.0' RT)
END TAPER (8.8:1)

B 42+30.6 (5.5' RT)
TYPE 2SL TRAFFIC ARROW

WSDOT R/W

E526 155+81.1
TYPE 2L TRAFFIC ARROW (6.5' LT)
BEGIN WIDE LANE LINE (0.0')
BEGIN WIDE LANE LANE (12.0' RT)
BEGIN WIDE LANE LINE (36.0' RT)
TYPE 2R TRAFFIC ARROW (42.0' RT)

B 41+24.6 (11.0' RT)
BEGIN WIDE LANE LINE
BEGIN TAPER (57.9:1)

DOUBLE CENTERLINE

B 40+39.7 (22.0' LT)
BEGIN EDGE LINE
END TAPER (378.6:1)
MATCH EXISTING

B 40+10.7 (10.0' RT)
END WIDE LANE LINE
END TAPER (35.0:1)

SE EVERETT MALL WAY

B 41+46.3
BEGIN TAPER (8.4:1) (35.9' RT) A.P.
(46.9' RT) A.P.

B 40+95.7
BEGIN WIDE LANE LINE (11.0' RT)
TYPE 2SL TRAFFIC ARROW (5.5' RT)

B 40+77.9 (39.5' RT)
TRAFFIC LETTERS 8' HIGH (ONLY)

B 40+45.1
END TAPER (34.9:1) (11.0' RT)
END TAPER (38.4:1) (22.0' RT)
TYPE 3SR TRAFFIC ARROW (27.5' RT)
END WIDE DOTTED LANE LINE (33.0' RT)
END TAPER (42.7:1) (33.0' RT)
BEGIN WIDE LANE LINE (33.0' RT)
BEGIN TAPER (33.7:1) (33.0' RT)
TYPE 2SR TRAFFIC ARROW (38.5' RT)
END TAPER (48.0:1) (44.0' RT)

MATCHLINE B LINE 39+75.00 SEE SHEET PM13

0 50 100
SCALE IN FEET

LEGEND

EXISTING	NEW	
		LANE LINE
		STOP LINE
	10	ALIGNMENT
		HOV SYMBOL
		CROSSWALK LINES
		YIELD LINE SYMBOL
		WIDE LANE LINE
ONLY	ONLY	TRAFFIC LETTERS
		TRAFFIC ARROW
		EDGE LINE
		EDGE OF PAVEMENT
		WIDE DOTTED LANE LINE
		DOTTED EXTENSION LINE
		DOUBLE CENTERLINE
		DOTTED LANE LINE

FILE NAME	c:\pw_working\lochner-pw-01\dms17480\16833_PS_PM_011.dgn				
TIME	5:16:15 PM			REGION NO. 10	STATE WASH
DATE	12/8/2021 5:16:15 PM				FED.AID PROJ.NO. XX
PLOTTED BY	ROHARA			JOB NUMBER XXXXX	
DESIGNED BY	R O'HARA			CONTRACT NO.	LOCATION NO.
ENTERED BY	R O'HARA				
CHECKED BY	A BUTTERS				
PROJ. ENGR.					
REGIONAL ADM.	M COTTEN	REVISION	DATE	BY	

PRELIMINARY
NOT FOR CONSTRUCTION

Washington State Department of Transportation

LOCHNER

SR 526
CORRIDOR IMPROVEMENTS

PAVEMENT MARKING PLAN

Plot 1
PLAN REF NO PM11
SHEET 98 OF 155 SHEETS

T.28N. R.5E. W.M. SEC. 17,18

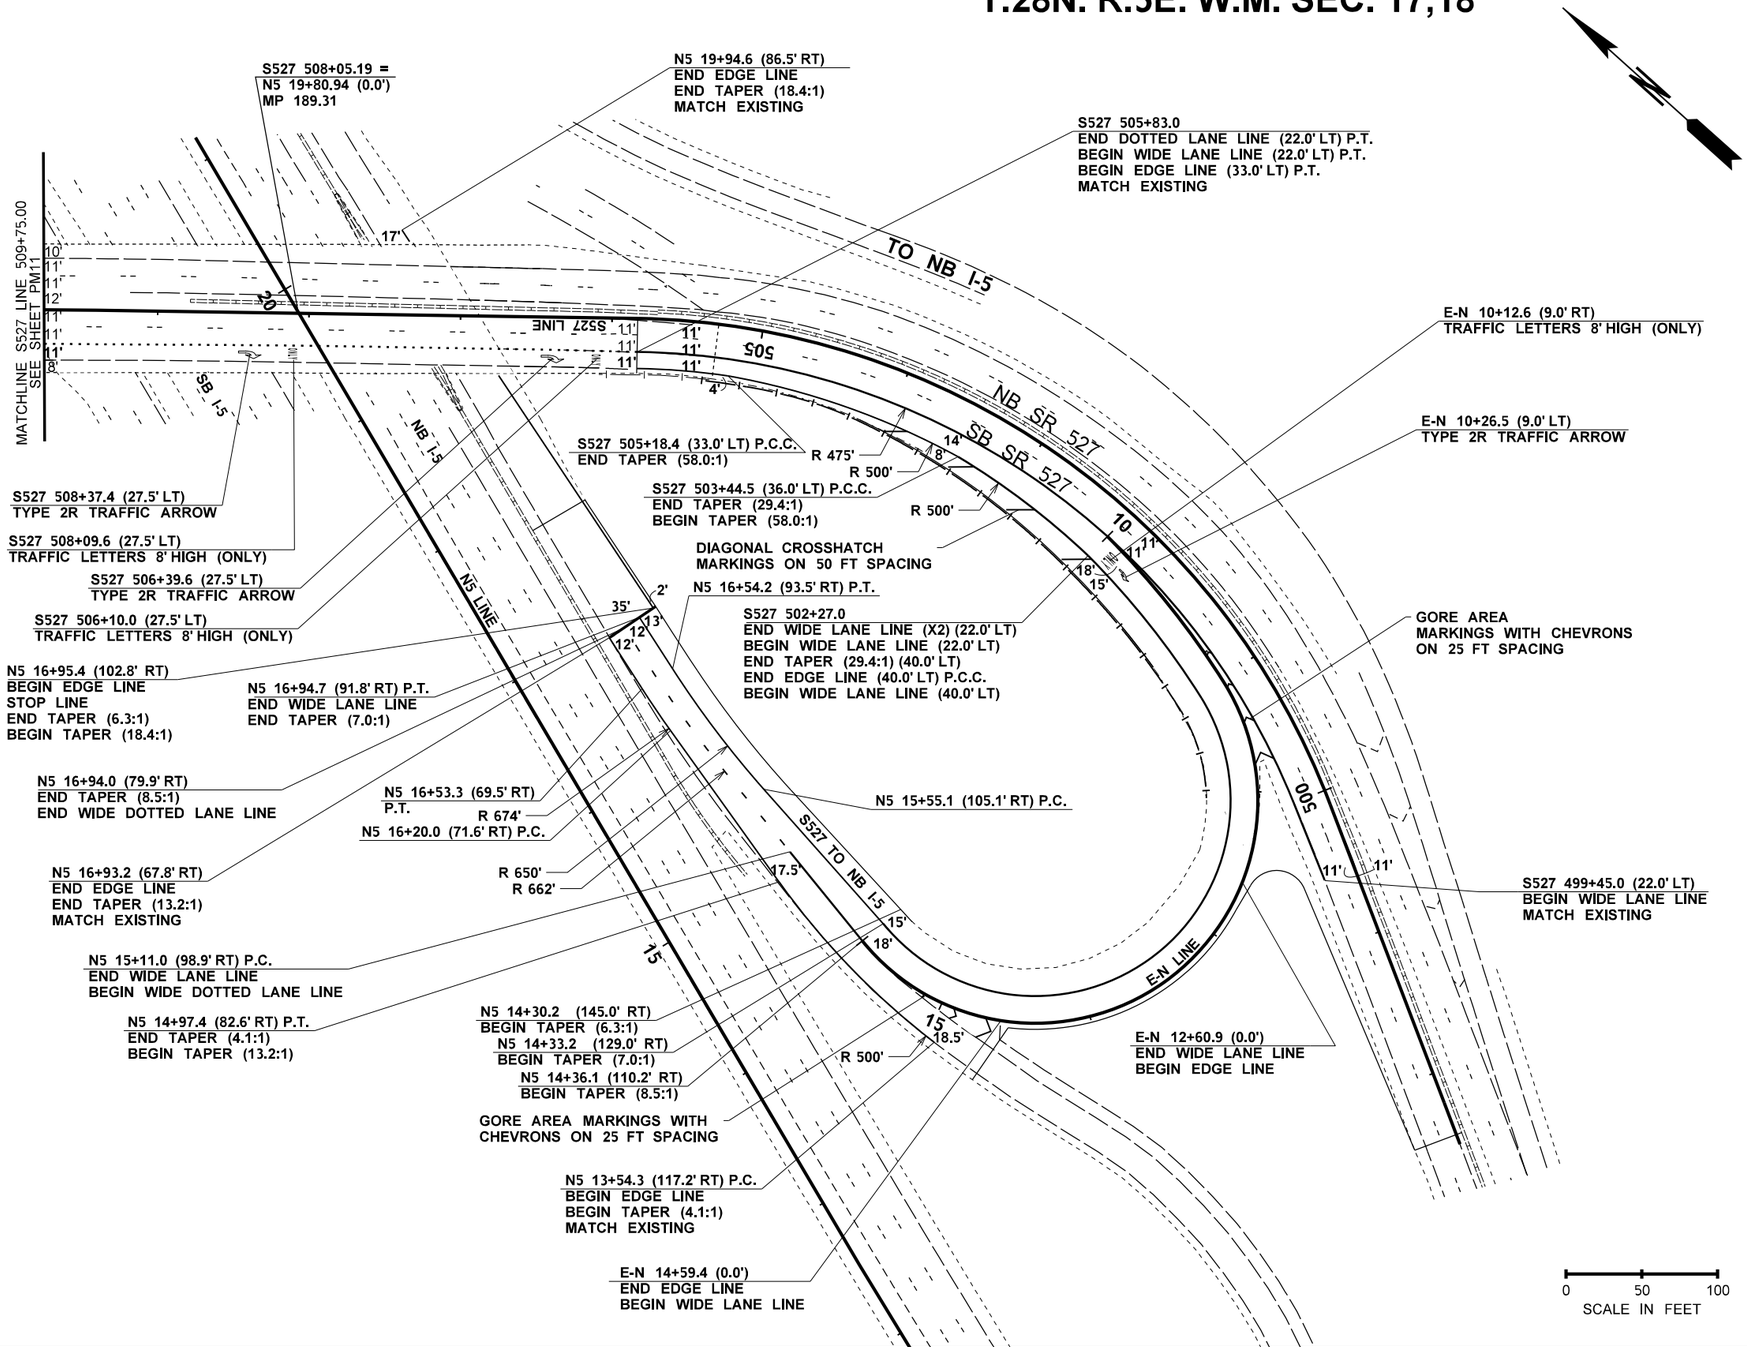

LEGEND

EXISTING	NEW	
		LANE LINE
		STOP LINE
	10	ALIGNMENT
		HOV SYMBOL
		CROSSWALK LINES
		YIELD LINE SYMBOL
		WIDE LANE LINE
ONLY	ONLY	TRAFFIC LETTERS
		TRAFFIC ARROW
		EDGE LINE
		EDGE OF PAVEMENT
		WIDE DOTTED LANE LINE
		DOTTED EXTENSION LINE
		DOUBLE CENTERLINE
		DOTTED LANE LINE

FILE NAME	c:\pw_working\lochner-pw-01\dms17480\16833_PS_PM_012.dgn
TIME	5:16:23 PM
DATE	12/8/2021 5:16:23 PM
PLOTTED BY	ROHARA
DESIGNED BY	R O'HARA
ENTERED BY	R O'HARA
CHECKED BY	A BUTTERS
PROJ. ENGR.	
REGIONAL ADM.	M COTTEN

REVISION	DATE	BY

REGION NO.	STATE	FED.AID PROJ.NO.
10	WASH	XX
JOB NUMBER		
XXXXX		
CONTRACT NO.		LOCATION NO.

PRELIMINARY
NOT FOR CONSTRUCTION

Washington State Department of Transportation

LOCHNER

SR 526
CORRIDOR IMPROVEMENTS

PAVEMENT MARKING PLAN

Plot 1

PLAN REF NO
PM12

SHEET 99 OF 155 SHEETS

T.28N. R.5E. W.M. SEC. 18

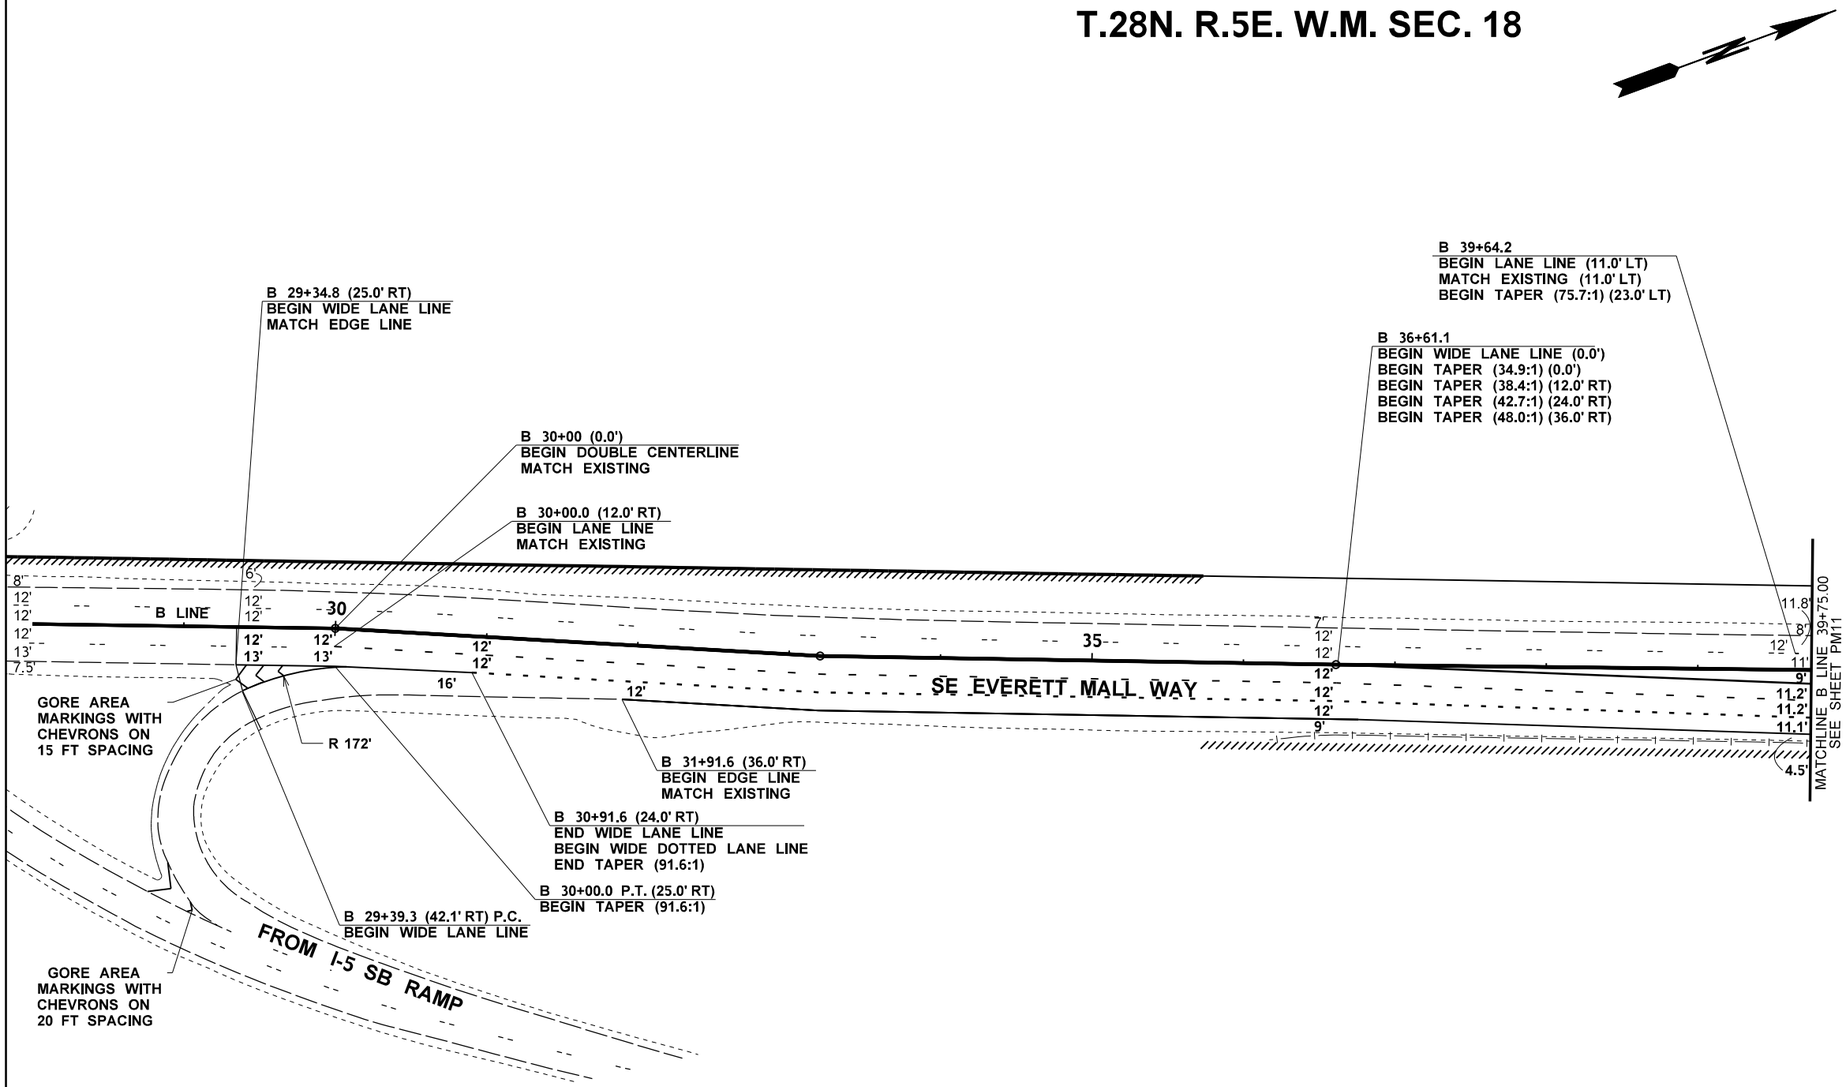

LEGEND

EXISTING	NEW	
		LANE LINE
		STOP LINE
	10	ALIGNMENT
		HOV SYMBOL
		CROSSWALK LINES
		YIELD LINE SYMBOL
		WIDE LANE LINE
	ONLY	TRAFFIC LETTERS
		TRAFFIC ARROW
		EDGE LINE
		EDGE OF PAVEMENT
		WIDE DOTTED LANE LINE
		DOTTED EXTENSION LINE
		DOUBLE CENTERLINE
		DOTTED LANE LINE

0 50 100
SCALE IN FEET

FILE NAME c:\pw_working\lochner-pw-01\dms17480\16833_PS_PM_013.dgn

TIME	5:16:31 PM
DATE	12/8/2021 5:16:31 PM
PLOTTED BY	ROHARA
DESIGNED BY	R O'HARA
ENTERED BY	R O'HARA
CHECKED BY	A BUTTERS
PROJ. ENGR.	
REGIONAL ADM.	M COTTEN

REVISION	DATE	BY

REGION NO.	STATE
10	WASH

JOB NUMBER XXXXX

CONTRACT NO.

FED.AID PROJ.NO. XX

LOCATION NO.

PRELIMINARY
NOT FOR CONSTRUCTION

Washington State Department of Transportation

LOCHNER

SR 526
CORRIDOR IMPROVEMENTS

PAVEMENT MARKING PLAN

Plot 1

PLAN REF NO PM13

SHEET 100 OF 155 SHEETS

T.28N. R.5E. W.M. SEC. 07,08,17,18

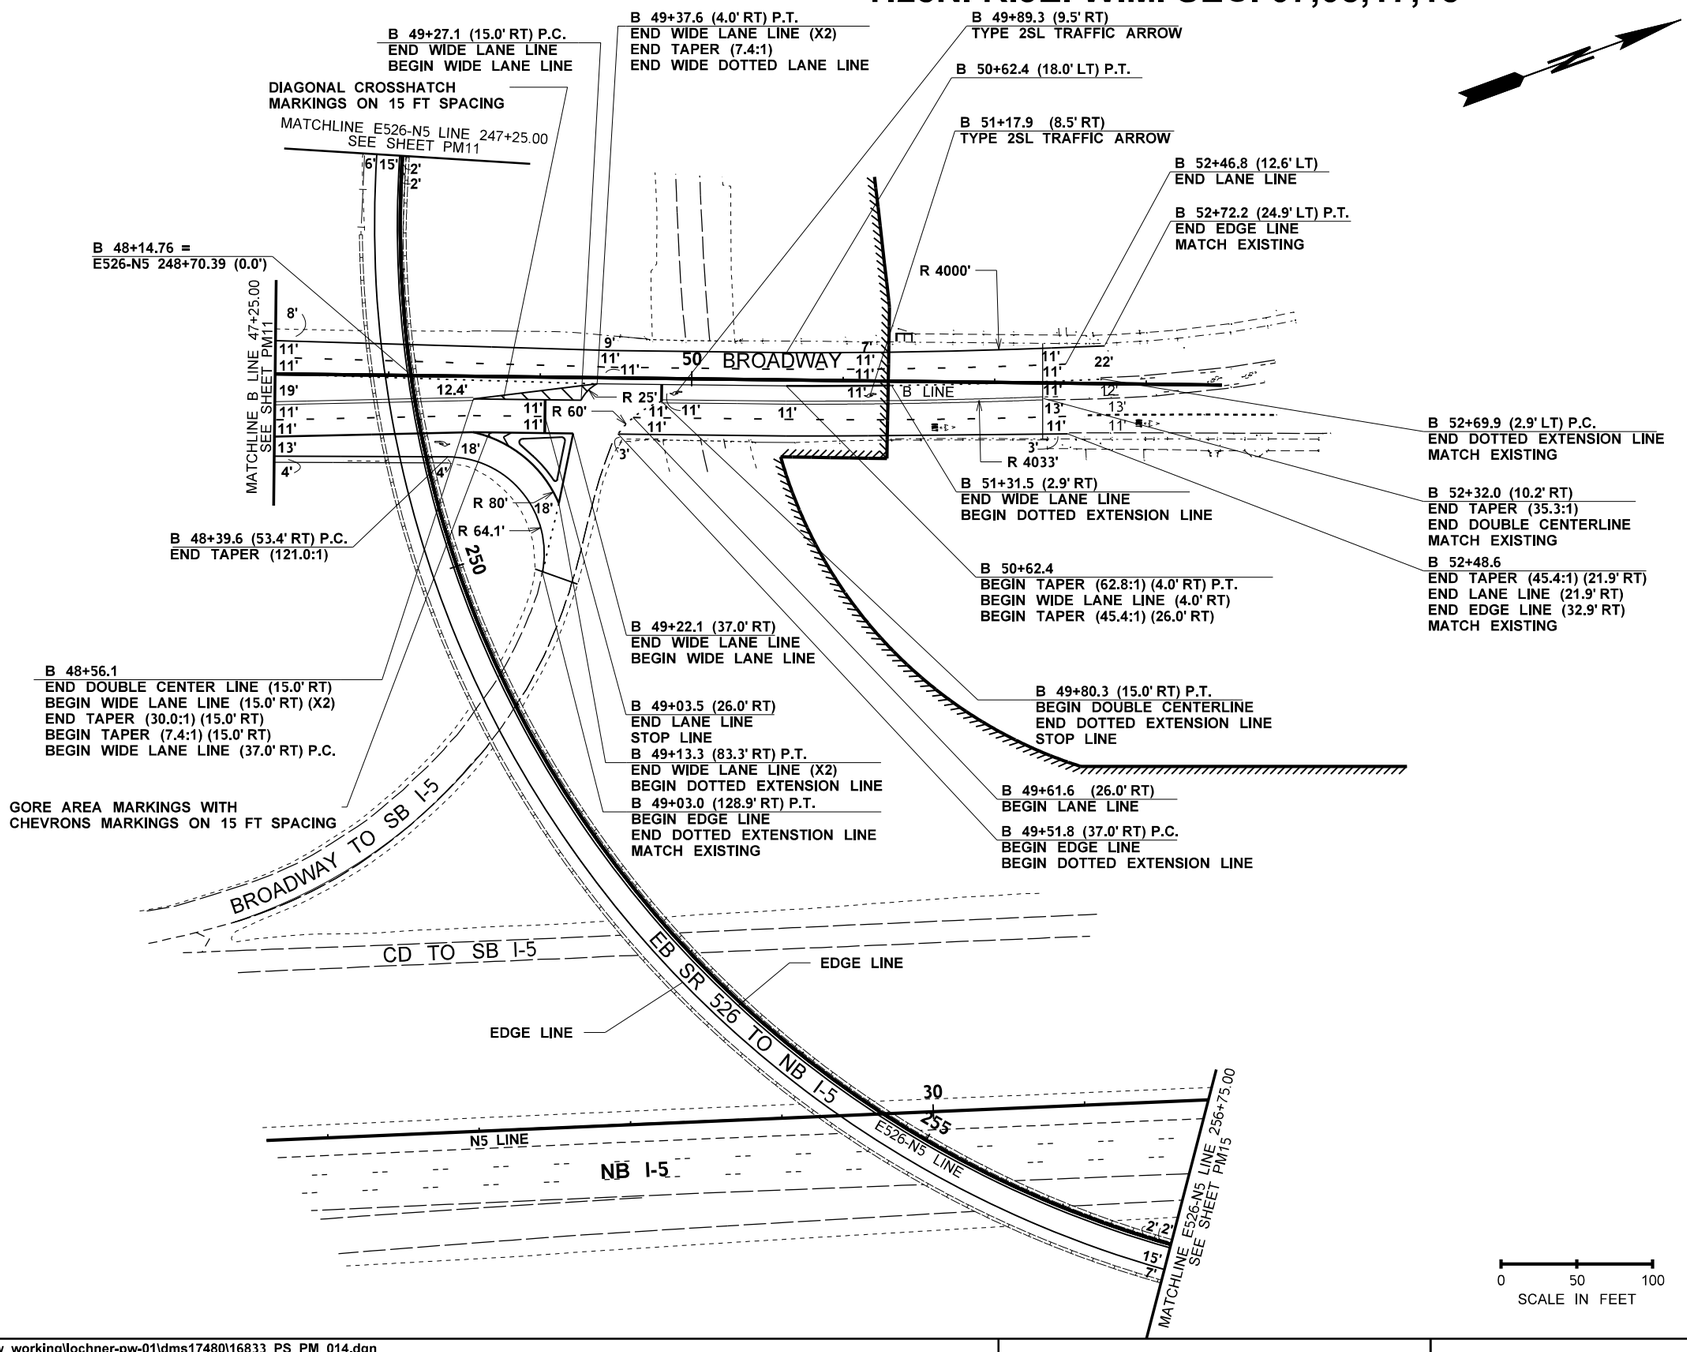

LEGEND

EXISTING	NEW	
		LANE LINE
		STOP LINE
	10	ALIGNMENT
		HOV SYMBOL
		CROSSWALK LINES
		YIELD LINE SYMBOL
		WIDE LANE LINE
ONLY	ONLY	TRAFFIC LETTERS
		TRAFFIC ARROW
		EDGE LINE
		EDGE OF PAVEMENT
		WIDE DOTTED LANE LINE
		DOTTED EXTENSION LINE
		DOUBLE CENTERLINE
		DOTTED LANE LINE

FILE NAME	c:\pw_working\lochner-pw-01\dms17480\16833_PS_PM_014.dgn
TIME	5:16:38 PM
DATE	12/8/2021 5:16:38 PM
PLOTTED BY	ROHARA
DESIGNED BY	R O'HARA
ENTERED BY	R O'HARA
CHECKED BY	A BUTTERS
PROJ. ENGR.	
REGIONAL ADM.	M COTTEN

REVISION	DATE	BY

REGION NO.	STATE	FED.AID PROJ.NO.
10	WASH	XX
JOB NUMBER		
XXXXX		
CONTRACT NO.		LOCATION NO.

PRELIMINARY
NOT FOR CONSTRUCTION

Washington State Department of Transportation

LOCHNER

SR 526
CORRIDOR IMPROVEMENTS

PAVEMENT MARKING PLAN

Plot 1

PLAN REF NO
PM14

SHEET 101 OF 155 SHEETS

T.28N. R.5E. W.M. SEC. 07

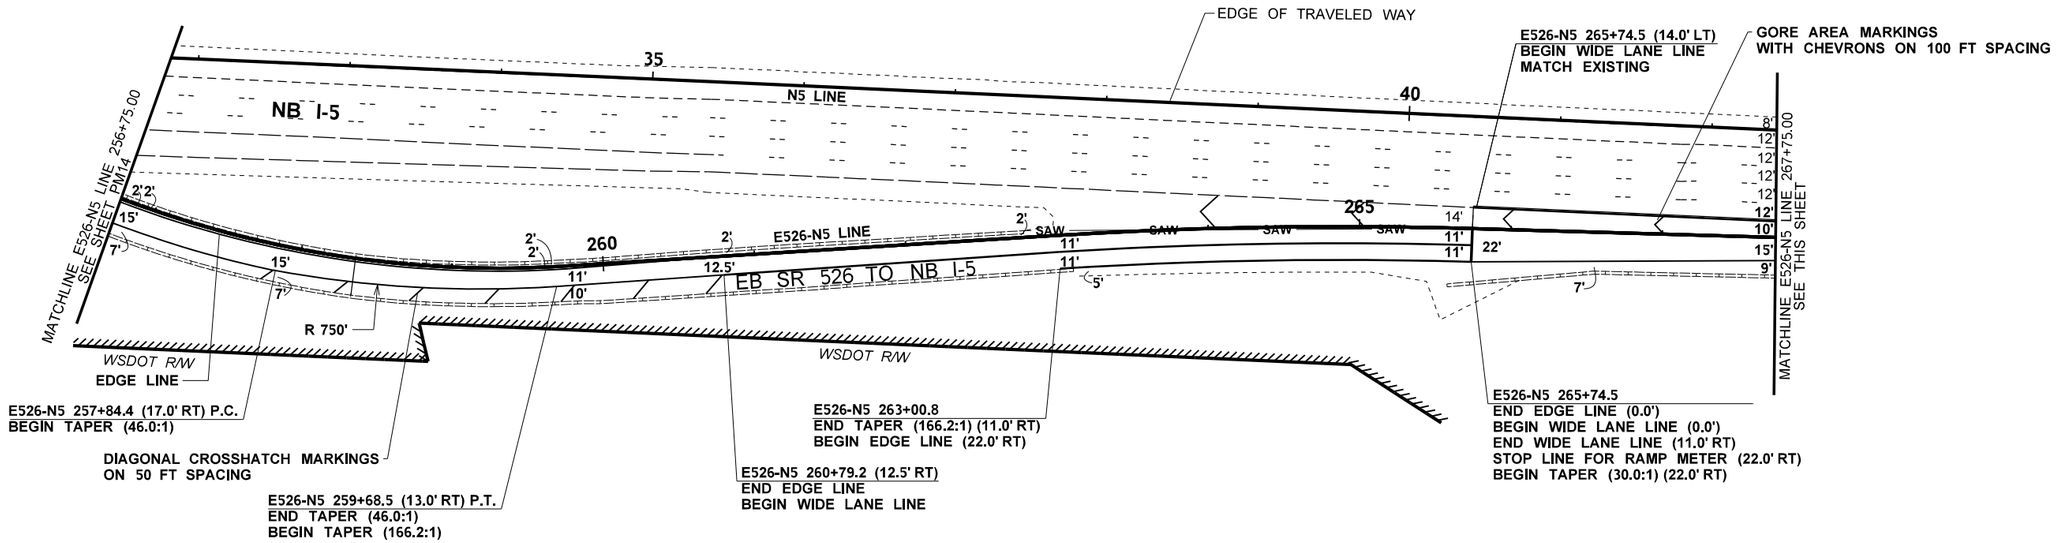

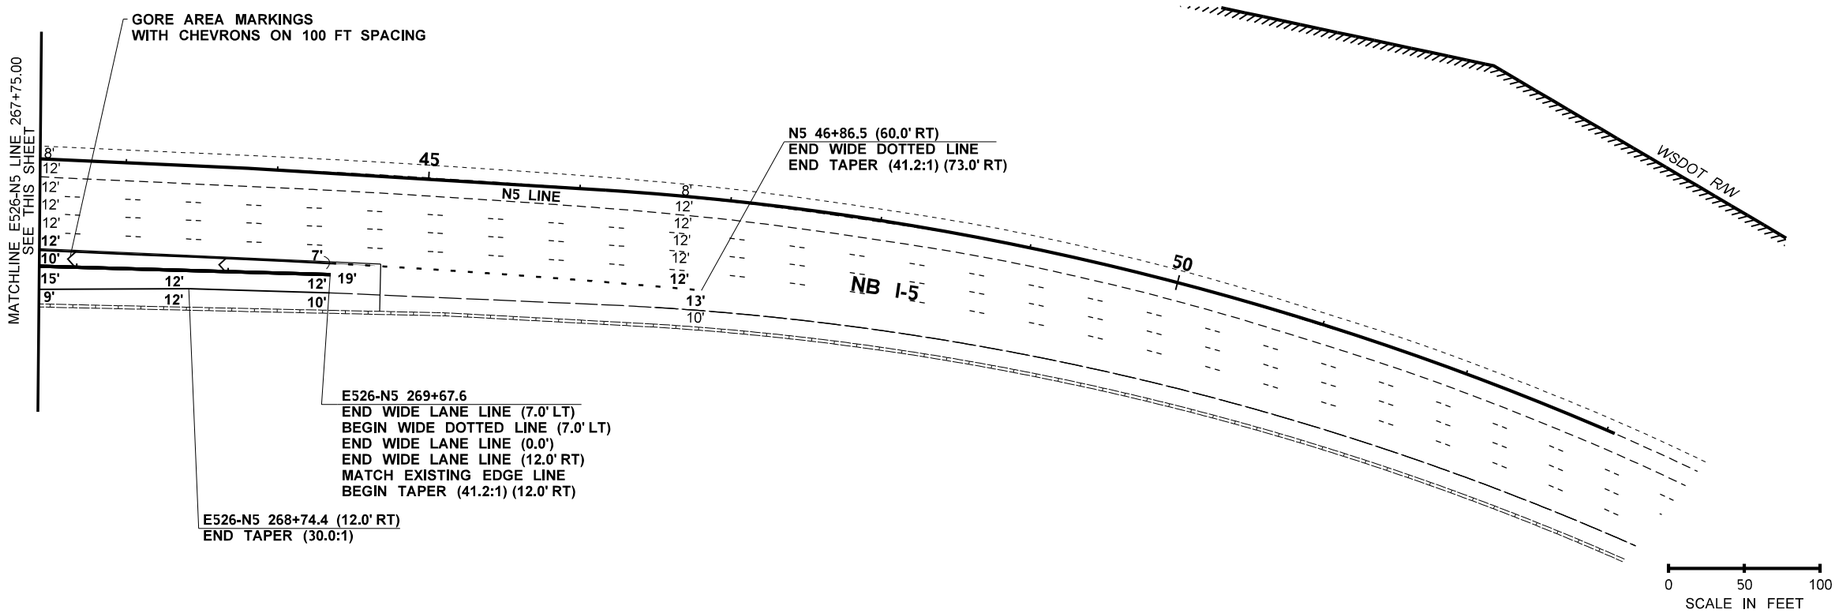

LEGEND

EXISTING	NEW	
		LANE LINE
		STOP LINE
	10	ALIGNMENT
		HOV SYMBOL
		CROSSWALK LINES
		YIELD LINE SYMBOL
		WIDE LANE LINE
ONLY	ONLY	TRAFFIC LETTERS
		TRAFFIC ARROW
		EDGE LINE
		EDGE OF PAVEMENT
		WIDE DOTTED LANE LINE
		DOTTED EXTENSION LINE
		DOUBLE CENTERLINE
		DOTTED LANE LINE

FILE NAME	c:\pw_working\lochner-pw-01\dms17480\16833_PS_PM_015.dgn
TIME	5:16:47 PM
DATE	12/8/2021 5:16:47 PM
PLOTTED BY	ROHARA
DESIGNED BY	R O'HARA
ENTERED BY	R O'HARA
CHECKED BY	A BUTTERS
PROJ. ENGR.	
REGIONAL ADM.	M COTTEN

REVISION	DATE	BY

REGION NO.	STATE	FED.AID PROJ.NO.
10	WASH	XX
JOB NUMBER		
XXXXX		
CONTRACT NO.		LOCATION NO.

PRELIMINARY
NOT FOR CONSTRUCTION

Washington State Department of Transportation

LOCHNER

SR 526
CORRIDOR IMPROVEMENTS

PAVEMENT MARKING PLAN

Plot 1

PLAN REF NO
PM15

SHEET 102 OF 155 SHEETS

T.28N. R.5E. W.M. SEC. 18

B 45+63.0 (23.1' LT)
END WIDE LANE LINE (X2)

W526 446+94.2 (12.0' LT)
BEGIN LANE LINE

GORE AREA MARKINGS WITH CHEVRONS ON 15 FT SPACING

B 44+77.5 (23.0' LT)
END WIDE LANE LINE
BEGIN WIDE LANE LINE

E526 158+65.7 (25.0' LT)
END LANE LINE

W526 448+35.5 (36.3' LT) P.C.C.

W526 448+44.9 (24.0' LT)
END DOTTED EXTENSION LINE
BEGIN WIDE LANE LINE (X2)

W526 448+23.5 (24.0' LT)
BEGIN DOTTED EXTENSION LINE
END TAPER (51.5:1)

DIAGONAL CROSSHATCH MARKINGS ON 15 FT SPACING

W526 447+20.5 (26.0' LT)
BEGIN EDGE LINE
BEGIN TAPER (51.5:1)
MATCH EXISTING

B LINE

BROADWAY

DIAGONAL CROSSHATCH MARKINGS ON 15 FT SPACING

B 45+93.9
BEGIN WIDE LANE LINE (44.0' RT)
END TAPER (4.1:1) (55.0' RT)

B 45+49.3 (44.0' RT)
BEGIN TAPER (4.1:1)

B LINE 44+97.6
BEGIN WIDE LANE LINE (0.0')
BEGIN LANE LINE (11.0' LT)
STOP LINE

B 45+03.6
BEGIN LANE LINE (11.0' RT)
END DOTTED EXTENTION LINE (11.0' RT)
BEGIN DOUBLE CENTERLINE (22.0' RT)
BEGIN LANE LINE (33.0' RT)
STOP LINE

B 44+67.8 (44.0' RT)
END WIDE LANE LINE
BEGIN WIDE LANE LINE
BEGIN DOTTED EXTENSION LINE

B 45+00.7 (44.0' RT)
END DOTTED EXTENSION LINE

E526 159+60.7 (37.0' LT)
BEGIN WIDE LANE LINE (X2)

E526 160+41.0 (65.8' LT) A.P.

E526 160+39.9 (53.8' LT) A.P.

E526 161+52.1
END WIDE LANE LINE (37.0' LT) (X2)
BEGIN TAPER (7.0:1) (49.0' LT)

CROSSWALK LINES

WB SR 526

EB SR 526

160

R 65'

R 30'

R 33'

R 90'

R 125'

R 95'

R 70'

SE EVERETT MALL WAY

B LINE

W526 448+69.5 =
E526 158+55.7 (13.0' LT)
W526 448+69.45 (0.0')
END DOUBLE CENTERLINE
STOP LINE

E526 158+65.1 (0.0')
END WIDE LANE LINE

E526 158+68.5 (12.0' RT)
END LANE LINE

E526 158+71.9 (24.0' RT)
END LANE LINE

E526 158+75.3 (36.0' RT)
END WIDE LANE LINE

E526 158+78.8 (48.0' RT)
END EDGE LINE
STOP LINE

CROSSWALK LINES

E526 159+85.5
BEGIN WIDE LANE LINE (13.0' LT)
BEGIN LANE LINE (25.0' LT)
STOP LINE

B 43+46.6
END LANE LINE (11.0' LT)
END DOUBLE CENTERLINE (0.0')
STOP LINE

B 43+56.4
END WIDE LANE LINE (11.0' RT)
END TAPER (57.9:1) (15.0' RT)
END WIDE LANE LINE (15.0' RT)
END LANE LINE (26.0' RT)
STOP LINE

B 42+80.9 (25.4' LT)
END EDGE LINE
END TAPER (8.9:1)

B 42+50.5 (22.0' LT)
BEGIN TAPER (8.9:1)

GORE AREA MARKINGS
WITH CHEVRONS ON 25 FT SPACING
E526 161+35.0 (12.0' RT) P.T.
END DOTTED EXTENSION LINE
E526 160+11.8
BEGIN DOUBLE CENTERLINE (0.0')
BEGIN DOTTED EXTENSION LINE (12.0' RT)
BEGIN LANE LINE (12.0' RT)
BEGIN LANE LINE (24.0' RT)
STOP BAR

E526 161+27.3 (36.0' RT) P.T.
END DOTTED EXTENSION LINE

DIAGONAL CROSSHATCH MARKINGS ON 15 FT SPACING

E526 160+49.2 (36.0' RT) P.T.
END WIDE LANE LINE (X2)
BEGIN DOTTED EXTENSION LINE

DIAGONAL CROSSHATCH MARKINGS ON 15 FT SPACING

B 43+02.1 (94.9' RT) P.O.C.
END TAPER (1.5:1)

B 43+14.3 (85.4' RT) P.C.C.
END WIDE LANE LINE
END TAPER (1.7:1)
BEGIN DOTTED EXTENSION LINE
STOP LINE

E526 159+92.2 (36.0' RT)
END WIDE LANE LINE
BEGIN WIDE LANE LINE

EDGE LINE

B 42+49.1 (59.3' RT) P.C.
BEGIN TAPER (1.5:1)

B 42+50.4 (48.3' RT) P.C.
END TAPER (8.4:1)
BEGIN TAPER (1.7:1)

GORE AREA MARKINGS
WITH CHEVRONS ON 20 FT SPACING

B 42+46.0 (36.3' RT)
BEGIN WIDE LANE LINE (X2)

GORE AREA MARKINGS
WITH CHEVRONS ON 25 FT SPACING

0 20 40
SCALE IN FEET

GENERAL NOTES
1. SIDEWALK RAMPS SHALL MEET CURRENT ADA STANDARDS

SYMBOL LOCATION

	STATION	OFFSET	TRAFFIC ARROW
1	E526 158+18.4	42.0' RT	TYPE 2SR
2	E526 158+15.5	6.5' LT	TYPE 2SL
3	B 45+54.2	5.5' RT	TYPE 2SL
4	B 45+54.2	16.5' RT	TYPE 2SL
5	E526 160+60.7	6.5' LT	TYPE 2SL
6	B 42+85.8	68.4' RT	TYPE 2SR
7	B 42+91.2	56.6' RT	TYPE 2SR
8	B 42+50.8	55.9' RT	TYPE 2SR
9	B 42+51.1	43.0' RT	TYPE 2SR
10	B 42+96.9	6.5' RT	TYPE 2SL
11	W526 447+96.0	18.0' LT	TYPE 6SL
12	W526 446+96.0	18.0' LT	TYPE 6SL
13	E526 156+96.0	6.5' LT	TYPE 2SL
14	E526 156+96.0	42.0' RT	TYPE 2SR
15	B 45+64.3	31.5' LT	TYPE 2SR
16	E526 160+16.7	61.6' LT	TYPE 2SR
17	E526 161+52.8	43.8' LT	TYPE 2SR
18	E526 161+50.4	6.5' LT	TYPE 2SL

FILE NAME	c:\pw_working\lochner-pw-01\dms17481\16833_PA_PMD_01_Detail.dgn
TIME	5:16:58 PM
DATE	12/8/2021 5:16:58 PM
PLOTTED BY	ROHARA
DESIGNED BY	R O'HARA
ENTERED BY	R O'HARA
CHECKED BY	A BUTTERS
PROJ. ENGR.	
REGIONAL ADM.	M COTTEN

REVISION	DATE	BY

REGION NO.	STATE
10	WASH

JOB NUMBER XXXXX
CONTRACT NO.

FED.AID PROJ.NO. XX
LOCATION NO.

PRELIMINARY
NOT FOR CONSTRUCTION

Washington State Department of Transportation

SR 526
CORRIDOR IMPROVEMENTS

PAVING MARKING DETAIL

Plot 1
PLAN REF NO PMD01
SHEET 103 OF 155 SHEETS

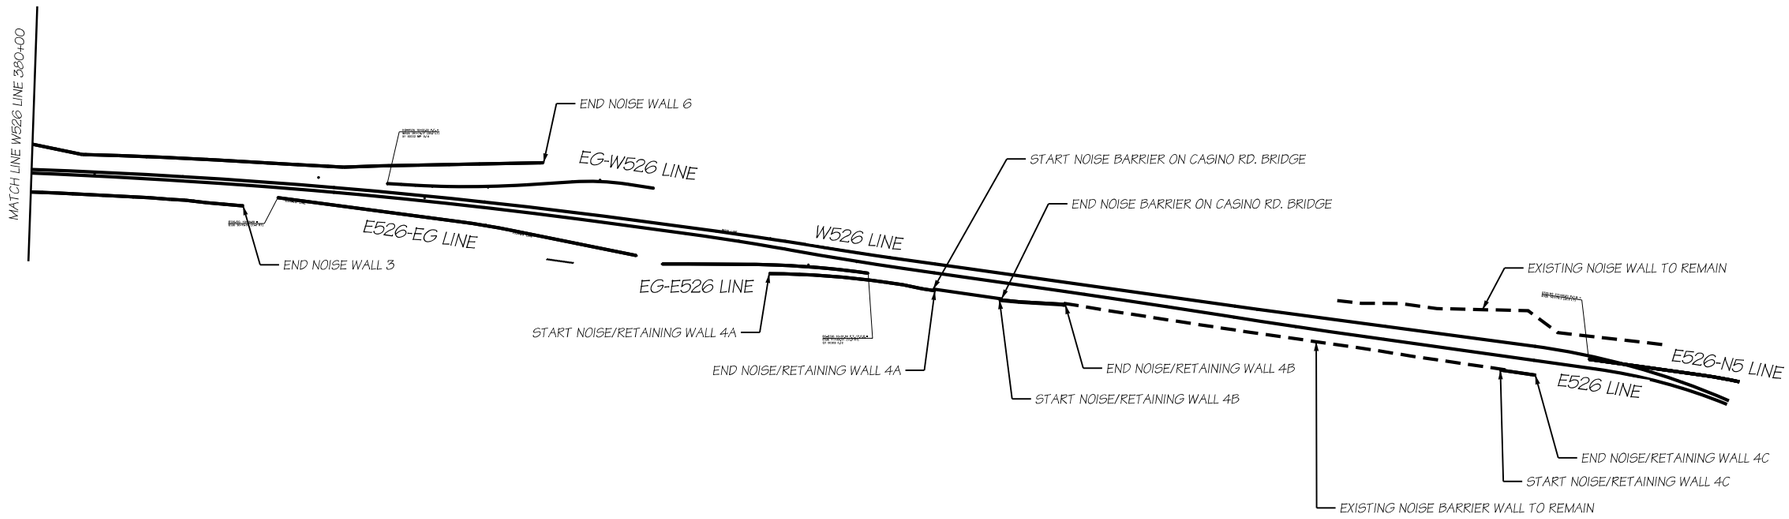

GENERAL WALL LAYOUT

FILE NAME	c:\pw_working\lochner-pw-01\dms17484\ID16833_PS_ST_001.dgn					
TIME	6:10:56 PM				REGION NO. / STATE	FED.AID PROJ.NO.
DATE	12/8/2021 6:10:56 PM				XX / WASH	XX
PLOTTED BY	B. Nakashoji				JOB NUMBER	
DESIGNED BY	B. Nakashoji					
ENTERED BY	B. Nakashoji				CONTRACT NO.	LOCATION NO.
CHECKED BY	S. Johnson				XXXXXX	
PROJ. ENGR.	S. Johnson					
REGIONAL ADM.	XX	REVISION	DATE	BY		

PRELIMINARY
NOT FOR CONSTRUCTION

Washington State Department of Transportation

LOCHNER

SR 526 MP 1.92 TO MP 4.52
SR 527 MP 11.73 TO MP 11.92

SR 526
CORRIDOR IMPROVEMENTS
NOISE WALL LAYOUTS

EVERETT/SNOHOMISH COUNTY DECEMBER 2021

GENERAL WALL LAYOUT

Plot 1
PLAN REF NO WA01
SHEET 103 OF 154 SHEETS

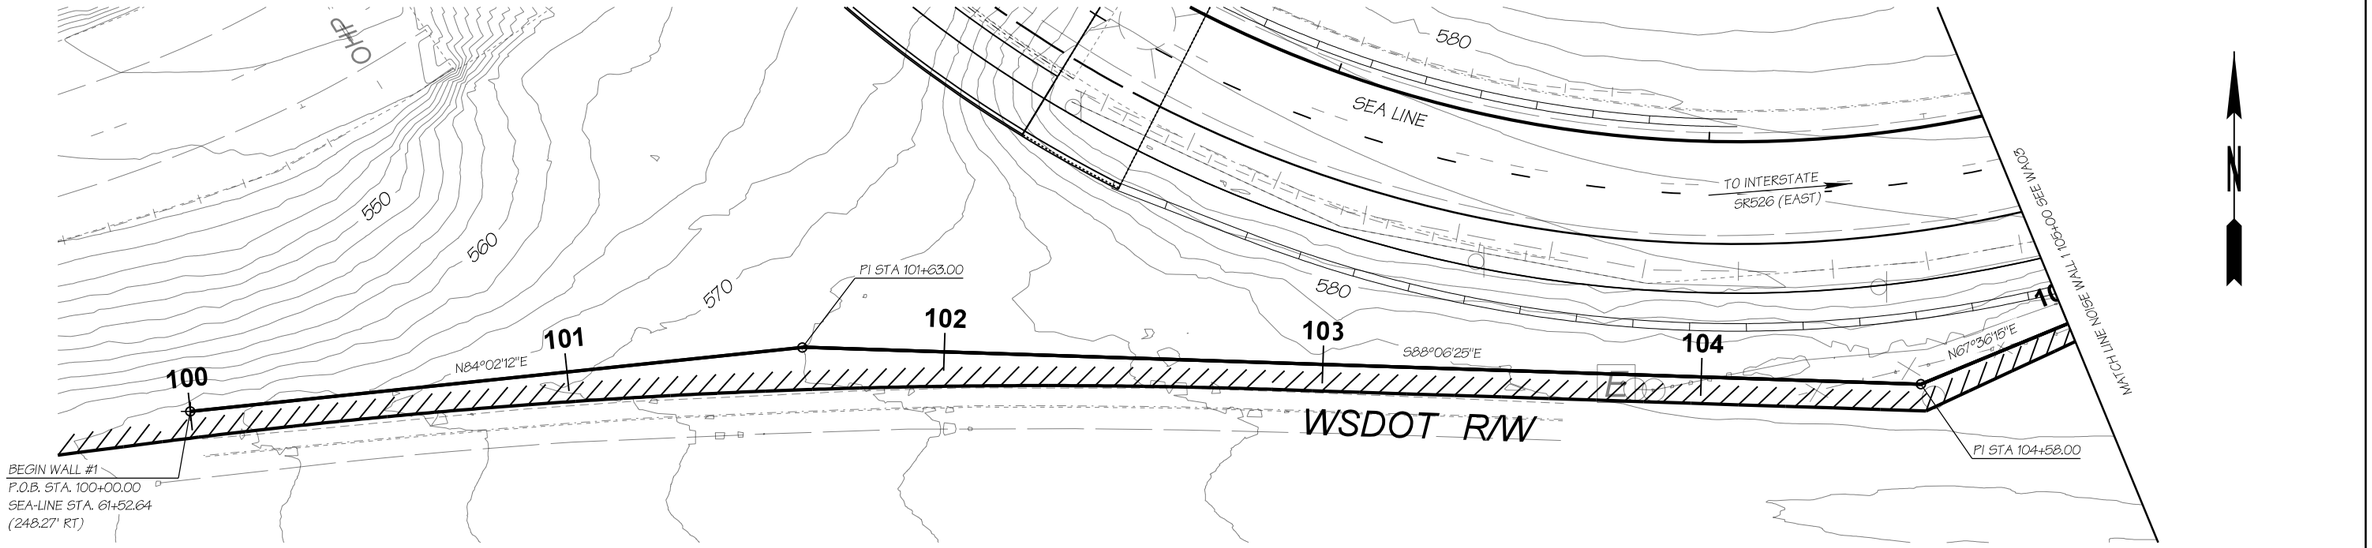

PLAN - NOISE WALL 1

0 20 40
SCALE IN FEET

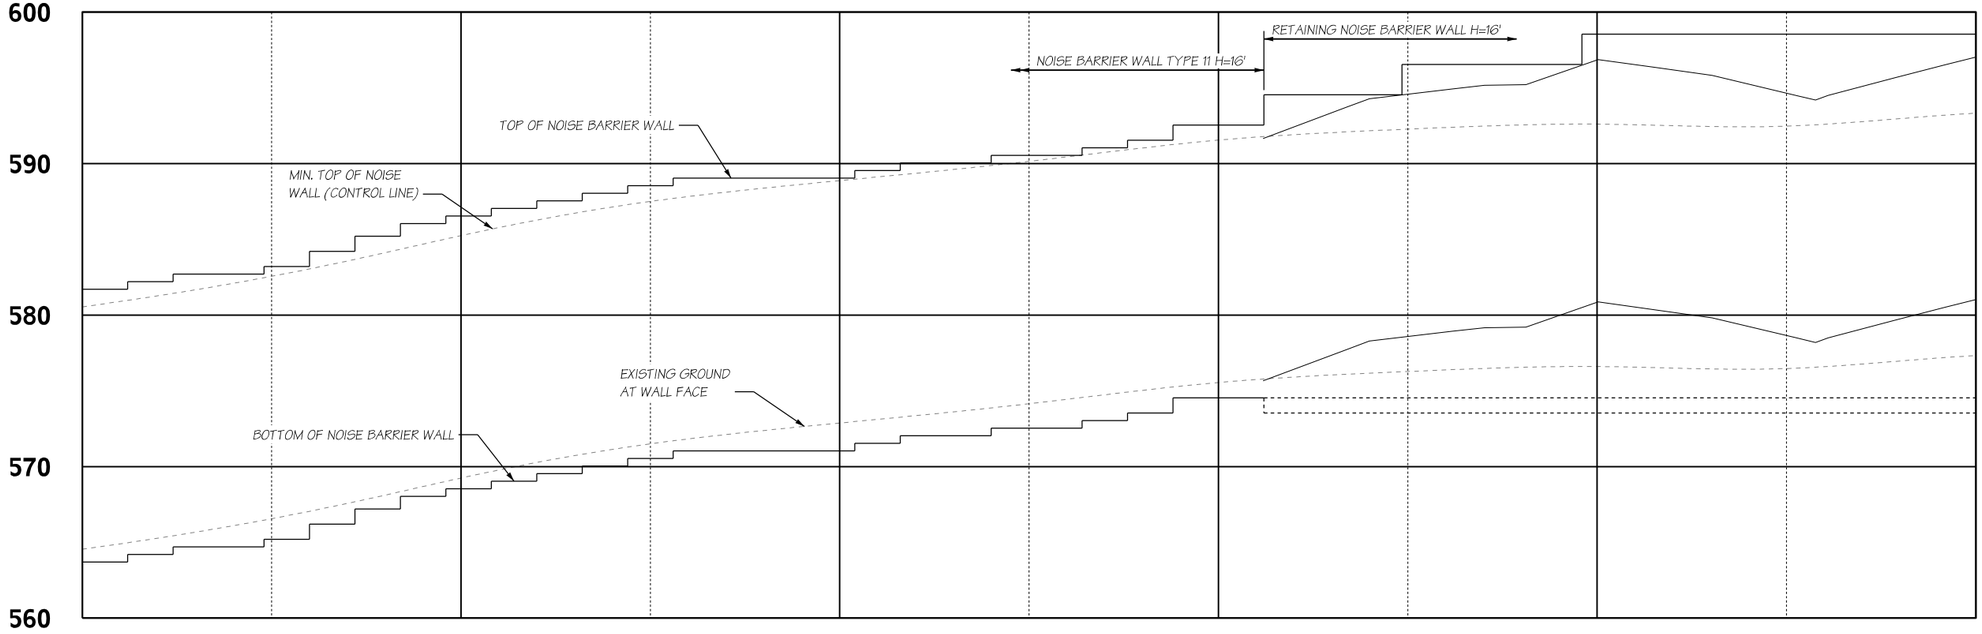

DEVELOPED ELEVATION - NOISE WALL 1

NOTES:

1. SEE NOTES ON SHEET NWXX

FILE NAME	c:\pw_working\lochner-pw-01\dms17484\ID16833_PS_ST_002.dgn					
TIME	6:11:07 PM					
DATE	12/8/2021 6:11:07 PM					
PLOTTED BY	B. Nakashoji					
DESIGNED BY	B. Nakashoji					
ENTERED BY	B. Nakashoji					
CHECKED BY	S. Johnson					
PROJ. ENGR.	S. Johnson					
REGIONAL ADM.	XX	REVISION	DATE	BY		

REGION NO.	STATE	FED.AID PROJ.NO.
XX	WASH	XX
JOB NUMBER		
CONTRACT NO.		LOCATION NO.
XXXXXX		

PRELIMINARY
NOT FOR CONSTRUCTION

Washington State Department of Transportation

LOCHNER

SR 526 MP 1.92 TO MP 4.52
SR 527 MP 11.73 TO MP 11.92

SR 526
CORRIDOR IMPROVEMENTS
NOISE WALL LAYOUTS

EVERETT/SNOHOMISH COUNTY DECEMBER 2021

NOISE WALL 1 LAYOUT 1

Plot 1
PLAN REF NO
WA02
SHEET
104
OF
154
SHEETS

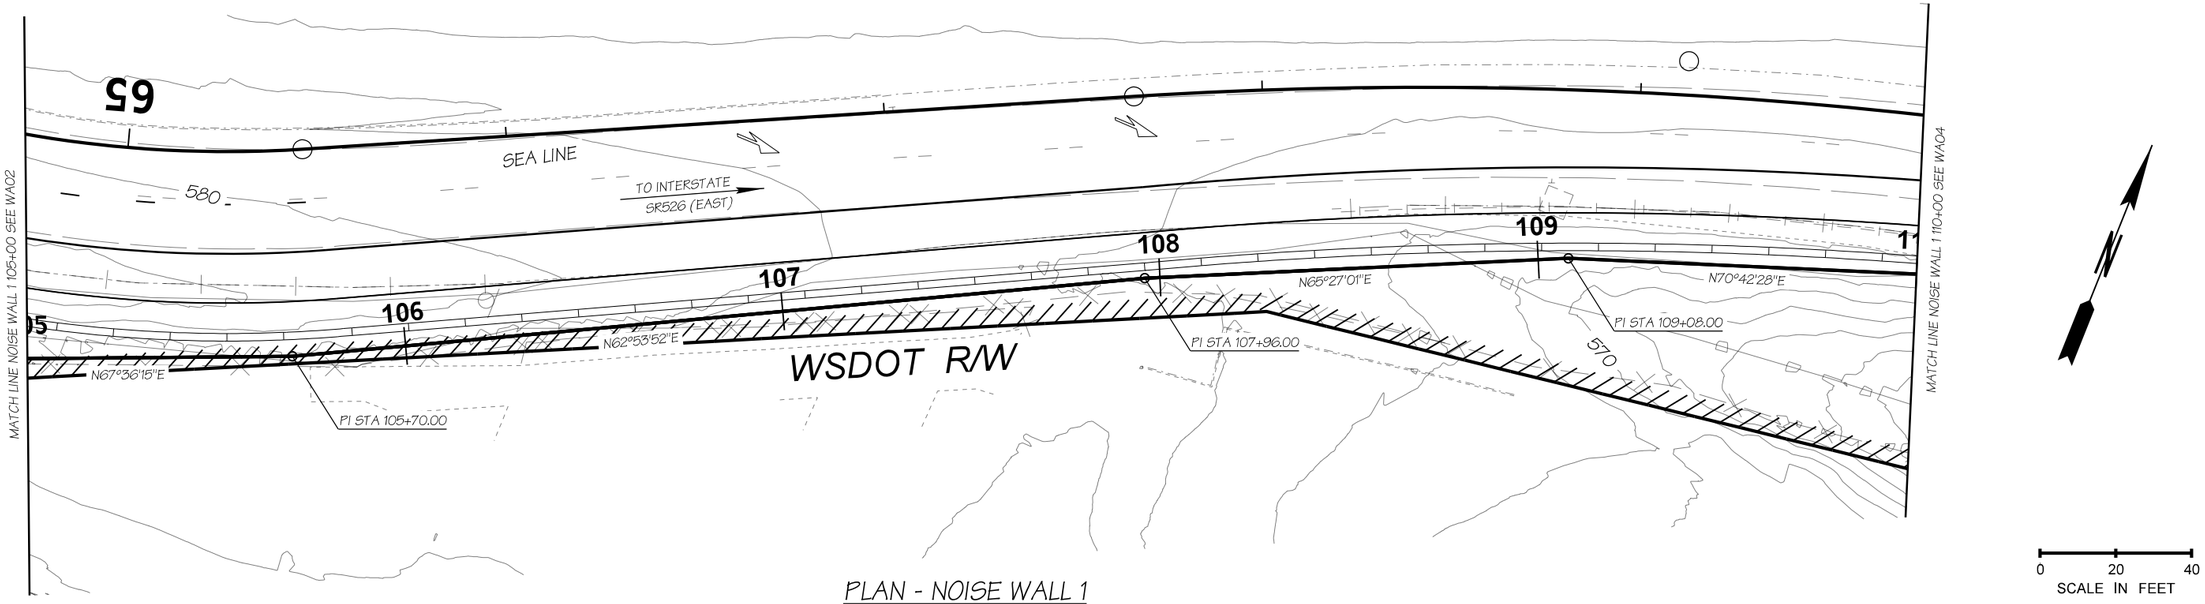

PLAN - NOISE WALL 1

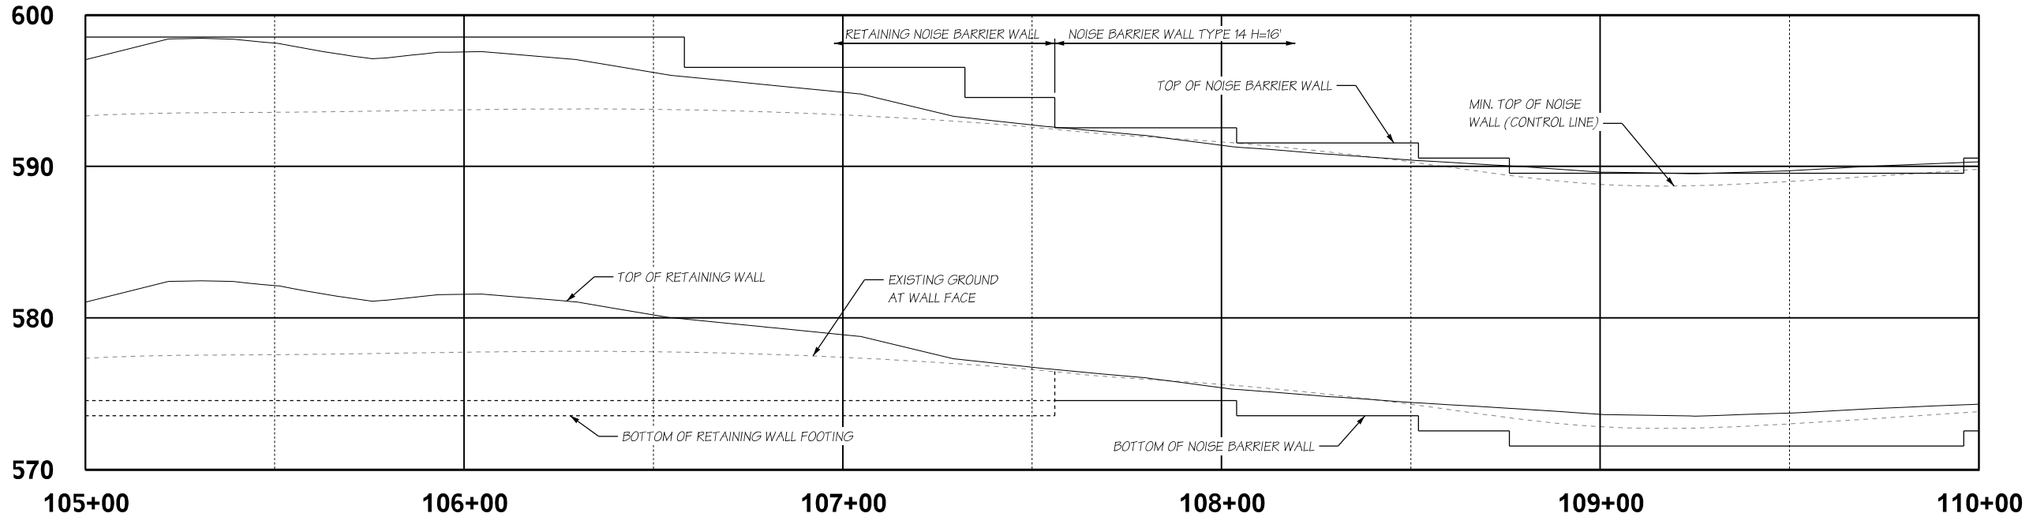

NOTES:

1. SEE NOTES ON SHEET NWXX

DEVELOPED ELEVATION - NOISE WALL 1

FILE NAME	c:\pw_working\lochner-pw-01\dms17484\ID16833_PS_ST_003.dgn					
TIME	6:11:17 PM					
DATE	12/8/2021 6:11:17 PM					
PLOTTED BY	B. Nakashoji					
DESIGNED BY	B. Nakashoji					
ENTERED BY	B. Nakashoji					
CHECKED BY	S. Johnson					
PROJ. ENGR.	S. Johnson					
REGIONAL ADM.	XX	REVISION	DATE	BY		

REGION NO.	STATE	FED.AID PROJ.NO.
XX	WASH	XX
JOB NUMBER		
CONTRACT NO.		LOCATION NO.
XXXXXX		

PRELIMINARY
NOT FOR CONSTRUCTION

Washington State Department of Transportation

LOCHNER

SR 526 MP 1.92 TO MP 4.52
SR 527 MP 11.73 TO MP 11.92

SR 526
CORRIDOR IMPROVEMENTS
NOISE WALL LAYOUTS

EVERETT/SNOHOMISH COUNTY DECEMBER 2021

NOISE WALL 1 LAYOUT 2

Plot 1

PLAN REF NO
WA03

SHEET
105
OF
154
SHEETS

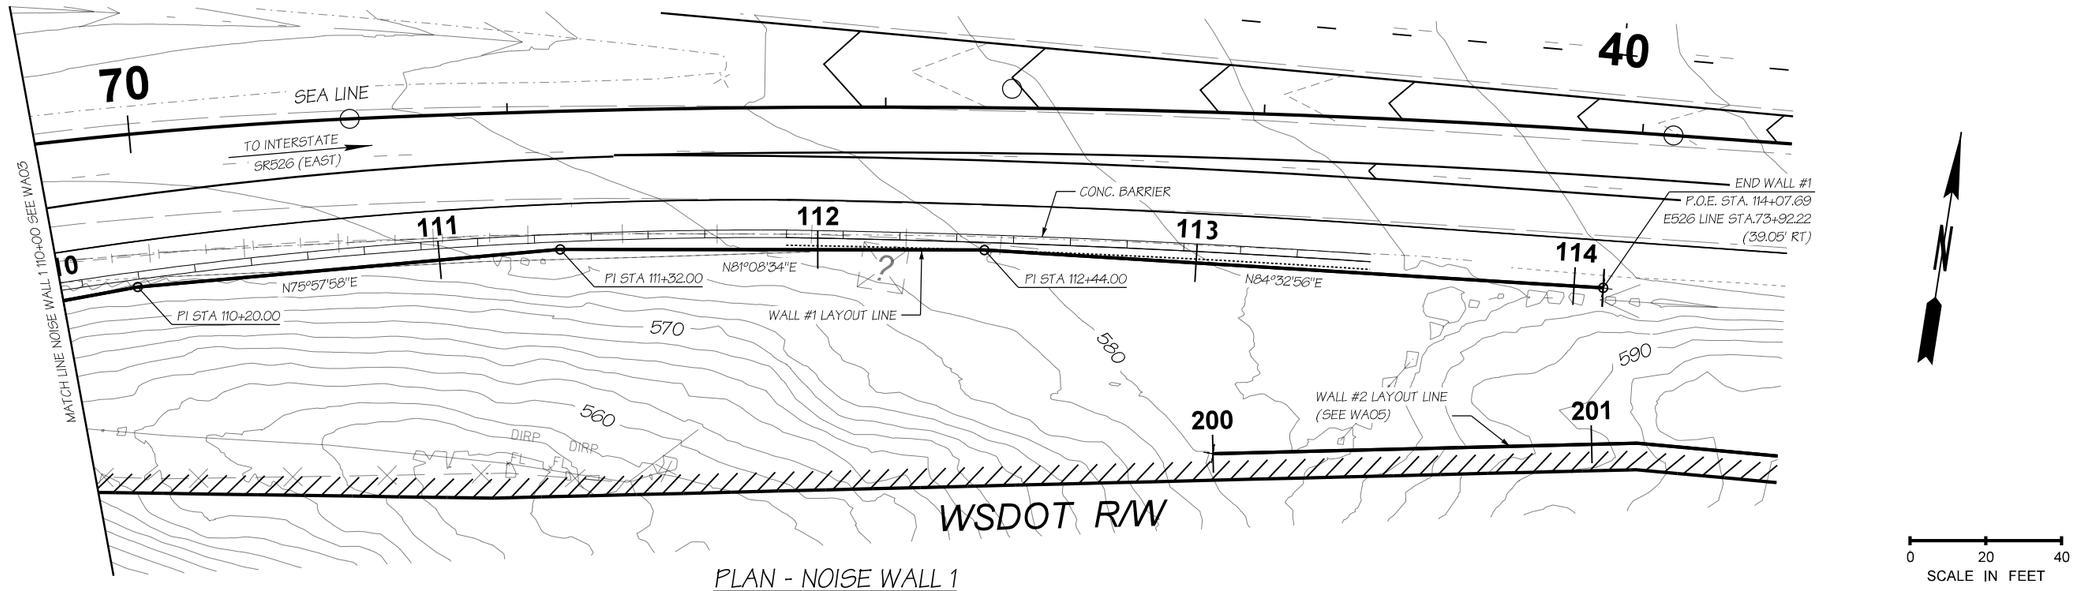

PLAN - NOISE WALL 1

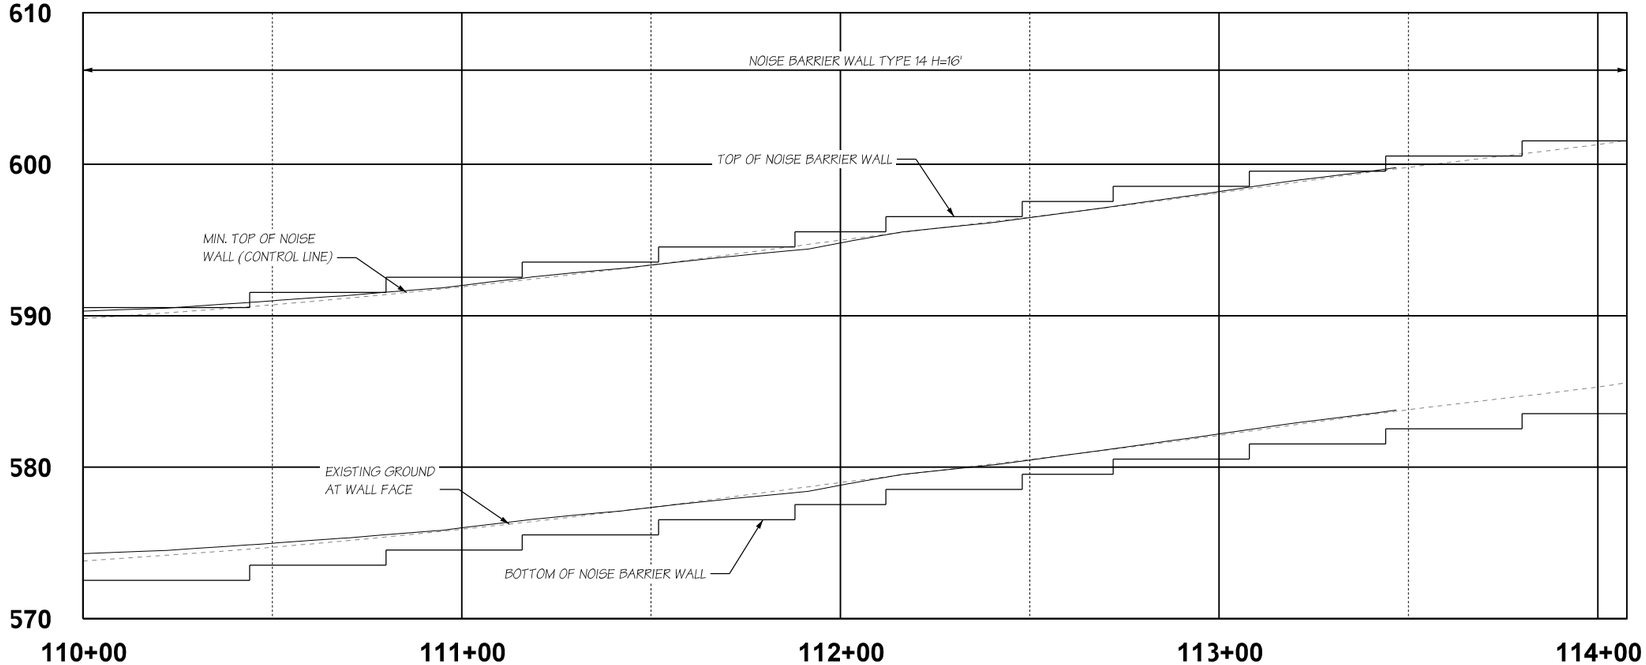

DEVELOPED ELEVATION - NOISE WALL 1

NOTES:

1. SEE NOTES ON SHEET NWXX

FILE NAME	c:\pw_working\lochner-pw-01\dms17484\ID16833_PS_ST_004.dgn				REGION NO.	STATE	FED.AID PROJ.NO.
TIME	6:11:27 PM				XX	WASH	XX
DATE	12/8/2021 6:11:27 PM				JOB NUMBER		
PLOTTED BY	B. Nakashoji						
DESIGNED BY	B. Nakashoji				CONTRACT NO.		LOCATION NO.
ENTERED BY	B. Nakashoji				XXXXXX		
CHECKED BY	S. Johnson						
PROJ. ENGR.	S. Johnson						
REGIONAL ADM.	XX	REVISION	DATE	BY			

PRELIMINARY
NOT FOR CONSTRUCTION

Washington State Department of Transportation

LOCHNER

SR 526 MP 1.92 TO MP 4.52
SR 527 MP 11.73 TO MP 11.92

SR 526
CORRIDOR IMPROVEMENTS
NOISE WALL LAYOUTS

EVERETT/SNOHOMISH COUNTY DECEMBER 2021

NOISE WALL 1 LAYOUT 3

Plot 1
PLAN REF NO WA04
SHEET 106 OF 154 SHEETS

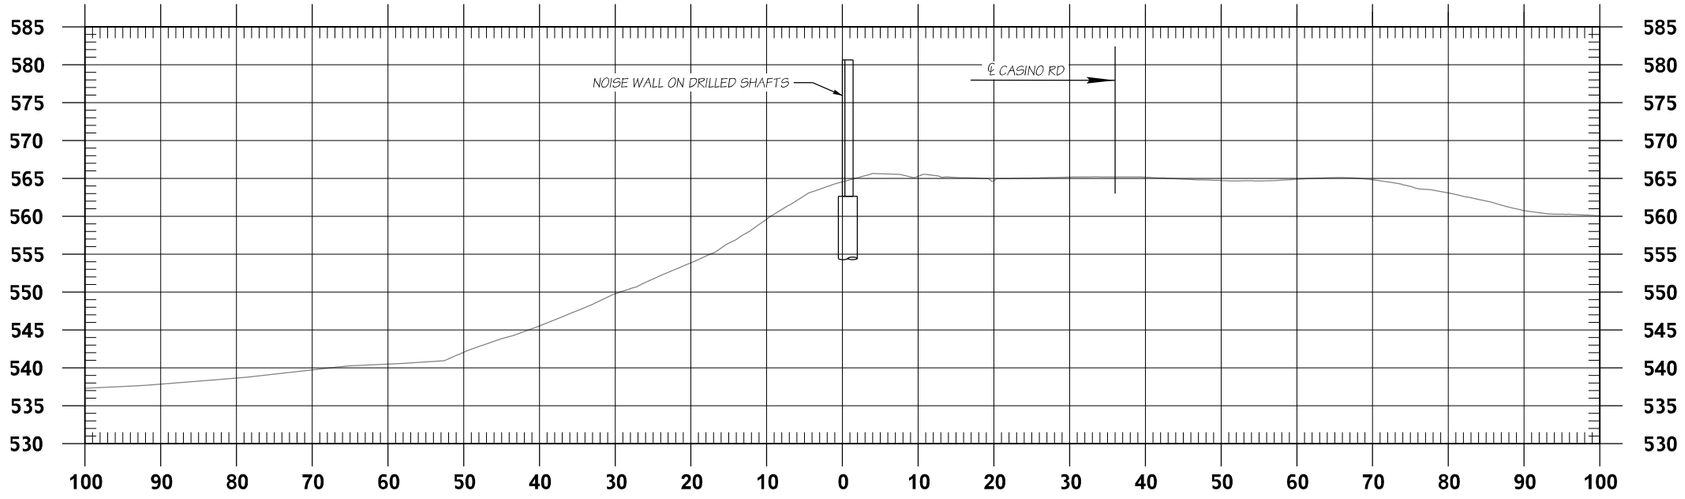

WALL 1 STATION 100+00

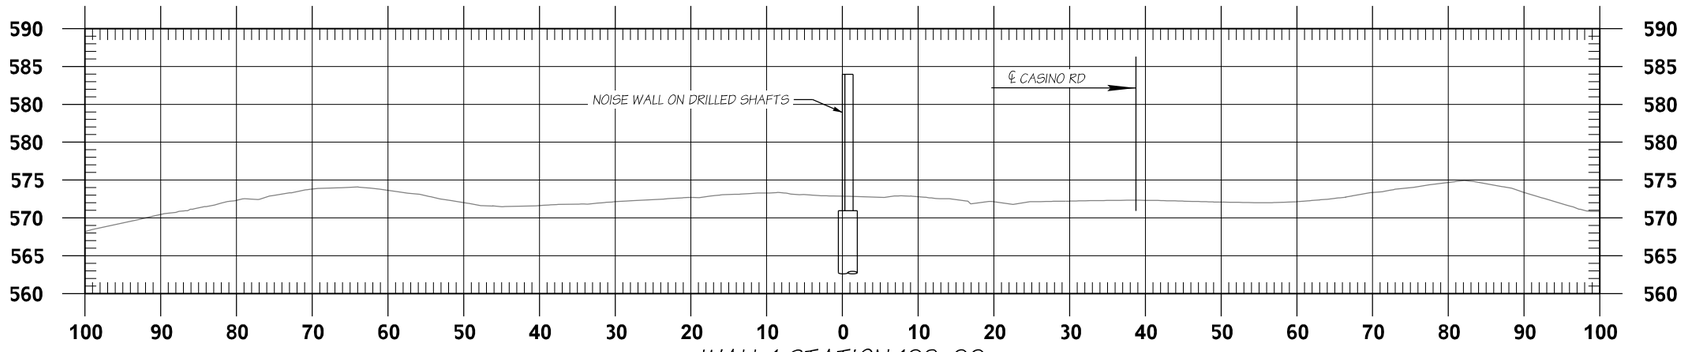

WALL 1 STATION 102+00

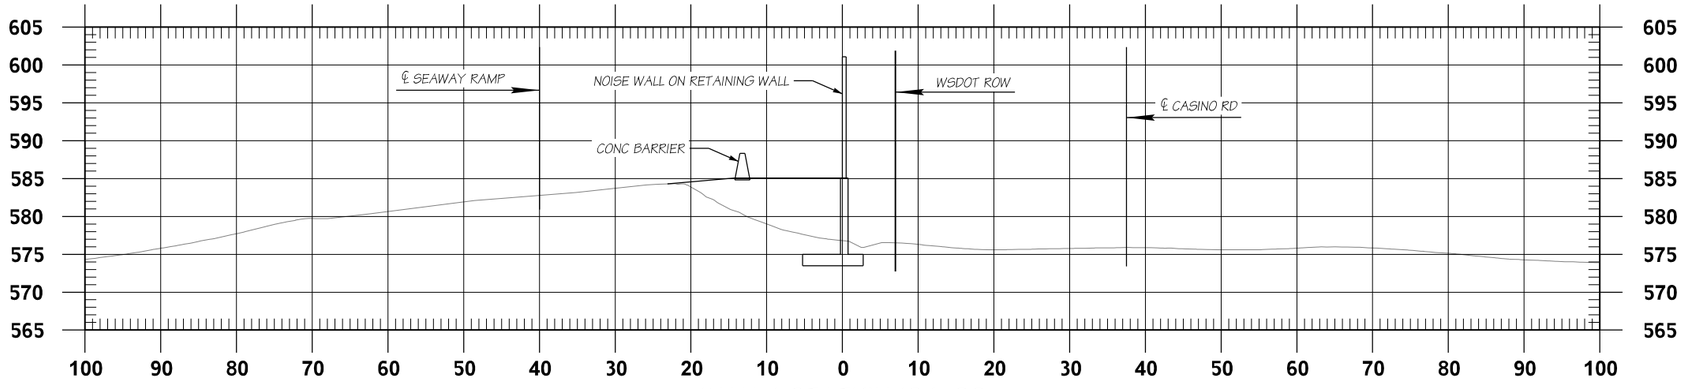

WALL 1 STATION 104+00

FILE NAME	c:\pw_working\lochner-pw-01\dms17484\ID16833_PS_ST_005.dgn					
TIME	6:11:37 PM					
DATE	12/8/2021 6:11:37 PM					
PLOTTED BY	B. Nakashoji					
DESIGNED BY	B. Nakashoji					
ENTERED BY	B. Nakashoji					
CHECKED BY	S. Johnson					
PROJ. ENGR.	S. Johnson					
REGIONAL ADM.	XX	REVISION	DATE	BY		

REGION NO.	STATE	FED.AID PROJ.NO.
XX	WASH	XX
JOB NUMBER		
CONTRACT NO.		LOCATION NO.
XXXXXX		

PRELIMINARY

NOT FOR CONSTRUCTION

Washington State Department of Transportation

LOCHNER

SR 526 MP 1.92 TO MP 4.52
SR 527 MP 11.73 TO MP 11.92

SR 526 CORRIDOR IMPROVEMENTS NOISE WALL LAYOUTS

EVERETT/SNOHOMISH COUNTY DECEMBER 2021

WALL 1 CROSS SECTIONS 1 OF 3

Plot 1

PLAN REF NO WA05

SHEET 107 OF 154 SHEETS

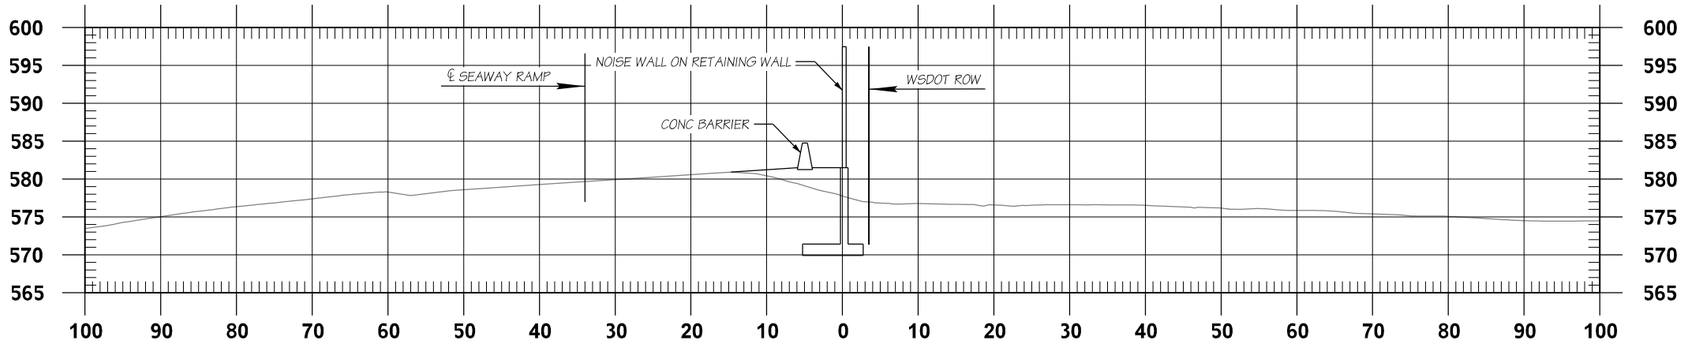

WALL 1 STA 106+00

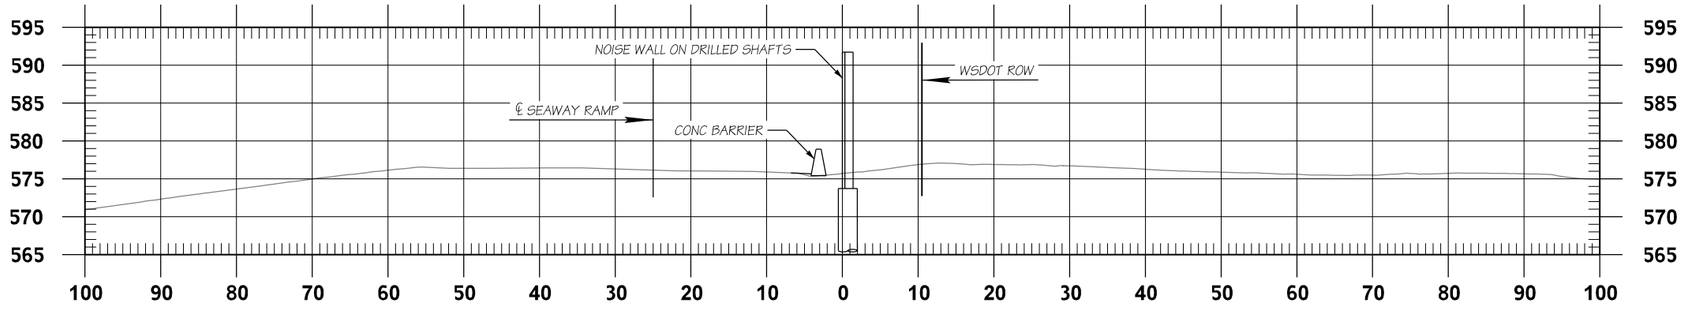

WALL 1 STA 108+00

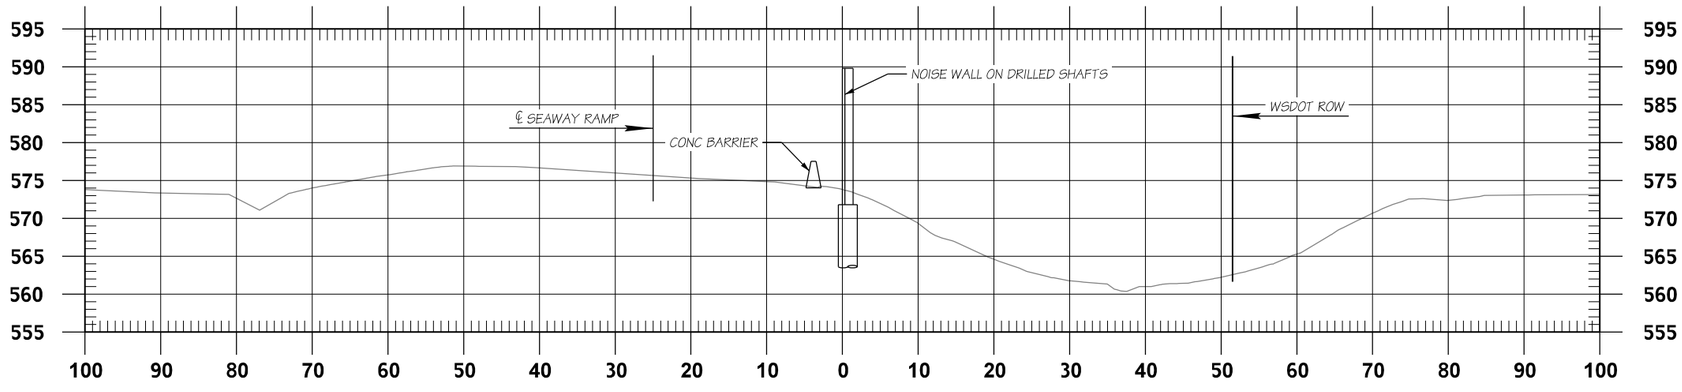

WALL 1 STA 110+00

FILE NAME	c:\pw_working\lochner-pw-01\dms17484\ID16833_PS_ST_006.dgn					
TIME	6:11:47 PM					
DATE	12/8/2021 6:11:47 PM					
PLOTTED BY	B. Nakashoji					
DESIGNED BY	B. Nakashoji					
ENTERED BY	B. Nakashoji					
CHECKED BY	S. Johnson					
PROJ. ENGR.	S. Johnson					
REGIONAL ADM.	XX	REVISION	DATE	BY		

REGION NO.	STATE	FED.AID PROJ.NO.
XX	WASH	XX
JOB NUMBER		
CONTRACT NO.		LOCATION NO.
XXXXXX		

PRELIMINARY

NOT FOR CONSTRUCTION

Washington State Department of Transportation

LOCHNER

SR 526 MP 1.92 TO MP 4.52
SR 527 MP 11.73 TO MP 11.92

SR 526 CORRIDOR IMPROVEMENTS NOISE WALL LAYOUTS

EVERETT/SNOHOMISH COUNTY DECEMBER 2021

WALL 1 CROSS SECTIONS 2 OF 3

Plot 1

PLAN REF NO WA06

SHEET 108 OF 154 SHEETS

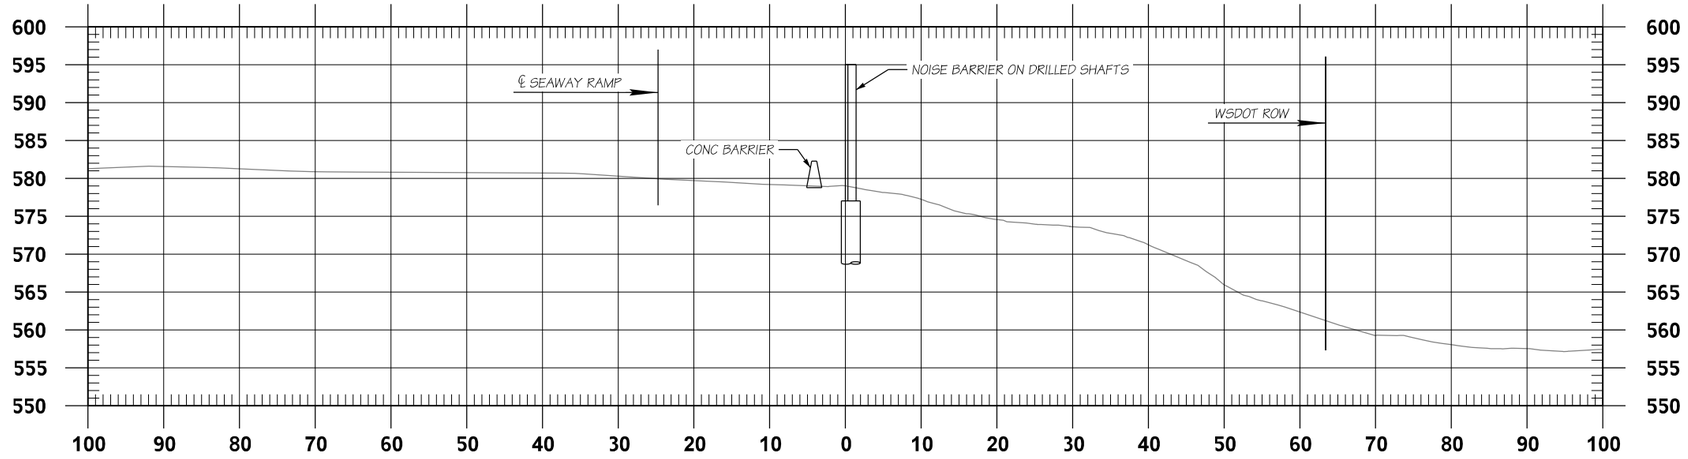

WALL 1 STA 112+00

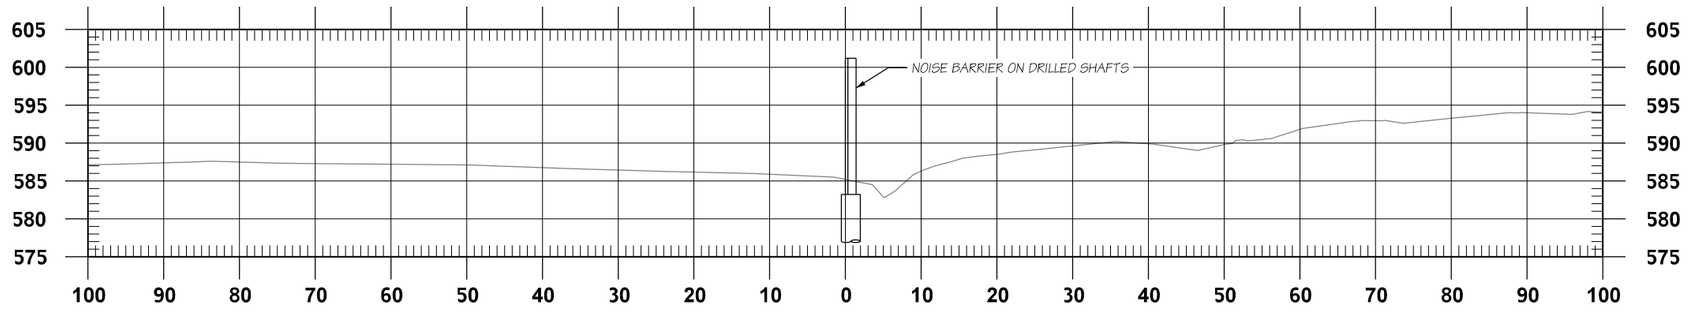

WALL 1 STA 114+00

FILE NAME	c:\pw_working\lochner-pw-01\dms17484\ID16833_PS_ST_007.dgn					
TIME	6:11:56 PM					
DATE	12/8/2021 6:11:56 PM					
PLOTTED BY	B. Nakashoji					
DESIGNED BY	B. Nakashoji					
ENTERED BY	B. Nakashoji					
CHECKED BY	S. Johnson					
PROJ. ENGR.	S. Johnson					
REGIONAL ADM.	XX	REVISION	DATE	BY		

REGION NO.	STATE	FED.AID PROJ.NO.
XX	WASH	XX
JOB NUMBER		
CONTRACT NO.	LOCATION NO.	
XXXXXX		

PRELIMINARY

NOT FOR CONSTRUCTION

Washington State Department of Transportation

LOCHNER

SR 526 MP 1.92 TO MP 4.52
SR 527 MP 11.73 TO MP 11.92

SR 526
CORRIDOR IMPROVEMENTS
NOISE WALL LAYOUTS

EVERETT/SNOHOMISH COUNTY DECEMBER 2021

WALL 1 CROSS SECTIONS 3 OF 3

Plot 1

PLAN REF NO
WA07

SHEET
109
OF
154
SHEETS

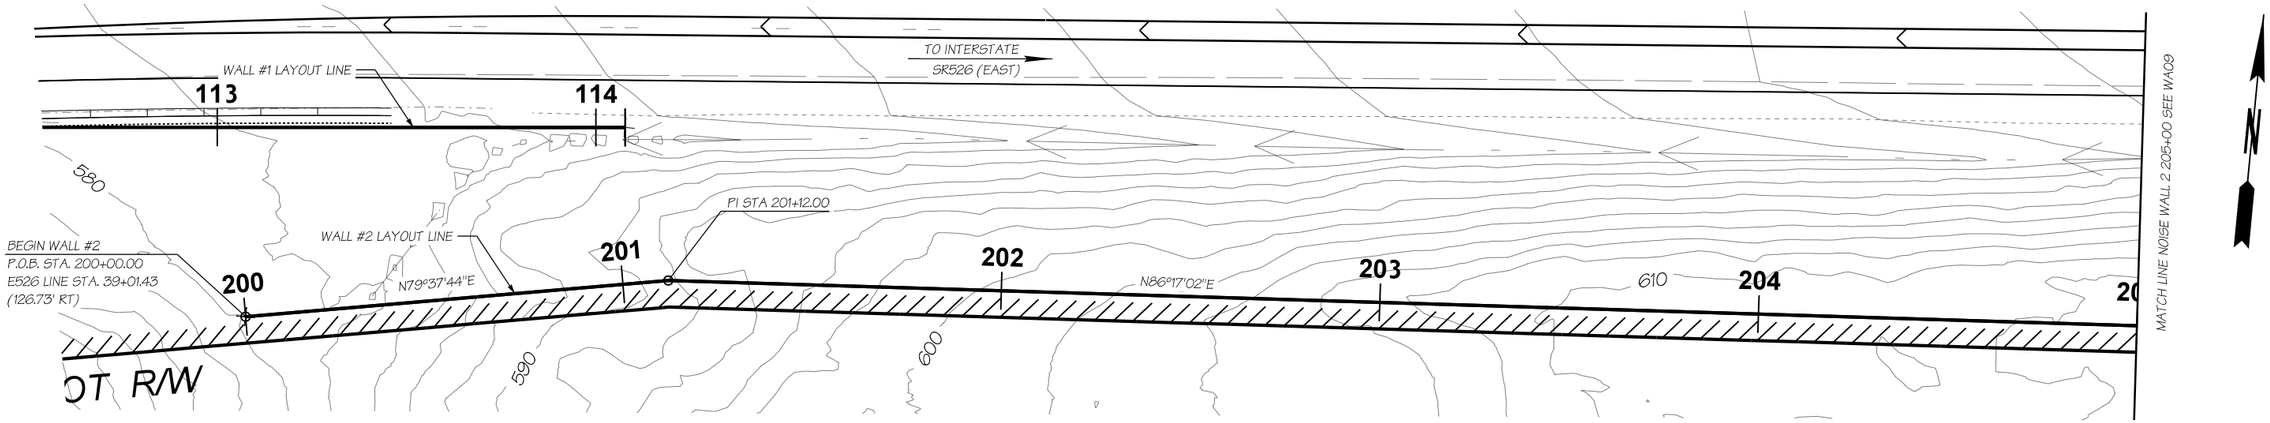

PLAN - NOISE WALL 2

0 20 40
SCALE IN FEET

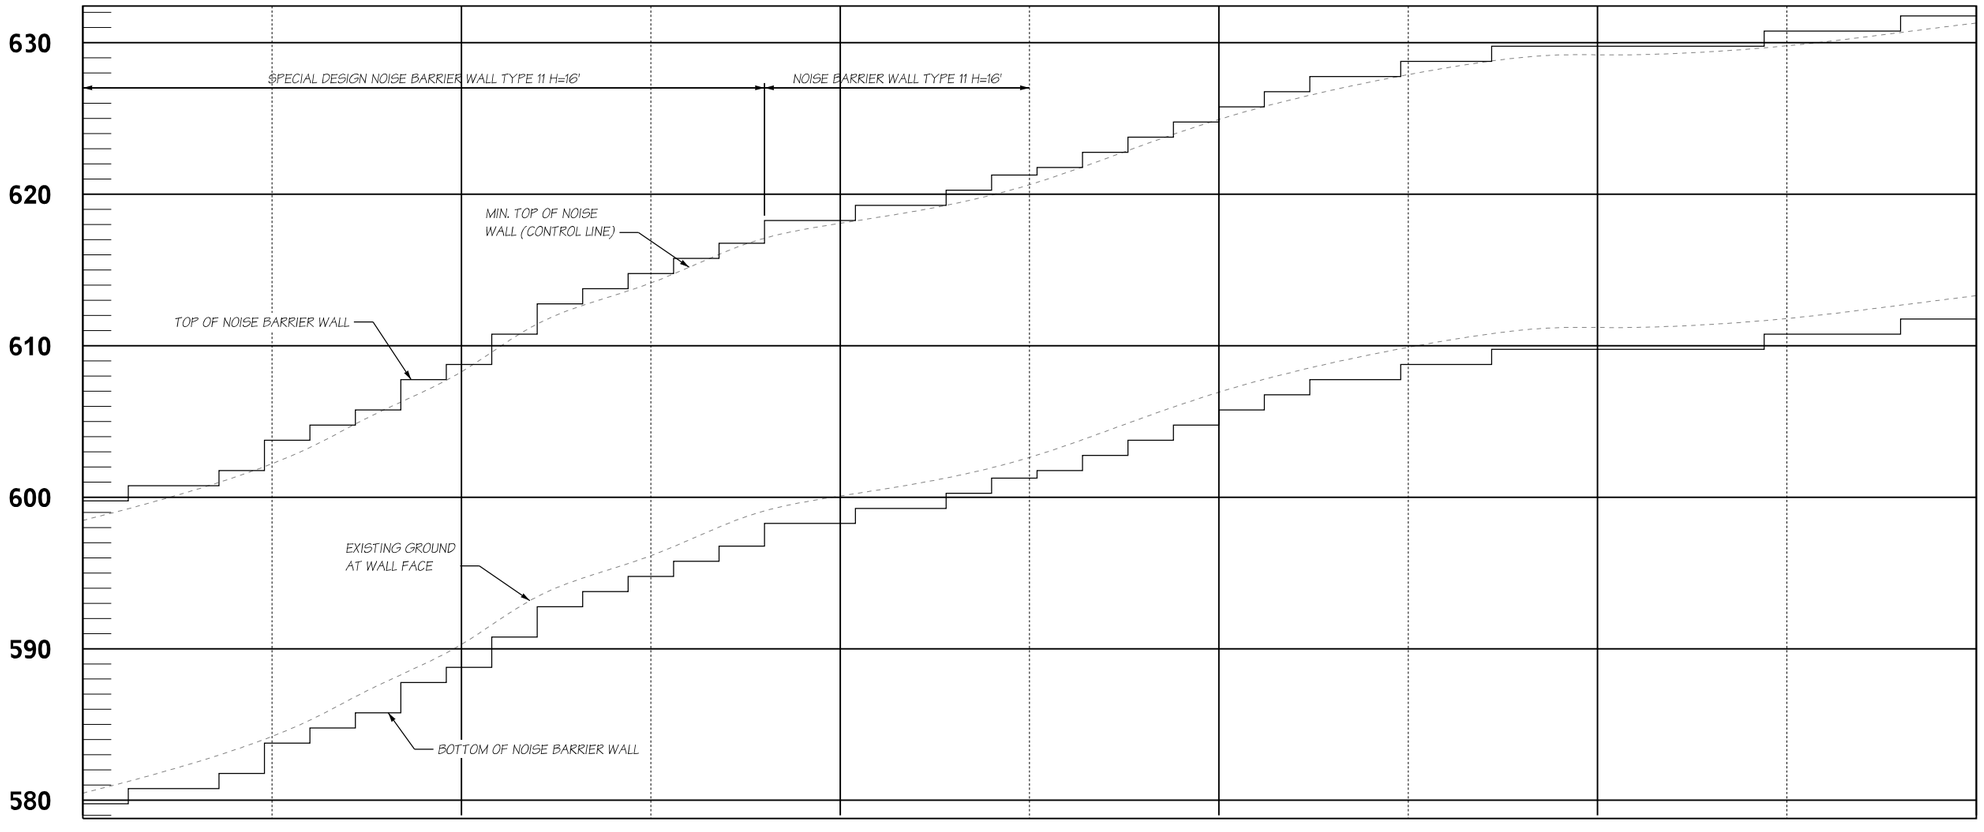

DEVELOPED ELEVATION - NOISE WALL 2

NOTES:

1. SEE NOTES ON SHEET NWXX

FILE NAME	c:\pw_working\lochner-pw-01\dms17484\ID16833_PS_ST_008.dgn			REGION NO.	STATE	FED.AID PROJ.NO.
TIME	6:12:08 PM			XX	WASH	XX
DATE	12/8/2021 6:12:08 PM			JOB NUMBER		
PLOTTED BY	B. Nakashoji					
DESIGNED BY	B. Nakashoji			CONTRACT NO.		LOCATION NO.
ENTERED BY	B. Nakashoji			XXXXXX		
CHECKED BY	S. Johnson					
PROJ. ENGR.	S. Johnson					
REGIONAL ADM.	XX	REVISION	DATE	BY		

PRELIMINARY
NOT FOR CONSTRUCTION

Washington State Department of Transportation

LOCHNER

SR 526
SR 527
MP 1.92 TO MP 4.52
MP 11.73 TO MP 11.92

SR 526
CORRIDOR IMPROVEMENTS
NOISE WALL LAYOUTS

EVERETT/SNOHOMISH COUNTY DECEMBER 2021

NOISE WALL 2 LAYOUT 1

Plot 1
PLAN REF NO
WA08
SHEET
110
OF
154
SHEETS

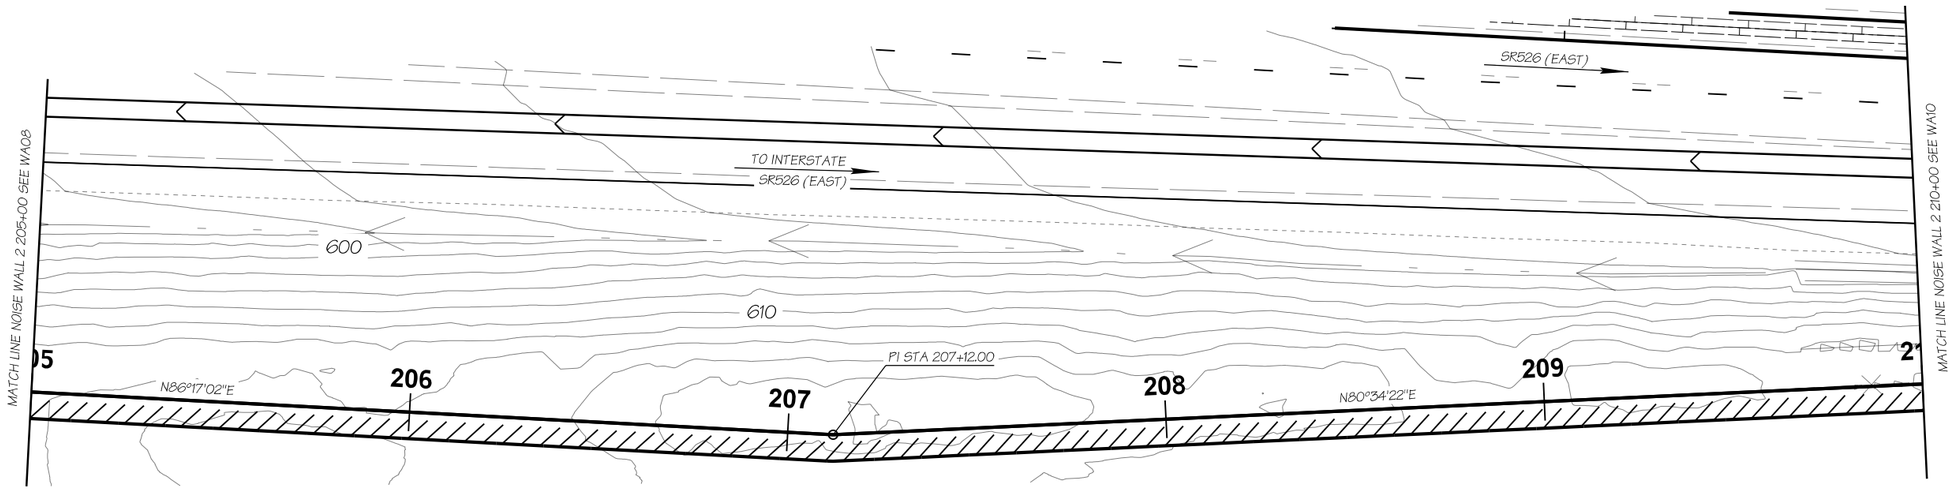

PLAN - NOISE WALL 2

0 20 40
SCALE IN FEET

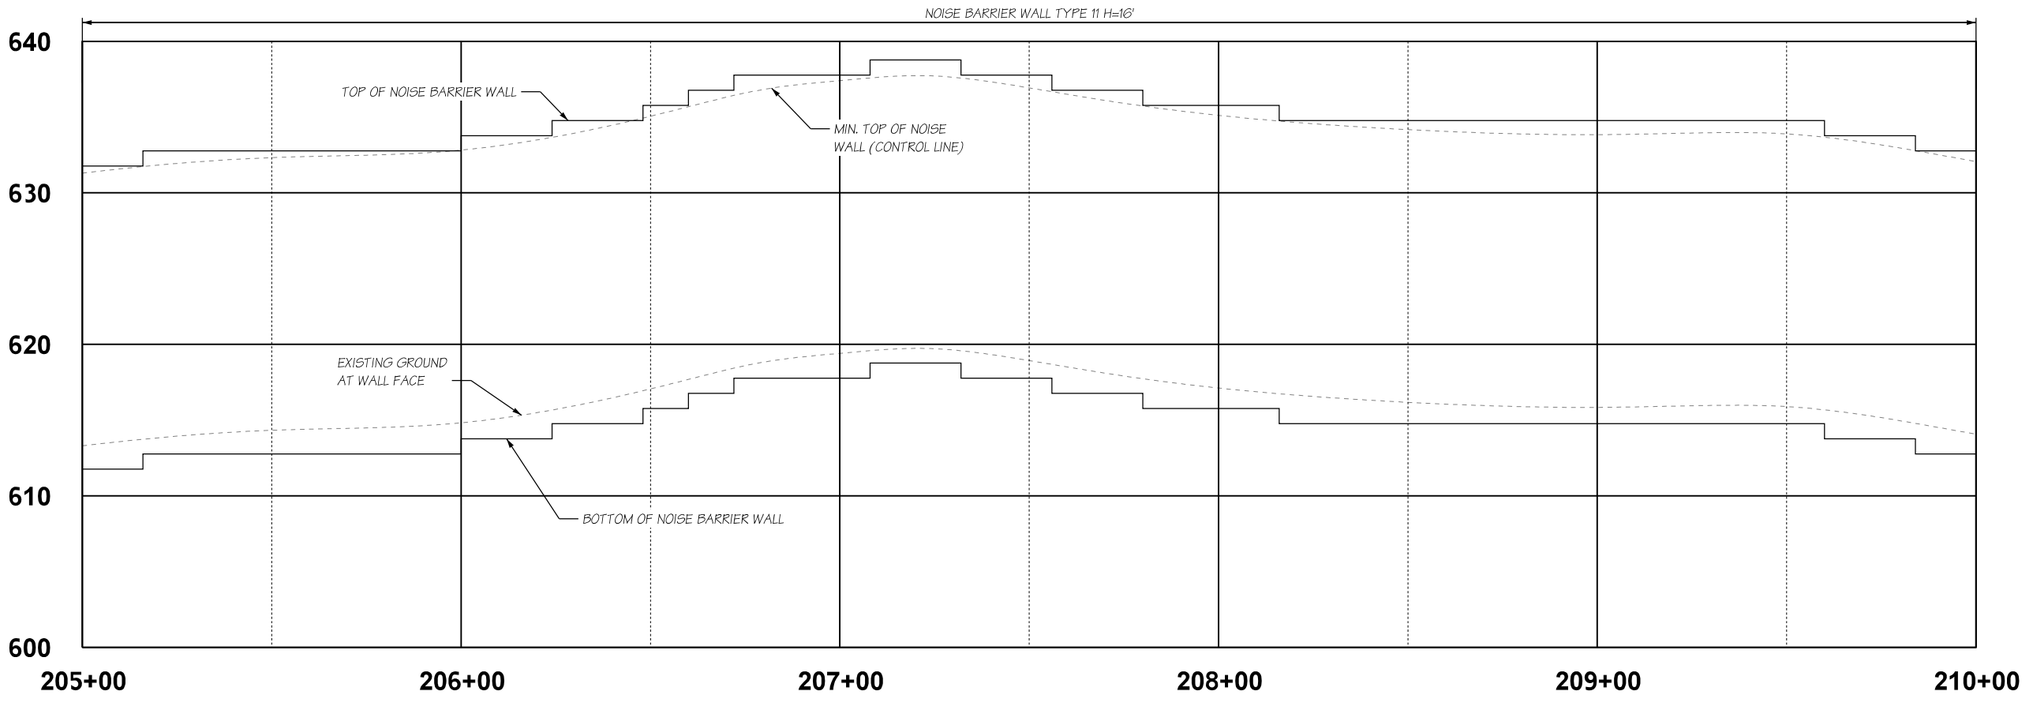

NOTES:

1. SEE NOTES ON SHEET NWXX

DEVELOPED ELEVATION - NOISE WALL 2

FILE NAME	c:\pw_working\lochner-pw-01\dms17484\ID16833_PS_ST_009.dgn					
TIME	6:12:19 PM					
DATE	12/8/2021 6:12:19 PM					
PLOTTED BY	B. Nakashoji					
DESIGNED BY	B. Nakashoji					
ENTERED BY	B. Nakashoji					
CHECKED BY	S. Johnson					
PROJ. ENGR.	S. Johnson					
REGIONAL ADM.	XX	REVISION	DATE	BY		

REGION NO.	STATE	FED.AID PROJ.NO.
XX	WASH	XX
JOB NUMBER		
CONTRACT NO.		LOCATION NO.
XXXXXX		

PRELIMINARY
NOT FOR CONSTRUCTION

Washington State Department of Transportation

LOCHNER

SR 526 MP 1.92 TO MP 4.52
SR 527 MP 11.73 TO MP 11.92

SR 526 CORRIDOR IMPROVEMENTS
NOISE WALL LAYOUTS

EVERETT/SNOHOMISH COUNTY DECEMBER 2021

NOISE WALL 2 LAYOUT 2

Plot 1
PLAN REF NO
WA09
SHEET 111 OF 154 SHEETS

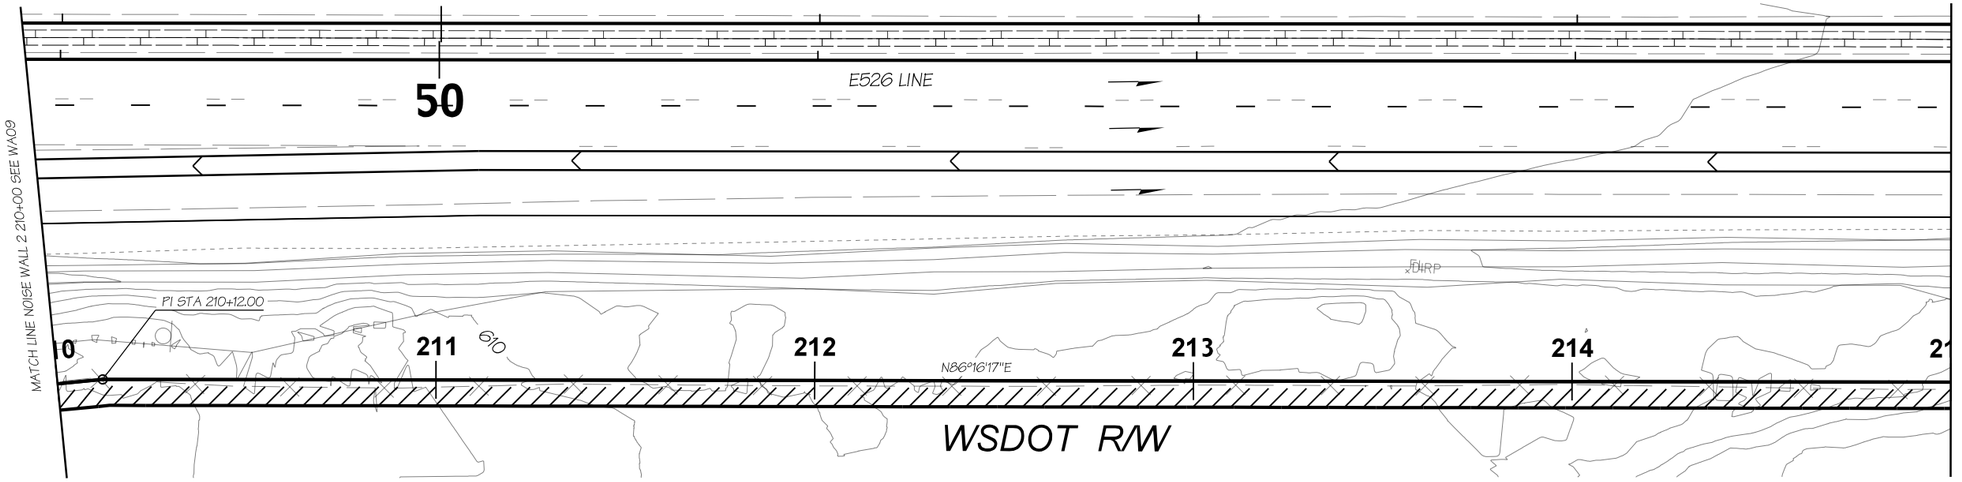

PLAN - NOISE WALL 2

0 20 40
SCALE IN FEET

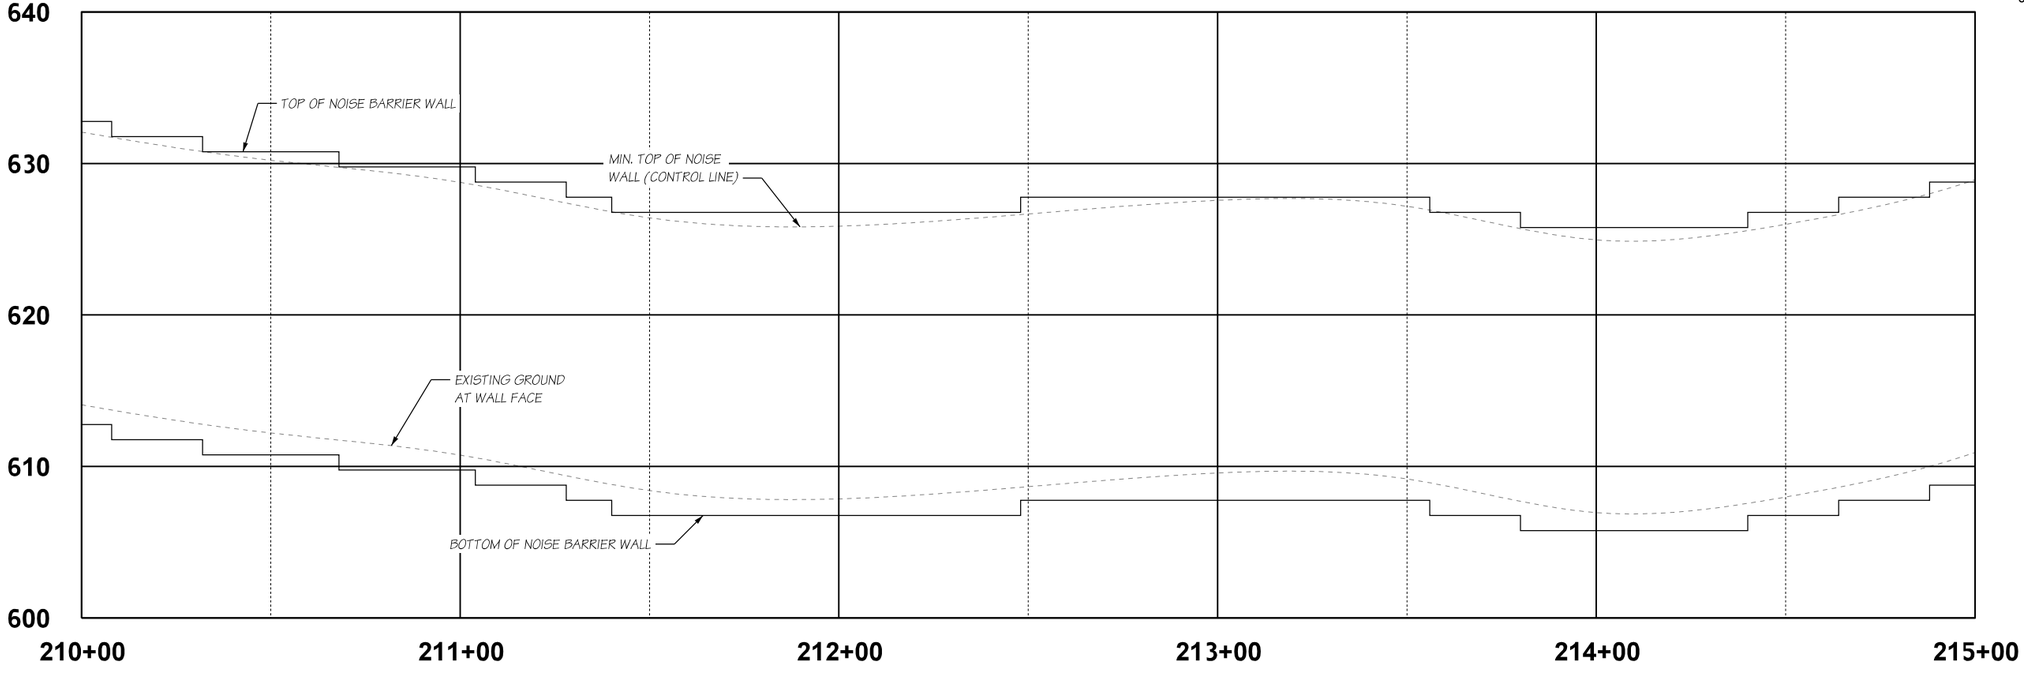

DEVELOPED ELEVATION - NOISE WALL 2

NOTES:

1. SEE NOTES ON SHEET NWXX

FILE NAME	c:\pw_working\lochner-pw-01\dms17484\ID16833_PS_ST_010.dgn					
TIME	6:12:29 PM					
DATE	12/8/2021 6:12:29 PM					
PLOTTED BY	B. Nakashoji					
DESIGNED BY	B. Nakashoji					
ENTERED BY	B. Nakashoji					
CHECKED BY	S. Johnson					
PROJ. ENGR.	S. Johnson					
REGIONAL ADM.	XX	REVISION	DATE	BY		

REGION NO.	STATE	FED.AID PROJ.NO.
XX	WASH	XX
JOB NUMBER		
CONTRACT NO.		LOCATION NO.
XXXXXX		

PRELIMINARY
NOT FOR CONSTRUCTION

Washington State Department of Transportation

LOCHNER

SR 526 MP 1.92 TO MP 4.52
SR 527 MP 11.73 TO MP 11.92

SR 526
CORRIDOR IMPROVEMENTS
NOISE WALL LAYOUTS

EVERETT/SNOHOMISH COUNTY DECEMBER 2021

NOISE WALL 2 LAYOUT 3

Plot 1

PLAN REF NO
WA10

SHEET 112 OF 154 SHEETS

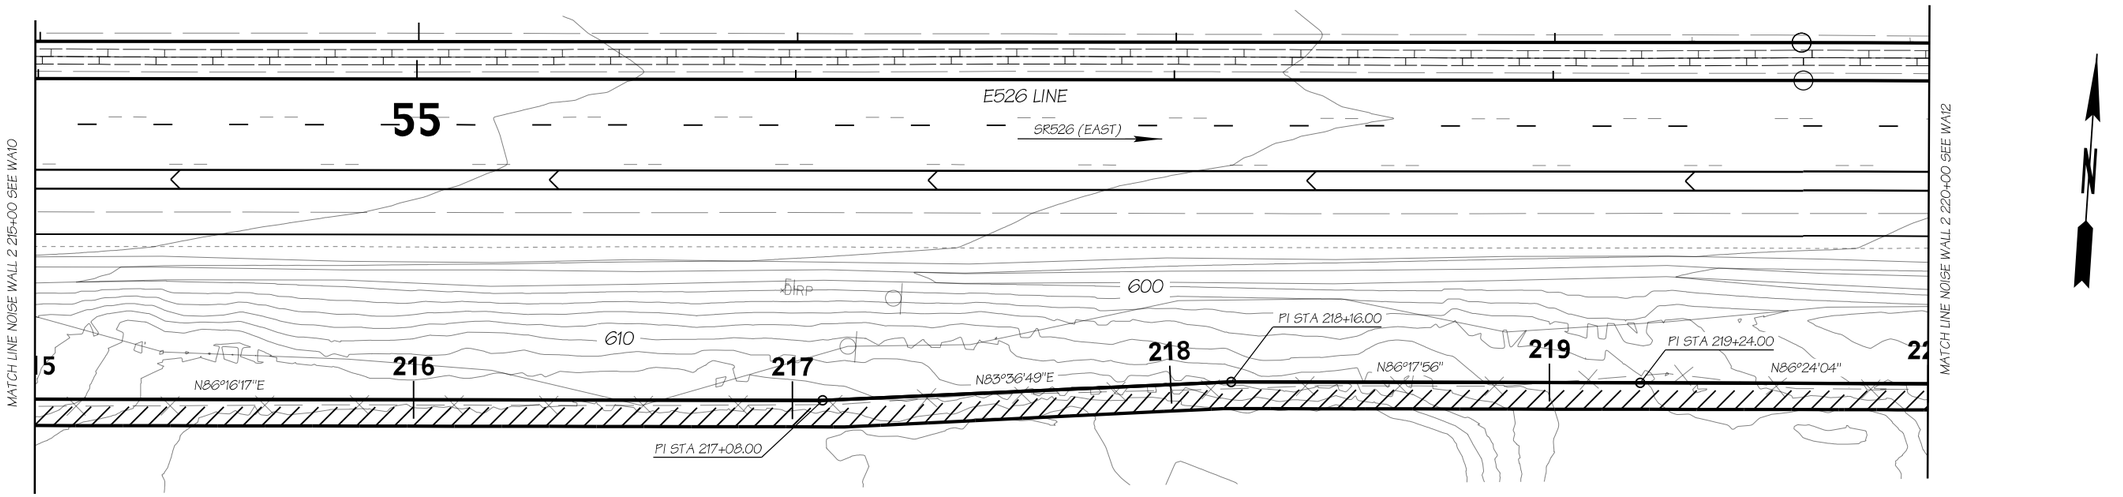

PLAN - NOISE WALL 2

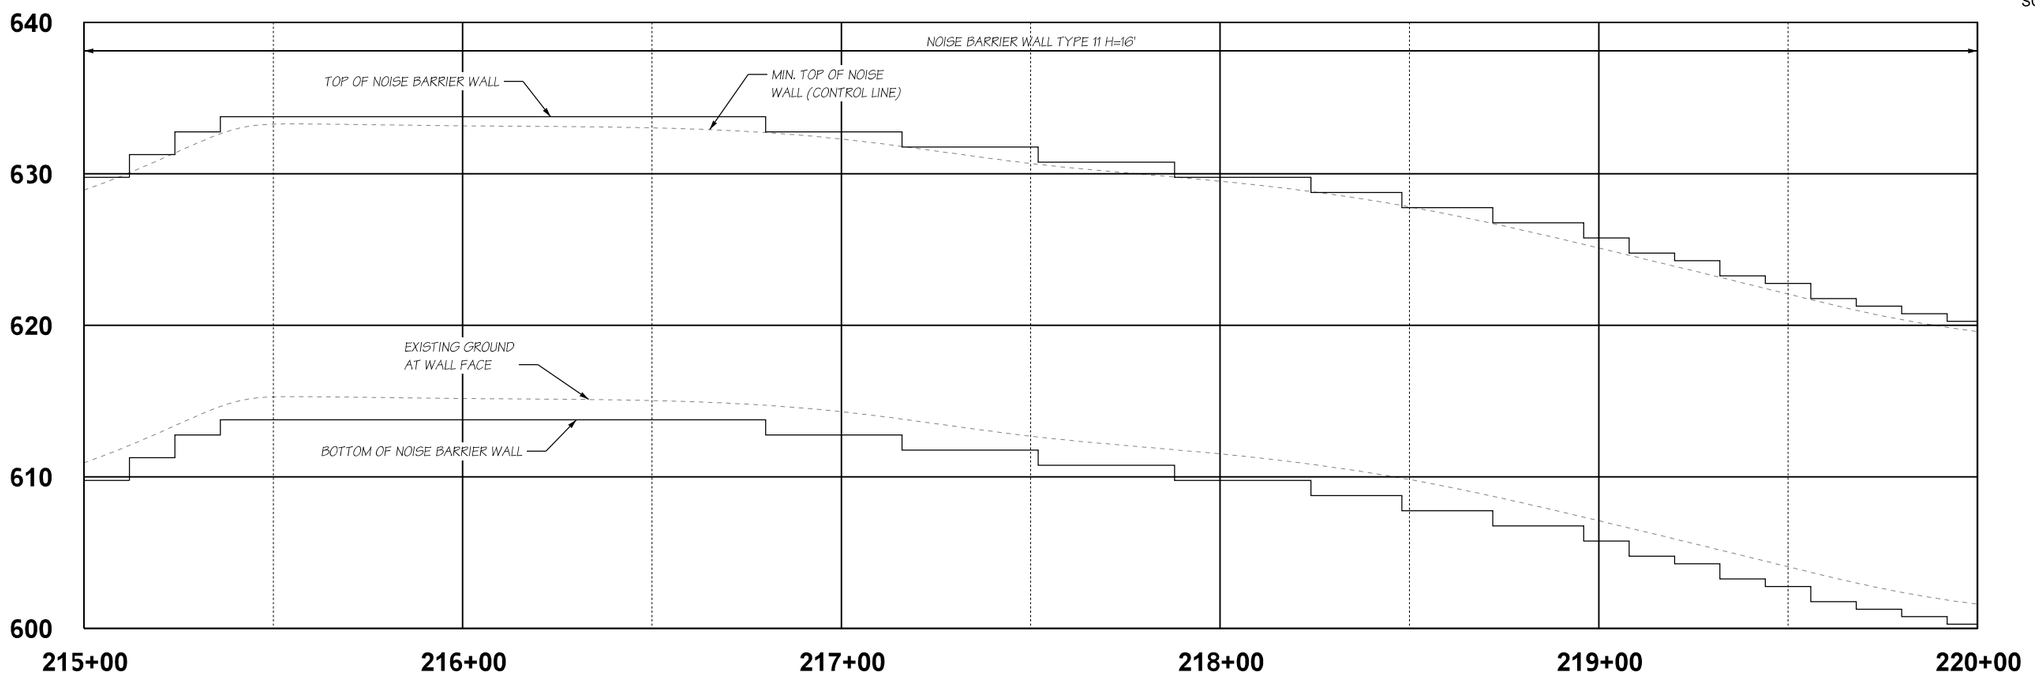

DEVELOPED ELEVATION - NOISE WALL 2

NOTES:

1. SEE NOTES ON SHEET NWXX

FILE NAME	c:\pw_working\lochner-pw-01\dms17484\ID16833_PS_ST_011.dgn			REGION NO.	STATE	FED.AID PROJ.NO.
TIME	6:12:39 PM			XX	WASH	XX
DATE	12/8/2021 6:12:39 PM			JOB NUMBER		
PLOTTED BY	B. Nakashoji					
DESIGNED BY	B. Nakashoji			CONTRACT NO.		LOCATION NO.
ENTERED BY	B. Nakashoji			XXXXXX		
CHECKED BY	S. Johnson					
PROJ. ENGR.	S. Johnson					
REGIONAL ADM.	XX	REVISION	DATE	BY		

PRELIMINARY
NOT FOR CONSTRUCTION

Washington State Department of Transportation

LOCHNER

SR 526
SR 527
MP 1.92 TO MP 4.52
MP 11.73 TO MP 11.92

SR 526
CORRIDOR IMPROVEMENTS
NOISE WALL LAYOUTS

EVERETT/SNOHOMISH COUNTY DECEMBER 2021

NOISE WALL 2 LAYOUT 4

Plot 1
PLAN REF NO WA11
SHEET 113 OF 154 SHEETS

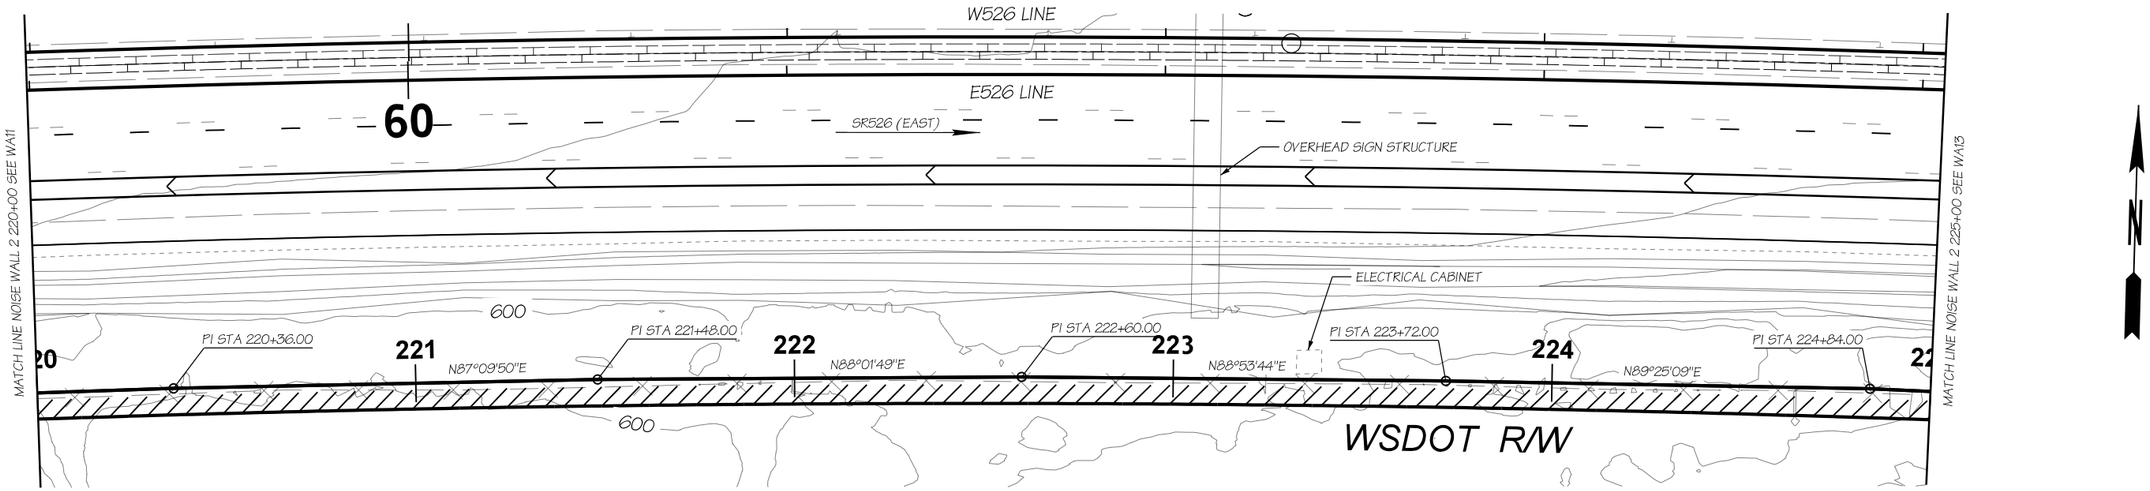

PLAN - NOISE WALL 2

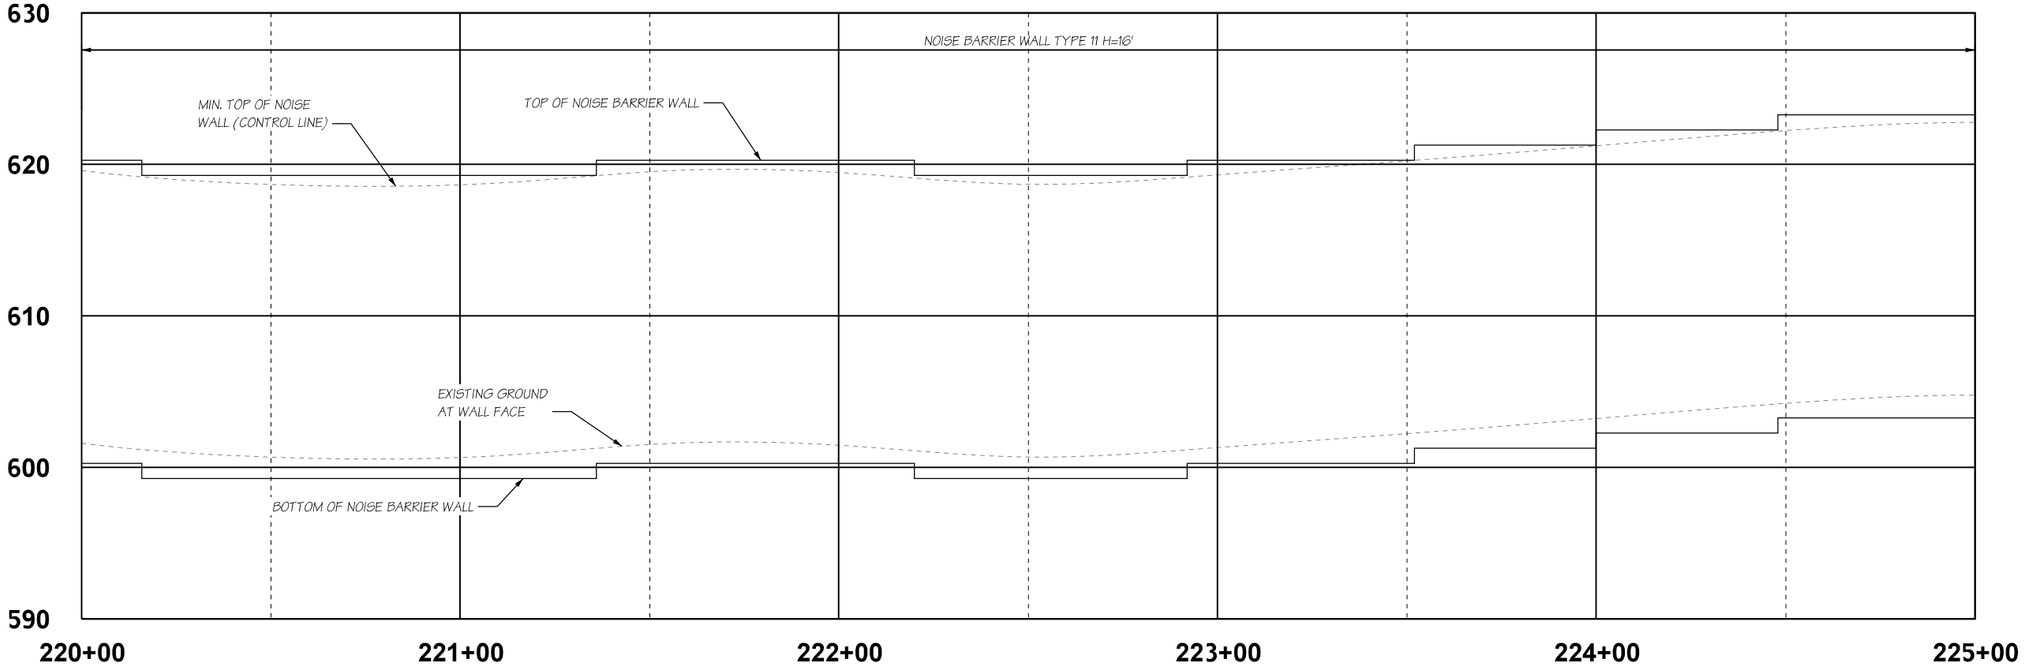

DEVELOPED ELEVATION - NOISE WALL 2

NOTES:

1. SEE NOTES ON SHEET NWXX

FILE NAME	c:\pw_working\lochner-pw-01\dms17484\ID16833_PS_ST_012.dgn					
TIME	6:12:49 PM					
DATE	12/8/2021 6:12:49 PM					
PLOTTED BY	B. Nakashoji					
DESIGNED BY	B. Nakashoji					
ENTERED BY	B. Nakashoji					
CHECKED BY	S. Johnson					
PROJ. ENGR.	S. Johnson					
REGIONAL ADM.	XX	REVISION	DATE	BY		

REGION NO.	STATE	FED.AID PROJ.NO.
XX	WASH	XX
JOB NUMBER		
CONTRACT NO.		LOCATION NO.
XXXXXX		

PRELIMINARY
NOT FOR CONSTRUCTION

Washington State Department of Transportation

LOCHNER

SR 526 MP 1.92 TO MP 4.52
SR 527 MP 11.73 TO MP 11.92

SR 526
CORRIDOR IMPROVEMENTS
NOISE WALL LAYOUTS

EVERETT/SNOHOMISH COUNTY DECEMBER 2021

NOISE WALL 2 LAYOUT 5

Plot 1
PLAN REF NO
WA12
SHEET 114 OF 154 SHEETS

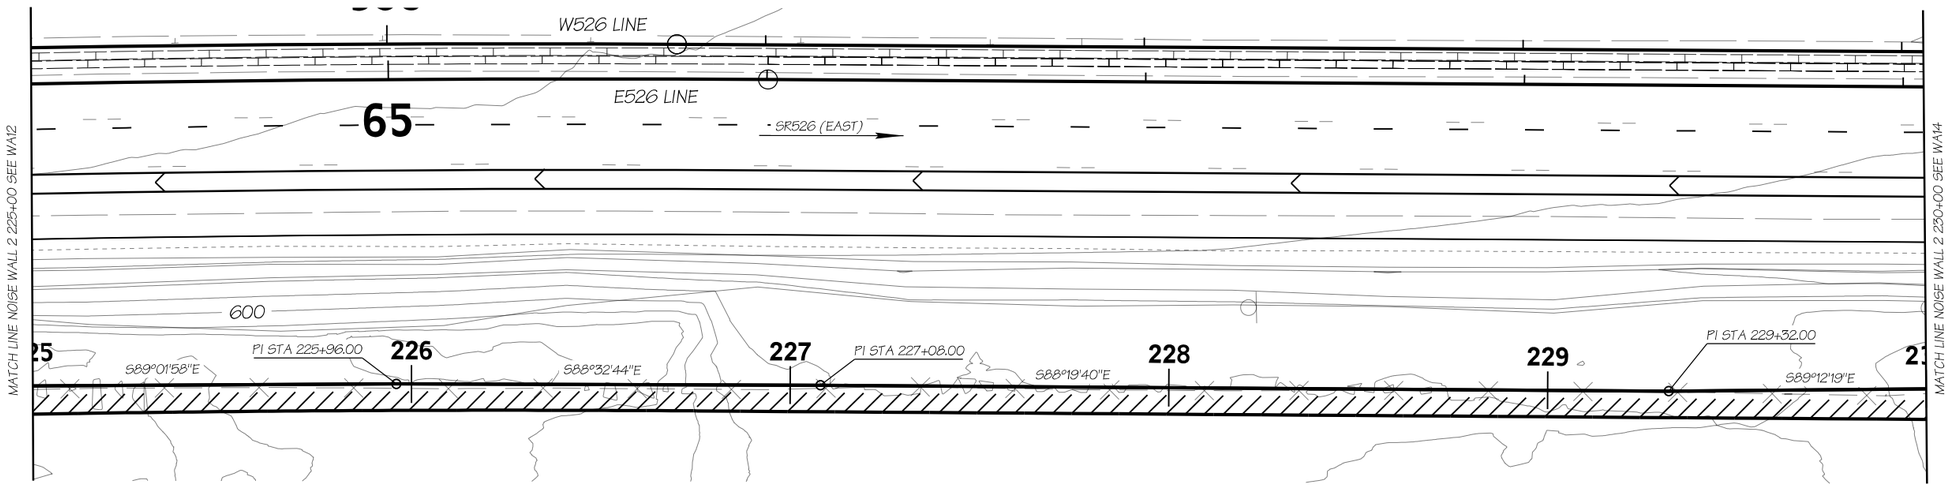

PLAN - NOISE WALL 2

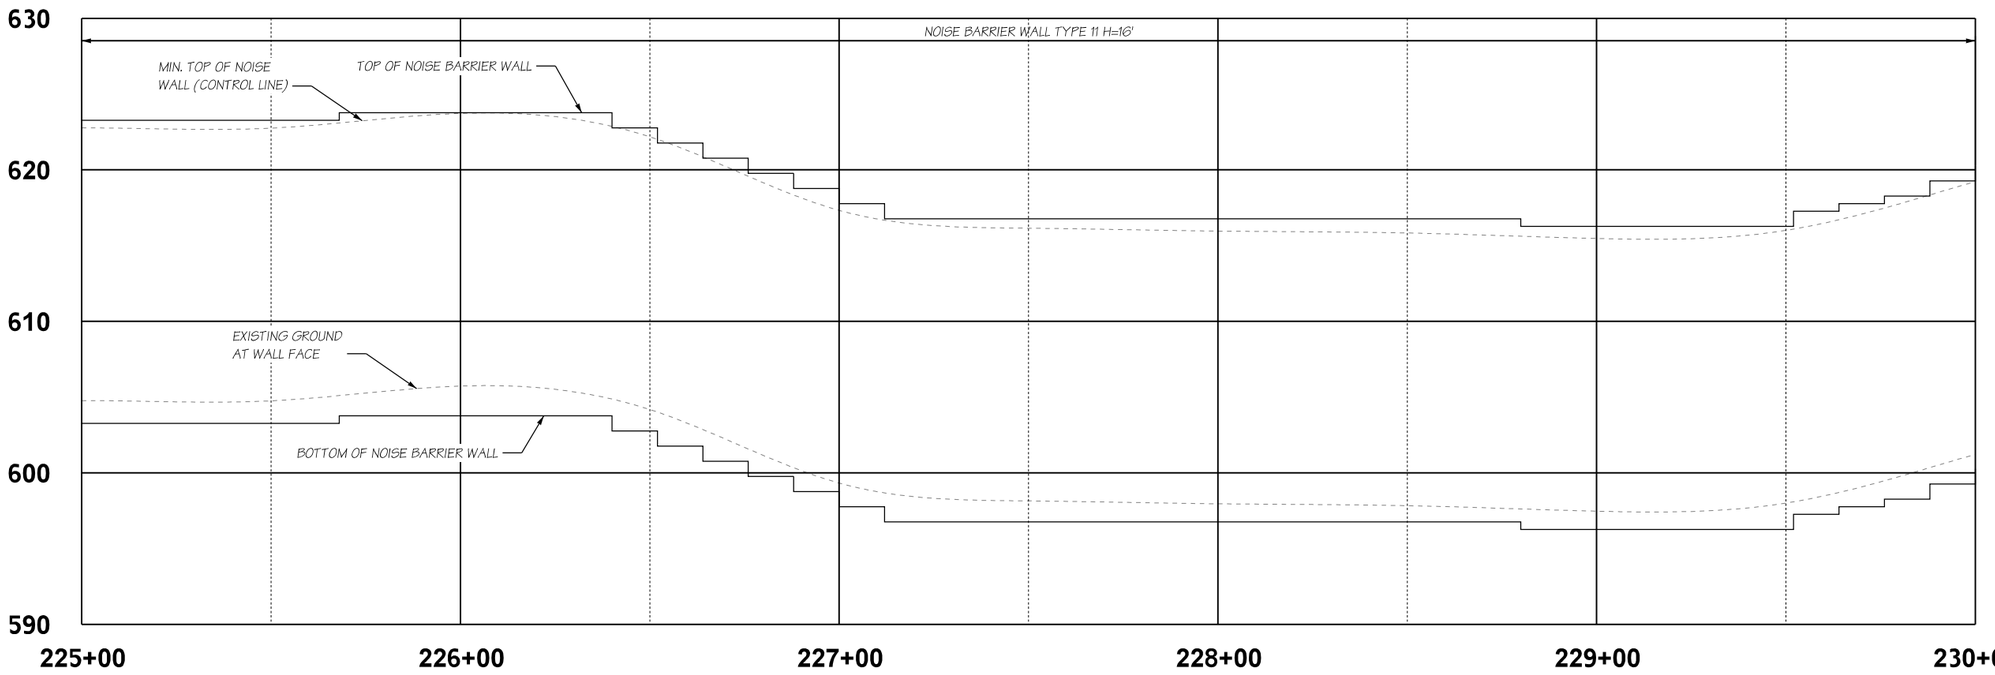

DEVELOPED ELEVATION - NOISE WALL 2

0 20 40
SCALE IN FEET

NOTES:

1. SEE NOTES ON SHEET NWXX

FILE NAME	c:\pw_working\lochner-pw-01\dms17484\ID16833_PS_ST_013.dgn					
TIME	6:12:58 PM					
DATE	12/8/2021 6:12:58 PM					
PLOTTED BY	B. Nakashoji					
DESIGNED BY	B. Nakashoji					
ENTERED BY	B. Nakashoji					
CHECKED BY	S. Johnson					
PROJ. ENGR.	S. Johnson					
REGIONAL ADM.	XX	REVISION	DATE	BY		

REGION NO.	STATE	FED.AID PROJ.NO.
XX	WASH	XX
JOB NUMBER		
CONTRACT NO.		LOCATION NO.
XXXXXX		

PRELIMINARY
NOT FOR CONSTRUCTION

Washington State Department of Transportation

LOCHNER

SR 526
SR 527

MP 1.92 TO MP 4.52
MP 11.73 TO MP 11.92

SR 526
CORRIDOR IMPROVEMENTS
NOISE WALL LAYOUTS

EVERETT/SNOHOMISH COUNTY DECEMBER 2021

NOISE WALL 2 LAYOUT 6

Plot 1

PLAN REF NO
WA13

SHEET
115
OF
154
SHEETS

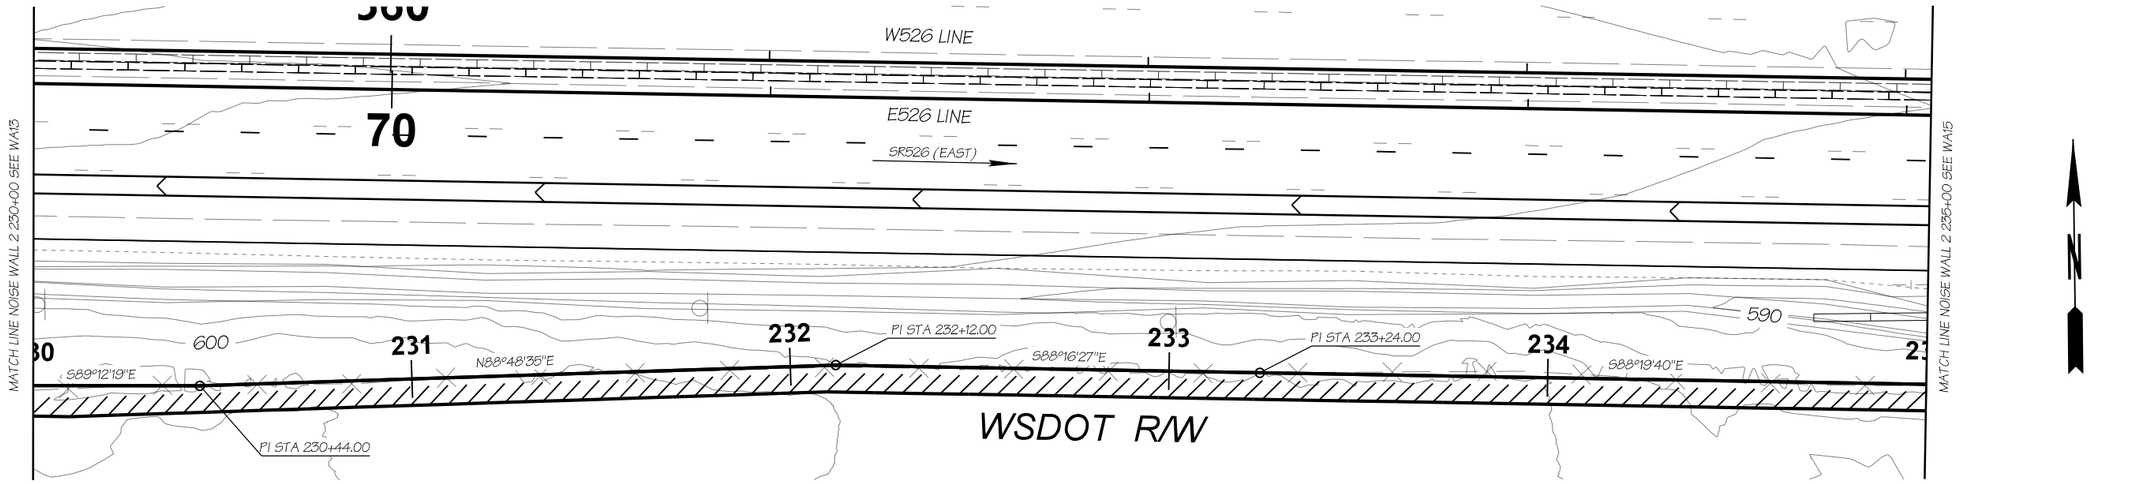

PLAN - NOISE WALL 2

0 20 40
SCALE IN FEET

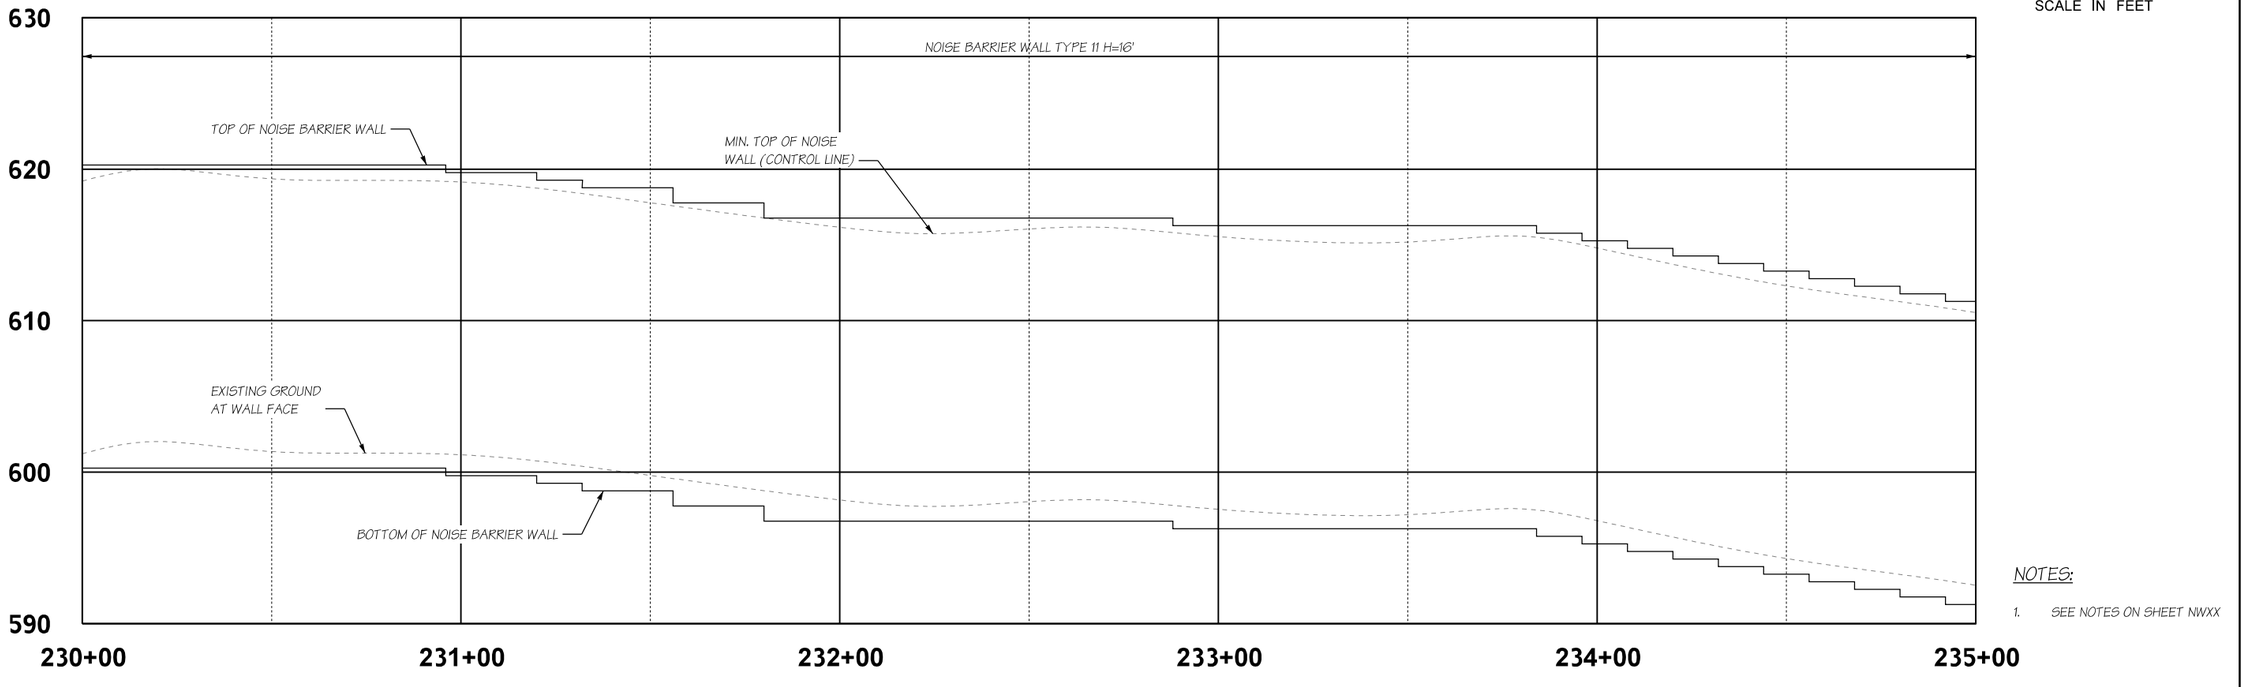

DEVELOPED ELEVATION - NOISE WALL 2

NOTES:

1. SEE NOTES ON SHEET NWXX

FILE NAME	c:\pw_working\lochner-pw-01\dms17484\ID16833_PS_ST_014.dgn					
TIME	6:13:07 PM					
DATE	12/8/2021 6:13:07 PM					
PLOTTED BY	B. Nakashoji					
DESIGNED BY	B. Nakashoji					
ENTERED BY	B. Nakashoji					
CHECKED BY	S. Johnson					
PROJ. ENGR.	S. Johnson					
REGIONAL ADM.	XX	REVISION	DATE	BY		

REGION NO.	STATE	FED.AID PROJ.NO.
XX	WASH	XX
JOB NUMBER		
CONTRACT NO.		LOCATION NO.
XXXXXX		

PRELIMINARY
NOT FOR CONSTRUCTION

Washington State Department of Transportation

LOCHNER

SR 526
SR 527

MP 1.92 TO MP 4.52
MP 11.73 TO MP 11.92

SR 526
CORRIDOR IMPROVEMENTS
NOISE WALL LAYOUTS

EVERETT/SNOHOMISH COUNTY DECEMBER 2021

NOISE WALL 2 LAYOUT 7

Plot 1

PLAN REF NO
WA14

SHEET
116
OF
154
SHEETS

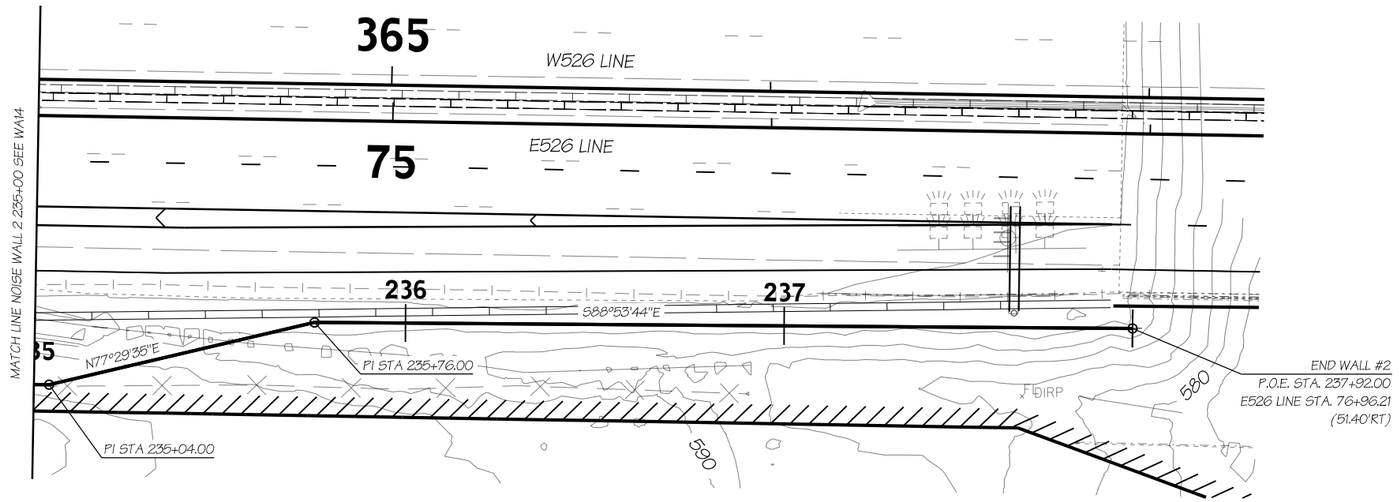

PLAN - NOISE WALL 2

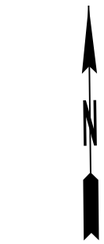

0 20 40
SCALE IN FEET

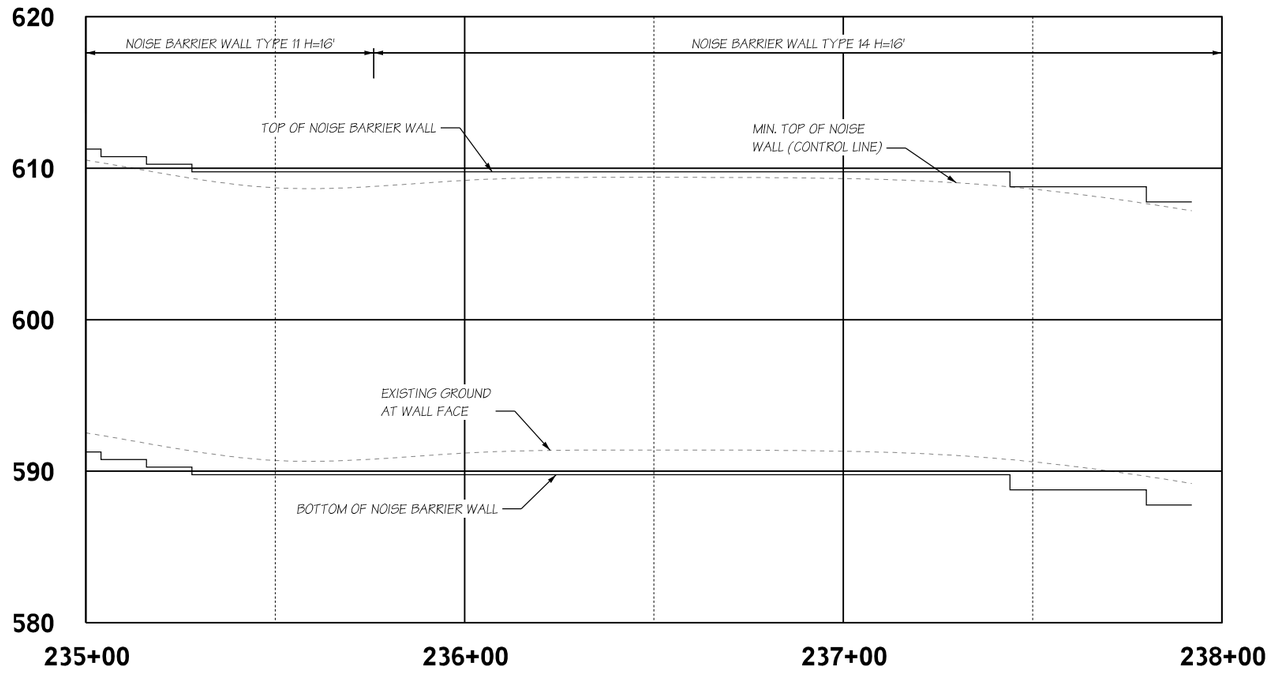

DEVELOPED ELEVATION - NOISE WALL 2

NOTES:

1. SEE NOTES ON SHEET NWXX

FILE NAME	c:\pw_working\lochner-pw-01\dms17484\ID16833_PS_ST_015.dgn					
TIME	6:13:17 PM					
DATE	12/8/2021 6:13:17 PM					
PLOTTED BY	B. Nakashoji					
DESIGNED BY	B. Nakashoji					
ENTERED BY	B. Nakashoji					
CHECKED BY	S. Johnson					
PROJ. ENGR.	S. Johnson					
REGIONAL ADM.	XX	REVISION	DATE	BY		

REGION NO.	STATE	FED.AID PROJ.NO.
XX	WASH	XX
JOB NUMBER		
CONTRACT NO.		LOCATION NO.
XXXXXX		

PRELIMINARY
NOT FOR CONSTRUCTION

Washington State Department of Transportation

LOCHNER

SR 526
SR 527

MP 1.92 TO MP 4.52
MP 11.73 TO MP 11.92

SR 526
CORRIDOR IMPROVEMENTS
NOISE WALL LAYOUTS

EVERETT/SNOHOMISH COUNTY — DECEMBER 2021

NOISE WALL 2 LAYOUT 8

Plot 1

PLAN REF NO
WA15

SHEET
117
OF
154
SHEETS

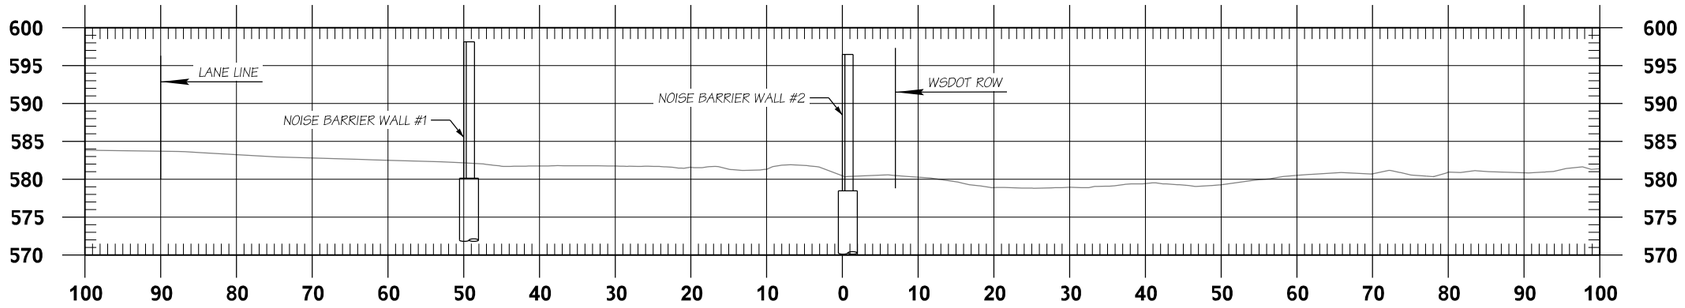

WALL 2 STA 200+00

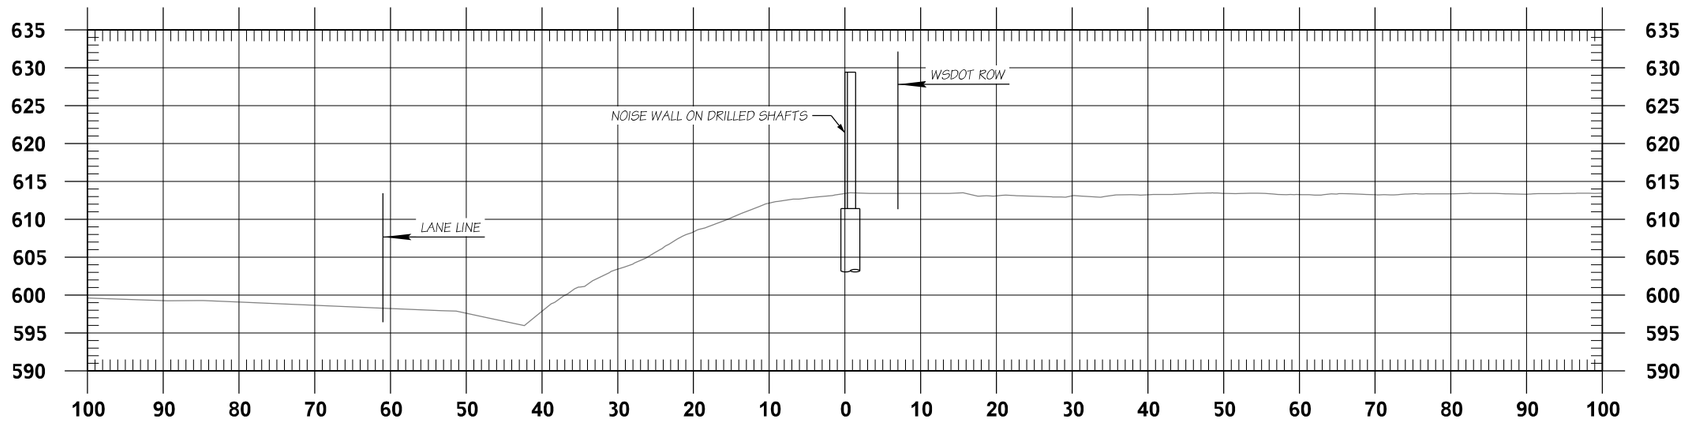

WALL 2 STA 205+00

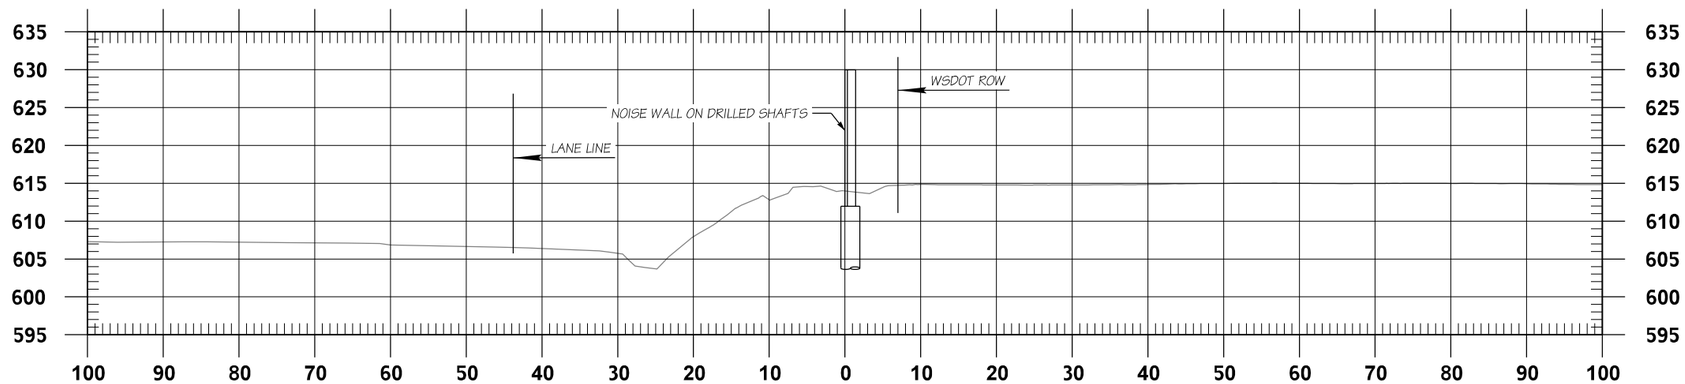

WALL 2 STA 210+00

FILE NAME c:\pw_working\lochner-pw-01\dms17484\ID16833_PS_ST_016.dgn							
TIME 6:13:28 PM					REGION NO. XX	STATE WASH	FED.AID PROJ.NO. XX
DATE 12/8/2021 6:13:28 PM					JOB NUMBER		
PLOTTED BY B. Nakashoji					CONTRACT NO. XXXXXX	LOCATION NO.	
DESIGNED BY B. Nakashoji							
ENTERED BY B. Nakashoji							
CHECKED BY S. Johnson							
PROJ. ENGR. S. Johnson							
REGIONAL ADM. XX	REVISION	DATE	BY				

PRELIMINARY
NOT FOR CONSTRUCTION

Washington State Department of Transportation

LOCHNER

SR 526 MP 1.92 TO MP 4.52
SR 527 MP 11.73 TO MP 11.92

SR 526
CORRIDOR IMPROVEMENTS
NOISE WALL LAYOUTS

EVERETT/SNOHOMISH COUNTY DECEMBER 2021

WALL 2 CROSS SECTIONS 1 OF 3

Plot 1
PLAN REF NO WA16
SHEET 118 OF 154 SHEETS

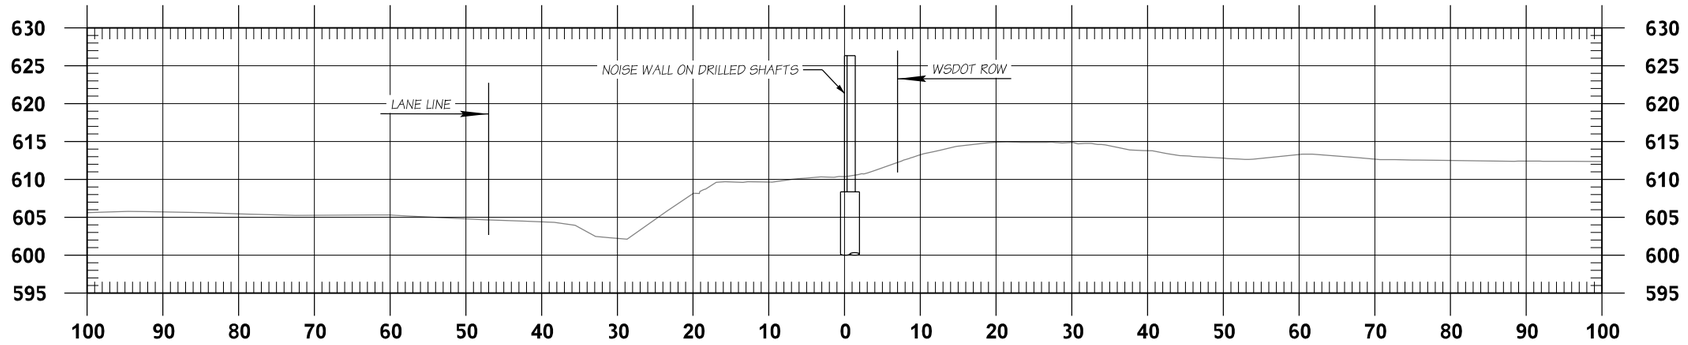

WALL 2 STA 215+00

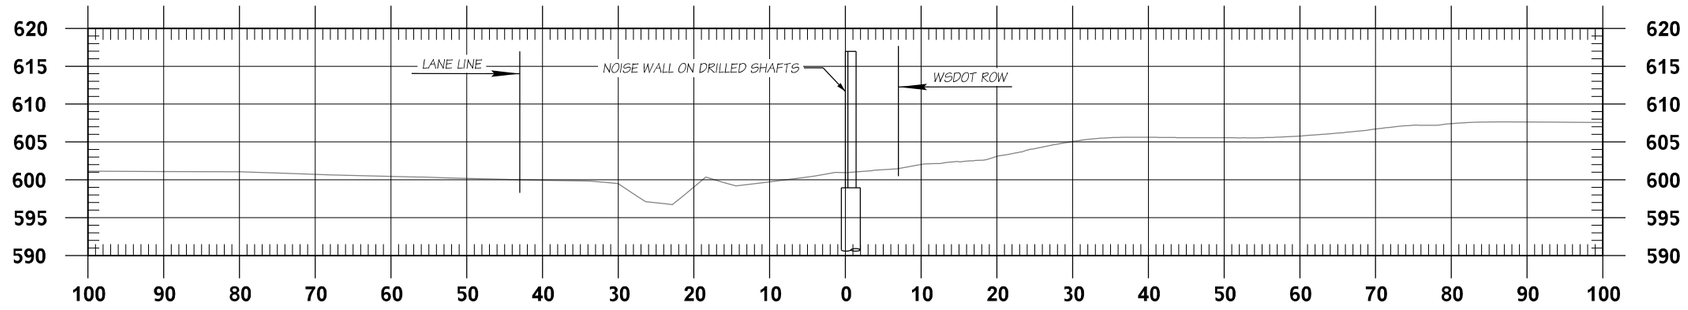

WALL 2 STA 220+00

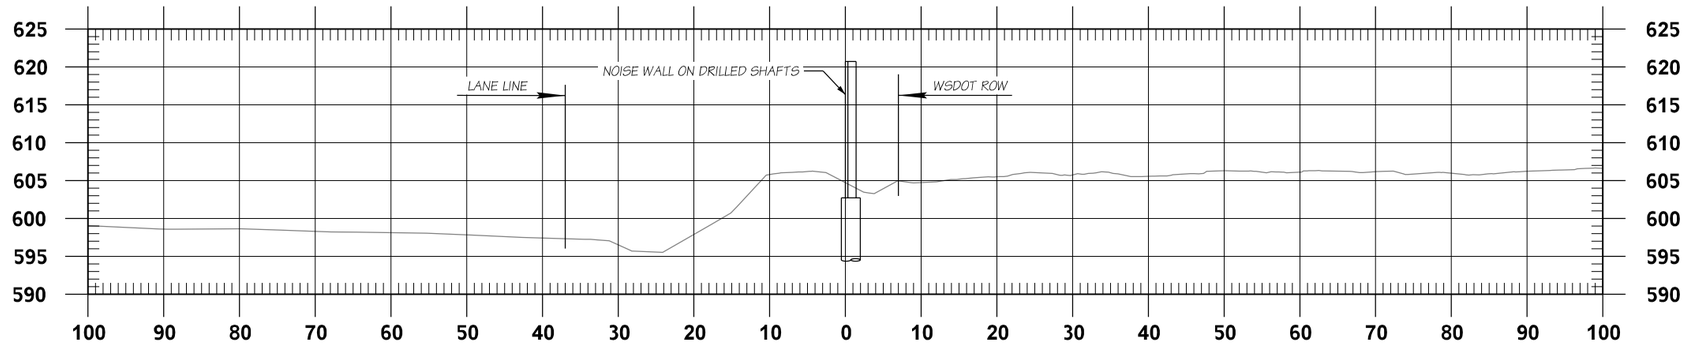

WALL 2 STA 225+00

FILE NAME	c:\pw_working\lochner-pw-01\dms17484\ID16833_PS_ST_017.dgn					
TIME	6:13:39 PM					
DATE	12/8/2021 6:13:39 PM					
PLOTTED BY	B. Nakashoji					
DESIGNED BY	B. Nakashoji					
ENTERED BY	B. Nakashoji					
CHECKED BY	S. Johnson					
PROJ. ENGR.	S. Johnson					
REGIONAL ADM.	XX	REVISION	DATE	BY		

REGION NO.	STATE	FED.AID PROJ.NO.
XX	WASH	XX
JOB NUMBER		
CONTRACT NO.		LOCATION NO.
XXXXXX		

PRELIMINARY

NOT FOR CONSTRUCTION

Washington State Department of Transportation

LOCHNER

SR 526 MP 1.92 TO MP 4.52
SR 527 MP 11.73 TO MP 11.92

SR 526
CORRIDOR IMPROVEMENTS
NOISE WALL LAYOUTS

EVERETT/SNOHOMISH COUNTY DECEMBER 2021

WALL 2 CROSS SECTIONS 2 OF 3

Plot 1

PLAN REF NO
WA17

SHEET 119 OF 154 SHEETS

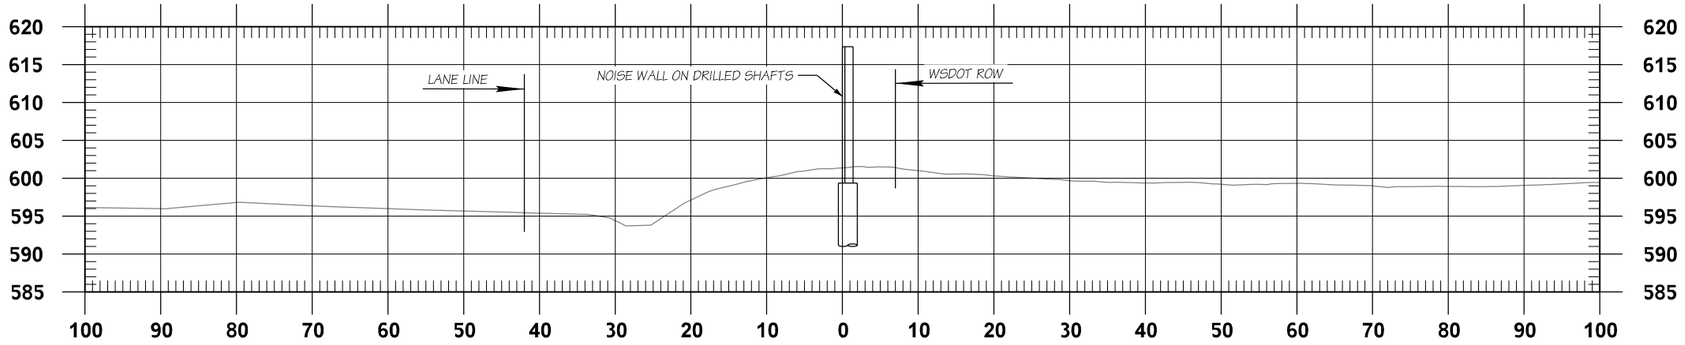

WALL 2 STA 230+00

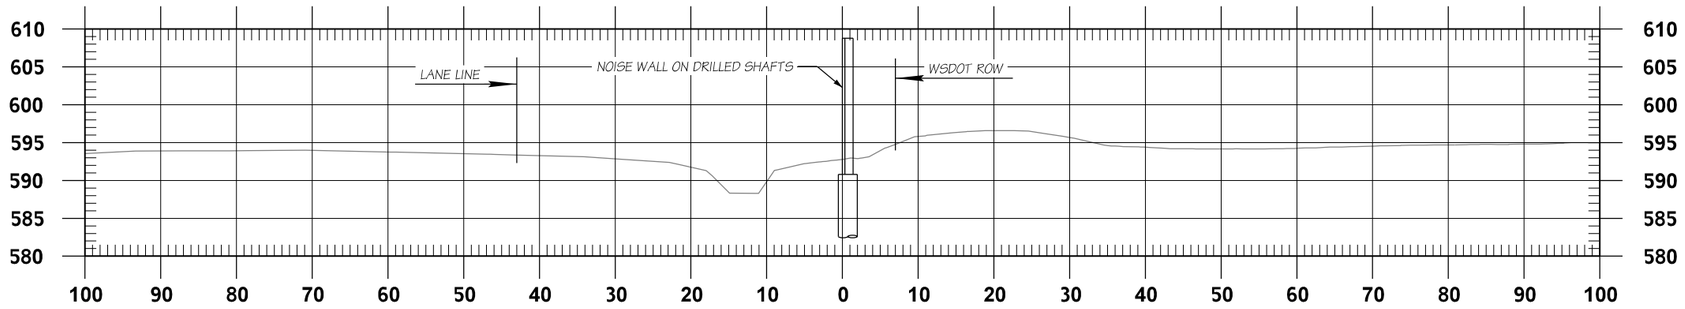

WALL 2 STA 235+00

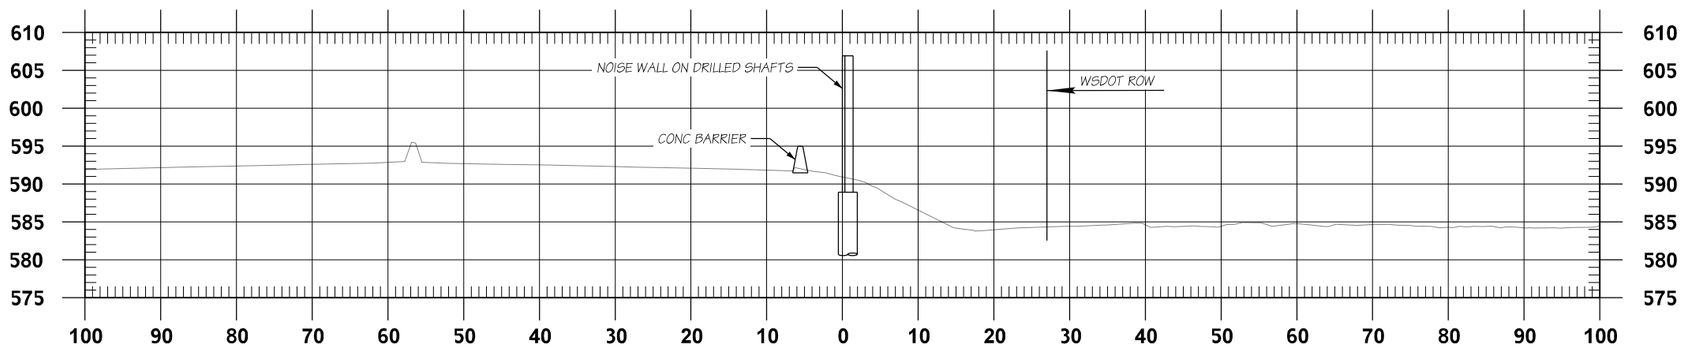

WALL 2 STA 237+50

FILE NAME	c:\pw_working\lochner-pw-01\dms17484\ID16833_PS_ST_018.dgn					
TIME	6:13:48 PM					
DATE	12/8/2021 6:13:48 PM					
PLOTTED BY	B. Nakashoji					
DESIGNED BY	B. Nakashoji					
ENTERED BY	B. Nakashoji					
CHECKED BY	S. Johnson					
PROJ. ENGR.	S. Johnson					
REGIONAL ADM.	XX	REVISION	DATE	BY		

REGION NO.	STATE	FED.AID PROJ.NO.
XX	WASH	XX
JOB NUMBER		
CONTRACT NO.		LOCATION NO.
XXXXXX		

PRELIMINARY

NOT FOR CONSTRUCTION

Washington State Department of Transportation

LOCHNER

SR 526 MP 1.92 TO MP 4.52
SR 527 MP 11.73 TO MP 11.92

SR 526
CORRIDOR IMPROVEMENTS
NOISE WALL LAYOUTS

EVERETT/SNOHOMISH COUNTY DECEMBER 2021

WALL 2 CROSS SECTIONS 3 OF 3

Plot 1

PLAN REF NO
WA18

SHEET
120
OF
154
SHEETS

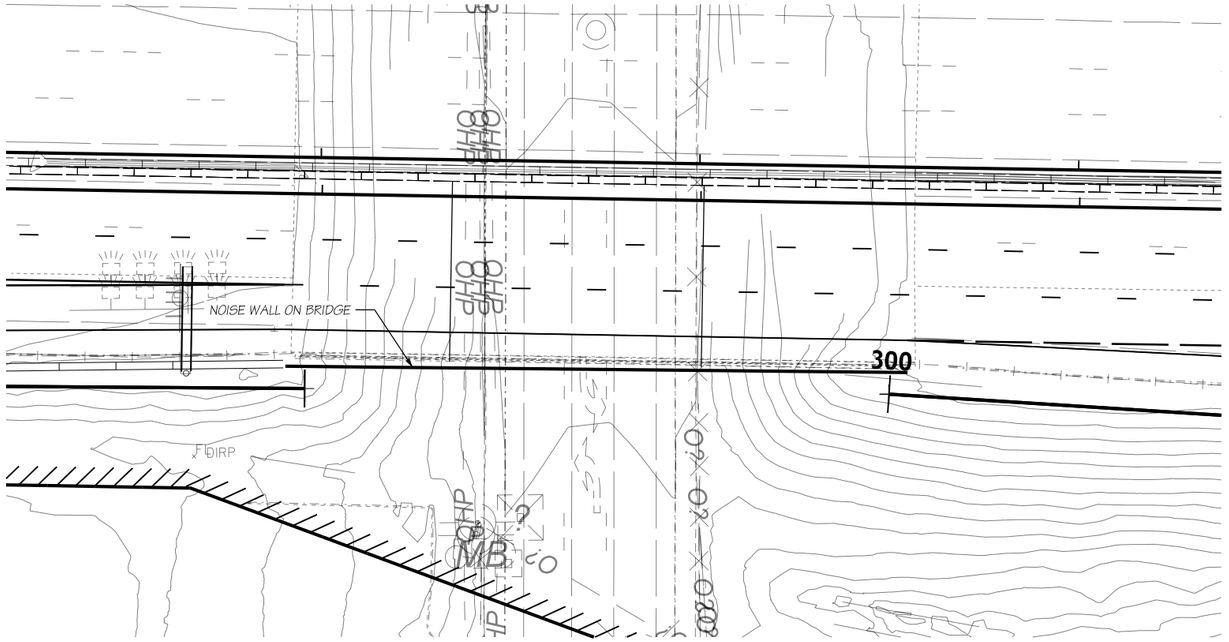
NOISE WALL ON BRIDGE
300
FD IRP
8HP
8HP
8H

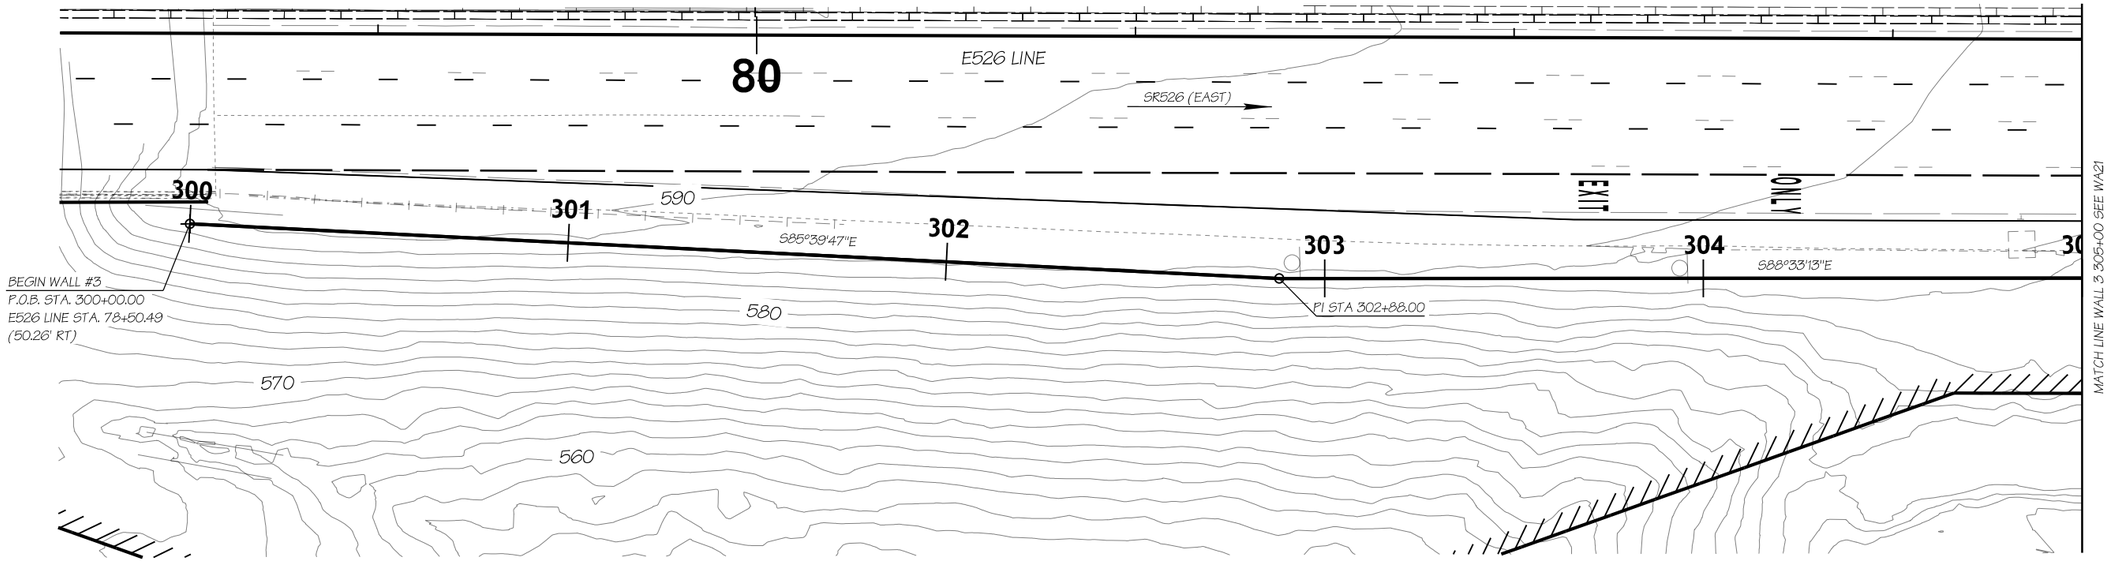

PLAN - NOISE WALL 3

0 20 40
SCALE IN FEET

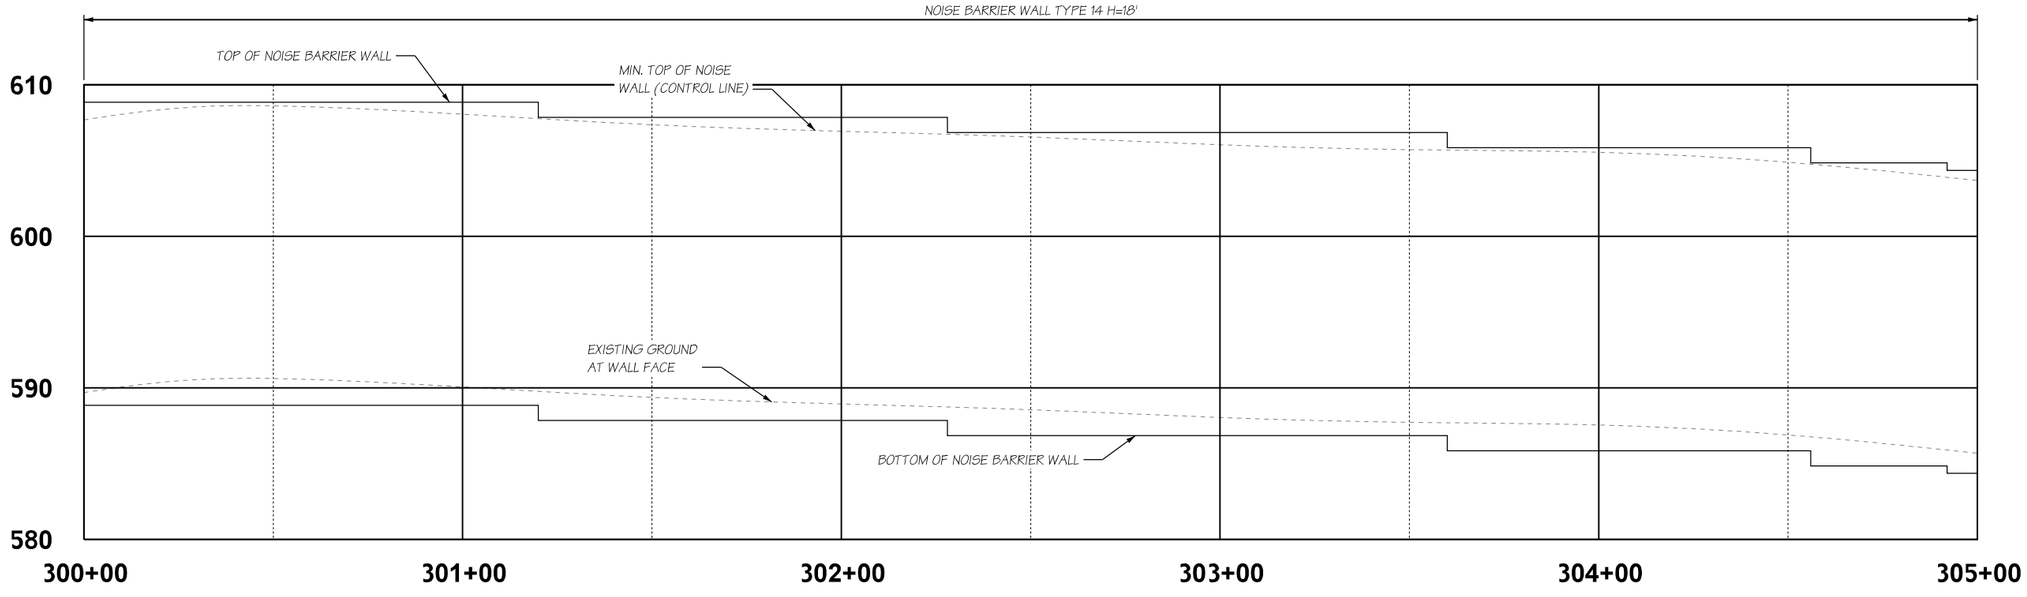

DEVELOPED ELEVATION - NOISE WALL 3

NOTES:

1. SEE NOTES ON SHEET NWXX

FILE NAME c:\pw_working\lochner-pw-01\dms17484\ID16833_PS_ST_020.dgn				REGION NO.	STATE	FED.AID PROJ.NO.
TIME 6:14:10 PM				XX	WASH	XX
DATE 12/8/2021 6:14:10 PM				JOB NUMBER		
PLOTTED BY B. Nakashoji						
DESIGNED BY B. Nakashoji						
ENTERED BY B. Nakashoji						
CHECKED BY S. Johnson				CONTRACT NO.		LOCATION NO.
PROJ. ENGR. S. Johnson				XXXXXX		
REGIONAL ADM. XX	REVISION	DATE	BY			

PRELIMINARY
NOT FOR CONSTRUCTION

Washington State Department of Transportation

LOCHNER

SR 526
SR 527

MP 1.92 TO MP 4.52
MP 11.73 TO MP 11.92

SR 526
CORRIDOR IMPROVEMENTS
NOISE WALL LAYOUTS

EVERETT/SNOHOMISH COUNTY DECEMBER 2021

NOISE WALL 3 LAYOUT 1

Plot 1

PLAN REF NO
WA20

SHEET
122
OF
154
SHEETS

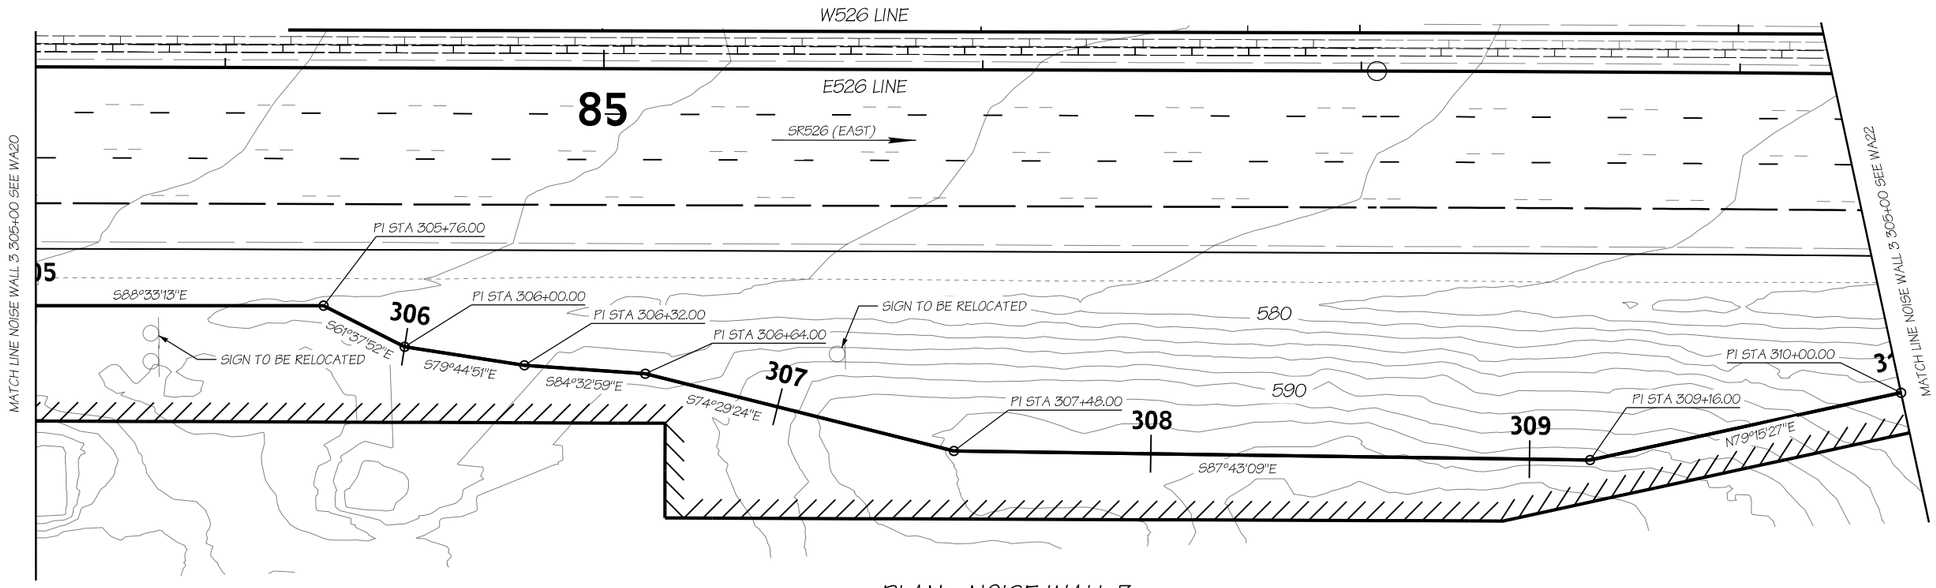

PLAN - NOISE WALL 3

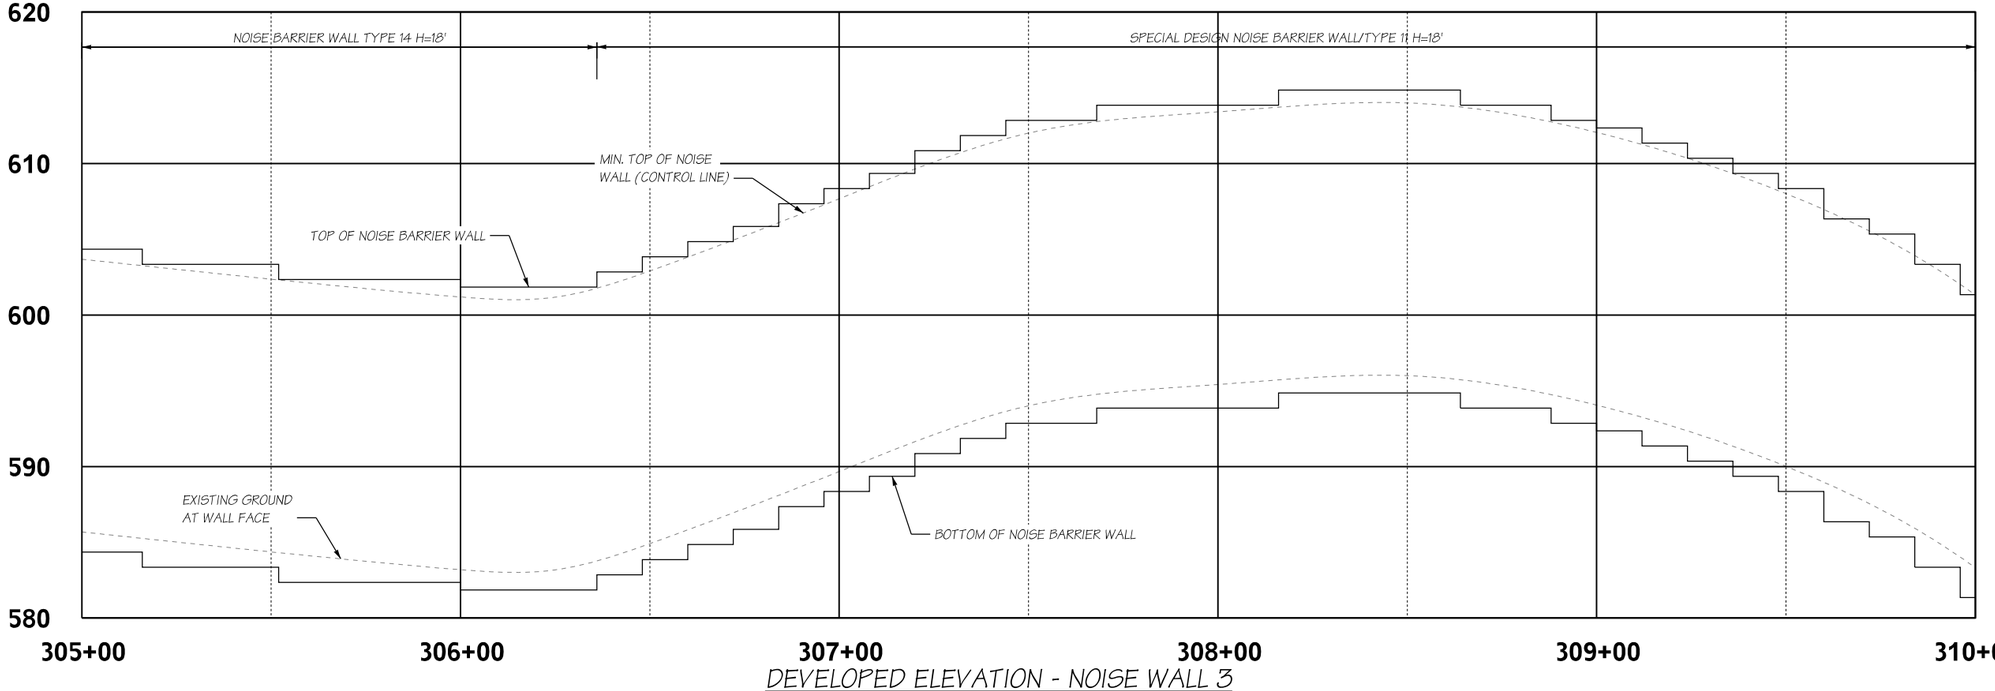

DEVELOPED ELEVATION - NOISE WALL 3

NOTES:

1. SEE NOTES ON SHEET NWXX

FILE NAME	c:\pw_working\lochner-pw-01\dms17484\ID16833_PS_ST_021.dgn					
TIME	6:14:20 PM					
DATE	12/8/2021 6:14:20 PM					
PLOTTED BY	B. Nakashoji					
DESIGNED BY	B. Nakashoji					
ENTERED BY	B. Nakashoji					
CHECKED BY	S. Johnson					
PROJ. ENGR.	S. Johnson					
REGIONAL ADM.	XX	REVISION	DATE	BY		

REGION NO.	STATE	FED.AID PROJ.NO.
XX	WASH	XX
JOB NUMBER		
CONTRACT NO.		LOCATION NO.
XXXXXX		

PRELIMINARY
NOT FOR CONSTRUCTION

Washington State Department of Transportation

LOCHNER

SR 526 MP 1.92 TO MP 4.52
SR 527 MP 11.73 TO MP 11.92

SR 526 CORRIDOR IMPROVEMENTS
NOISE WALL LAYOUTS

EVERETT/SNOHOMISH COUNTY DECEMBER 2021

NOISE WALL 3 LAYOUT 2

Plot 1

PLAN REF NO
WA21

SHEET 123 OF 154 SHEETS

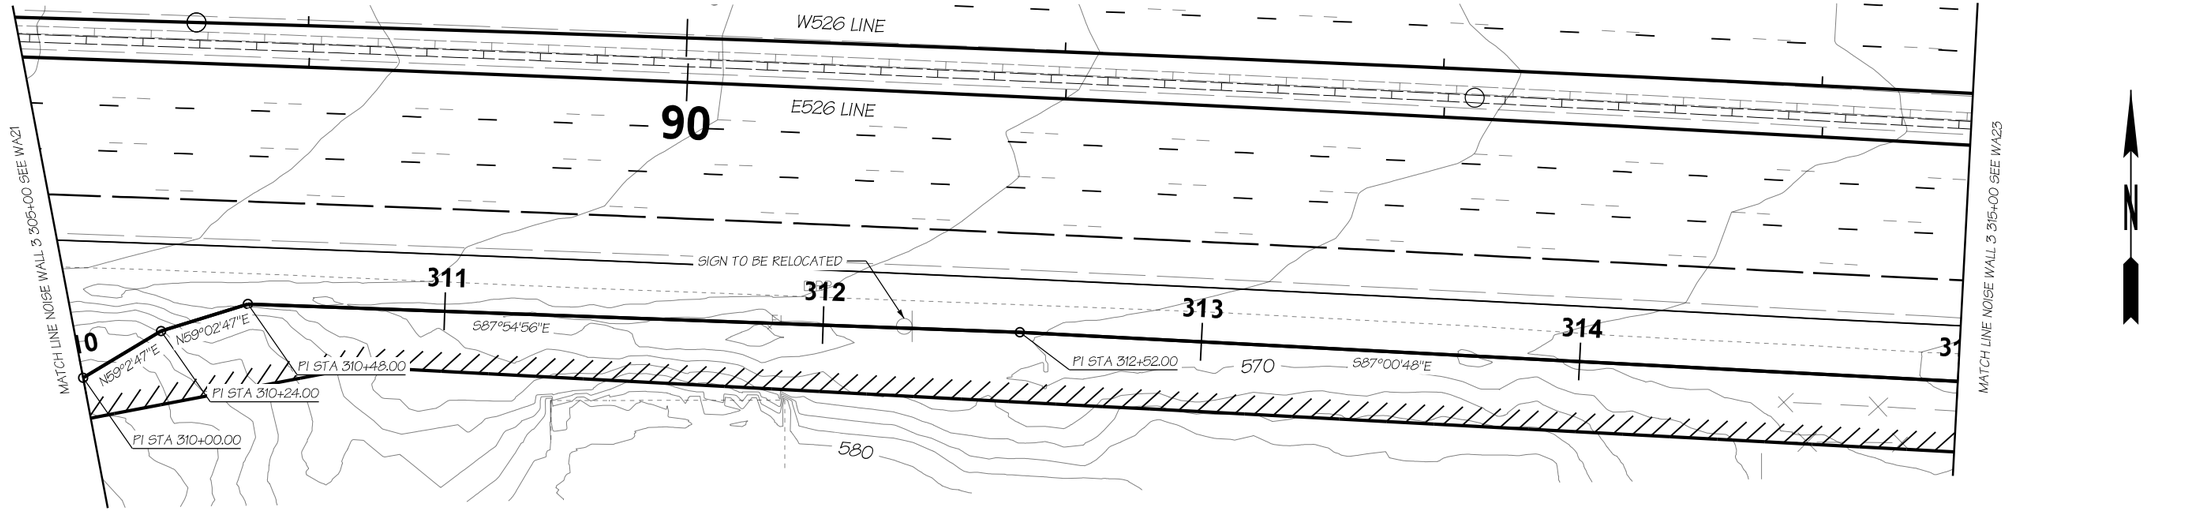

PLAN - NOISE WALL 3

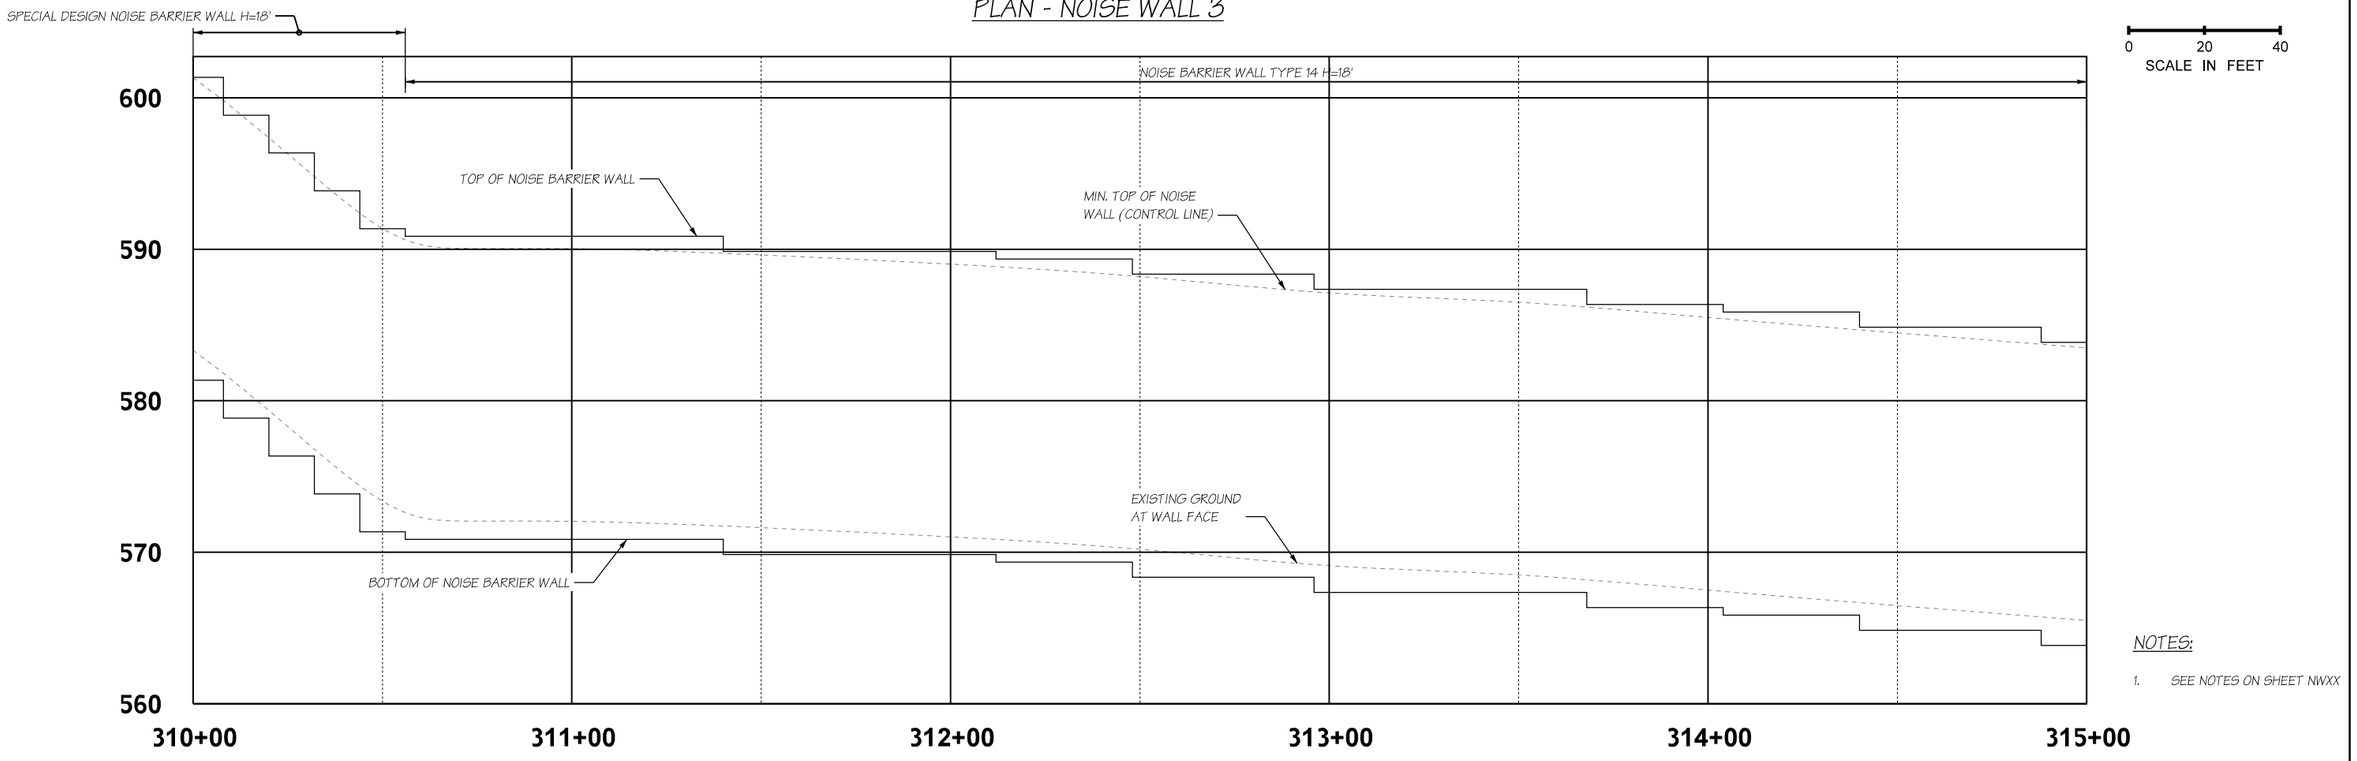

0 20 40
SCALE IN FEET

DEVELOPED ELEVATION - NOISE WALL 3

NOTES:

1. SEE NOTES ON SHEET NWXX

FILE NAME	c:\pw_working\lochner-pw-01\dms17484\ID16833_PS_ST_022.dgn					
TIME	6:14:29 PM					
DATE	12/8/2021 6:14:29 PM					
PLOTTED BY	B. Nakashoji					
DESIGNED BY	B. Nakashoji					
ENTERED BY	B. Nakashoji					
CHECKED BY	S. Johnson					
PROJ. ENGR.	S. Johnson					
REGIONAL ADM.	XX	REVISION	DATE	BY		

REGION NO.	STATE	FED.AID PROJ.NO.
XX	WASH	XX
JOB NUMBER		
CONTRACT NO.		LOCATION NO.
XXXXXX		

PRELIMINARY
NOT FOR CONSTRUCTION

Washington State Department of Transportation

LOCHNER

SR 526 MP 1.92 TO MP 4.52
SR 527 MP 11.73 TO MP 11.92

SR 526
CORRIDOR IMPROVEMENTS
NOISE WALL LAYOUTS

EVERETT/SNOHOMISH COUNTY DECEMBER 2021

NOISE WALL 3 LAYOUT 3

Plot 1
PLAN REF NO WA22
SHEET 124 OF 154 SHEETS

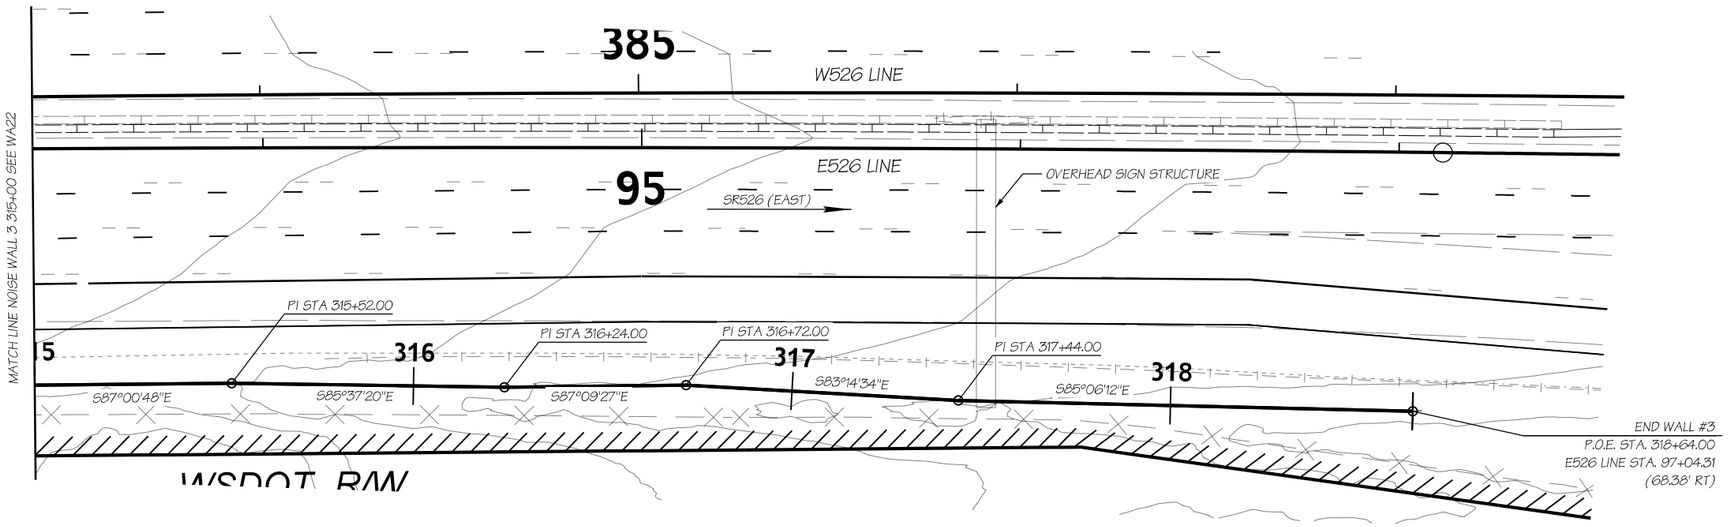

PLAN - NOISE WALL 3

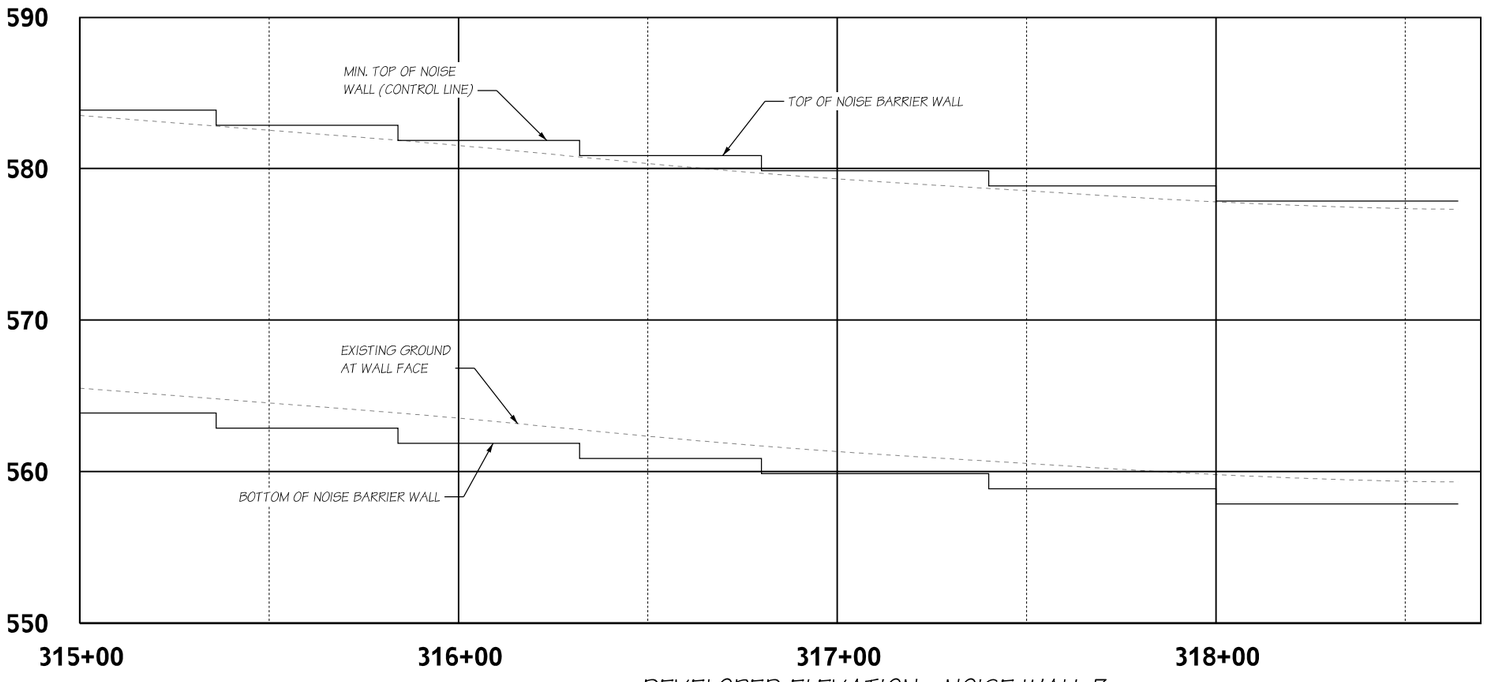

DEVELOPED ELEVATION - NOISE WALL 3

0 20 40
SCALE IN FEET

NOTES:

1. SEE NOTES ON SHEET NWXX

FILE NAME	c:\pw_working\lochner-pw-01\dms17484\ID16833_PS_ST_023.dgn					
TIME	6:14:40 PM					
DATE	12/8/2021 6:14:40 PM					
PLOTTED BY	B. Nakashoji					
DESIGNED BY	B. Nakashoji					
ENTERED BY	B. Nakashoji					
CHECKED BY	S. Johnson					
PROJ. ENGR.	S. Johnson					
REGIONAL ADM.	XX	REVISION	DATE	BY		

REGION NO.	STATE	FED.AID PROJ.NO.
XX	WASH	XX
JOB NUMBER		
CONTRACT NO.		LOCATION NO.
XXXXXX		

PRELIMINARY
NOT FOR CONSTRUCTION

Washington State Department of Transportation

LOCHNER

SR 526
SR 527
MP 1.92 TO MP 4.52
MP 11.73 TO MP 11.92

SR 526 CORRIDOR IMPROVEMENTS NOISE WALL LAYOUTS

EVERETT/SNOHOMISH COUNTY DECEMBER 2021

NOISE WALL 3 LAYOUT 4

Plot 1

PLAN REF NO
WA23

SHEET
125
OF
154
SHEETS

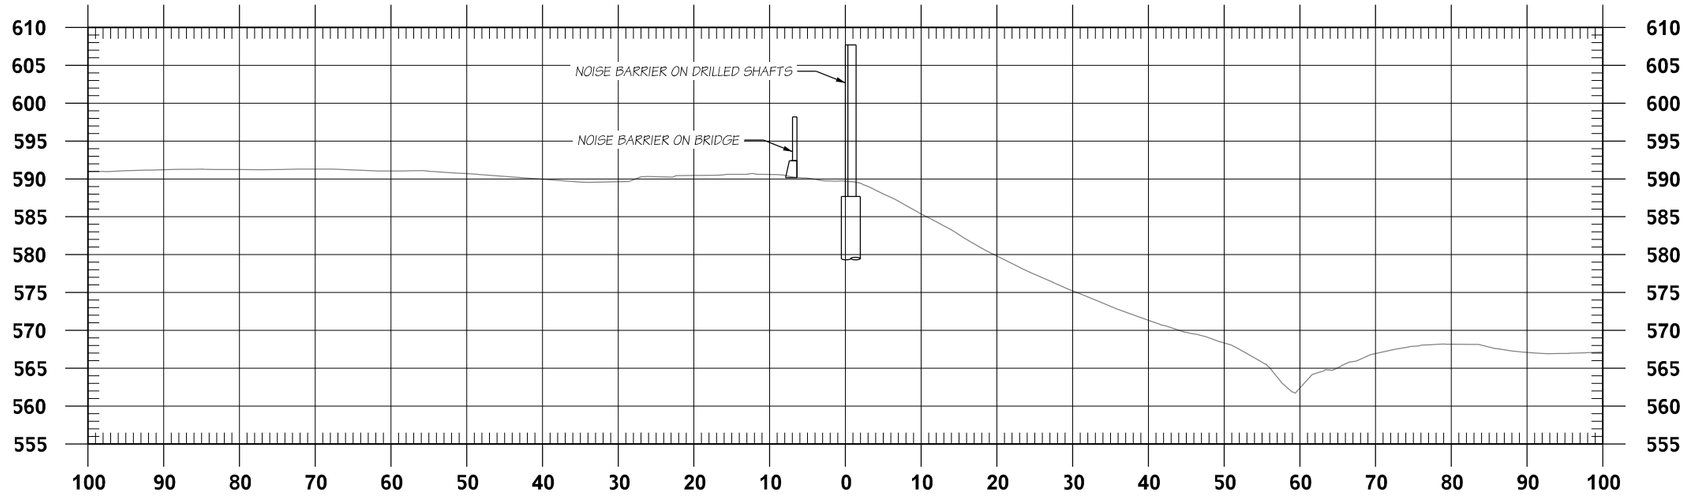

WALL 3 STA 300+00

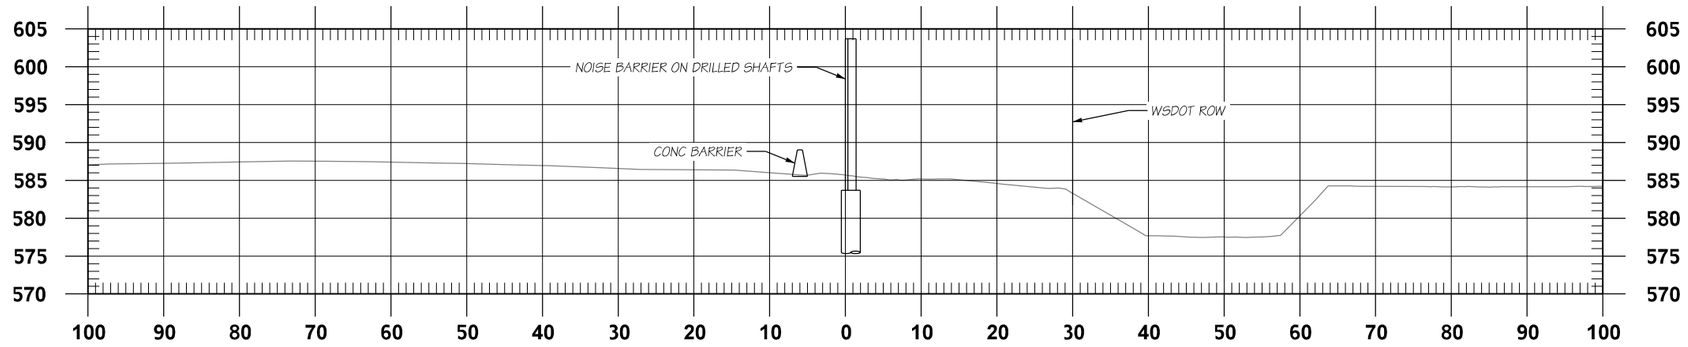

WALL 3 STA 305+00

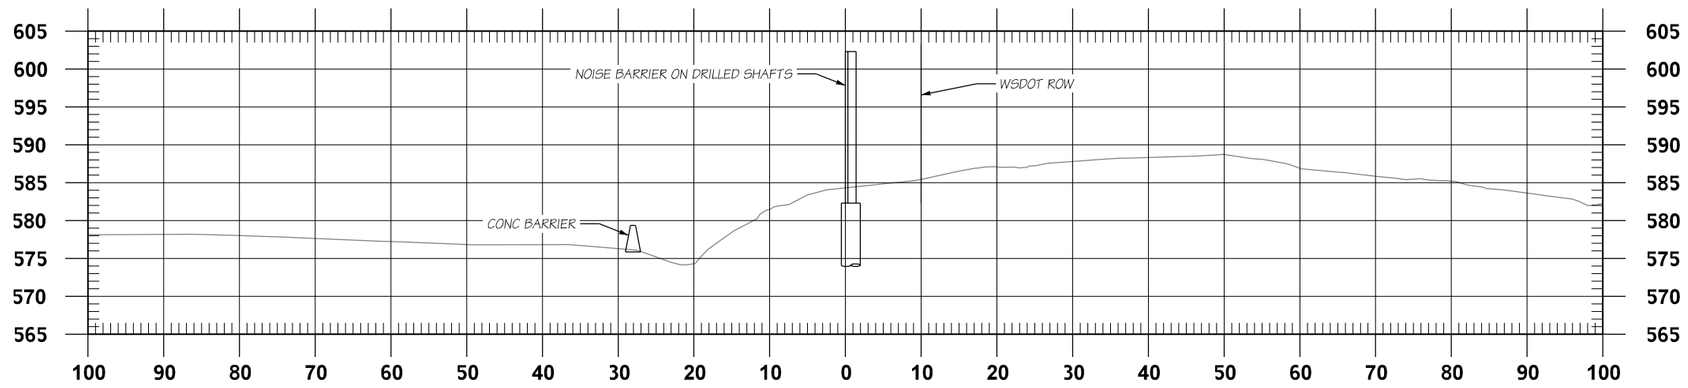

WALL 3 STA 310+00

FILE NAME c:\pw_working\lochner-pw-01\dms17484\ID16833_PS_ST_024.dgn						
TIME 6:14:47 PM				REGION NO.	STATE	FED.AID PROJ.NO.
DATE 12/8/2021 6:14:47 PM				XX	WASH	XX
PLOTTED BY B. Nakashoji				JOB NUMBER		
DESIGNED BY B. Nakashoji						
ENTERED BY B. Nakashoji				CONTRACT NO.	LOCATION NO.	
CHECKED BY S. Johnson				XXXXXX		
PROJ. ENGR. S. Johnson						
REGIONAL ADM. XX	REVISION	DATE	BY			

PRELIMINARY
NOT FOR CONSTRUCTION

Washington State Department of Transportation

LOCHNER

SR 526 MP 1.92 TO MP 4.52
SR 527 MP 11.73 TO MP 11.92

SR 526
CORRIDOR IMPROVEMENTS
NOISE WALL LAYOUTS

EVERETT/SNOHOMISH COUNTY DECEMBER 2021

WALL 3 CROSS SECTIONS 1 OF 2

Plot 1
PLAN REF NO WA24
SHEET 126 OF 154 SHEETS

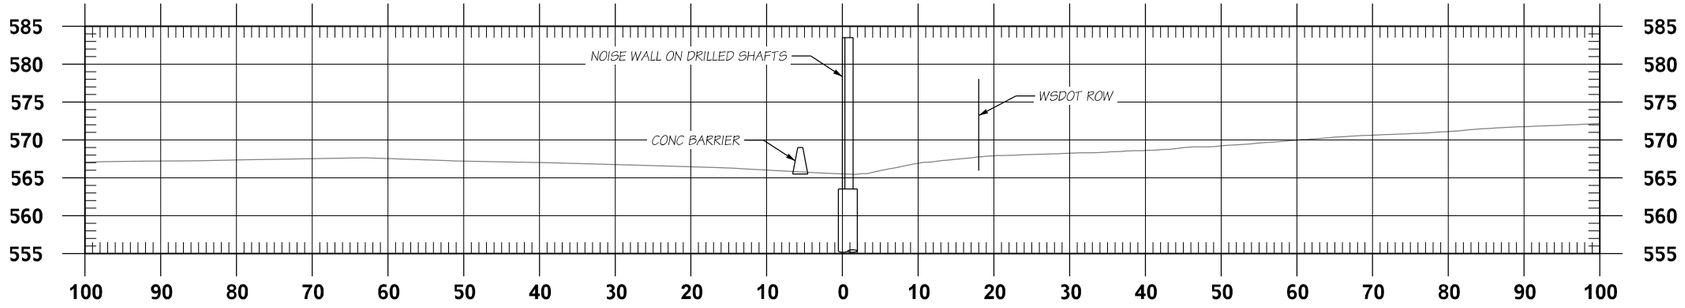

WALL 3 STA 315+00

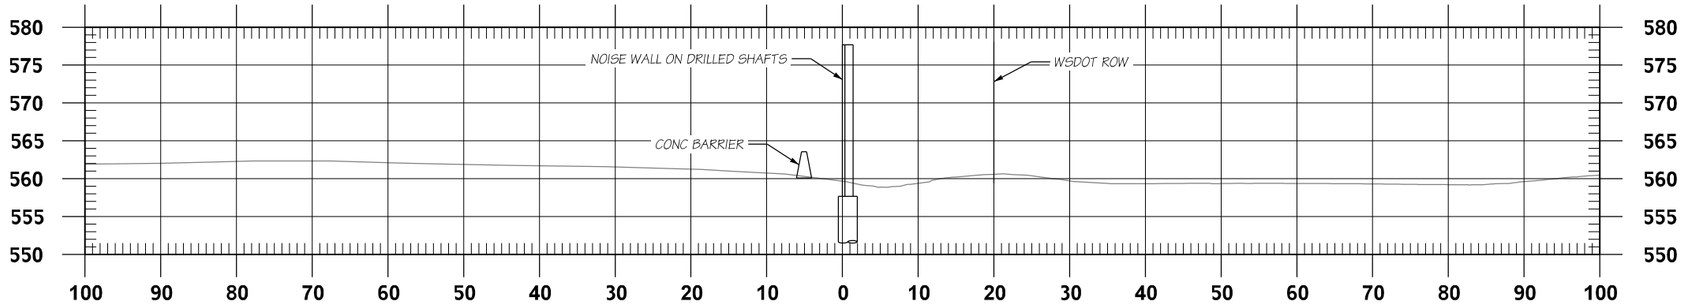

WALL 3 STA 318+00

FILE NAME c:\pw_working\lochner-pw-01\dms17484\ID16833_PS_ST_025.dgn							
TIME 6:14:54 PM					REGION NO.	STATE	FED.AID PROJ.NO.
DATE 12/8/2021 6:14:54 PM					XX	WASH	XX
PLOTTED BY B. Nakashoji					JOB NUMBER		
DESIGNED BY B. Nakashoji							
ENTERED BY B. Nakashoji					CONTRACT NO.		LOCATION NO.
CHECKED BY S. Johnson					XXXXXX		
PROJ. ENGR. S. Johnson							
REGIONAL ADM. XX	REVISION	DATE	BY				

PRELIMINARY
NOT FOR CONSTRUCTION

Washington State Department of Transportation

LOCHNER

SR 526 MP 1.92 TO MP 4.52
SR 527 MP 11.73 TO MP 11.92

SR 526
CORRIDOR IMPROVEMENTS
NOISE WALL LAYOUTS

EVERETT/SNOHOMISH COUNTY DECEMBER 2021

WALL 3 CROSS SECTIONS 2 OF 2

Plot 1
PLAN REF NO WA25
SHEET 127 OF 154 SHEETS

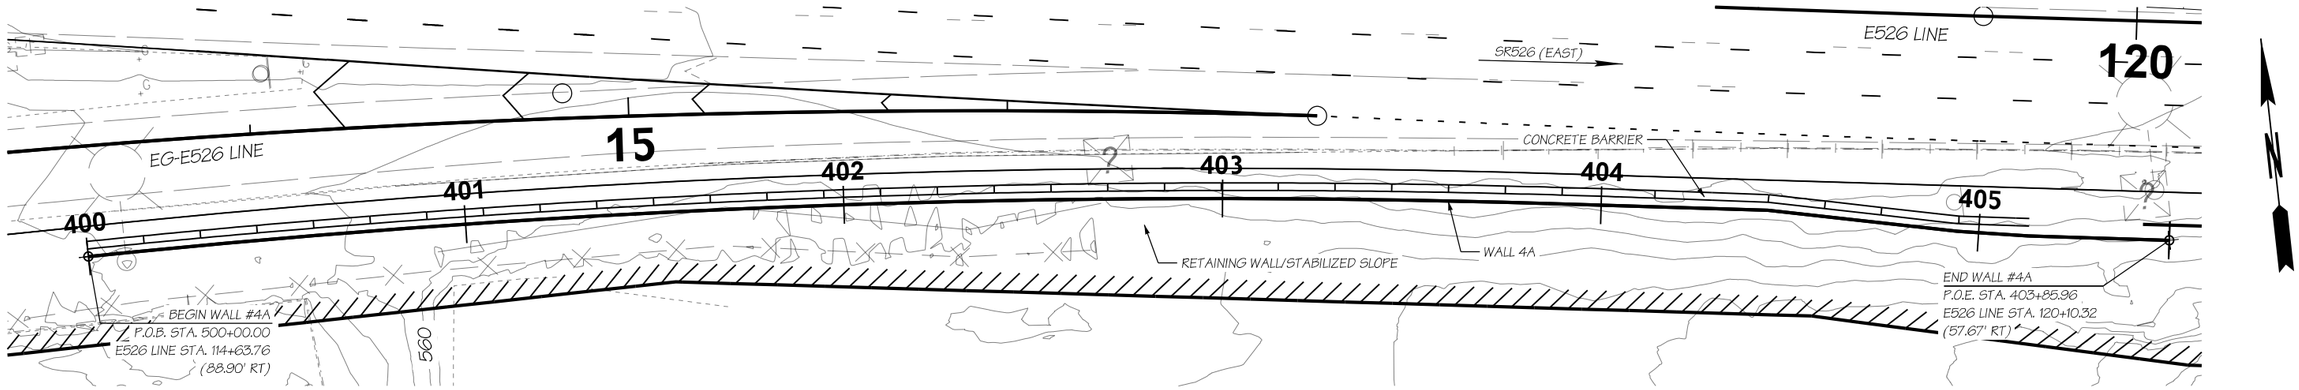

PLAN - NOISE WALL 4A

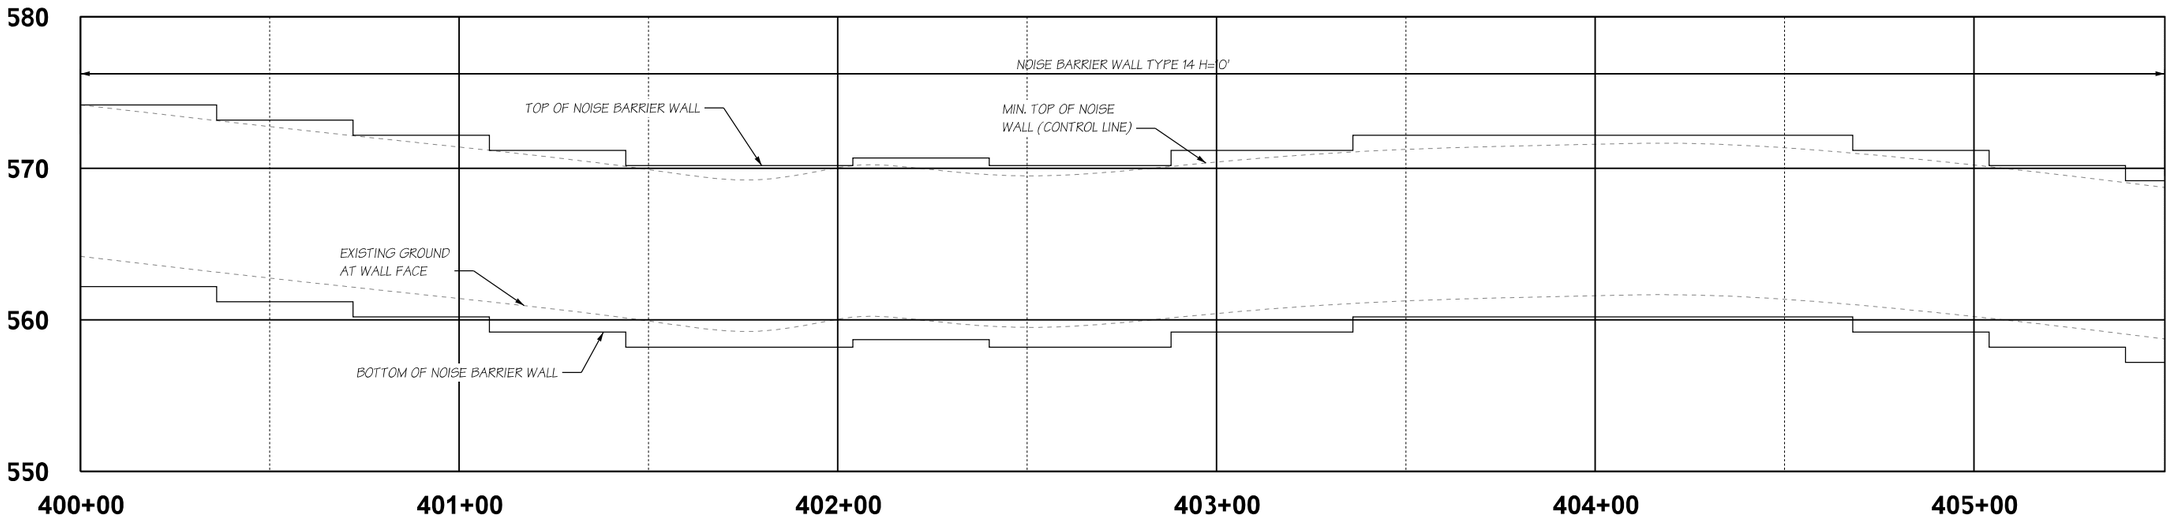

DEVELOPED ELEVATION - NOISE WALL 4A

NOTES:

1. SEE NOTES ON SHEET NWXX

FILE NAME	c:\pw_working\lochner-pw-01\dms17484\ID16833_PS_ST_026.dgn					
TIME	6:15:05 PM					
DATE	12/8/2021 6:15:05 PM					
PLOTTED BY	B. Nakashoji					
DESIGNED BY	B. Nakashoji					
ENTERED BY	B. Nakashoji					
CHECKED BY	S. Johnson					
PROJ. ENGR.	S. Johnson					
REGIONAL ADM.	XX	REVISION	DATE	BY		

REGION NO.	STATE	FED.AID PROJ.NO.
XX	WASH	XX
JOB NUMBER		
CONTRACT NO.		LOCATION NO.
XXXXXX		

PRELIMINARY
NOT FOR CONSTRUCTION

Washington State Department of Transportation

LOCHNER

SR 526 MP 1.92 TO MP 4.52
SR 527 MP 11.73 TO MP 11.92

SR 526
CORRIDOR IMPROVEMENTS
NOISE WALL LAYOUTS

EVERETT/SNOHOMISH COUNTY DECEMBER 2021

NOISE WALL 4A LAYOUT

Plot 1

PLAN REF NO
WA26

SHEET
128
OF
154
SHEETS

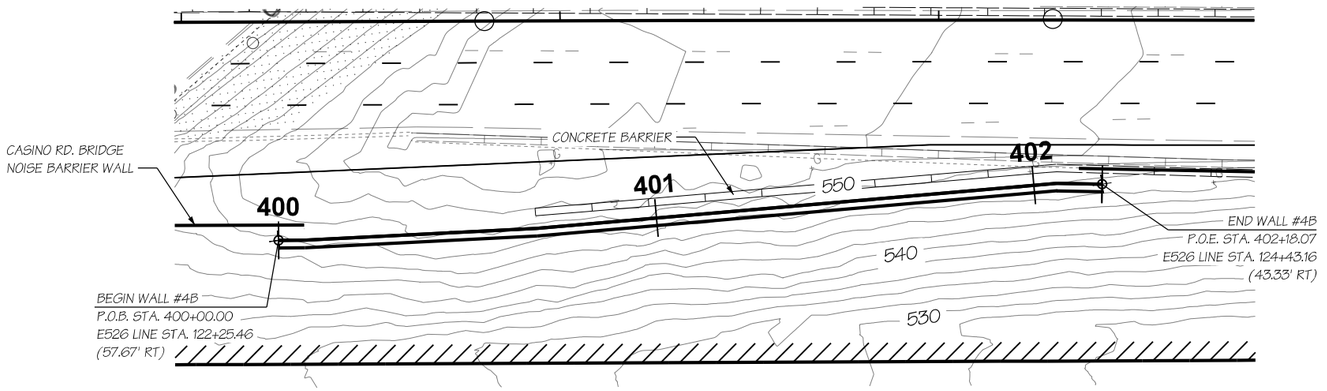

PLAN - NOISE WALL 4B

0 20 40
SCALE IN FEET

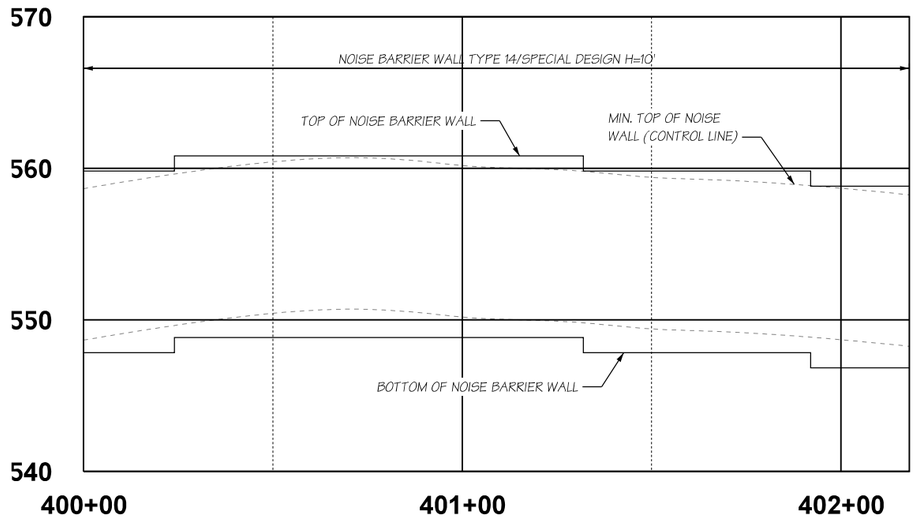

DEVELOPED ELEVATION - NOISE WALL 4B

NOTES:

1. SEE NOTES ON SHEET NWXX

FILE NAME c:\pw_working\lochner-pw-01\dms17484\ID16833_PS_ST_027.dgn				REGION NO.	STATE	FED.AID PROJ.NO.
TIME 6:15:13 PM				XX	WASH	XX
DATE 12/8/2021 6:15:13 PM				JOB NUMBER		
PLOTTED BY B. Nakashoji						
DESIGNED BY B. Nakashoji				CONTRACT NO.		LOCATION NO.
ENTERED BY B. Nakashoji				XXXXXX		
CHECKED BY S. Johnson						
PROJ. ENGR. S. Johnson						
REGIONAL ADM. XX	REVISION	DATE	BY			

PRELIMINARY
NOT FOR CONSTRUCTION

Washington State Department of Transportation

LOCHNER

SR 526
SR 527

MP 1.92 TO MP 4.52
MP 11.73 TO MP 11.92

SR 526 CORRIDOR IMPROVEMENTS
NOISE WALL LAYOUTS

EVERETT/SNOHOMISH COUNTY DECEMBER 2021

NOISE WALL 4B LAYOUT

Plot 1

PLAN REF NO
WA27

SHEET
129
OF
154
SHEETS

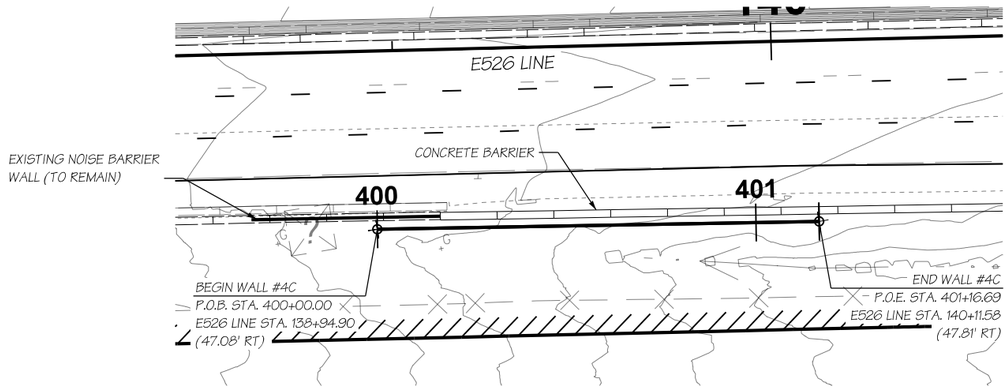

0 20 40
SCALE IN FEET

PLAN - NOISE WALL 4C

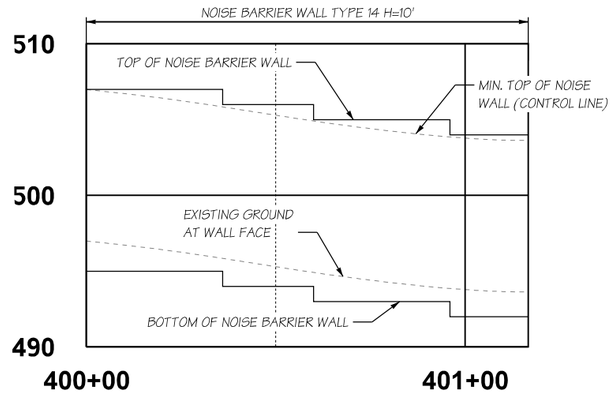

NOTES:

1. SEE NOTES ON SHEET NWXX

DEVELOPED ELEVATION - NOISE WALL 4C

FILE NAME	c:\pw_working\lochner-pw-01\dms17484\ID16833_PS_ST_028.dgn						
TIME	6:15:20 PM						
DATE	12/8/2021 6:15:20 PM						
PLOTTED BY	B. Nakashoji						
DESIGNED BY	B. Nakashoji						
ENTERED BY	B. Nakashoji						
CHECKED BY	S. Johnson						
PROJ. ENGR.	S. Johnson						
REGIONAL ADM.	XX	REVISION	DATE	BY			

REGION NO.	STATE	FED.AID PROJ.NO.
XX	WASH	XX
JOB NUMBER		
CONTRACT NO.		LOCATION NO.
XXXXXX		

PRELIMINARY
NOT FOR CONSTRUCTION

Washington State Department of Transportation

LOCHNER

SR 526 MP 1.92 TO MP 4.52
SR 527 MP 11.73 TO MP 11.92

SR 526
CORRIDOR IMPROVEMENTS
NOISE WALL LAYOUTS

EVERETT/SNOHOMISH COUNTY DECEMBER 2021

NOISE WALL 4C LAYOUT

Plot 1
PLAN REF NO
WA28
SHEET
130
OF
154
SHEETS

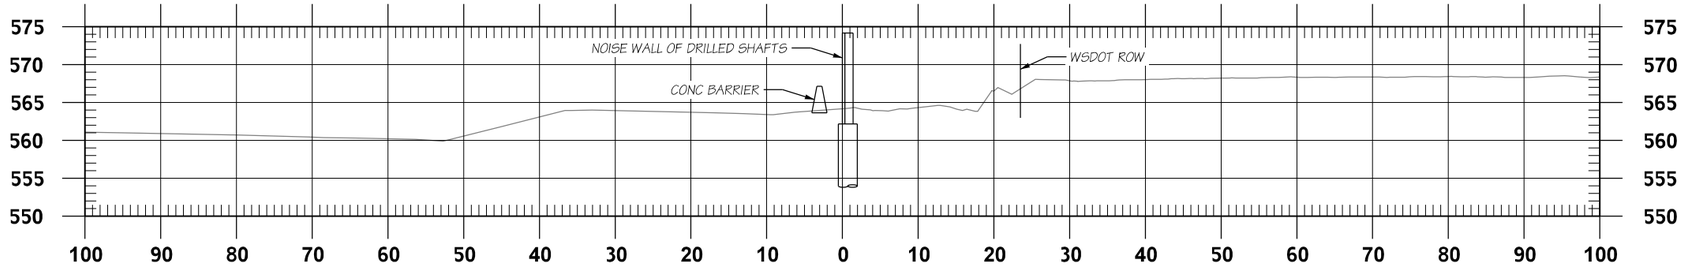

WALL 4A STA 400+00

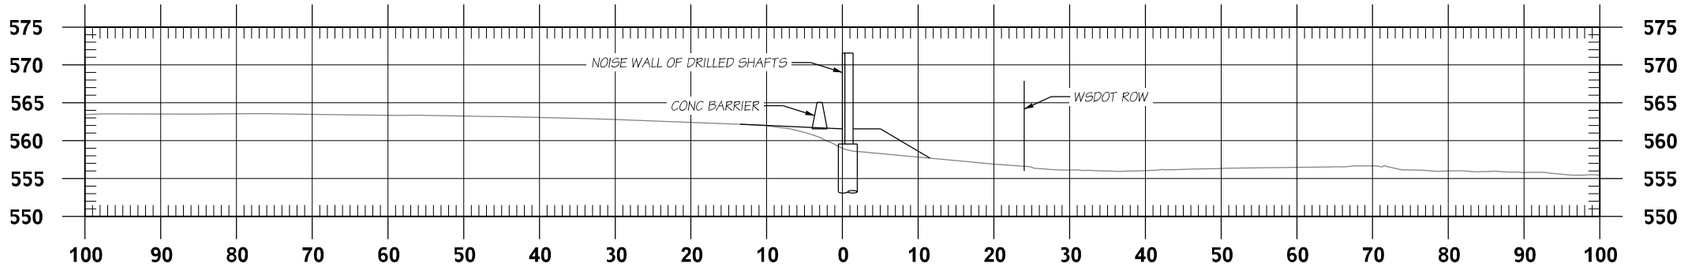

WALL 4A STA 402+50

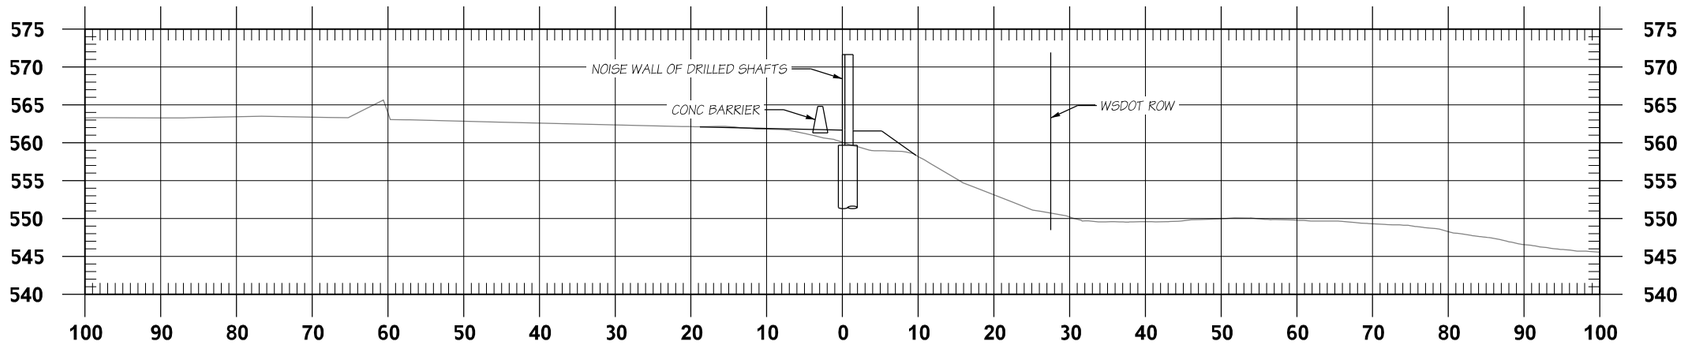

WALL 4A STA 405+00

FILE NAME	c:\pw_working\lochner-pw-01\dms17484\ID16833_PS_ST_029.dgn					
TIME	6:15:28 PM					
DATE	12/8/2021 6:15:28 PM					
PLOTTED BY	B. Nakashoji					
DESIGNED BY	B. Nakashoji					
ENTERED BY	B. Nakashoji					
CHECKED BY	S. Johnson					
PROJ. ENGR.	S. Johnson					
REGIONAL ADM.	XX	REVISION	DATE	BY		

REGION NO.	STATE	FED.AID PROJ.NO.
XX	WASH	XX
JOB NUMBER		
CONTRACT NO.		LOCATION NO.
XXXXXX		

PRELIMINARY

NOT FOR CONSTRUCTION

Washington State Department of Transportation

LOCHNER

SR 526 MP 1.92 TO MP 4.52
SR 527 MP 11.73 TO MP 11.92

SR 526 CORRIDOR IMPROVEMENTS NOISE WALL LAYOUTS

EVERETT/SNOHOMISH COUNTY DECEMBER 2021

WALL 4 CROSS SECTIONS

Plot 1

PLAN REF NO WA29

SHEET 131 OF 154 SHEETS

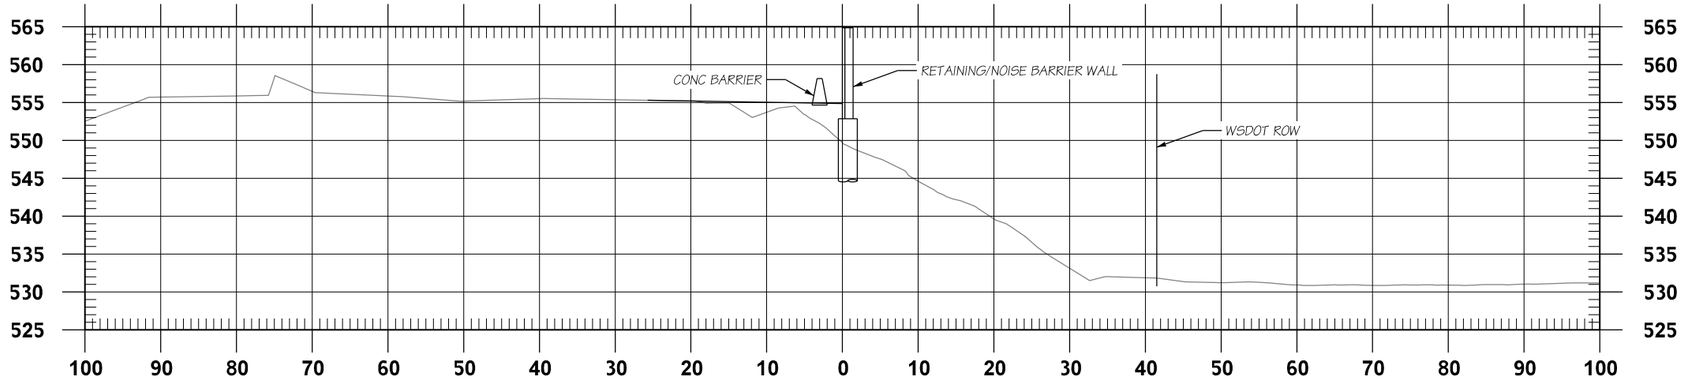

WALL 4B STA 401+25

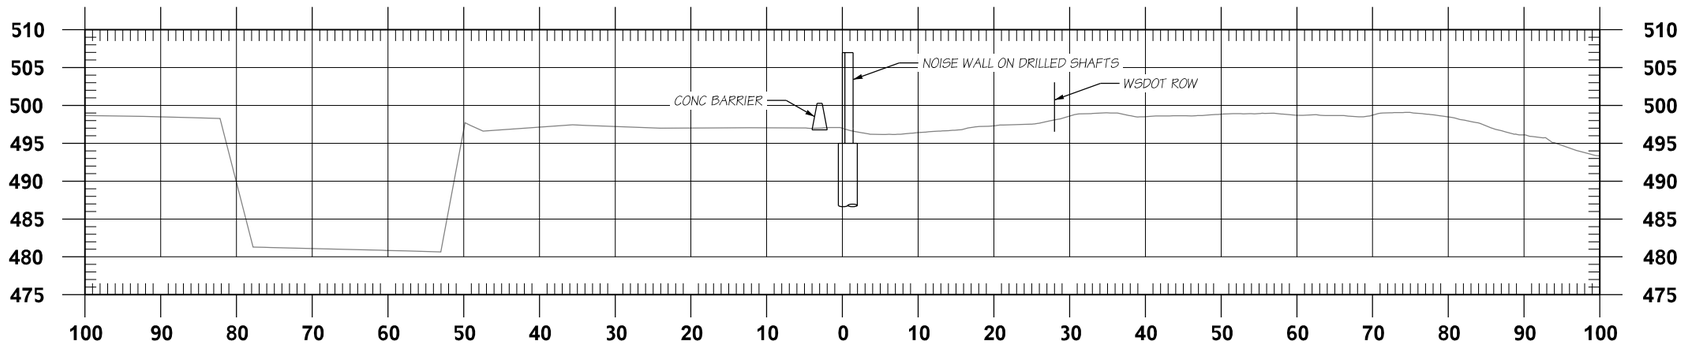

WALL 4C STA 400+00

FILE NAME	c:\pw_working\lochner-pw-01\dms17484\ID16833_PS_ST_030.dgn					
TIME	6:15:35 PM					
DATE	12/8/2021 6:15:35 PM					
PLOTTED BY	B. Nakashoji					
DESIGNED BY	B. Nakashoji					
ENTERED BY	B. Nakashoji					
CHECKED BY	S. Johnson					
PROJ. ENGR.	S. Johnson					
REGIONAL ADM.	XX	REVISION	DATE	BY		

REGION NO.	STATE	FED.AID PROJ.NO.
XX	WASH	XX
JOB NUMBER		
CONTRACT NO.		LOCATION NO.
XXXXXX		

PRELIMINARY

NOT FOR CONSTRUCTION

Washington State Department of Transportation

LOCHNER

SR 526 MP 1.92 TO MP 4.52
SR 527 MP 11.73 TO MP 11.92

SR 526
CORRIDOR IMPROVEMENTS
NOISE WALL LAYOUTS

EVERETT/SNOHOMISH COUNTY DECEMBER 2021

WALL 4 CROSS SECTIONS

Plot 1

PLAN REF NO
WA30

SHEET 132 OF 154 SHEETS

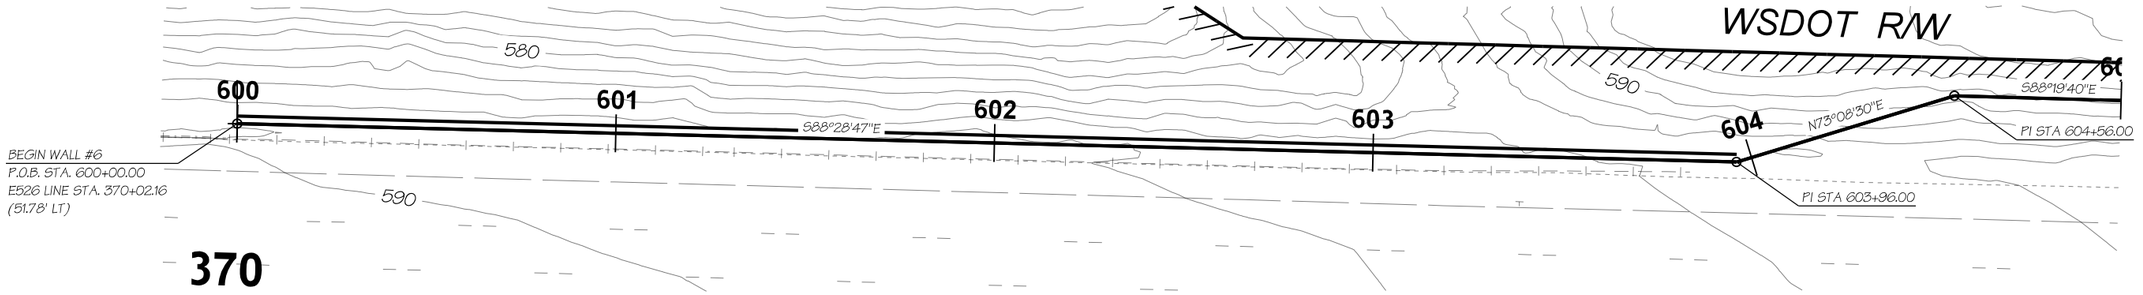

PLAN - NOISE WALL 6

0 20 40
SCALE IN FEET

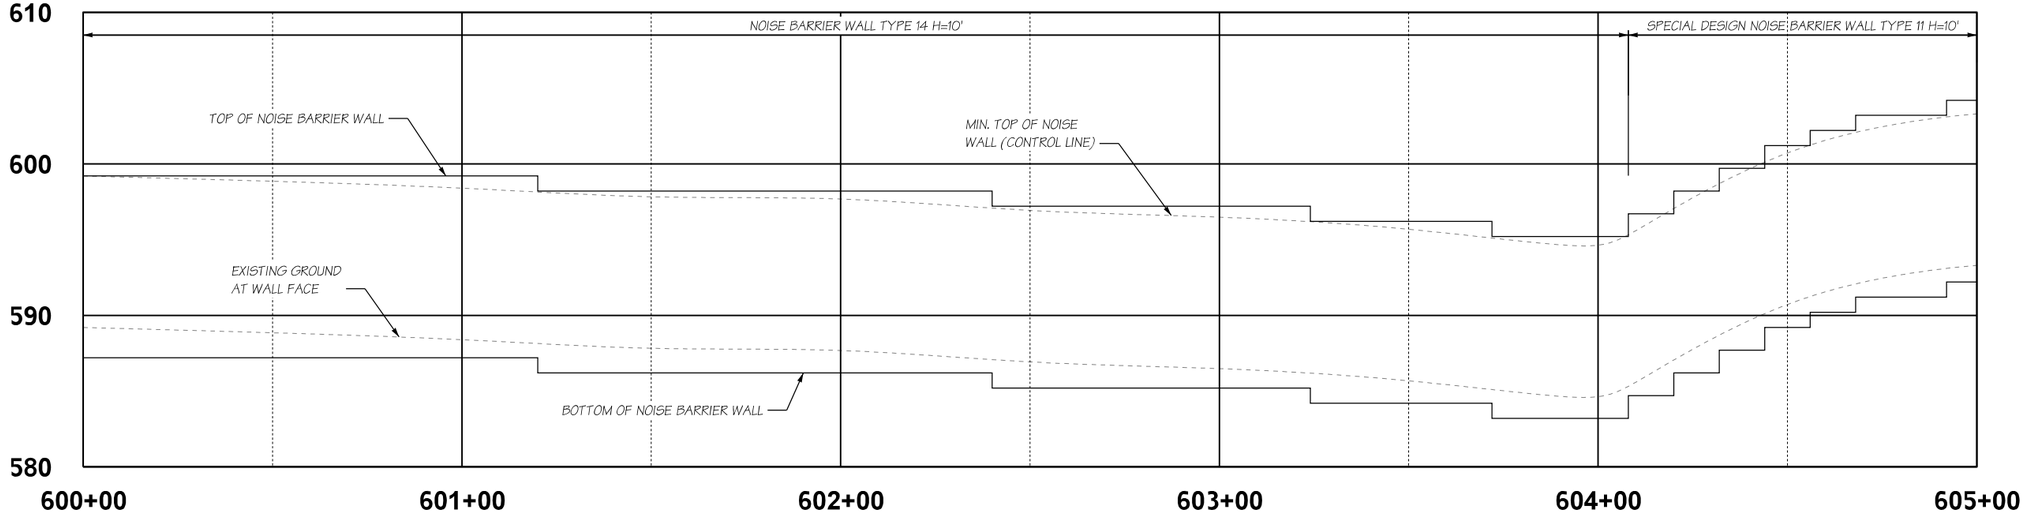

DEVELOPED ELEVATION - NOISE WALL 6

NOTES:

1. SEE NOTES ON SHEET NWXX

FILE NAME	c:\pw_working\lochner-pw-01\dms17484\ID16833_PS_ST_031.dgn					
TIME	6:15:45 PM					
DATE	12/8/2021 6:15:45 PM					
PLOTTED BY	B. Nakashoji					
DESIGNED BY	B. Nakashoji					
ENTERED BY	B. Nakashoji					
CHECKED BY	S. Johnson					
PROJ. ENGR.	S. Johnson					
REGIONAL ADM.	XX	REVISION	DATE	BY		

REGION NO.	STATE	FED.AID PROJ.NO.
XX	WASH	XX
JOB NUMBER		
CONTRACT NO.		LOCATION NO.
XXXXXX		

PRELIMINARY
NOT FOR CONSTRUCTION

Washington State Department of Transportation

LOCHNER

SR 526 MP 1.92 TO MP 4.52
SR 527 MP 11.73 TO MP 11.92

SR 526
CORRIDOR IMPROVEMENTS
NOISE WALL LAYOUTS

EVERETT/SNOHOMISH COUNTY DECEMBER 2021

NOISE WALL 6 LAYOUT 1

Plot 1

PLAN REF NO
WA31

SHEET
133
OF
154
SHEETS

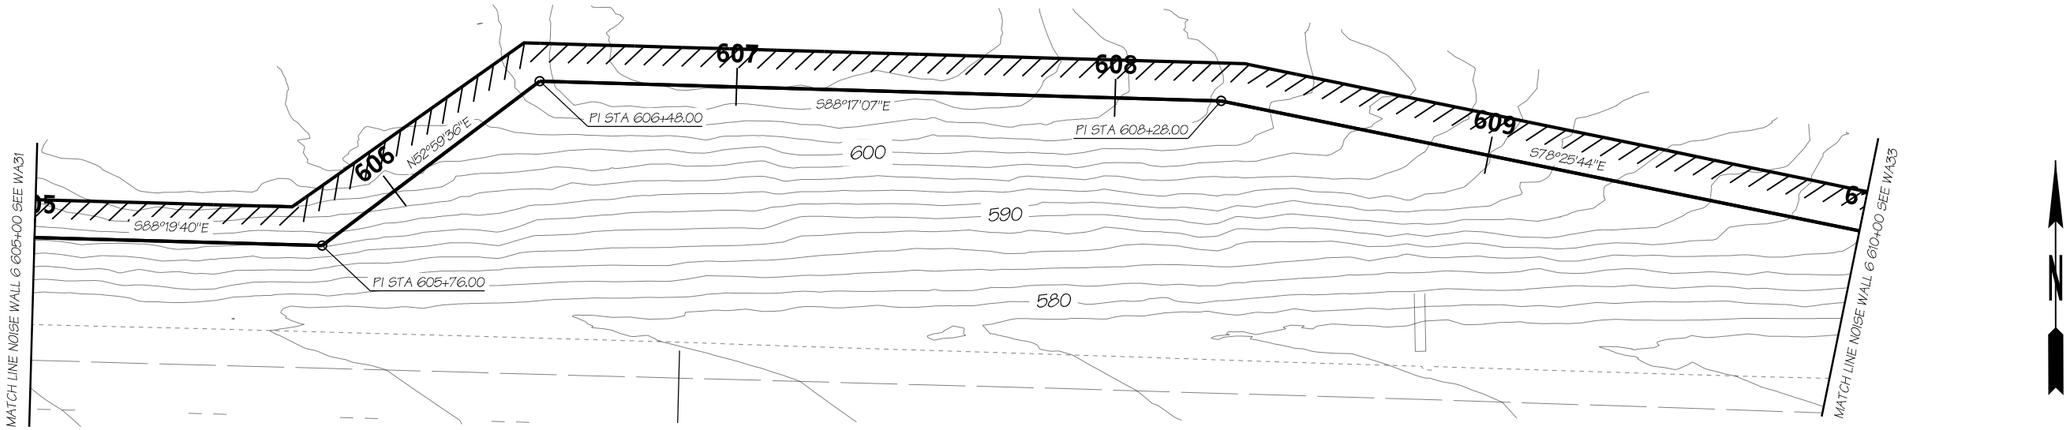

PLAN - NOISE WALL 6

0 20 40
SCALE IN FEET

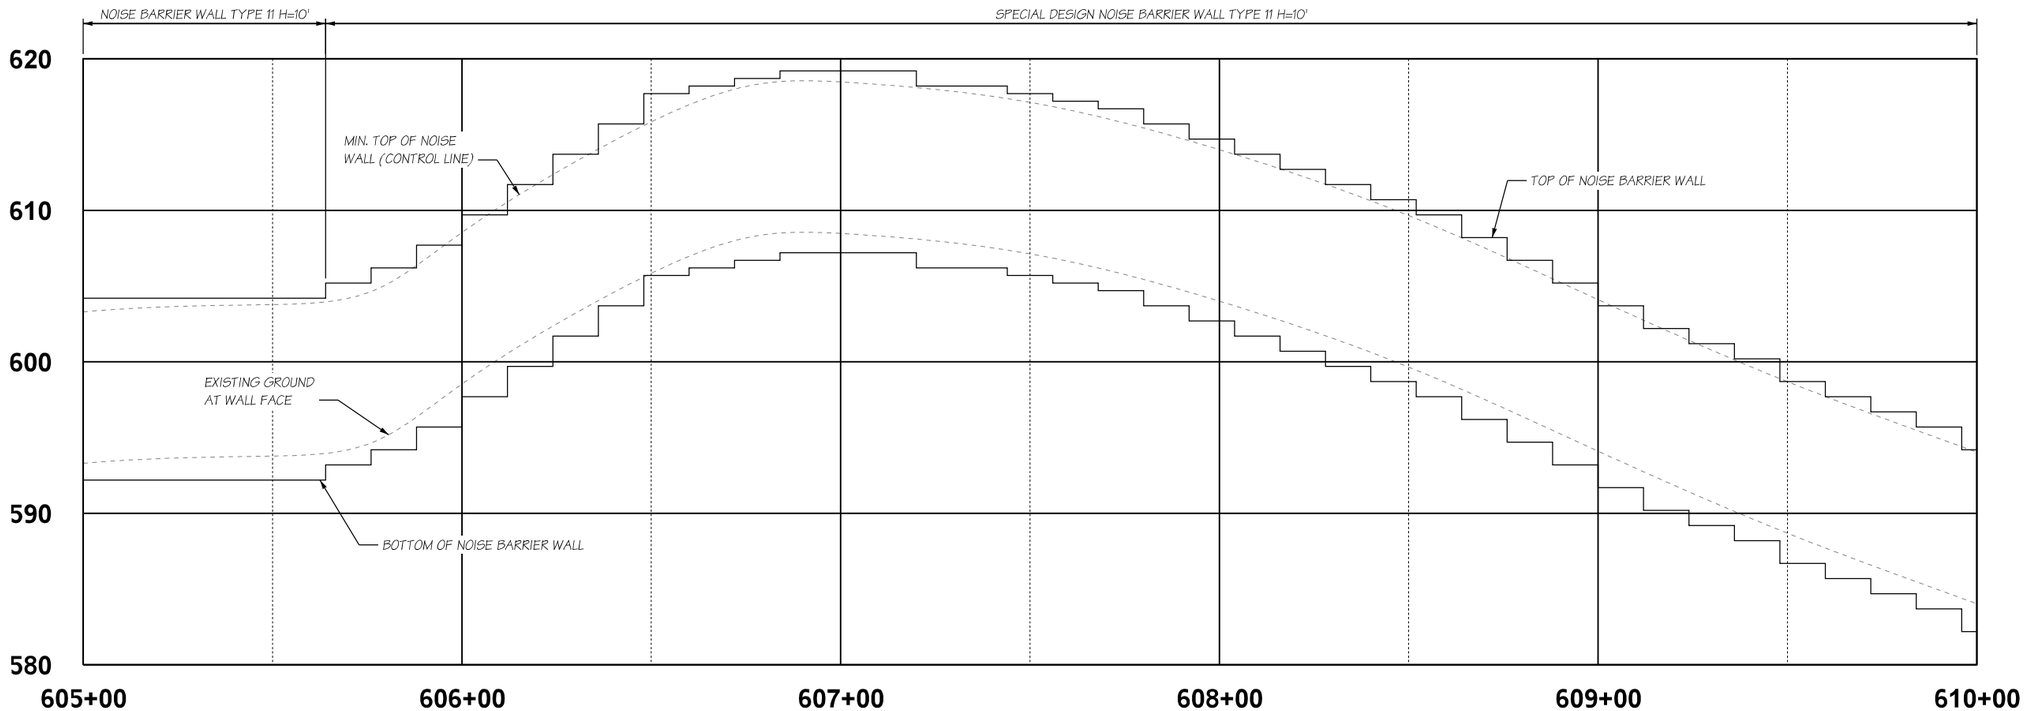

DEVELOPED ELEVATION - NOISE WALL 6

NOTES:

1. SEE NOTES ON SHEET NWXX

FILE NAME	c:\pw_working\lochner-pw-01\dms17484\ID16833_PS_ST_032.dgn				REGION NO.	STATE	FED.AID PROJ.NO.
TIME	6:15:54 PM				XX	WASH	XX
DATE	12/8/2021 6:15:54 PM				JOB NUMBER		
PLOTTED BY	B. Nakashoji						
DESIGNED BY	B. Nakashoji				CONTRACT NO.		LOCATION NO.
ENTERED BY	B. Nakashoji				XXXXXX		
CHECKED BY	S. Johnson						
PROJ. ENGR.	S. Johnson						
REGIONAL ADM.	XX	REVISION	DATE	BY			

PRELIMINARY
NOT FOR CONSTRUCTION

Washington State Department of Transportation

LOCHNER

SR 526
SR 527

MP 1.92 TO MP 4.52
MP 11.73 TO MP 11.92

SR 526
CORRIDOR IMPROVEMENTS
NOISE WALL LAYOUTS

EVERETT/SNOHOMISH COUNTY DECEMBER 2021

NOISE WALL 6 LAYOUT 2

Plot 1
PLAN REF NO
WA32
SHEET
134
OF
154
SHEETS

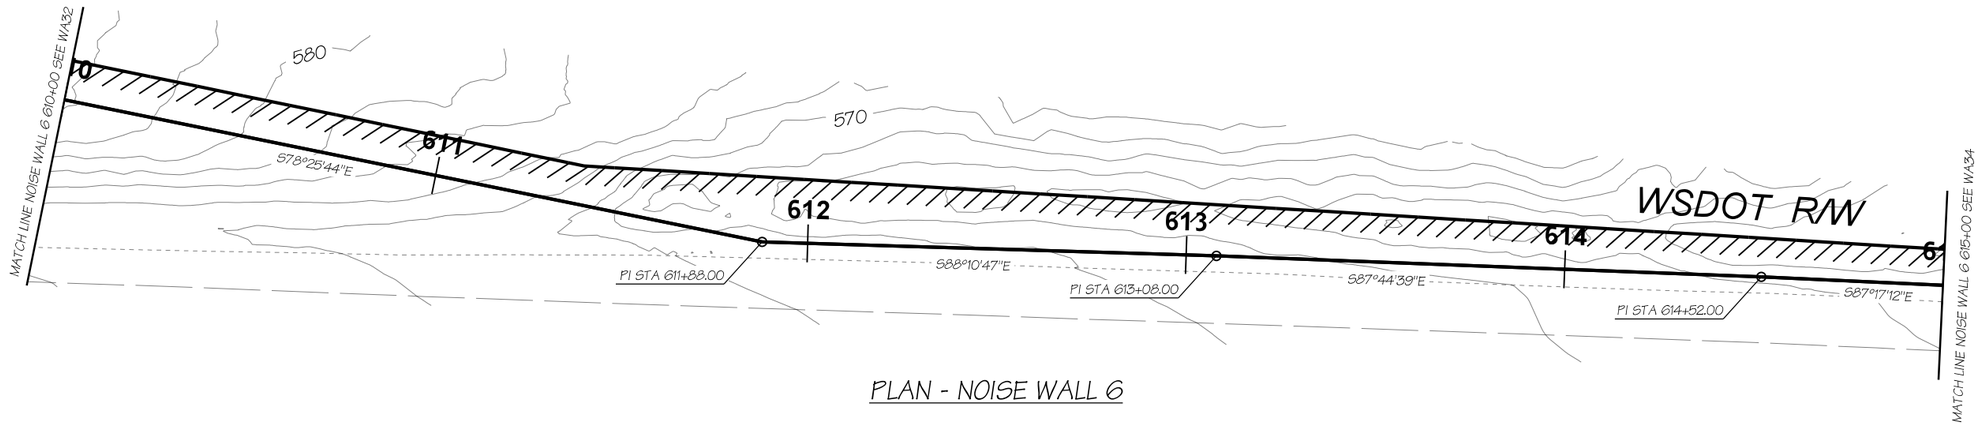

PLAN - NOISE WALL 6

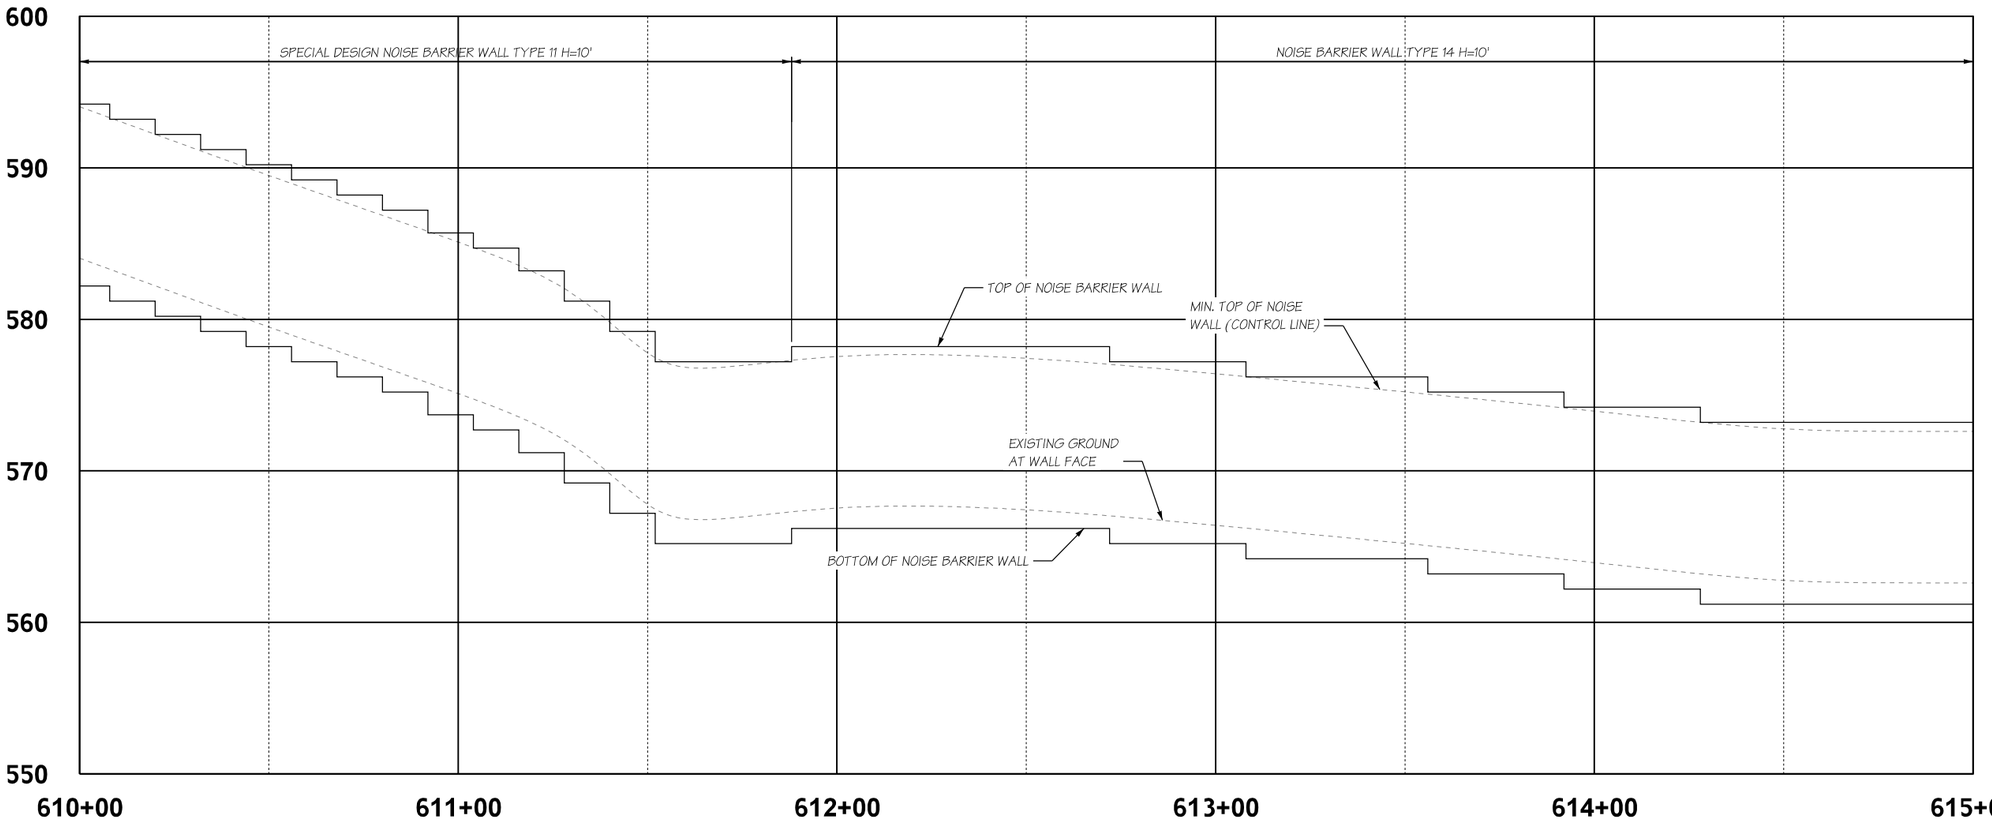

DEVELOPED ELEVATION - NOISE WALL 6

NOTES:

1. SEE NOTES ON SHEET NWXX

FILE NAME	c:\pw_working\lochner-pw-01\dms17484\ID16833_PS_ST_033.dgn					
TIME	6:16:07 PM					
DATE	12/8/2021 6:16:07 PM					
PLOTTED BY	B. Nakashoji					
DESIGNED BY	B. Nakashoji					
ENTERED BY	B. Nakashoji					
CHECKED BY	S. Johnson					
PROJ. ENGR.	S. Johnson					
REGIONAL ADM.	XX	REVISION	DATE	BY		

REGION NO.	STATE	FED.AID PROJ.NO.
XX	WASH	XX
JOB NUMBER		
CONTRACT NO.		LOCATION NO.
XXXXXX		

PRELIMINARY
NOT FOR CONSTRUCTION

Washington State Department of Transportation

LOCHNER

SR 526
SR 527

MP 1.92 TO MP 4.52
MP 11.73 TO MP 11.92

SR 526
CORRIDOR IMPROVEMENTS
NOISE WALL LAYOUTS

EVERETT/SNOHOMISH COUNTY DECEMBER 2021

NOISE WALL 6 LAYOUT 3

Plot 1

PLAN REF NO
WA33

SHEET
135
OF
154
SHEETS

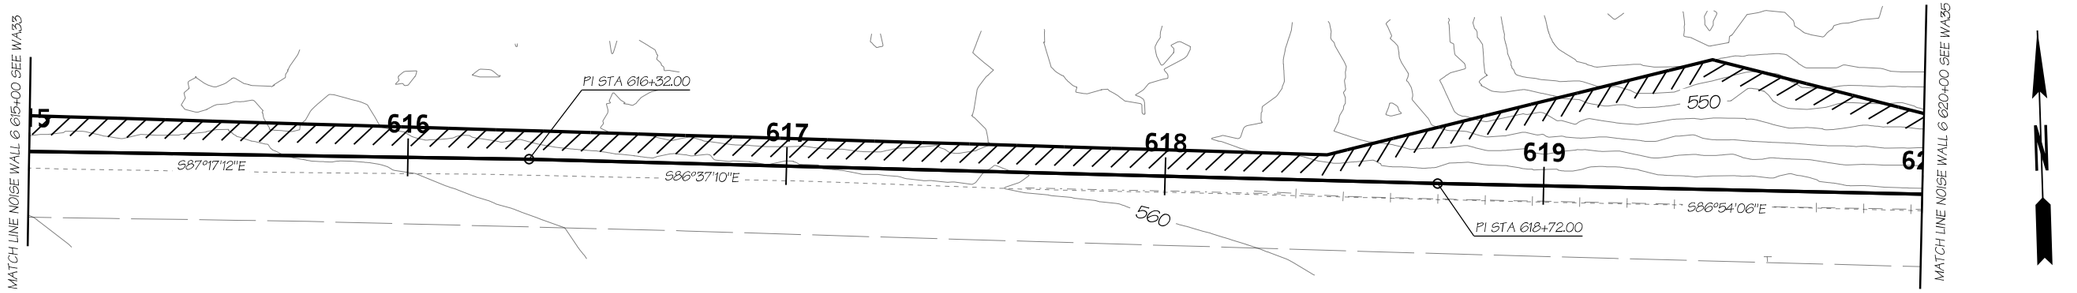

PLAN - NOISE WALL 6

0 20 40
SCALE IN FEET

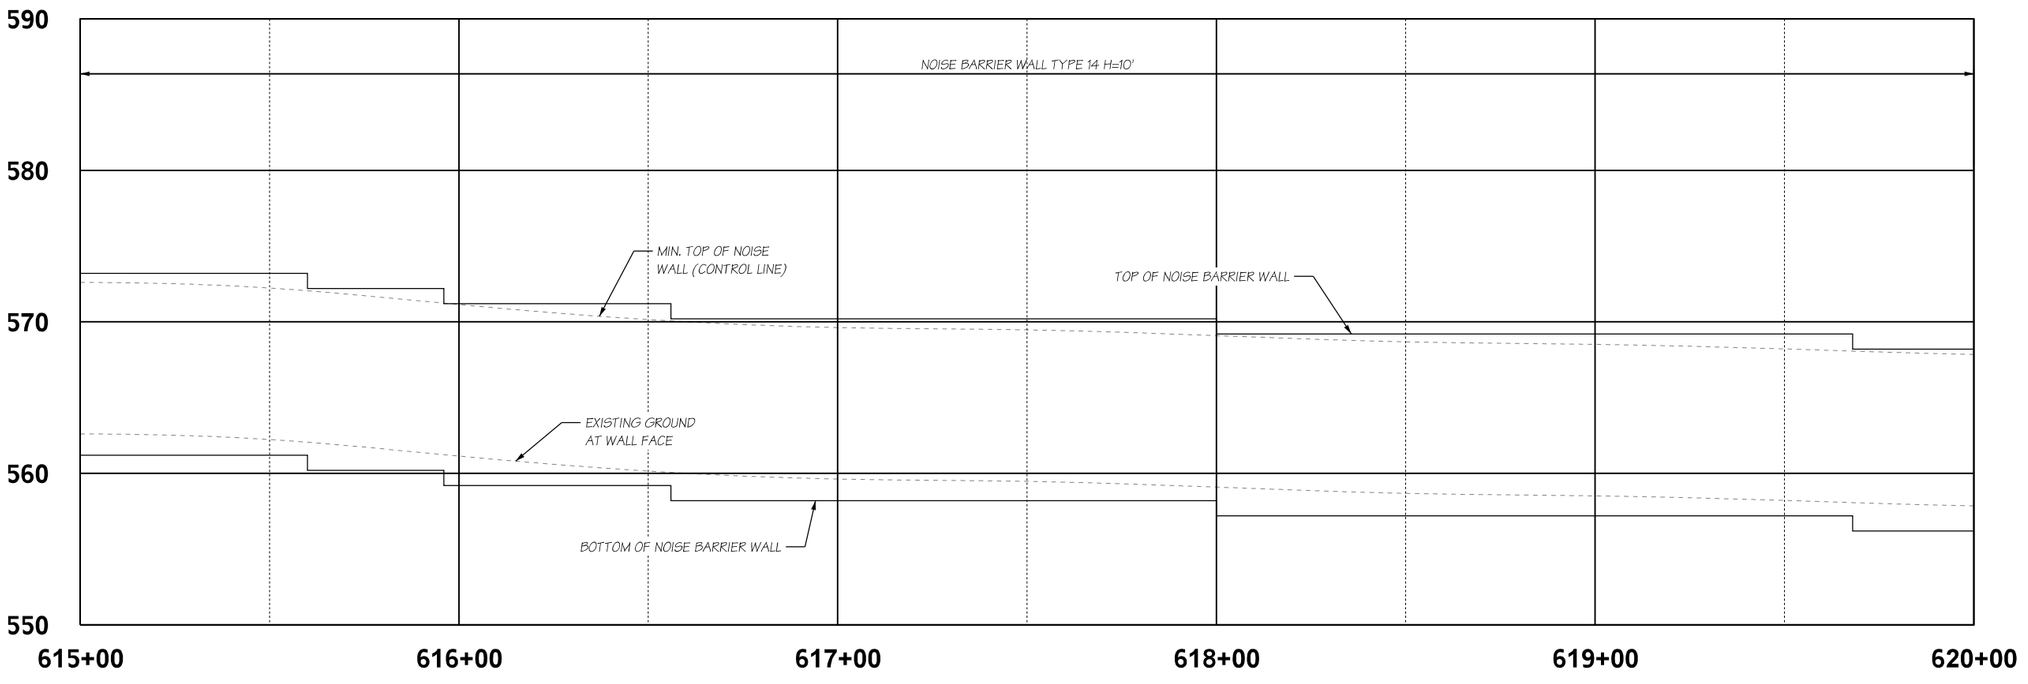

DEVELOPED ELEVATION - NOISE WALL 6

NOTES:

1. SEE NOTES ON SHEET NWXX

FILE NAME	c:\pw_working\lochner-pw-01\dms17484\ID16833_PS_ST_034.dgn			REGION NO. / STATE	FED.AID PROJ.NO.
TIME	6:16:17 PM			XX / WASH	XX
DATE	12/8/2021 6:16:17 PM			JOB NUMBER	
PLOTTED BY	B. Nakashoji				
DESIGNED BY	B. Nakashoji			CONTRACT NO.	LOCATION NO.
ENTERED BY	B. Nakashoji			XXXXXX	
CHECKED BY	S. Johnson				
PROJ. ENGR.	S. Johnson				
REGIONAL ADM.	XX	REVISION	DATE	BY	

PRELIMINARY
NOT FOR CONSTRUCTION

Washington State Department of Transportation

LOCHNER

SR 526
SR 527
MP 1.92 TO MP 4.52
MP 11.73 TO MP 11.92

SR 526
CORRIDOR IMPROVEMENTS
NOISE WALL LAYOUTS

EVERETT/SNOHOMISH COUNTY DECEMBER 2021

NOISE WALL 6 LAYOUT 4

Plot 1
PLAN REF NO
WA33
SHEET
136
OF
154
SHEETS

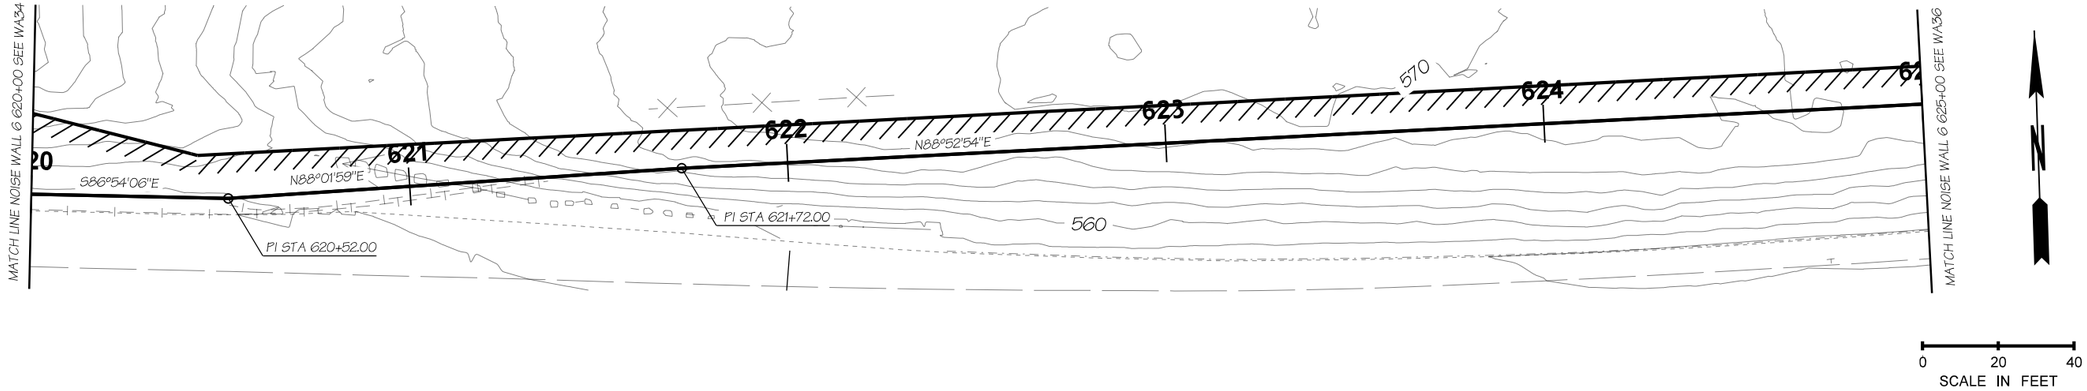

PLAN - NOISE WALL 6

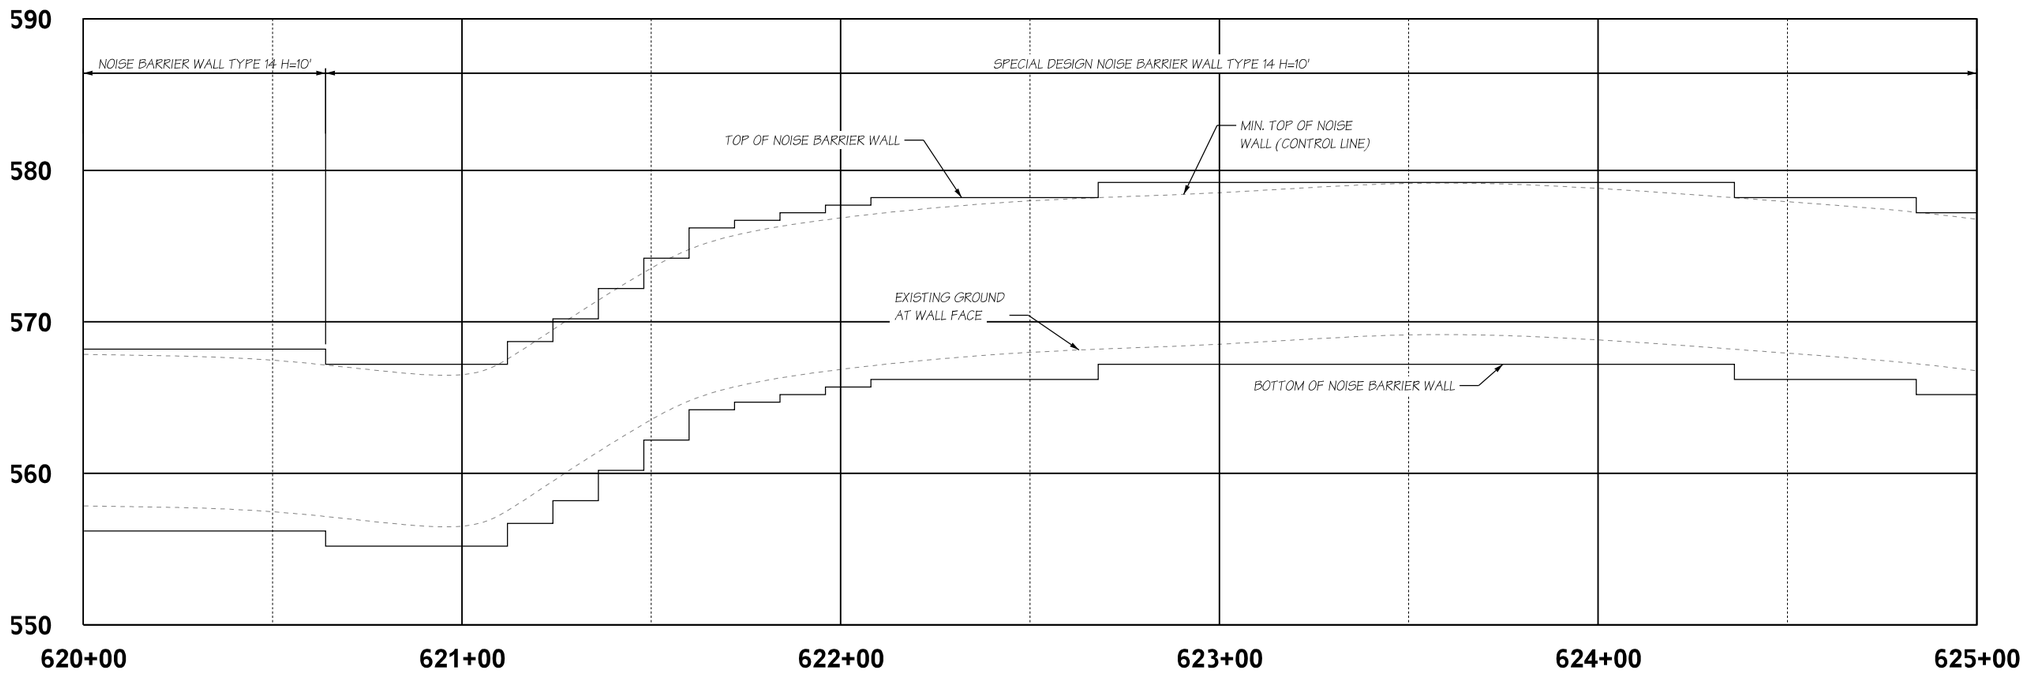

DEVELOPED ELEVATION - NOISE WALL 6

NOTES:

1. SEE NOTES ON SHEET NWXX

FILE NAME	c:\pw_working\lochner-pw-01\dms17484\ID16833_PS_ST_035.dgn					
TIME	6:16:26 PM					
DATE	12/8/2021 6:16:26 PM					
PLOTTED BY	B. Nakashoji					
DESIGNED BY	B. Nakashoji					
ENTERED BY	B. Nakashoji					
CHECKED BY	S. Johnson					
PROJ. ENGR.	S. Johnson					
REGIONAL ADM.	XX	REVISION	DATE	BY		

REGION NO.	STATE	FED.AID PROJ.NO.
XX	WASH	XX
JOB NUMBER		
CONTRACT NO.		LOCATION NO.
XXXXXX		

PRELIMINARY
NOT FOR CONSTRUCTION

Washington State Department of Transportation

LOCHNER

SR 526 MP 1.92 TO MP 4.52
SR 527 MP 11.73 TO MP 11.92

SR 526
CORRIDOR IMPROVEMENTS
NOISE WALL LAYOUTS

EVERETT/SNOHOMISH COUNTY DECEMBER 2021

NOISE WALL 6 LAYOUT 5

Plot 1
PLAN REF NO WA35
SHEET 137 OF 154 SHEETS

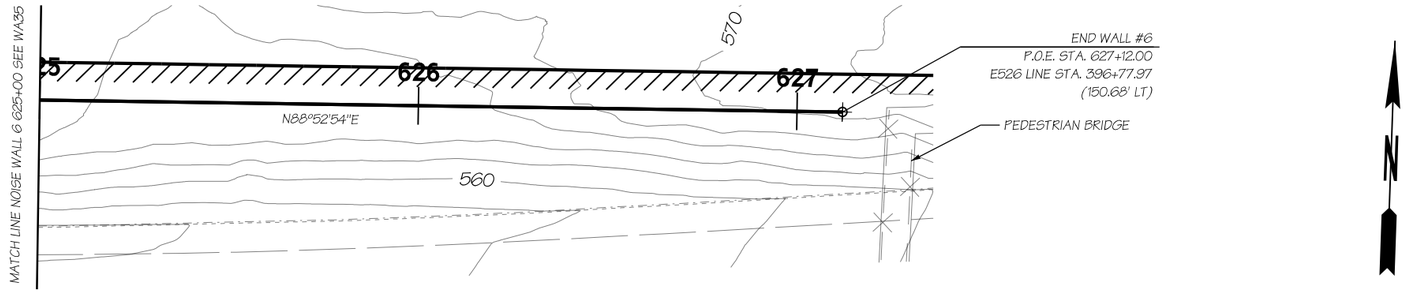

PLAN - NOISE WALL 6

0 20 40
SCALE IN FEET

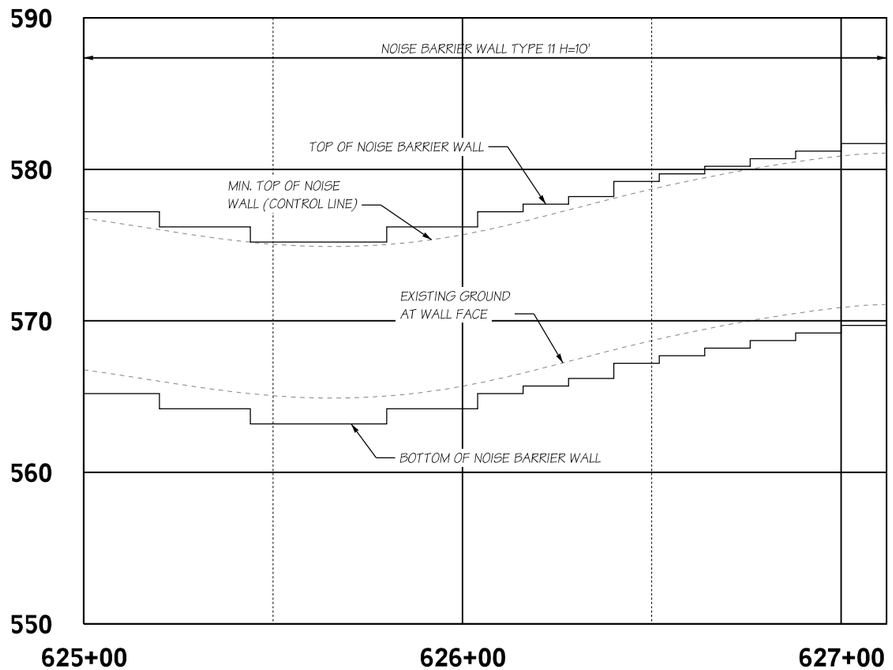

DEVELOPED ELEVATION - NOISE WALL 6

NOTES:

1. SEE NOTES ON SHEET NWXX

FILE NAME c:\pw_working\lochner-pw-01\dms17484\ID16833_PS_ST_036.dgn				REGION NO.	STATE	FED.AID PROJ.NO.
TIME 6:16:35 PM				XX	WASH	XX
DATE 12/8/2021 6:16:35 PM				JOB NUMBER		
PLOTTED BY B. Nakashoji						
DESIGNED BY B. Nakashoji				CONTRACT NO.		LOCATION NO.
ENTERED BY B. Nakashoji				XXXXXX		
CHECKED BY S. Johnson						
PROJ. ENGR. S. Johnson						
REGIONAL ADM. XX	REVISION	DATE	BY			

PRELIMINARY
NOT FOR CONSTRUCTION

Washington State Department of Transportation

LOCHNER

SR 526 MP 1.92 TO MP 4.52
SR 527 MP 11.73 TO MP 11.92

SR 526
CORRIDOR IMPROVEMENTS
NOISE WALL LAYOUTS

EVERETT/SNOHOMISH COUNTY DECEMBER 2021

NOISE WALL 6 LAYOUT 6

Plot 1
PLAN REF NO
WA36
SHEET 138 OF 154 SHEETS

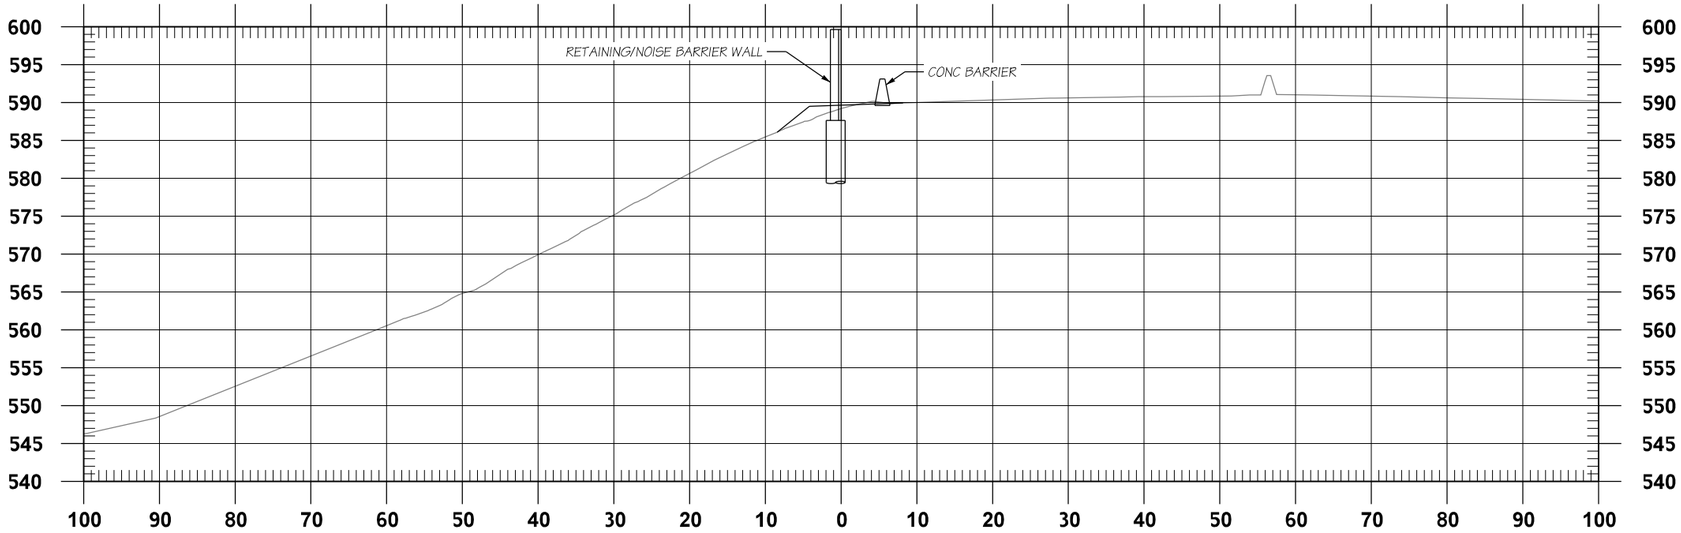

WALL 6 STA 600+00

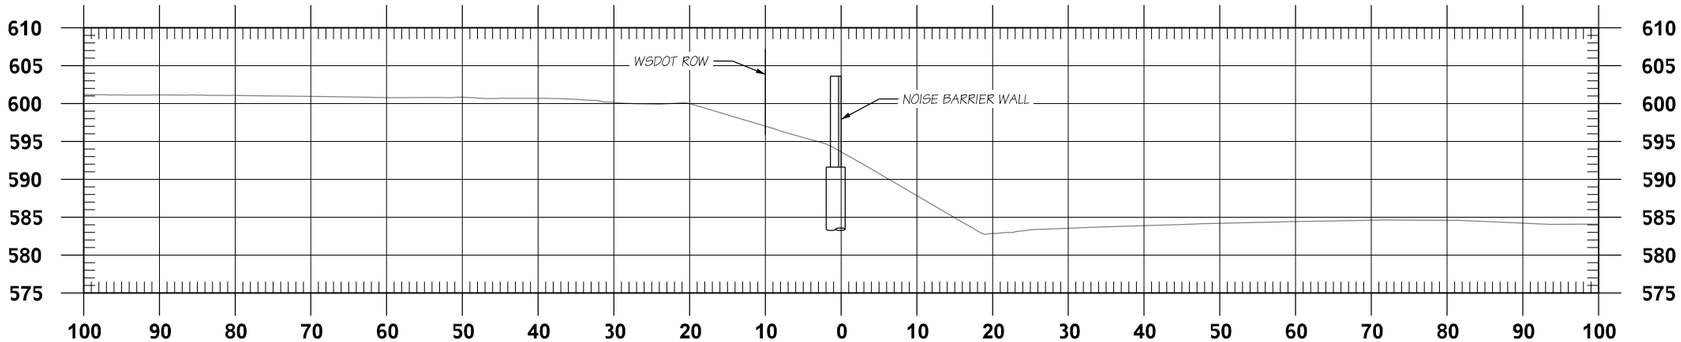

WALL 6 STA 605+00

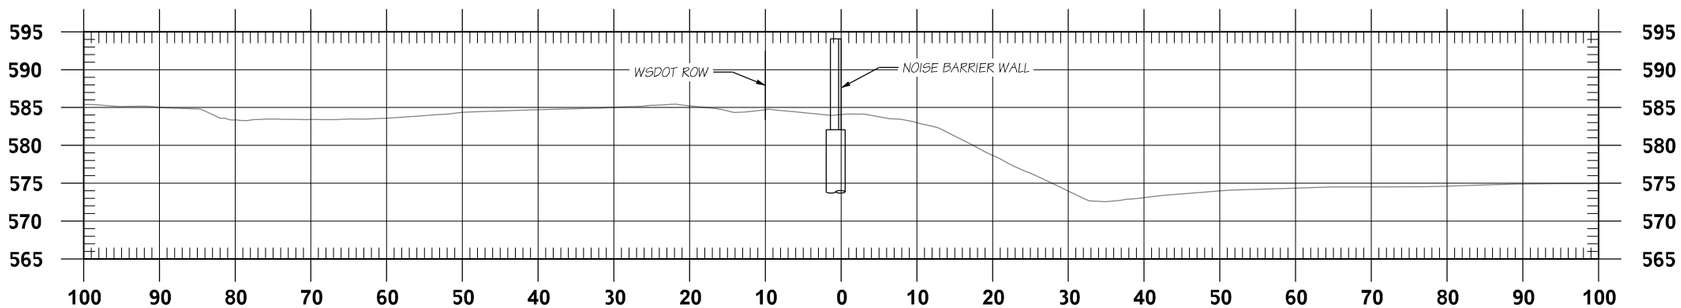

WALL 6 STA 610+00

FILE NAME	c:\pw_working\lochner-pw-01\dms17484\ID16833_PS_ST_037.dgn				REGION NO.	STATE	FED.AID PROJ.NO.
TIME	6:16:43 PM				XX	WASH	XX
DATE	12/8/2021 6:16:43 PM				JOB NUMBER		
PLOTTED BY	B. Nakashoji						
DESIGNED BY	B. Nakashoji				CONTRACT NO.		LOCATION NO.
ENTERED BY	B. Nakashoji				XXXXXX		
CHECKED BY	S. Johnson						
PROJ. ENGR.	S. Johnson						
REGIONAL ADM.	XX	REVISION	DATE	BY			

PRELIMINARY
NOT FOR CONSTRUCTION

Washington State Department of Transportation

LOCHNER

SR 526
SR 527

MP 1.92 TO MP 4.52
MP 11.73 TO MP 11.92

SR 526 CORRIDOR IMPROVEMENTS NOISE WALL LAYOUTS

EVERETT/SNOHOMISH COUNTY — DECEMBER 2021

WALL 6 CROSS SECTIONS 1 OF 2

Plot 1

PLAN REF NO
WA37

SHEET
139
OF
154
SHEETS

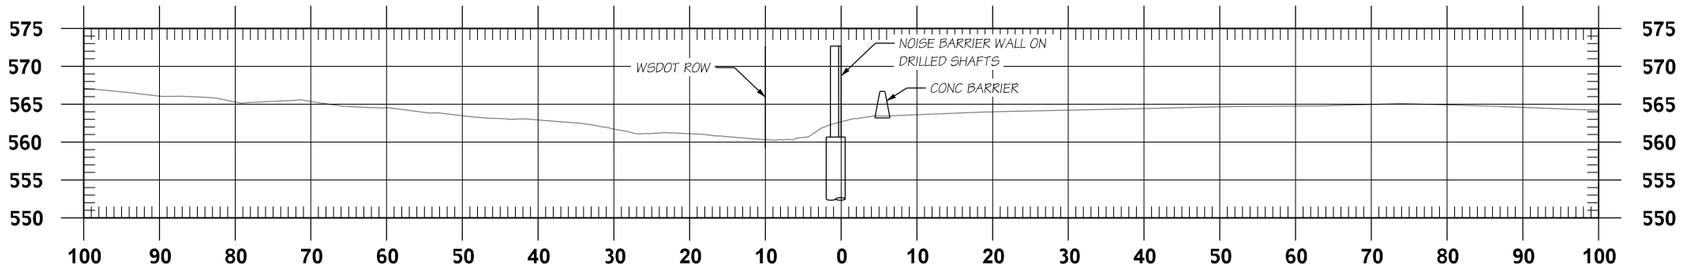

WALL 6 STA 615+00

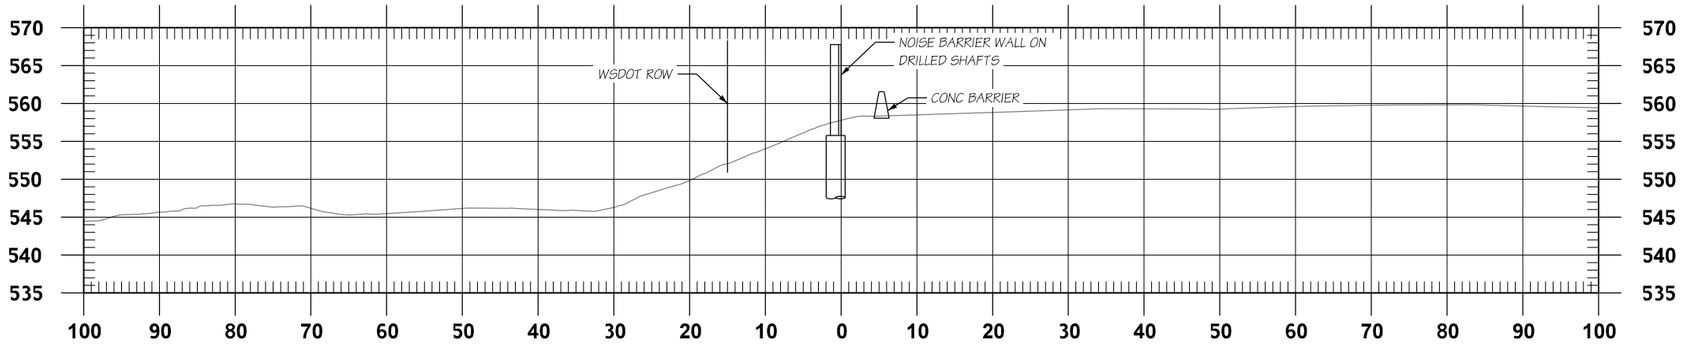

WALL 6 STA 620+00

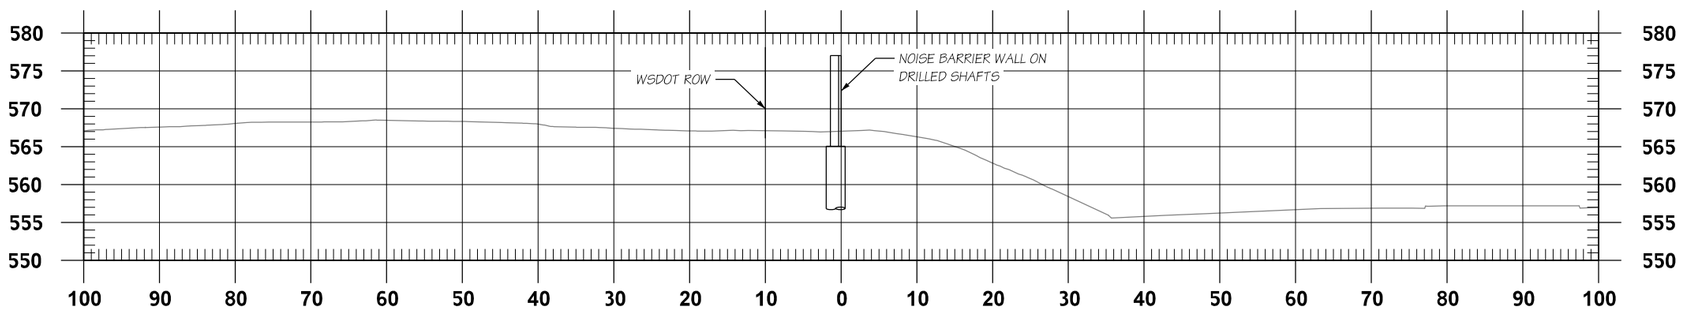

WALL 6 STA 625+00

FILE NAME c:\pw_working\lochner-pw-01\dms17484\ID16833_PS_ST_038.dgn				REGION NO.	STATE	FED.AID PROJ.NO.
TIME 6:16:51 PM				XX	WASH	XX
DATE 12/8/2021 6:16:51 PM				JOB NUMBER		
PLOTTED BY B. Nakashoji						
DESIGNED BY B. Nakashoji				CONTRACT NO.	LOCATION NO.	
ENTERED BY B. Nakashoji				XXXXXX		
CHECKED BY S. Johnson						
PROJ. ENGR. S. Johnson						
REGIONAL ADM. XX	REVISION	DATE	BY			

PRELIMINARY
NOT FOR CONSTRUCTION

Washington State Department of Transportation

LOCHNER

SR 526 MP 1.92 TO MP 4.52
SR 527 MP 11.73 TO MP 11.92

SR 526
CORRIDOR IMPROVEMENTS
NOISE WALL LAYOUTS

EVERETT/SNOHOMISH COUNTY DECEMBER 2021

WALL 6 CROSS SECTIONS 2 OF 2

Plot 1
PLAN REF NO WA38
SHEET 140 OF 154 SHEETS

PT. OF MIN. VERT. CLR.:
E526 STA. XXX+XX.XX (XX' RT.)

WF GIRDER (4'-2" DEEP)
DECK PROTECTIVE SYSTEM TYPE X (XXXXXX XXXX XXXXX)
CAST-IN-PLACE CONCRETE STRENGTH SHALL BE XXXX PSI

SR 526 JOB NO. SHEET

C:\S\XXXXXX ~ PROJ. NO. XXXXXX ~ NORTHWEST REGION ~ SR 526 ~ MP 3.74 CITY OF EVERETT ~ SR526 OVER E. CASINO ROAD BRIDGE NO. 8446G

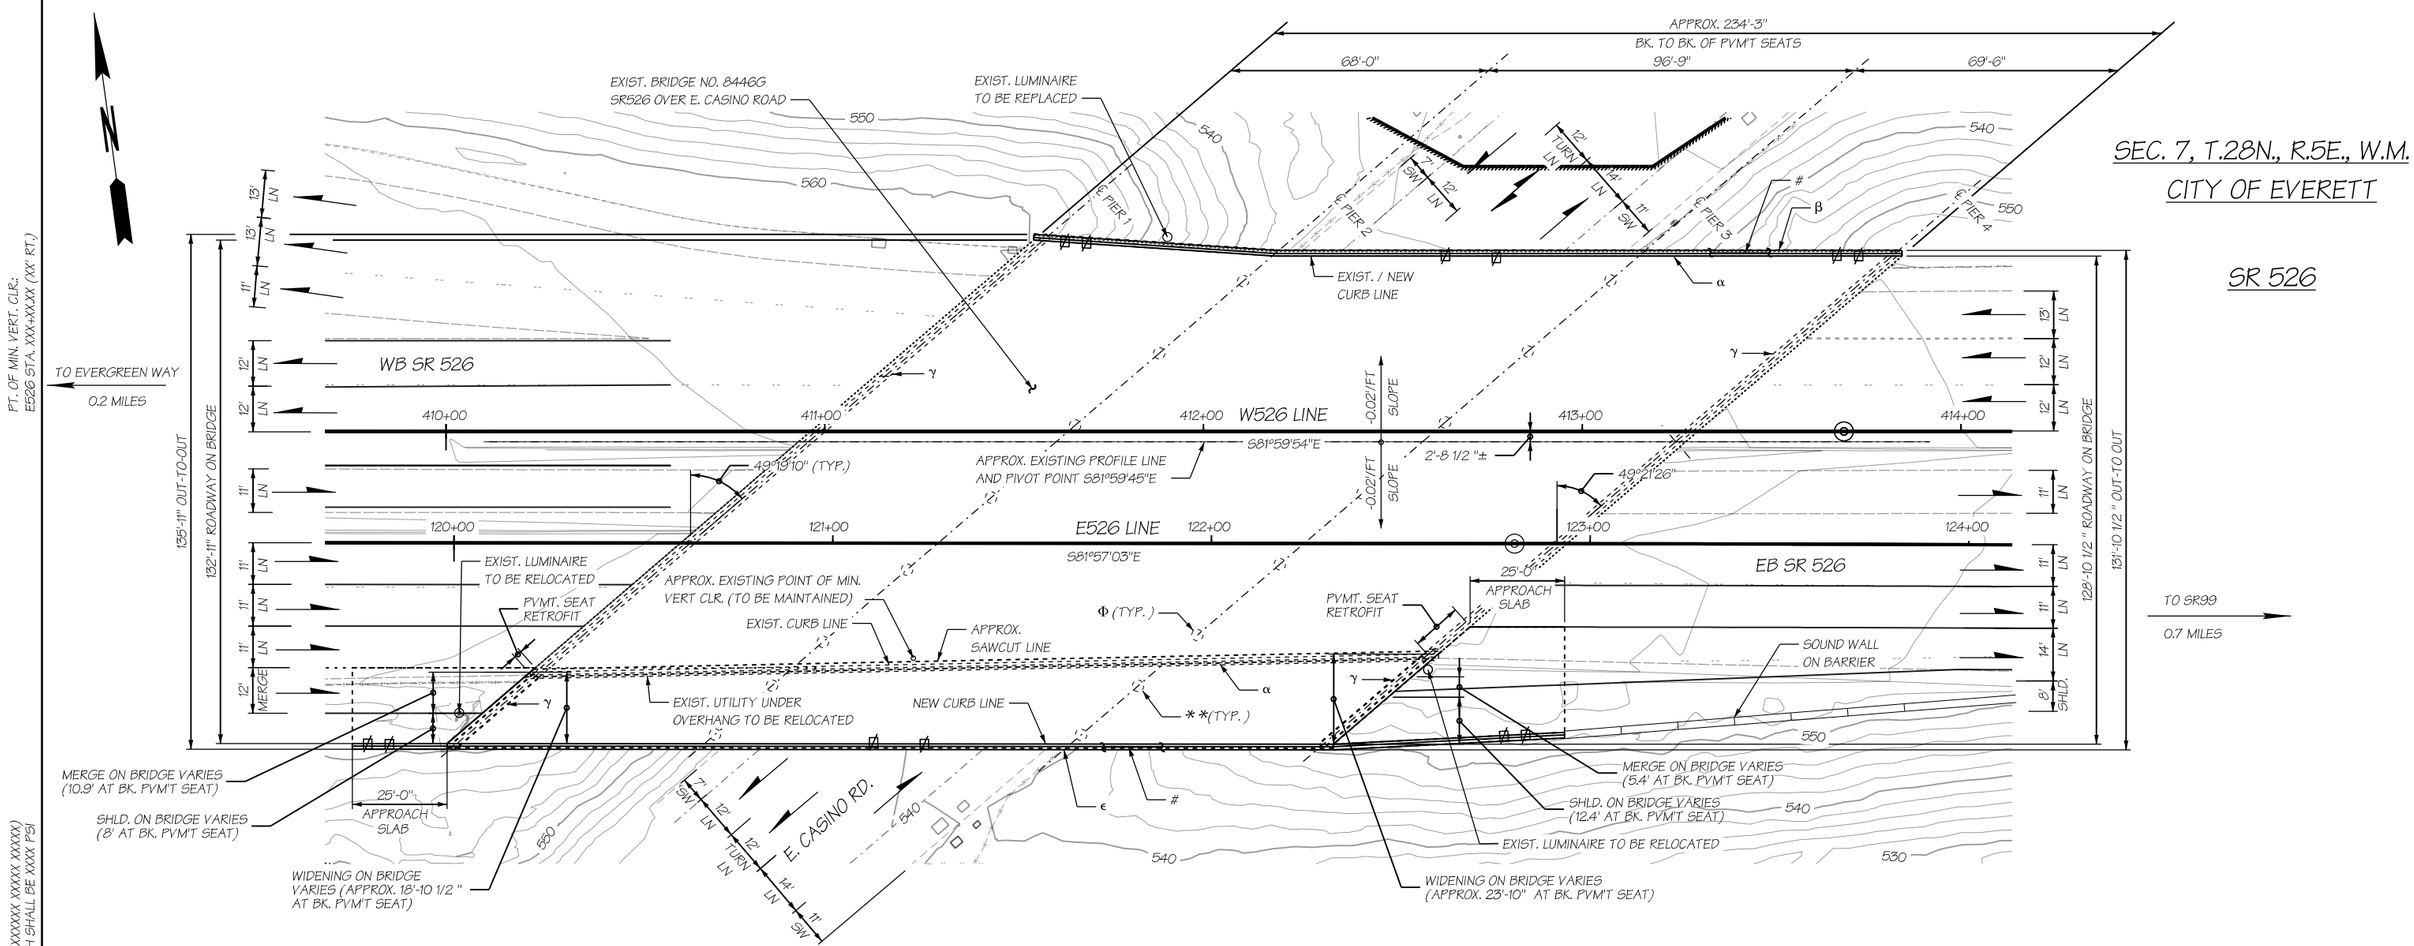

PLAN - SR 526 OVER E. CASINO RD. WIDENING

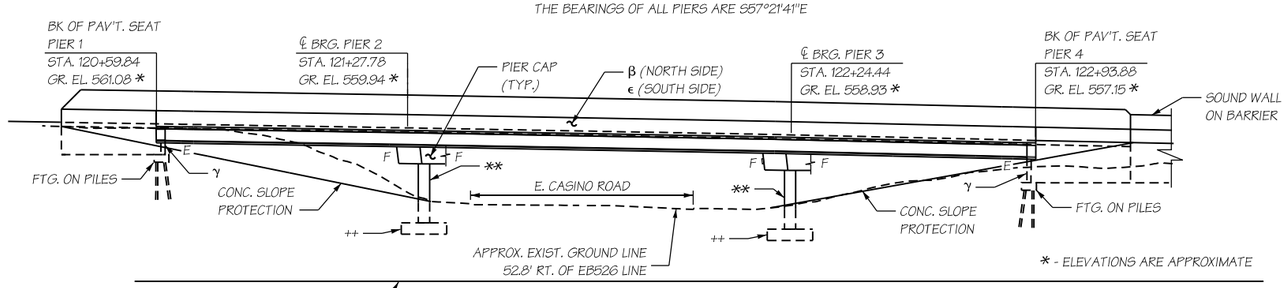

ELEVATION - SR 526 OVER E. CASINO RD. WIDENING

GRADE ELEVATIONS SHOWN ARE APPROX. FINISH GRADES AT TOP OF BRIDGE DECK. PROFILE GRADE AND PIVOT POINT ALONG EB526 LINE.

DATUM
(NAVD) 88

LEGEND

#	2 ~ 2" Ø CONDUIT FOR FULL LENGTH OF BRIDGE BARRIER
α	EXISTING BRIDGE BARRIER (TO REMOVE)
β	42" SINGLE SLOPE BRIDGE BARRIER
++	NEW FOOTING
ϵ	32" SINGLE SLOPE BARRIER WITH NOISE BARRIER H=8'
Φ	EXIST. BRIDGE COLUMN
**	NEW BRIDGE COLUMN
γ	FACE OF ABUTMENT
⍁	JUNCTION BOX

W50G GIRDER WIDENING CONTINUOUS FOR LIVE LOAD LOADING: HL-93

FILE NAME	c:\pw_working\lochner-pw-01\dms17496\ID14102_PS_BG_001_BR01.dgn
TIME	5:58:08 PM
DATE	12/8/2021 5:58:08 PM
PLOTTED BY	B. Haman
DESIGNED BY	B. Nakashoji
ENTERED BY	B. Haman
CHECKED BY	S. Johnson
PROJ. ENGR.	S. Johnson
REGIONAL ADM.	XX

REVISION	DATE	BY

REGION NO.	STATE	FED.AID PROJ.NO.
10	WASH	XX
JOB NUMBER		
CONTRACT NO.		LOCATION NO.
XXXXXX		

PRELIMINARY
NOT FOR CONSTRUCTION

Washington State Department of Transportation

LOCHNER

SR 526 MP 1.92 TO MP 4.52
SR 527 MP 11.73 TO MP 11.92

SR 526 CORRIDOR IMPROVEMENTS PROJECT
SR 526 OVER E. CASINO RD. - WIDENING
EVERETT/SNOHOMISH COUNTY DECEMBER 2021

LAYOUT

Plot 1
PLAN REF NO
BR01
SHEET 148 OF 154 SHEETS

GENERAL NOTES:

1. ALL MATERIALS AND WORKMANSHIP SHALL BE IN ACCORDANCE WITH THE REQUIREMENTS OF THE WASHINGTON STATE DEPARTMENT OF TRANSPORTATION STANDARD SPECIFICATIONS FOR ROAD, BRIDGE AND MUNICIPAL CONSTRUCTION, DATED 2022, AND SPECIAL PROVISIONS.

2. THIS STRUCTURE HAS BEEN DESIGNED IN ACCORDANCE WITH THE REQUIREMENTS OF THE FOLLOWING :

   A. AASHTO LRFD BRIDGE DESIGN SPECIFICATIONS (AASHTO LRFD), CUSTOMARY U.S. UNITS, NINTH EDITION.

   B. WSDOT BRIDGE DESIGN MANUAL (M23-50.20) (BDM)

   C. THE SEISMIC DESIGN OF THIS STRUCTURE HAS BEEN COMPLETED IN ACCORDANCE WITH THE REQUIREMENTS OF THE AASHTO GUIDE SPECIFICATIONS FOR LRFD SEISMIC BRIDGE DESIGN SECOND EDITION 2011 WITH INTERIMS THROUGH 2015, USING SEISMIC DESIGN CATEGORY D, AASHTO SITE CLASS D,
   SEE: PEAK GROUND ACCELERATION OF 0.43g, AND 0.2 SECOND AND 1.0 SECOND SPECTRAL ACCELERATION OF 1.00g AND 0.27g, RESPECTIVELY,

   D. FINAL DESIGN GEOTECHNICAL ENGINEERING AND ENVIRONMENTAL REPORT TBD

3. MATERIALS :

   CAST-IN-PLACE CONCRETE FOR BRIDGE DECK SHALL BE CLASS 4000D.

   CAST-IN-PLACE CONCRETE FOR BRIDGE APPROACH SLABS SHALL BE CLASS 4000A.

   ALL OTHER CAST-IN-PLACE CONCRETE SHALL BE CLASS 4000.

   EXPANDED POLYSTYRENE PER WSDOT STD. SPEC. 904.6

   REINFORCING BARS SHALL CONFORM TO ASTM A706 GRADE 60, UNLESS OTHERWISE NOTED.

   UNIT WEIGHTS:

PLAIN CONCRETE	145 PCF
REINFORCED CONCRETE	155 PCF
REINFORCING STEEL	490 PCF
PRESTRESSED GIRDER	155 PCF
STRUCTURAL BACKFILL	120 PCF
HMA OVERLAY	35 PSF

4. UNLESS OTHERWISE SHOWN ON THE PLANS, THE CONCRETE COVER MEASURED FROM THE FACE OF CONCRETE TO THE FACE OF ANY REINFORCING STEEL SHALL BE

   - 2 ½" AT THE TOP OF DECK, 1" AT THE BOTTOM OF DECK.
   - 3" AT SURFACES DEPOSITED AGAINST EARTH.
   - 2" AT ALL OTHER LOCATIONS.

5. UNLESS OTHERWISE NOTED IN THE PLANS, ALL EXTERIOR CORNERS AND EDGES SHALL HAVE A ¾" CHAMFER AND ALL INTERIOR CORNERS SHALL HAVE A ¾" FILLET.

6. FALSEWORK SHALL BE CAREFULLY RELEASED TO PREVENT IMPACT OR UNDO STRESS IN THE STRUCTURE.

7. CONDUITS, JUNCTION BOXES AND UTILITIES ARE SHOWN FOR REFERENCE ONLY. CONTRACTOR SHALL COORDINATE THESE PLANS WITH THE ILLUMINATION AND OTHER CIVIL PLANS.

8. UNLESS NOTED OTHERWISE, MINIMUM LAP SPLICE LENGTHS SHALL BE AS FOLLOWS WITH ALL CLASS B SPLICES :

	OTHER	TOP *			OTHER	TOP *
#4 BAR - 2'-0"	2'-1"	#4	(E)	BAR = 2'-5"	2'-8"
#5 BAR - 2'-0"	2'-7"	#5	(E)	BAR = 3'-0"	3'-4"
#6 BAR - 2'-5"	3'-1"	#6	(E)	BAR = 3'-7"	4'-0"
#7 BAR - 2'-9"	3'-7"	#7	(E)	BAR = 4'-2"	4'-8"
#8 BAR - 3'-2"	4-1"				
#9 BAR - 3'-7"	4'-7"				
#10 BAR - 4'-0"	5'-2"				

   (E) DENOTES EPOXY COATED BARS

   * TOP BARS ARE HORIZONTAL BARS PLACED SO THAT MORE THAN 12" OF FRESH CONCRETE IS CAST BELOW THEM.

9. ELEVATION CORRECTION FROM AS-BUILTS IS 95.40'.

ABBREVIATIONS:

ABUT.	ABUTMENT
AASHTO	AMERICAN ASSOCIATION OF STATE HIGHWAY AND TRANSPORTATION OFFICIALS
APPROX.	APPROXIMATE
BK.	BACK
BRG.	BEARING
BOT.	BOTTOM
BVC	BEGIN VERTICAL CURVE
BL	BIKE LANE
CIP	CAST-IN-PLACE
CG	CENTER OF GRAVITY
℄	CENTERLINE
CLR.	CLEAR
CONST.	CONSTRUCTION
CONT.	CONTINUOUS
CSL	CROSSHOLE SONIC LOG
ø	DIAMETER
DIAPH.	DIAPHRAGM
EASE.	EASEMENT
EA.	EACH
EB	EASTBOUND
E.F.	EACH FACE
ELEV.	ELEVATION
EQ.	EQUAL
ES	EDGE OF SHOULDER
EVC	END VERTICAL CURVE
F	FAHRENHEIT
F.F.	FAR FACE
FIN.	FINAL
FT.	FOOT/FEET
FTG.	FOOTING
GA.	GAUGE
GALV.	GALVANIZED
GIR.	GIRDER
GR.	GROUND
GR	GUARD RAILING
HORIZ.	HORIZONTAL
H.S.	HIGH STRENGTH
INCL.	INCLUDING
IN. or "	INCH(ES)
I.F.	INSIDE FACE
INT.	INTERIOR
INTERM.	INTERMEDIATE
JT.	JOINT
KIPS	KILOPOUNDS / 1,000 POUNDS
LB.	POUND
L.F.	LINEAR FEET
LN	LANE
LT.	LEFT
LONG.	LONGITUDINAL
MAX.	MAXIMUM
MIN.	MINIMUM
MISC.	MISCELLANEOUS
N.F.	NEAR FACE
NTS	NOT TO SCALE
NO., NOS., #	NUMBER, NUMBERS
O.G.	ORIGINAL GROUND
P.S.	PRESTRESSED
PVI	POINT OF VERTICAL INTERSECTION
PAV'T	PAVEMENT
REINF.	REINFORCEMENT
RT	RIGHT
R/W	RIGHT OF WAY
SW.	SIDEWALK
SPA.	SPACE(S)
SPEC.	SPECIFICATION
STD.	STANDARD
TBD	TO BE DETERMINED
TEMP.	TEMPORARY
TOC	TOP OF COLUMN
TRANS.	TRANSVERSE
TYP.	TYPICAL
VC	VERTICAL CURVE
WB	WESTBOUND
W/	WITH
YR.	YEAR

LEGEND:

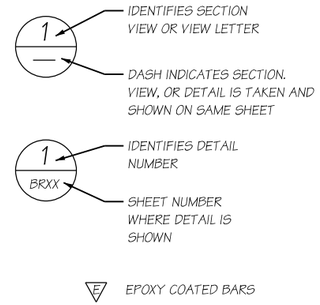

(E) EPOXY COATED BARS

FILE NAME c:\pw_working\lochner-pw-01\dms17496\ID14102_DE_BG_001_BR02.dgn				REGION NO. / STATE	FED.AID PROJ.NO.
TIME 5:58:19 PM				10 WASH	XX
DATE 12/8/2021 5:58:19 PM				JOB NUMBER	
PLOTTED BY B. Haman					
DESIGNED BY B. Nakashoji					
ENTERED BY B. Haman				CONTRACT NO.	LOCATION NO.
CHECKED BY S. Johnson				XXXXXX	
PROJ. ENGR. S. Johnson					
REGIONAL ADM. XX	REVISION	DATE	BY		

PRELIMINARY
NOT FOR CONSTRUCTION

Washington State Department of Transportation

LOCHNER

SR 526 MP 1.92 TO MP 4.52
SR 527 MP 11.73 TO MP 11.92

SR 526 CORRIDOR IMPROVEMENTS PROJECT
SR 526 OVER E. CASINO RD. - WIDENING
EVERETT/SNOHOMISH COUNTY DECEMBER 2021

GENERAL NOTES

Plot 1
PLAN REF NO BR02
SHEET 149 OF 154 SHEETS

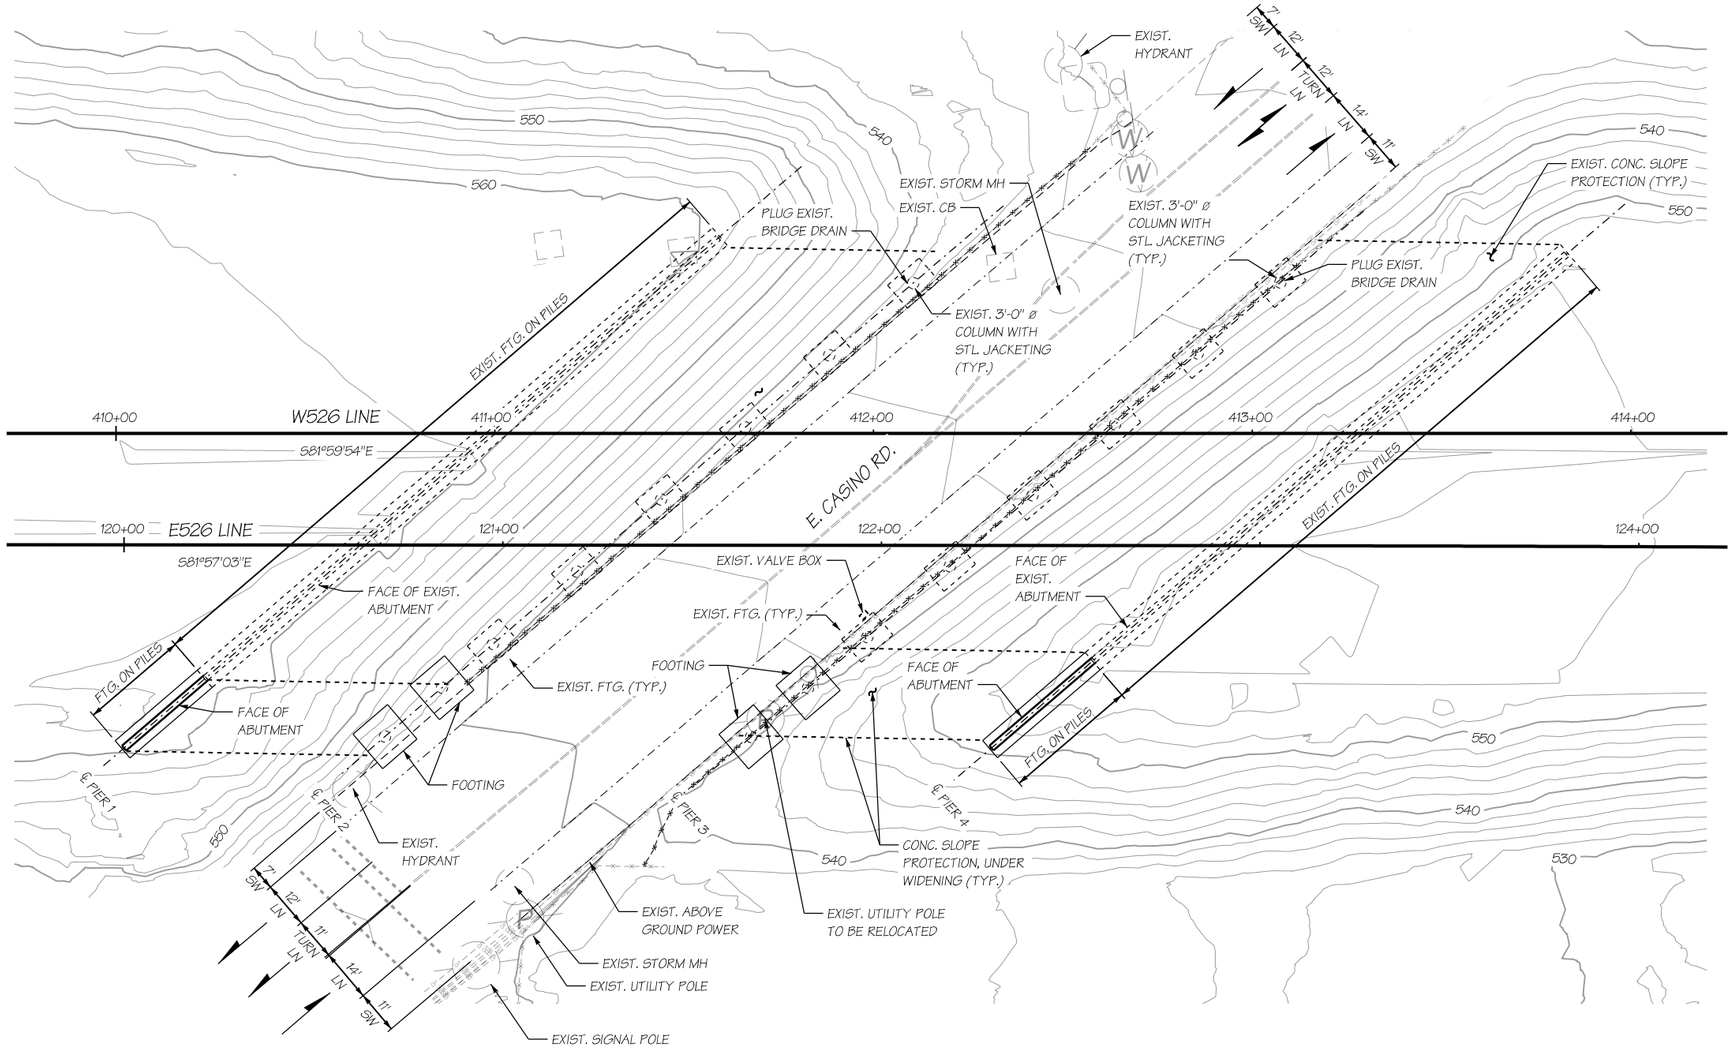

SEC. 7, T.28N., R.5E., W.M.
CITY OF EVERETT

SR 526

FOOTING AND RETROFIT PLAN - SR526 OVER CASINO ROAD WIDENING

THE BEARINGS OF ALL PIERS ARE S57°21'41"E

FILE NAME	c:\pw_working\lochner-pw-01\dms17496\ID14102_PS_BG_002_BR04.dgn				REGION NO.	STATE	FED.AID PROJ.NO.
TIME	5:58:33 PM				10	WASH	XX
DATE	12/8/2021 5:58:33 PM				JOB NUMBER		
PLOTTED BY	B. Haman						
DESIGNED BY	B. Nakashoji				CONTRACT NO.	LOCATION NO.	
ENTERED BY	B. Haman				XXXXXX		
CHECKED BY	S. Johnson						
PROJ. ENGR.	S. Johnson						
REGIONAL ADM.	XX	REVISION	DATE	BY			

PRELIMINARY
NOT FOR CONSTRUCTION

Washington State Department of Transportation

LOCHNER

SR 526 MP 1.92 TO MP 4.52
SR 527 MP 11.73 TO MP 11.92

SR 526 CORRIDOR IMPROVEMENTS PROJECT
SR 526 OVER E. CASINO RD. - WIDENING
EVERETT/SNOHOMISH COUNTY DECEMBER 2021

FOOTING PLAN

Plot 1
PLAN REF NO BR04
SHEET 150 OF 154 SHEETS

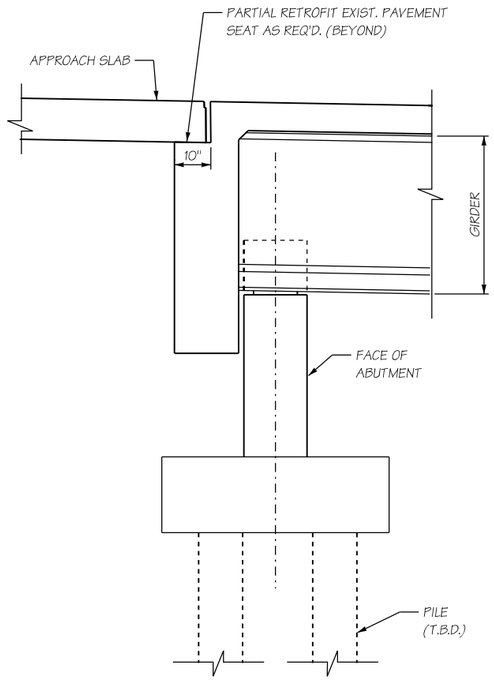

SECTION THRU END DIAPHRAGM

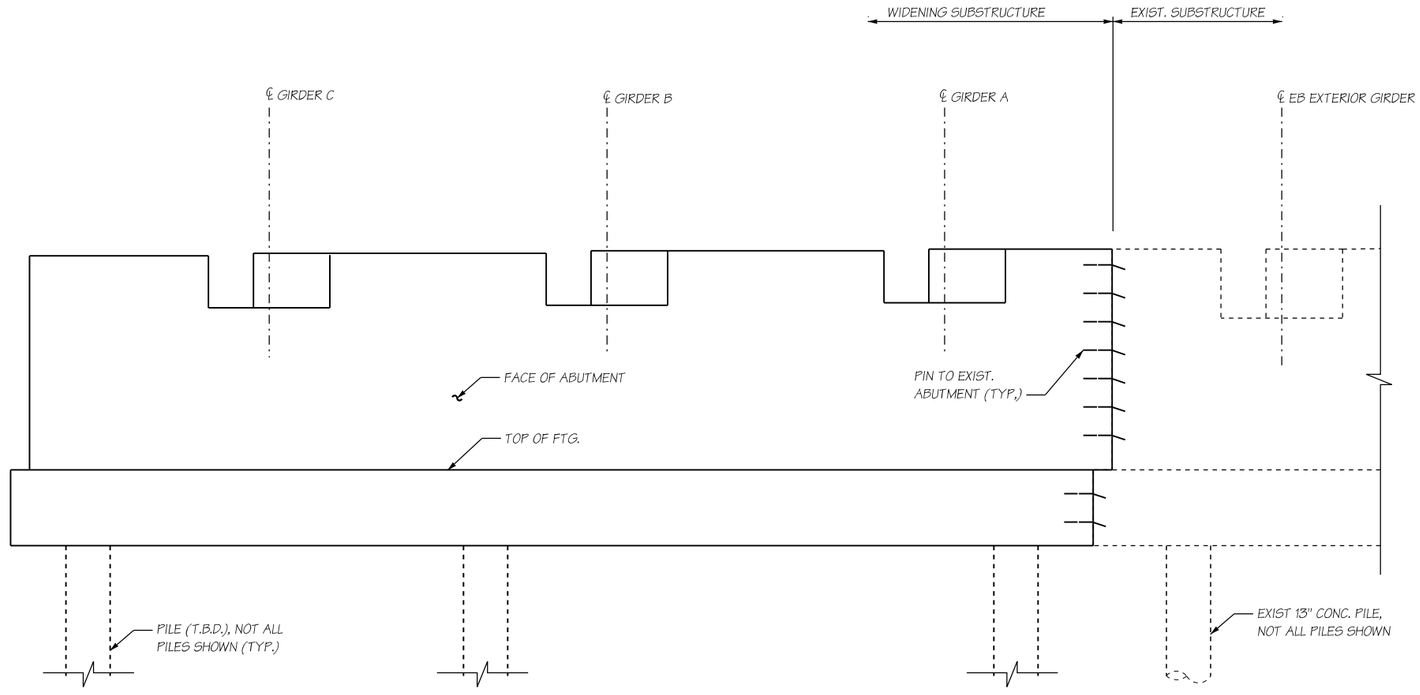

TYPICAL PIER ELEVATION

SECTION LOOKING BACK ON STATIONING, NORMAL TO SE LINE
PIER 1 SHOWN PIER 4 SIMILAR
SUPERSTRUCTURE NOT SHOWN

FILE NAME	c:\pw_working\lochner-pw-01\dms17496\ID14102_DE_BG_001_BR06.dgn						
TIME	5:58:41 PM						
DATE	12/8/2021 5:58:41 PM						
PLOTTED BY	B. Haman						
DESIGNED BY	B. Nakashoji						
ENTERED BY	B. Haman						
CHECKED BY	S. Johnson						
PROJ. ENGR.	S. Johnson						
REGIONAL ADM.	XX	REVISION	DATE	BY			

REGION NO.	STATE	FED.AID PROJ.NO.
10	WASH	XX
JOB NUMBER		
CONTRACT NO.		LOCATION NO.
XXXXXX		

PRELIMINARY
NOT FOR CONSTRUCTION

Washington State Department of Transportation

LOCHNER

SR 526 MP 1.92 TO MP 4.52
SR 527 MP 11.73 TO MP 11.92

SR 526 CORRIDOR IMPROVEMENTS PROJECT

SR 526 OVER E. CASINO RD. - WIDENING

EVERETT/SNOHOMISH COUNTY DECEMBER 2021

PIER 1 & 4

Plot 1

PLAN REF NO
BR06

SHEET
151
OF
154
SHEETS

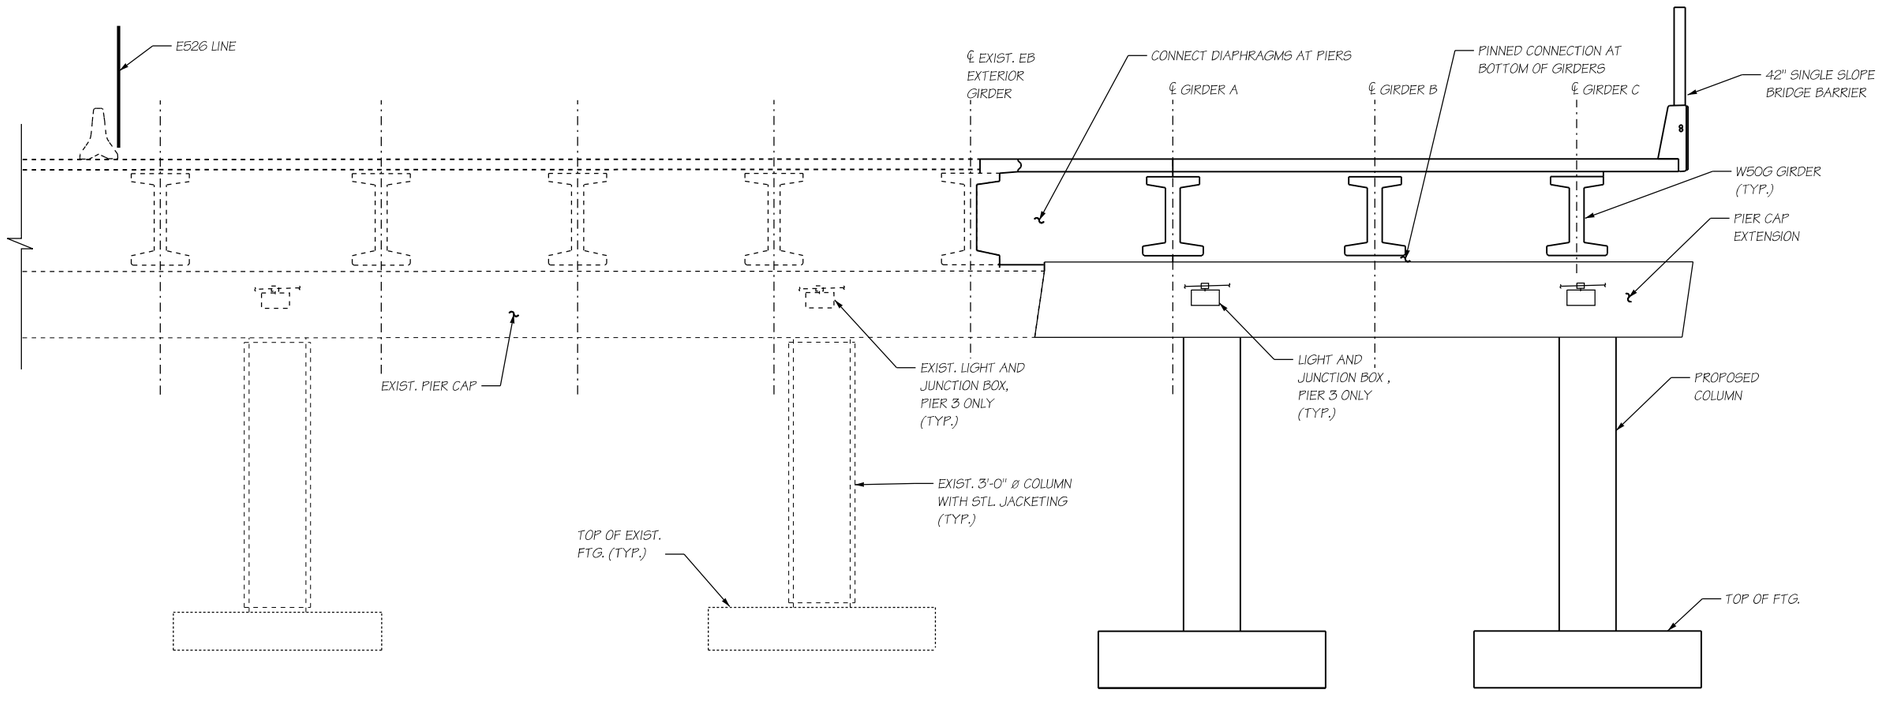

TYPICAL PIER 2 & 3 ELEVATION

SECTION LOOKING AHEAD ON STATIONING, ALONG SKEW
PIER 3 SHOWN PIER 2 SIMILAR

FILE NAME	c:\pw_working\lochner-pw-01\dms17496\ID14102_DE_BG_001_BR12.dgn					
TIME	5:58:49 PM					
DATE	12/8/2021 5:58:49 PM					
PLOTTED BY	B. Haman					
DESIGNED BY	B. Nakashoji					
ENTERED BY	B. Haman					
CHECKED BY	S. Johnson					
PROJ. ENGR.	S. Johnson					
REGIONAL ADM.	XX	REVISION	DATE	BY		

REGION NO.	STATE	FED.AID PROJ.NO.
10	WASH	XX
JOB NUMBER		
CONTRACT NO.		LOCATION NO.
XXXXXX		

PRELIMINARY
NOT FOR CONSTRUCTION

Washington State Department of Transportation

LOCHNER

SR 526 MP 1.92 TO MP 4.52
SR 527 MP 11.73 TO MP 11.92

SR 526 CORRIDOR IMPROVEMENTS PROJECT
SR 526 OVER E. CASINO RD. - WIDENING
EVERETT/SNOHOMISH COUNTY DECEMBER 2021

PIER 2 & 3

Plot 1
PLAN REF NO BR12
SHEET 152 OF 154 SHEETS

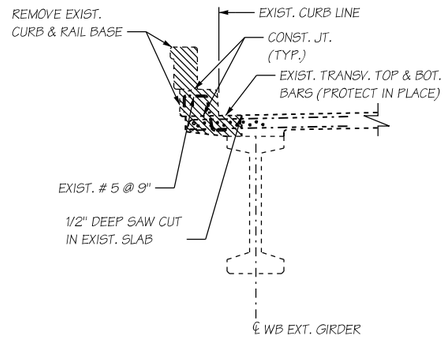

WB WIDENING - REMOVAL

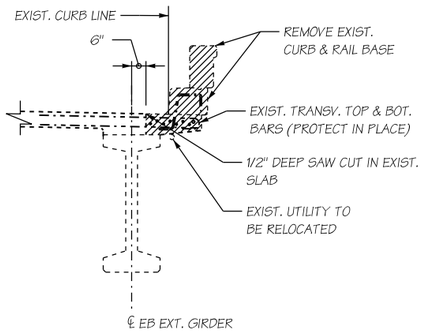

EB WIDENING - REMOVAL

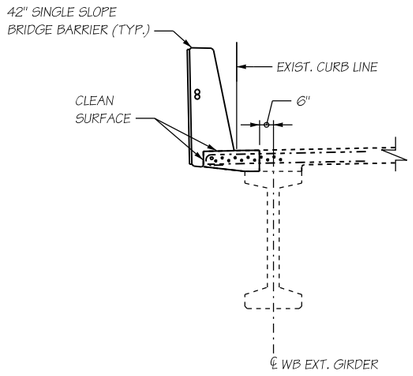

WB WIDENING

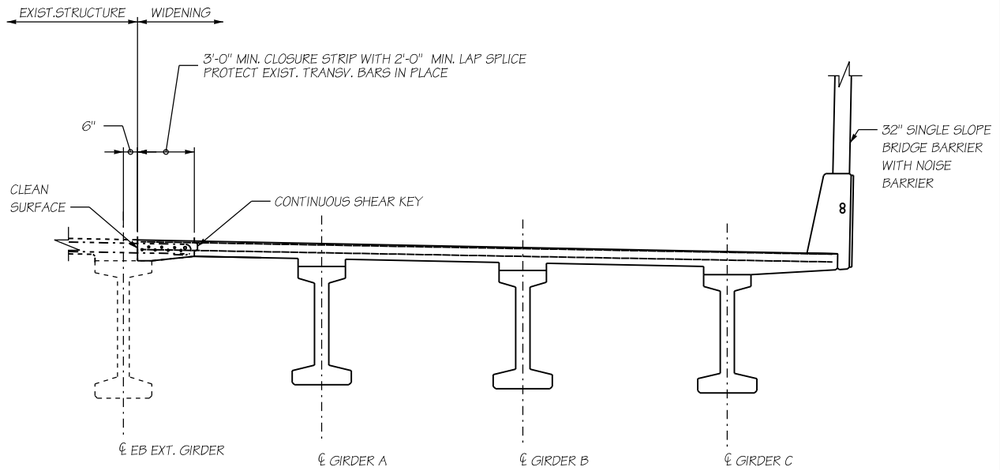

EB WIDENING

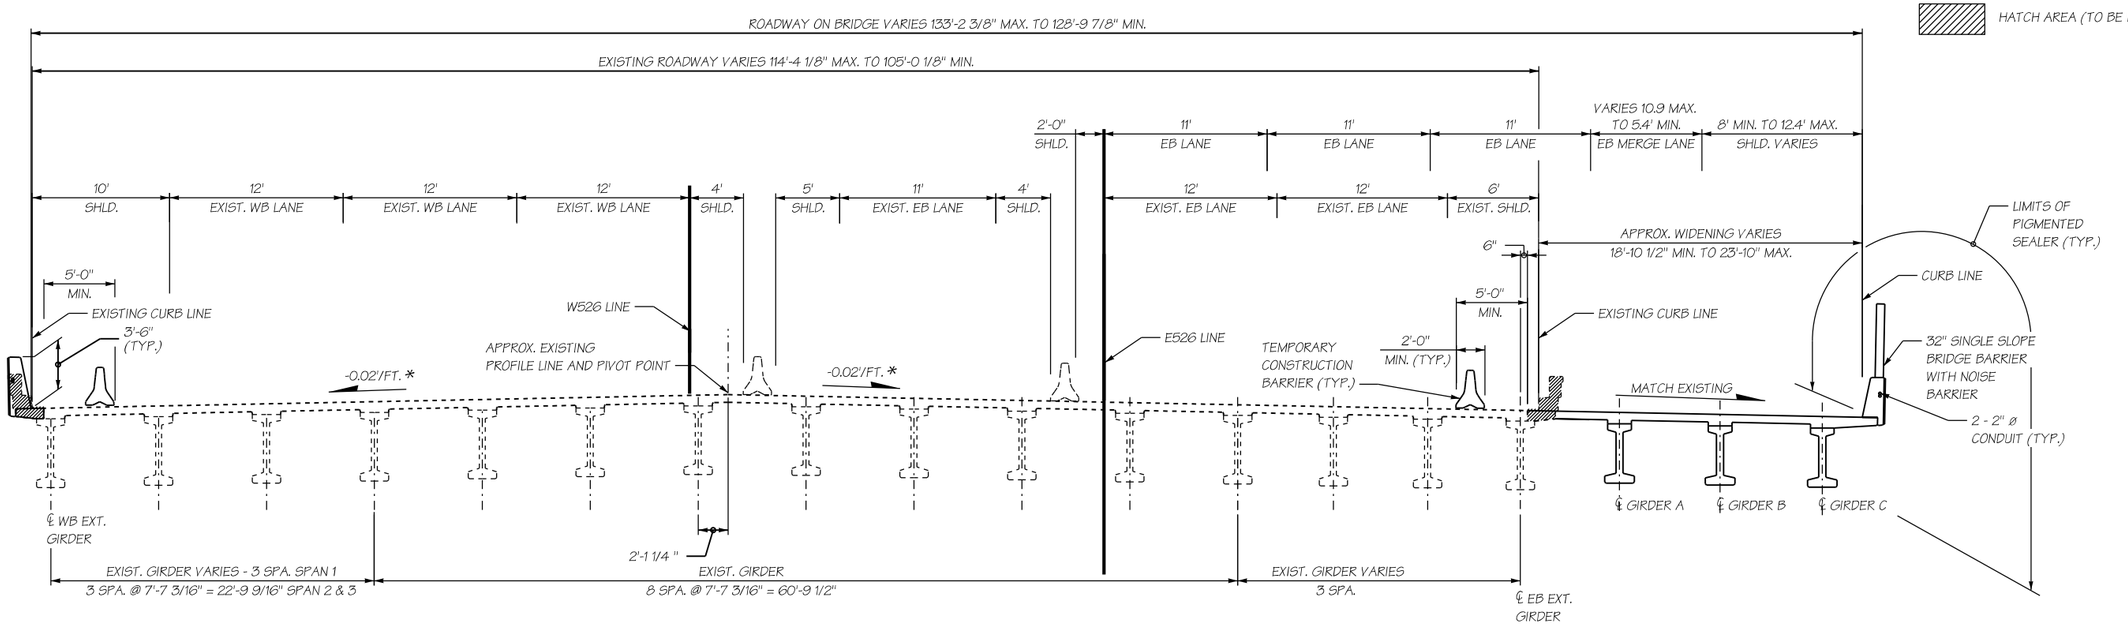

*APPROXIMATE

TYPICAL SECTION

SECTION LOOKING UPSTATION, NORMAL TO EB526 LINE

FILE NAME	c:\pw_working\lochner-pw-01\dms17496\ID14102_DE_BG_001_BR19.dgn				REGION NO.	STATE	FED.AID PROJ.NO.
TIME	5:58:58 PM				10	WASH	XX
DATE	12/8/2021 5:58:58 PM				JOB NUMBER		
PLOTTED BY	B. Haman						
DESIGNED BY	B. Nakashoji				CONTRACT NO.		LOCATION NO.
ENTERED BY	B. Haman				XXXXXX		
CHECKED BY	S. Johnson						
PROJ. ENGR.	S. Johnson						
REGIONAL ADM.	XX	REVISION	DATE	BY			

PRELIMINARY
NOT FOR CONSTRUCTION

Washington State Department of Transportation

LOCHNER

SR 526 MP 1.92 TO MP 4.52
SR 527 MP 11.73 TO MP 11.92

SR 526 CORRIDOR IMPROVEMENTS PROJECT

SR 526 OVER E. CASINO RD. - WIDENING

EVERETT/SNOHOMISH COUNTY DECEMBER 2021

TYPICAL SECTION

Plot 1
PLAN REF NO BR19
SHEET 153 OF 154 SHEETS

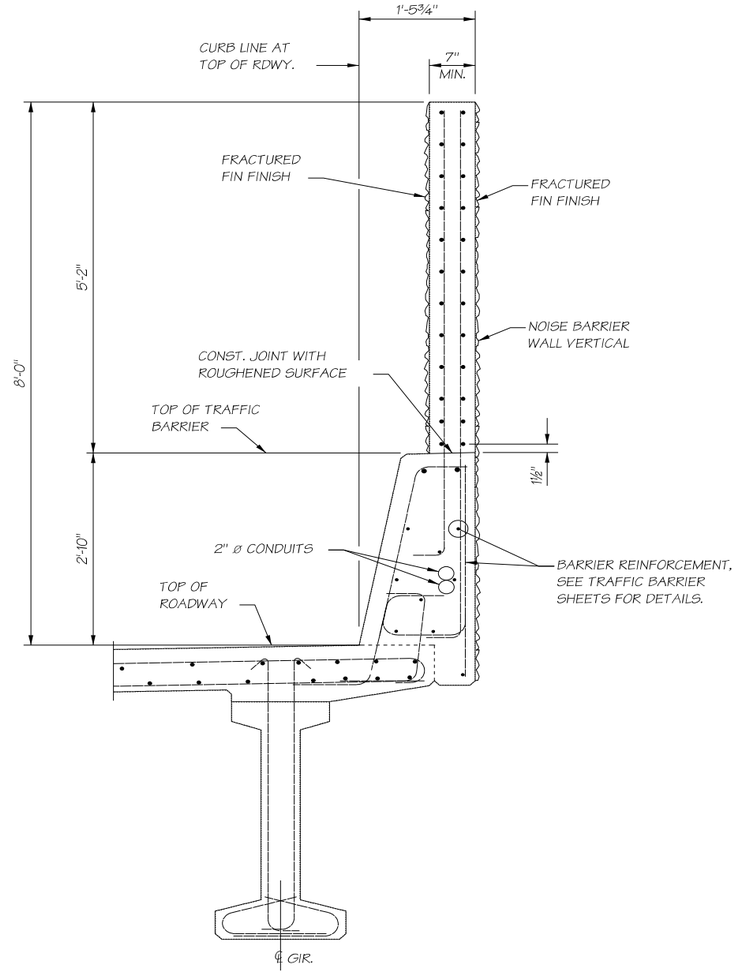

NOISE BARRIER ON BRIDGE

FILE NAME c:\pw_working\lochner-pw-01\dms17496\ID14102_DE_BG_001_BRxx.dgn							
TIME	5:59:06 PM						
DATE	12/8/2021 5:59:06 PM						
PLOTTED BY	B. Haman						
DESIGNED BY	B. Nakashoji						
ENTERED BY	B. Haman						
CHECKED BY	S. Johnson						
PROJ. ENGR.	S. Johnson						
REGIONAL ADM.	XX	REVISION	DATE	BY			

REGION NO.	STATE	FED.AID PROJ.NO.
10	WASH	XX
JOB NUMBER		
CONTRACT NO.		LOCATION NO.
XXXXXX		

PRELIMINARY

NOT FOR CONSTRUCTION

Washington State Department of Transportation

LOCHNER

SR 526 MP 1.92 TO MP 4.52
SR 527 MP 11.73 TO MP 11.92

SR 526 CORRIDOR IMPROVEMENTS PROJECT

SR 526 OVER E. CASINO RD. - WIDENING

EVERETT/SNOHOMISH COUNTY DECEMBER 2021

NOISE BARRIER ON BRIDGE

Plot 1

PLAN REF NO BRXX

SHEET 154 OF 154 SHEETS

PT. OF MIN. VERT. CLR.:
SEA STA. XXX+XX.XX' (XX' LT.)

BOX GIRDER (5-9" DEEP)
DECK PROTECTIVE SYSTEM TYPE X (XXXXXX XXXX XXXX)
CAST-IN-PLACE CONCRETE STRENGTH SHALL BE 4000 PSI

SEC. 11, T.28N., R.4E., W.M.
CITY OF EVERETT

SR 526

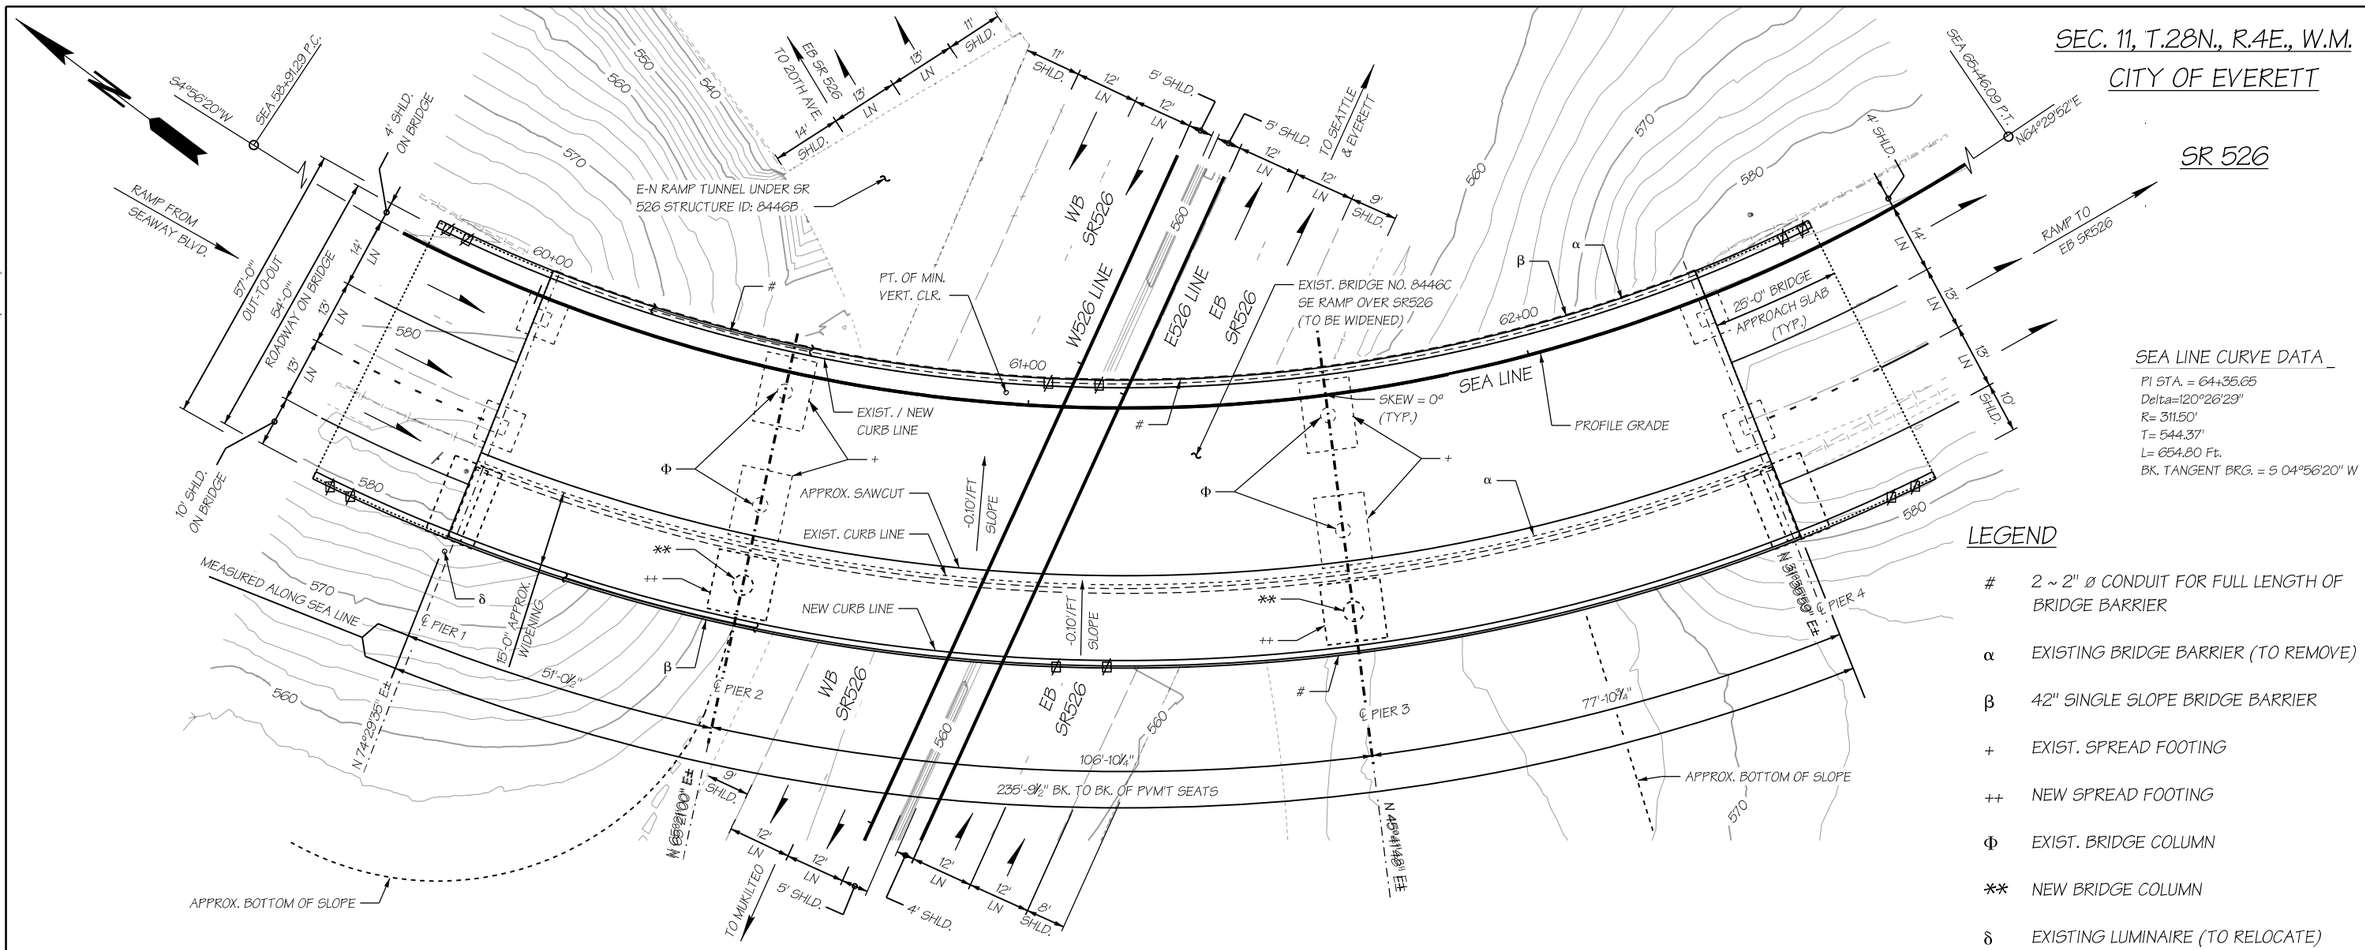

PLAN - SE RAMP OVER SR526 WIDENING

SEA LINE CURVE DATA

PI STA. = 64+35.65
Delta=120°26'29"
R= 311.50'
T= 544.37'
L= 654.80 Ft.
BK. TANGENT BRG. = S 04°56'20" W

LEGEND

#	2 ~ 2" ø CONDUIT FOR FULL LENGTH OF BRIDGE BARRIER
α	EXISTING BRIDGE BARRIER (TO REMOVE)
β	42" SINGLE SLOPE BRIDGE BARRIER
+	EXIST. SPREAD FOOTING
++	NEW SPREAD FOOTING
Φ	EXIST. BRIDGE COLUMN
**	NEW BRIDGE COLUMN
δ	EXISTING LUMINAIRE (TO RELOCATE)
⌀	NEW JUNCTION BOX

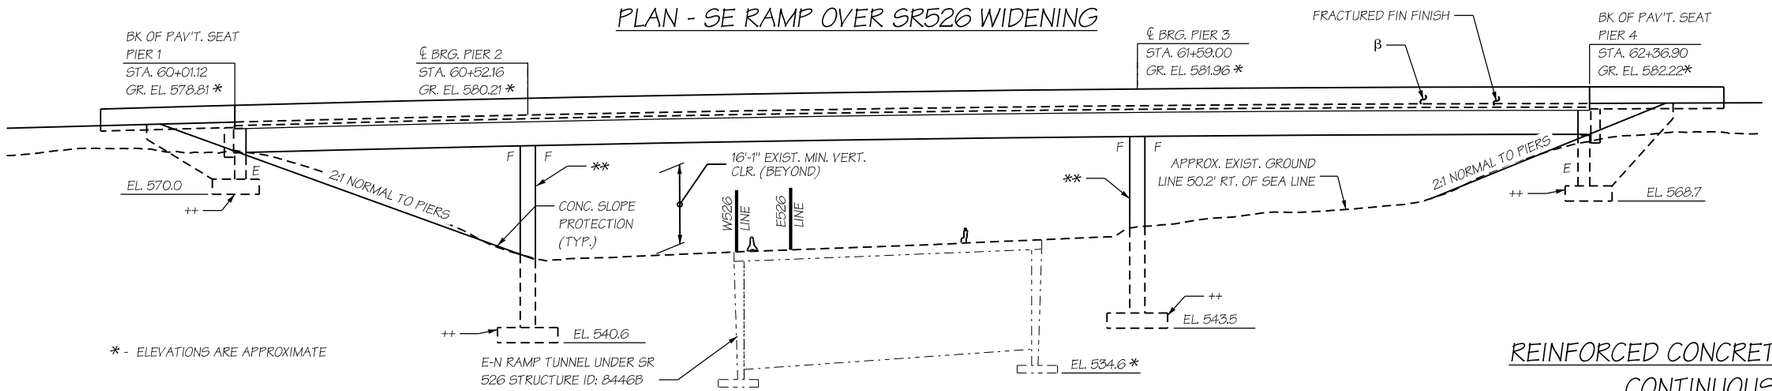

ELEVATION - SE RAMP OVER SR526 WIDENING

GRADE ELEVATIONS SHOWN ARE APPROX. FINISH GRADES AT TOP OF BRIDGE DECK. PROFILE GRADE AND PIVOT POINT ALONG SEA LINE.

NOTE:

1. SEE SHEET BR03 FOR FALSEWORK.

DATUM
(NAVD) 88

REINFORCED CONCRETE BOX GIRDER WIDENING CONTINUOUS FOR LIVE LOAD LOADING: HL-93

FILE NAME	c:\pw_working\lochner-pw-01\dms17495\ID14102_PS_BG_001_BR01.dgn
TIME	8:04:56 PM
DATE	12/8/2021 8:04:56 PM
PLOTTED BY	B. Haman
DESIGNED BY	S. Johnson
ENTERED BY	B. Haman
CHECKED BY	B. Nakashoji
PROJ. ENGR.	S. Johnson
REGIONAL ADM.	XX

REVISION	DATE	BY

REGION NO.	STATE	FED.AID PROJ.NO.
10	WASH	XX
JOB NUMBER		
CONTRACT NO.		LOCATION NO.
XXXXXX		

PRELIMINARY
NOT FOR CONSTRUCTION

Washington State Department of Transportation

LOCHNER

SR 526 MP 1.92 TO MP 4.52
SR 527 MP 11.73 TO MP 11.92

SR 526 CORRIDOR IMPROVEMENTS PROJECT
SE RAMP OVER SR 526 - WIDENING

EVERETT/SNOHOMISH COUNTY DECEMBER 2021

LAYOUT

Plot 1
PLAN REF NO BR01
SHEET 141 OF 154 SHEETS

JOB NO. SHEET
SR 526

C.S. XXXXXX ~ PROJ. NO. XXXXXX ~ NORTHWEST REGION ~ SR 526 ~ MP 1.97 CITY OF EVERETT ~ 526/125-E SE RAMP OVER SR 526 BRIDGE NO. 526/125-E

GENERAL NOTES:

1. ALL MATERIALS AND WORKMANSHIP SHALL BE IN ACCORDANCE WITH THE REQUIREMENTS OF THE WASHINGTON STATE DEPARTMENT OF TRANSPORTATION STANDARD SPECIFICATIONS FOR ROAD, BRIDGE AND MUNICIPAL CONSTRUCTION, DATED 2022, AND SPECIAL PROVISIONS.

2. THIS STRUCTURE HAS BEEN DESIGNED IN ACCORDANCE WITH THE REQUIREMENTS OF THE FOLLOWING :

   A. AASHTO LRFD BRIDGE DESIGN SPECIFICATIONS (AASHTO LRFD), CUSTOMARY U.S. UNITS, NINTH EDITION, 2020.

   B. WSDOT BRIDGE DESIGN MANUAL (M23-50.19) (BDM) WITH UPDATES AND APPLICABLE DESIGN MEMOS THROUGH SEPTEMBER 2020.

   C. THE SEISMIC DESIGN OF THIS STRUCTURE HAS BEEN COMPLETED IN ACCORDANCE WITH THE REQUIREMENTS OF THE AASHTO GUIDE SPECIFICATIONS FOR LRFD SEISMIC BRIDGE DESIGN SECOND EDITION 2011 WITH INTERIMS THROUGH 2015, USING SEISMIC DESIGN CATEGORY C, AASHTO SITE CLASS C,
   SEE: PEAK GROUND ACCELERATION OF 0.43g, AND 0.2 SECOND AND 1.0 SECOND SPECTRAL ACCELERATION OF 1.00g AND 0.27g, RESPECTIVELY

   D. FINAL DESIGN GEOTECHNICAL ENGINEERING AND ENVIRONMENTAL REPORT TBD

3. MATERIALS :

   CAST-IN-PLACE CONCRETE FOR BRIDGE DECK SHALL BE CLASS 4000D.

   CAST-IN-PLACE CONCRETE FOR BRIDGE APPROACH SLABS SHALL BE CLASS 4000A.

   ALL OTHER CAST-IN-PLACE CONCRETE SHALL BE CLASS 4000.

   EXPANDED POLYSTYRENE PER WSDOT STD. SPEC. 904.6

   REINFORCING BARS SHALL CONFORM TO ASTM A706 GRADE 60, UNLESS OTHERWISE NOTED.

   UNIT WEIGHTS:

PLAIN CONCRETE	150 PCF
REINFORCED CONCRETE	155 PCF
REINFORCING STEEL	490 PCF
STRUCTURAL BACKFILL	125 PCF
HMA OVERLAY	35 PSF

4. UNLESS OTHERWISE SHOWN ON THE PLANS, THE CONCRETE COVER MEASURED FROM THE FACE OF CONCRETE TO THE FACE OF ANY REINFORCING STEEL SHALL BE

   - 2 ½" AT THE TOP OF DECK, 1" AT THE BOTTOM OF DECK.
   - 3" AT SURFACES DEPOSITED AGAINST EARTH.
   - 2" AT ALL OTHER LOCATIONS.

5. UNLESS OTHERWISE NOTED IN THE PLANS, ALL EXTERIOR CORNERS AND EDGES SHALL HAVE A ¾" CHAMFER AND ALL INTERIOR CORNERS SHALL HAVE A ¾" FILLET.

6. FALSEWORK SHALL BE CAREFULLY RELEASED TO PREVENT IMPACT OR UNDO STRESS IN THE STRUCTURE.

7. CONDUITS, JUNCTION BOXES AND UTILITIES ARE SHOWN FOR REFERENCE ONLY. CONTRACTOR SHALL COORDINATE THESE PLANS WITH THE ILLUMINATION AND OTHER CIVIL PLANS.

8. UNLESS NOTED OTHERWISE, MINIMUM LAP SPLICE LENGTHS SHALL BE AS FOLLOWS WITH ALL CLASS B SPLICES :

	OTHER	TOP *			OTHER	TOP *
#4 BAR - 2'-0"	2'-1"	#4	(E)	BAR = 2'-5"	2'-8"
#5 BAR - 2'-0"	2'-7"	#5	(E)	BAR = 3'-0"	3'-4"
#6 BAR - 2'-5"	3'-1"	#6	(E)	BAR = 3'-7"	4'-0"
#7 BAR - 2'-9"	3'-7"	#7	(E)	BAR = 4'-2"	4'-8"
#8 BAR - 3'-2"	4-1"				
#9 BAR - 3'-7"	4'-7"				
#10 BAR - 4'-0"	5'-2"				

   (E) DENOTES EPOXY COATED BARS

   * TOP BARS ARE HORIZONTAL BARS PLACED SO THAT MORE THAN 12" OF FRESH CONCRETE IS CAST BELOW THEM.

9. ELEVATION CORRECTION FROM AS-BUILTS IS 95.40ft.

ABBREVIATIONS:

ABUT.	ABUTMENT
AASHTO	AMERICAN ASSOCIATION OF STATE HIGHWAY AND TRANSPORTATION OFFICIALS
APPROX.	APPROXIMATE
BK.	BACK
BRG.	BEARING
BOT.	BOTTOM
BVC	BEGIN VERTICAL CURVE
BL	BIKE LANE
CIP	CAST-IN-PLACE
CG	CENTER OF GRAVITY
℄	CENTERLINE
CLR.	CLEAR
CONST.	CONSTRUCTION
CONT.	CONTINUOUS
CSL	CROSSHOLE SONIC LOG
ø	DIAMETER
DIAPH.	DIAPHRAGM
EASE.	EASEMENT
EA.	EACH
EB	EASTBOUND
E.F.	EACH FACE
ELEV.	ELEVATION
EQ.	EQUAL
ES	EDGE OF SHOULDER
EVC	END VERTICAL CURVE
F	FAHRENHEIT
F.F.	FAR FACE
F.G.	FINISHED GRADE
FIN.	FINAL
FT.	FOOT/FEET
FTG.	FOOTING
GA.	GAUGE
GALV.	GALVANIZED
GIR.	GIRDER
GR.	GROUND
GR	GUARD RAILING
HORIZ.	HORIZONTAL
H.S.	HIGH STRENGTH
INCL.	INCLUDING
IN. or "	INCH(ES)
I.F.	INSIDE FACE
INT.	INTERIOR
INTERM.	INTERMEDIATE
JT.	JOINT
KIPS	KILOPOUNDS / 1,000 POUNDS
LB.	POUND
L.F.	LINEAR FEET
LN	LANE
LT.	LEFT
LONG.	LONGITUDINAL
MAX.	MAXIMUM
MIN.	MINIMUM
MISC.	MISCELLANEOUS
N.F.	NEAR FACE
NTS	NOT TO SCALE
NO., NOS., #	NUMBER, NUMBERS
O.G.	ORIGINAL GROUND
P.S.	PRESTRESSED
PVI	POINT OF VERTICAL INTERSECTION
PAV'T	PAVEMENT
REINF.	REINFORCEMENT
RT	RIGHT
R/W	RIGHT OF WAY
SW.	SIDEWALK
SPA.	SPACE(S)
SPEC.	SPECIFICATION
STD.	STANDARD
TBD	TO BE DETERMINED
TEMP.	TEMPORARY
TOC	TOP OF COLUMN
TRANS.	TRANSVERSE
TYP.	TYPICAL
VC	VERTICAL CURVE
WB	WESTBOUND
W/	WITH
YR.	YEAR

LEGEND:

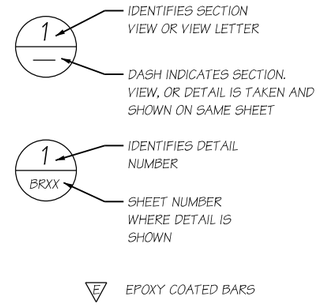

(E) EPOXY COATED BARS

FILE NAME c:\pw_working\lochner-pw-01\dms17495\ID14102_DE_BG_001_BR02.dgn				REGION NO. / STATE	FED.AID PROJ.NO.
TIME 8:24:43 PM				10 WASH	XX
DATE 12/8/2021 8:24:43 PM				JOB NUMBER	
PLOTTED BY B. Haman					
DESIGNED BY S. Johnson					
ENTERED BY B. Haman				CONTRACT NO.	LOCATION NO.
CHECKED BY B. Nakashoji				XXXXXX	
PROJ. ENGR. S. Johnson					
REGIONAL ADM. XX	REVISION	DATE	BY		

PRELIMINARY
NOT FOR CONSTRUCTION

Washington State Department of Transportation

LOCHNER

SR 526
SR 527
MP 1.92 TO MP 4.52
MP 11.73 TO MP 11.92

SR 526 CORRIDOR IMPROVEMENTS PROJECT
SE RAMP OVER SR 526 - WIDENING

EVERETT/SNOHOMISH COUNTY DECEMBER 2021

GENERAL NOTES

Plot 1
PLAN REF NO
BR02
SHEET 142 OF 154 SHEETS

SEC. 11, T.28N., R.4E., W.M.
CITY OF EVERETT

SR 526

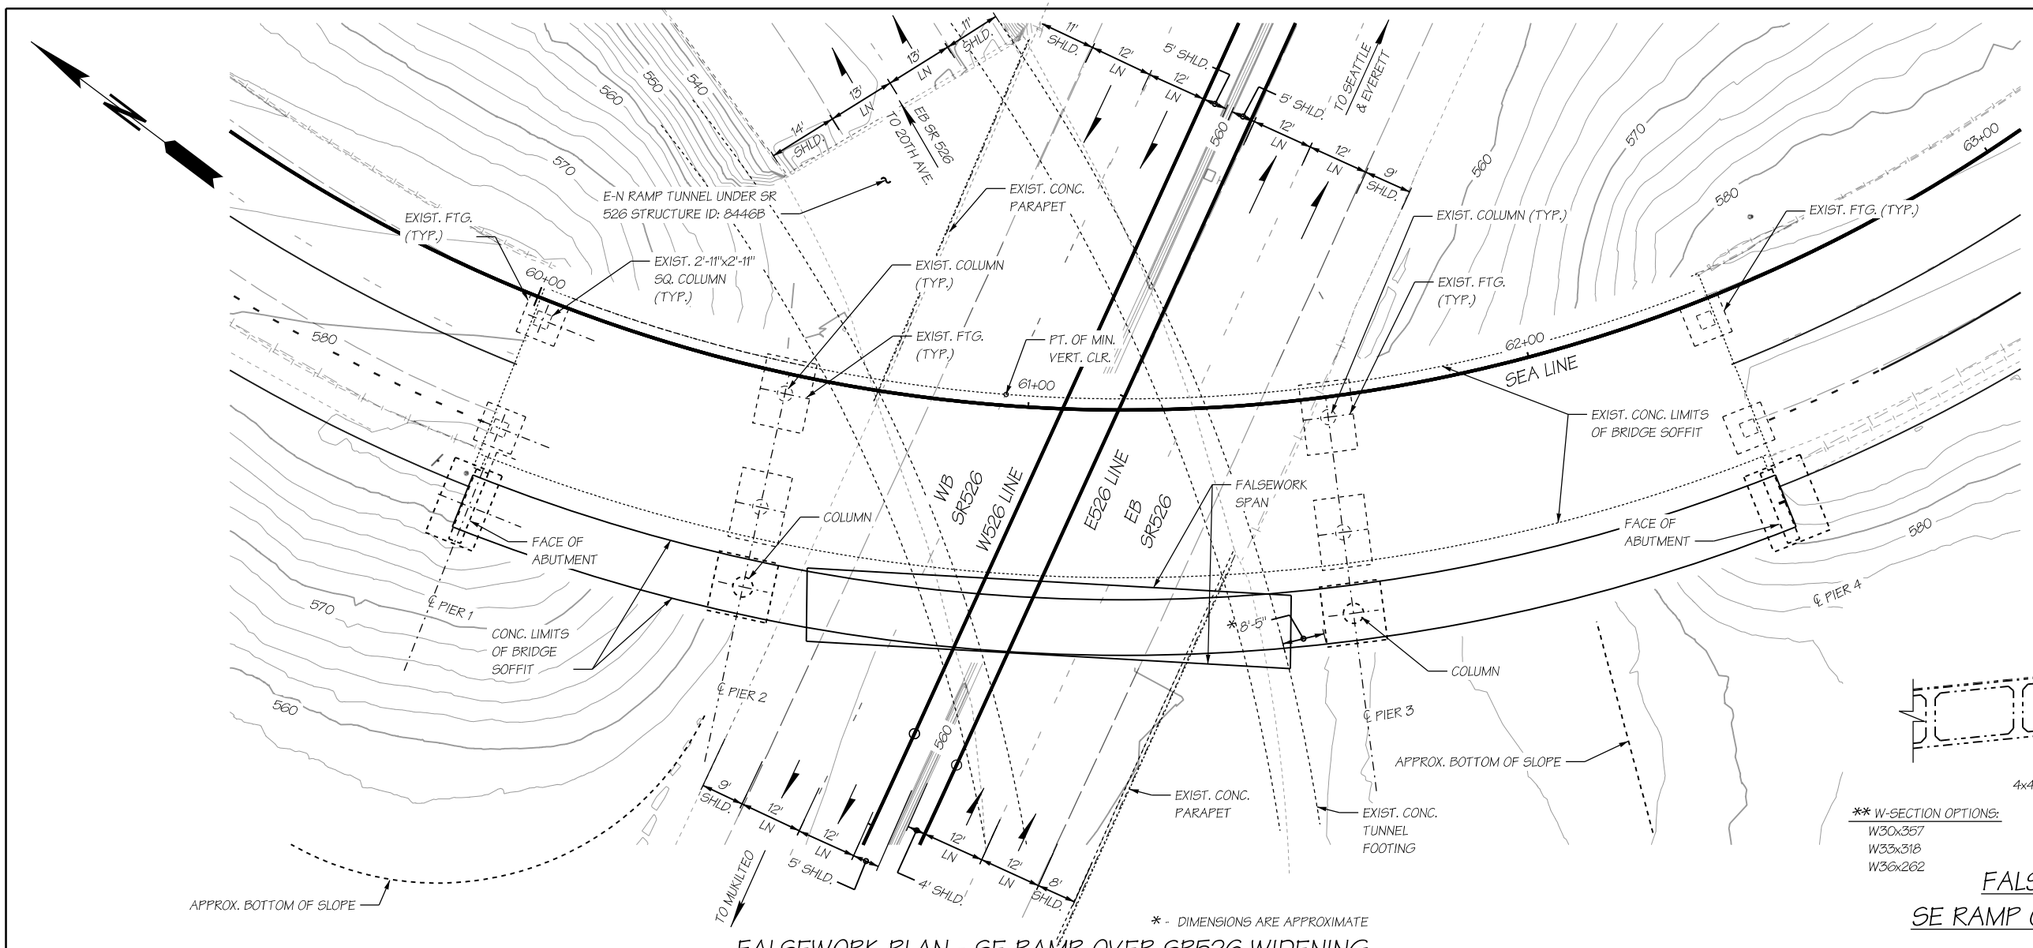

FALSEWORK PLAN - SE RAMP OVER SR526 WIDENING

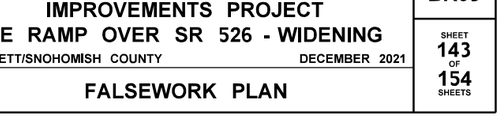

** W-SECTION OPTIONS:
W30x357
W33x318
W36x262

FALSEWORK SECTION
SE RAMP OVER SR526 WIDENING

* - DIMENSIONS ARE APPROXIMATE

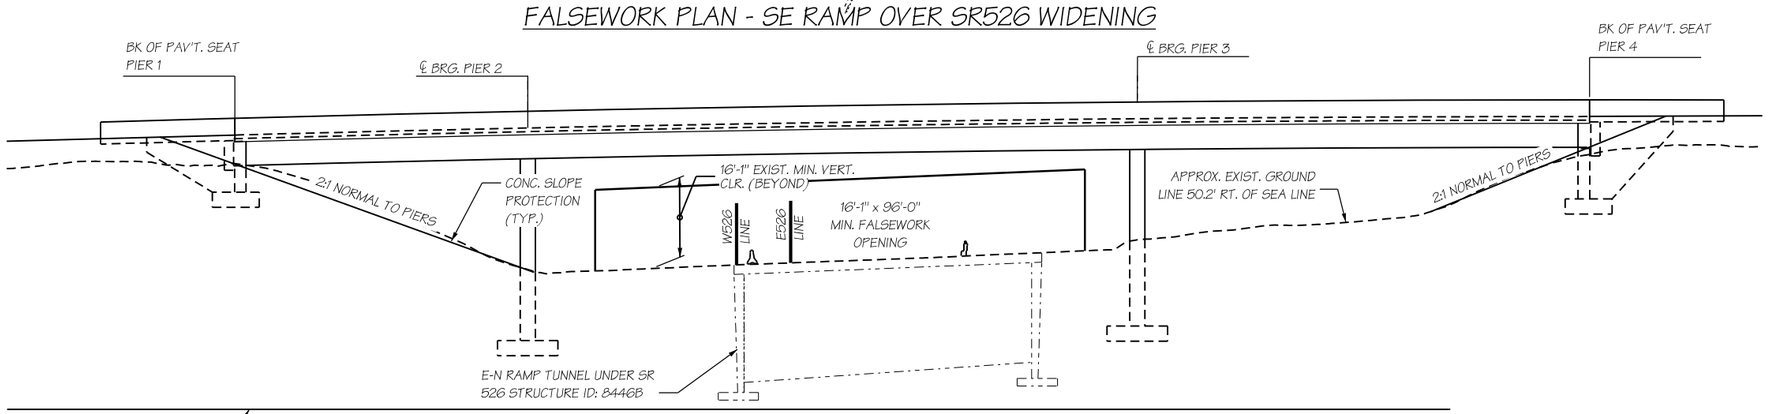

FALSEWORK ELEVATION - SE RAMP OVER SR526 WIDENING

DATUM
(NAVD) 88

FILE NAME	c:\pw_working\lochner-pw-01\dms17495\ID14102_PS_BG_001_BR03.dgn					
TIME	8:05:09 PM					
DATE	12/8/2021 8:05:09 PM					
PLOTTED BY	B. Haman					
DESIGNED BY	S. Johnson					
ENTERED BY	B. Haman					
CHECKED BY	B. Nakashoji					
PROJ. ENGR.	S. Johnson					
REGIONAL ADM.	XX	REVISION	DATE	BY		

REGION NO.	STATE	FED.AID PROJ.NO.
10	WASH	XX
JOB NUMBER		
CONTRACT NO.		LOCATION NO.
XXXXXX		

PRELIMINARY
NOT FOR CONSTRUCTION

Washington State Department of Transportation

LOCHNER

SR 526 MP 1.92 TO MP 4.52
SR 527 MP 11.73 TO MP 11.92

SR 526 CORRIDOR IMPROVEMENTS PROJECT
SE RAMP OVER SR 526 - WIDENING

EVERETT/SNOHOMISH COUNTY DECEMBER 2021

FALSEWORK PLAN

Plot 1
PLAN REF NO BR03
SHEET 143 OF 154 SHEETS

SEC. 11, T.28N., R.4E., W.M.

CITY OF EVERETT

SR 526

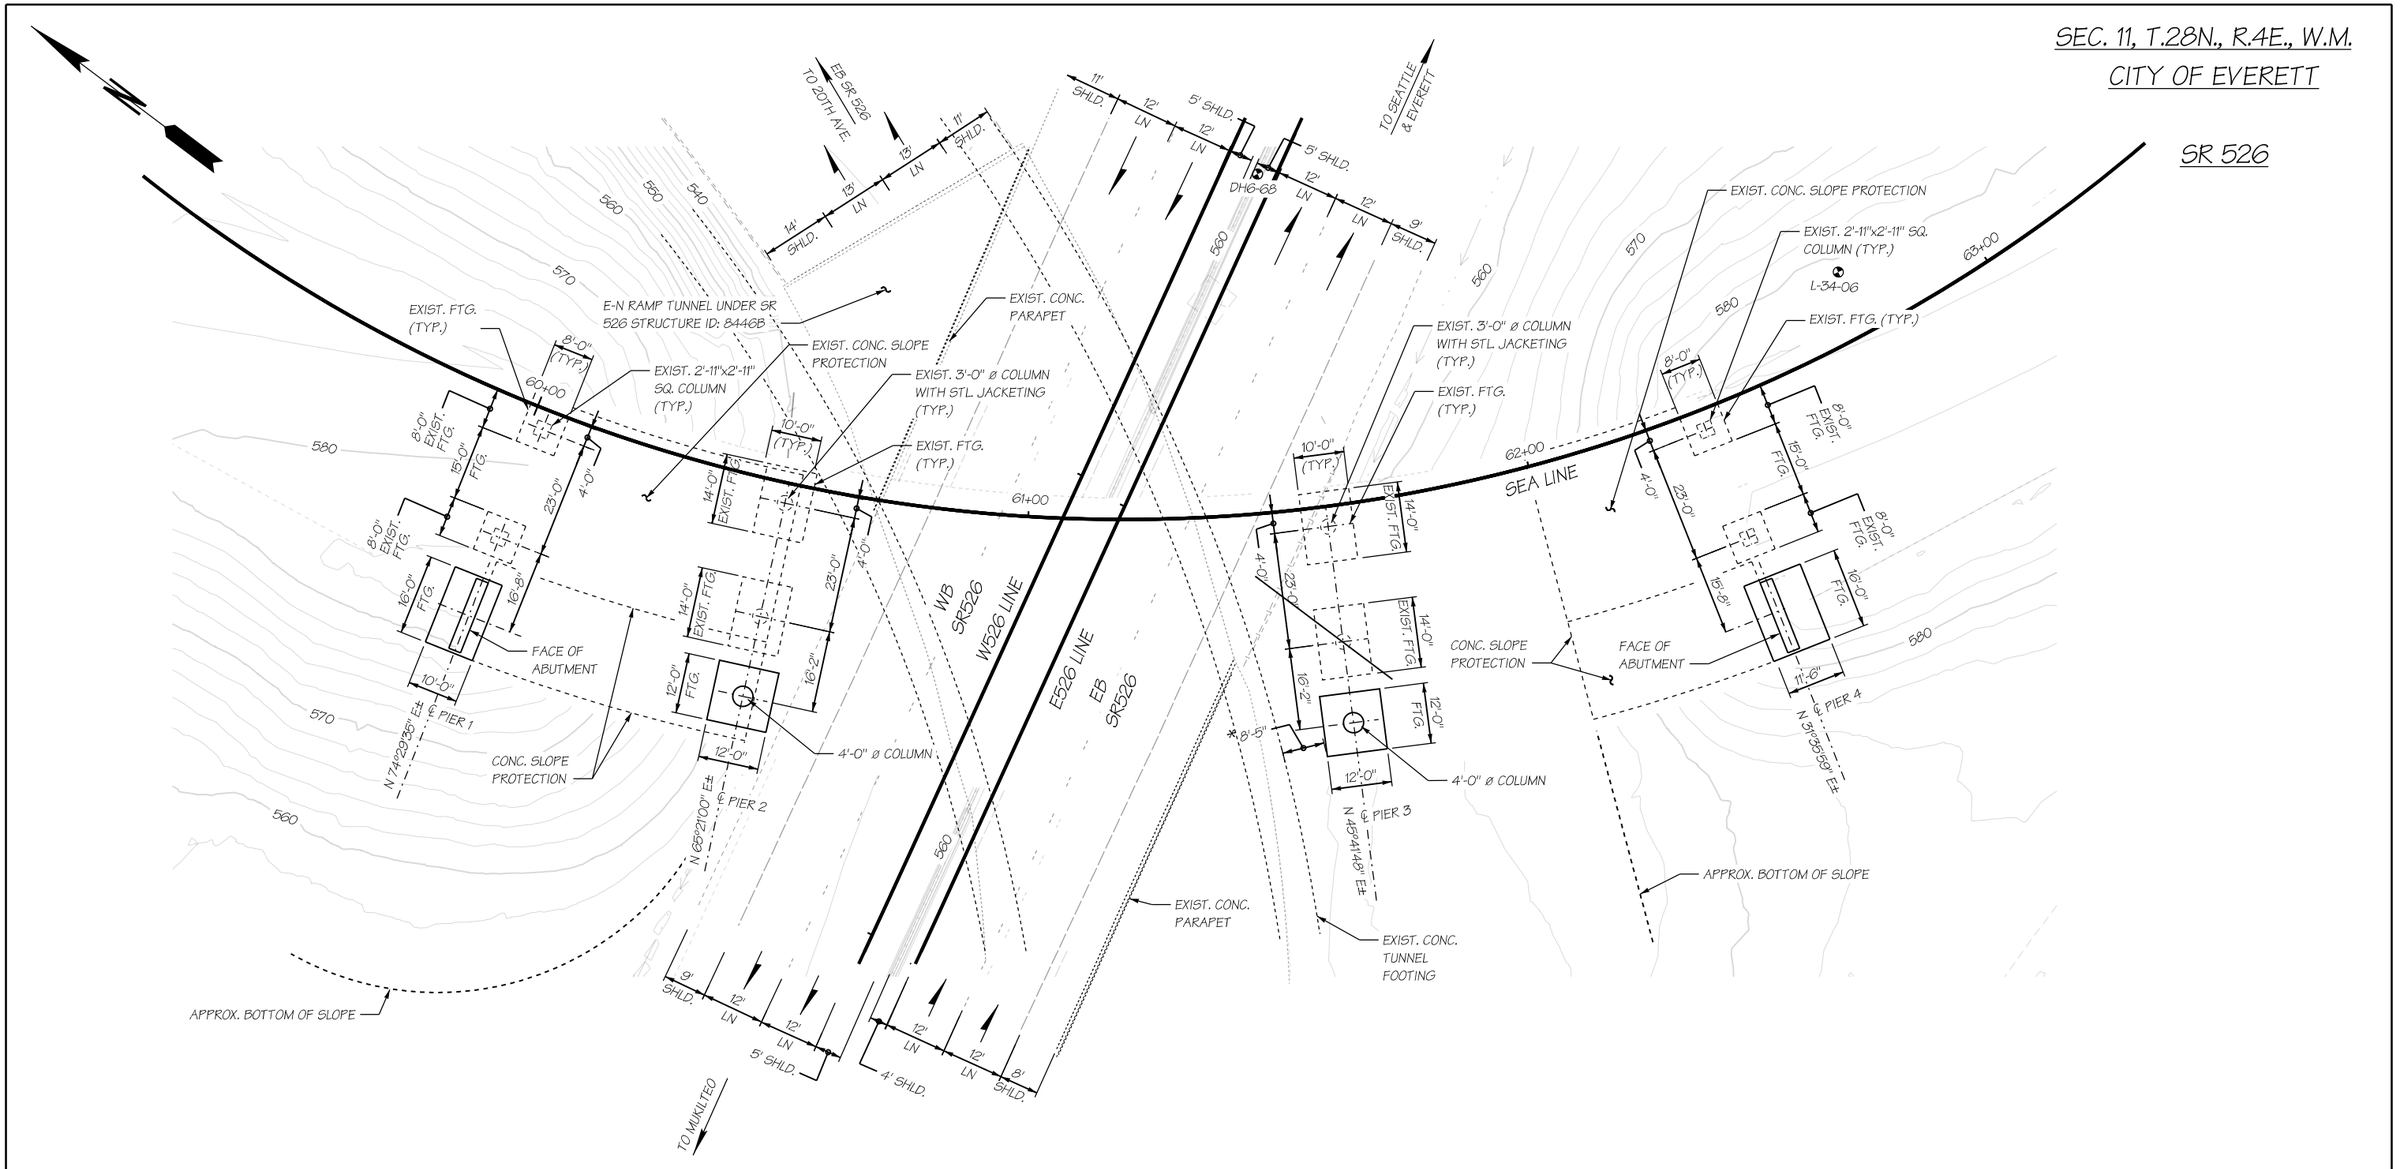

FOOTING PLAN - SE RAMP OVER SR526 WIDENING

* - DIMENSIONS ARE APPROXIMATE

FILE NAME	c:\pw_working\lochner-pw-01\dms17495\ID14102_PS_BG_002_BR04.dgn						
TIME	8:05:15 PM				REGION NO.	STATE	FED.AID PROJ.NO.
DATE	12/8/2021 8:05:15 PM				10	WASH	XX
PLOTTED BY	B. Haman				JOB NUMBER		
DESIGNED BY	S. Johnson						
ENTERED BY	B. Haman				CONTRACT NO.		LOCATION NO.
CHECKED BY	B. Nakashoji				XXXXXX		
PROJ. ENGR.	S. Johnson						
REGIONAL ADM.	XX	REVISION	DATE	BY			

PRELIMINARY

NOT FOR CONSTRUCTION

Washington State Department of Transportation

LOCHNER

SR 526 MP 1.92 TO MP 4.52
SR 527 MP 11.73 TO MP 11.92

SR 526 CORRIDOR IMPROVEMENTS PROJECT

SE RAMP OVER SR 526 - WIDENING

EVERETT/SNOHOMISH COUNTY DECEMBER 2021

FOOTING PLAN

Plot 1

PLAN REF NO BR04

SHEET 144 OF 154 SHEETS

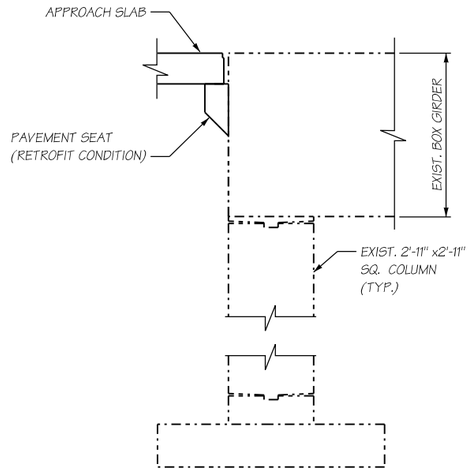

TYPICAL SECTION PIER 1 & 4 EXISTING

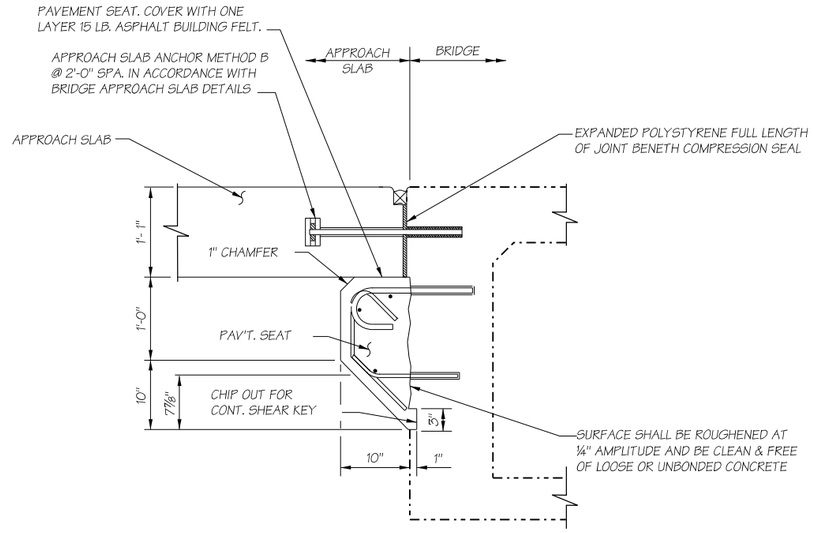

PAVEMENT SEAT DETAIL

RETROFIT CONDITION

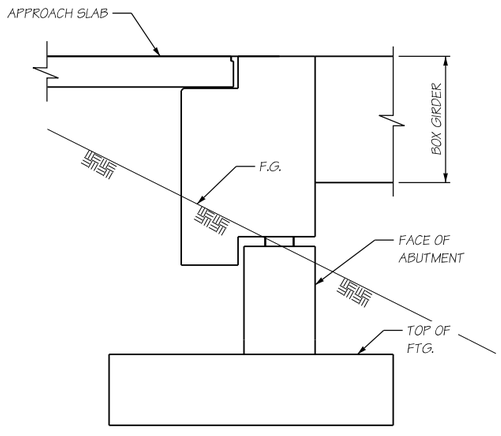

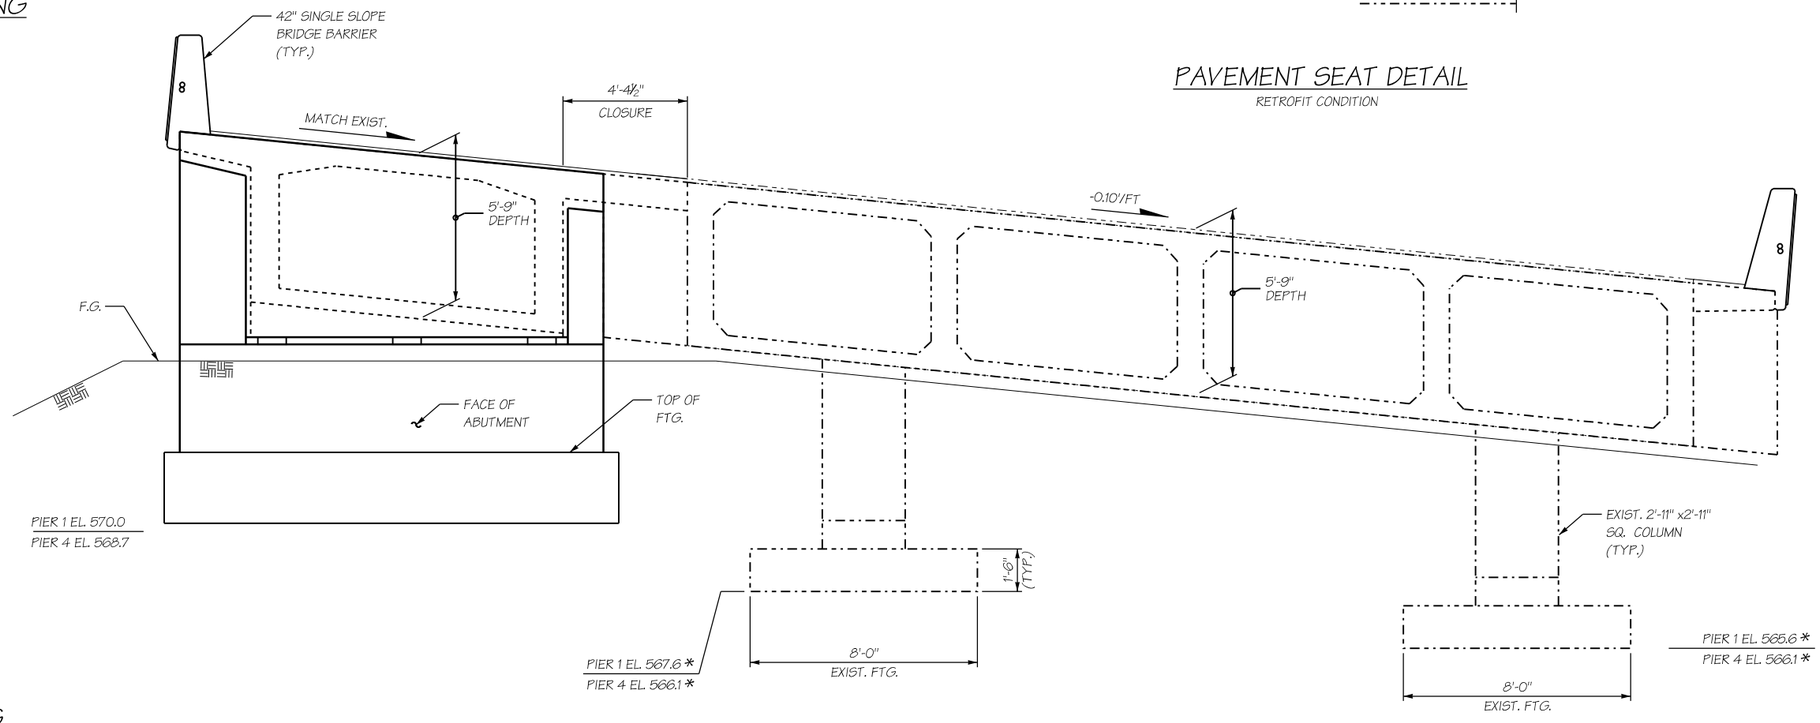

TYPICAL SECTION PIER 1 & 4 WIDENING

TYPICAL PIER ELEVATION

SECTION LOOKING BACK ON STATIONING, NORMAL TO SEA LINE
PIER 1 SHOWN PIER 4 SIMILAR

* - BOTTOM OF FOOTING ELEVATIONS ARE APPROXIMATE

FILE NAME	c:\pw_working\lochner-pw-01\dms17495\ID14102_DE_BG_001_BR06.dgn						
TIME	8:07:32 PM						
DATE	12/8/2021 8:07:32 PM						
PLOTTED BY	B. Haman						
DESIGNED BY	S. Johnson						
ENTERED BY	B. Haman						
CHECKED BY	B. Nakashoji						
PROJ. ENGR.	S. Johnson						
REGIONAL ADM.	XX	REVISION	DATE	BY			

REGION NO.	STATE	FED.AID PROJ.NO.
10	WASH	XX
JOB NUMBER		
CONTRACT NO.		LOCATION NO.
XXXXXX		

PRELIMINARY
NOT FOR CONSTRUCTION

Washington State Department of Transportation

LOCHNER

SR 526 MP 1.92 TO MP 4.52
SR 527 MP 11.73 TO MP 11.92

SR 526 CORRIDOR IMPROVEMENTS PROJECT
SE RAMP OVER SR 526 - WIDENING

EVERETT/SNOHOMISH COUNTY DECEMBER 2021

PIER 1 & 4

Plot 1

PLAN REF NO
BR06

SHEET
145
OF
154
SHEETS

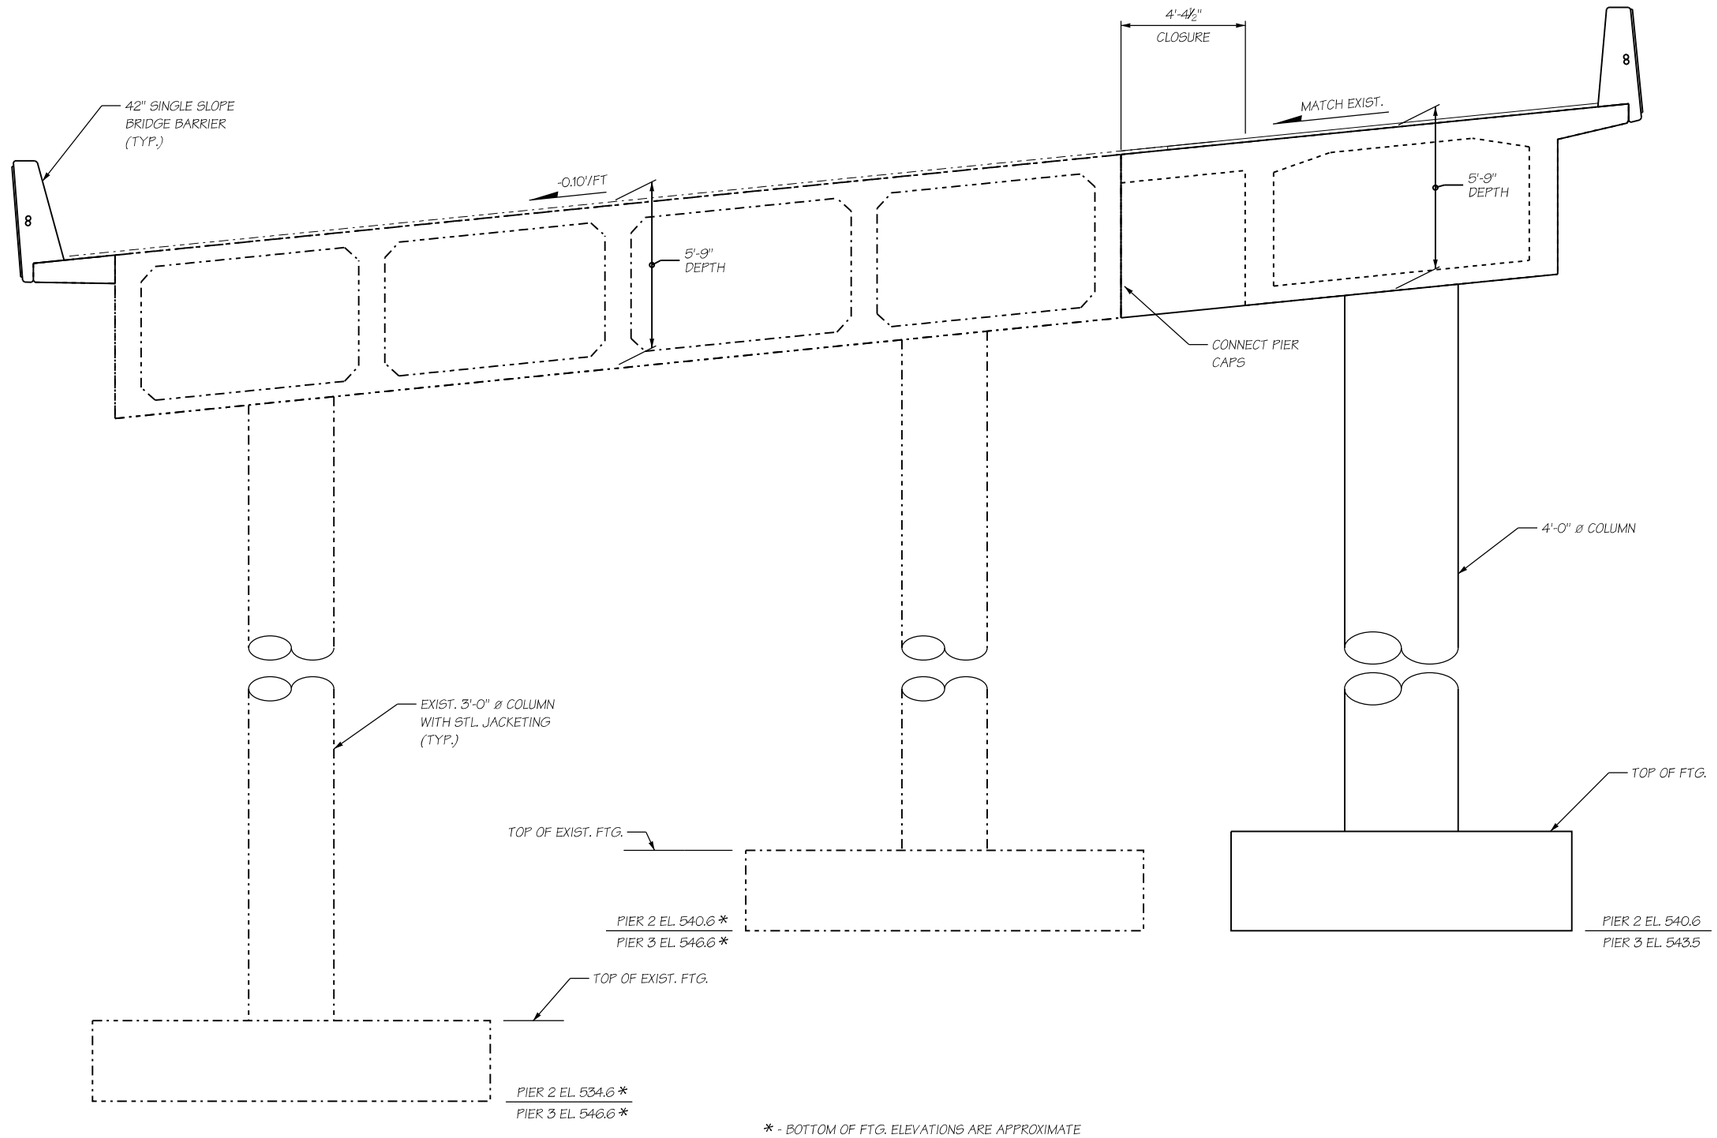

* - BOTTOM OF FTG. ELEVATIONS ARE APPROXIMATE

TYPICAL PIER 2 & 3 ELEVATION

SECTION LOOKING AHEAD ON STATIONING, NORMAL TO SE LINE
PIER 2 SHOWN PIER 3 SIMILAR

FILE NAME	c:\pw_working\lochner-pw-01\dms17495\ID14102_DE_BG_001_BR12.dgn						
TIME	8:11:13 PM						
DATE	12/8/2021 8:11:13 PM						
PLOTTED BY	B. Haman						
DESIGNED BY	S. Johnson						
ENTERED BY	B. Haman						
CHECKED BY	B. Nakashoji						
PROJ. ENGR.	S. Johnson						
REGIONAL ADM.	XX	REVISION	DATE	BY			

REGION NO.	STATE	FED.AID PROJ.NO.
10	WASH	XX
JOB NUMBER		
CONTRACT NO.		LOCATION NO.
XXXXXX		

PRELIMINARY
NOT FOR CONSTRUCTION

Washington State Department of Transportation

LOCHNER

SR 526 MP 1.92 TO MP 4.52
SR 527 MP 11.73 TO MP 11.92

SR 526 CORRIDOR IMPROVEMENTS PROJECT
SE RAMP OVER SR 526 - WIDENING

EVERETT/SNOHOMISH COUNTY DECEMBER 2021

PIER 2 & 3

Plot 1
PLAN REF NO
BR12
SHEET 146 OF 154 SHEETS

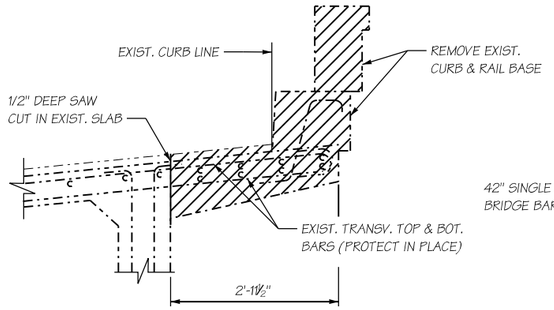

RIGHT WIDENING - REMOVAL

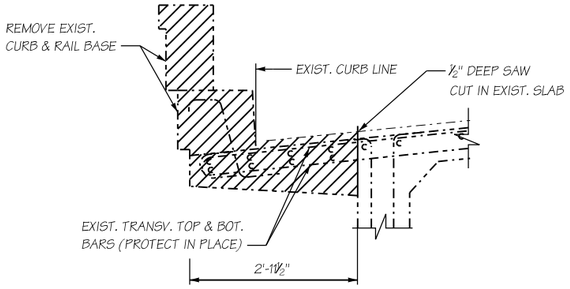

LEFT WIDENING - REMOVAL

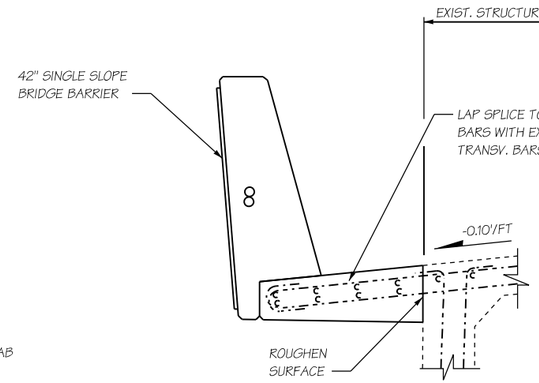

LEFT WIDENING

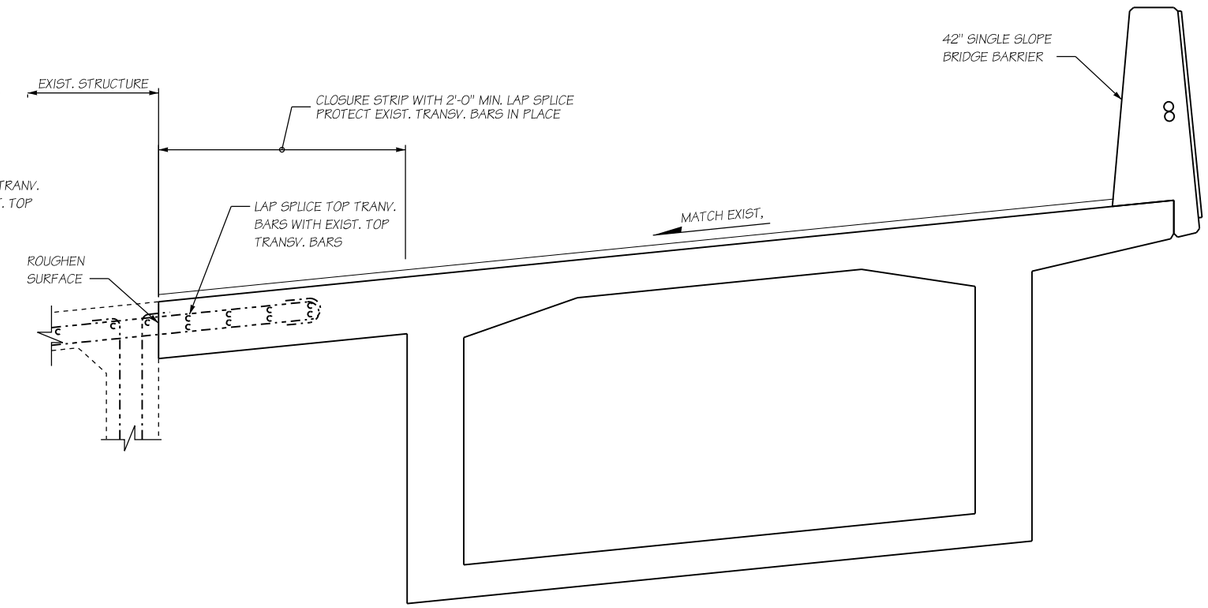

RIGHT WIDENING

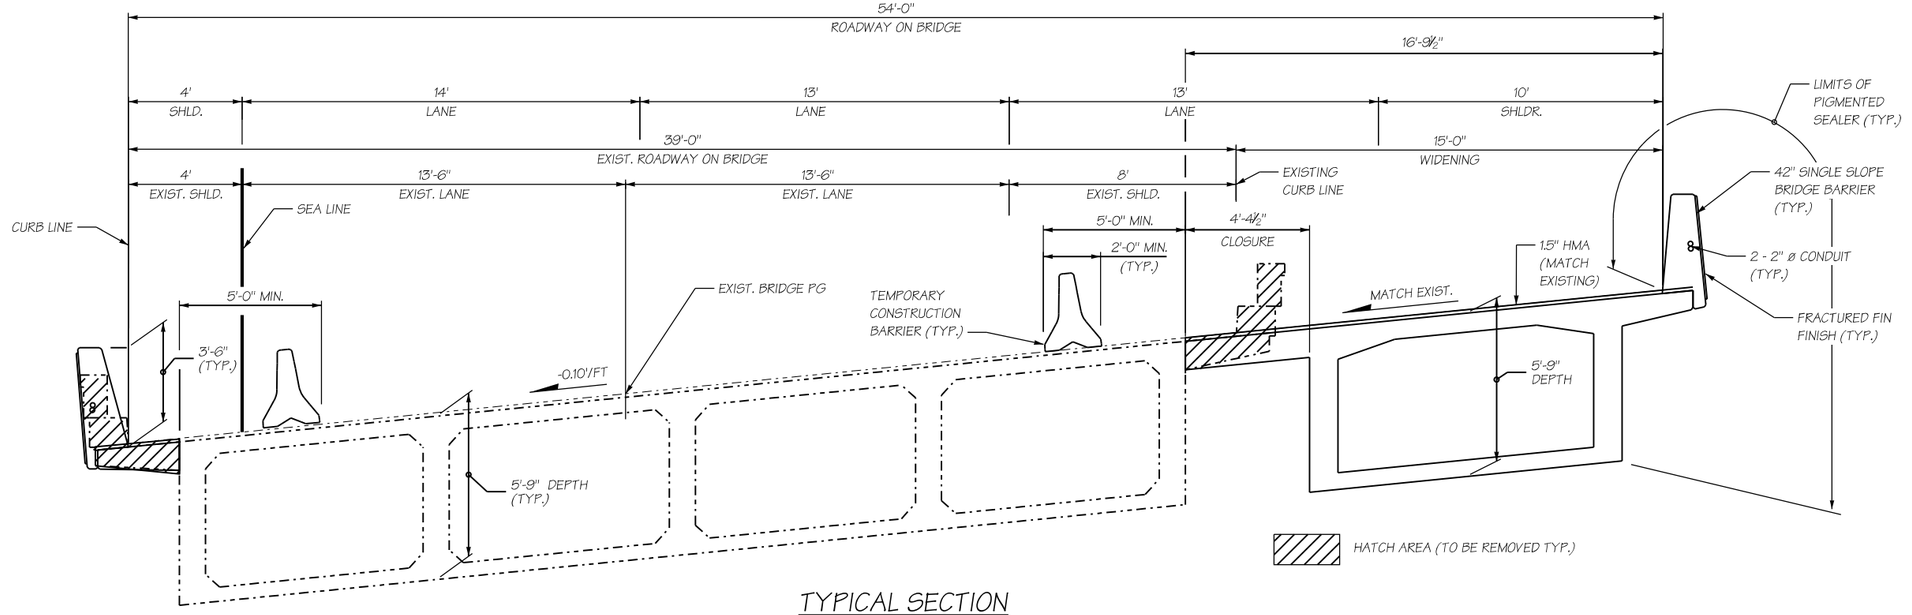

TYPICAL SECTION

SECTION LOOKING UPSTATION, NORMAL TO SEA LINE

FILE NAME	c:\pw_working\lochner-pw-01\dms17495\ID14102_DE_BG_001_BR19.dgn				REGION NO.	STATE	FED.AID PROJ.NO.
TIME	8:15:37 PM				10	WASH	XX
DATE	12/8/2021 8:15:37 PM				JOB NUMBER		
PLOTTED BY	B. Haman						
DESIGNED BY	S. Johnson				CONTRACT NO.		LOCATION NO.
ENTERED BY	B. Haman				XXXXXX		
CHECKED BY	B. Nakashoji						
PROJ. ENGR.	S. Johnson						
REGIONAL ADM.	XX	REVISION	DATE	BY			

PRELIMINARY

NOT FOR CONSTRUCTION

Washington State Department of Transportation

LOCHNER

SR 526 MP 1.92 TO MP 4.52
SR 527 MP 11.73 TO MP 11.92

SR 526 CORRIDOR IMPROVEMENTS PROJECT

SE RAMP OVER SR 526 - WIDENING

EVERETT/SNOHOMISH COUNTY DECEMBER 2021

TYPICAL SECTION

Plot 1

PLAN REF NO BR19

SHEET 147 OF 154 SHEETS