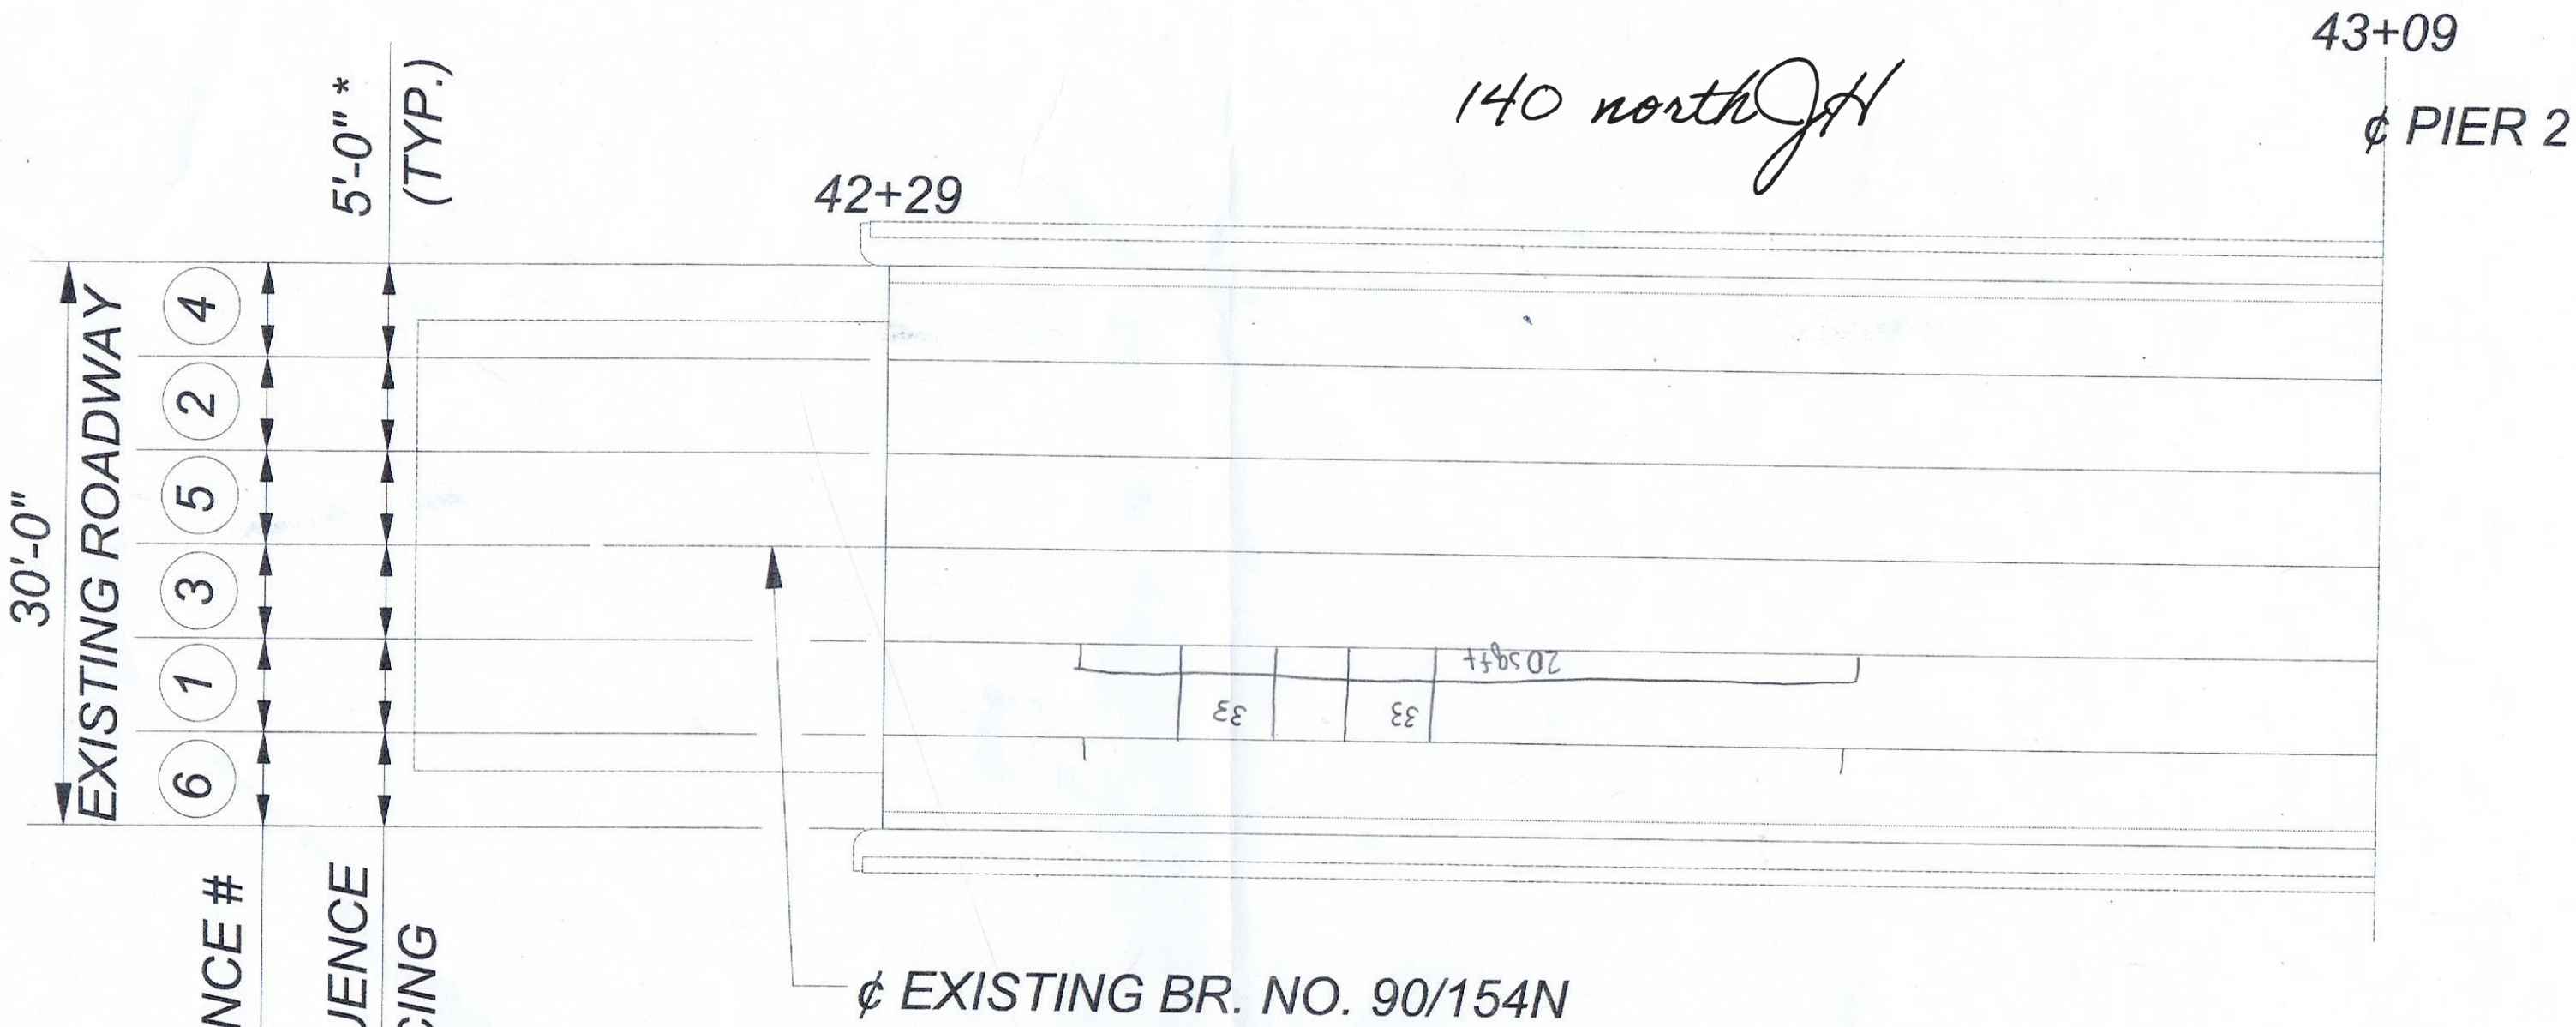

7-2-19
86 sqft.

28 sqft

FILE NAME	P:\454302\CONTRACT\C9214 I-90 Yakima River Bridges EB & WB Deck Rehab_CAD_Sheets\Scarifying Sequence Sheets\006-SCARIFICATION SEQ 2_BR90-150N.dgn									Plot 1
TIME	1:43:20 PM				REGION NO.	STATE	FED.AID PROJ.NO.			PLAN REF NO
DATE	6/25/2019				10	WASH			Washington State Department of Transportation	
PLOTTED BY	dellint				JOB NUMBER					
DESIGNED BY										SHEET
ENTERED BY										OF
CHECKED BY					CONTRACT NO.		LOCATION NO.			
PROJ. ENGR.										SHEETS
REGIONAL ADM.		REVISION	DATE	BY				P.E. STAMP BOX DATE	P.E. STAMP BOX DATE	