7/9 = ~~139.9 S.F.~~ 139.6

7/10 = 51 S.F.

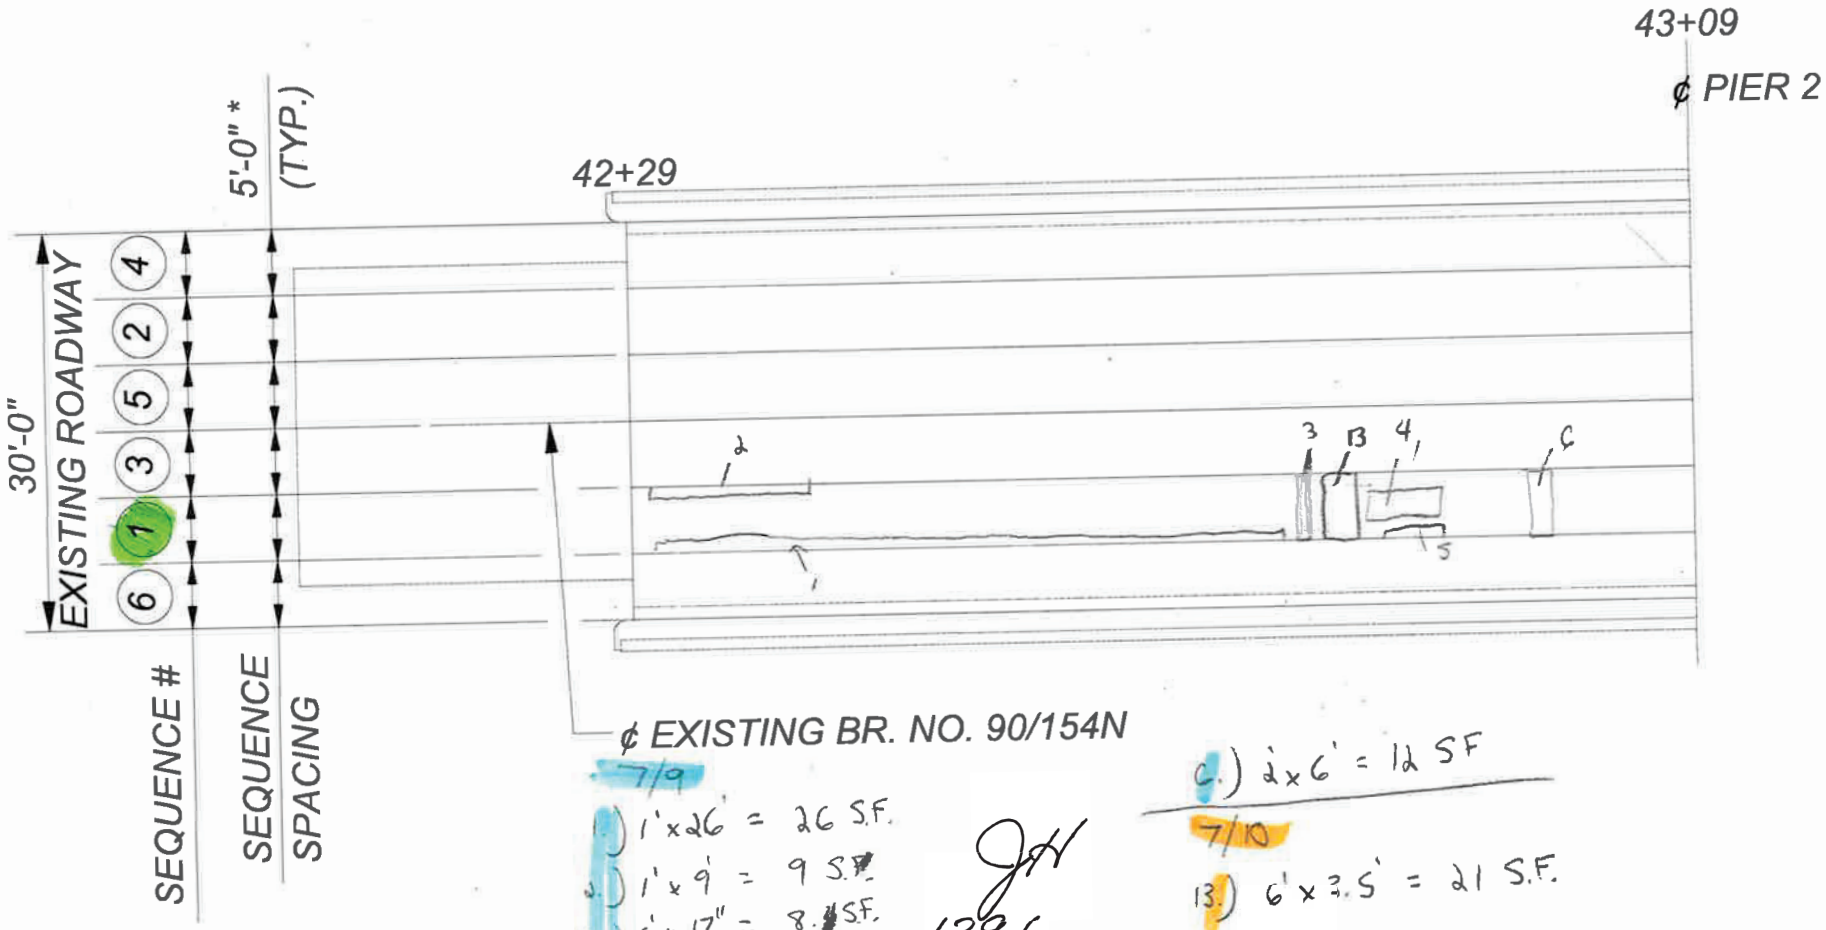

7/9

1.) 1' x 26' = 26 S.F.

2.) 1' x 9' = 9 S.F.

3.) 6' x 17" = 8.5 S.F.

4.) 5' x 3' = 15 S.F.

5.) 1 x 5' = 5 S.F.

139.6

6.) 2' x 6' = 12 SF

7/10

13.) 6' x 3.5' = 21 S.F.

51.0

FILE NAME	P:\454302\CONTRACT\C9214 I-90 Yakima River Bridges EB & WB Deck Rehab_CAD_Sheets\Scarifying Sequence Sheets\006-SCARIFICATION SEQ 2_BR90-150N.dgn
TIME	1:53:26 PM
DATE	6/25/2019
PLOTTED BY	dellint
DESIGNED BY	
ENTERED BY	
CHECKED BY	
PROJ. ENGR.	
REGIONAL ADM.	

REVISION | DATE | BY

REGION NO. | STATE: 10 WASH

FED.AID PROJ.NO.

JOB NUMBER

CONTRACT NO. | LOCATION NO

P.E. STAMP SCF | DATE | P.E. STAMP WDE | DATE

Washington State Department of Transportation

Plot 1

PLAN REF NO

SHEET OF SHEETS

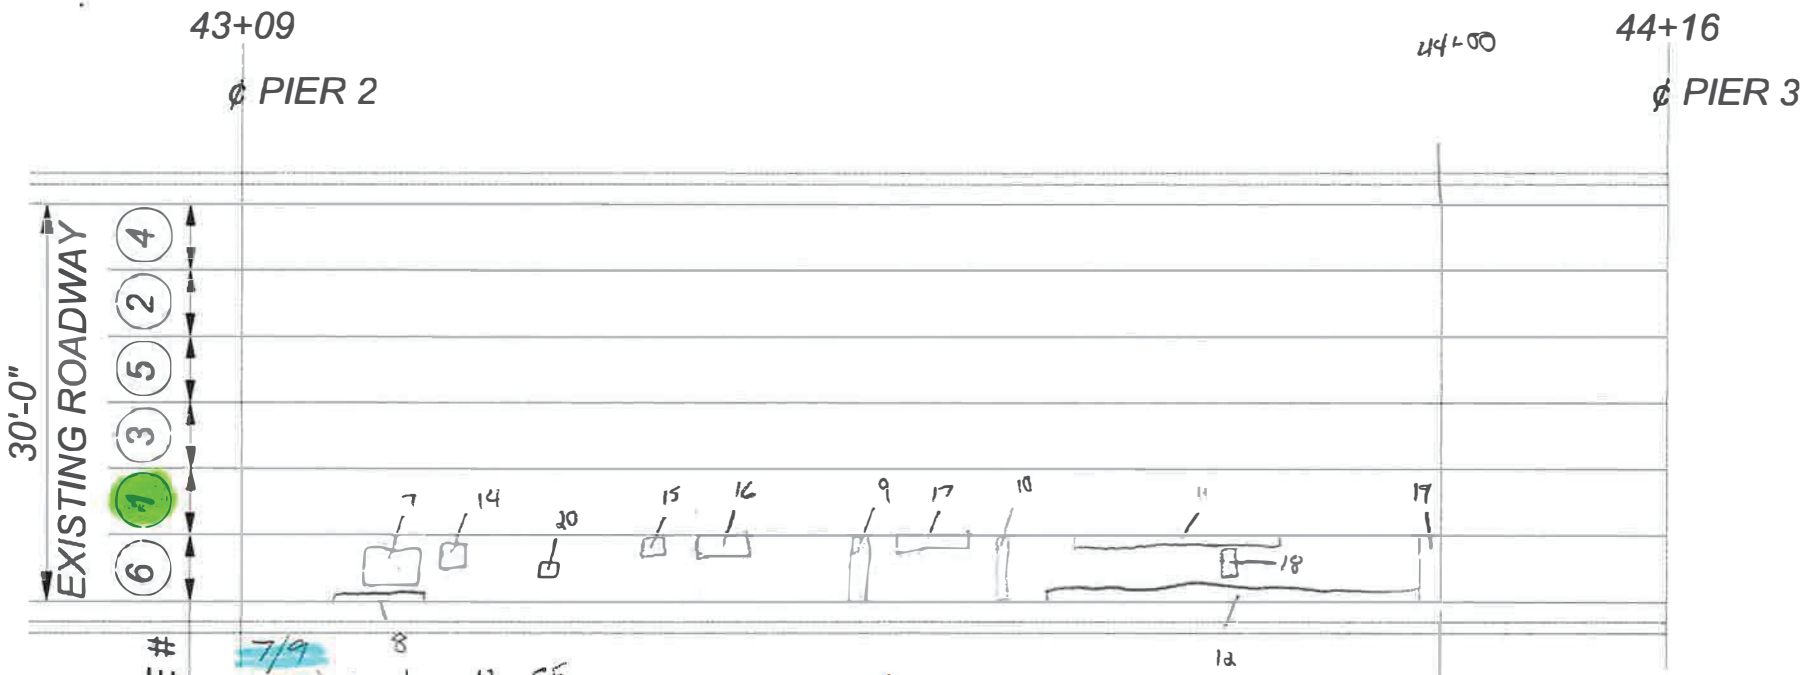

SEQUENCE #

7/9

7.) 3'x 4' = 12 S.F.
8.) 1'x 5' = 5 S.F.
9.) 2'x 5' = 10 S.F.
10.) 1'x 5' = 5 S.F.
11.) 1'x 10' = 10 S.F.
12.) 1'x 22.5' = 22.5 S.F.

7/10

14.) 2'x 2' = 4 S.F.
15.) 1'x 1' = 1 S.F.
16.) 3'x 2' = 6 S.F.
17.) 1'x 7' = 7 S.F.
18.) 2.5'x 1 = 2.5 S.F.

9.) 2'x 4' = 8 S.F.
20.) 1.5x 1 = 1.5 S.F.

FILE NAME	P:\454302\CONTRACT\C9214 I-90 Yakima River Bridges EB & WB Deck Rehabi_CADD_Sheets\Scarifying Sequence Sheets\006-SCARIFICATION SEQ 2_BR90-150N.dgn
TIME	1:39:23 PM
DATE	6/25/2019
PLOTTED BY	dellint
DESIGNED BY	
ENTERED BY	
CHECKED BY	
PROJ. ENGR.	
REGIONAL ADM.	

REVISION | DATE | BY

REGION NO. | STATE
10 WASH

FED AID PROJ. NO.

JOB NUMBER

CONTRACT NO. | LOCATION NO.

Washington State Department of Transportation

Plot 2