Bridge 154N Pass 2

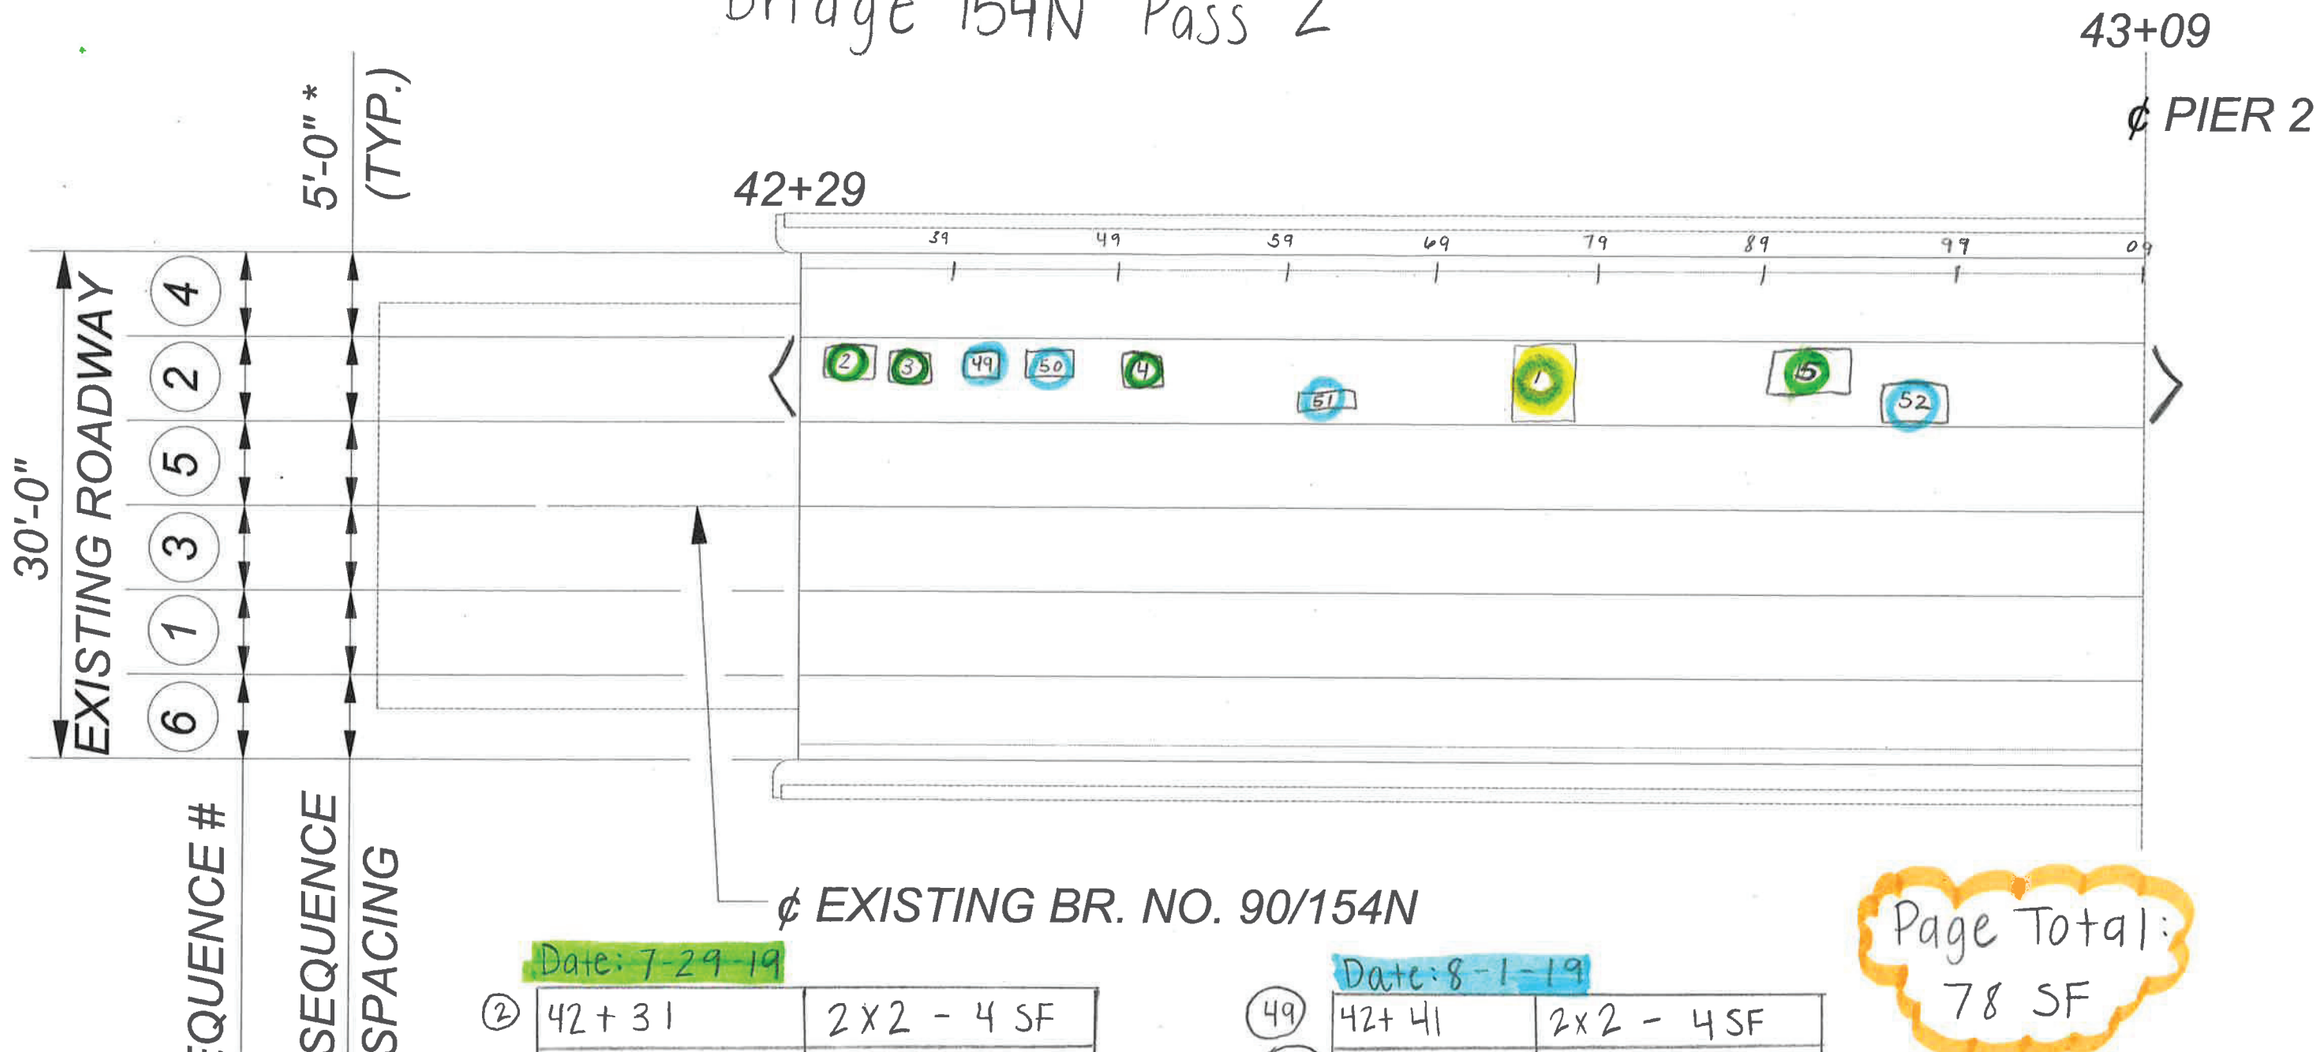

Page Total: 78 SF

Date: 7-23-19

1	42+77	5x6 - 30 SF
	Total	30 SF

Date: 7-29-19

2	42+31	2x2 - 4 SF
3	42+35	1x1 - 1 SF
4	42+50	1x1 - 1 SF
5	42+90	3x5 - 15 SF
	Total	21 SF

Date: 8-1-19

49	42+41	2x2 - 4 SF
50	42+46	4x2 - 8 SF
51	42+60	3x1 - 3 SF
52	42+98	4x3 - 12 SF
	Total	27 SF

FILE NAME	P:\454302\CONTRACT\C9214 I-90 Yakima River Bridges EB & WB Deck Rehab_CAD_Sheets\Scarifying Sequence Sheets\006-SCARIFICATION SEQ 2_BR90-150N.dgn								Plot 1
TIME	1:53:26 PM				REGION NO.	STATE	FED.AID PROJ.NO.		PLAN REF NO
DATE	6/25/2019				10	WASH		Washington State Department of Transportation	
PLOTTED BY	dellint				JOB NUMBER				SHEET
DESIGNED BY									OF
ENTERED BY					CONTRACT NO.		LOCATION NO.		SHEETS
CHECKED BY									
PROJ. ENGR.									
REGIONAL ADM.		REVISION	DATE	BY					

P.E. STAMP BOX DATE

P.E. STAMP BOX DATE

Bridge 154N Pass 2

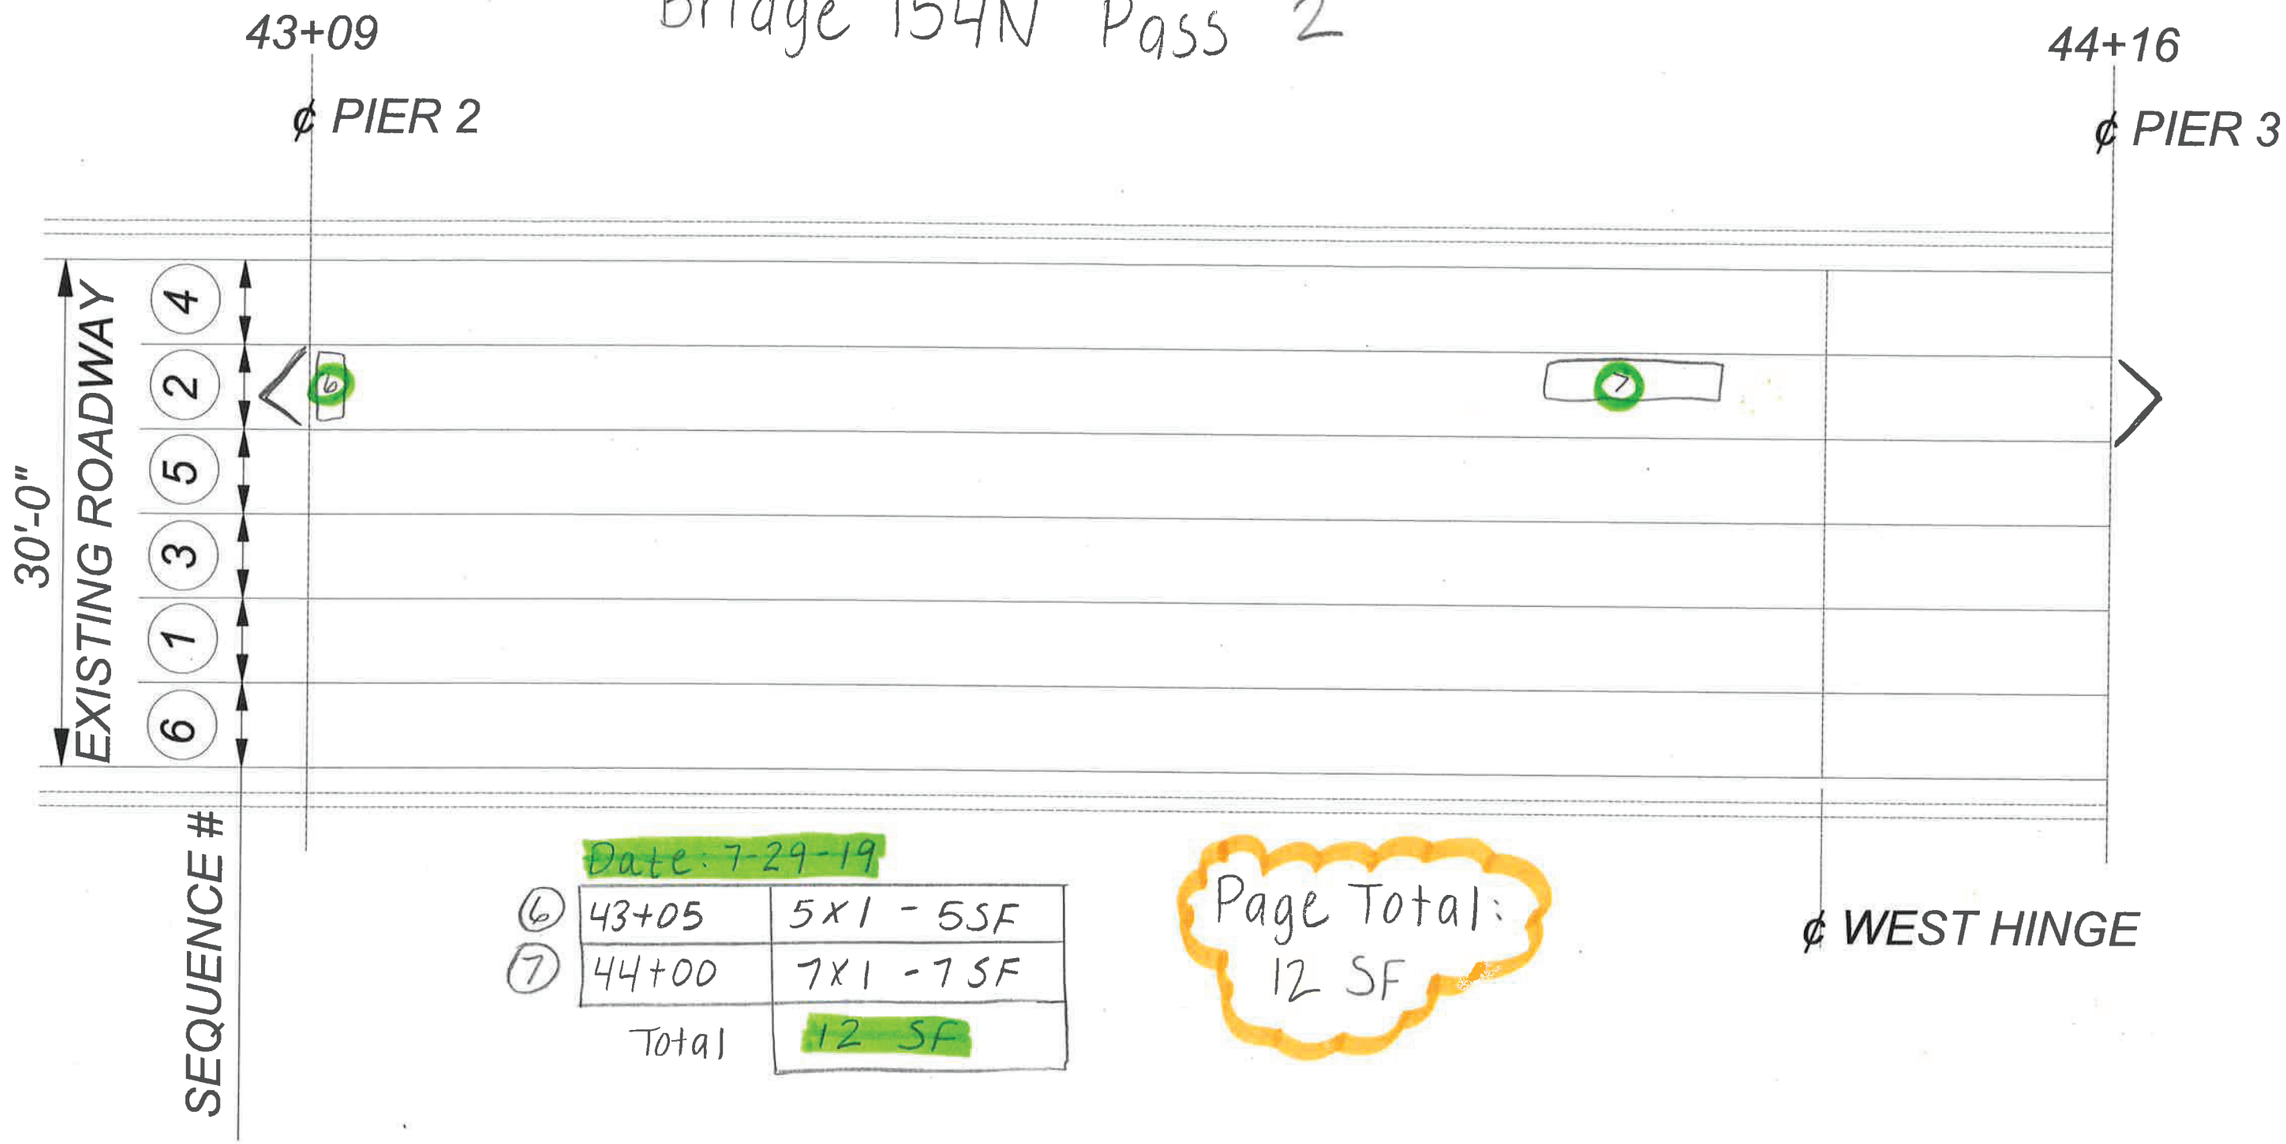

Date: 7-29-19

6	43+05	5x1 - 5SF
7	44+00	7x1 - 7SF
Total		12 SF

Page Total: 12 SF

FILE NAME	P:\454302\CONTRACT\C9214 I-90 Yakima River Bridges EB & WB Deck Rehab_CAD_Sheets\Scarifying Sequence Sheets\006-SCARIFICATION SEQ						2_BR90-150N.dgn		Plot 2
TIME	1:59:25 PM				REGION NO.	STATE	FED.AID PROJ.NO.		PLAN REF NO
DATE	6/25/2019				10	WASH		Washington State Department of Transportation	
PLOTTED BY	dellint				JOB NUMBER				SHEET
DESIGNED BY									OF
ENTERED BY									
CHECKED BY					CONTRACT NO.		LOCATION NO.		SHEETS
PROJ. ENGR.									
REGIONAL ADM.		REVISION	DATE	BY			P.E. STAMP BOX DATE	P.E. STAMP BOX DATE	

Bridge 154N Pass 2

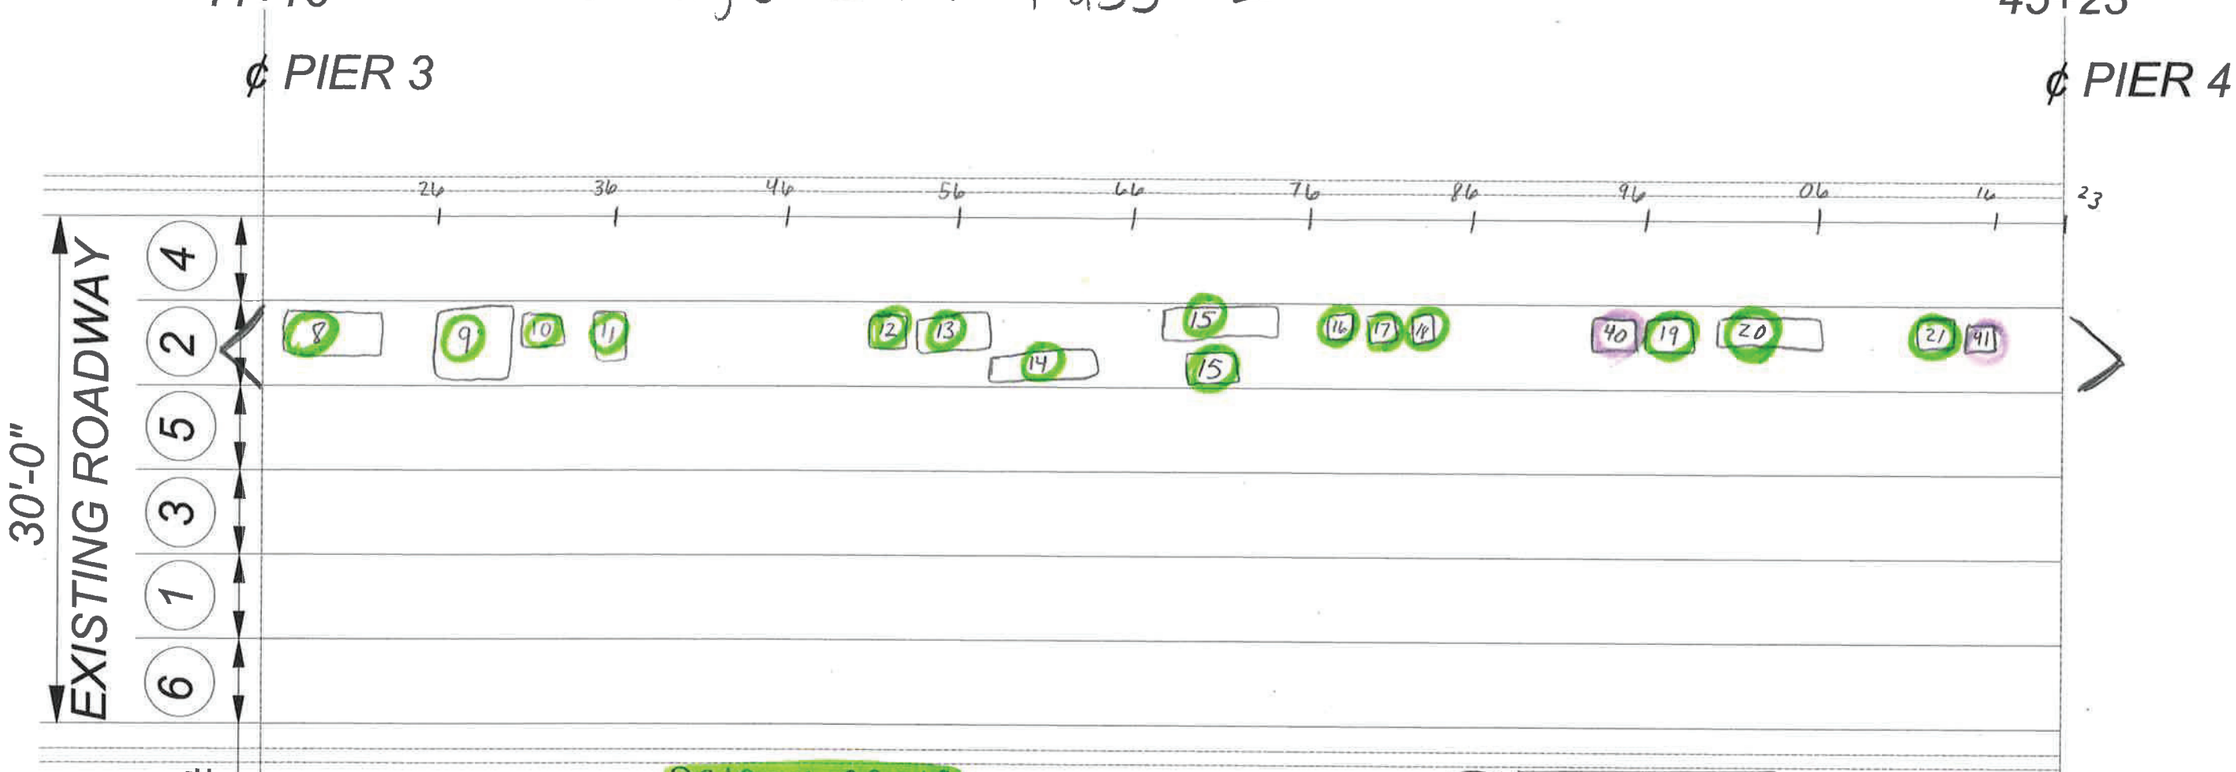

Date: 7-29-19

8	44+20	4.5x7 - 31.5 SF
9	44+27	7x6 - 42 SF
10	44+31	1x1 - 1 SF
11	44+36	4x1 - 4 SF
12	44+53	1x1 - 1 SF
13	44+55	1.5x6 - 9 SF
14	44+58	1x9 - 9 SF
15	44+70	3x3 & 1x10 - 16 SF
16	44+83	1x1 - 1 SF
17	44+84	1x1 - 1 SF
18	44+85	1x1 - 1 SF
19	44+97	2x2 - 4 SF
20	45+00	1x10 - 10 SF
21	45+12	2x2 - 4 SF
	Total	134.5

40	44+96	2x2-4SF
41	45+14	1x1-1SF
	Total	5 SF

Date: 7-31-19

Page Total: 139.5

FILE NAME	P:\454302\CONTRACT\C9214 I-90 Yakima River Bridges EB & WB Deck Rehab_CAD_Sheets\Scarifying Sequence Sheets\006-SCARIFICATION SEQ 2_BR90-150N.dgn			
TIME	1:55:24 PM			
DATE	6/25/2019			
PLOTTED BY	dellint			
DESIGNED BY				
ENTERED BY				
CHECKED BY				
PROJ. ENGR.				
REGIONAL ADM.		REVISION	DATE	BY

REGION NO.	STATE	FED.AID PROJ.NO.
10	WASH	
JOB NUMBER		
CONTRACT NO.		LOCATION NO.

P.E. STAMP BOX DATE

P.E. STAMP BOX DATE

Washington State Department of Transportation

Plot 3

PLAN REF NO

SHEET OF SHEETS

Bridge 154N, Pass 2

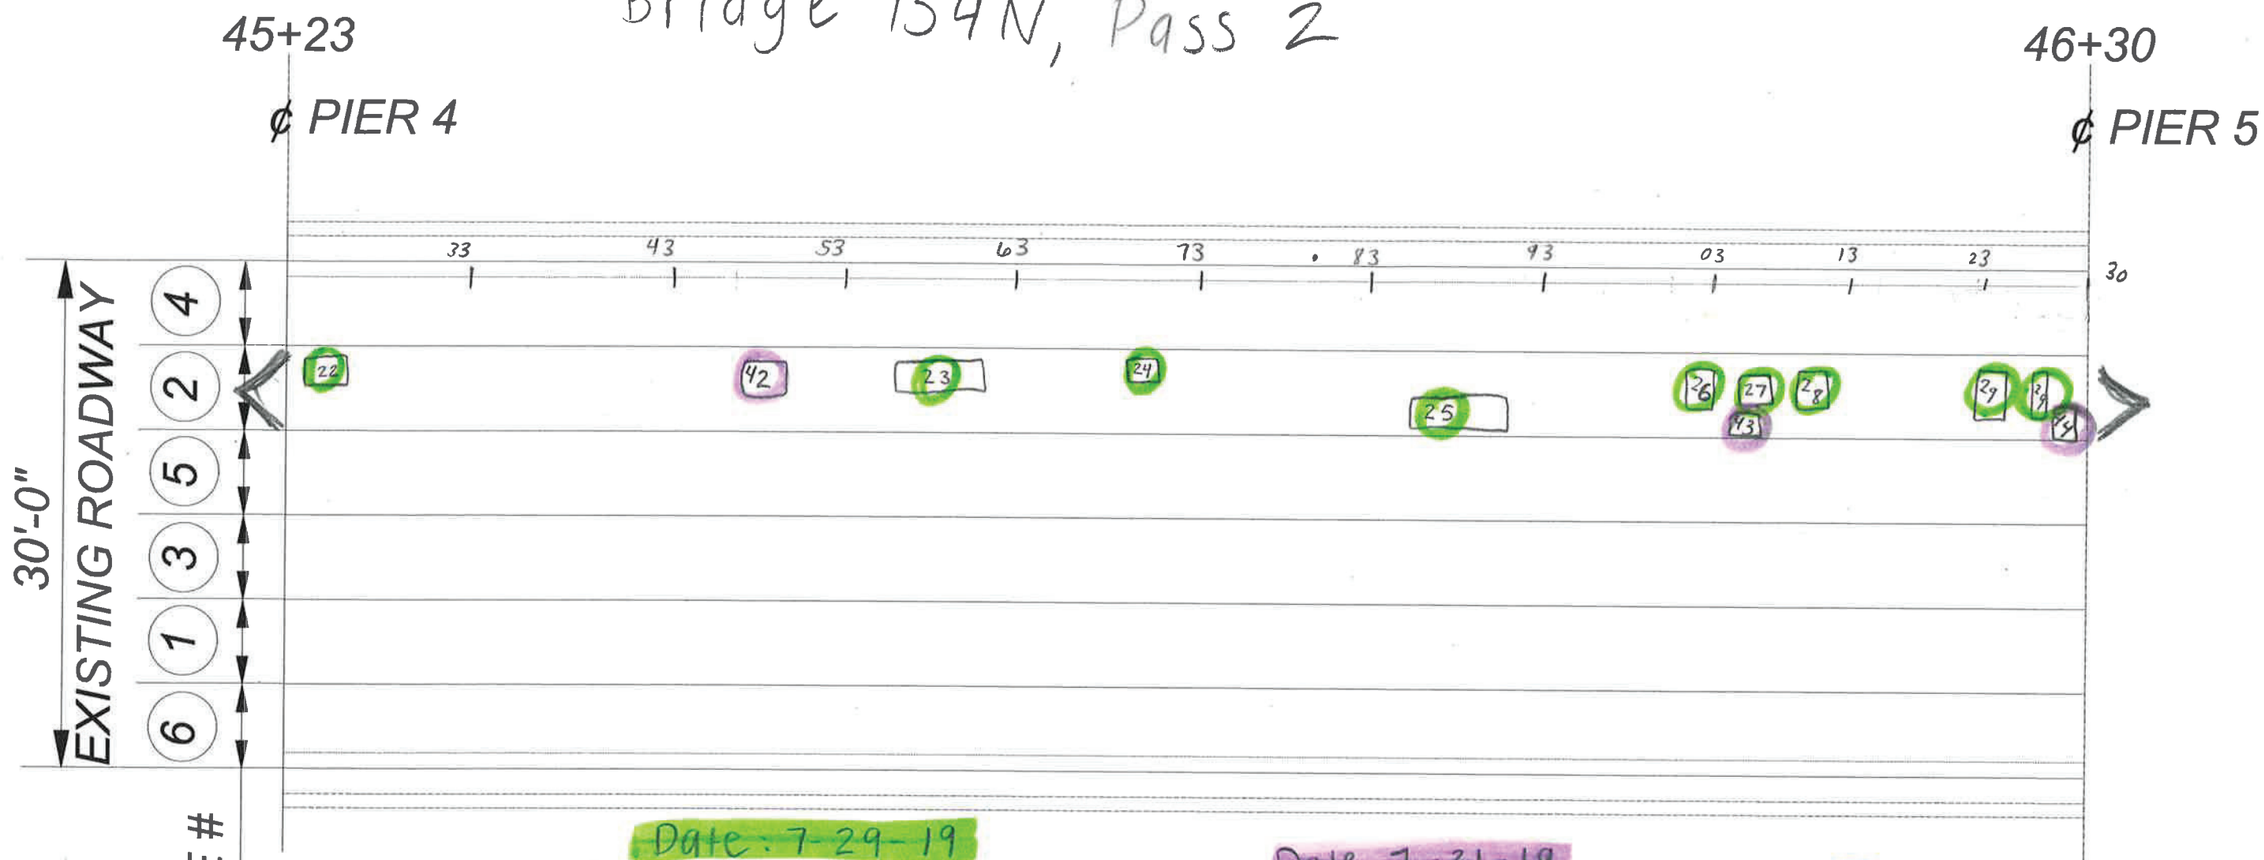

Date: 7-29-19

22	45+28	1X4 - 4 SF
23	45+58	7X3 - 21 SF
24	45+70	1X1 - 1 SF
25	45+90	7X3 - 21 SF
26	46+03	2X1 - 2 SF
27	46+05	1X1 - 1 SF
28	46+10	2X1 - 2 SF
29	46+25	2X4 & 1X4 - 12 SF
	Total	64 SF

Date 7-31-19

42	45+50	2X2 - 4 SF
43	46+05	1X1 - 1 SF
44	46+28	2X3 - 6 SF
	Total	11 SF

Page Total: 75 SF

FILE NAME	P:\454302\CONTRACT\C9214 I-90 Yakima River Bridges EB & WB Deck Rehab_CAD_Sheets\Scarifying Sequence Sheets\006-SCARIFICATION SEQ 2_BR90-150N.dgn							Plot 4
TIME	1:55:44 PM			REGION NO. 10	STATE WASH	FED.AID PROJ.NO.	Washington State Department of Transportation	PLAN REF NO
DATE	6/25/2019							
PLOTTED BY	dellint			JOB NUMBER				SHEET
DESIGNED BY								OF
ENTERED BY								SHEETS
CHECKED BY				CONTRACT NO.		LOCATION NO.		
PROJ. ENGR.								
REGIONAL ADM.		REVISION	DATE BY					

P.E. STAMP BOX DATE

P.E. STAMP BOX DATE

Bridge 154N, Pass 2

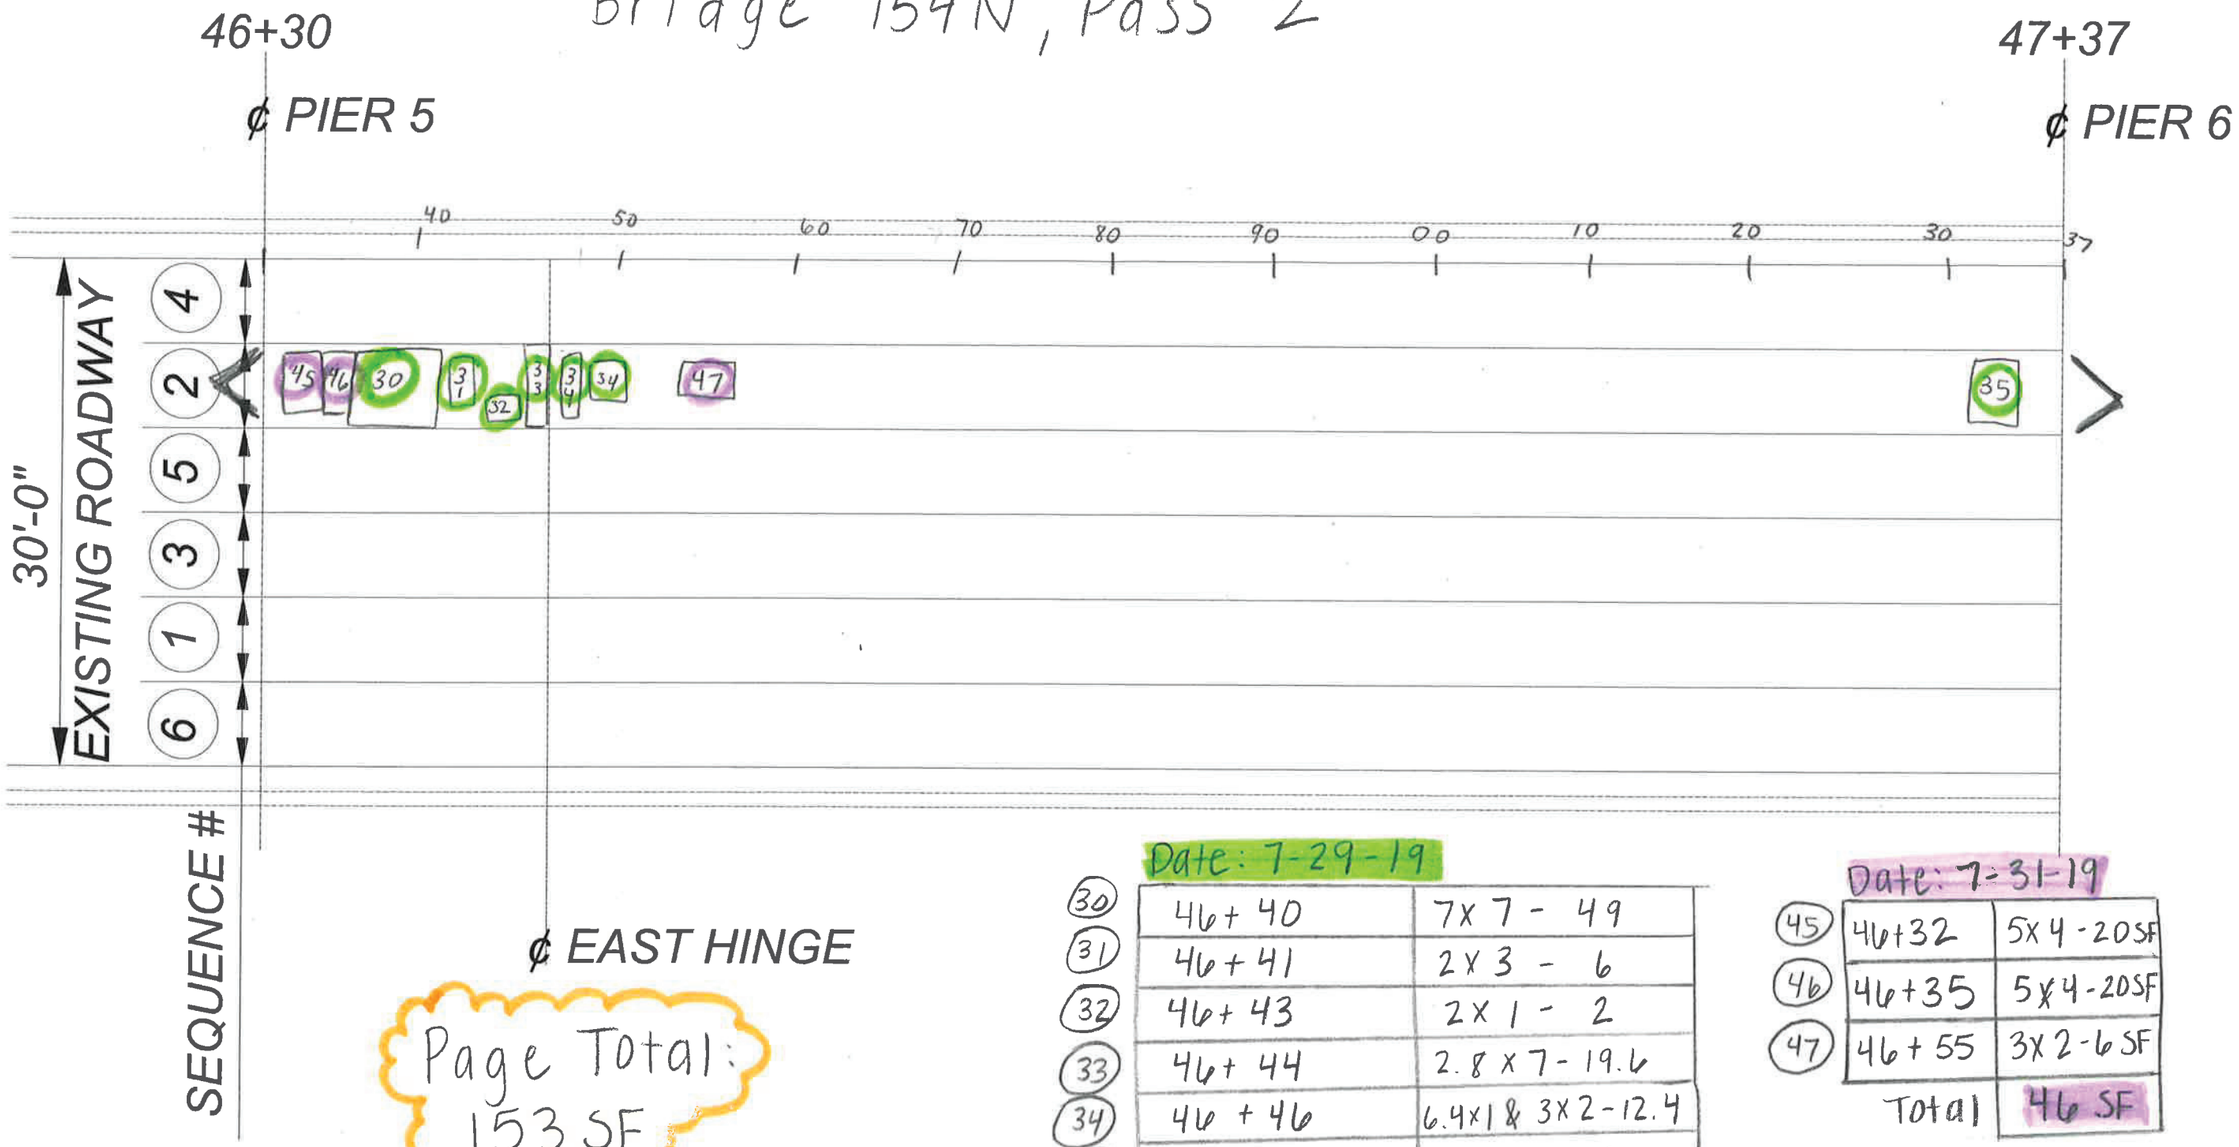

Page Total: 153 SF

Date: 7-29-19

30	46+40	7x7 - 49
31	46+41	2x3 - 6
32	46+43	2x1 - 2
33	46+44	2.8x7 - 19.6
34	46+46	6.4x1 & 3x2 - 12.4
35	47+35	3x6 - 18
	Total	107 SF

Date: 7-31-19

45	46+32	5x4 - 20SF
46	46+35	5x4 - 20SF
47	46+55	3x2 - 6 SF
	Total	46 SF

FILE NAME	P:\454302\CONTRACT\C9214 I-90 Yakima River Bridges EB & WB Deck Rehab_CAD_Sheets\Scarifying Sequence Sheets\006-SCARIFICATION SEQ						2_BR90-150N.dgn	
TIME	1:56:04 PM				REGION NO. 10	STATE WASH	FED.AID PROJ.NO.	
DATE	6/25/2019							
PLOTTED BY	dellint				JOB NUMBER			
DESIGNED BY								
ENTERED BY								
CHECKED BY					CONTRACT NO.		LOCATION NO.	
PROJ. ENGR.								
REGIONAL ADM.		REVISION	DATE	BY				

P.E. STAMP BOX DATE

P.E. STAMP BOX DATE

Washington State Department of Transportation

Plot 5

PLAN REF NO

SHEET OF SHEETS

Bridge 154N, Pass 2

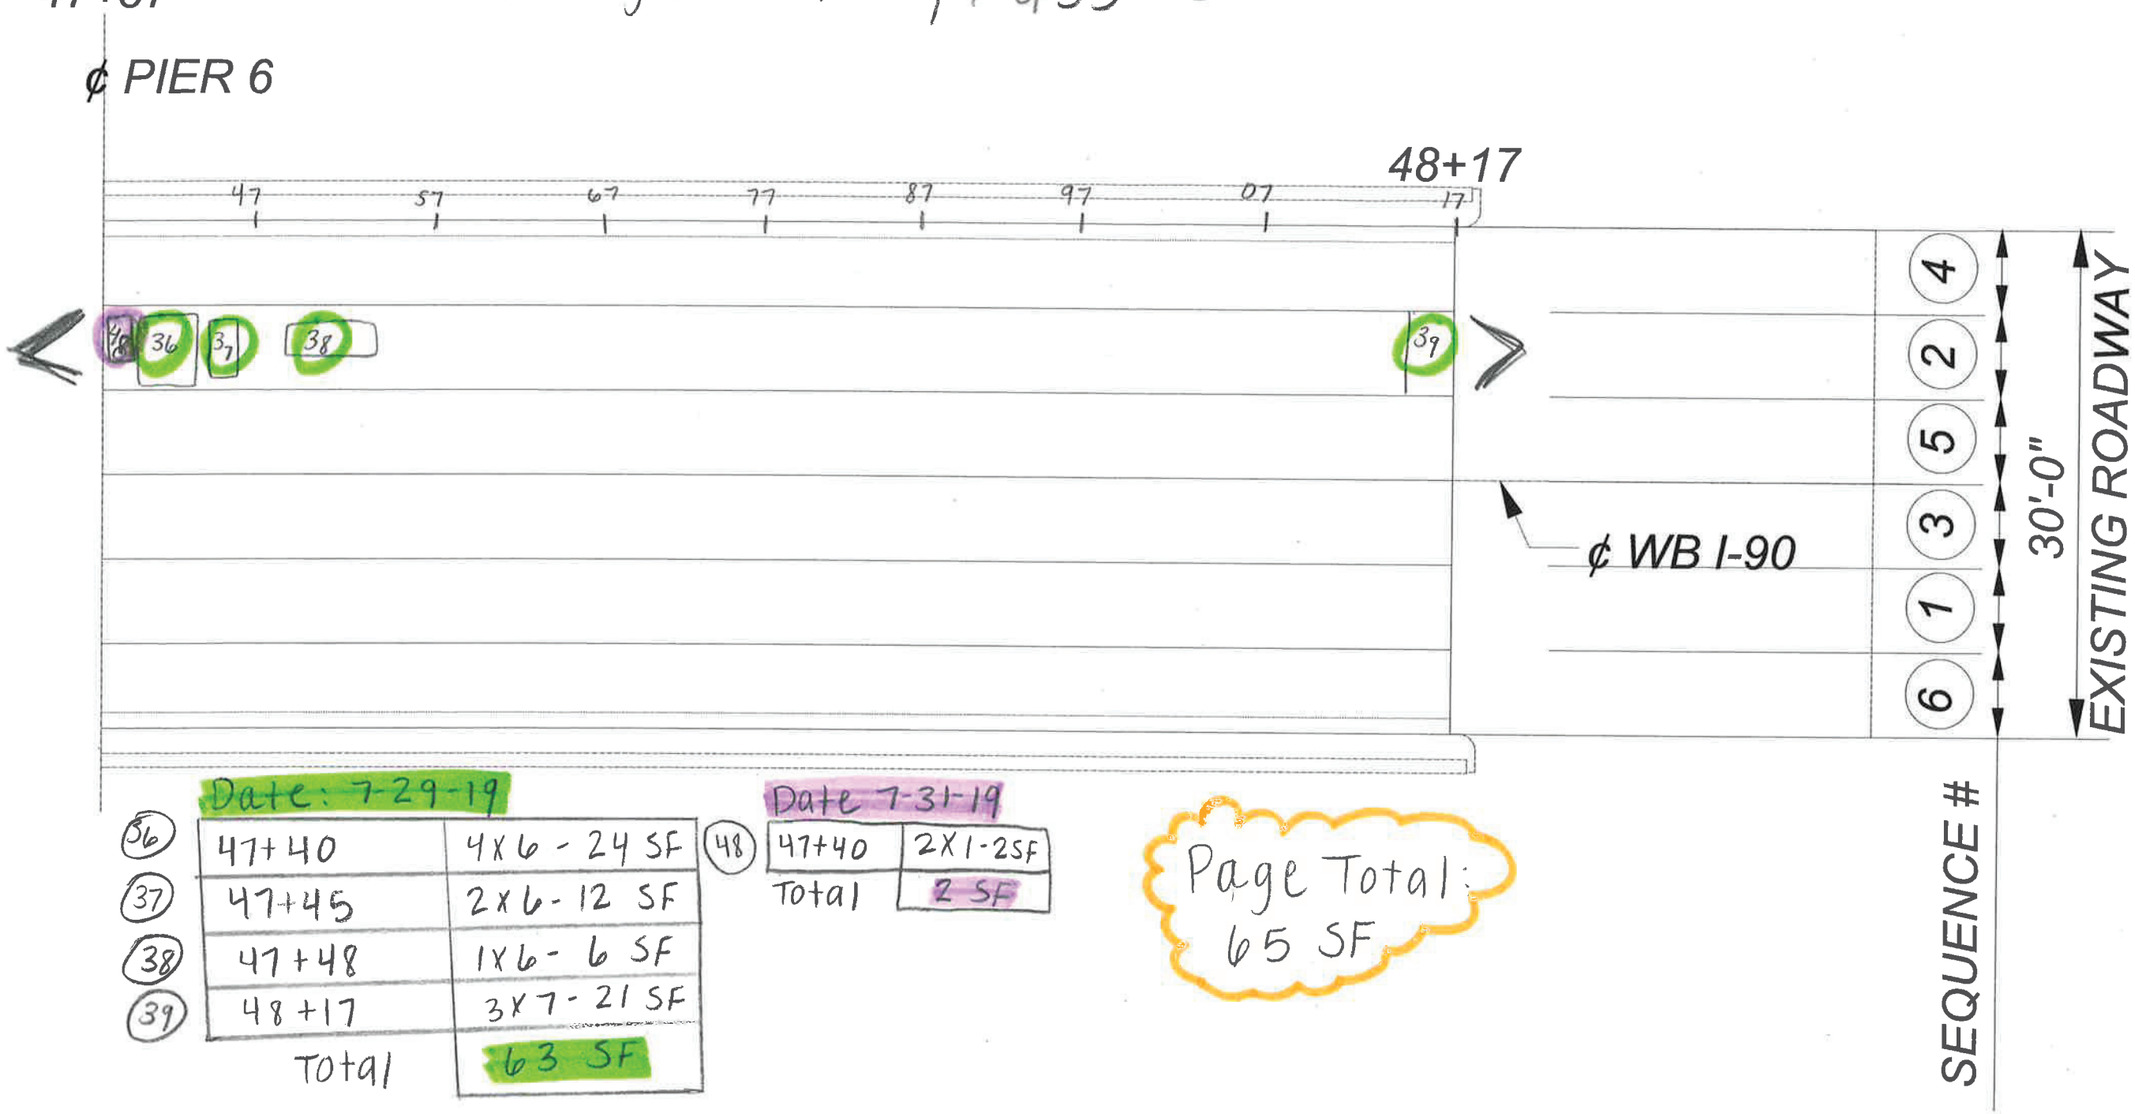

Date: 7-29-19

36	47+40	4x6 - 24 SF
37	47+45	2x6 - 12 SF
38	47+48	1x6 - 6 SF
39	48+17	3x7 - 21 SF
	Total	63 SF

Date 7-31-19

48	47+40	2x1 - 2SF
	Total	2 SF

Page Total: 65 SF

FILE NAME	P:\454302\CONTRACT\C9214 I-90 Yakima River Bridges EB & WB Deck Rehab_CAD_Sheets\Scarifying Sequence Sheets\006-SCARIFICATION SEQ 2_BR90-150N.dgn								Plot 6
TIME	1:56:24 PM				REGION NO.	STATE	FED.AID PROJ.NO.		PLAN REF NO
DATE	6/25/2019				10	WASH			
PLOTTED BY	dellint				JOB NUMBER				
DESIGNED BY									SHEET
ENTERED BY									OF
CHECKED BY					CONTRACT NO.		LOCATION NO.		
PROJ. ENGR.									SHEETS
REGIONAL ADM.		REVISION	DATE	BY					

DATE P.E. STAMP BOX

DATE P.E. STAMP BOX

Washington State Department of Transportation