9/19/19 = 709 SF

9/23/19 = 128 SF

Total 837 SF

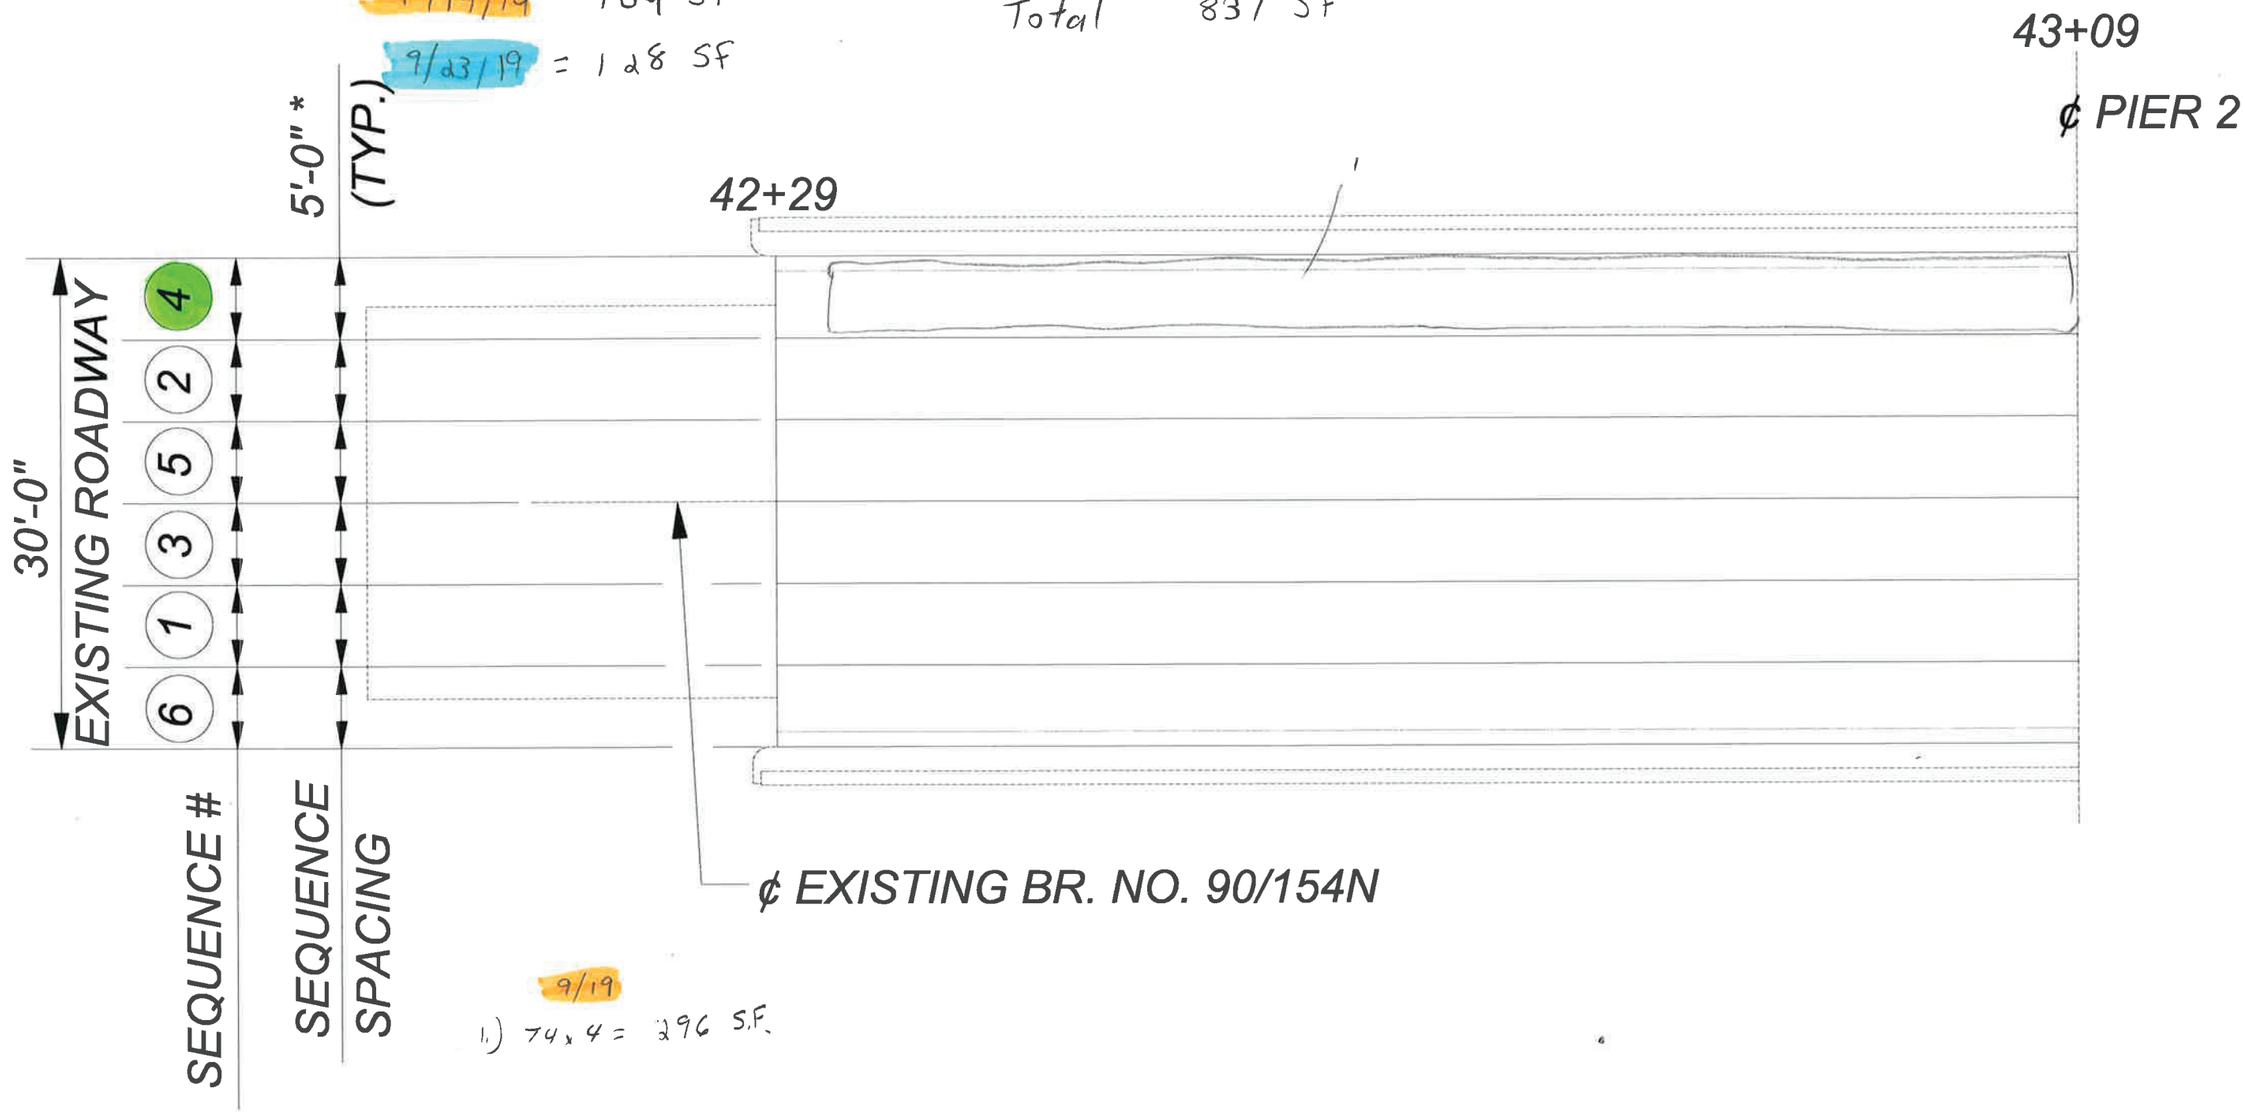

9/19

1.) 74 x 4 = 296 S.F.

FILE NAME	P:\454302\CONTRACT\C9214 I-90 Yakima River Bridges EB & WB Deck Rehab_CAD_Sheets\Scarifying Sequence Sheets\006-SCARIFICATION SEQ 2_BR90-150N.dgn							Plot 1
TIME	1:53:26 PM				REGION NO. 10	STATE WASH	FED.AID PROJ.NO.	PLAN REF NO
DATE	6/25/2019				JOB NUMBER			
PLOTTED BY	dellint							SHEET
DESIGNED BY								OF
ENTERED BY					CONTRACT NO.		LOCATION NO.	SHEETS
CHECKED BY								
PROJ. ENGR.								
REGIONAL ADM.		REVISION	DATE	BY				

P.E. STAMP BOX DATE P.E. STAMP BOX DATE

Washington State Department of Transportation

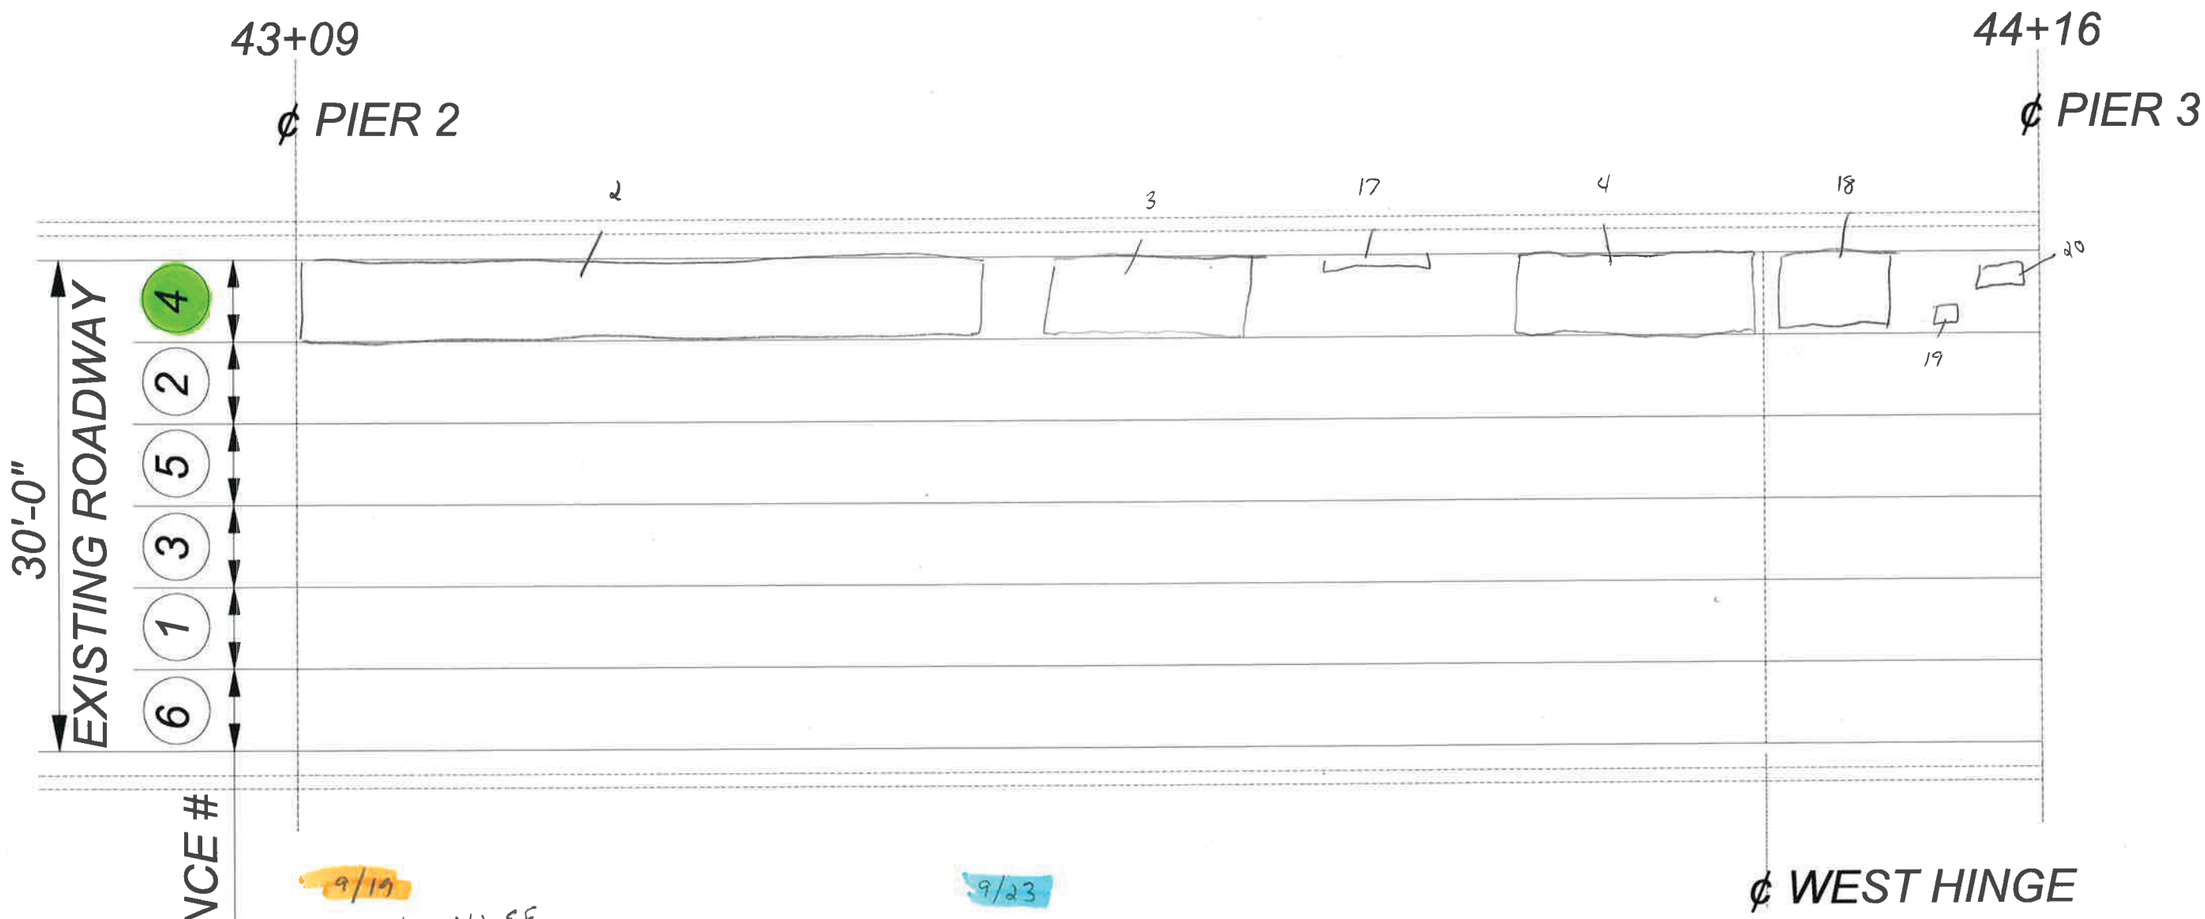

9/19

2.) 53 x 4 = 212 SF

3.) 12 x 4 = 48 SF

4.) 15 x 4 = 60 SF

T = 320 SF

9/23

17.) 3 x 1 = 3 S.F.

18.) 5 x 4 = 20 S.F.

19.) 1 x 1 = 1 S.F.

20.) 2 x 1 = 2 S.F.

T = 26 SF

346 SF

FILE NAME	P:\454302\CONTRACT\C9214 I-90 Yakima River Bridges EB & WB Deck Rehab_CAD_Sheets\Scarifying Sequence Sheets\006-SCARIFICATION SEQ 2_BR90-150N.dgn						
TIME	1:59:25 PM						
DATE	6/25/2019						
PLOTTED BY	dellint						
DESIGNED BY							
ENTERED BY							
CHECKED BY							
PROJ. ENGR.							
REGIONAL ADM.		REVISION	DATE	BY			

REGION NO. 10 | STATE WASH | FED.AID PROJ.NO.

JOB NUMBER

CONTRACT NO. | LOCATION NO.

P.E. STAMP BOX DATE

P.E. STAMP BOX DATE

Washington State Department of Transportation

Plot 2

PLAN REF NO

SHEET OF SHEETS

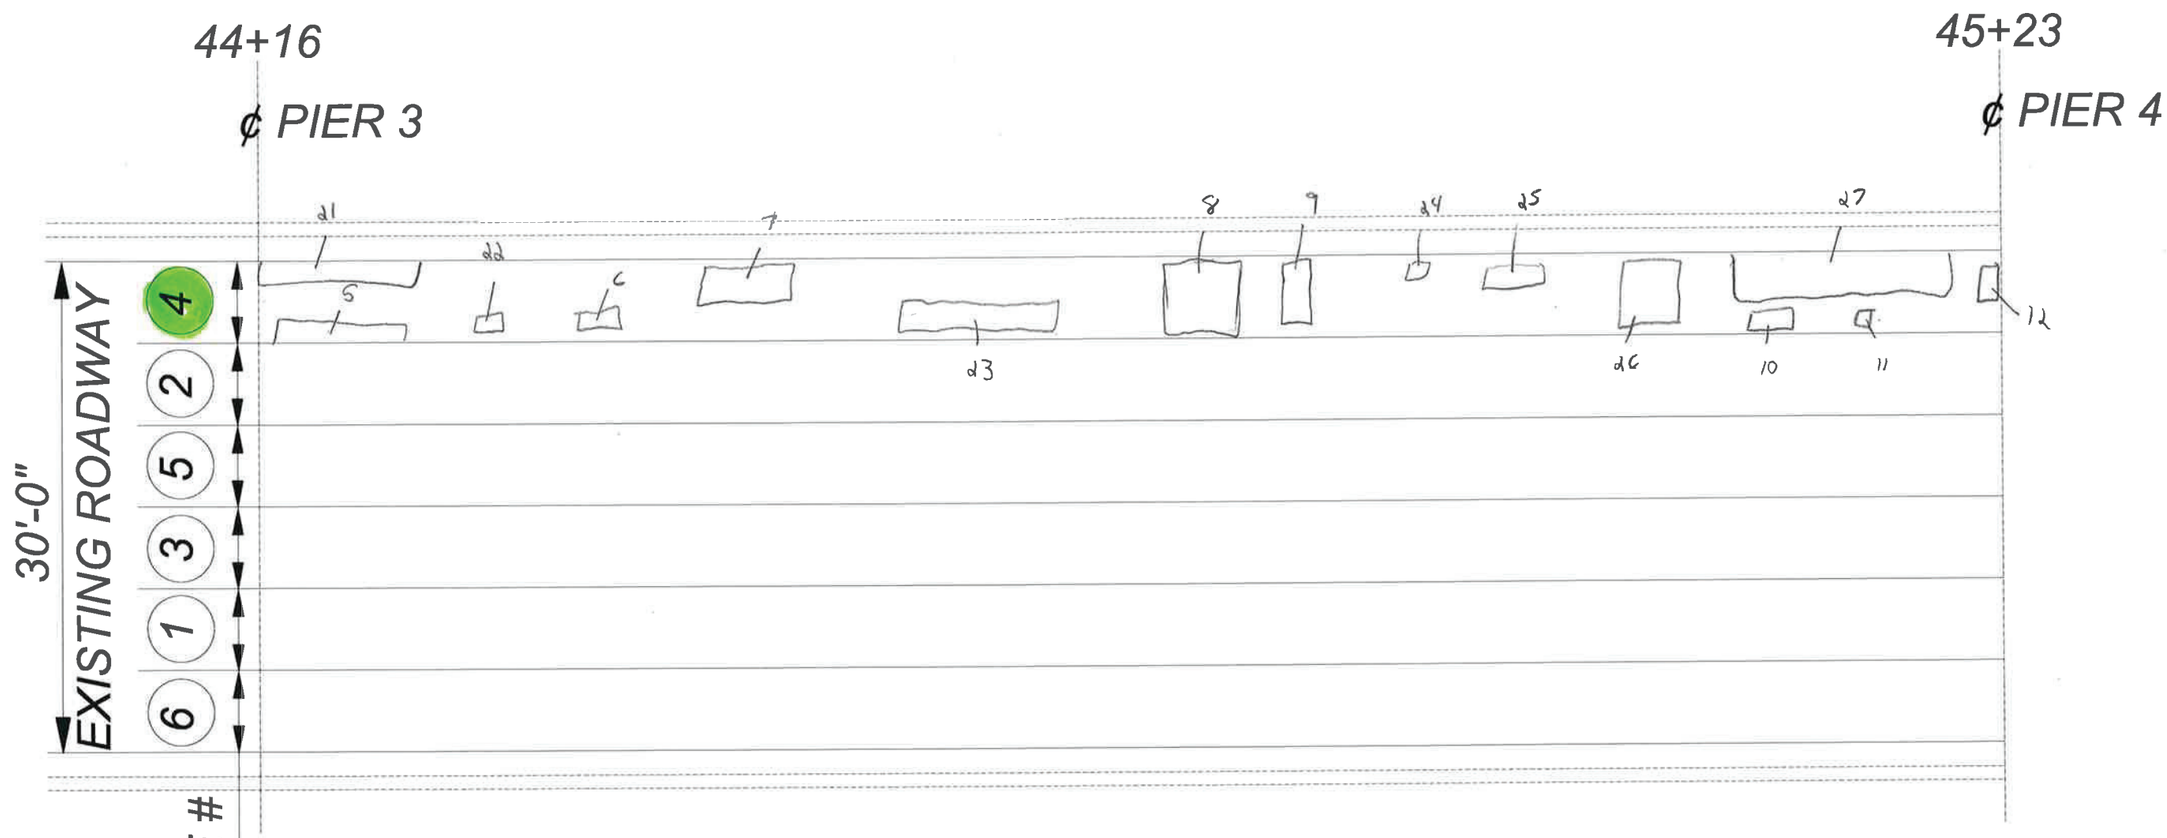

9/19

5.) 5 x 2 = 10 SF
6.) 2 x 1 = 2 SF
7.) 4 x 3 = 12 SF
8.) 4 x 4 = 16 SF
9.) 2 x 3 = 6 SF
10.) 2 x 1 = 2 SF
11.) 1 x 1 = 1 SF
12.) 1 x 2 = 2 SF

T = 51

9/23

21.) 7 x 1 = 7 SF
22.) 1 x 1 = 1 SF
23.) 8 x 2 = 16 SF
24.) 1 x 1 = 1 SF
25.) 3 x 1 = 3 SF
26.) 3 x 3 = 9 SF
27.) 10 x 3 = 30 SF

T = 67 SF

118 SF

FILE NAME	P:\454302\CONTRACT\C9214 I-90 Yakima River Bridges EB & WB Deck Rehab_CAD_Sheets\Scarifying Sequence Sheets\006-SCARIFICATION SEQ 2_BR90-150N.dgn						
TIME	1:55:24 PM						
DATE	6/25/2019						
PLOTTED BY	dellint						
DESIGNED BY							
ENTERED BY							
CHECKED BY							
PROJ. ENGR.							
REGIONAL ADM.		REVISION	DATE	BY			

REGION NO. 10 | STATE WASH | FED.AID PROJ.NO.
JOB NUMBER
CONTRACT NO. | LOCATION NO.

P.E. STAMP BOX DATE
P.E. STAMP BOX DATE

Washington State Department of Transportation

Plot 3
PLAN REF NO
SHEET
OF
SHEETS

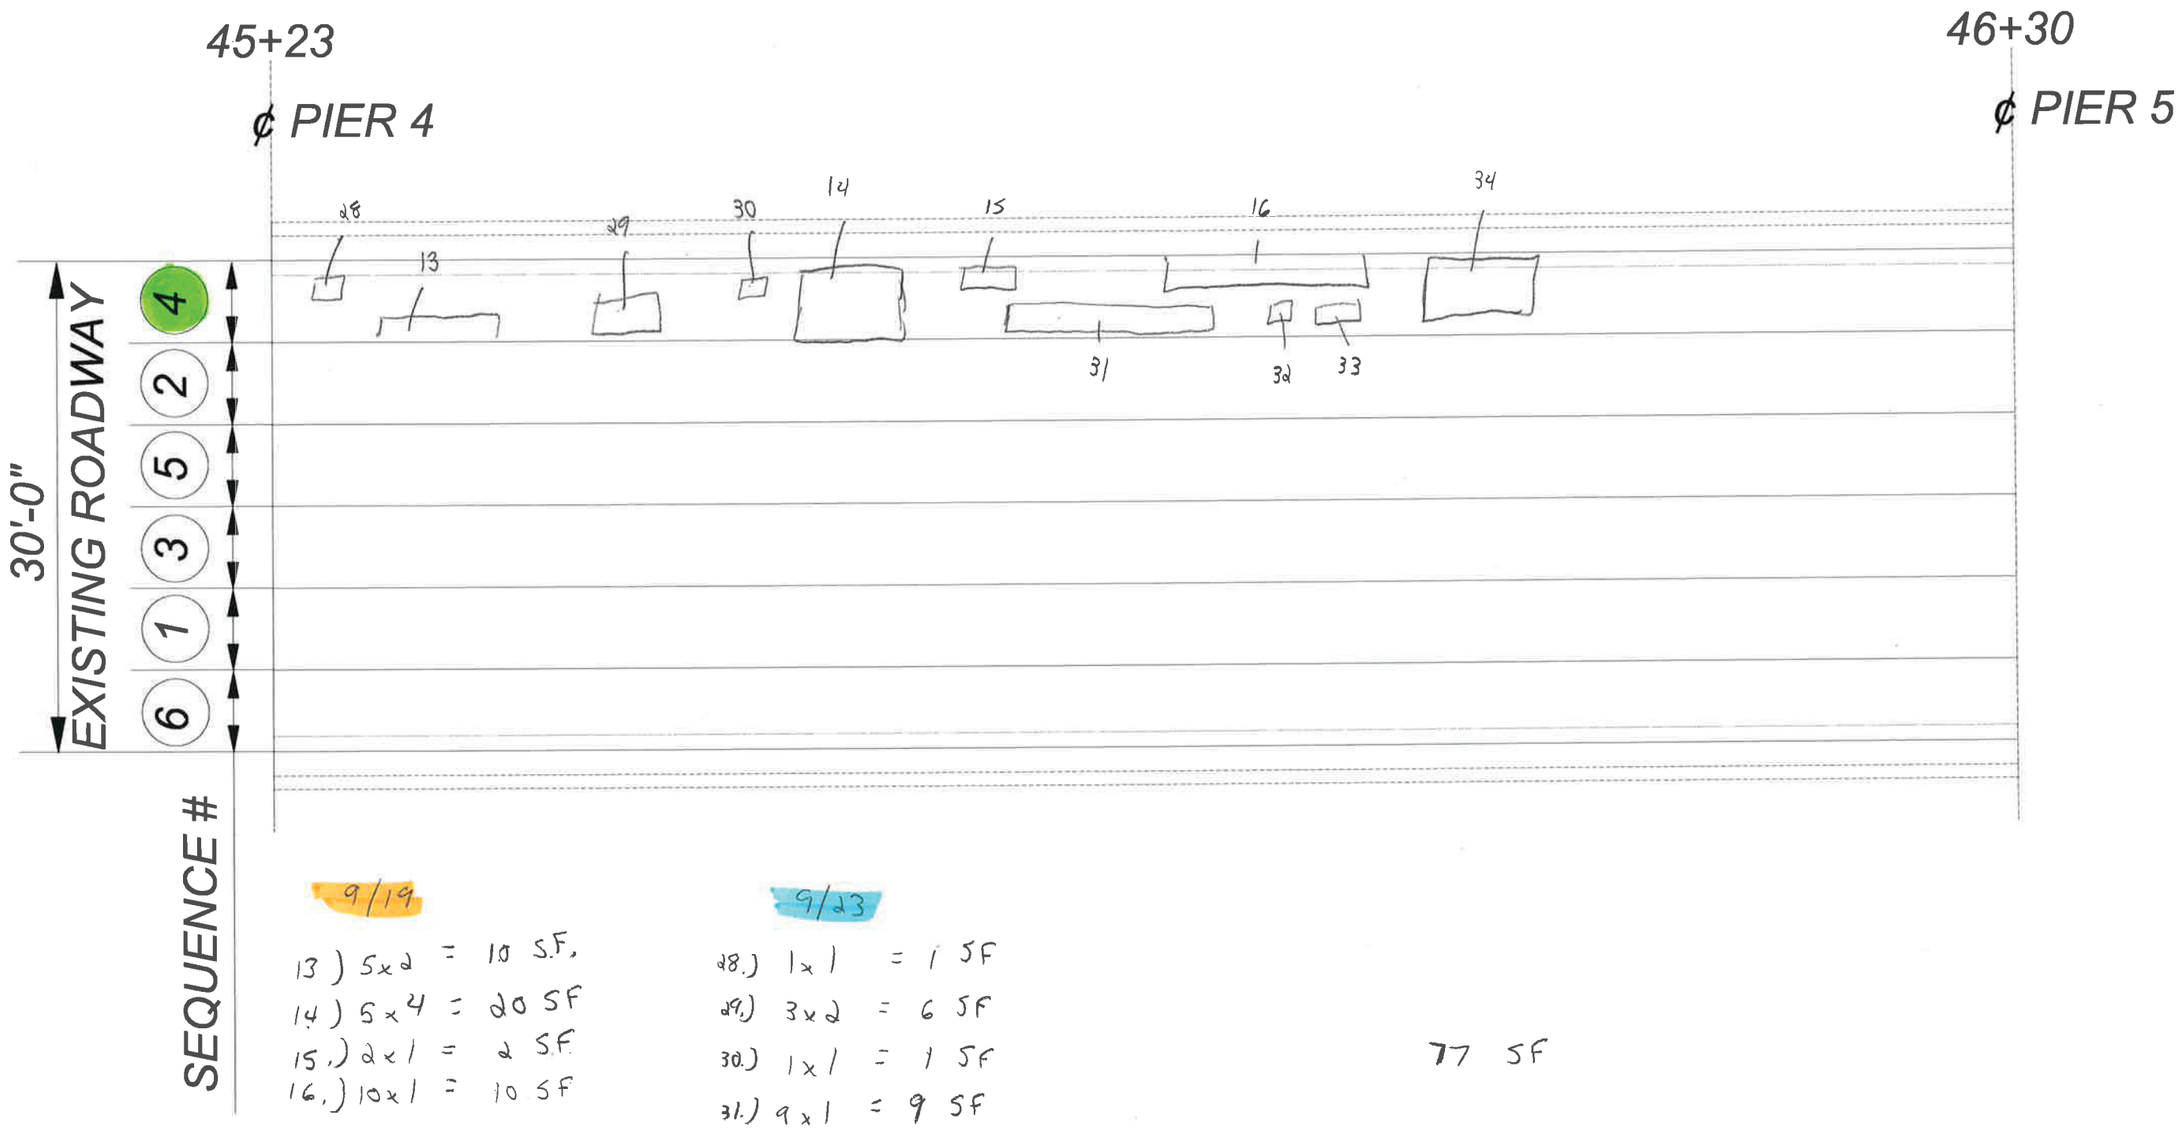

9/19

13) 5x2 = 10 S.F.
14) 5x4 = 20 SF
15.) 2x1 = 2 S.F.
16.) 10x1 = 10 SF

T = 42 SF

9/23

28.) 1x1 = 1 SF
29.) 3x2 = 6 SF
30.) 1x1 = 1 SF
31.) 9x1 = 9 SF
32.) 1x1 = 1 SF
33.) 2x1 = 2 SF
34.) 5x3 = 15 SF

T = 35

77 SF

FILE NAME	P:\454302\CONTRACT\C9214 I-90 Yakima River Bridges EB & WB Deck Rehab_CAD_Sheets\Scarifying Sequence Sheets\006-SCARIFICATION SEQ 2_BR90-150N.dgn						
TIME	1:55:44 PM						
DATE	6/25/2019						
PLOTTED BY	dellint						
DESIGNED BY							
ENTERED BY							
CHECKED BY							
PROJ. ENGR.							
REGIONAL ADM.		REVISION	DATE	BY			

REGION NO. 10 | STATE WASH | FED.AID PROJ.NO.
JOB NUMBER
CONTRACT NO. | LOCATION NO.
P.E. STAMP BOX DATE
P.E. STAMP BOX DATE

Washington State Department of Transportation

Plot 4
PLAN REF NO
SHEET
OF
SHEETS

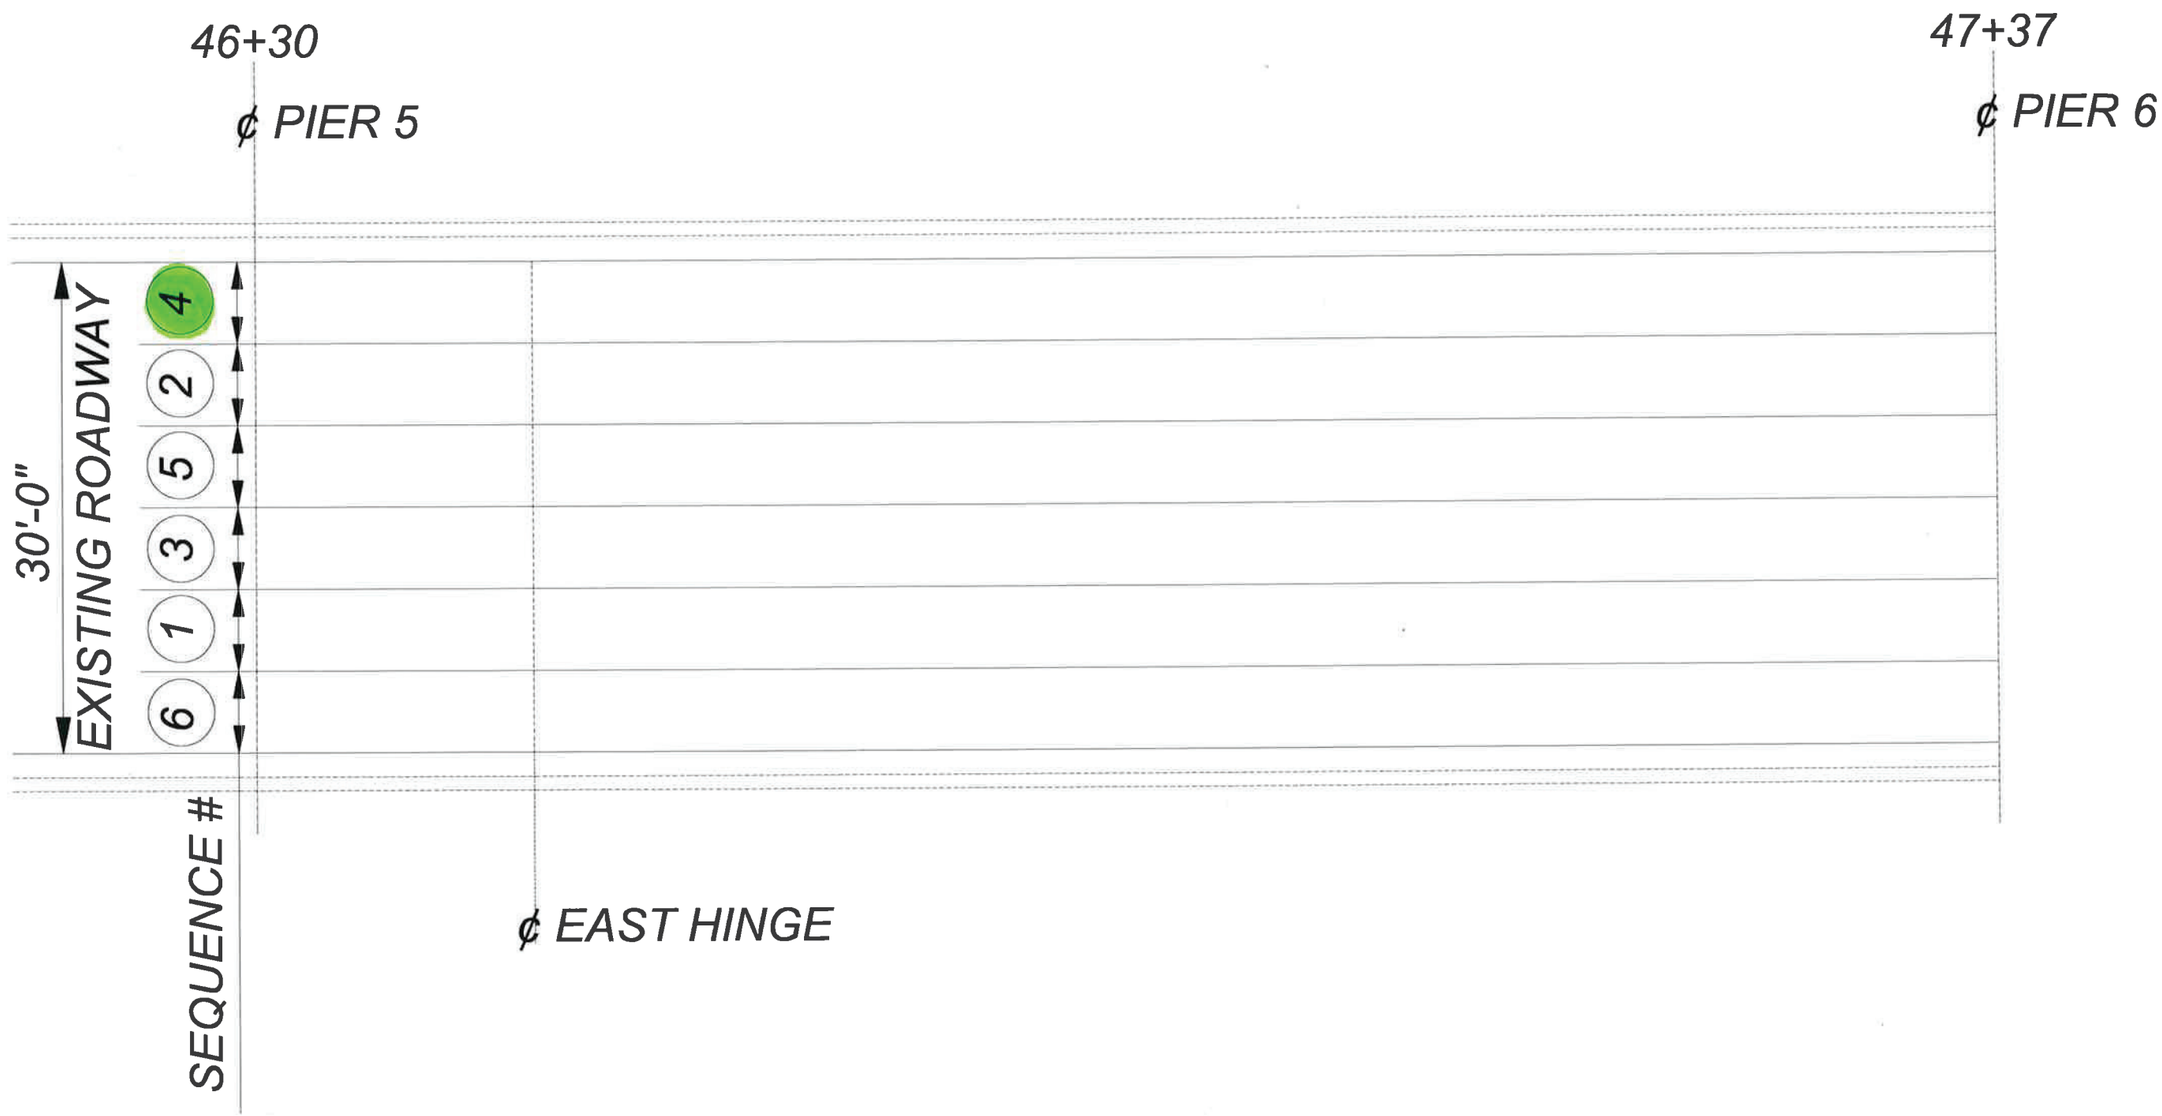

FILE NAME	P:\454302\CONTRACT\C9214 I-90 Yakima River Bridges EB & WB Deck Rehab_CAD_Sheets\Scarifying Sequence Sheets\006-SCARIFICATION SEQ 2_BR90-150N.dgn						
TIME	1:56:04 PM						
DATE	6/25/2019						
PLOTTED BY	dellint						
DESIGNED BY							
ENTERED BY							
CHECKED BY							
PROJ. ENGR.							
REGIONAL ADM.		REVISION	DATE	BY			

REGION NO. 10 | STATE WASH | FED.AID PROJ.NO.

JOB NUMBER

CONTRACT NO. | LOCATION NO.

DATE P.E. STAMP BOX

DATE P.E. STAMP BOX

Washington State Department of Transportation

Plot 5

PLAN REF NO

SHEET OF SHEETS

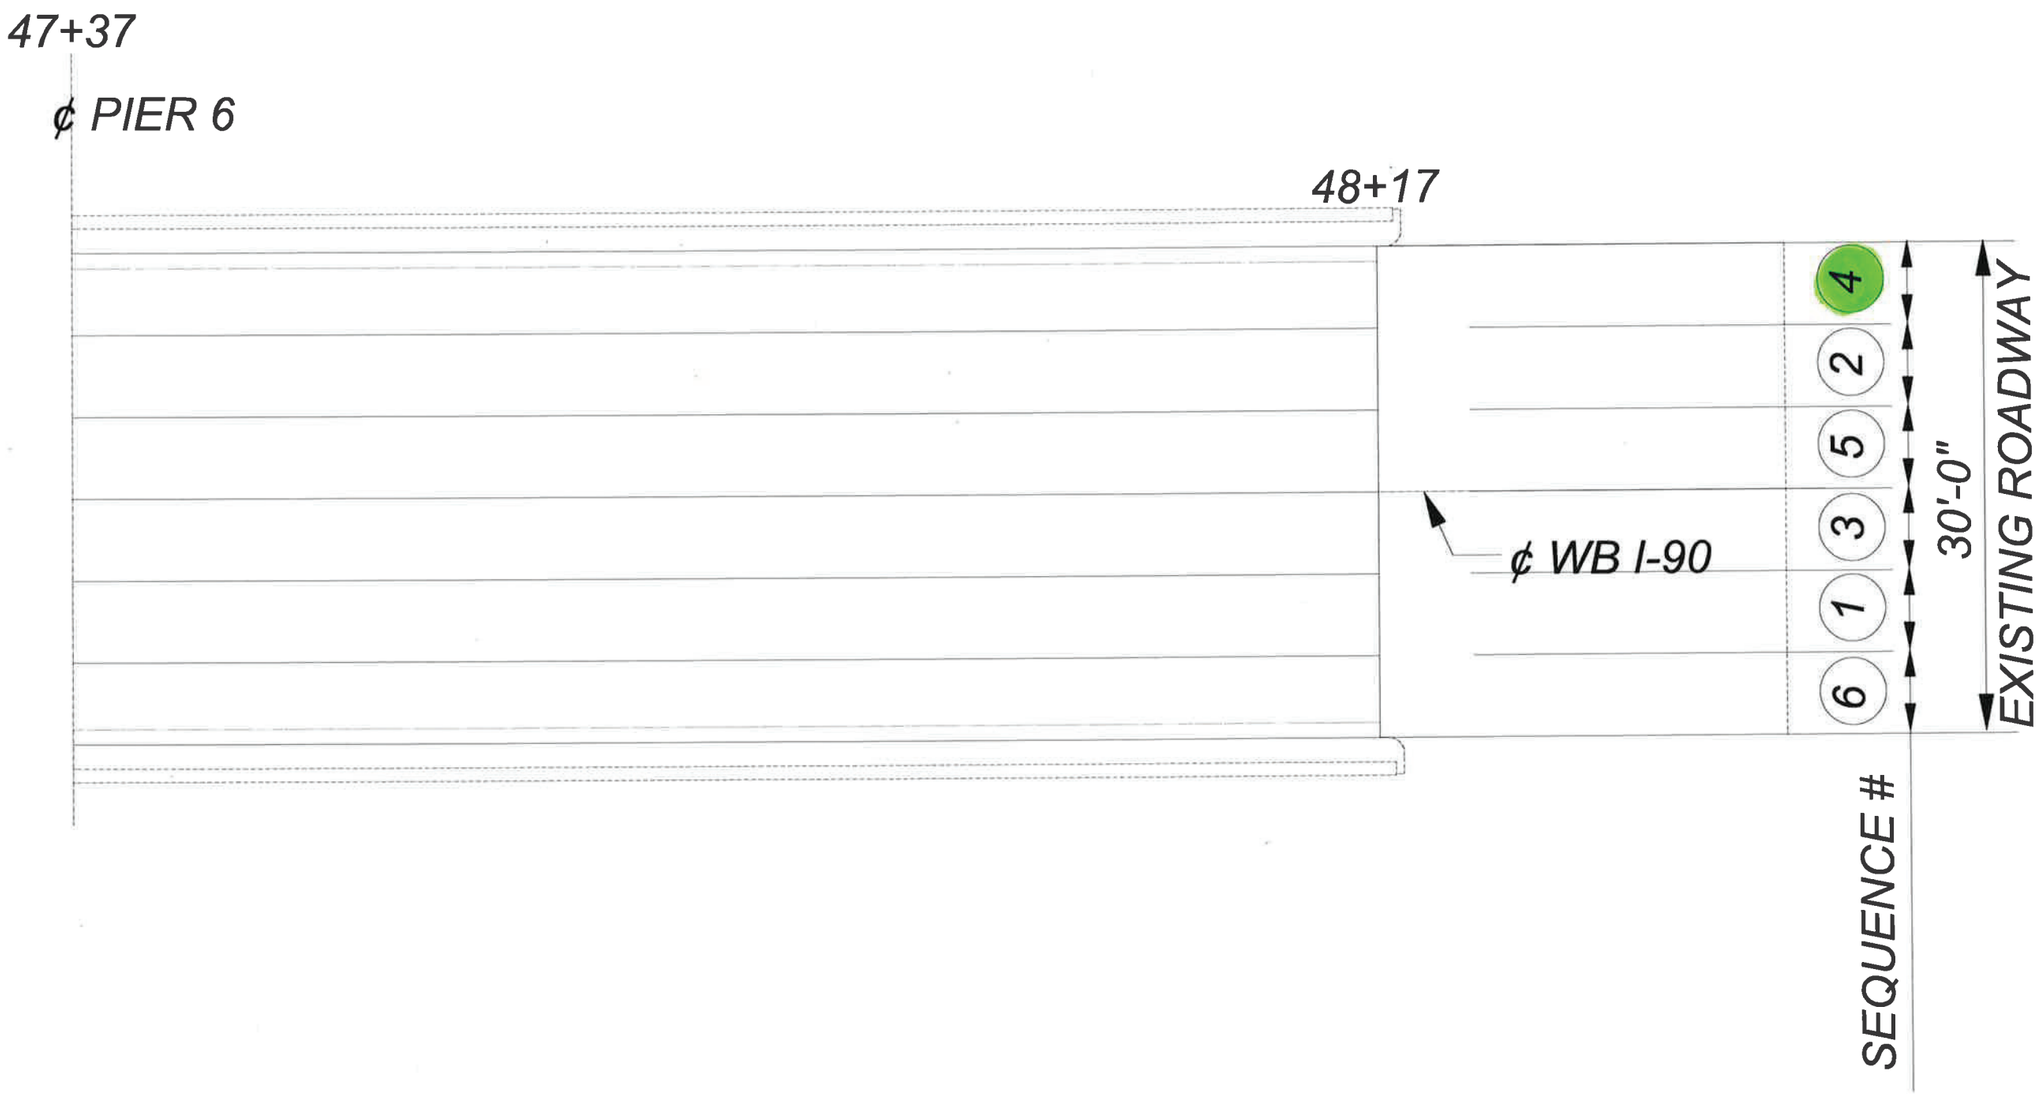

FILE NAME	P:\454302\CONTRACT\C9214 I-90 Yakima River Bridges EB & WB Deck Rehab_CAD_Sheets\Scarifying Sequence Sheets\006-SCARIFICATION SEQ 2_BR90-150N.dgn			
TIME	1:56:24 PM			
DATE	6/25/2019			
PLOTTED BY	dellint			
DESIGNED BY				
ENTERED BY				
CHECKED BY				
PROJ. ENGR.				
REGIONAL ADM.		REVISION	DATE	BY

REGION NO.	STATE	FED.AID PROJ.NO.
10	WASH	
JOB NUMBER		
CONTRACT NO.		LOCATION NO.

P.E. STAMP BOX DATE

P.E. STAMP BOX DATE

Washington State
Department of Transportation

Plot 6

PLAN REF NO

SHEET

OF

SHEETS