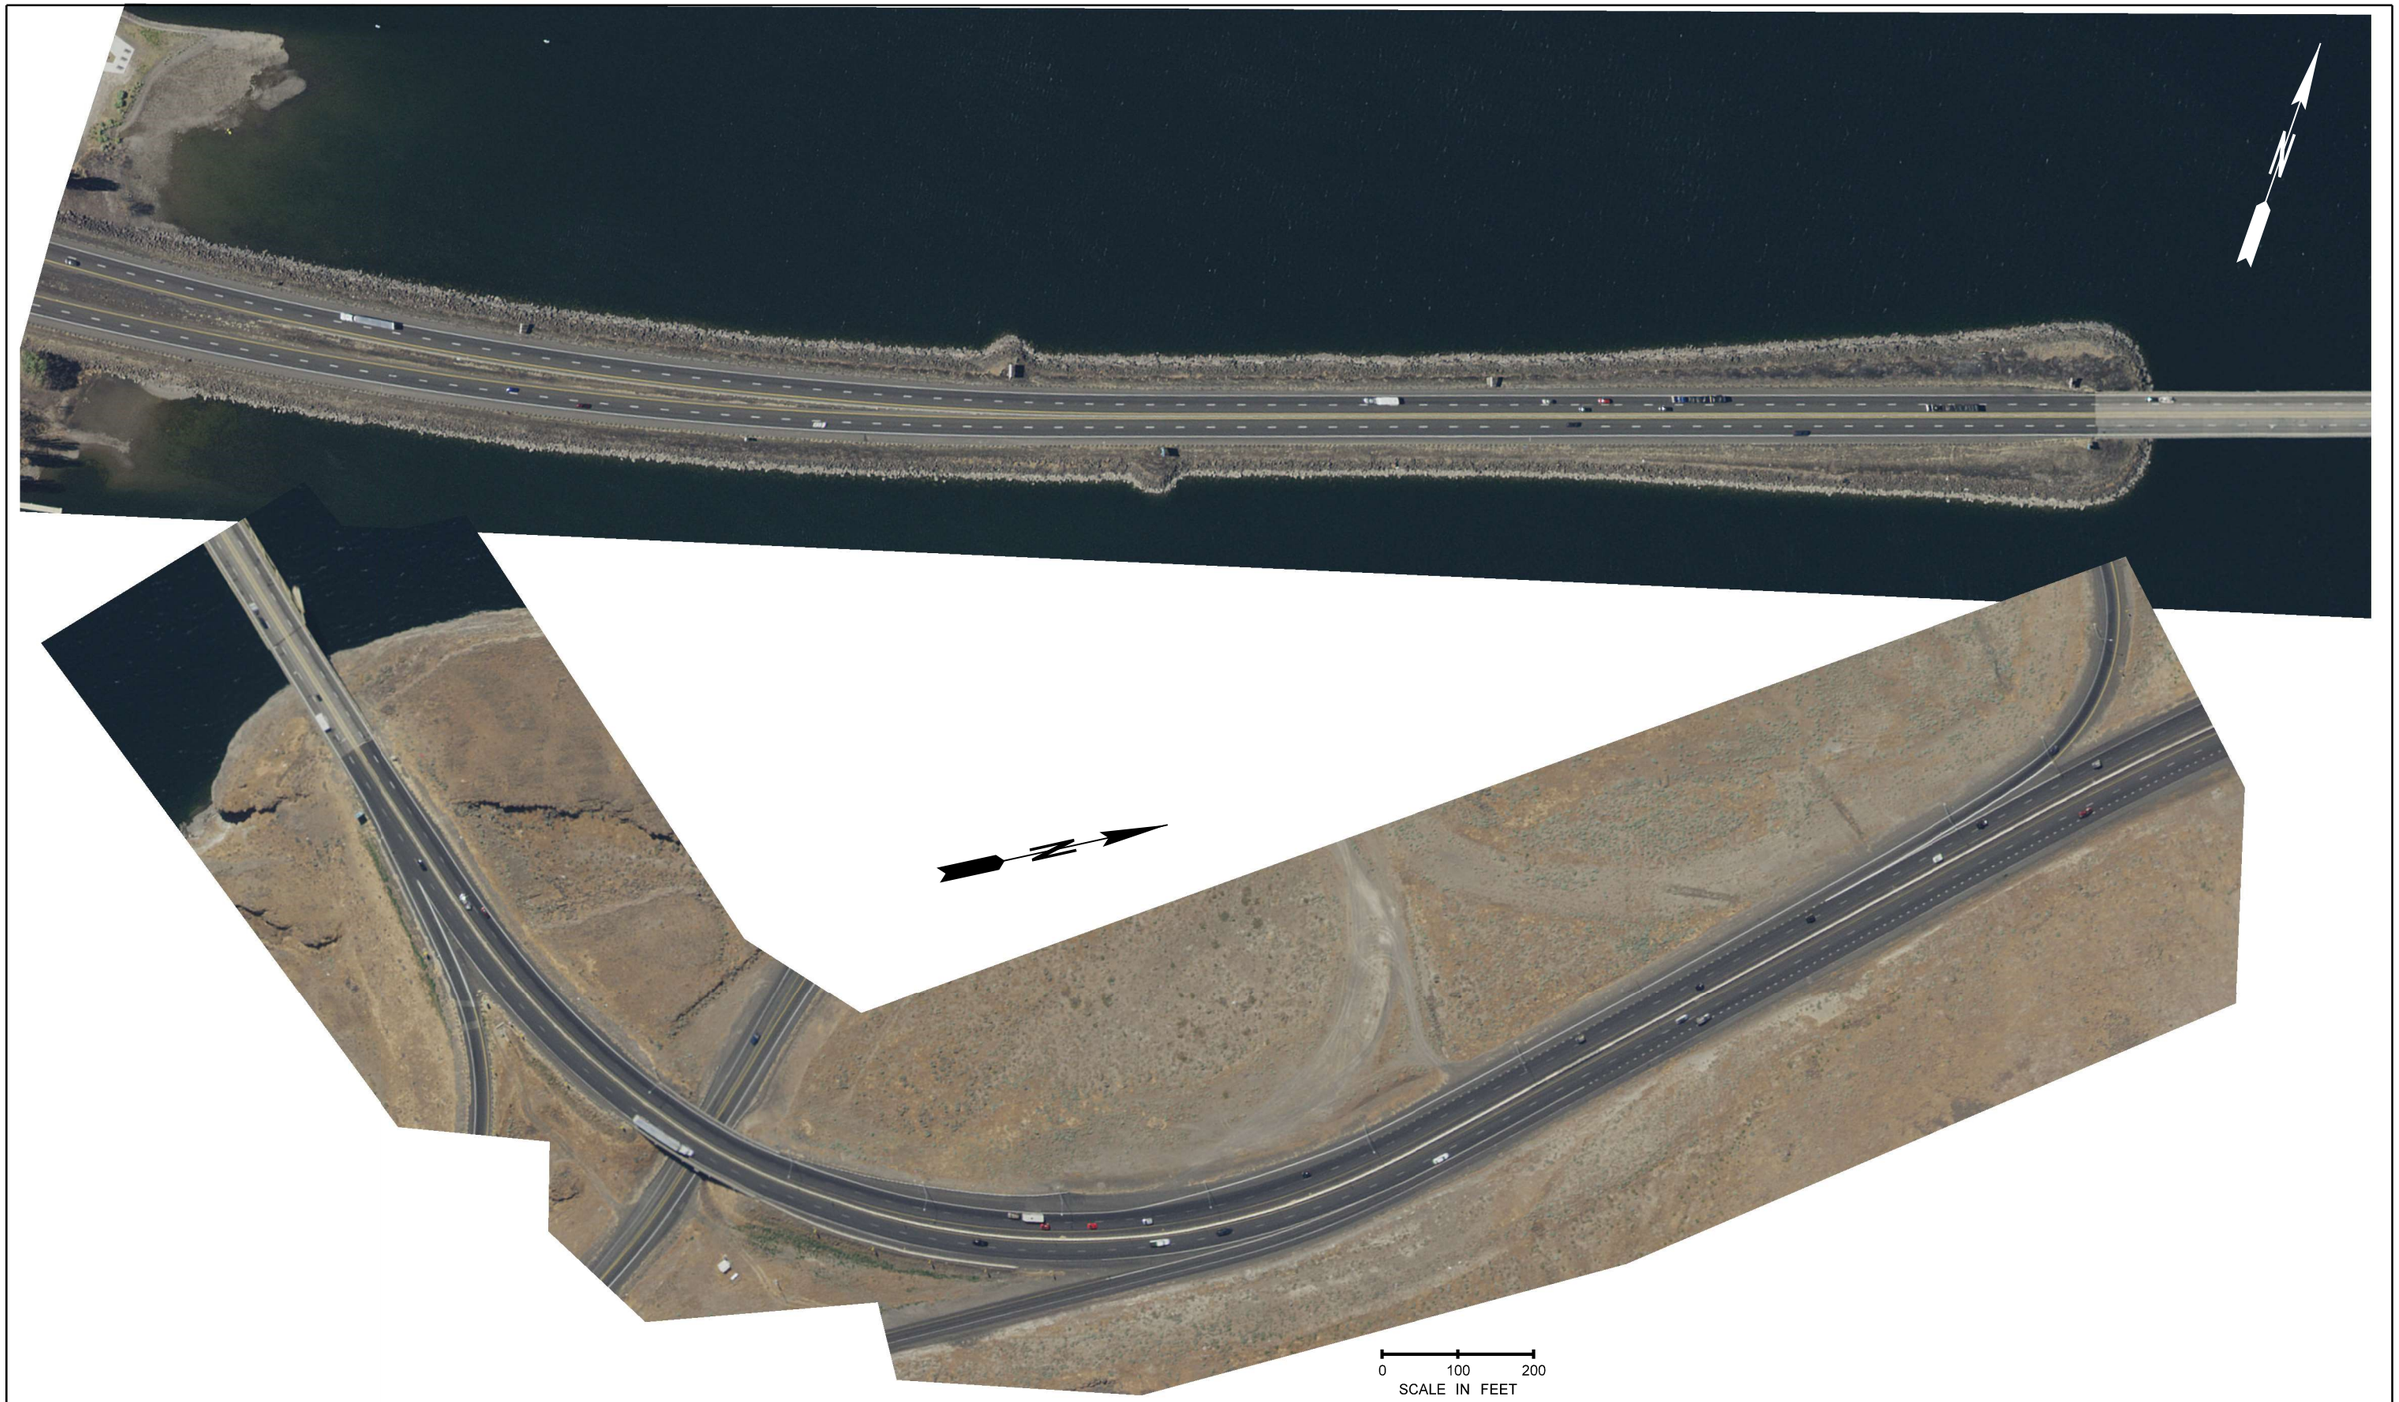

FILE NAME	K:\452205\090\Vantage Bridge - Replace Deck and Special Repairs\Design_CAD_Sheets\070-StagingPlan\XL6352_PS_SP.dgn									Plot 11
TIME	6:46:53 AM				REGION NO.	STATE	FED.AID PROJ.NO.			PLAN REF NO
DATE	7/14/2021				10	WASH			Washington State Department of Transportation	
PLOTTED BY	HuntL				JOB NUMBER					SHEET
DESIGNED BY										OF
ENTERED BY										
CHECKED BY					CONTRACT NO.		LOCATION NO.			SHEETS
PROJ. ENGR.										
REGIONAL ADM.		REVISION	DATE	BY				DATE P.E. STAMP BOX	DATE P.E. STAMP BOX	