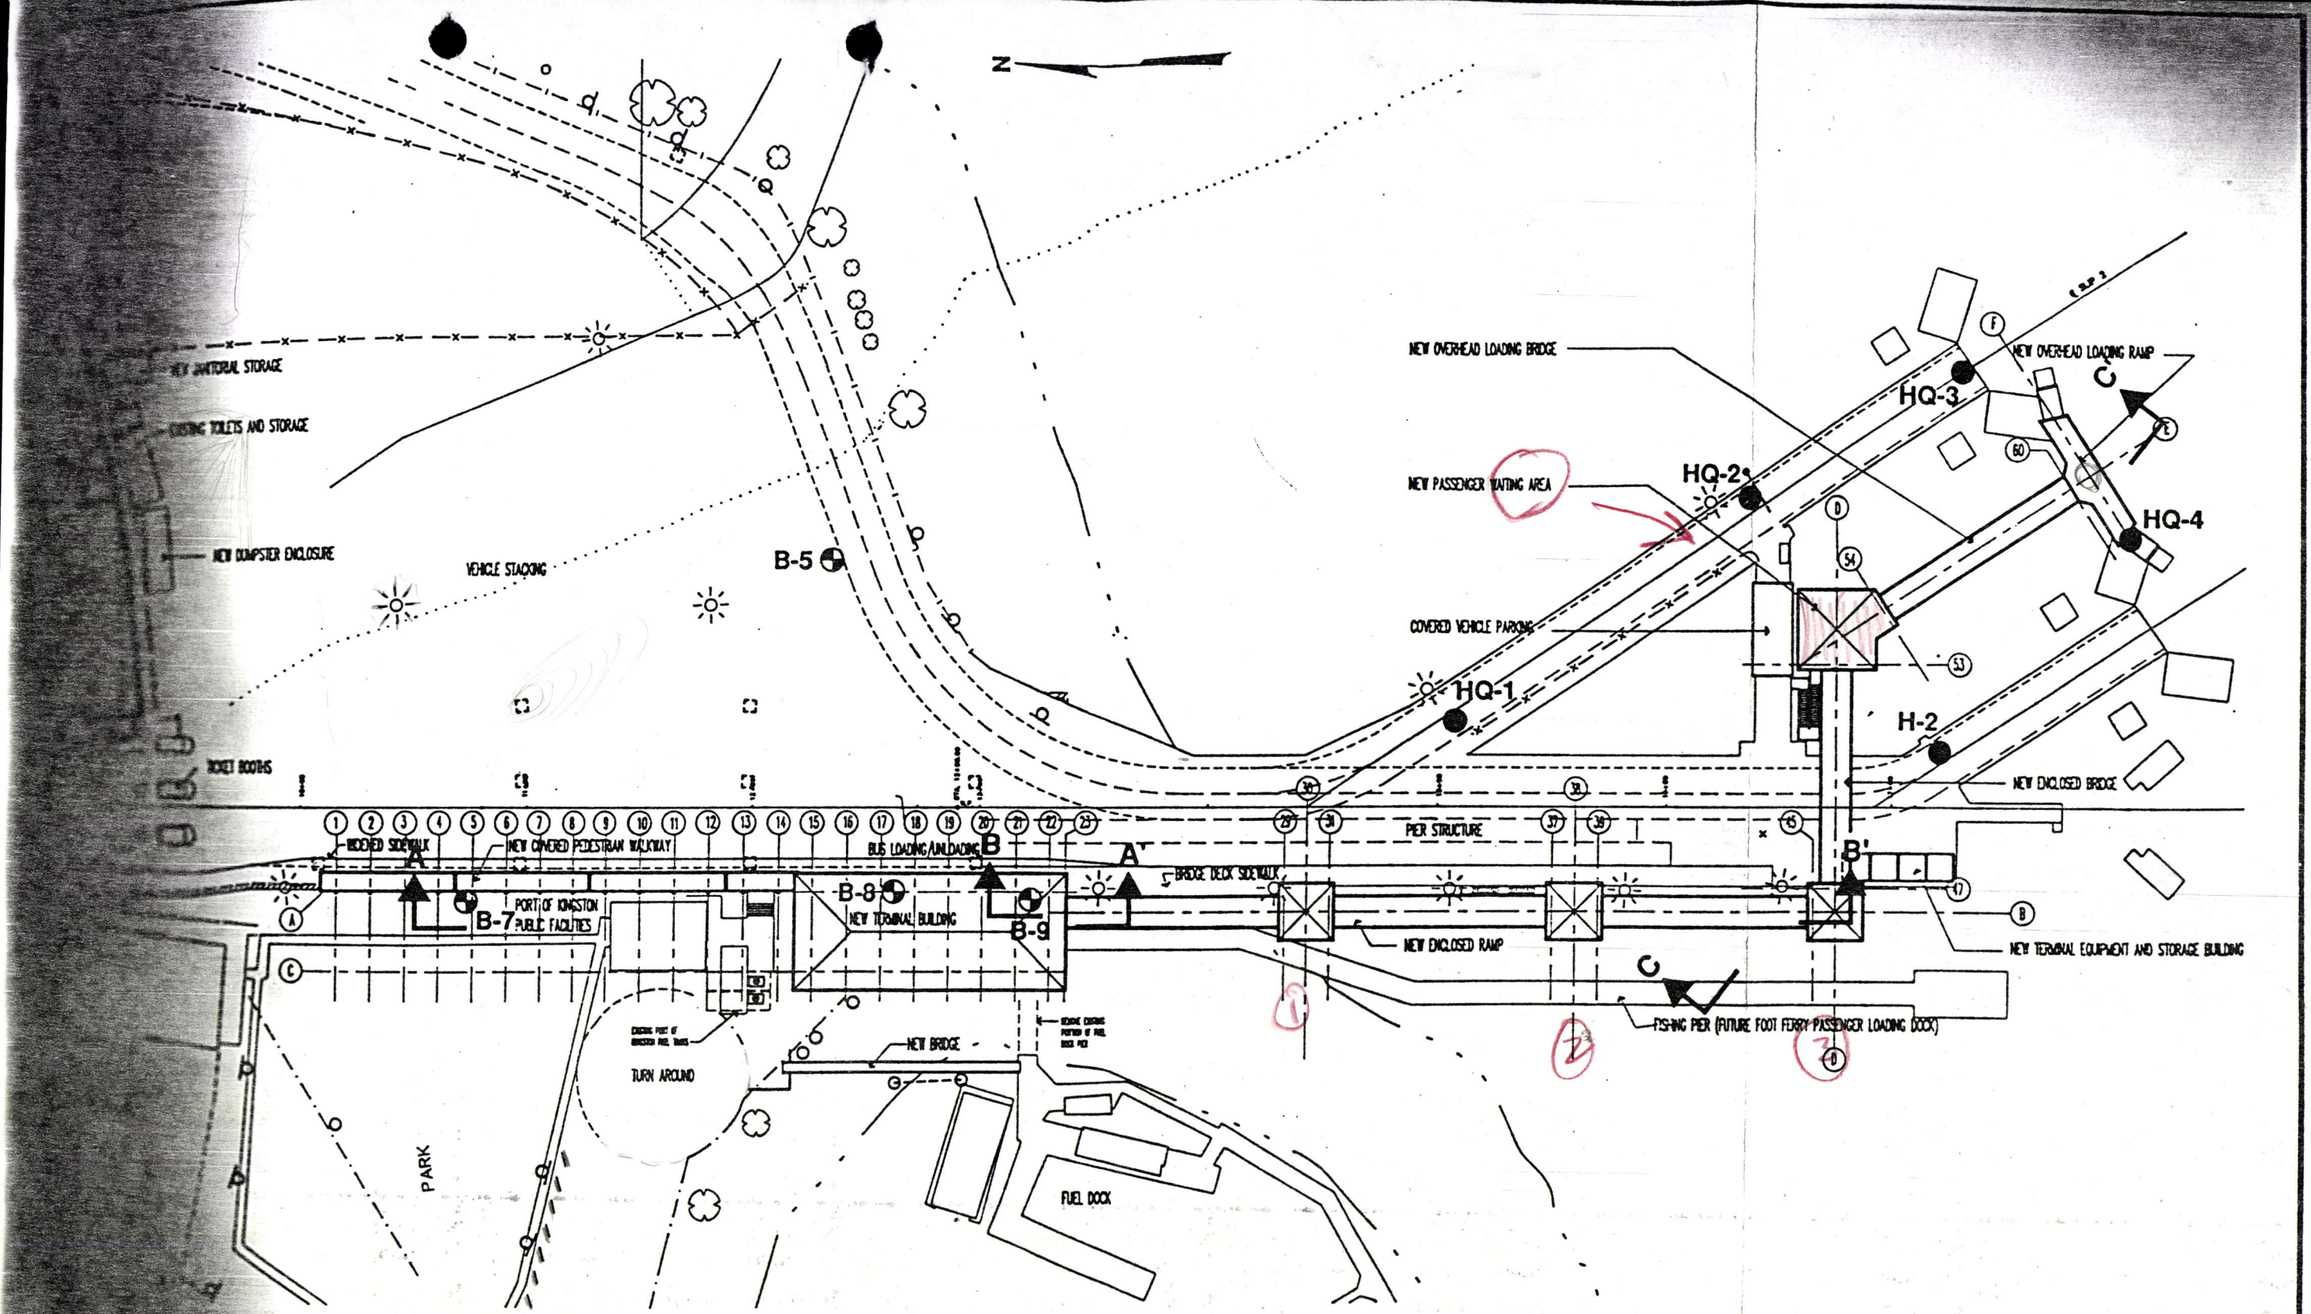

LEGEND

B-5 Boring Designation and Approximate Location Completed by Shannon & Wilson, Inc., 1990

HQ-1 Boring Designation and Approximate Location Completed by WSDOT, 1976 and 1985

Generalized Subsurface Profile

0 60 120

Scale in Feet

NOTE

This figure was derived from a site plan dated April 9, 1990, provided by Hewitt Isley Architects.

Kingston Ferry Terminal
Kingston, Washington

SITE AND EXPLORATION PLAN

June 1990 W-5142-02

SHANNON & WILSON, INC.
Geotechnical Consultants

FIG. 2