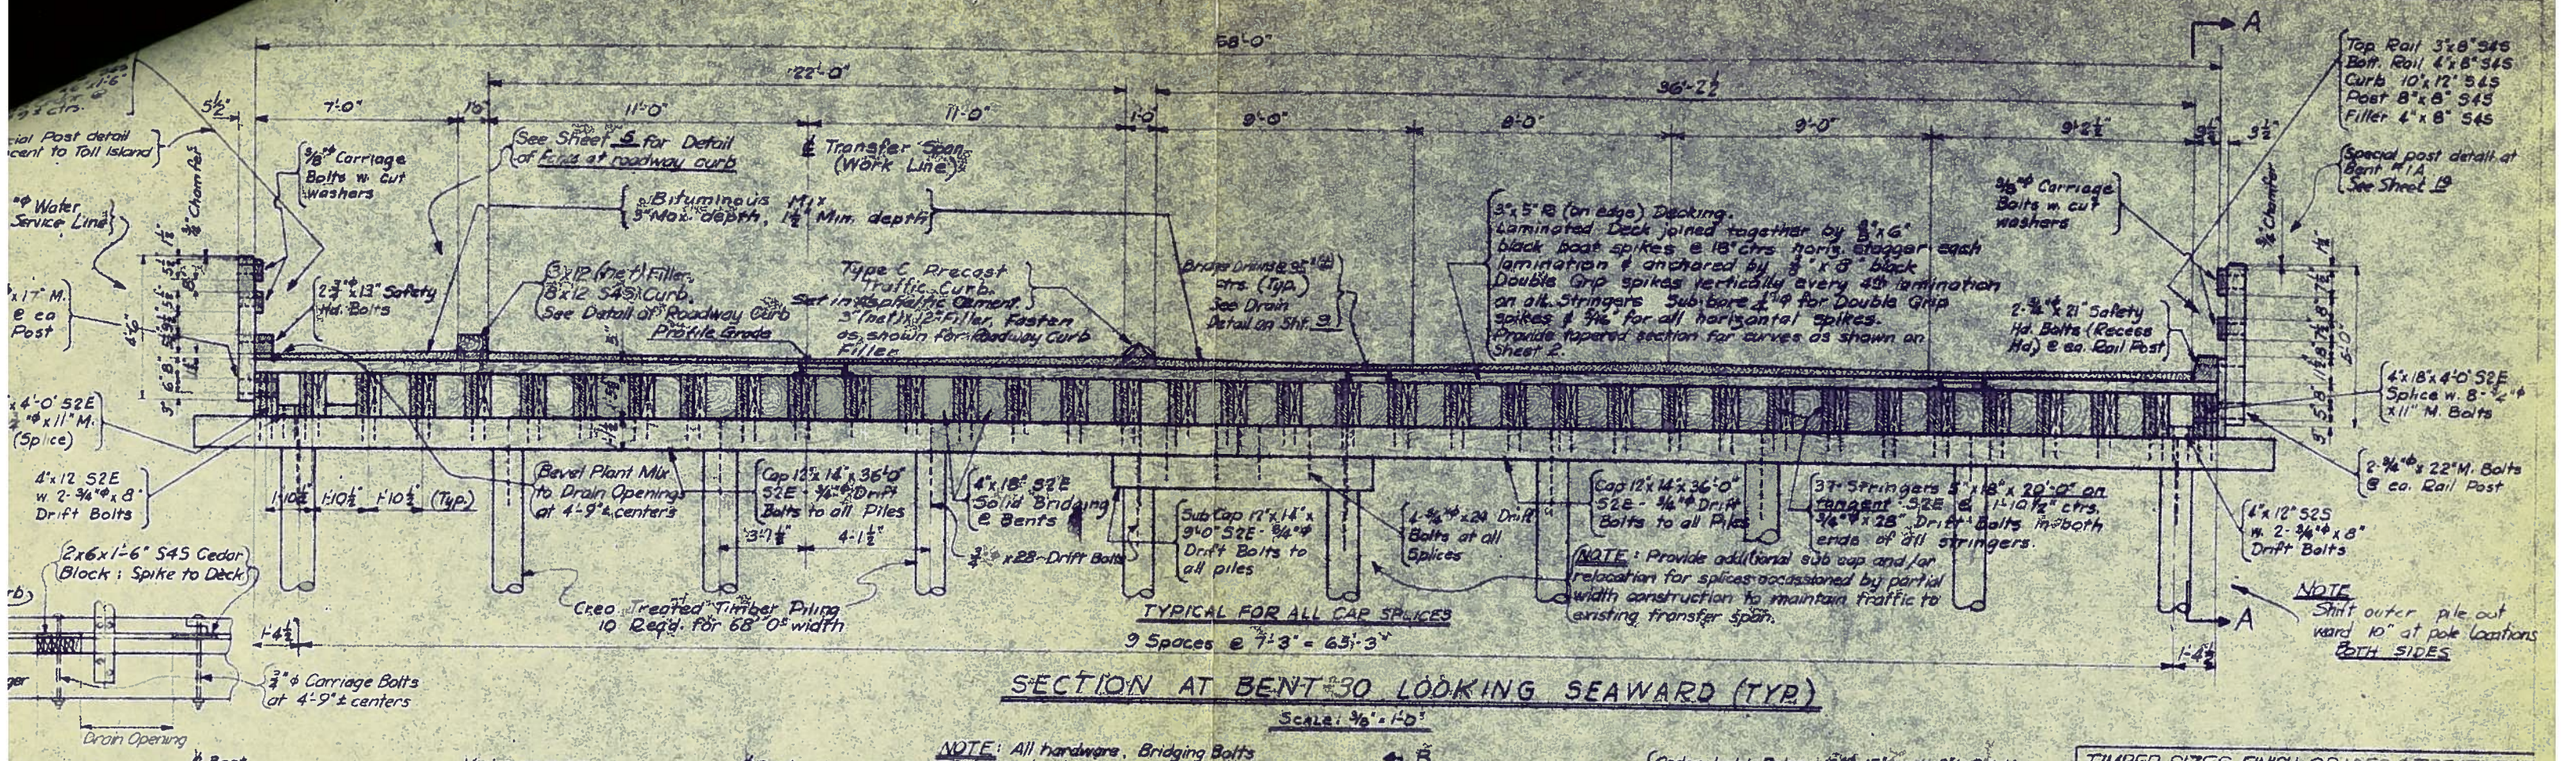

TIMBER SIZES, FINISH, GRADES & TREATMENT					
ITEM	SIZE	FINISH	TREATMENT	WCLIB	PAR GRADE
Lam. Deck	3x5	R	Wolman Salts	123-c	1200 f
Stringers	5x18	S2E	8# Emp. CCL	124-b	1500 f
Bridging	4x18	S2E	Do.	Do.	Do.
Stgr. Splices	4x18	S2E	Do.	Do.	Do.
Caps & Walks	12x14	S2E	Do.	Do.	Do.
End Bay Bracing	4x12	S2S	Do.	Do.	Do.
Int. Bridging	4x8	R	Do.	Do.	Do.
Int. Bridging	6x8	R	Do.	Do.	Do.
Curb	6x6	S4S	Wolman Salts	Do.	Do.
Curb	10x12	Special	Do.	Do.	Do.
Curb	8x12	Special	Do.	Do.	Do.
Post	8x8	S4S	Do.	125-b	1200 c
Rail	4x8	S4S	Do.	123-b	1500 f
Rail	3x6	S4S	Do.	Do.	Do.
Filler	4x8	S4S	Do.	Do.	Do.
Curb Filler	4x12	S4S	Do.	Do.	Do.
Bulkhead	3x12	R	Do.	123-c	1200 f
Plank Deck	3x10	S4S	Do.	123-c	1200 f
Piles	Creo. Tr'td	14" Full Cell			

THIS PRINT HAS BEEN REDUCED
DO NOT SCALE

WASHINGTON STATE FERRIES
VASHON HEIGHTS FERRY TERMINAL
KING COUNTY

WASHINGTON STATE FERRY COMMISSION
DEPARTMENT OF HIGHWAYS
OLYMPIA, WASHINGTON

S. C. Fowler, Chairman
B. A. Moore, Member
Oscar E. Olson, Member
R. E. Hodge, Member

APPROVED January 24, 1957 W. D. Bugge
DIRECTOR OF HIGHWAYS

DESIGNED BY