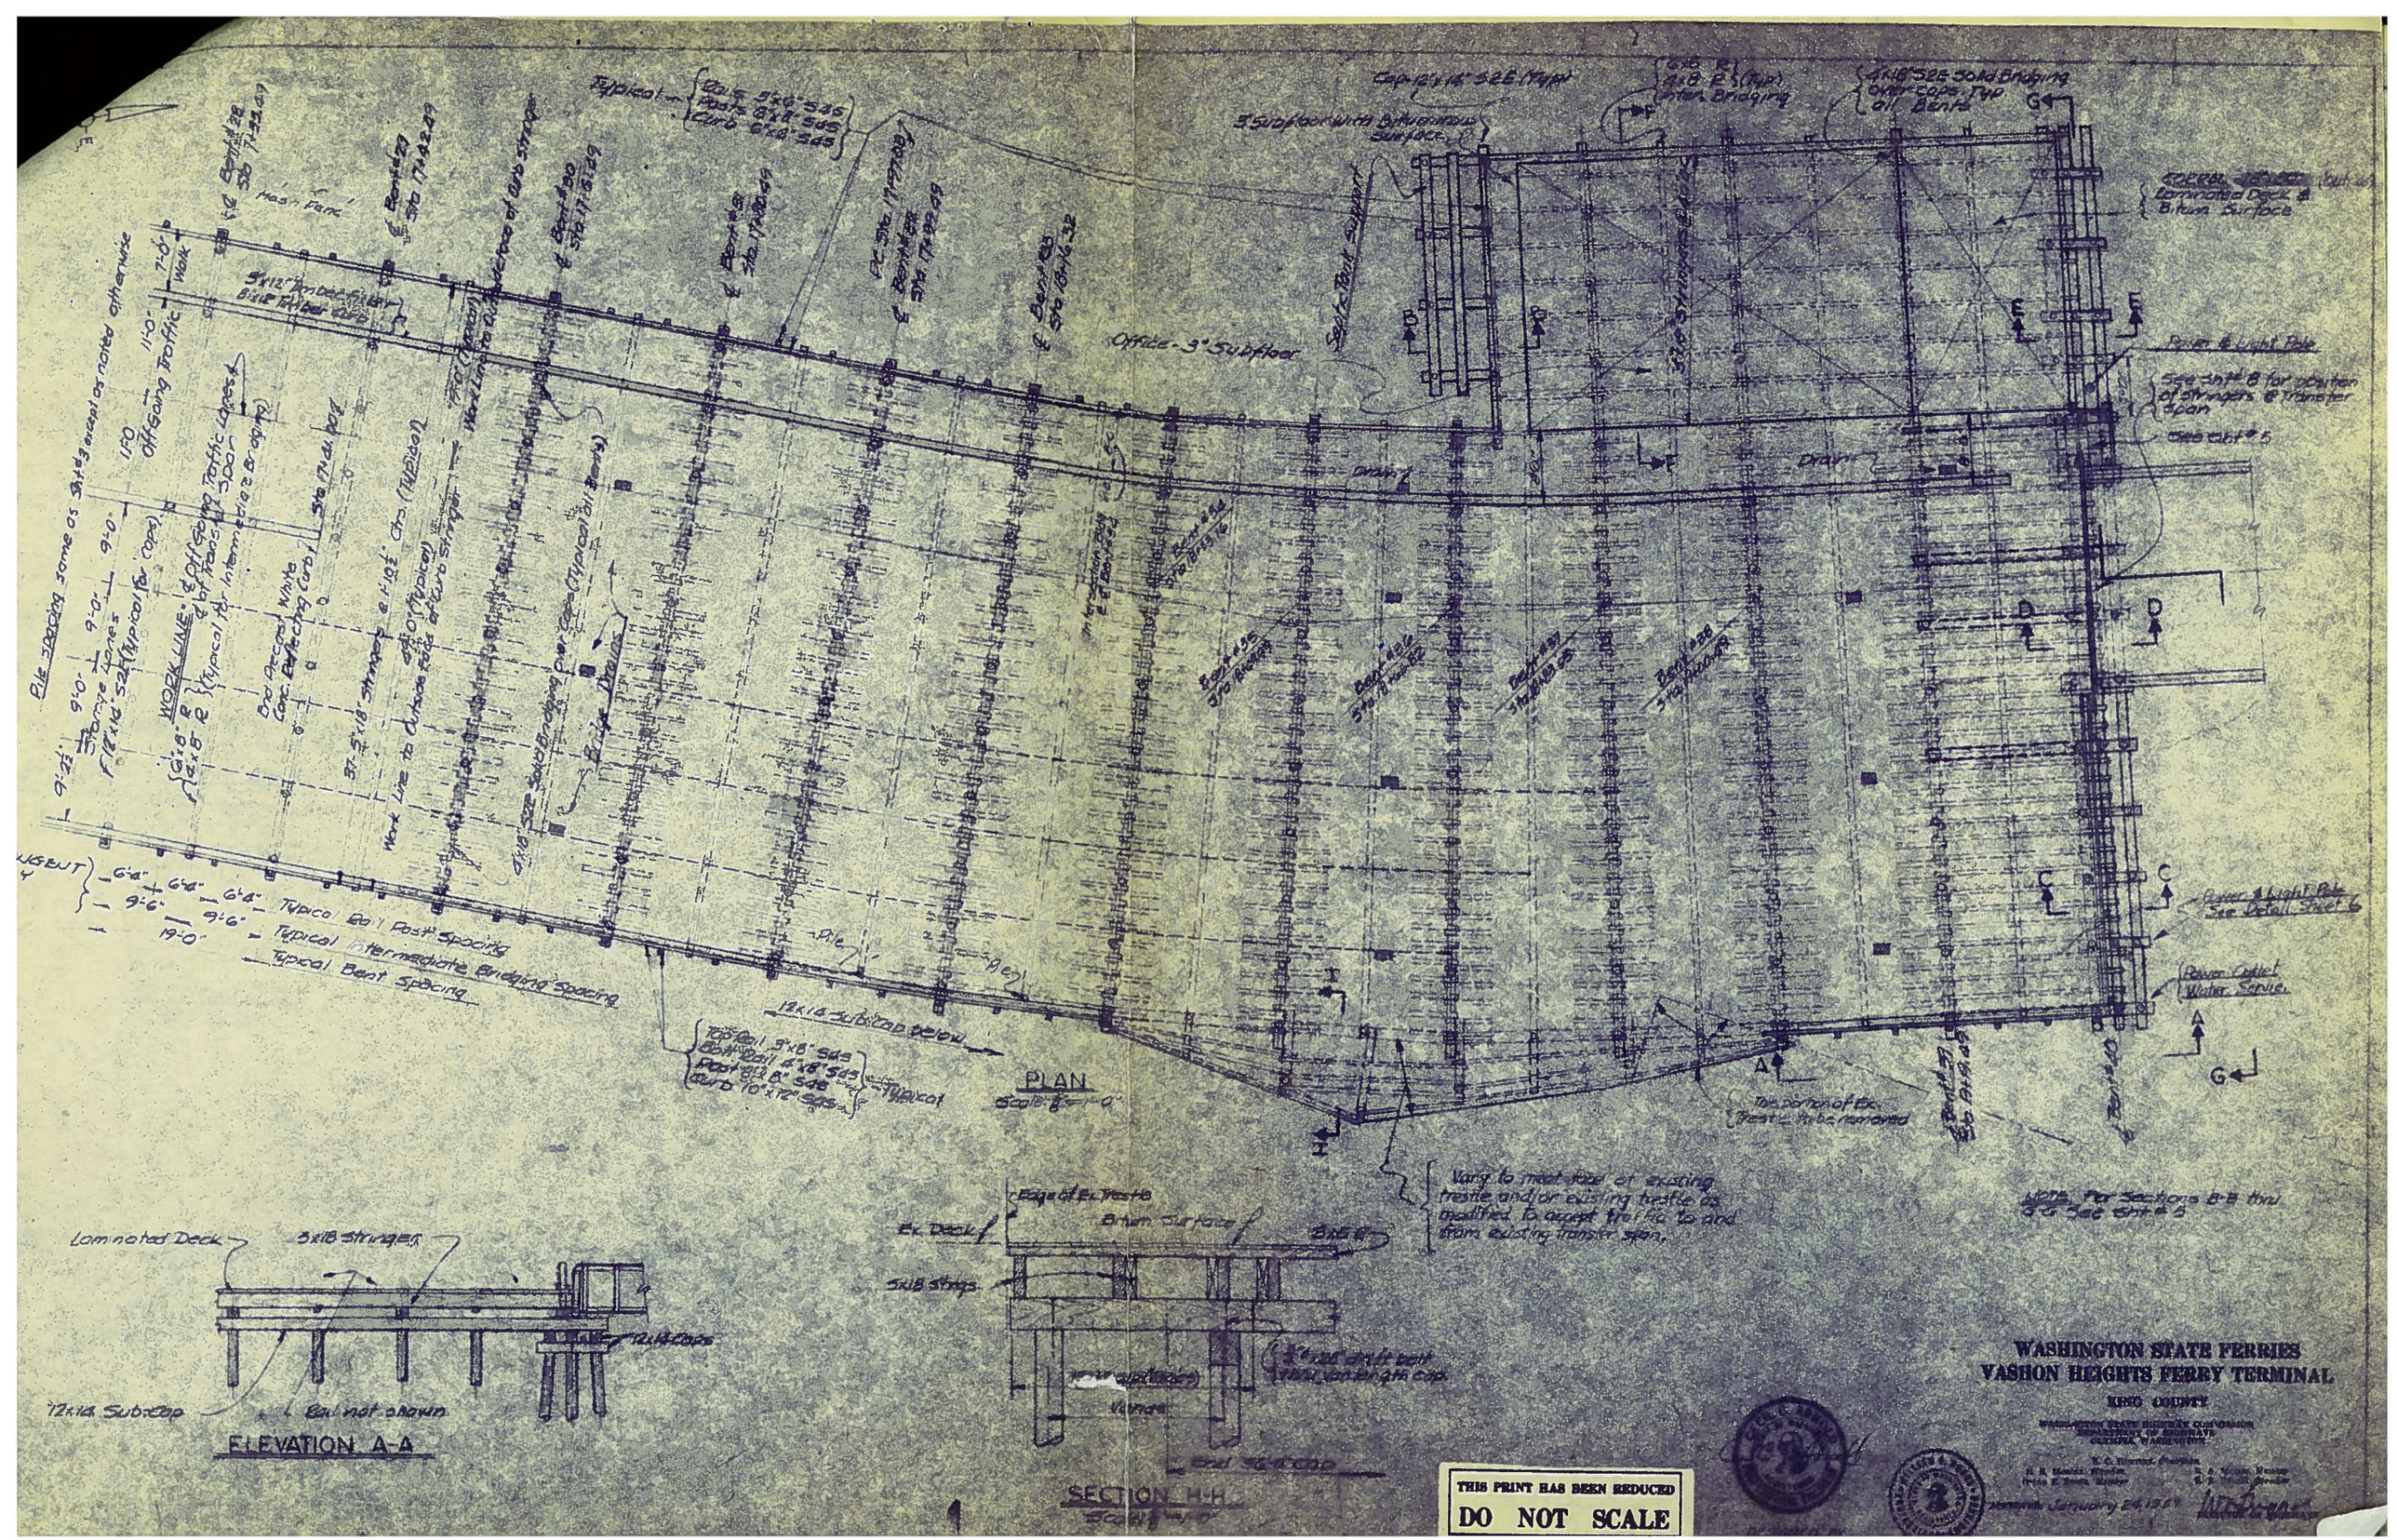

Typical
Office - 3" Subfloor
Septic Tank Support
Drain
Power & Light Pole
See Sht # 5
Power & Light Pole See Detail Sheet 6
Power Outlet Water Service
Typical Rail Post Spacing
Typical Intermediate Bridging Spacing
Typical Bent Spacing
12x14 Sub-Cap below
PLAN
Vary to meet face of existing trestle and/or existing trestle as modified to accept traffic to and from existing transfer span.
Note: For Sections B-B thru G-G See Sht # 5
Laminated Deck
3x18 Stringer
12x14 Caps
12x14 Sub-Cap
Rail not shown
ELEVATION A-A
Edge of Ex. Trestle
Bitum. Surface
Ex. Deck
5x18 Strgs.
SECTION H-H
THIS PRINT HAS BEEN REDUCED
DO NOT SCALE
WASHINGTON STATE FERRIES
VASHON HEIGHTS FERRY TERMINAL
KING COUNTY