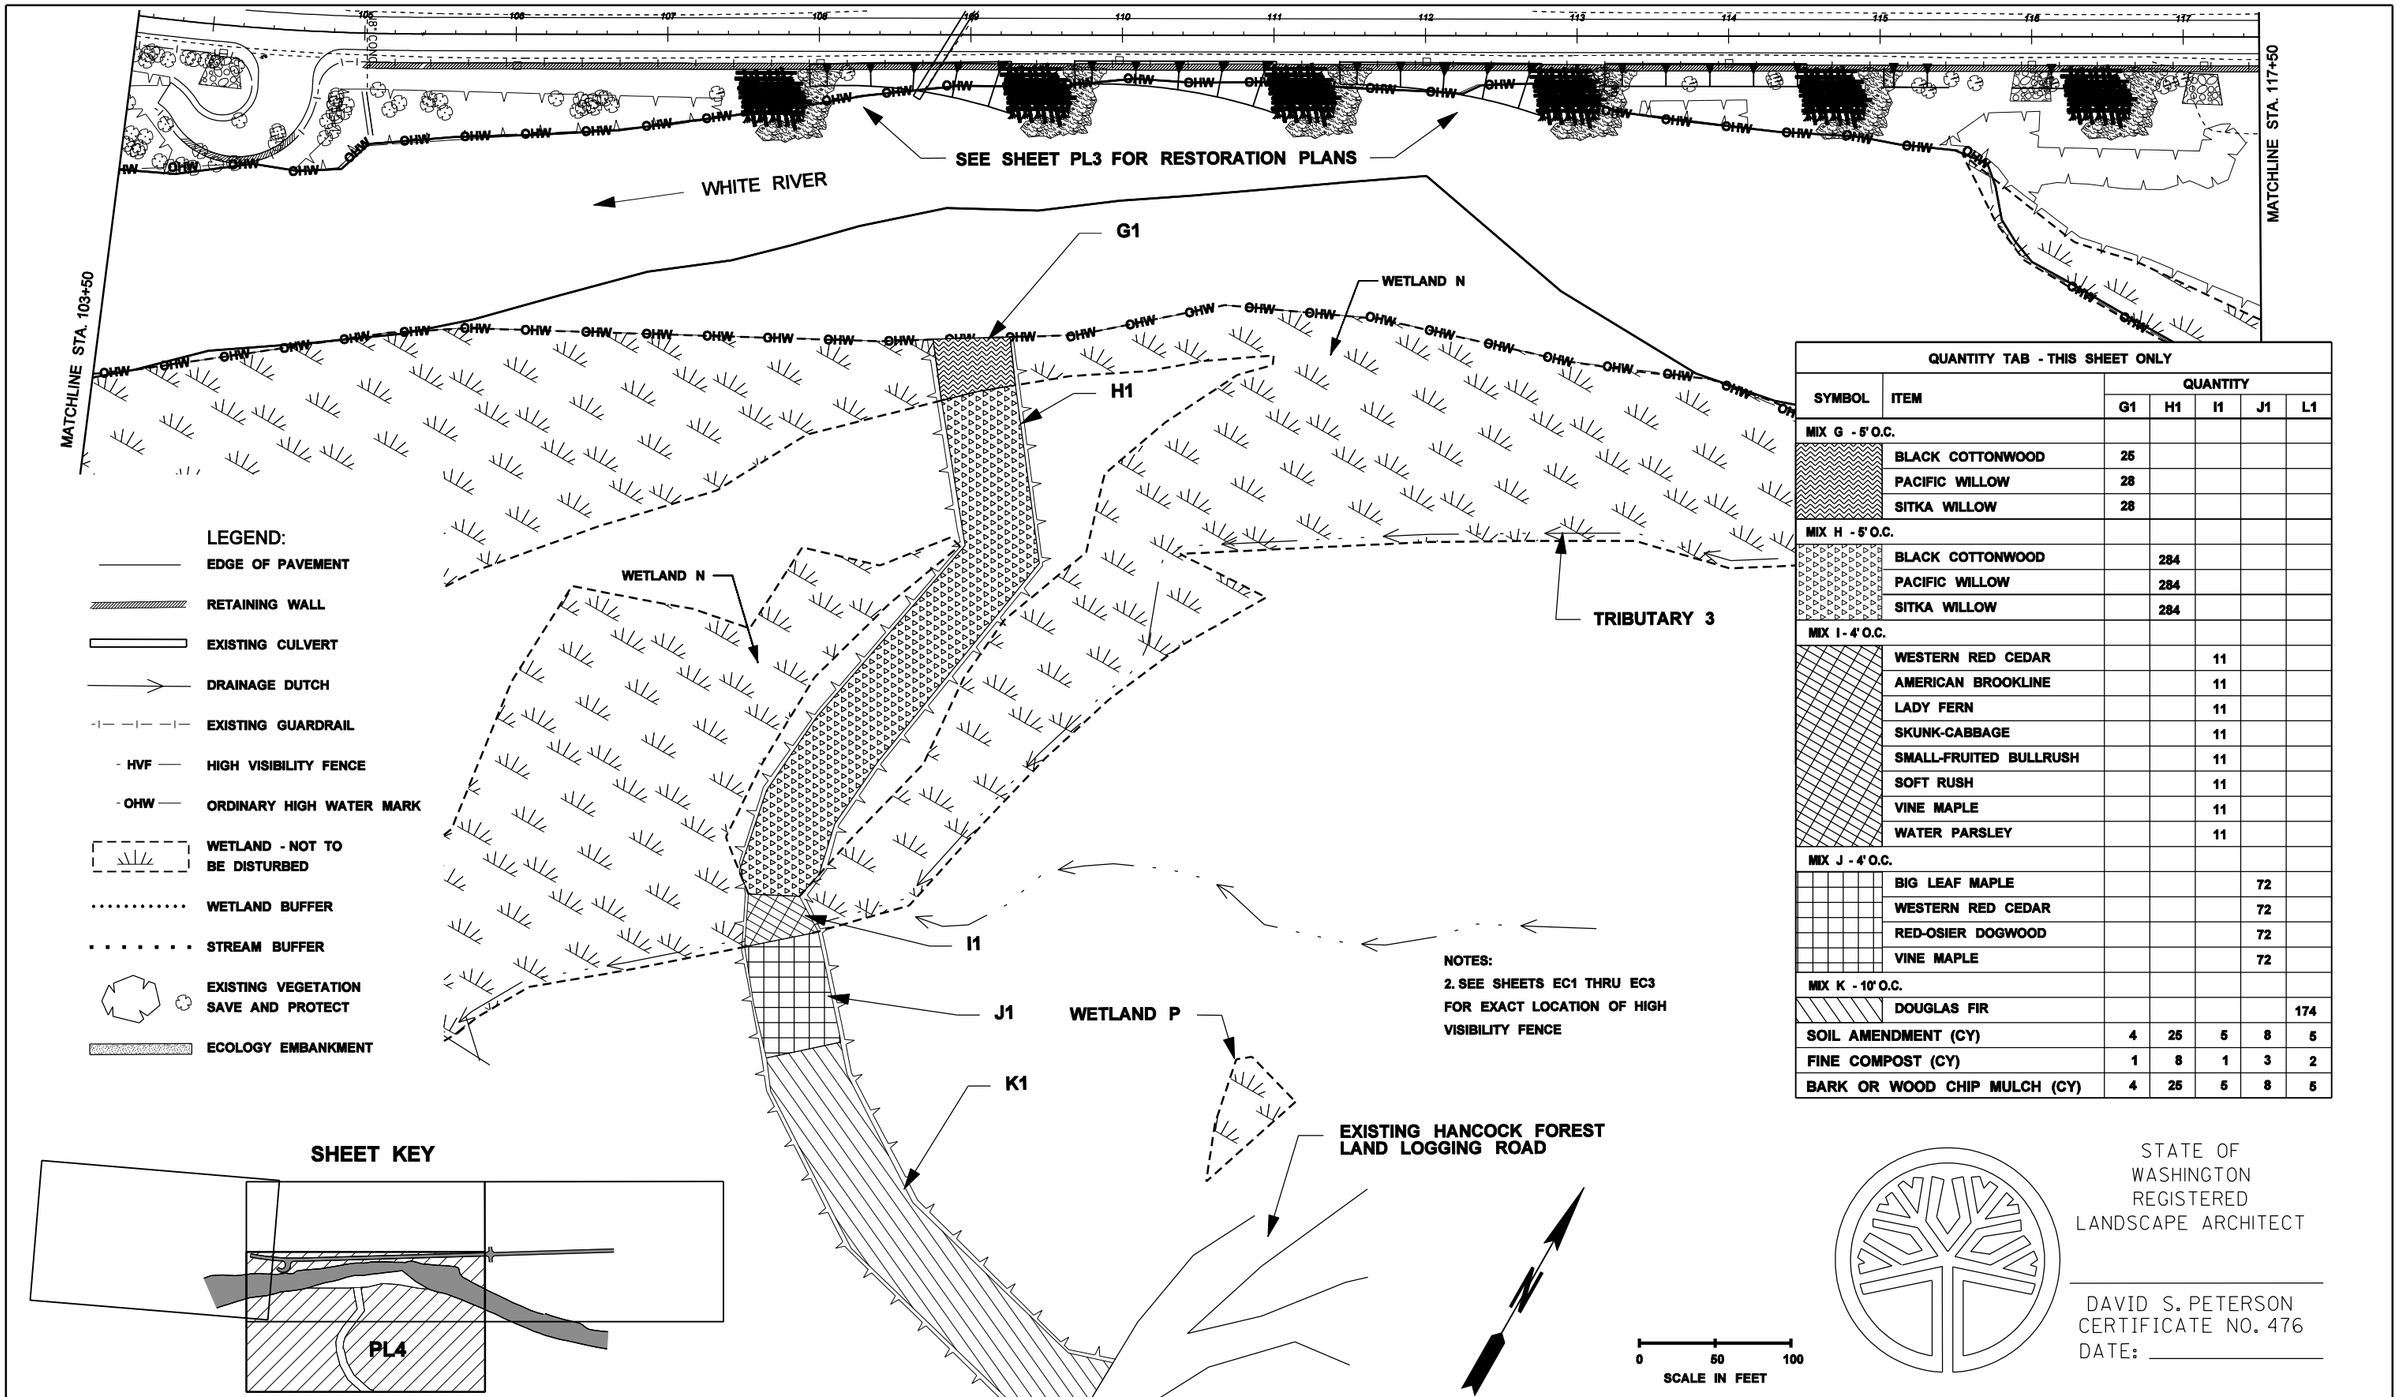

NOTES:

2. SEE SHEETS EC1 THRU EC3 FOR EXACT LOCATION OF HIGH VISIBILITY FENCE

QUANTITY TAB - THIS SHEET ONLY

SYMBOL	ITEM	QUANTITY G1	H1	I1	J1	L1
MIX G - 5' O.C.						
	BLACK COTTONWOOD	25				
	PACIFIC WILLOW	28				
	SITKA WILLOW	28				
MIX H - 5' O.C.						
	BLACK COTTONWOOD		284			
	PACIFIC WILLOW		284			
	SITKA WILLOW		284			
MIX I - 4' O.C.						
	WESTERN RED CEDAR			11		
	AMERICAN BROOKLINE			11		
	LADY FERN			11		
	SKUNK-CABBAGE			11		
	SMALL-FRUITED BULLRUSH			11		
	SOFT RUSH			11		
	VINE MAPLE			11		
	WATER PARSLEY			11		
MIX J - 4' O.C.						
	BIG LEAF MAPLE				72	
	WESTERN RED CEDAR				72	
	RED-OSIER DOGWOOD				72	
	VINE MAPLE				72	
MIX K - 10' O.C.						
	DOUGLAS FIR					174
SOIL AMENDMENT (CY)		4	25	5	8	5
FINE COMPOST (CY)		1	8	1	3	2
BARK OR WOOD CHIP MULCH (CY)		4	25	5	8	5

STATE OF WASHINGTON REGISTERED LANDSCAPE ARCHITECT

DAVID S. PETERSON
CERTIFICATE NO. 476
DATE: _____

FILE NAME	T:\412006\XL2835\CAD\PS&ESheets\XL2835_PS_LS.dgn
TIME	8:08:14 PM
DATE	6/16/2008
PLOTTED BY	hopkinj
DESIGNED BY	J. HOPKINS
ENTERED BY	A. STYERS
CHECKED BY	L. GRANT
PROJ. ENGR.	D. McINTOSH
REGIONAL ADM.	L. ENG

REVISION | DATE | BY

REGION NO. 10 | STATE WASH | FED.AID PROJ.NO.

JOB NUMBER 141060G

CONTRACT NO. Y-9292

LOCATION NO.

P.E. STAMP BOX DATE

60% SUBMITTAL

P.E. STAMP BOX DATE

Washington State Department of Transportation

SR 410
WHITE RIVER - CED RETROFIT
PROBLEM SITE 9

PLANTING PLAN

Plot 4

PL4

SHEET 78 OF 81 SHEETS