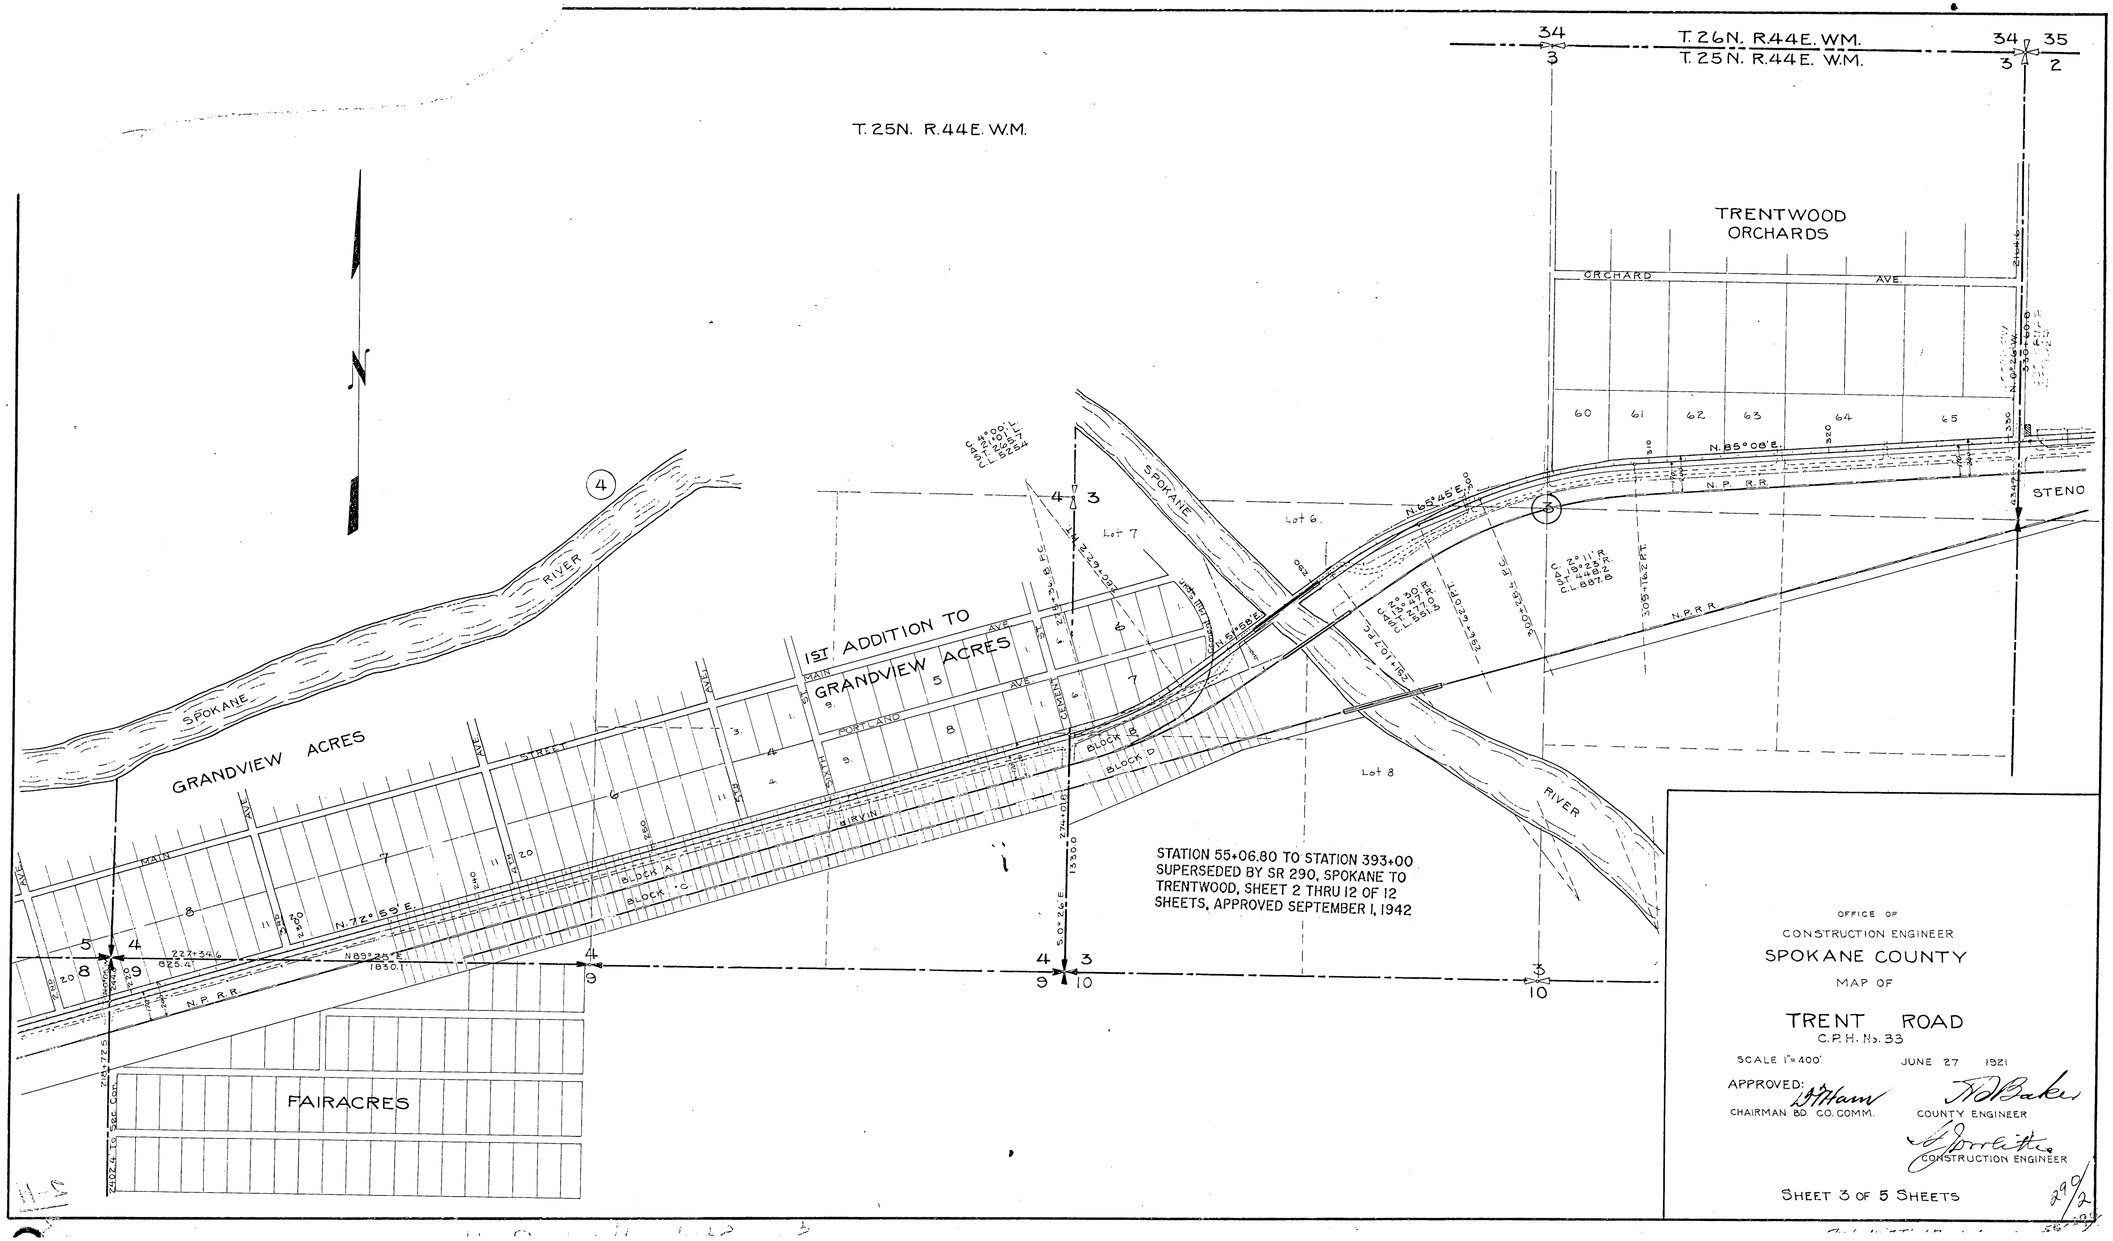
T. 26N. R.44E. W.M.
T. 25N. R.44E. W.M.
T. 25N. R.44E. W.M.
TRENTWOOD ORCHARDS
ORCHARD AVE.
N. 85°08' E.
N. P. R.R.
STENO
N. 65°45' E.
N. 51°58' E.
N. 72°59' E.
N. 89°25' E.
SPOKANE RIVER
GRANDVIEW ACRES
1ST ADDITION TO GRANDVIEW ACRES
MAIN AVE.
PORTLAND AVE.
BIRVIN
BLOCK A
BLOCK B
BLOCK C
BLOCK D
Lot 6
Lot 7
Lot 8
FAIRACRES
STATION 55+06.80 TO STATION 393+00 SUPERSEDED BY SR 290, SPOKANE TO TRENTWOOD, SHEET 2 THRU 12 OF 12 SHEETS, APPROVED SEPTEMBER 1, 1942
OFFICE OF
CONSTRUCTION ENGINEER
SPOKANE COUNTY
MAP OF
TRENT ROAD
C.P.H. No. 33
SCALE 1"=400'
JUNE 27 1921
APPROVED:
CHAIRMAN BD. CO. COMM.
COUNTY ENGINEER
CONSTRUCTION ENGINEER
SHEET 3 OF 5 SHEETS
290/2