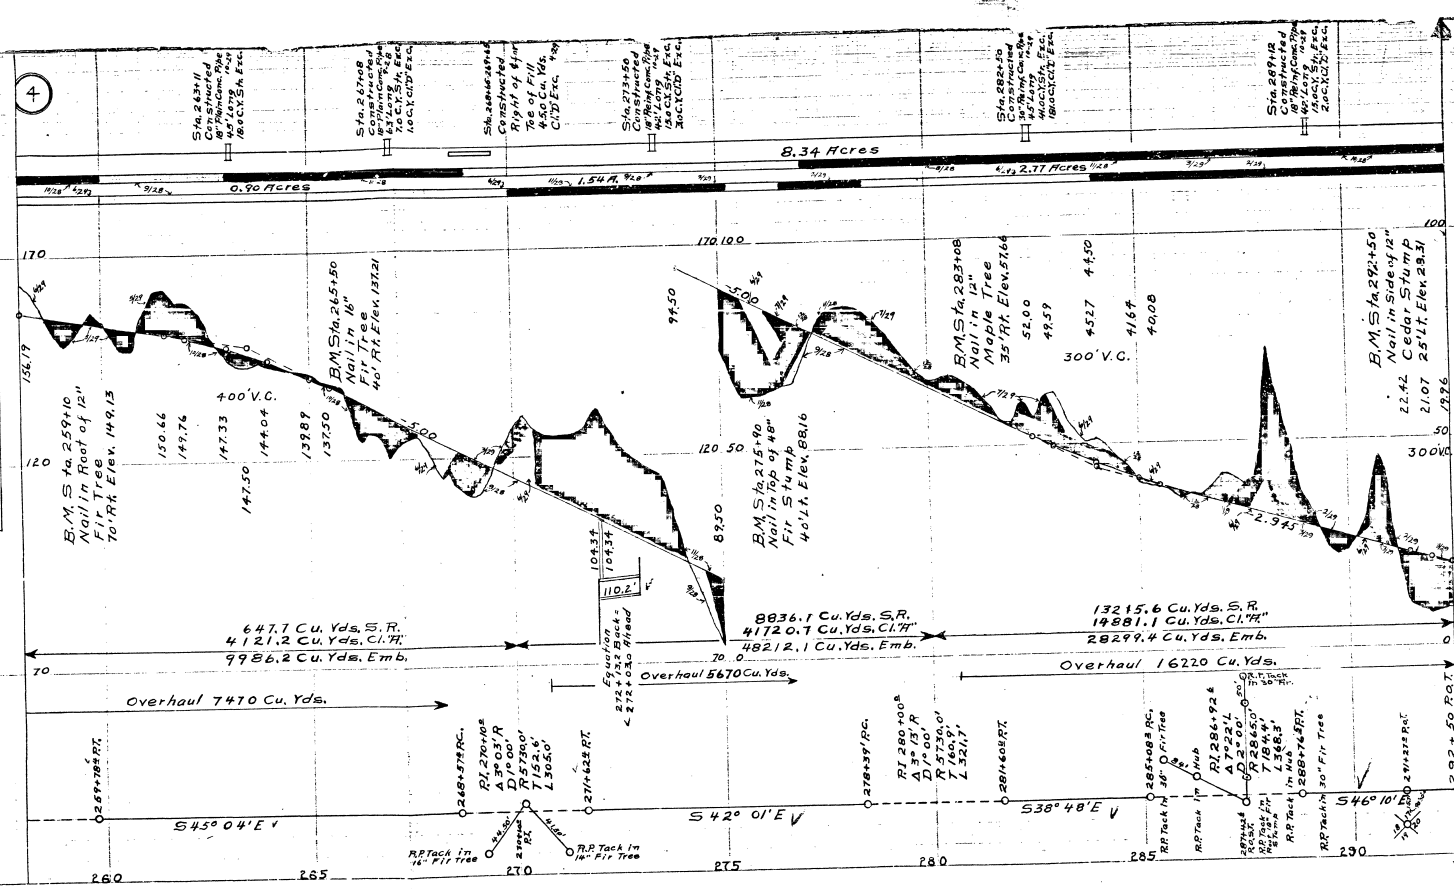

MILE 4 (Partial)

Clearing	[illegible]	Acres
Danger Trees 2½'-5' Diameter	5	Trees
Danger Trees Over 5' Diameter	2	Trees
Grubbing	5.21	Acres
Excavation Class "A"	60723	Cu. Yds.
Excavation Solid Rock	22699	Cu. Yds.
Overhaul x 100 ft.	29360	Cu. Yds.
Structure Excavation	96.0	Cu. Yds.
Class "D" Excavation	232.0	Cu. Yds.
18" Plain Concrete Pipe	108.0	Lin. Ft.
18" Reinforced Concrete Pipe	84.0	Lin. Ft.
30" Reinforced Concrete Pipe	45.0	Lin. Ft.

LE 3

	12.81	Acres
male-meter	5	Trees
	4	Trees
	6.59	Acres
	91103	Cu. Yds.
	24272	Cu. Yds.
	236360	Cu. Yds.
	320	Cu. Yds.
	1788.0	Cu. Yds.
	400.0	Cu. Yds.
	288.0	Lin. Ft.
Pipe	57.0	Lin. Ft.
Pipe	132.0	Lin. Ft.
	424.10	Cu. Yds.
	62032.0	lbs.
y Wall	564.84	Cu. Yds.
	$ 57.26	Dollars