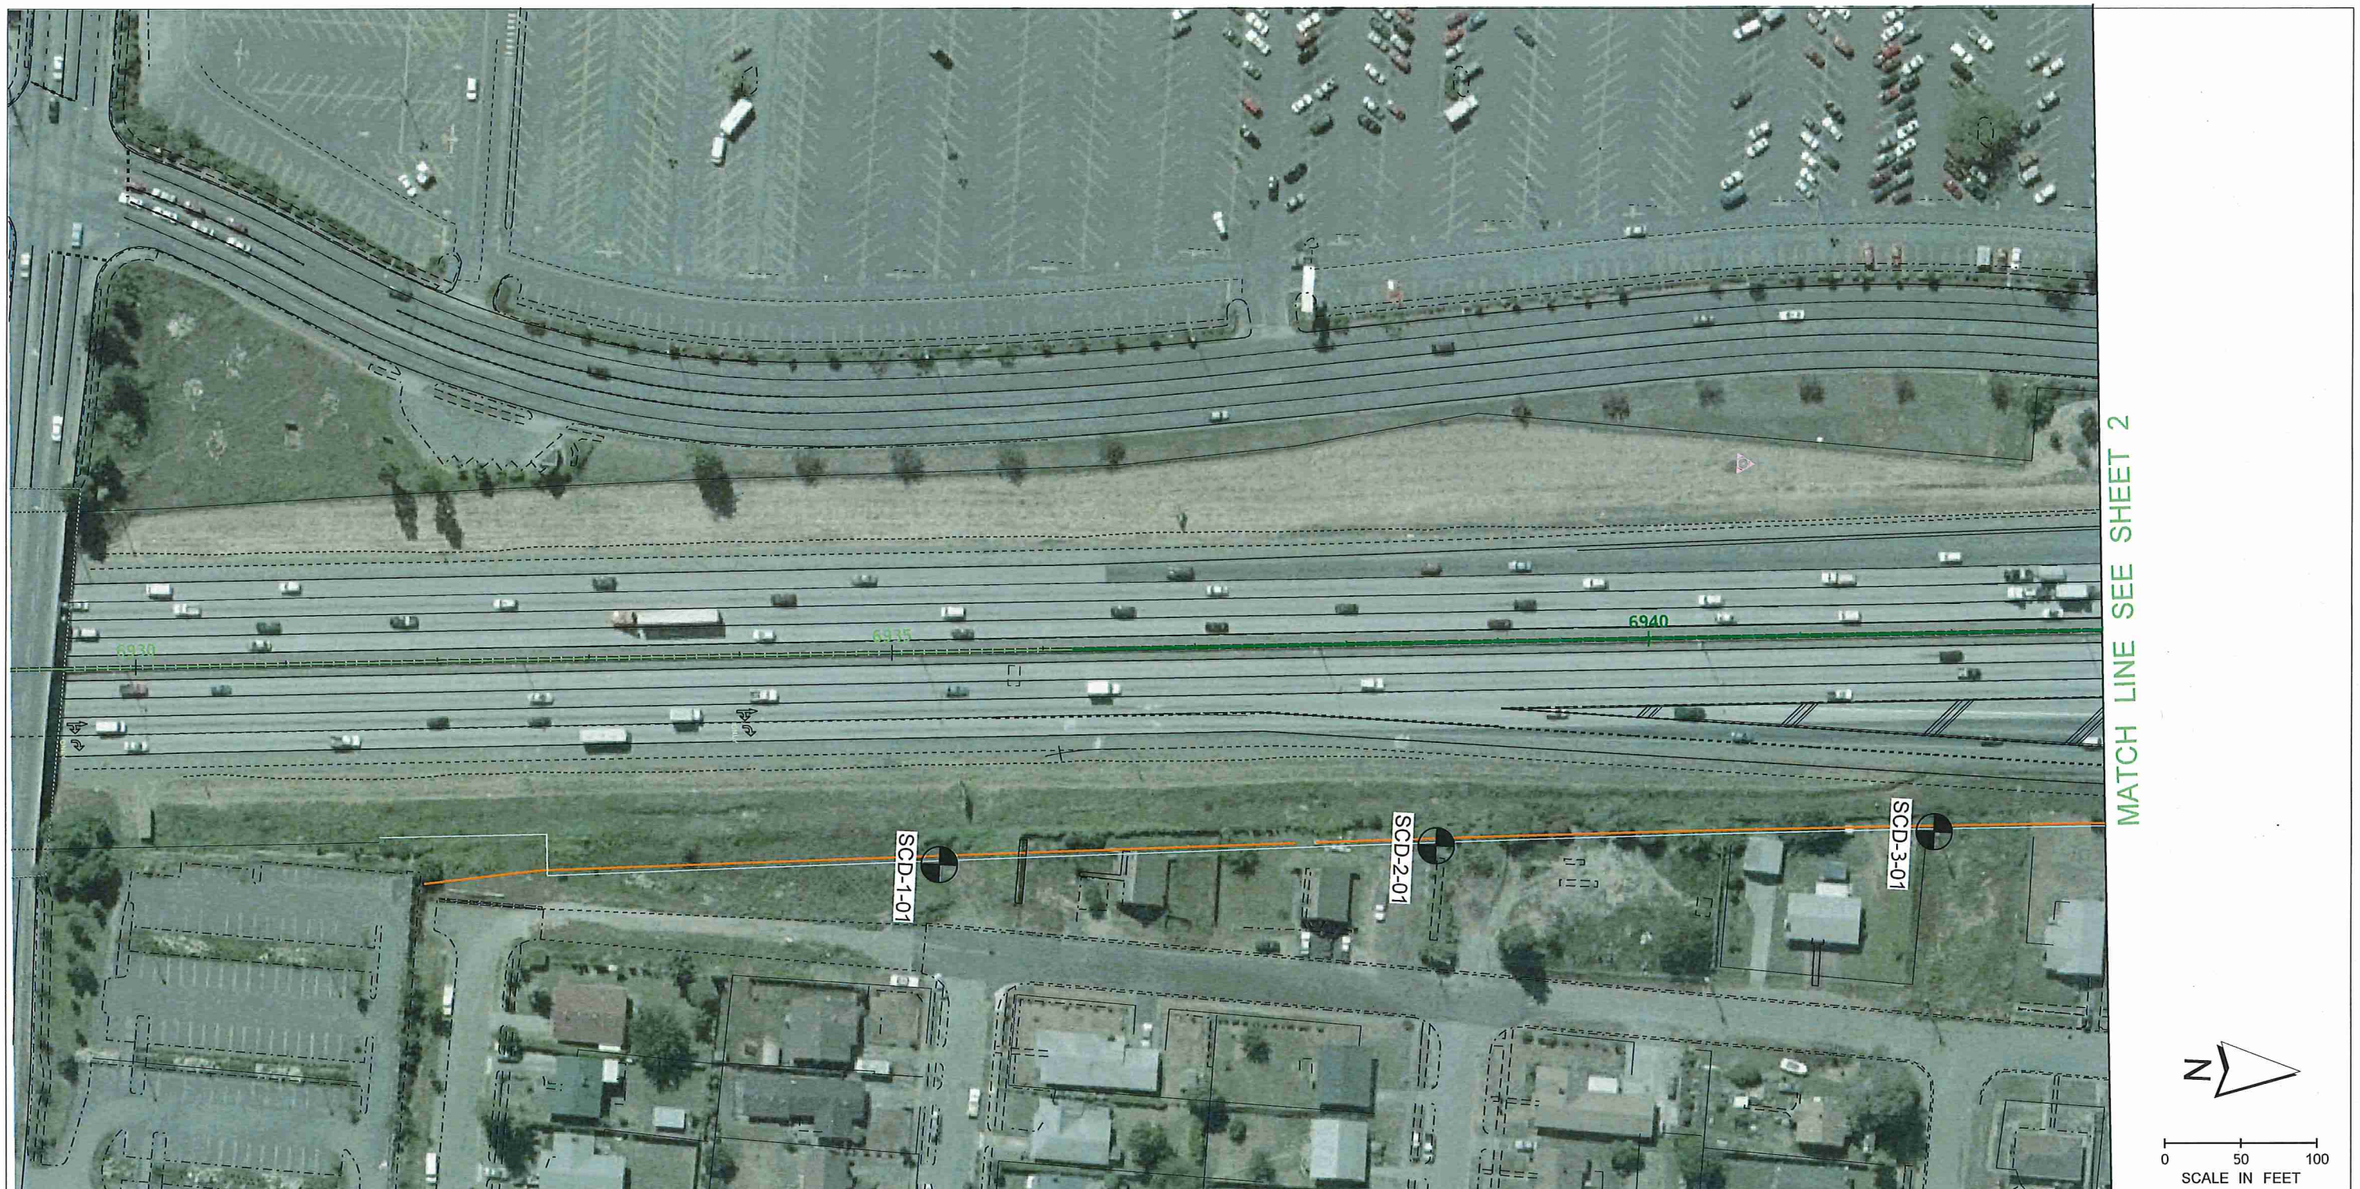

H-1-16 TEST BORING LOCATION

JOB# XL-2078	STATE ROUTE 5/16	MILEPOST(S) 00.00 - 00.00

FIGURE 1:
TEST BORING AND PIEZOMETERS

I-5/SR16 INTERCHANGE
CONSTRUCT HOV CONNECTORS

Washington State Department of Transportation
GEOTECHNICAL OFFICE

PREPARED BY William Montgomery DATE June, 2016

File Location: M:\CAE Support\Bills\Projects\XL-2078 SR5 Connectors\4-5-16\connectors.dgn

H-1-16 TEST BORING LOCATION

JOB# XL-2078	STATE ROUTE 5/16	MILEPOST(S) 00.00 - 00.00

FIGURE 2:
TEST BORING AND PIEZOMETERS

I-5/SR16 INTERCHANGE
CONSTRUCT HOV CONNECTORS

Washington State Department of Transportation
GEOTECHNICAL OFFICE

PREPARED BY William Montgomery DATE June, 2016

File Location: M:\CAE Support\Bills\Projects\XL-2078 SR5 Connectors\4-5-16\connectors.dgn

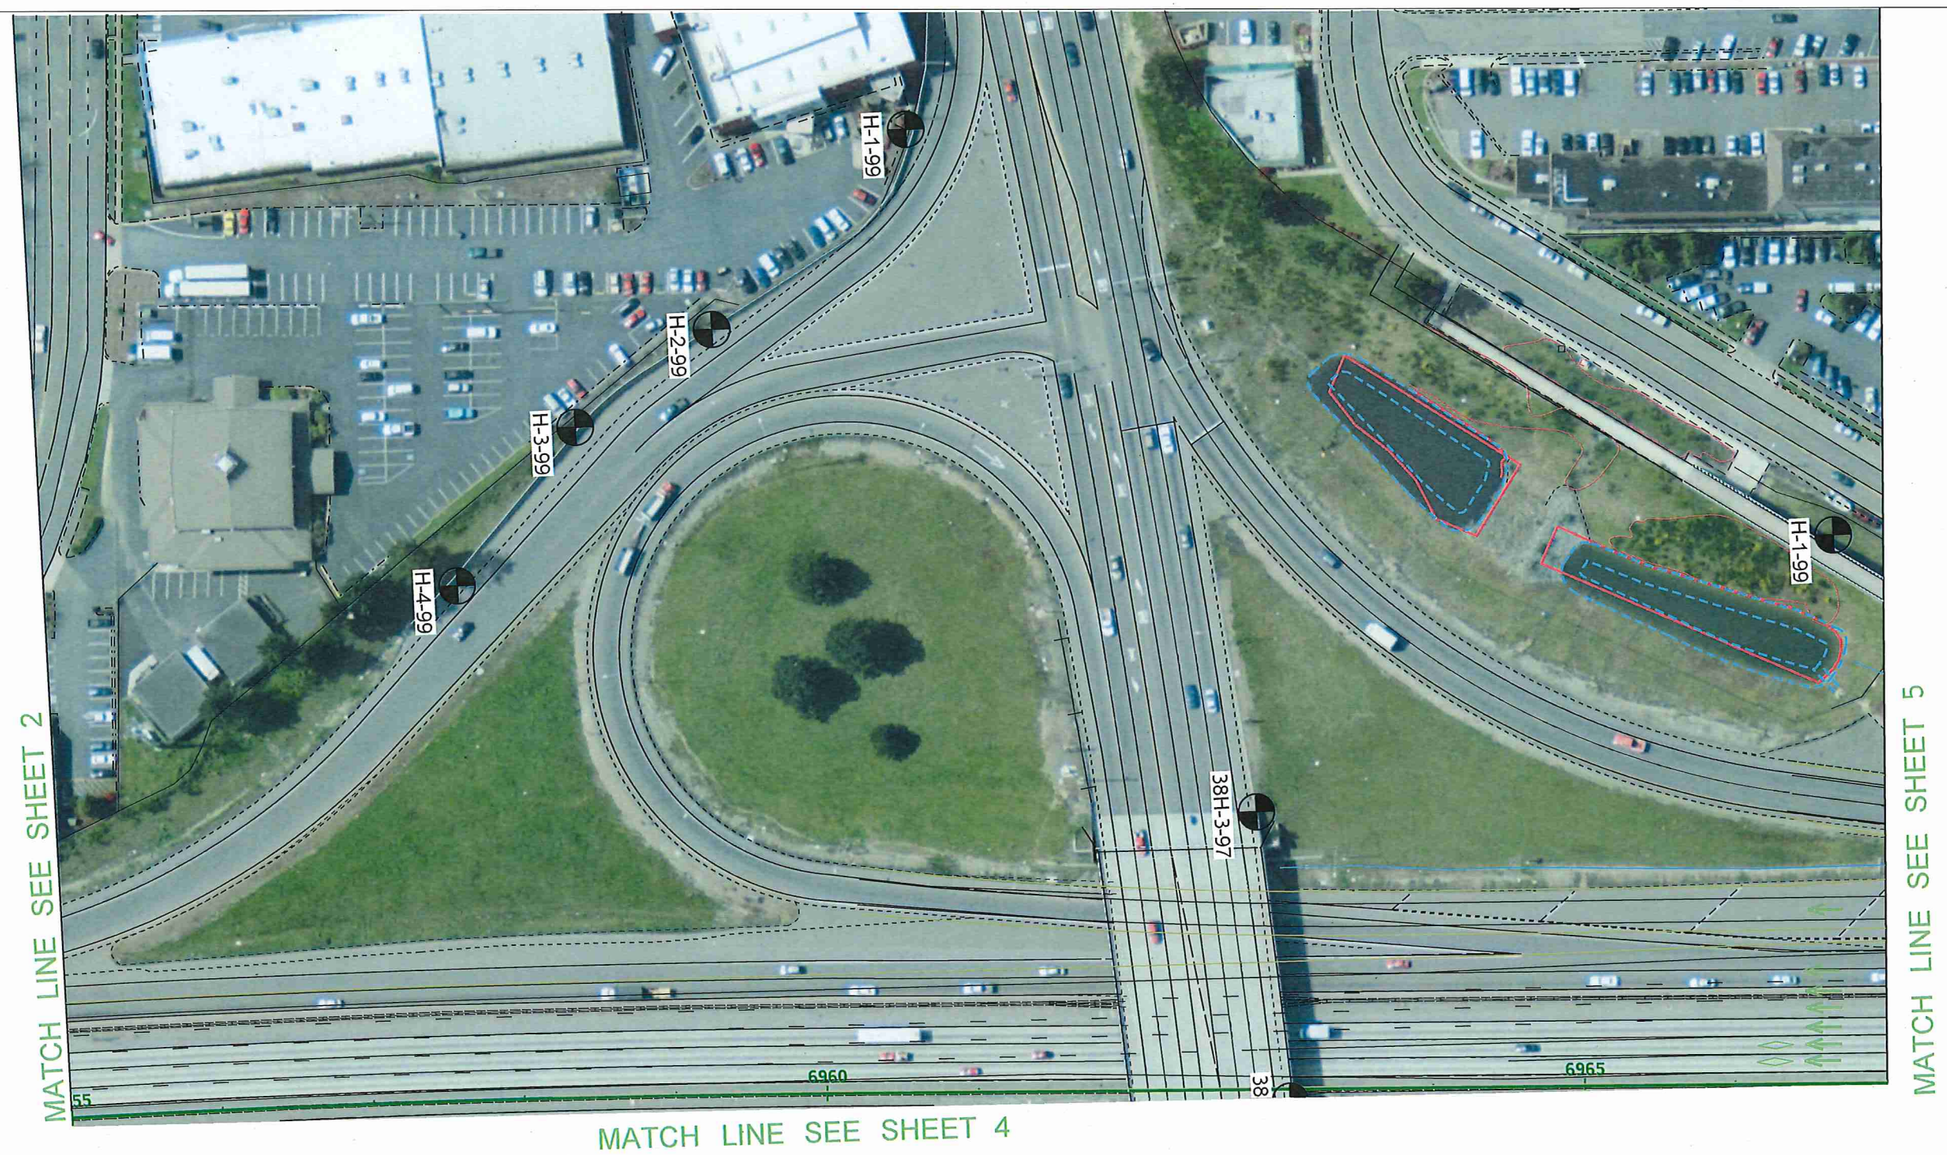

H-1-16 TEST BORING LOCATION

JOB# XL-2078	STATE ROUTE 5/16	MILEPOST(S) 00.00 - 00.00

FIGURE 3:
TEST BORING AND PIEZOMETERS

I-5/SR16 INTERCHANGE
CONSTRUCT HOV CONNECTORS

Washington State Department of Transportation
GEOTECHNICAL OFFICE

PREPARED BY William Montgomery DATE June, 2016

File Location: M:\CAE Support\Bills\Projects\XL-2078 SR5 Connectors\4-5-16\connectors.dgn

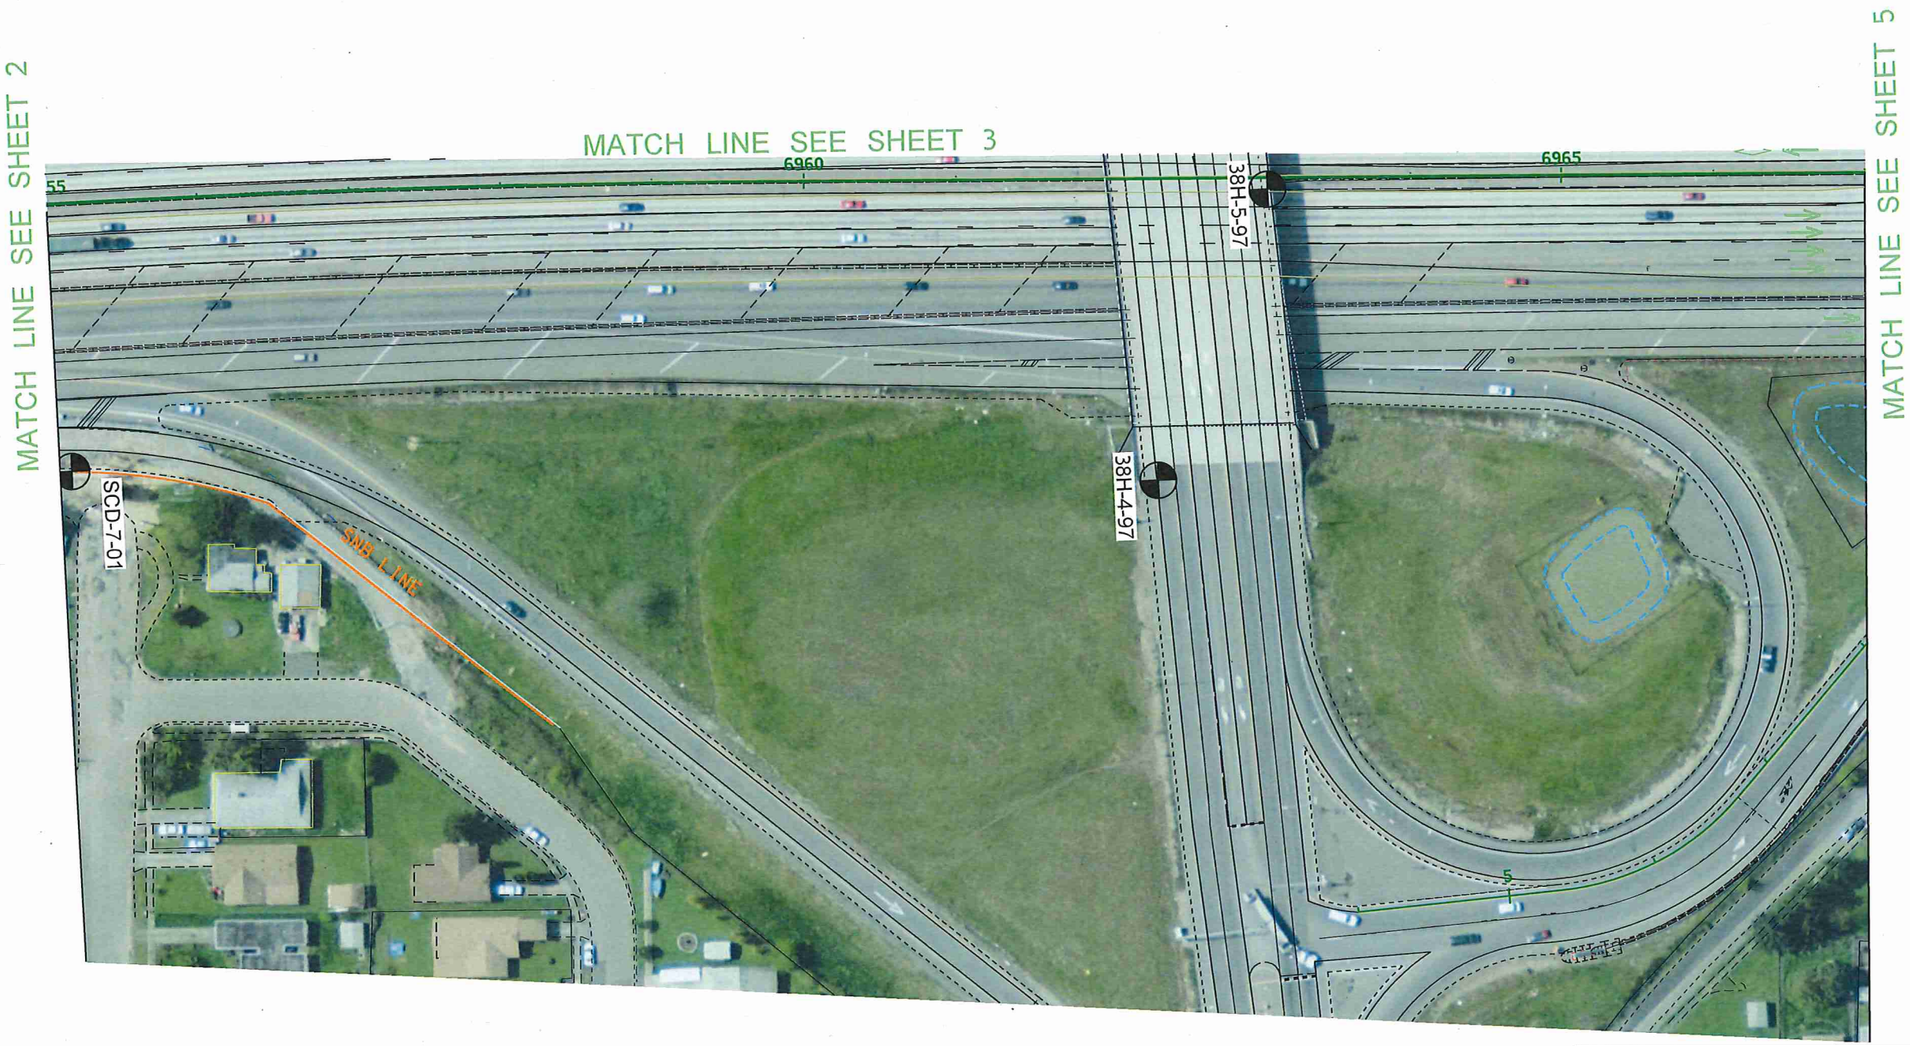

H-1-16 TEST BORING LOCATION

JOB# XL-2078	STATE ROUTE 5/16	MILEPOST(S) 00.00 - 00.00

FIGURE 4:
TEST BORING AND PIEZOMETERS

I-5/SR16 INTERCHANGE
CONSTRUCT HOV CONNECTORS

Washington State Department of Transportation
GEOTECHNICAL OFFICE

PREPARED BY William Montgomery DATE June, 2016

File Location: M:\CAE Support\Bills\Projects\XL-2078 SR5 Connectors\4-5-16\connectors.dgn

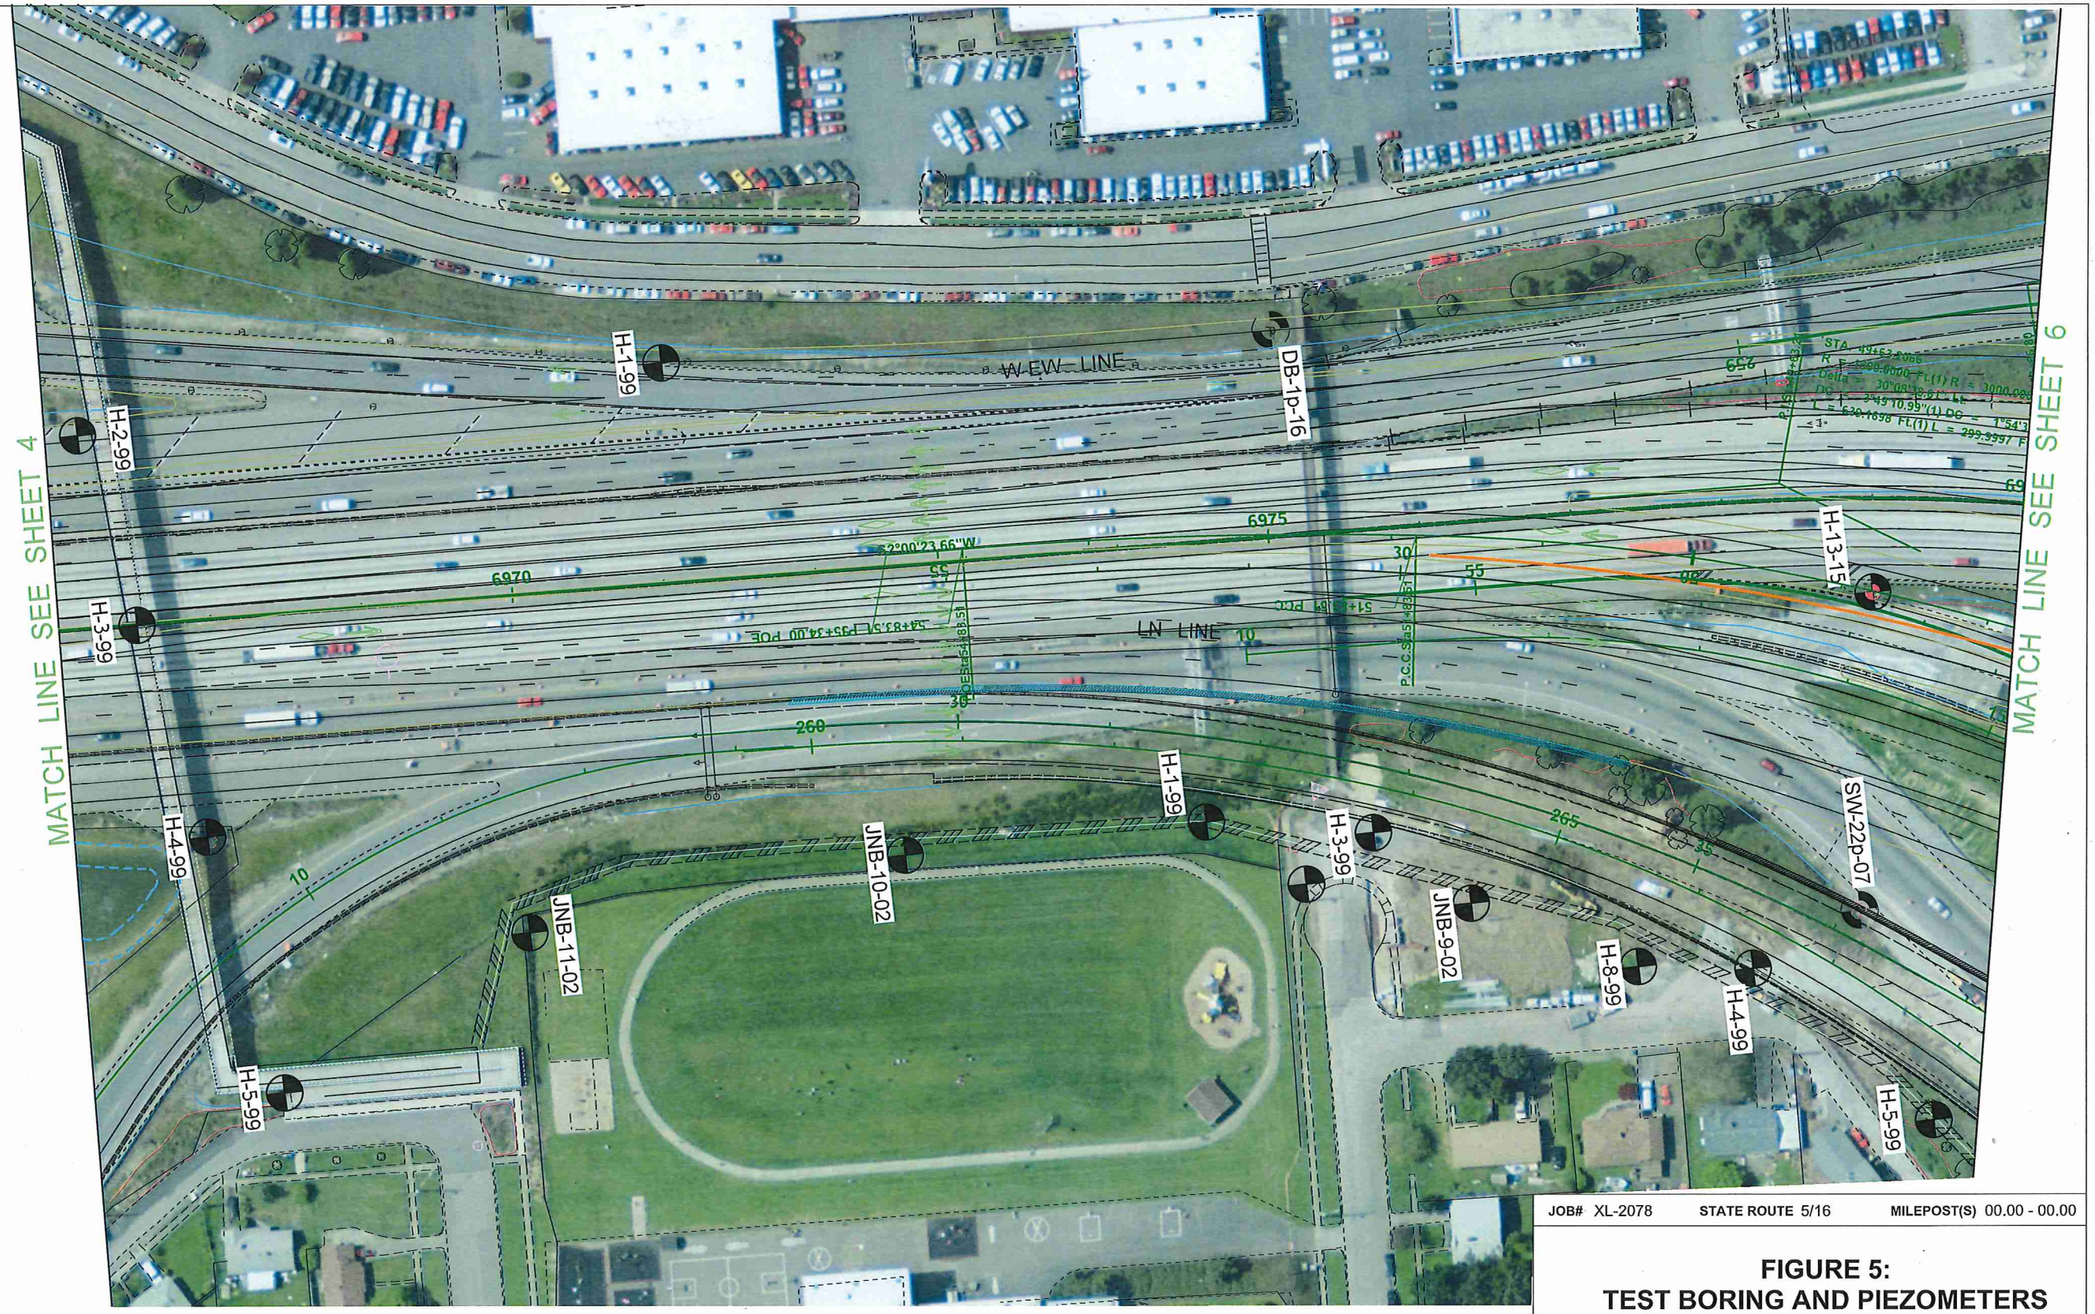

H-1-16 TEST BORING LOCATION

0 50 100
SCALE IN FEET

JOB# XL-2078	STATE ROUTE 5/16	MILEPOST(S) 00.00 - 00.00

FIGURE 5:
TEST BORING AND PIEZOMETERS

I-5/SR16 INTERCHANGE
CONSTRUCT HOV CONNECTORS

Washington State Department of Transportation
GEOTECHNICAL OFFICE

PREPARED BY William Montgomery DATE June, 2016

File Location: M:\CAE Support\Bills\Projects\XL-2078 SR5 Connectors\4-5-16\connectors.dgn

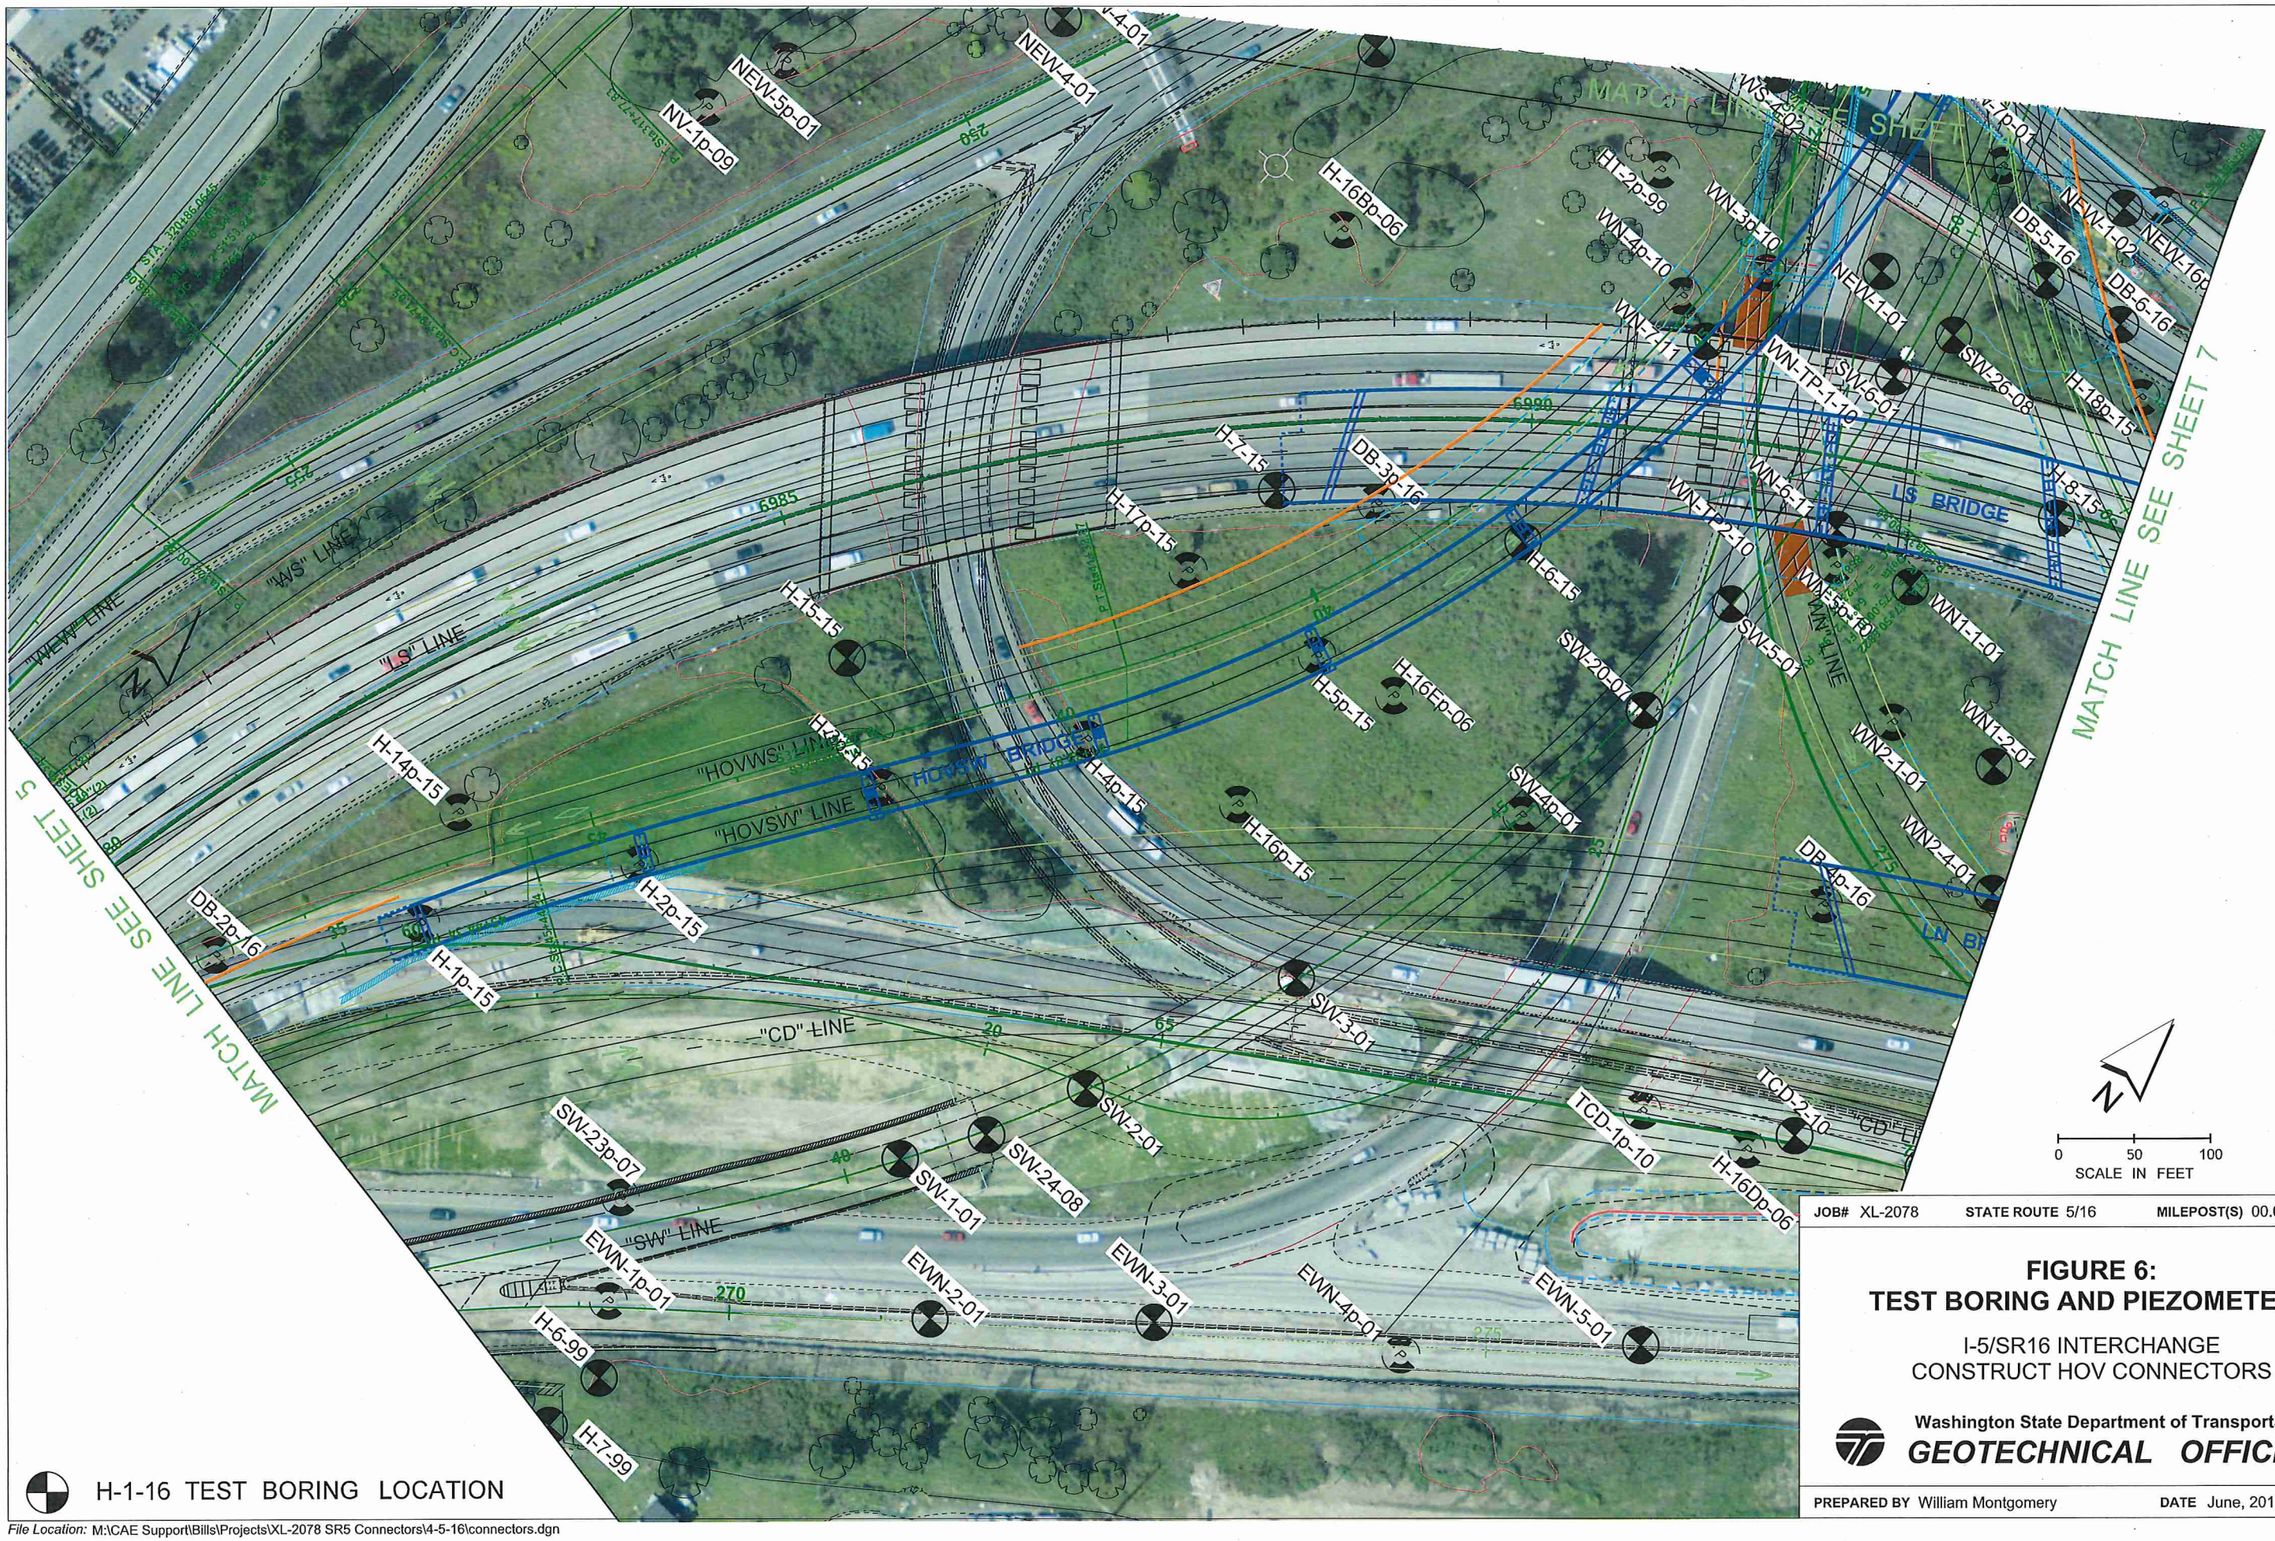

JOB# XL-2078	STATE ROUTE 5/16	MILEPOST(S) 00.00 - 00.00

FIGURE 6:
TEST BORING AND PIEZOMETERS

I-5/SR16 INTERCHANGE
CONSTRUCT HOV CONNECTORS

Washington State Department of Transportation
GEOTECHNICAL OFFICE

PREPARED BY William Montgomery **DATE** June, 2016

File Location: M:\CAE Support\Bills\Projects\XL-2078 SR5 Connectors\4-5-16\connectors.dgn

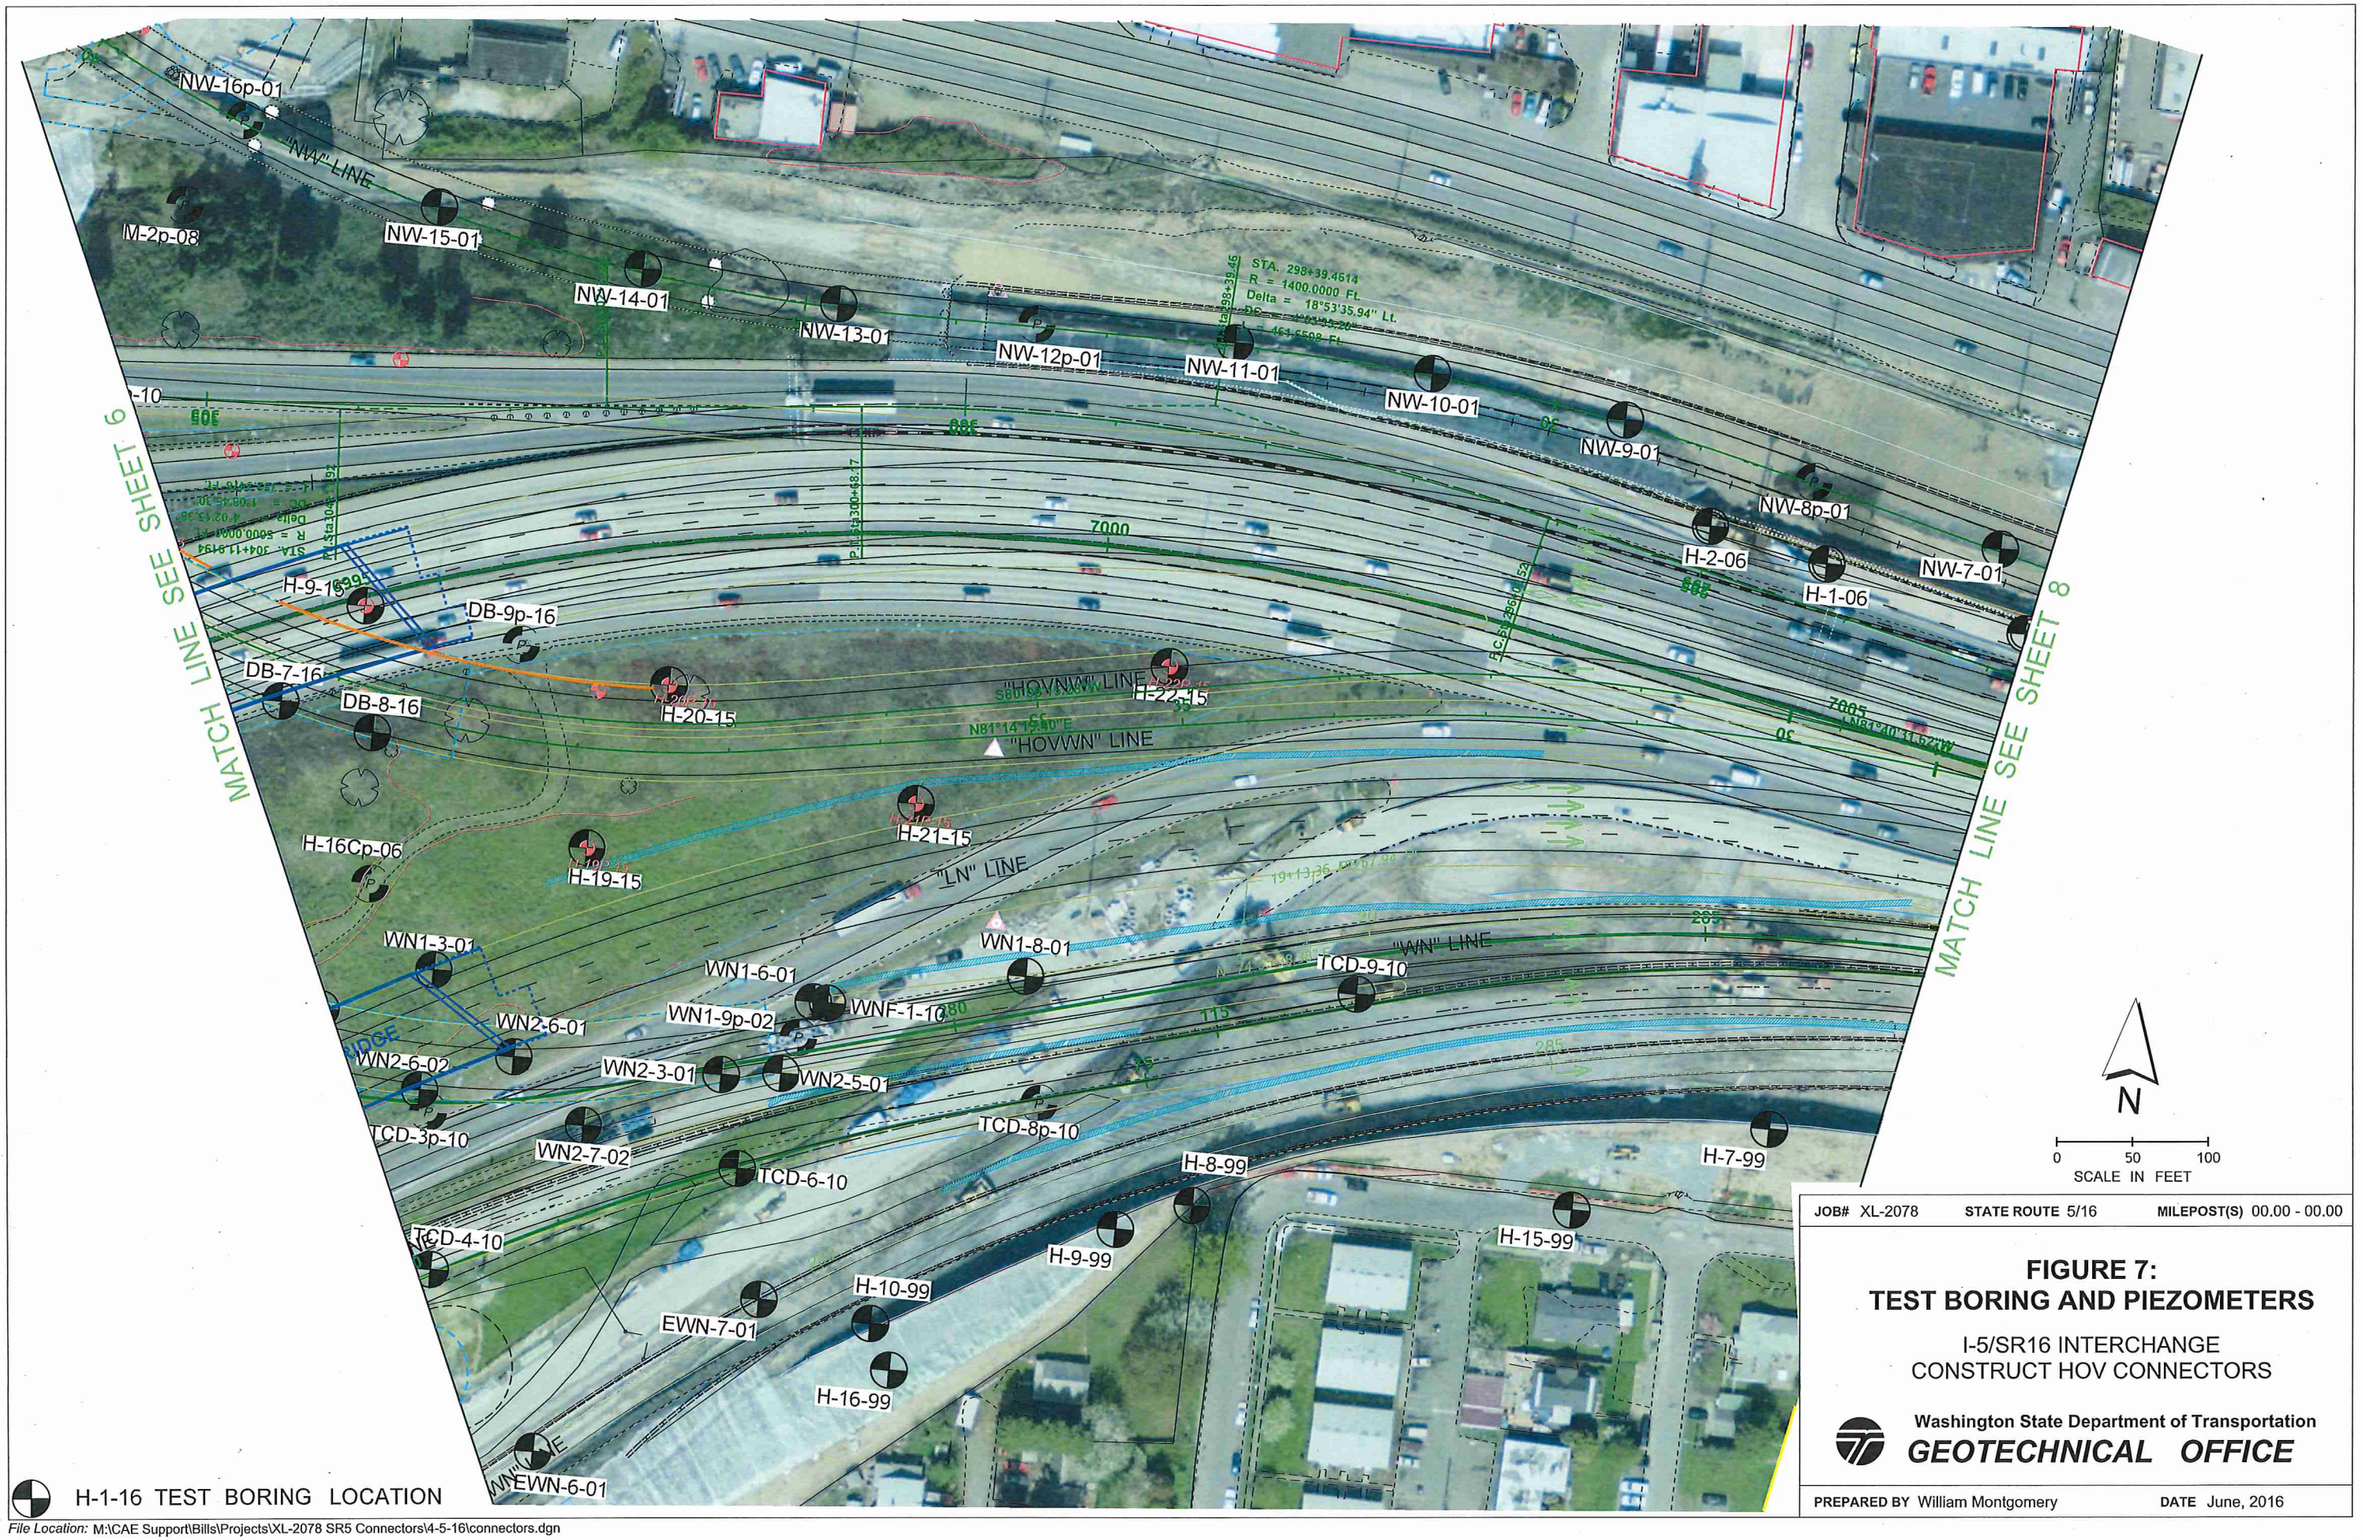

JOB# XL-2078	STATE ROUTE 5/16	MILEPOST(S) 00.00 - 00.00

FIGURE 7:
TEST BORING AND PIEZOMETERS

I-5/SR16 INTERCHANGE
CONSTRUCT HOV CONNECTORS

Washington State Department of Transportation
GEOTECHNICAL OFFICE

PREPARED BY William Montgomery DATE June, 2016

File Location: M:\CAE Support\Bills\Projects\XL-2078 SR5 Connectors\4-5-16\connectors.dgn

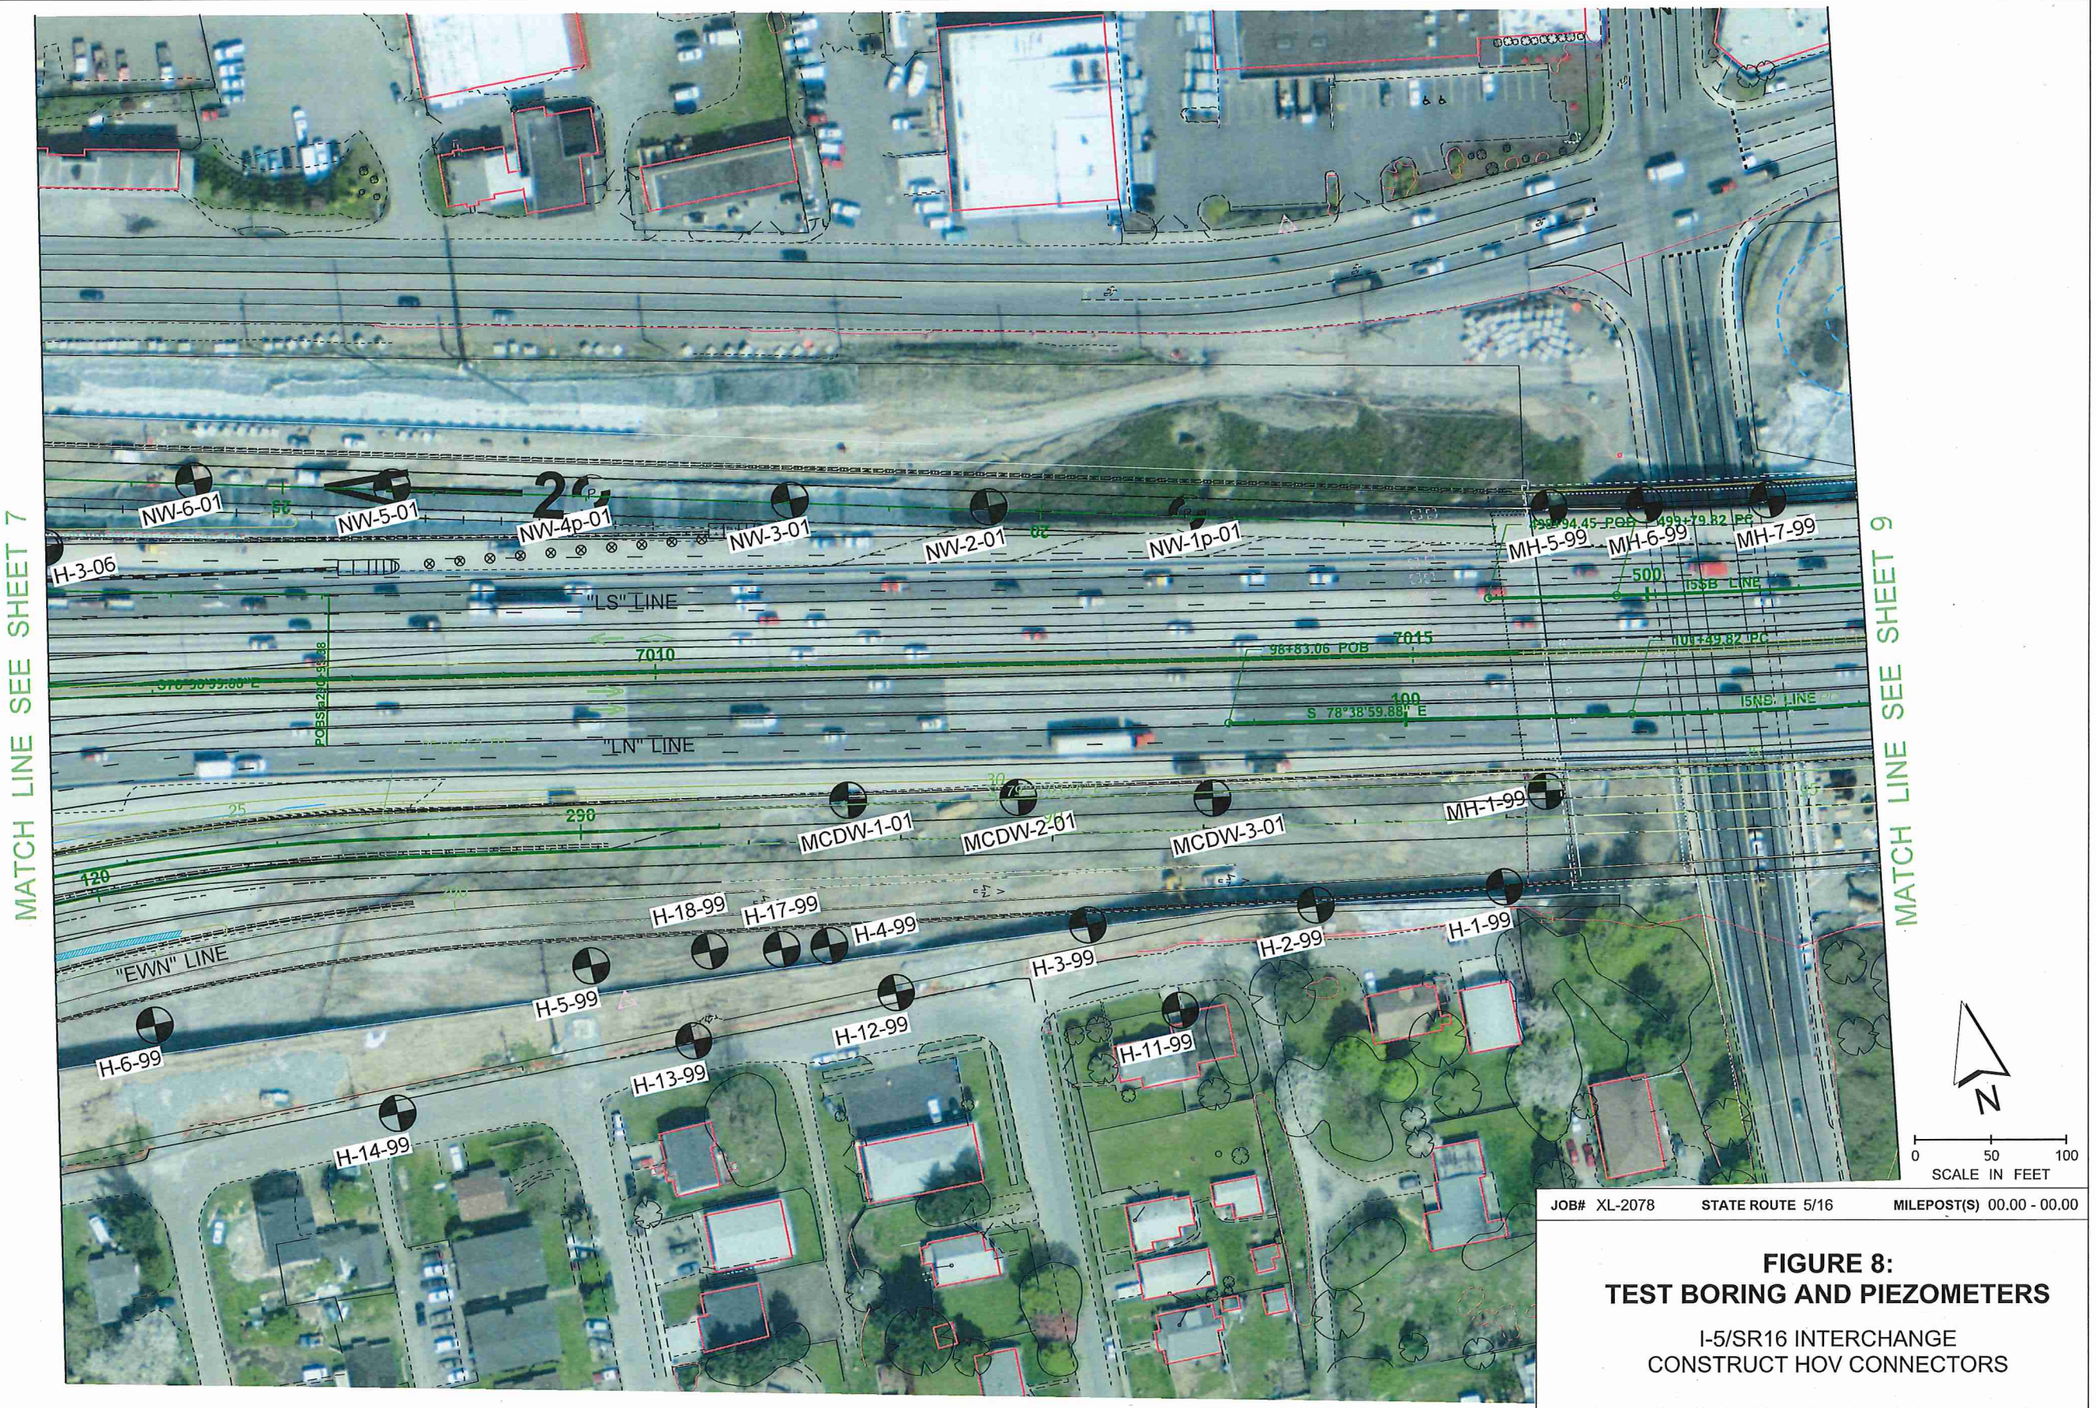

H-1-16 TEST BORING LOCATION

JOB# XL-2078	STATE ROUTE 5/16	MILEPOST(S) 00.00 - 00.00

FIGURE 8:
TEST BORING AND PIEZOMETERS

I-5/SR16 INTERCHANGE
CONSTRUCT HOV CONNECTORS

Washington State Department of Transportation
GEOTECHNICAL OFFICE

PREPARED BY William Montgomery DATE June, 2016

File Location: M:\CAE Support\Bills\Projects\XL-2078 SR5 Connectors\4-5-16\connectors.dgn

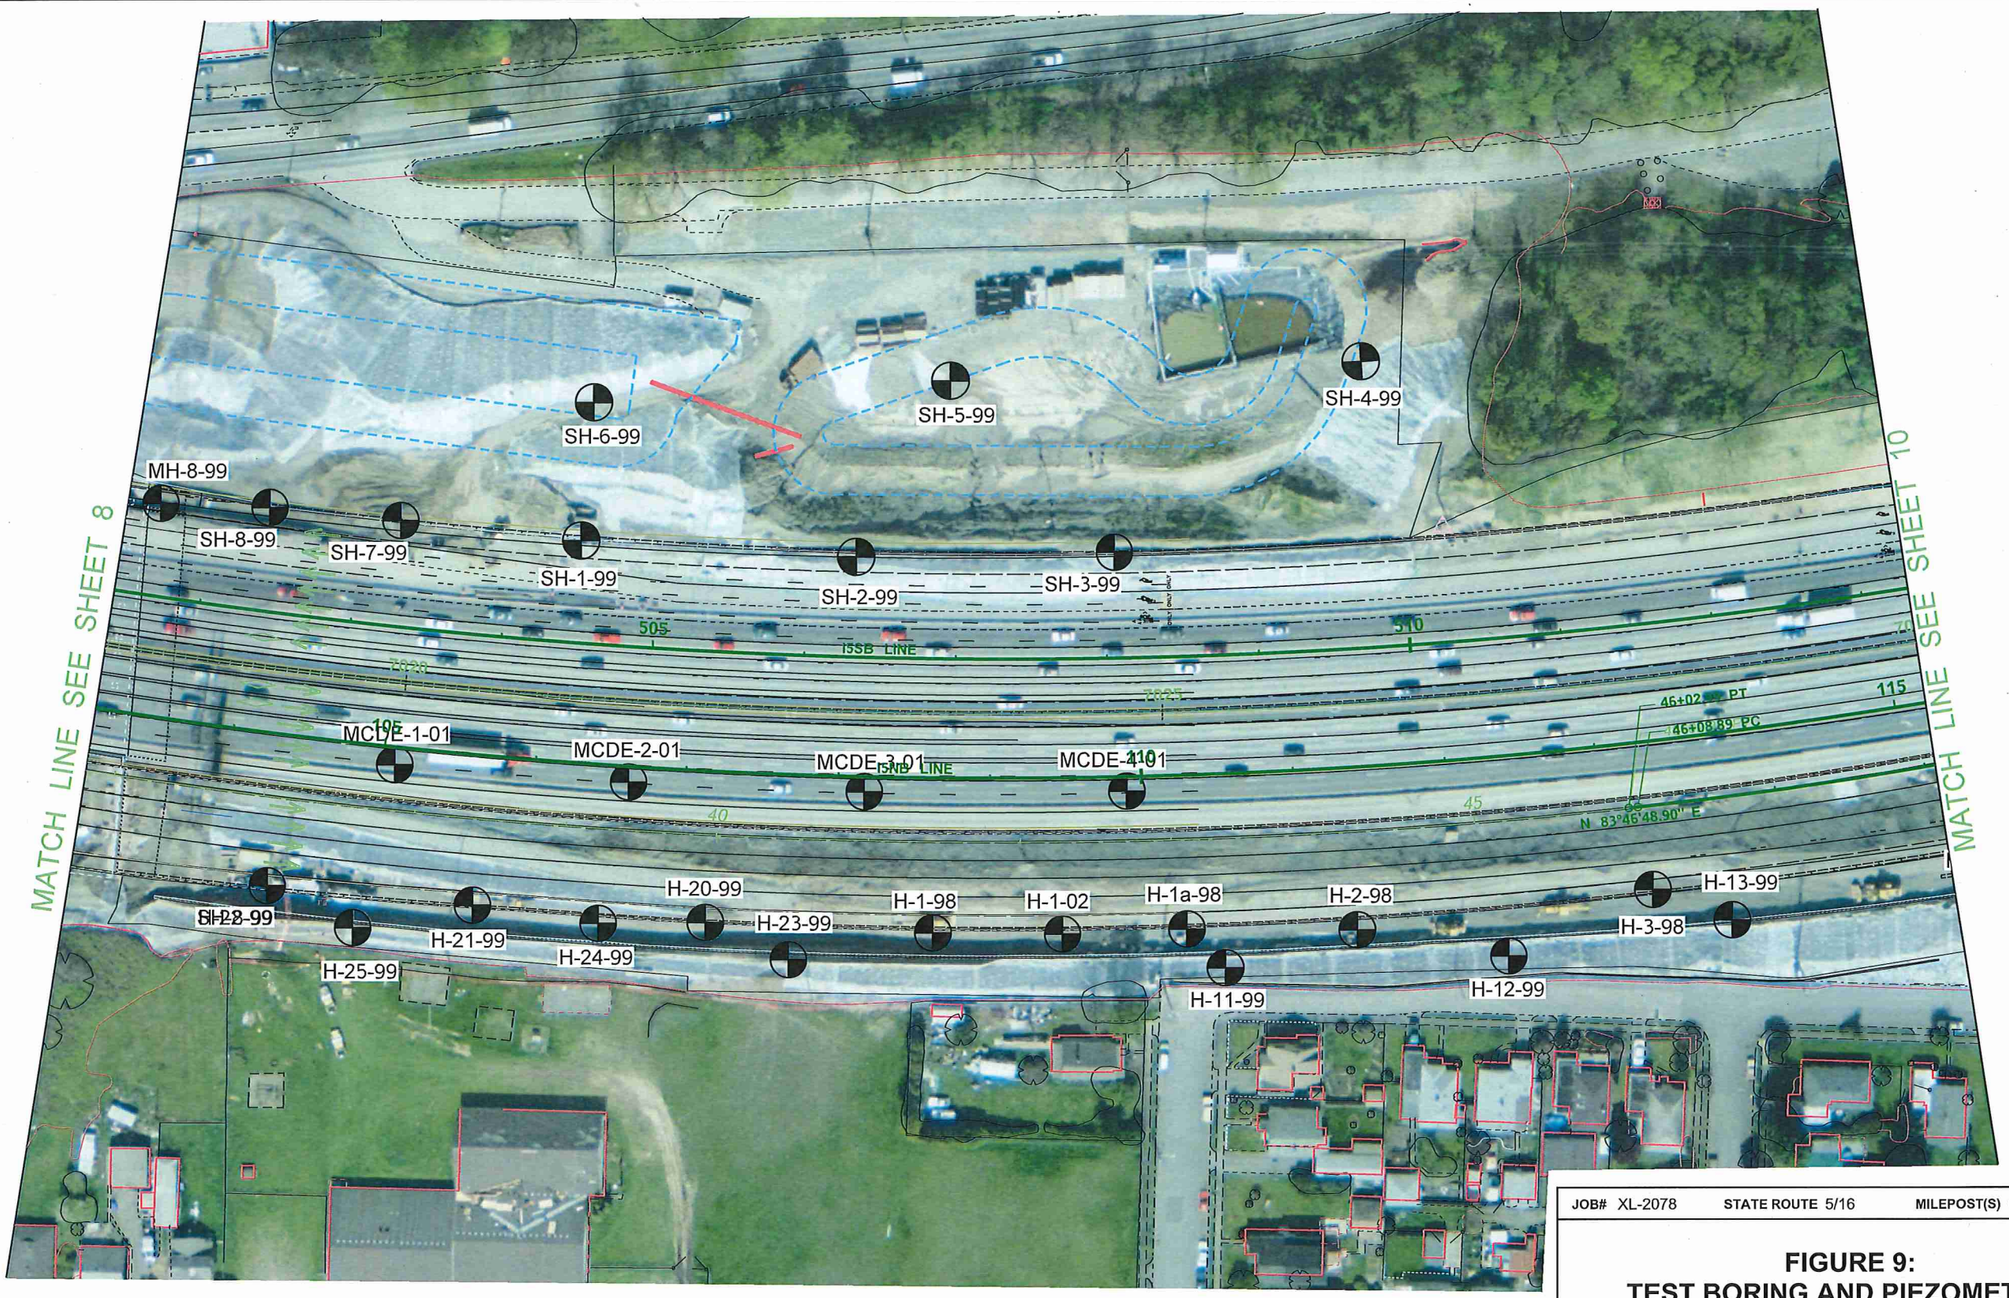

N

0 50 100
SCALE IN FEET

H-1-16 TEST BORING LOCATION

JOB# XL-2078	STATE ROUTE 5/16	MILEPOST(S) 00.00 - 00.00

FIGURE 9:
TEST BORING AND PIEZOMETERS

I-5/SR16 INTERCHANGE
CONSTRUCT HOV CONNECTORS

Washington State Department of Transportation
GEOTECHNICAL OFFICE

PREPARED BY William Montgomery DATE June, 2016

File Location: M:\CAE Support\Bills\Projects\XL-2078 SR5 Connectors\4-5-16\connectors.dgn

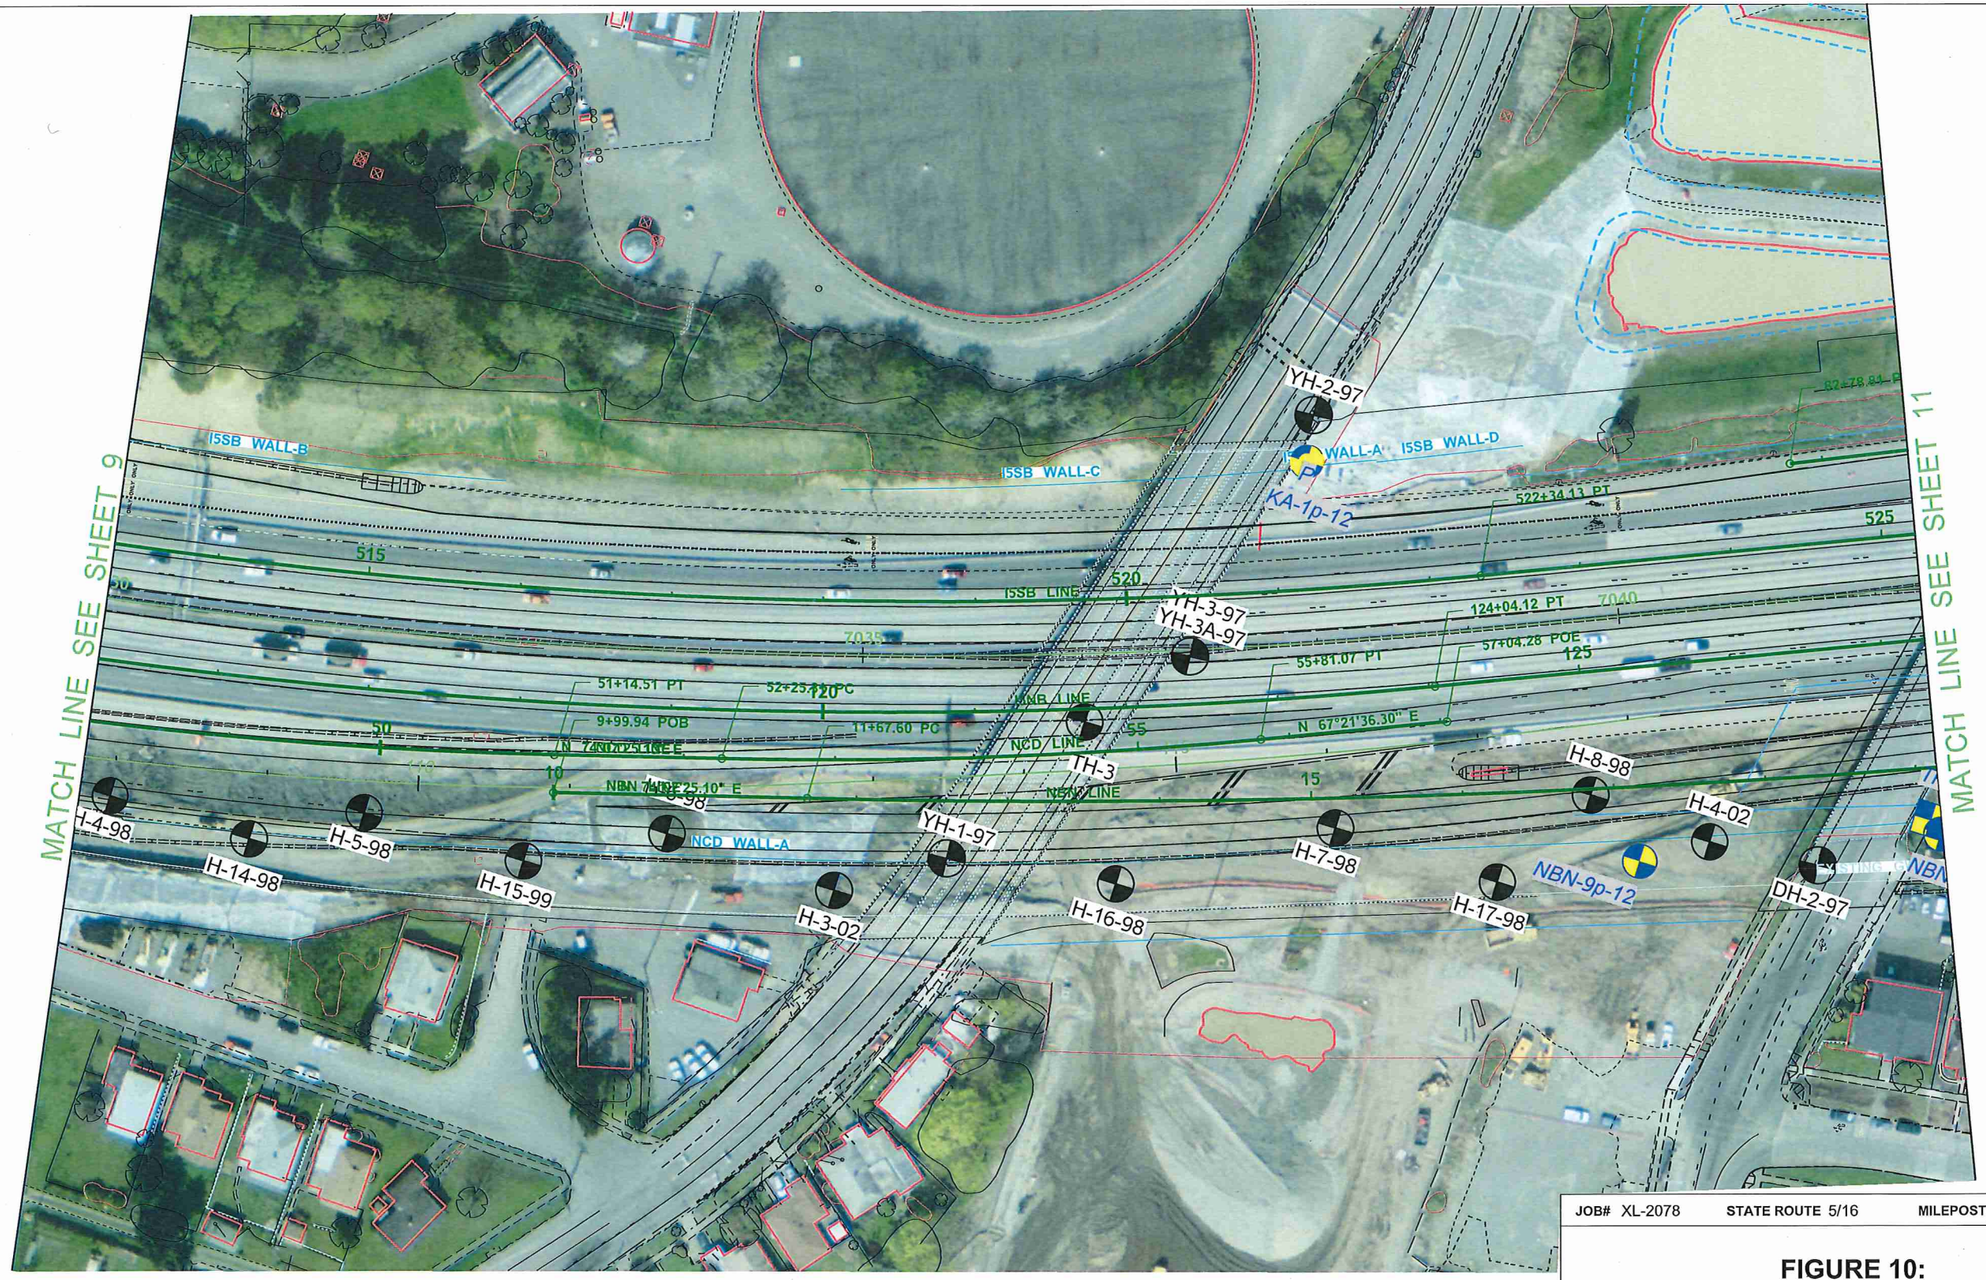

H-1-16 TEST BORING LOCATION

N

0 50 100
SCALE IN FEET

JOB# XL-2078	STATE ROUTE 5/16	MILEPOST(S) 00.00 - 00.00

FIGURE 10:
TEST BORING AND PIEZOMETERS

I-5/SR16 INTERCHANGE
CONSTRUCT HOV CONNECTORS

Washington State Department of Transportation
GEOTECHNICAL OFFICE

PREPARED BY William Montgomery DATE June, 2016

File Location: M:\CAE Support\Bills\Projects\XL-2078 SR5 Connectors\4-5-16\connectors.dgn

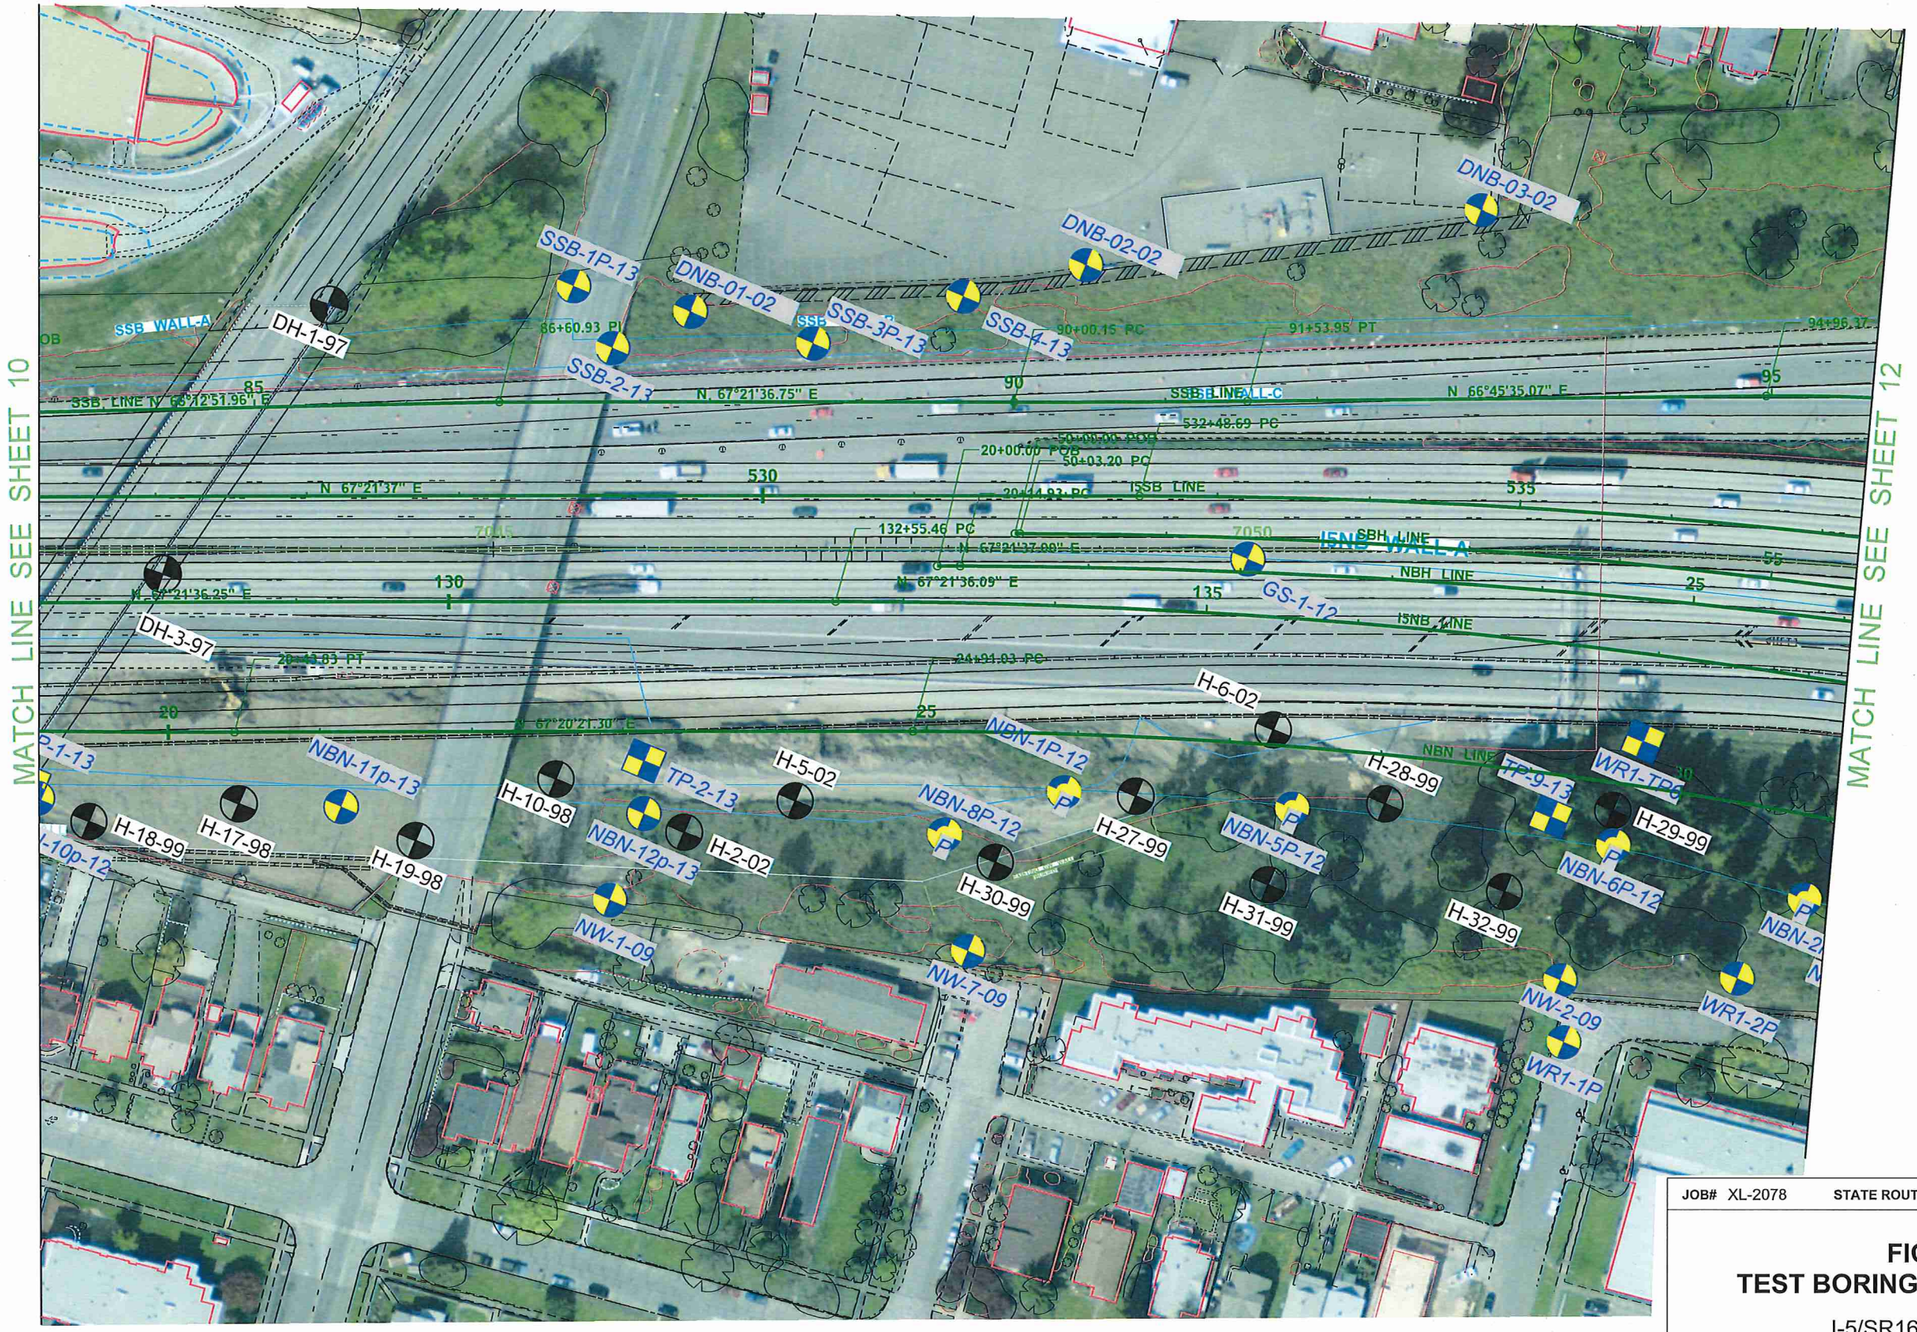

H-1-16 TEST BORING LOCATION

JOB# XL-2078	STATE ROUTE 5/16	MILEPOST(S) 00.00 - 00.00

FIGURE 11:
TEST BORING AND PIEZOMETERS

I-5/SR16 INTERCHANGE
CONSTRUCT HOV CONNECTORS

Washington State Department of Transportation
GEOTECHNICAL OFFICE

PREPARED BY William Montgomery DATE June, 2016

File Location: M:\CAE Support\Bills\Projects\XL-2078 SR5 Connectors\4-5-16\connectors.dgn

H-1-16 TEST BORING LOCATION

JOB# XL-2078 STATE ROUTE 5/16 MILEPOST(S) 00.00 - 00.00

FIGURE 12:
TEST BORING AND PIEZOMETERS

I-5/SR16 INTERCHANGE
CONSTRUCT HOV CONNECTORS

Washington State Department of Transportation
GEOTECHNICAL OFFICE

PREPARED BY William Montgomery DATE June, 2016

File Location: M:\CAE Support\Bills\Projects\XL-2078 SR5 Connectors\4-5-16\connectors.dgn

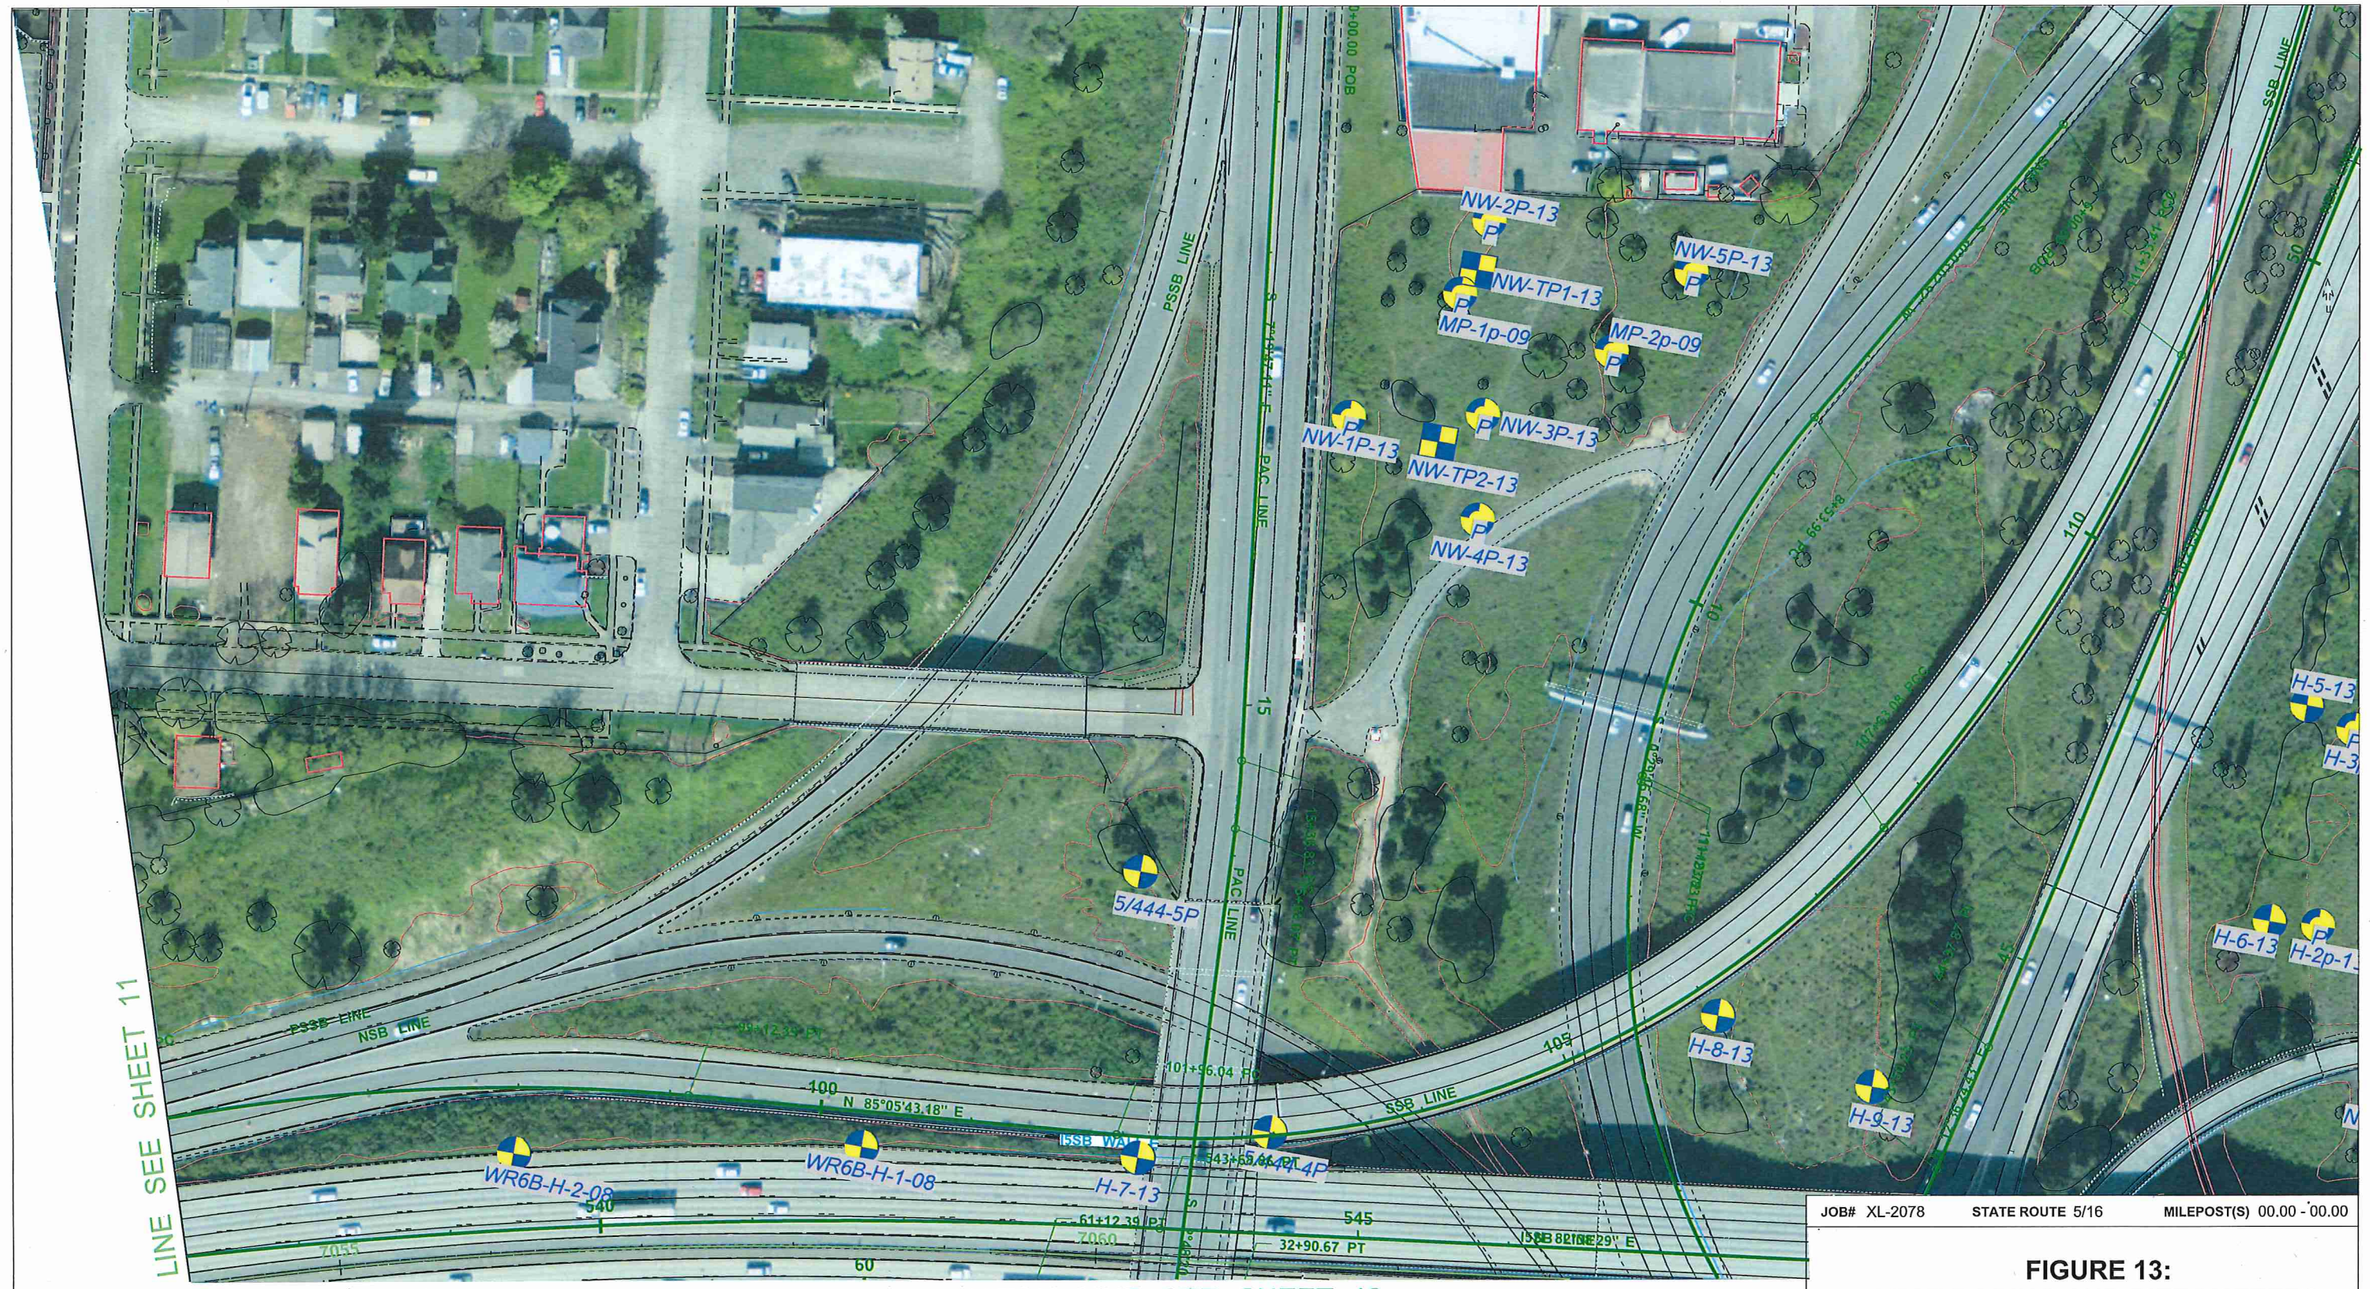

H-1-16 TEST BORING LOCATION

N

0 50 100
SCALE IN FEET

JOB# XL-2078 STATE ROUTE 5/16 MILEPOST(S) 00.00 - 00.00

FIGURE 13:
TEST BORING AND PIEZOMETERS

I-5/SR16 INTERCHANGE
CONSTRUCT HOV CONNECTORS

Washington State Department of Transportation
GEOTECHNICAL OFFICE

PREPARED BY William Montgomery DATE June, 2016

File Location: M:\CAE Support\Bills\Projects\XL-2078 SR5 Connectors\4-5-16\connectors.dgn

H-1-16 TEST BORING LOCATION

JOB# XL-2078	STATE ROUTE 5/16	MILEPOST(S) 00.00 - 00.00

FIGURE 14: TEST BORING AND PIEZOMETERS

I-5/SR16 INTERCHANGE
CONSTRUCT HOV CONNECTORS

Washington State Department of Transportation
GEOTECHNICAL OFFICE

PREPARED BY William Montgomery DATE June, 2016

File Location: M:\CAE Support\Bills\Projects\XL-2078 SR5 Connectors\4-5-16\connectors.dgn

MATCH LINE SEE SHEET 16

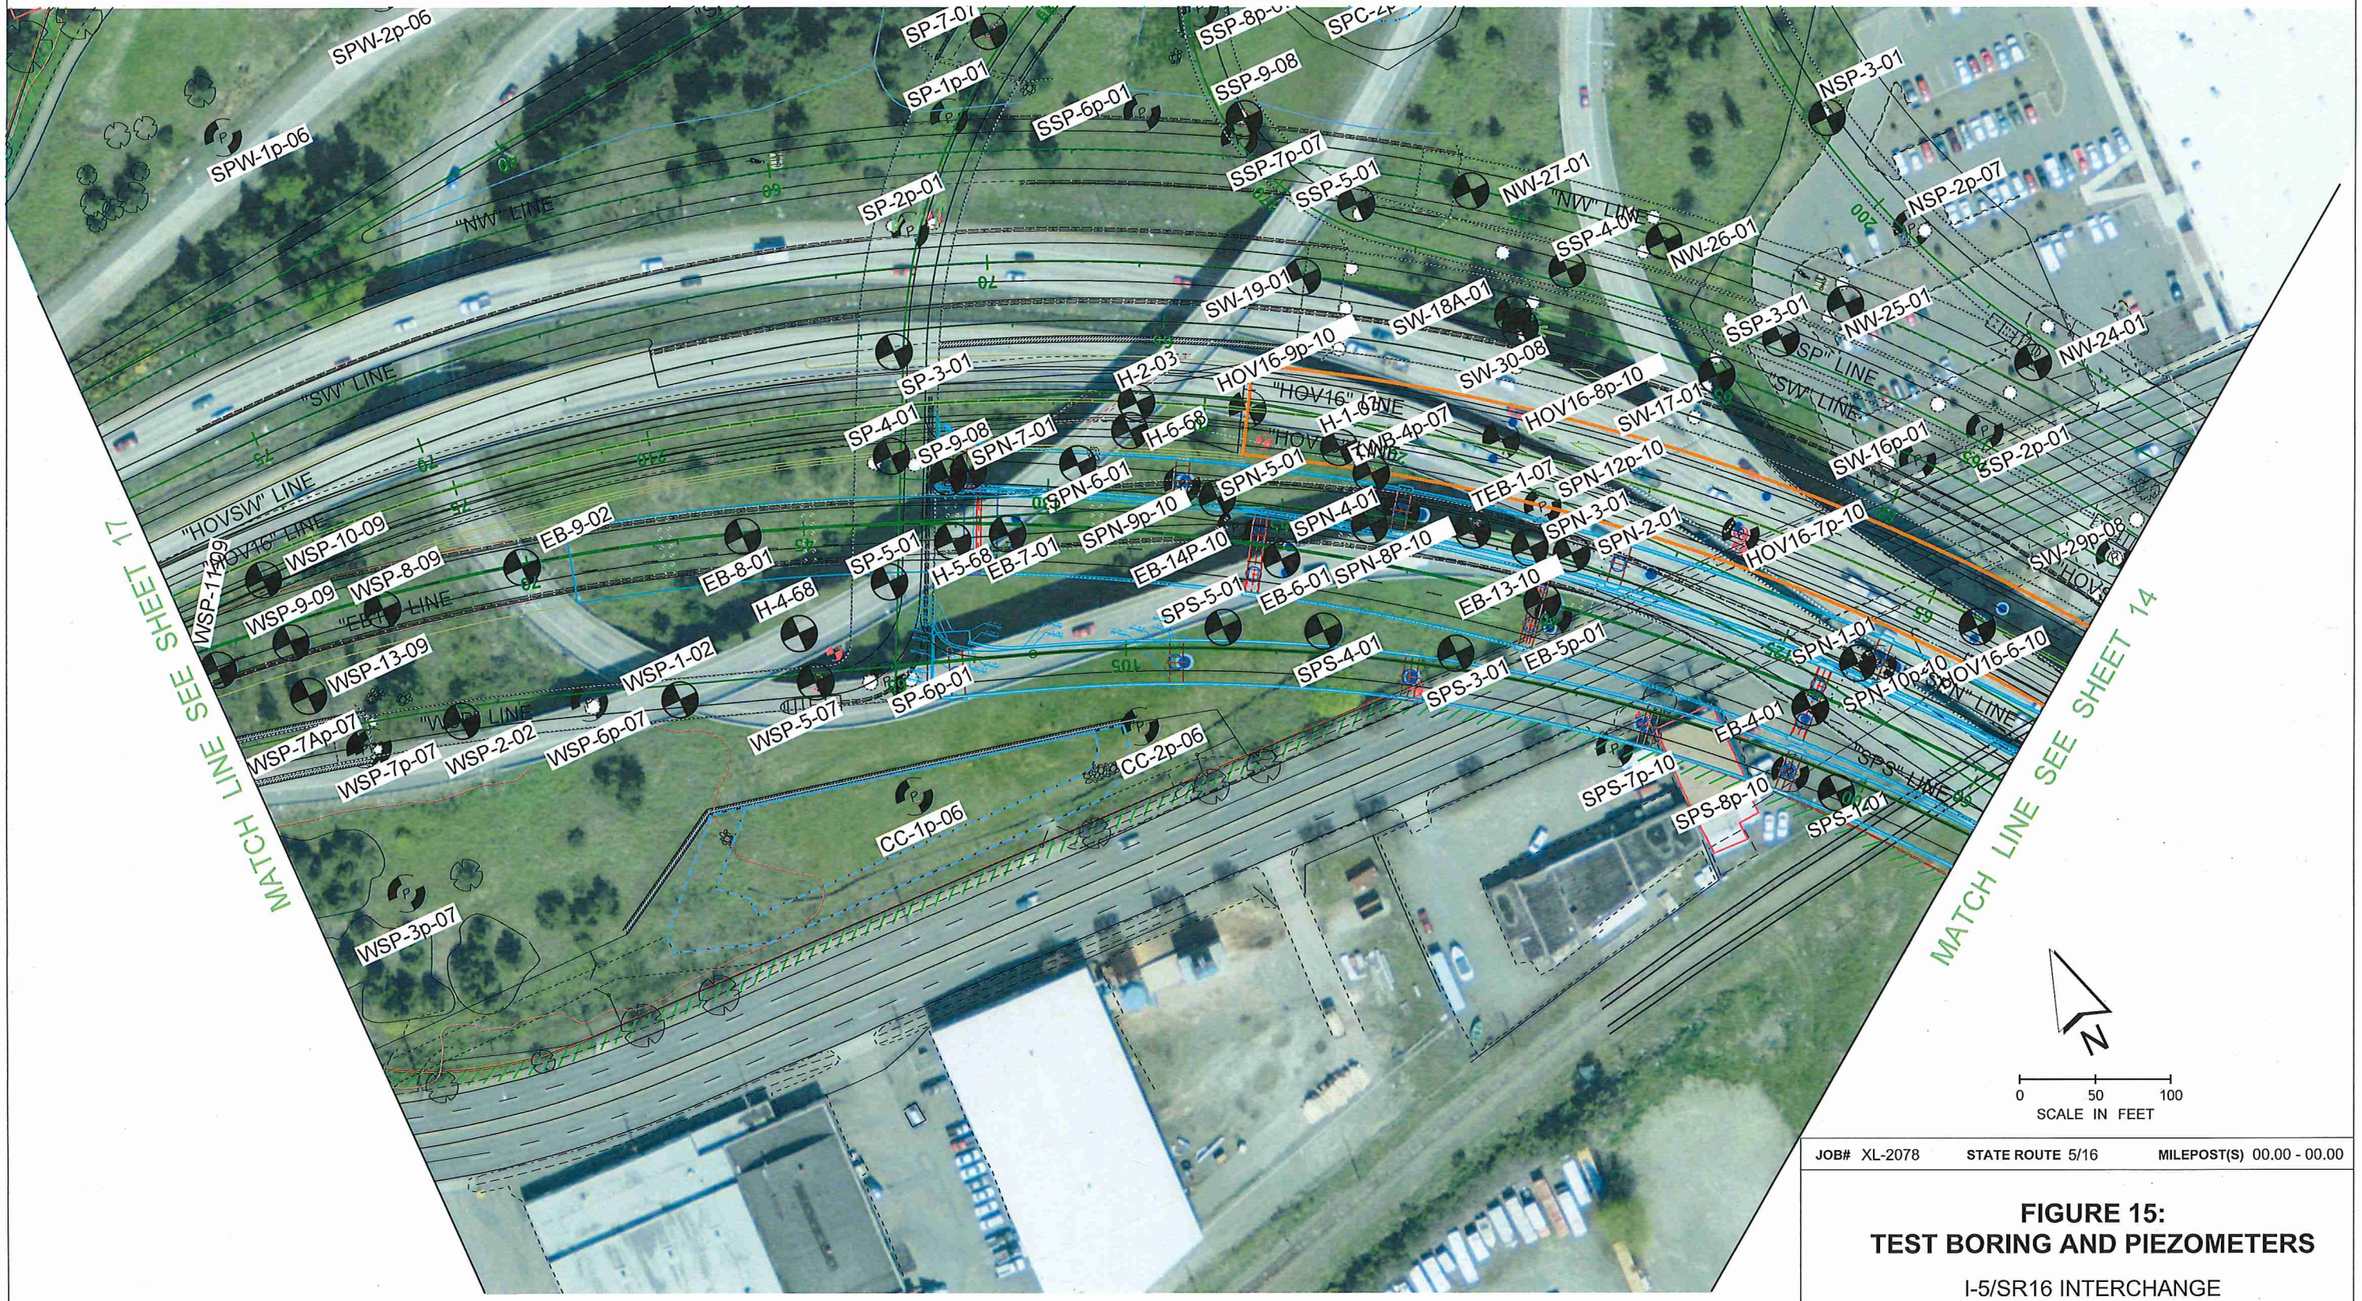

H-1-16 TEST BORING LOCATION

JOB# XL-2078	STATE ROUTE 5/16	MILEPOST(S) 00.00 - 00.00

FIGURE 15:
TEST BORING AND PIEZOMETERS

I-5/SR16 INTERCHANGE
CONSTRUCT HOV CONNECTORS

Washington State Department of Transportation
GEOTECHNICAL OFFICE

PREPARED BY William Montgomery DATE June, 2016

File Location: M:\CAE Support\Bills\Projects\XL-2078 SR5 Connectors\4-5-16\connectors.dgn

N

0 50 100
SCALE IN FEET

H-1-16 TEST BORING LOCATION

JOB# XL-2078	STATE ROUTE 5/16	MILEPOST(S) 00.00 - 00.00

FIGURE 16:
TEST BORING AND PIEZOMETERS

I-5/SR16 INTERCHANGE
CONSTRUCT HOV CONNECTORS

Washington State Department of Transportation
GEOTECHNICAL OFFICE

PREPARED BY William Montgomery DATE June, 2016

File Location: M:\CAE Support\Bills\Projects\XL-2078 SR5 Connectors\4-5-16\connectors.dgn

H-1-16 TEST BORING LOCATION

JOB# XL-2078	STATE ROUTE 5/16	MILEPOST(S) 00.00 - 00.00

FIGURE 17:
TEST BORING AND PIEZOMETERS

I-5/SR16 INTERCHANGE
CONSTRUCT HOV CONNECTORS

Washington State Department of Transportation
GEOTECHNICAL OFFICE

PREPARED BY William Montgomery DATE June, 2016

File Location: M:\CAE Support\Bills\Projects\XL-2078 SR5 Connectors\4-5-16\connectors.dgn

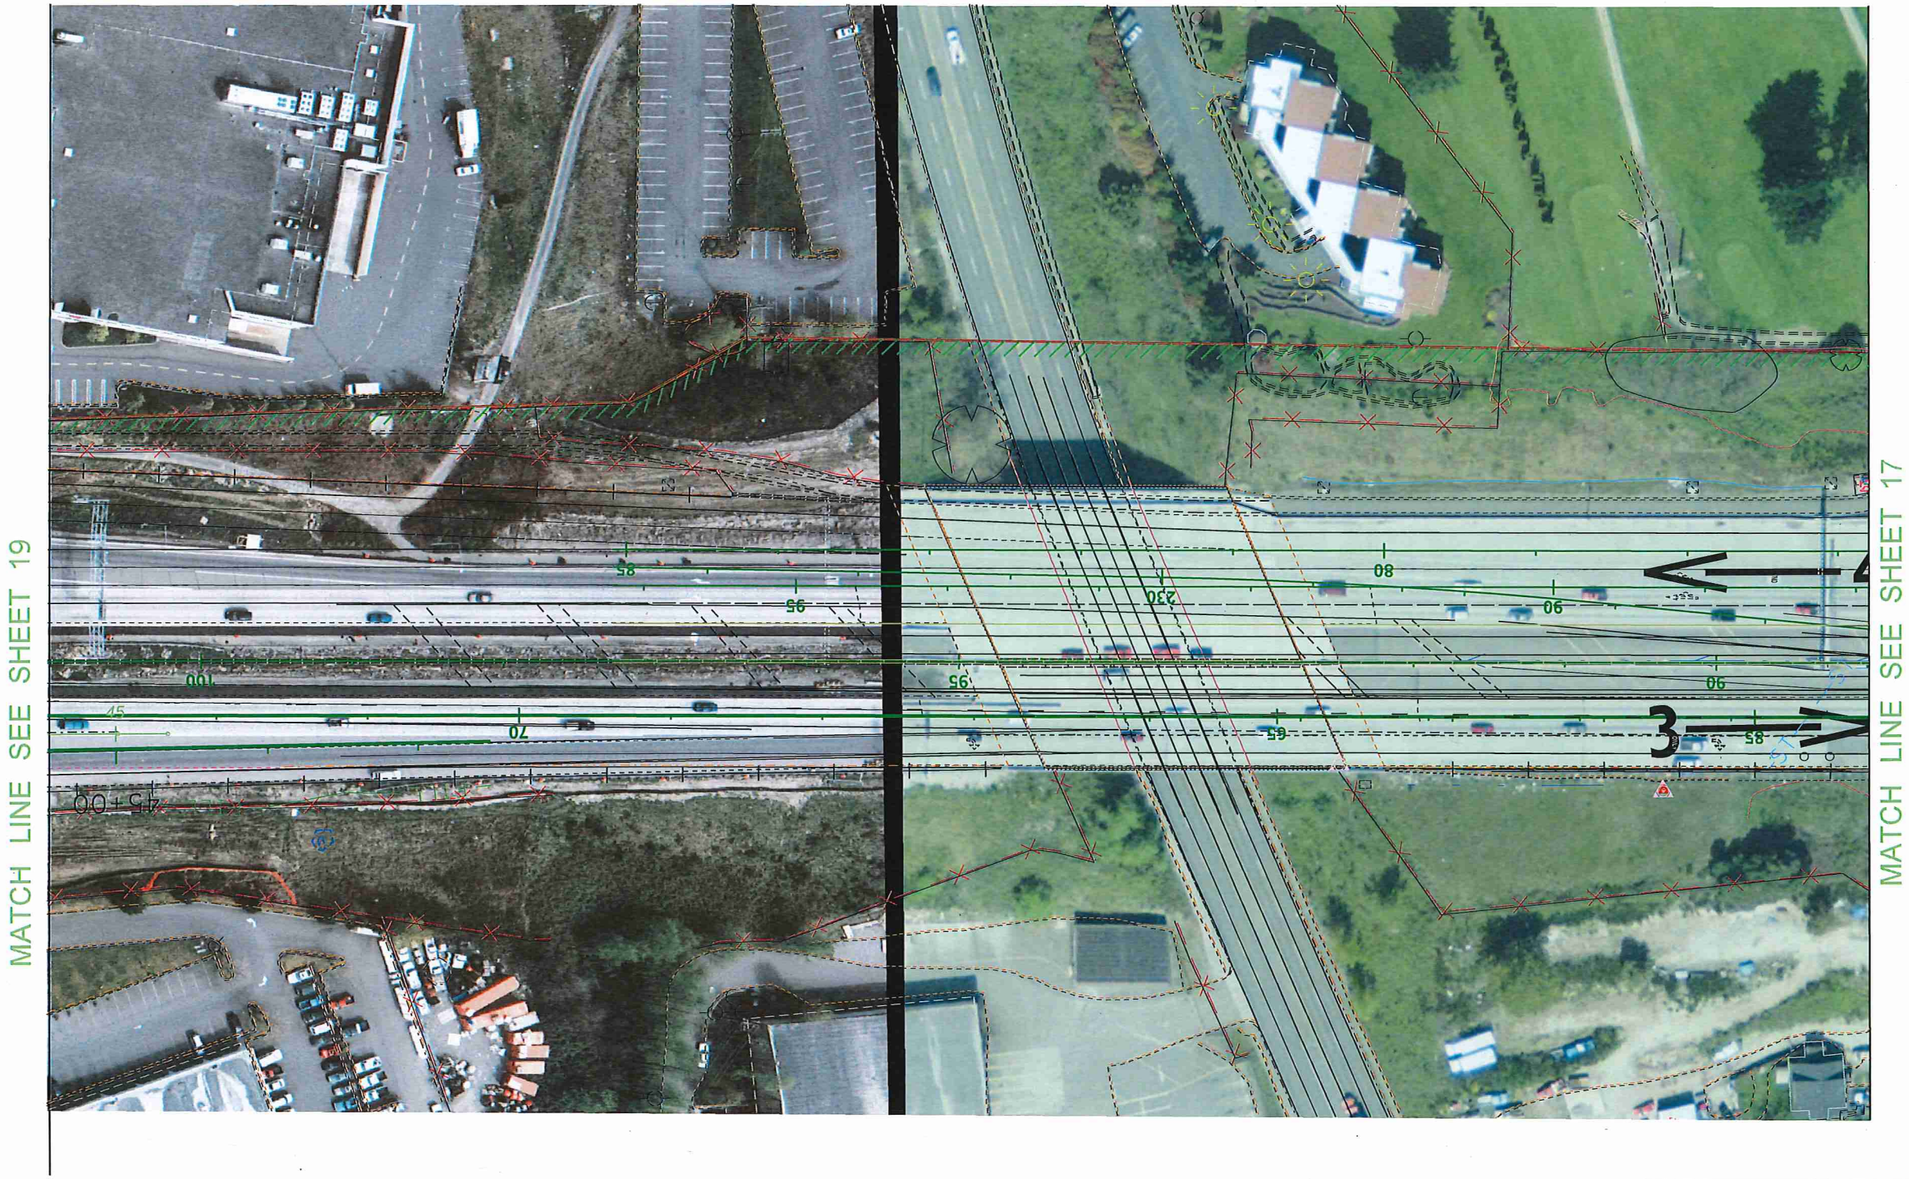

H-1-16 TEST BORING LOCATION

JOB# XL-2078	STATE ROUTE 5/16	MILEPOST(S) 00.00 - 00.00

FIGURE 18:
TEST BORING AND PIEZOMETERS

I-5/SR16 INTERCHANGE
CONSTRUCT HOV CONNECTORS

Washington State Department of Transportation
GEOTECHNICAL OFFICE

PREPARED BY William Montgomery DATE June, 2016

File Location: M:\CAE Support\Bills\Projects\XL-2078 SR5 Connectors\4-5-16\connectors.dgn

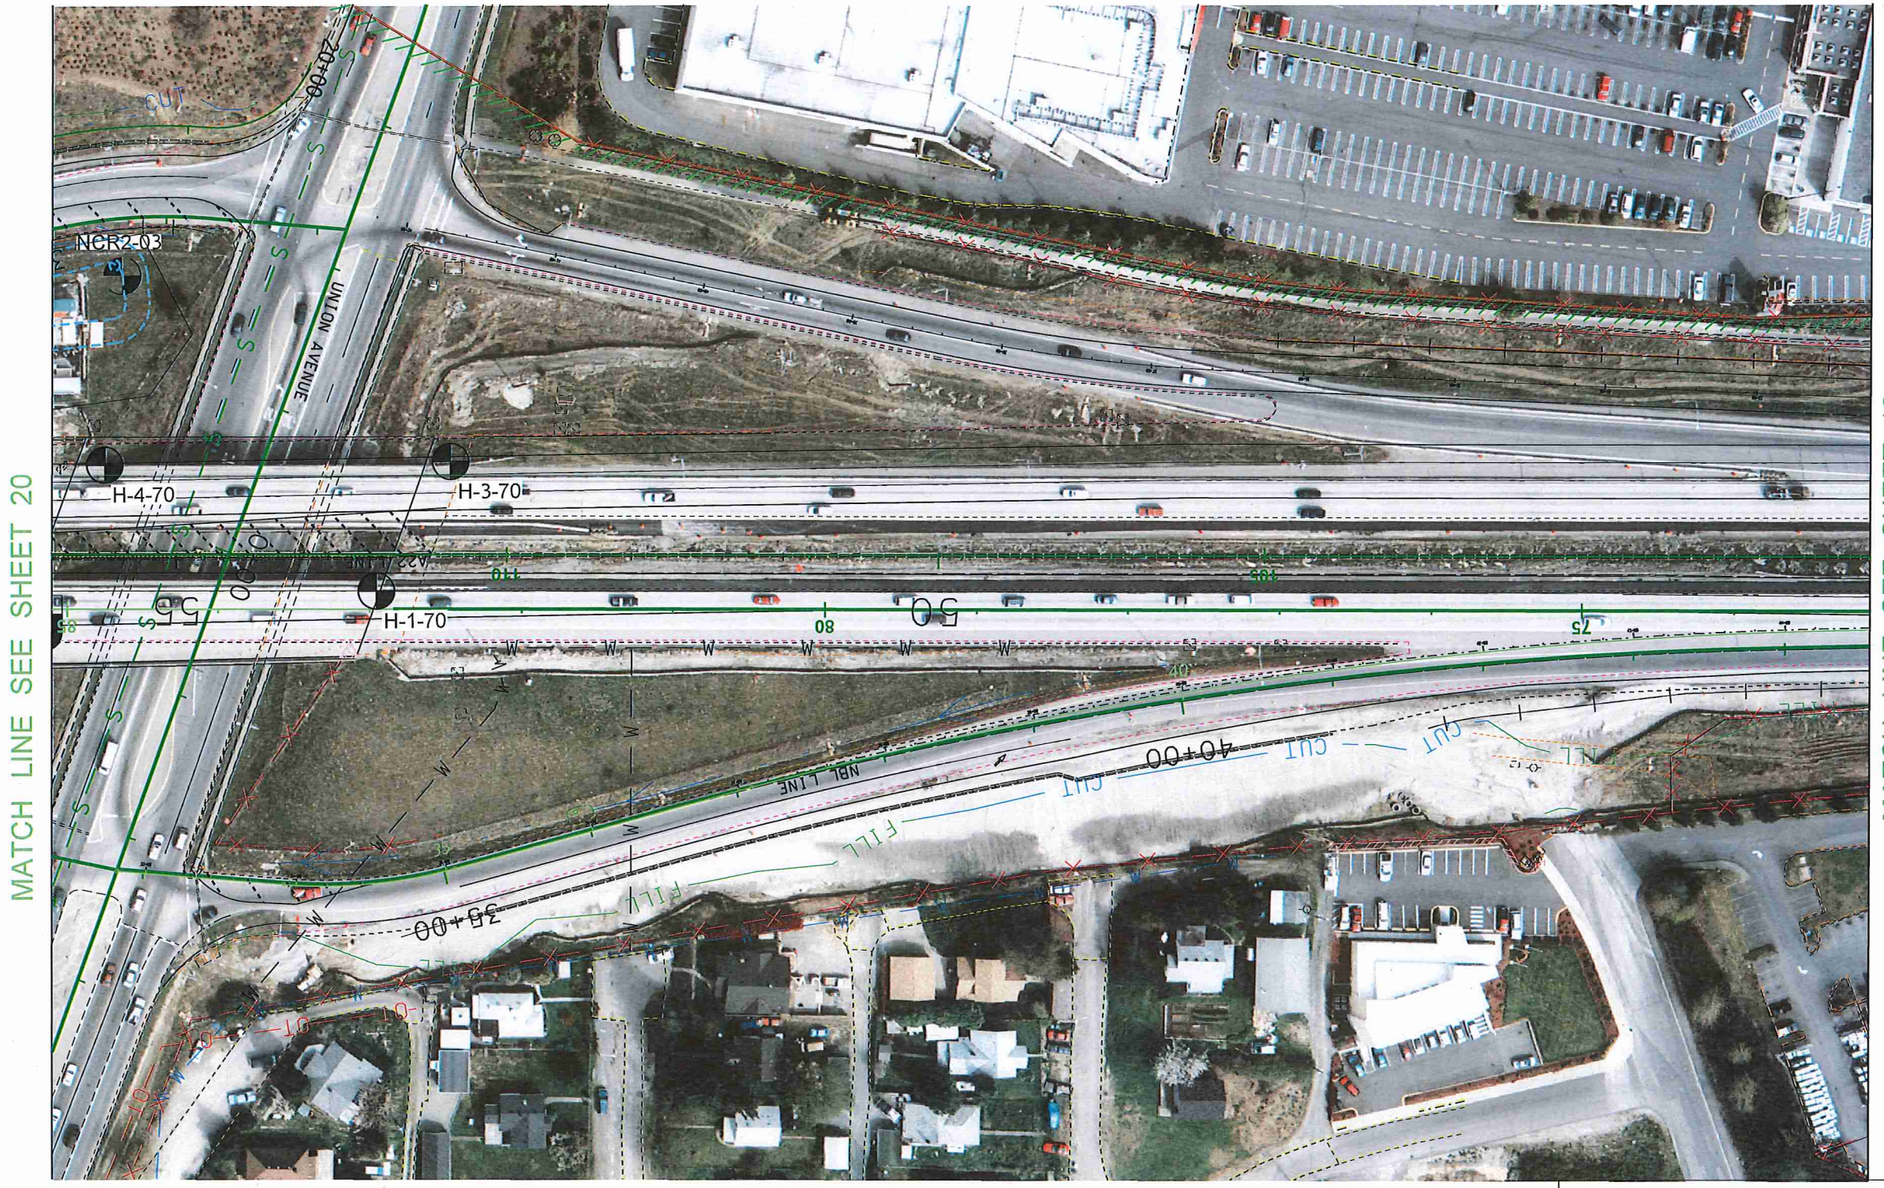

JOB# XL-2078	STATE ROUTE 5/16	MILEPOST(S) 00.00 - 00.00

FIGURE 19:
TEST BORING AND PIEZOMETERS

I-5/SR16 INTERCHANGE
CONSTRUCT HOV CONNECTORS

Washington State Department of Transportation
GEOTECHNICAL OFFICE

PREPARED BY William Montgomery DATE June, 2016

H-1-16 TEST BORING LOCATION

File Location: M:\CAE Support\Bills\Projects\XL-2078 SR5 Connectors\4-5-16\connectors.dgn

H-1-16 TEST BORING LOCATION

JOB# XL-2078	STATE ROUTE 5/16	MILEPOST(S) 00.00 - 00.00

FIGURE 20:
TEST BORING AND PIEZOMETERS

I-5/SR16 INTERCHANGE
CONSTRUCT HOV CONNECTORS

Washington State Department of Transportation
GEOTECHNICAL OFFICE

PREPARED BY William Montgomery DATE June, 2016

File Location: M:\CAE Support\Bills\Projects\XL-2078 SR5 Connectors\4-5-16\connectors.dgn

H-1-16 TEST BORING LOCATION

N

0 50 100
SCALE IN FEET

JOB# XL-2078	STATE ROUTE 5/16	MILEPOST(S) 00.00 - 00.00

FIGURE 22:
TEST BORING AND PIEZOMETERS

I-5/SR16 INTERCHANGE
CONSTRUCT HOV CONNECTORS

Washington State Department of Transportation
GEOTECHNICAL OFFICE

PREPARED BY William Montgomery **DATE** June, 2016

File Location: M:\CAE Support\Bills\Projects\XL-2078 SR5 Connectors\4-5-16\connectors.dgn

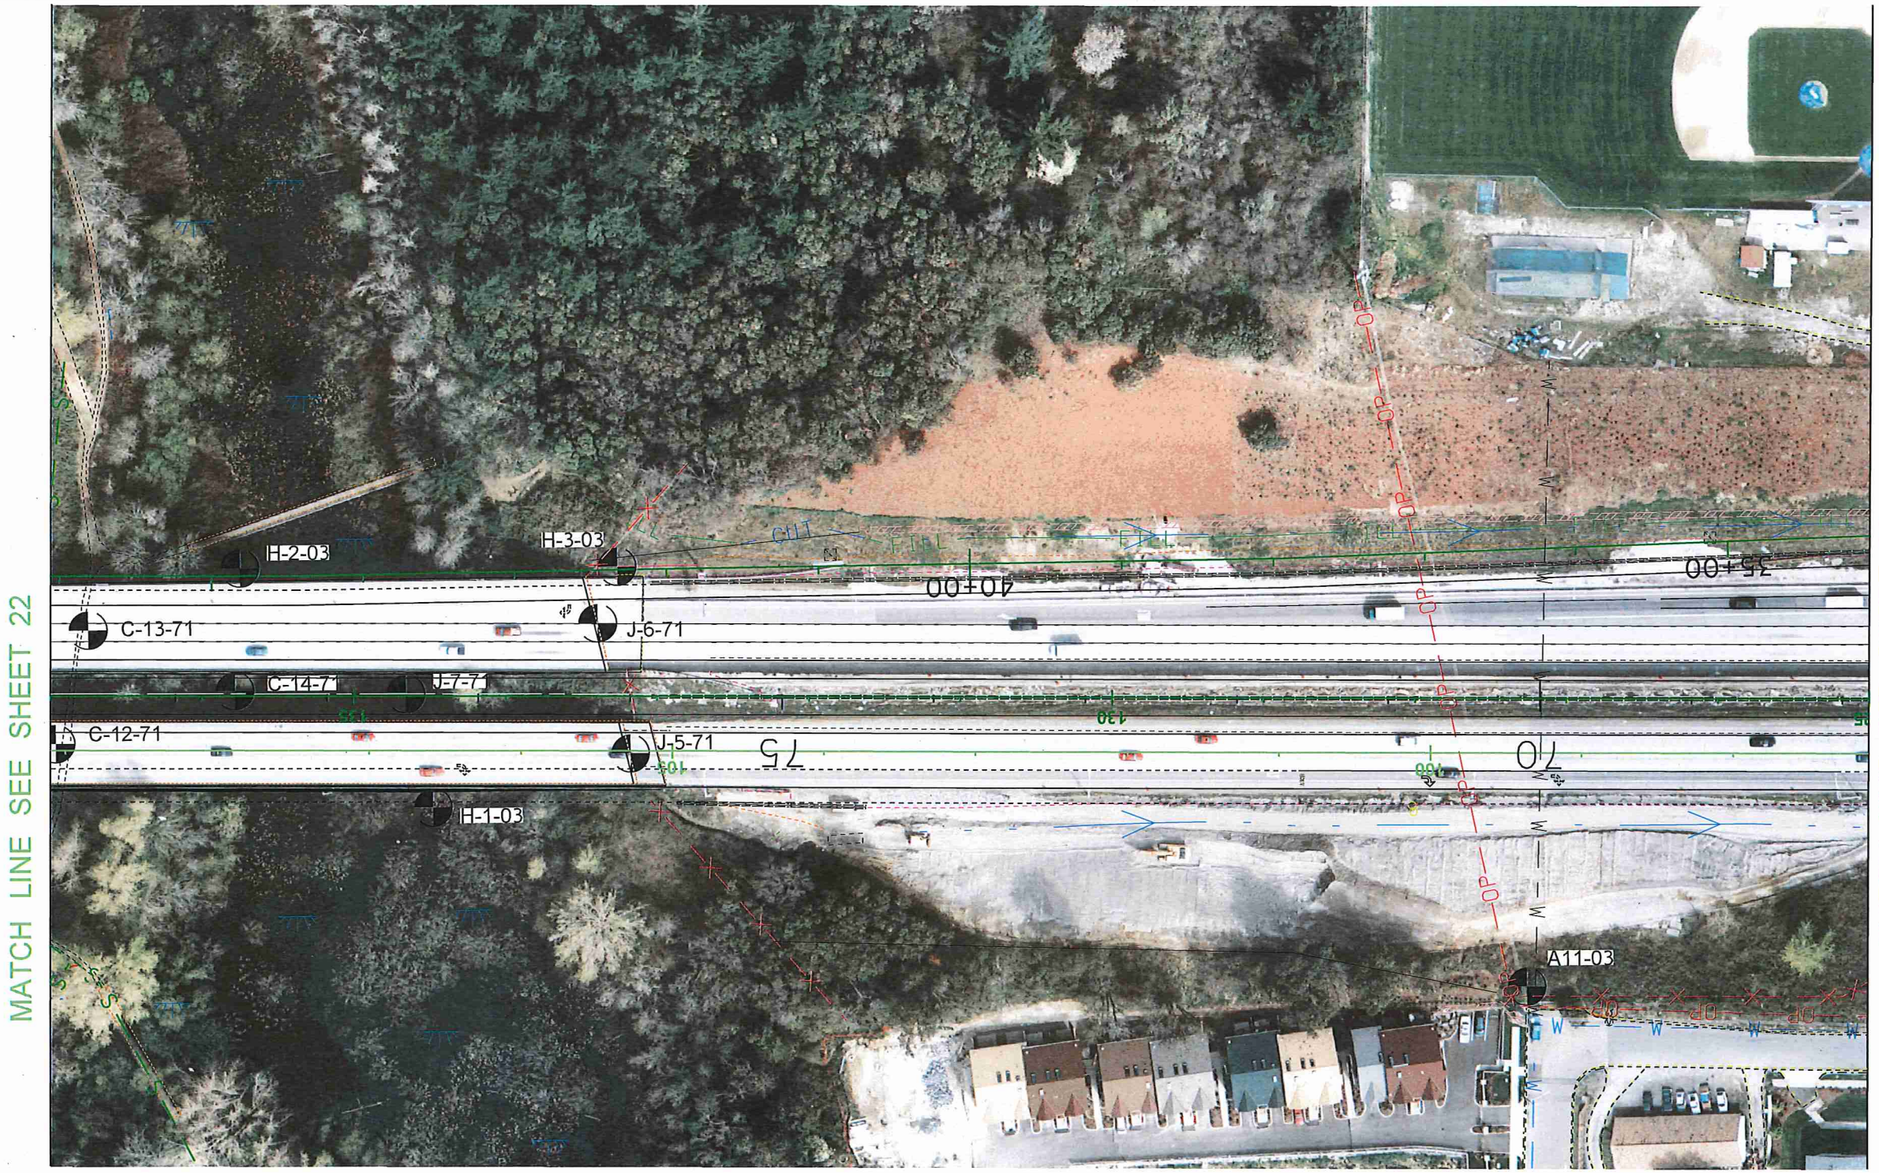

H-1-16 TEST BORING LOCATION

JOB# XL-2078	STATE ROUTE 5/16	MILEPOST(S) 00.00 - 00.00

FIGURE 21:
TEST BORING AND PIEZOMETERS

I-5/SR16 INTERCHANGE
CONSTRUCT HOV CONNECTORS

Washington State Department of Transportation
GEOTECHNICAL OFFICE

PREPARED BY William Montgomery DATE June, 2016

File Location: M:\CAE Support\Bills\Projects\XL-2078 SR5 Connectors\4-5-16\connectors.dgn