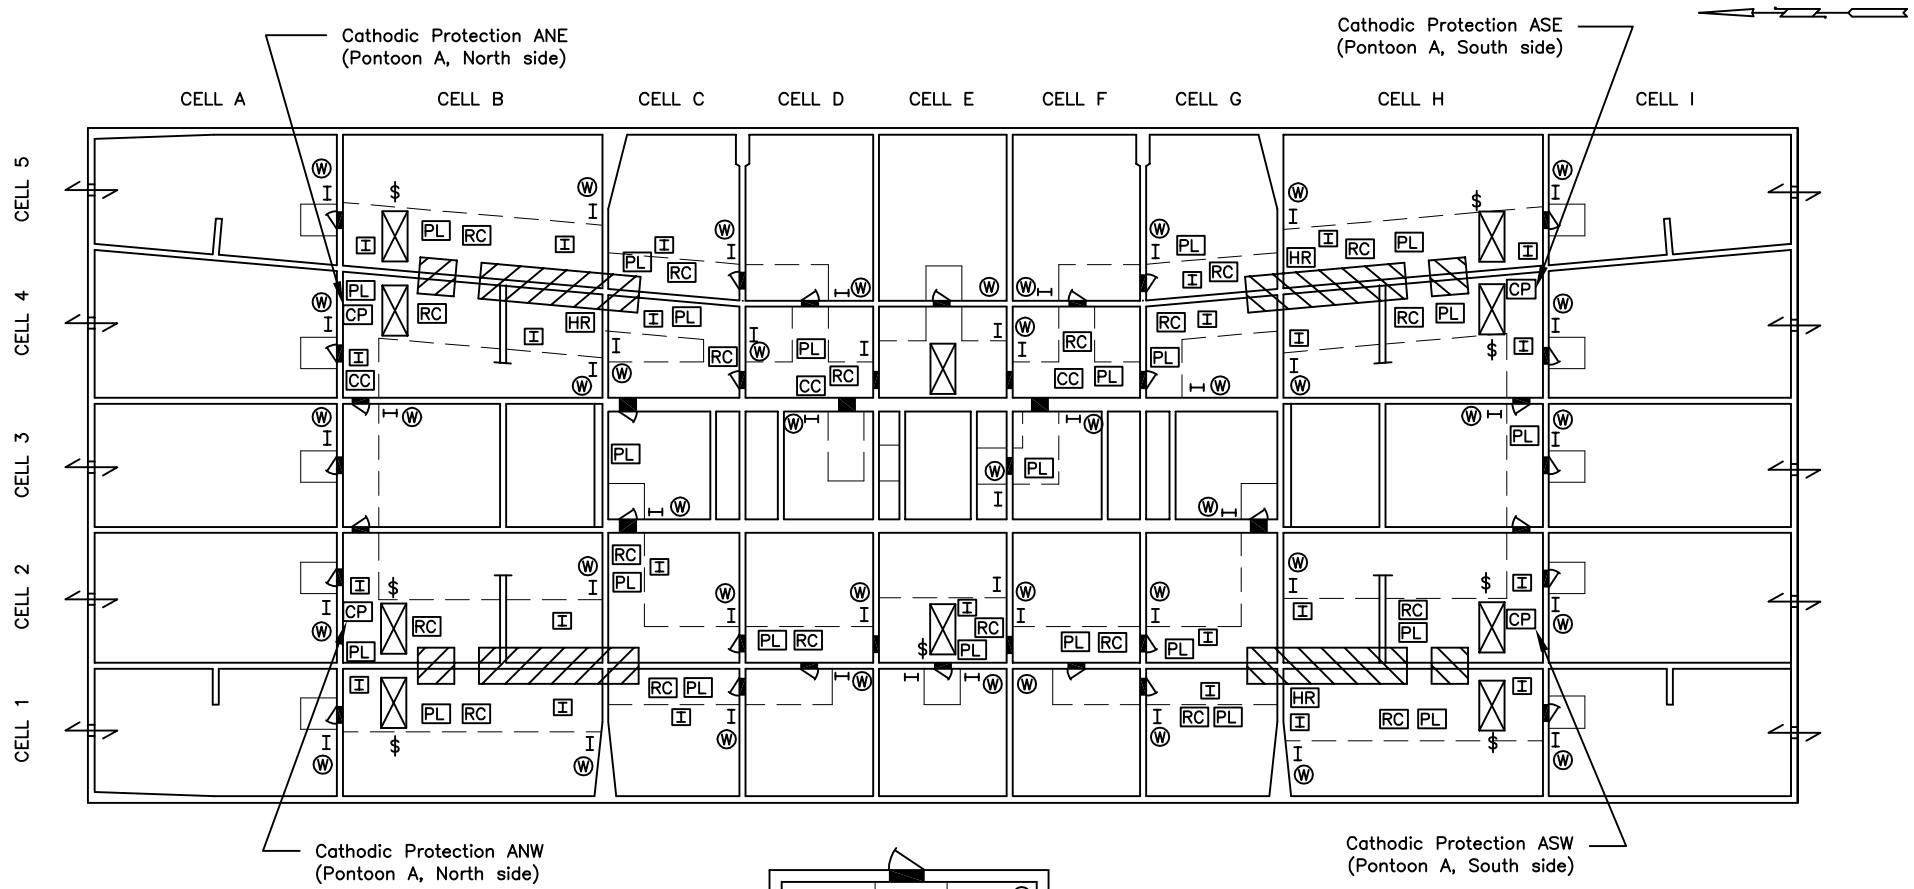

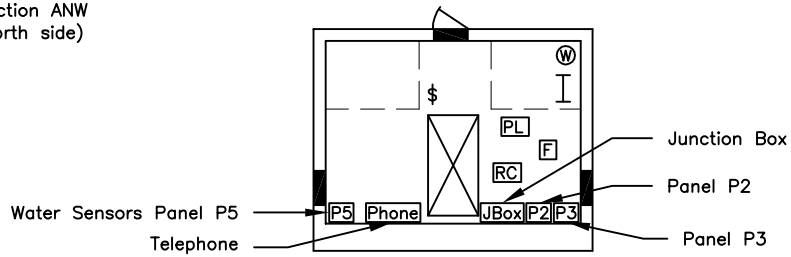

Cell 4E

LEGEND

Watertight Door		Catwalk		Air Vent		Water Sensor	W	CCXMTR Box	CC	Smoke Detector	S
Wall Opening		Access Hatch		Cable Anchor		Pontoon Lighting Box	PL	Light Switch	$	Heater	HR
Cathodic Protection	CP	Ladder		Intercom	I	Receptacles Box	RC	Fan	F	Horn	

HOMER HADLEY PONTOON A

PONTOON INTERIOR INSPECTION LAYOUT