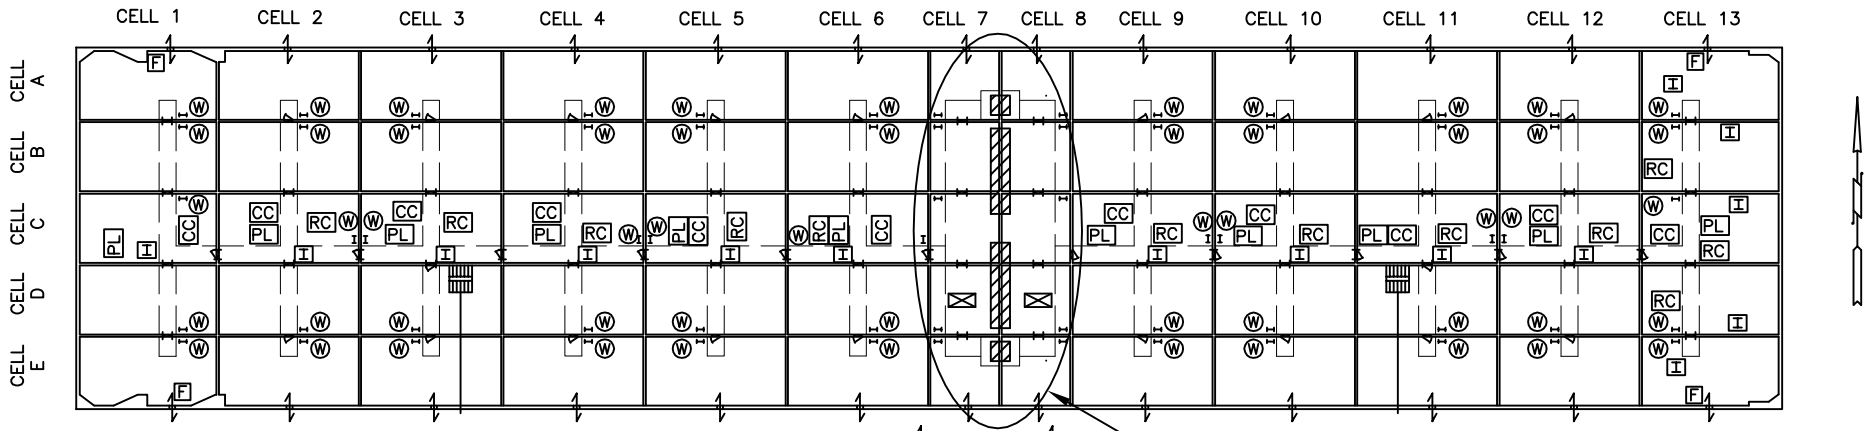


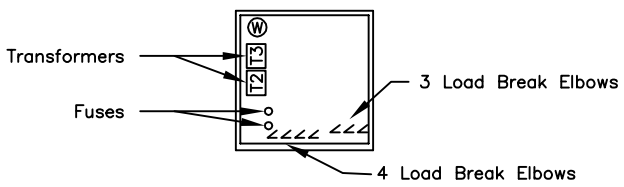


CELL 7E LOWER

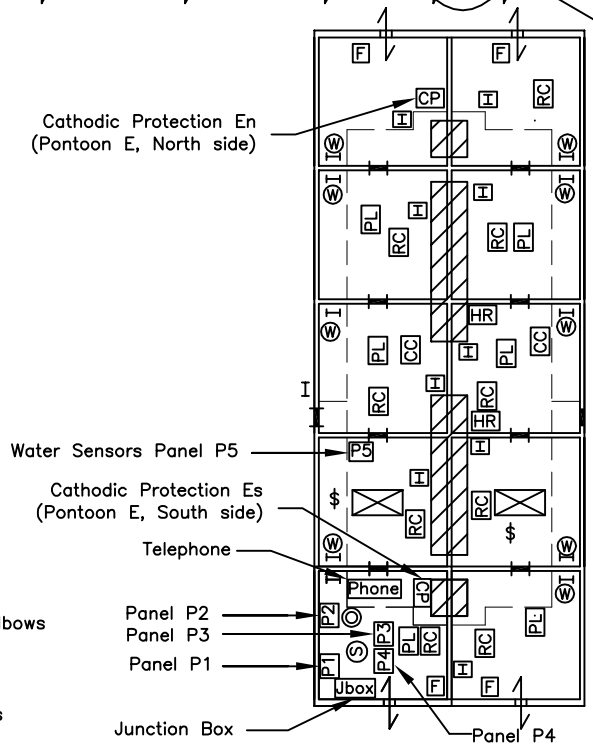


COLUMNS 7 AND 8

## LEGEND

| | | | | | | | | | |
|---|---|---|---|---|---|---|---|---|---|
| Watertight Door | | Catwalk | | Air Vent | | Water Sensor | W | CCXMTR Box | CC | Smoke Detector | S |
| Wall Opening | | Access Hatch | | Cable Anchor | | Pontoon Lighting Box | PL | Light Switch | $ | Heater | HR |
| Cathodic Protection | CP | Ladder | | Intercom | I | Receptacles Box | RC | Fan | F | Horn | |

# HOMER HADLEY PONTOON E

PONTOON INTERIOR INSPECTION LAYOUT