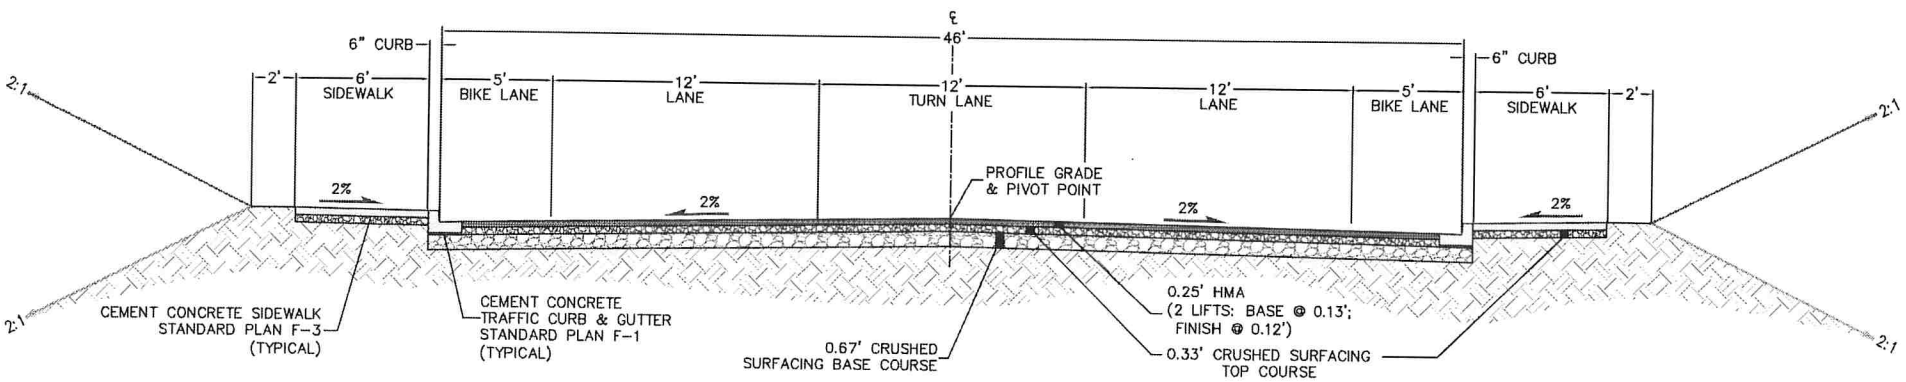

35th ST NW - NW EMPIRE AVE TO NW CASCADE AVE

DOUGLAS COUNTY
TRANSPORTATION & LAND SERVICES
470 NINTH ST. NE, E. WENATCHEE, WA 98802 PH: 509.884.7173

TYPICAL ROADWAY SECTION

DRAWING NAME: 967_BS.DWG

PROJECT NO. CRP 967

1

Sheet 1 of 1