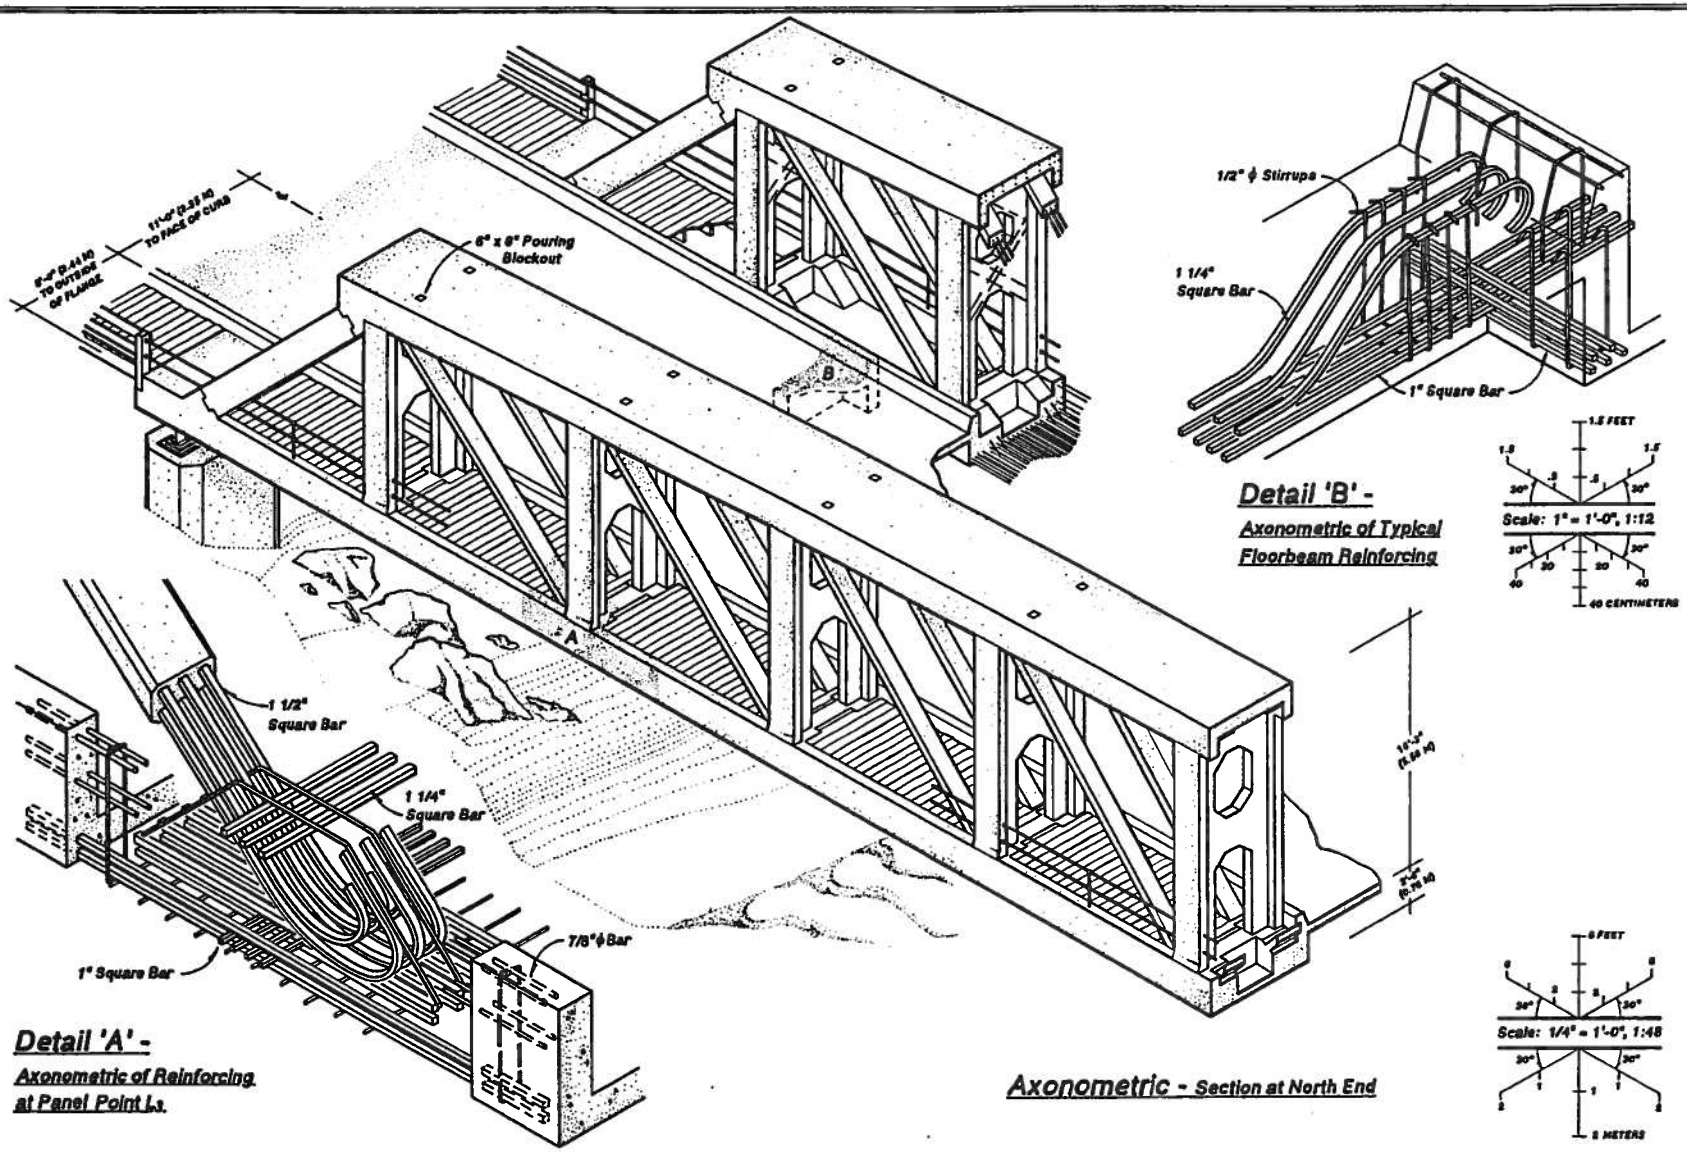

Detail 'B' -
Axonometric of Typical Floorbeam Reinforcing

Detail 'A' -
Axonometric of Reinforcing at Panel Point L_3

Axonometric - Section at North End

MC MILLIN BRIDGE - 1934
STATE ROUTE #12 SPANNING THE PUYALLUP RIVER, 0.8 MILES SOUTH OF MC MILLIN WASHINGTON
PIERCE COUNTY

WASHINGTON STATE BRIDGES RECORDING PROJECT

MC MILLIN

Erin M. Doherty, Summer 1993

HISTORIC AMERICAN ENGINEERING RECORD
WA-73

SHEET 3 - 3

IF REPRODUCED, PLEASE CREDIT HISTORIC AMERICAN ENGINEERING RECORD, NATIONAL PARK SERVICE, NAME OF DELINEATOR, DATE OF THE DRAWING