Remove Stringer H
PRG 12/24/13

No Impact to Any Thing Else.

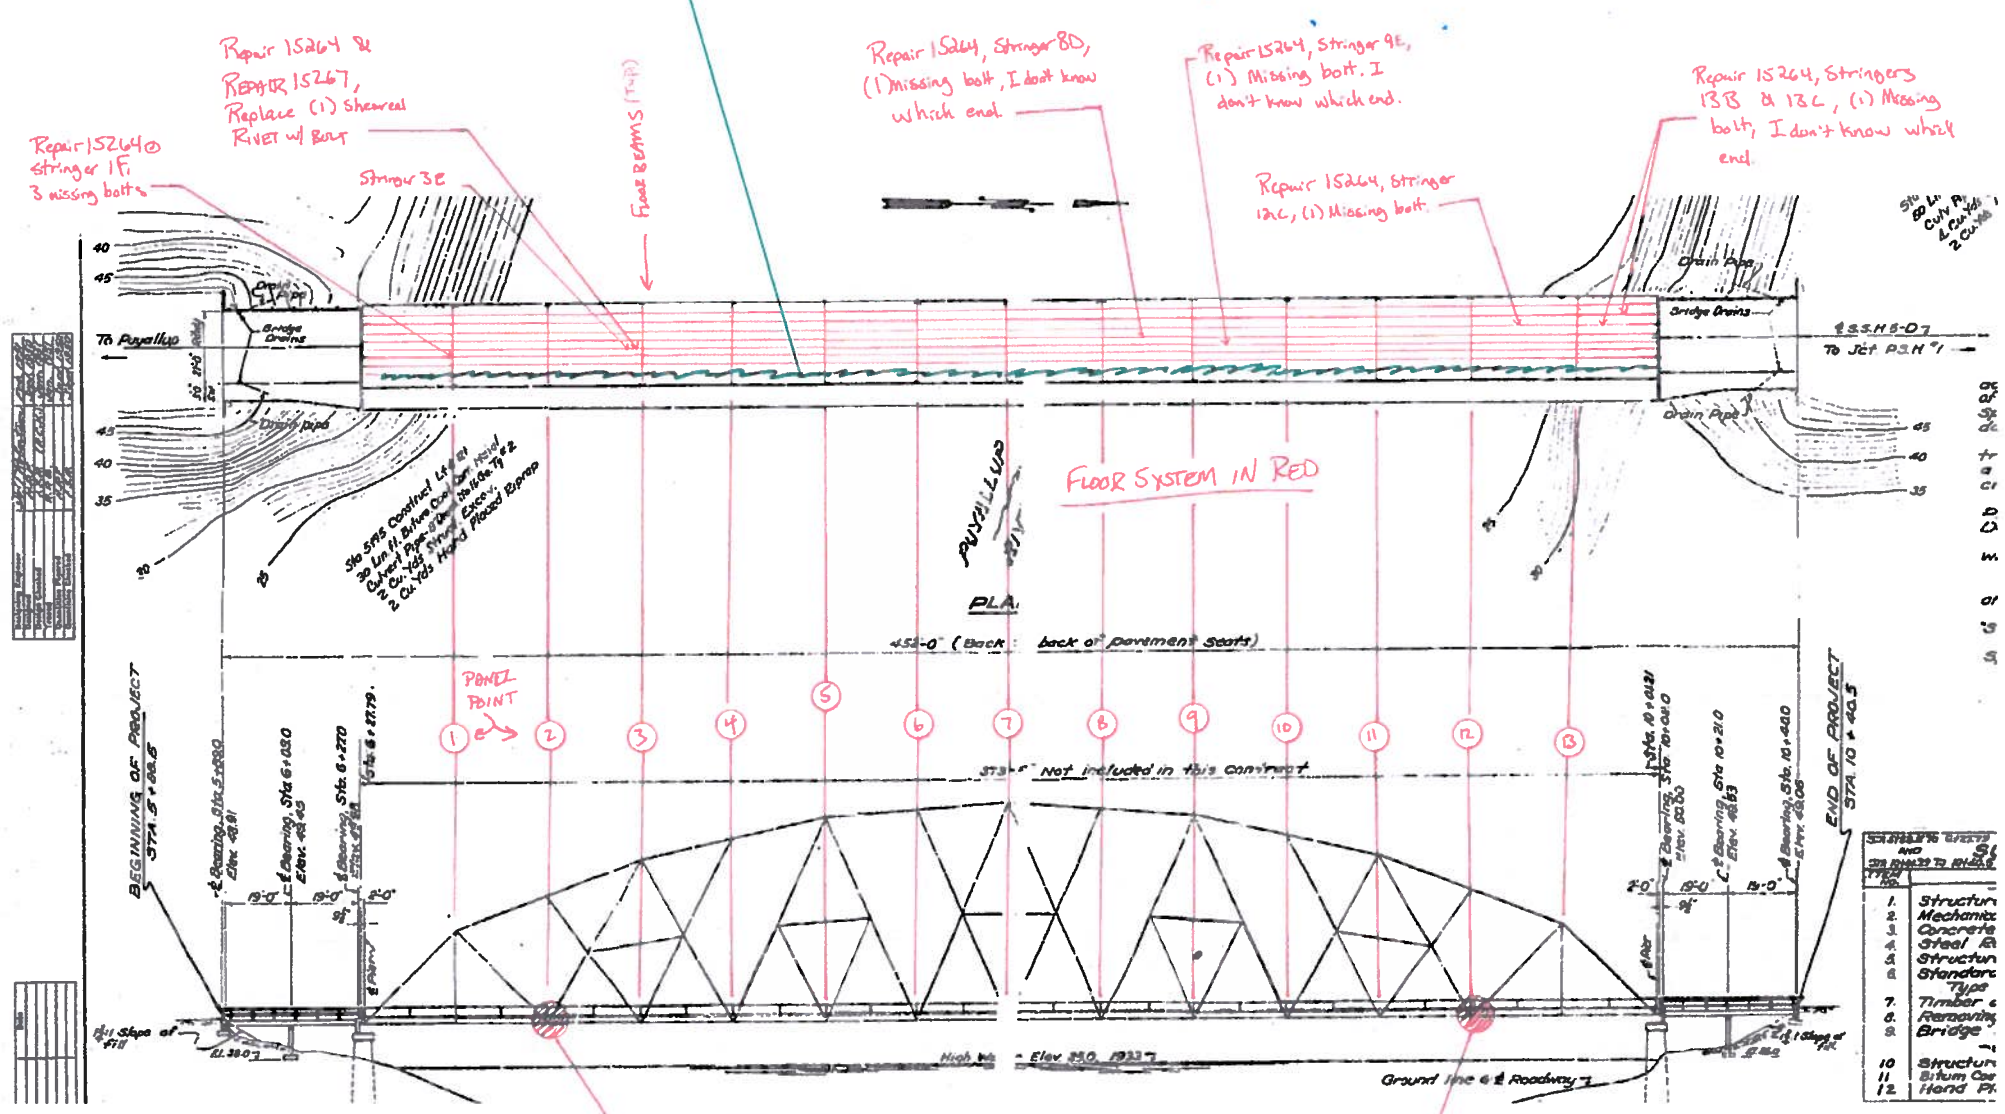

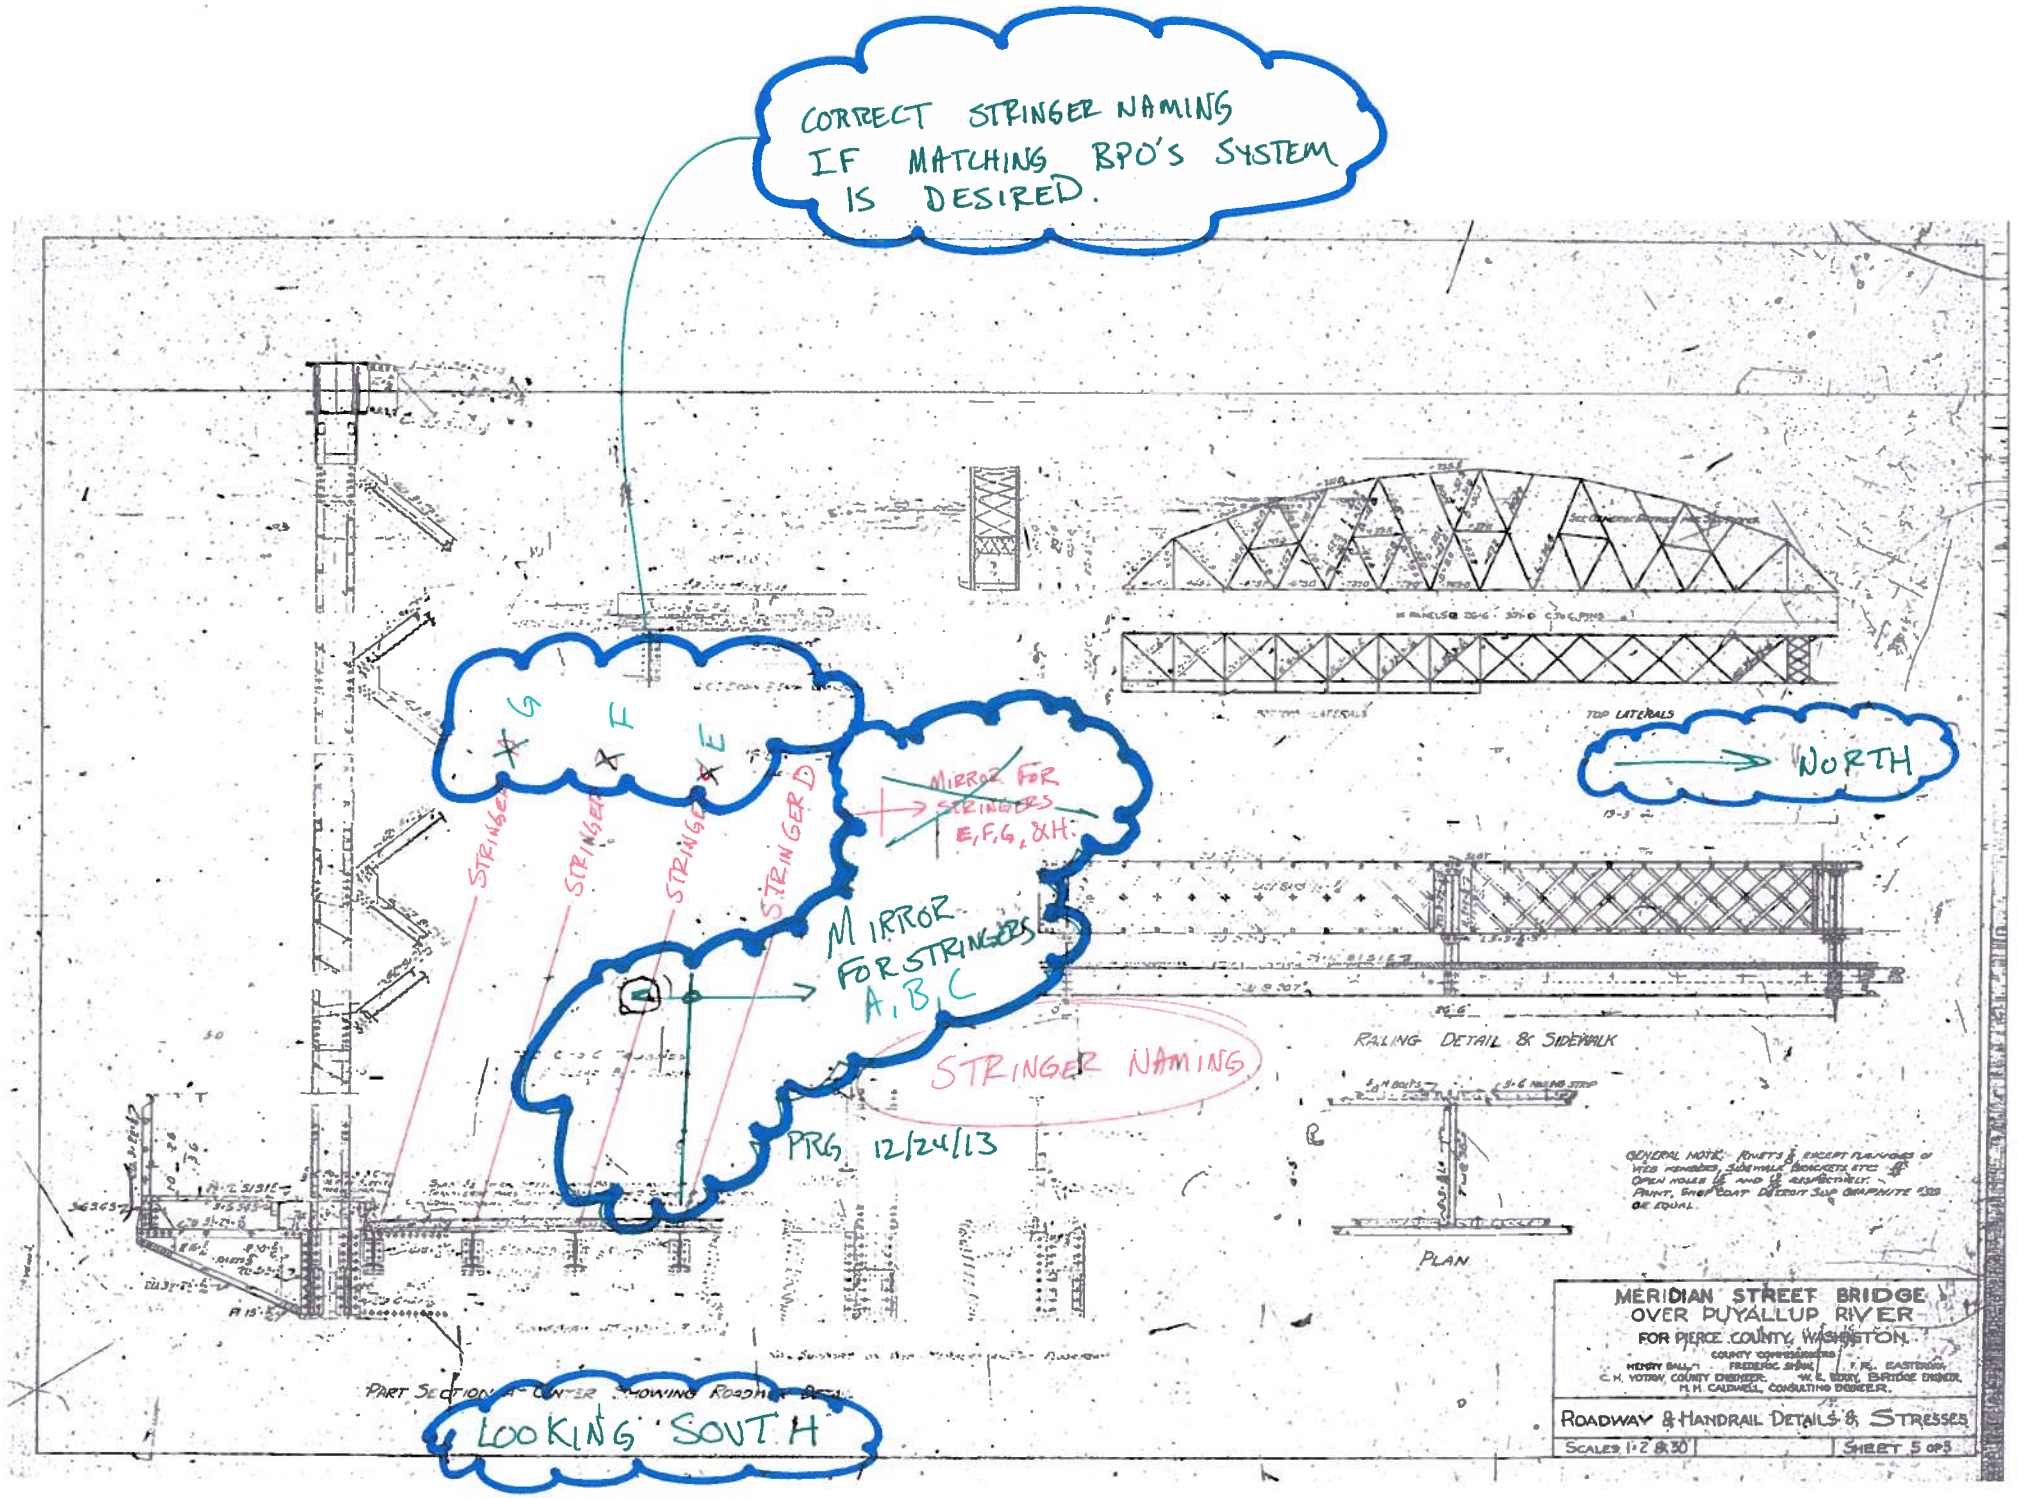
CORRECT STRINGER NAMING IF MATCHING BPO'S SYSTEM IS DESIRED.
G
F
E
STRINGER
STRINGER
STRINGER
STRINGER D
MIRROR FOR STRINGERS E, F, G, & H.
MIRROR FOR STRINGERS A, B, C
STRINGER NAMING
PRG 12/24/13
NORTH
TOP LATERALS
RAILING DETAIL & SIDEWALK
PLAN
MERIDIAN STREET BRIDGE OVER PUYALLUP RIVER
FOR PIERCE COUNTY, WASHINGTON.
ROADWAY & HANDRAIL DETAILS & STRESSES
SCALES 1:2 & 30
SHEET 5 OF 5
LOOKING SOUTH