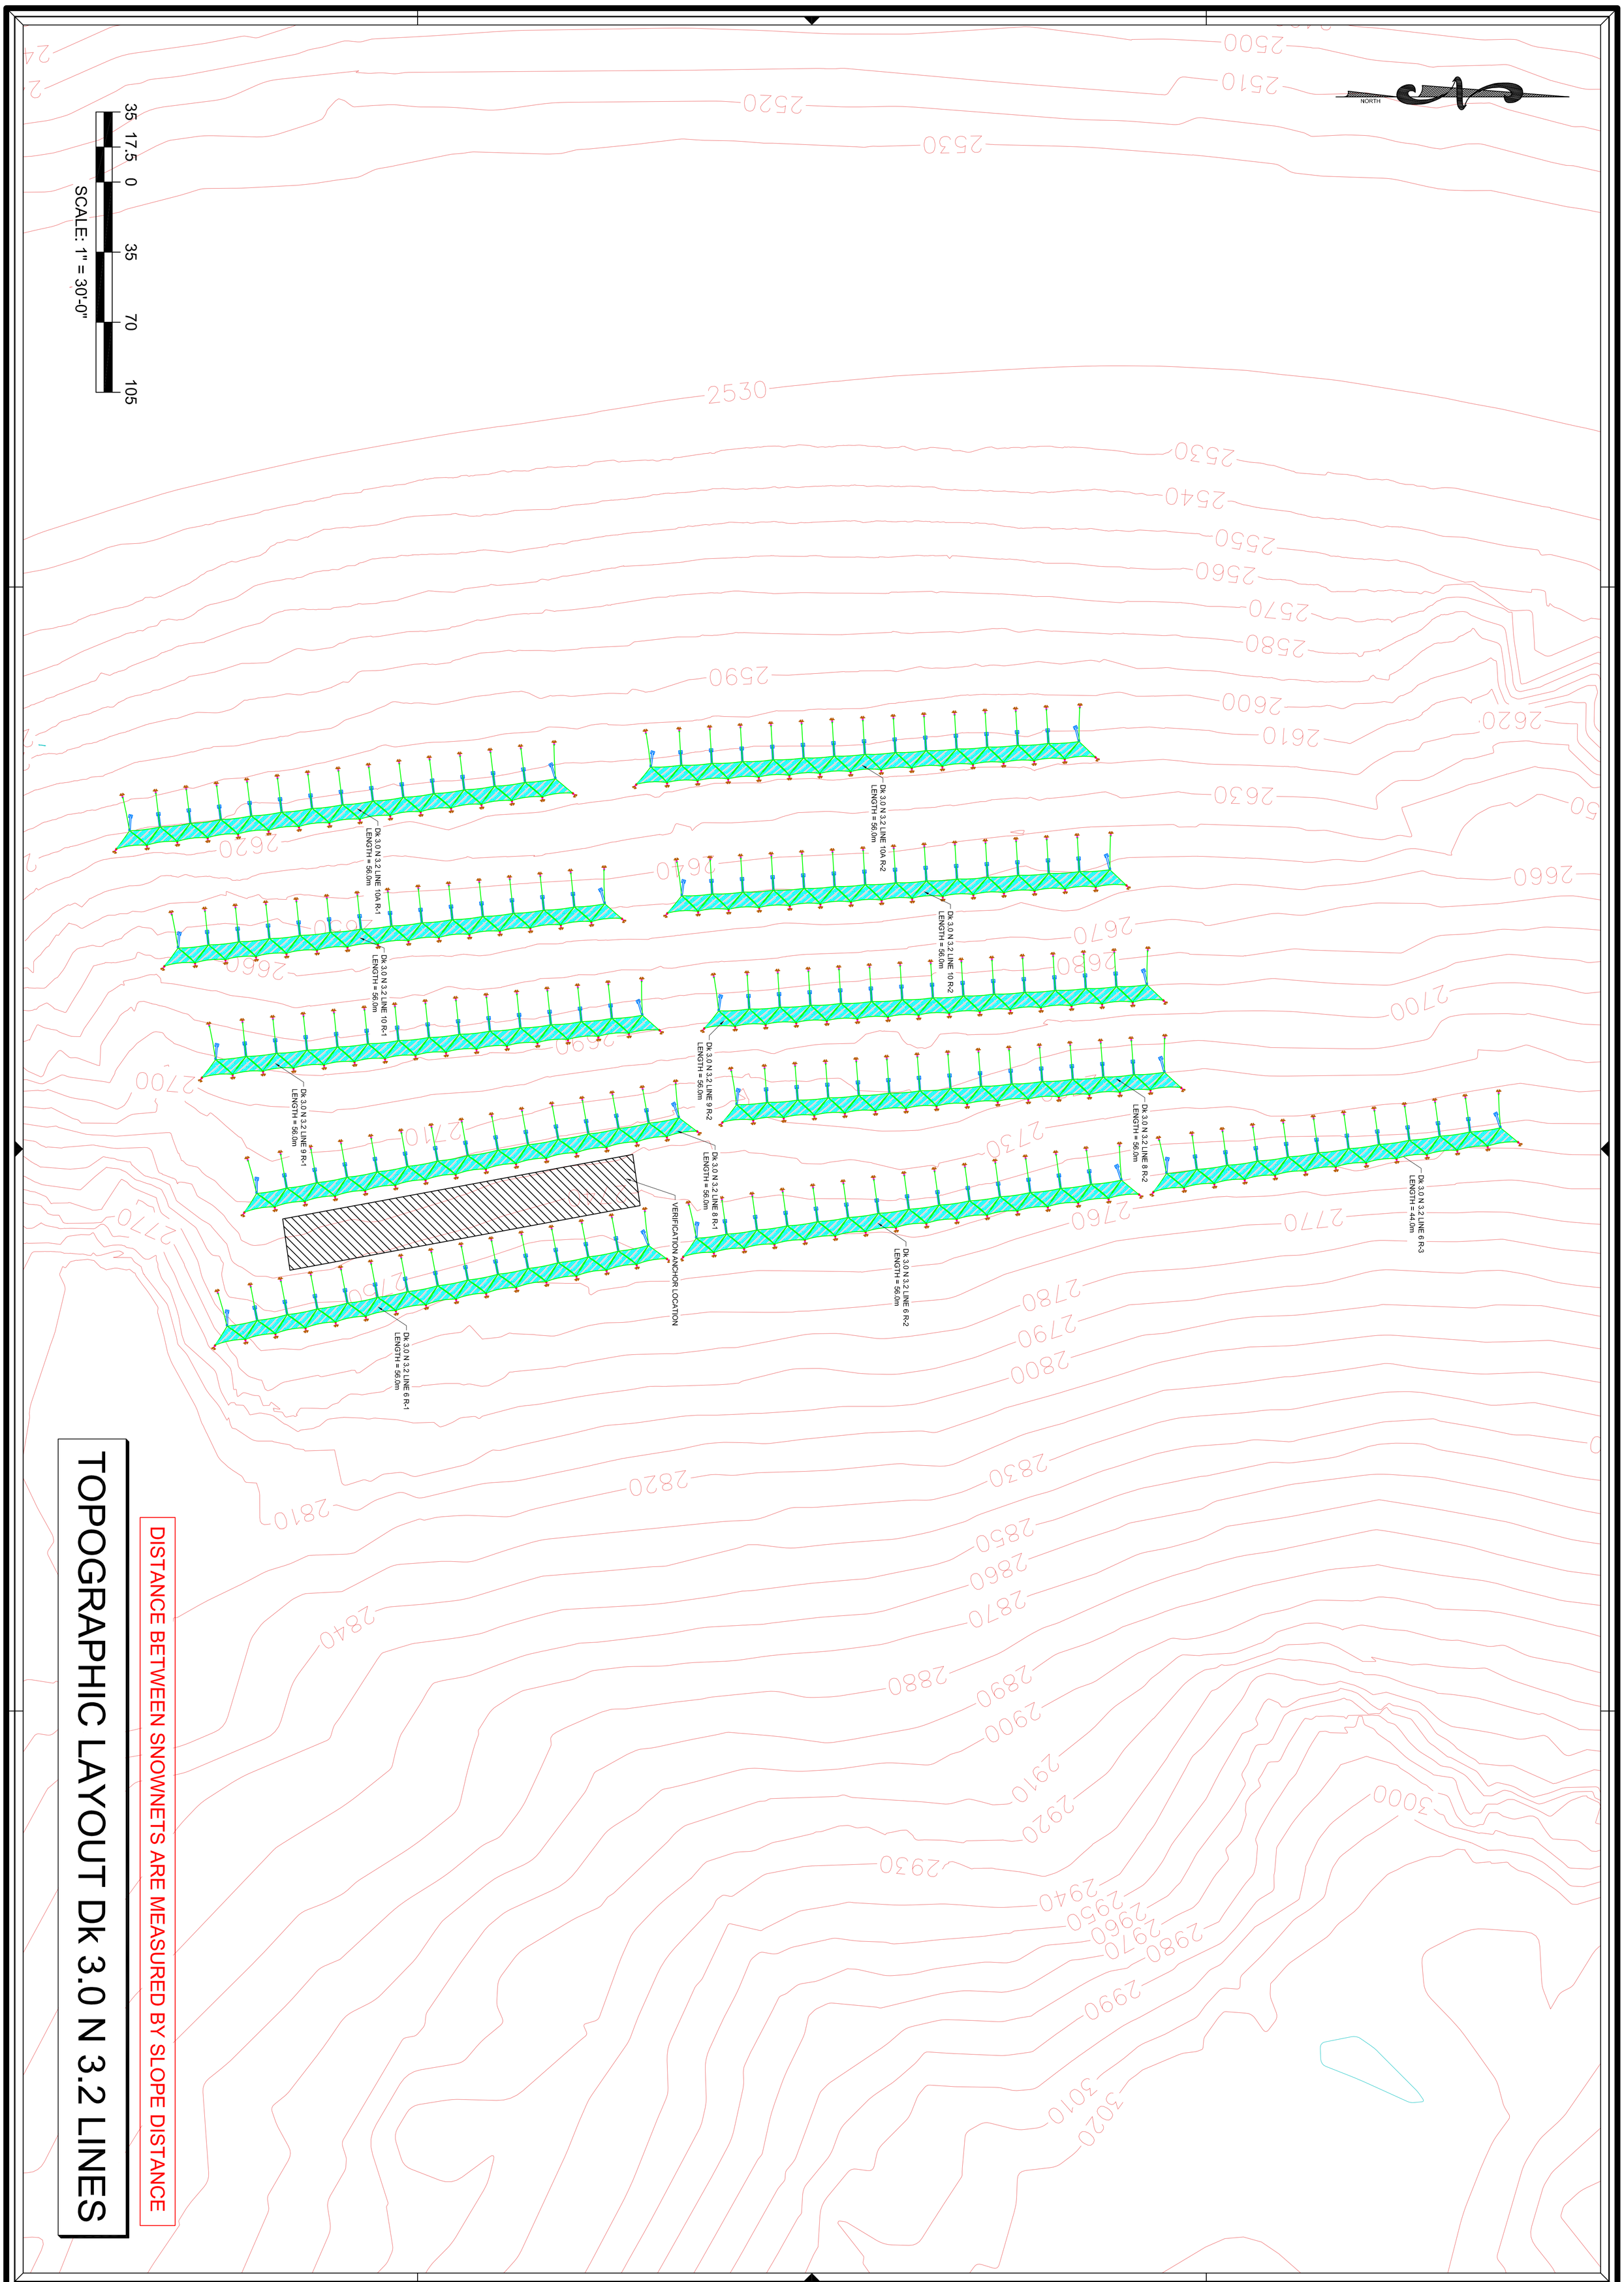

TOPOGRAPHIC LAYOUT Dk 3.0 N 3.2 LINES

DISTANCE BETWEEN SNOWNETS ARE MEASURED BY SLOPE DISTANCE

SCALE: AS SHOWN	DRAWN: JAM/BJF	SHEET 3 OF 13	WILLIAM F KANE STATE OF WASHINGTON 45739 REGISTERED PROFESSIONAL ENGINEER	KANE GeoTech, Inc. Geoengineering Consultants	WSDOT Avalanche Barrier Maccaferri Snow Net Barrier Kittitas, Washington	REVISED
DATE: 2013 05-30	CHECKED: WFK			7400 Shoreline Drive, Suite 6 Stockton, California 95219 www.kanegeotech.com	PREPARED AT THE REQUEST OF HI-TECH Rockfall Construction PO Box 674 Forest Grove, Oregon 97116	
DESIGN: WFK	JOB NO: GT11-26			Tel: 209-472-1822 Fax: 209-472-0802		

© 2013 *KANE* GeoTech. Inc.